



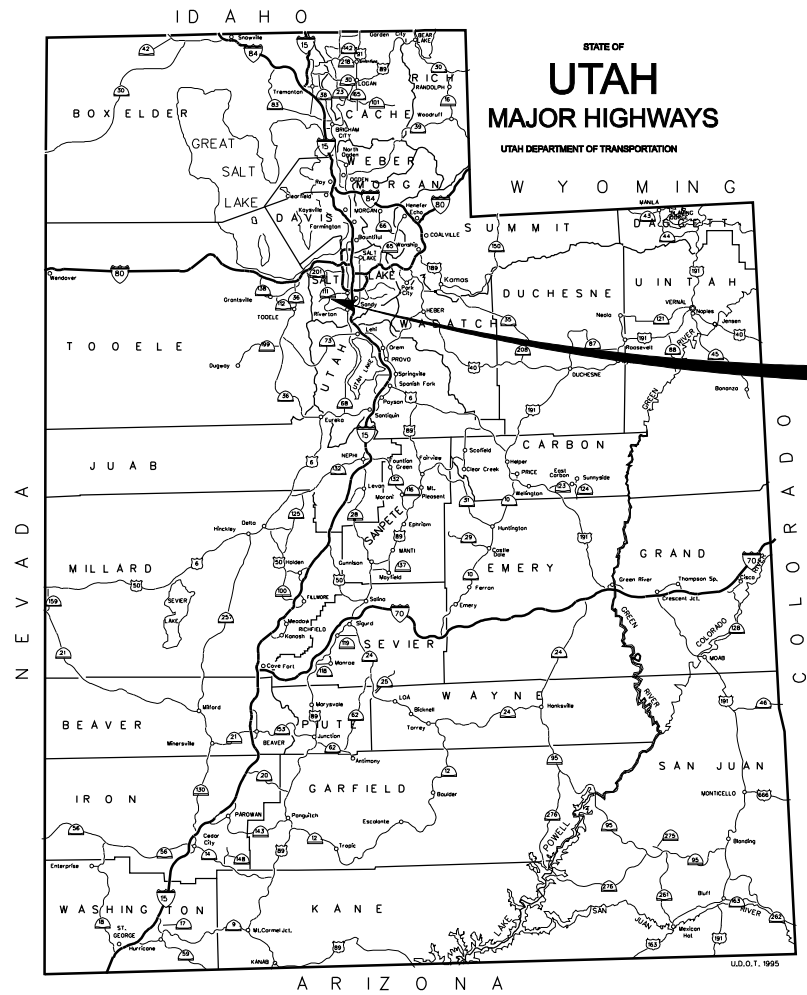

*SP-0067(3)0

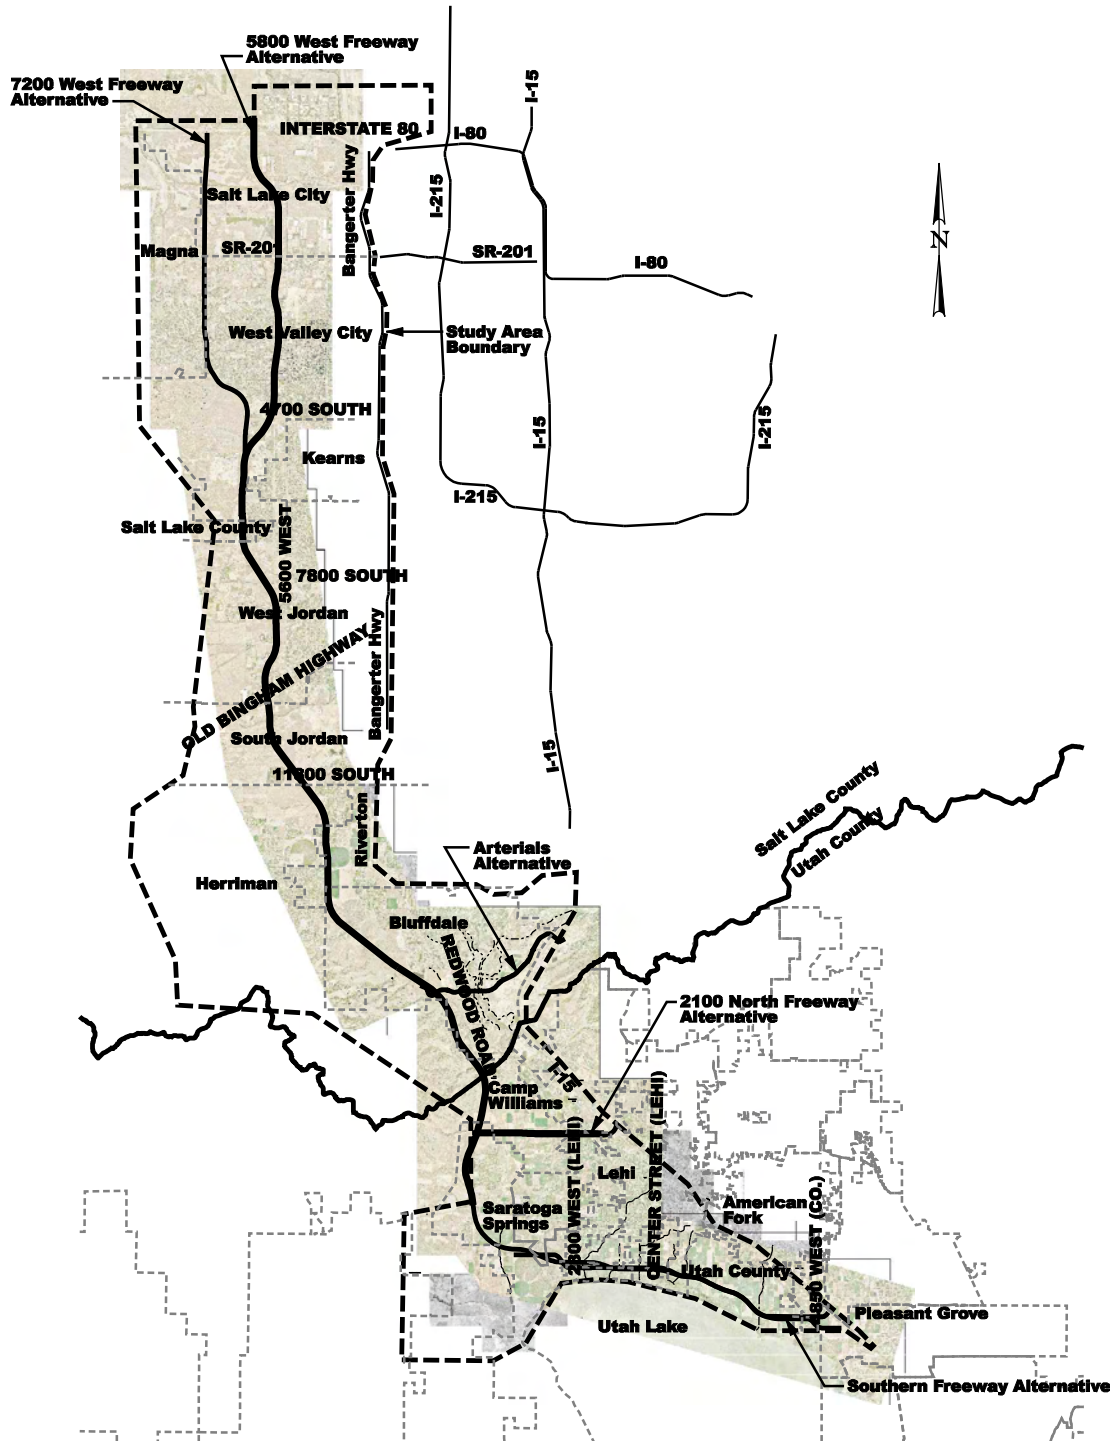

Mountain View Corridor


Final Environmental Impact Statement and Section 4(f) Evaluation

FHWA-UT-EIS-07-02-D
*SP-0067(3)0


Index of Sheets		
Sheet	Description	No. of Sheets
1	Location Map and Index of Sheets	1
TD1-TD14	Typical Sections and Details	14
Roadway Plan and Profile		
CR1-CR5	Keymaps	5
RD1-RD19	Southern Freeway Alternative	19
RD20-RD43	5800 West Freeway Alternative	24
RD20-RD30, RD44-RD55	7200 West Freeway Alternative	23
RD56-RD76	Arterials Alternative	
RD56-RD62	1900 South	7
RD63-RD73	2100 North	11
RD74-RD76	Porter Rockwell	3
RD77-RD89	2100 North Freeway Alternative	13
Drainage Concept		
CR1-CR5	Keymaps	5
DR1-DR26	Southern Freeway Alternative	26
DR20-DR43	5800 West Freeway Alternative	24
DR20-DR30, DR 44-DR55	7200 West Freeway Alternative	23
DR56-DR76	Arterials Alternative	
DR56-DR62	1900 South	7
DR63-DR73	2100 North	11
DR74-DR76	Porter Rockwell	3
DR77-DR89	2100 North Freeway Alternative	13
Transit Concept		
TCR1-TCR2	Keymaps	2
TR1-TR17	Dedicated Right of Way Transit Alternative	17
TR18-TR34	Mixed Traffic Transit Alternative	17

THIS SHEET INTENTIONALLY LEFT BLANK

ROADWAY TYPICAL SECTION NO. 1

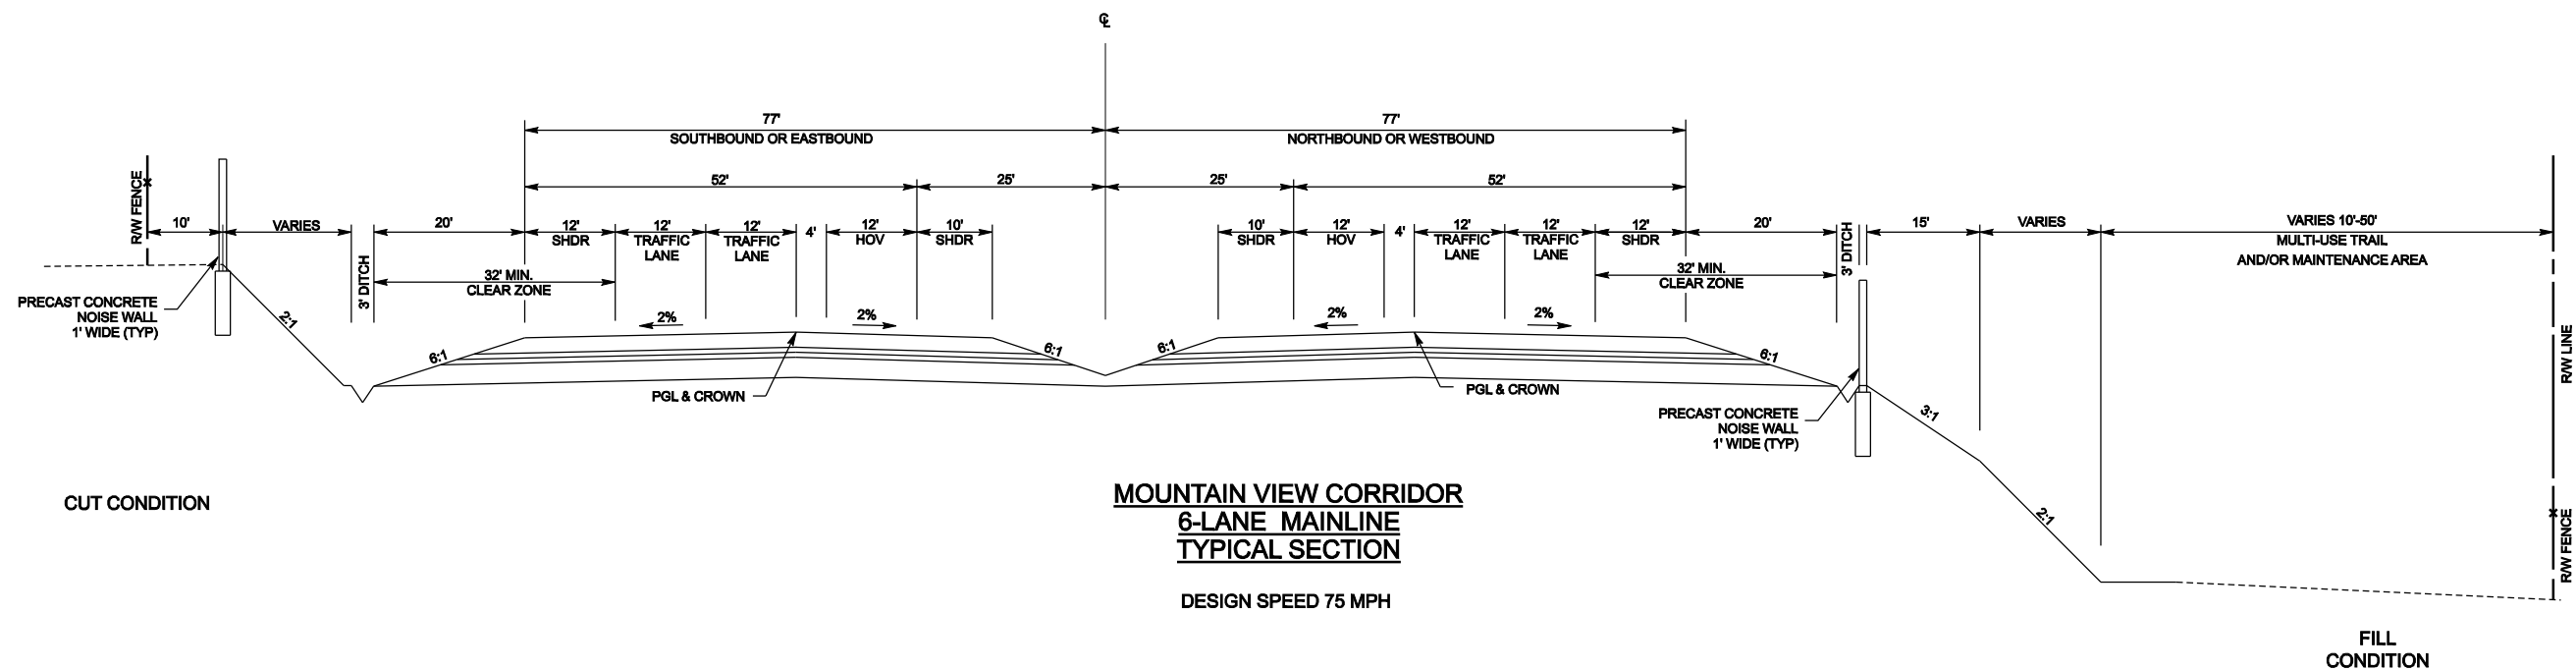

ROADWAY TYPICAL SECTION NO. 2

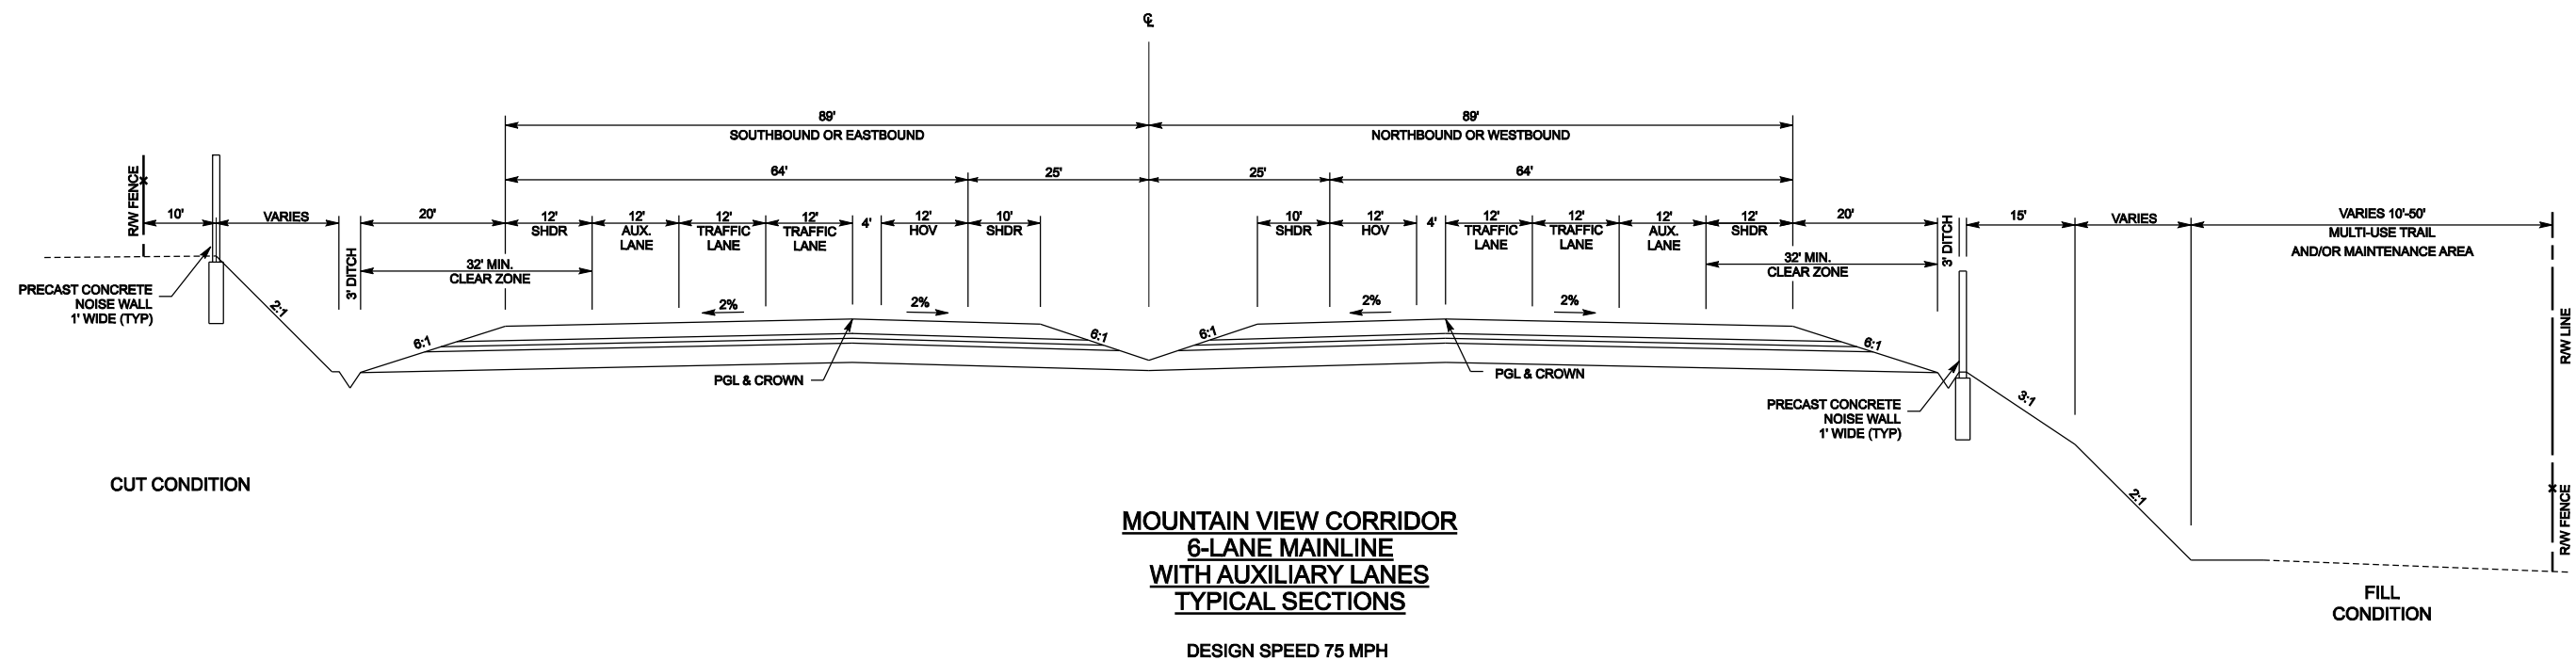

EOP
CENTERLINE
CUT LINE
FILL LINE
WETLANDS


ROW
DRAINAGE EASEMENT
UTILITY RELOCATION EASEMENT
TRANSIT EASEMENTS
CENTER RUNNING
MIXED TRAFFIC

LEGEND




MOUNTAIN VIEW CORRIDOR
ALL ALTERNATIVES
TYPICAL SECTIONS & DETAILS

ROADWAY TYPICAL SECTION NO. 3

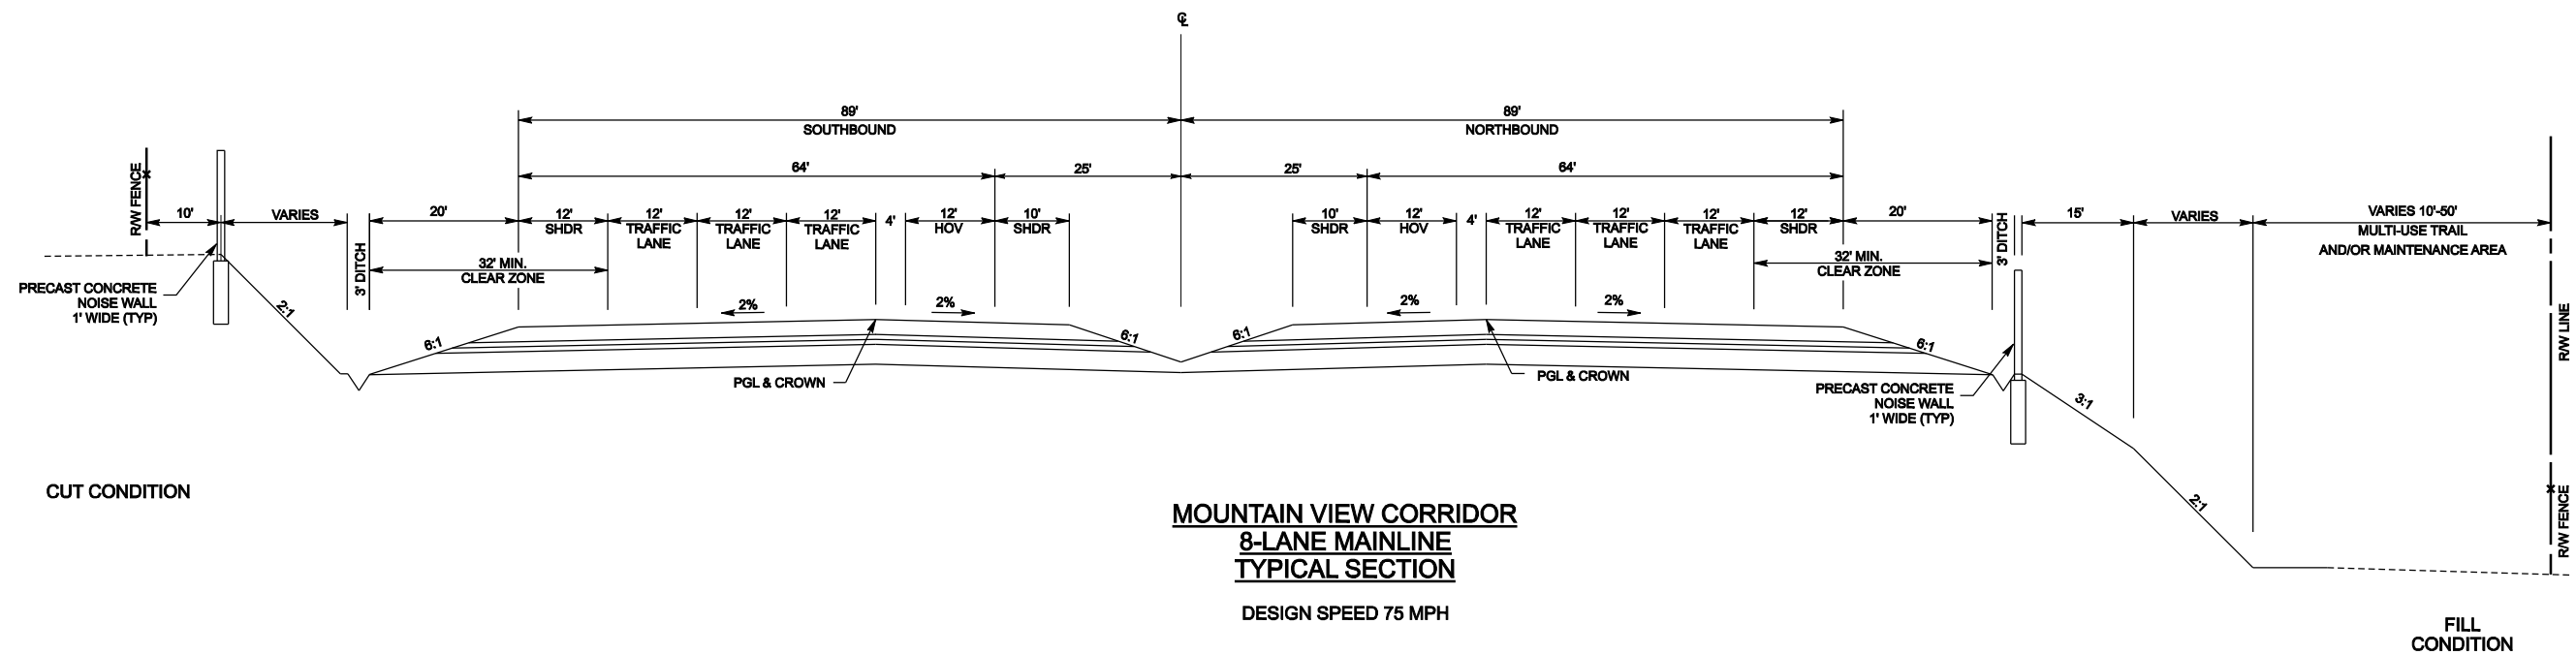

ROADWAY TYPICAL SECTION NO. 4

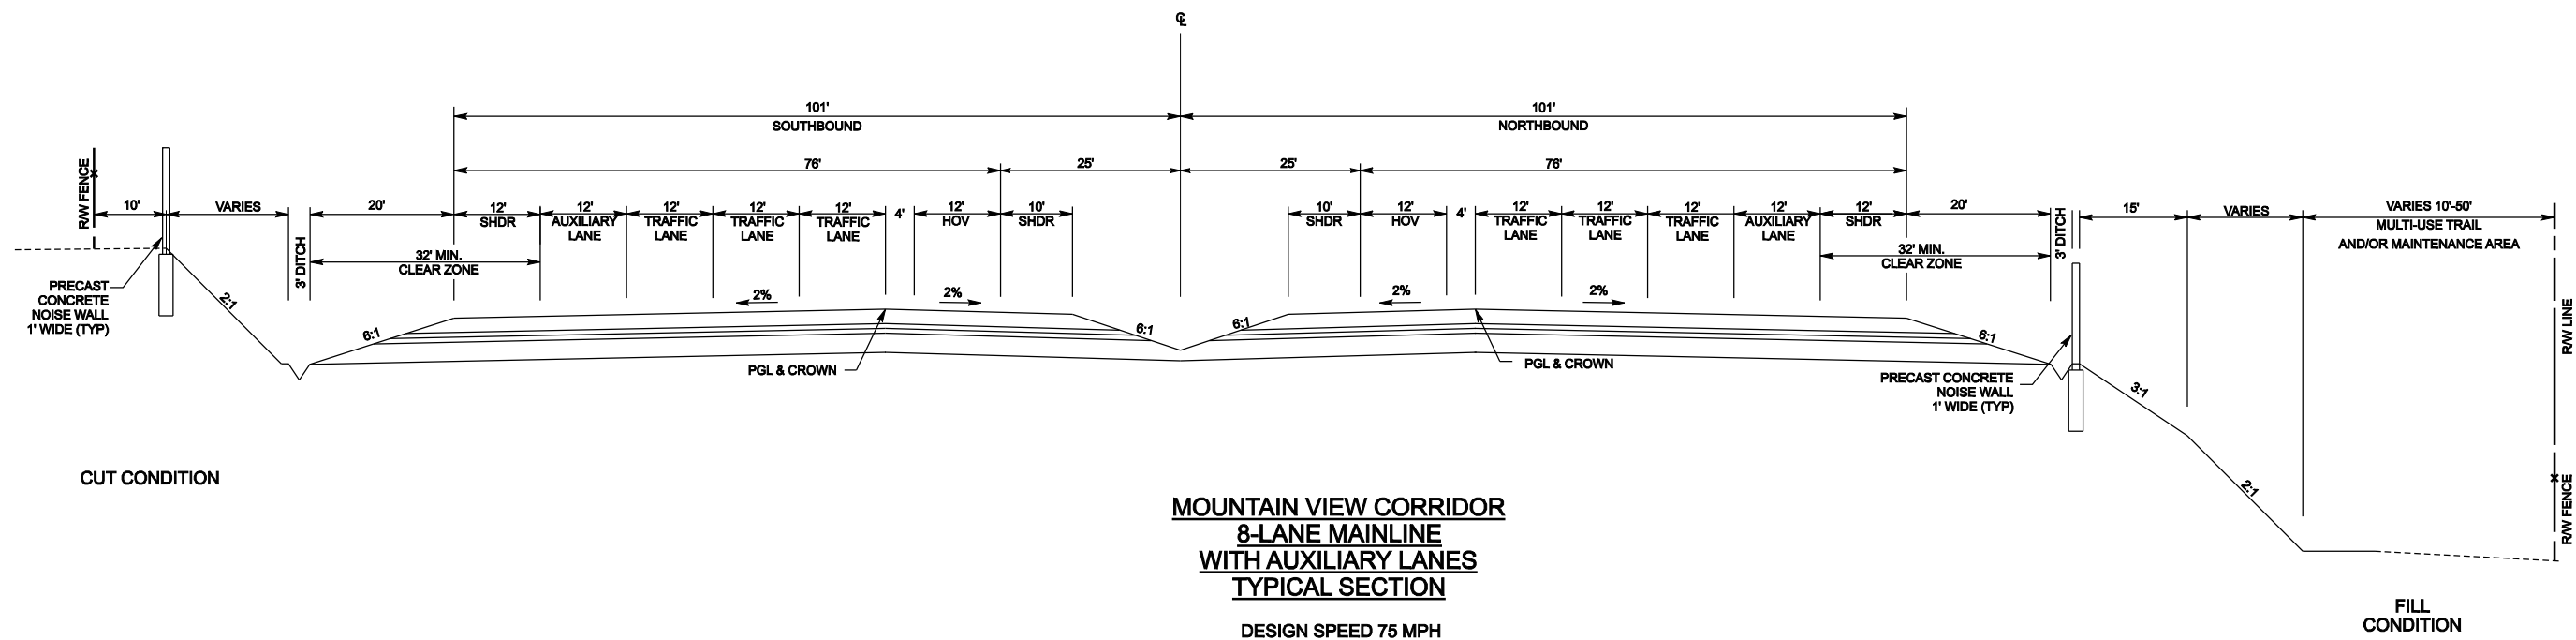

EOP
CENTERLINE
CUT LINE
FILL LINE
WETLANDS

ROW
DRAINAGE EASEMENT
UTILITY RELOCATION EASEMENT
TRANSIT EASEMENTS
CENTER RUNNING
MIXED TRAFFIC

LEGEND




MOUNTAIN VIEW CORRIDOR


ALL ALTERNATIVES

TYPICAL SECTIONS & DETAILS

ROADWAY TYPICAL SECTION NO. 5

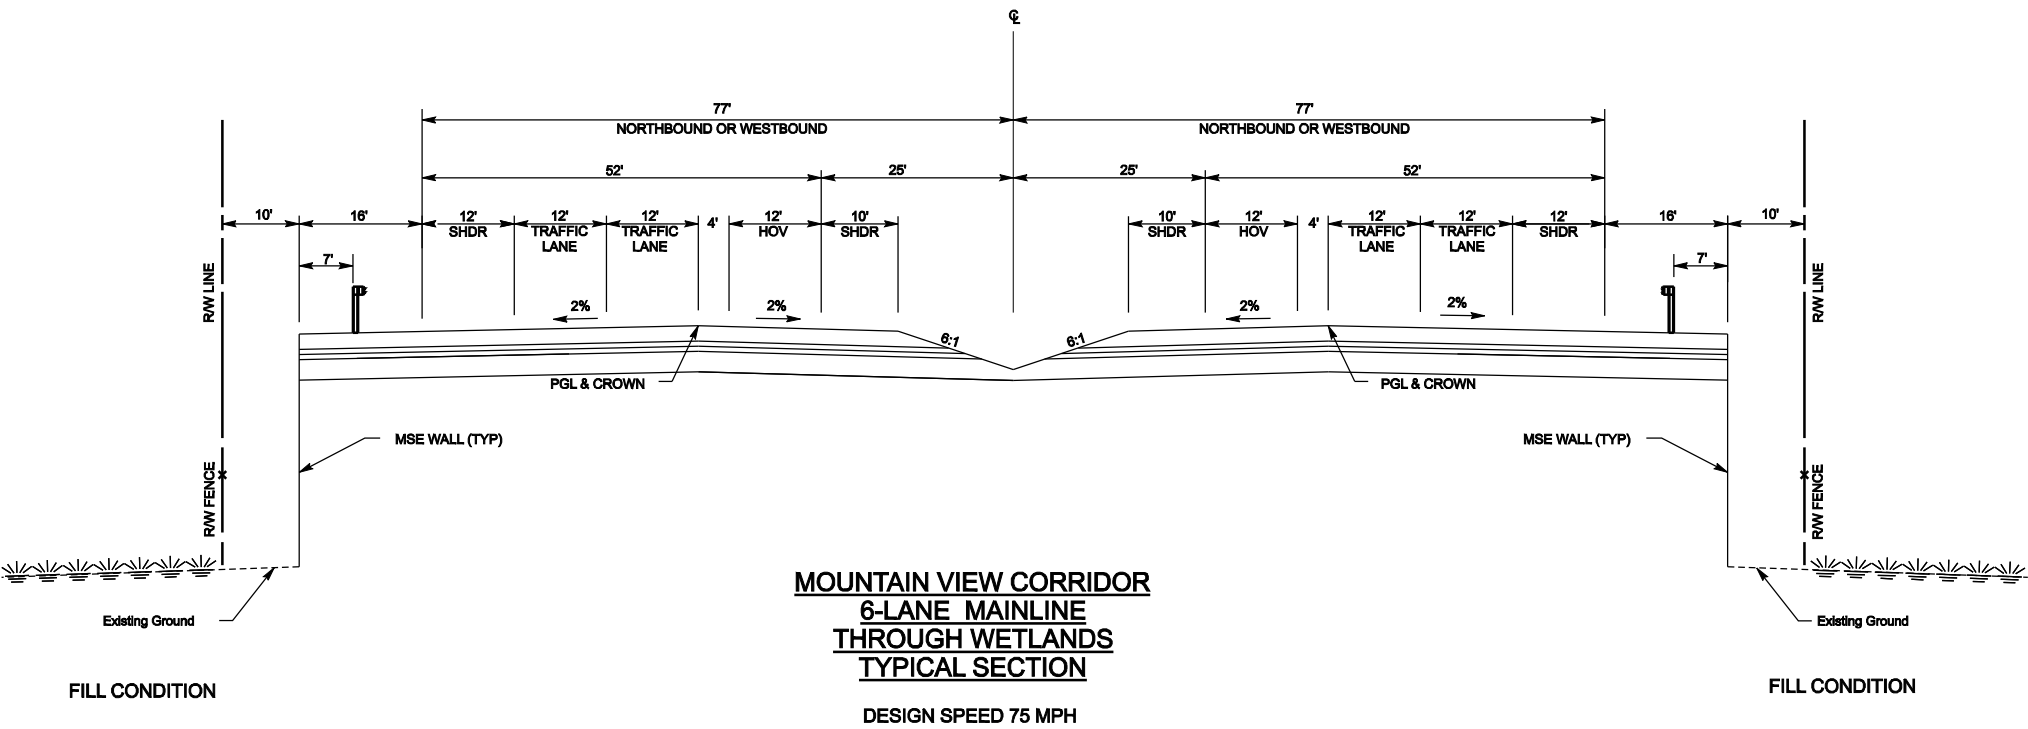

ROADWAY TYPICAL SECTION NO. 6

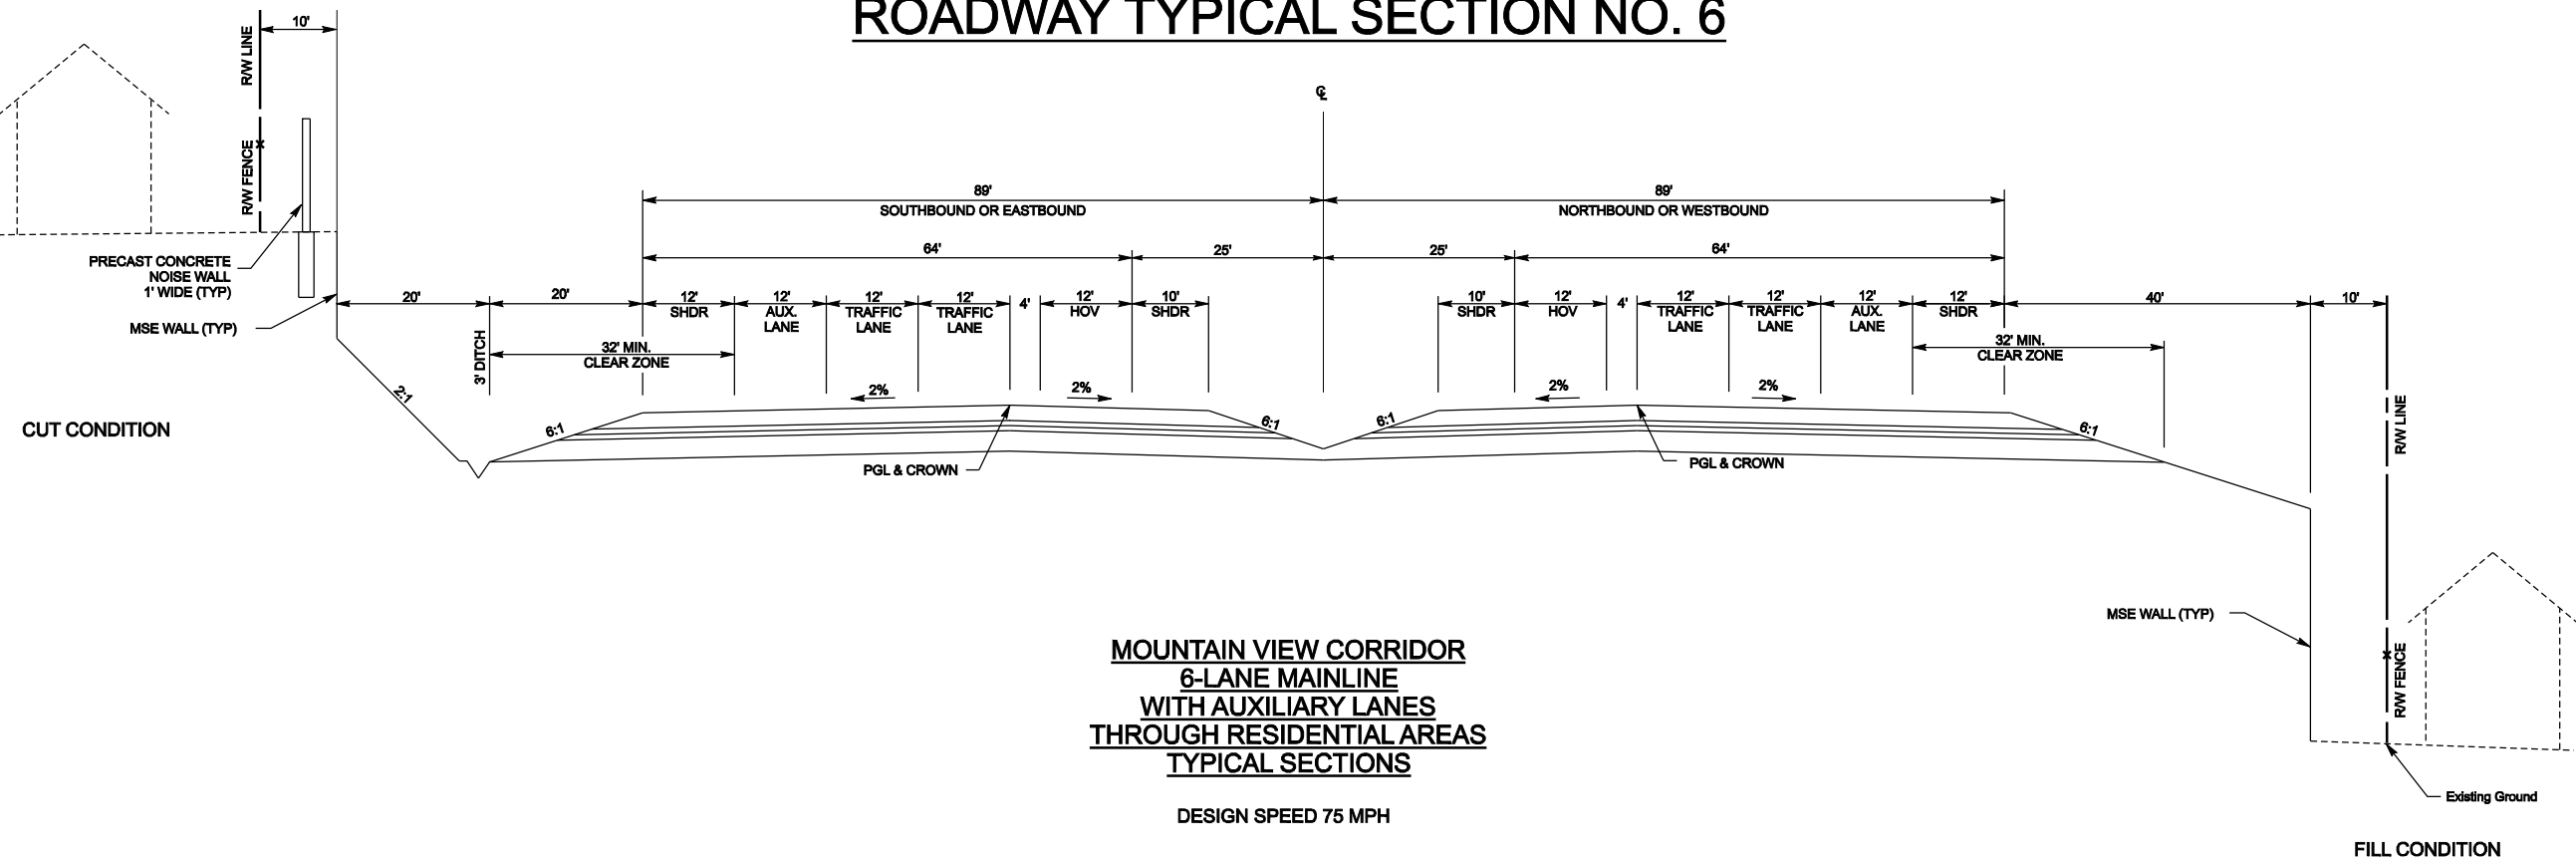

LEGEND	
ROW	ROW
---	DRAINAGE EASEMENT
---	UTILITY RELOCATION EASEMENT
---	TRANSIT EASEMENTS
---	CENTER RUNNING
---	MIXED TRAFFIC
---	EOP
---	CENTERLINE
---	CUT LINE
---	FILL LINE
---	WETLANDS




MOUNTAIN VIEW CORRIDOR

ALL ALTERNATIVES


TYPICAL SECTIONS & DETAILS

ROADWAY TYPICAL SECTION NO. 7

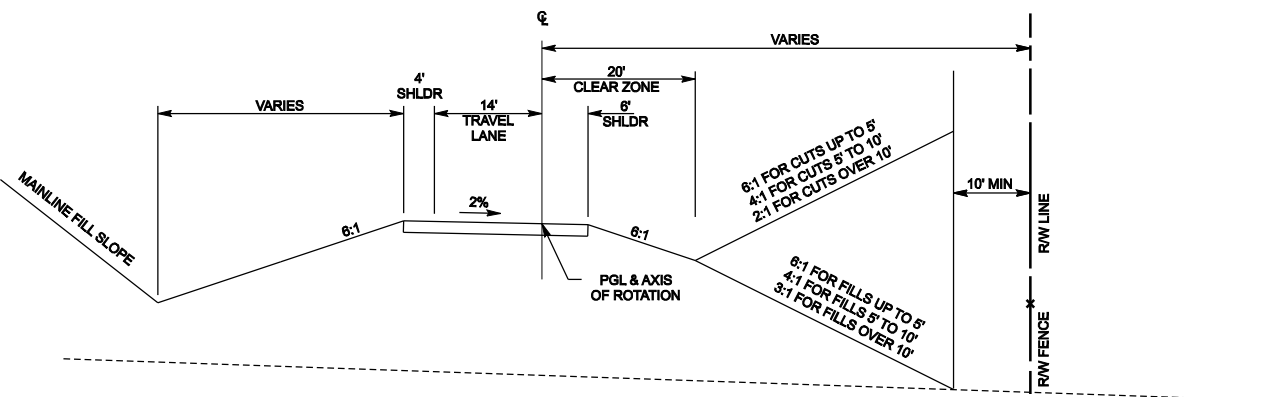


MOUNTAIN VIEW CORRIDOR
ONE LANE RAMP
DESIGN SPEED 40 MPH

ROADWAY TYPICAL SECTION NO. 9

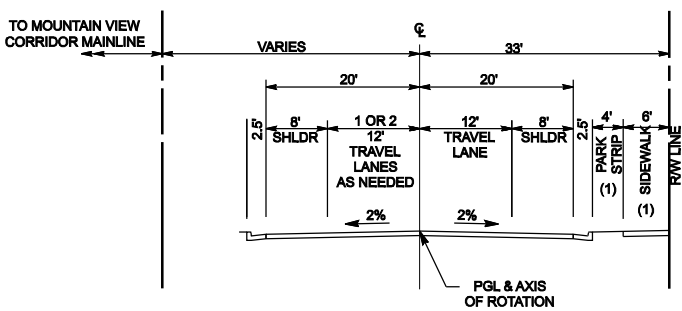


MOUNTAIN VIEW CORRIDOR
URBAN FRONTAGE ROAD TYPICAL SECTION
DESIGN SPEED 45 MPH

ROADWAY TYPICAL SECTION NO. 8

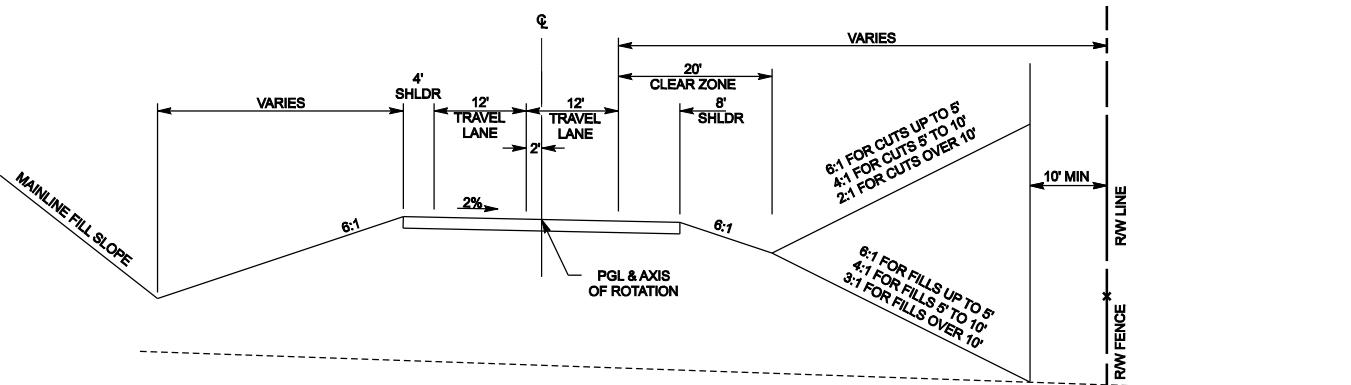

MOUNTAIN VIEW CORRIDOR
TWO LANE ON RAMP
DESIGN SPEED 40 MPH RAMP

ROADWAY TYPICAL SECTION NO. 10

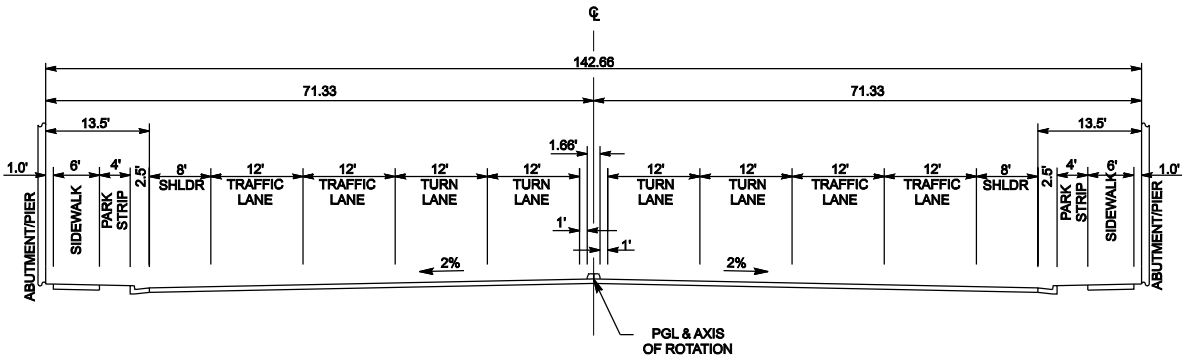

MOUNTAIN VIEW CORRIDOR
CROSS STREET AT INTERCHANGE
DESIGN SPEED 40 MPH

EOP
CENTERLINE
CUT LINE
FILL LINE
WETLANDS

ROW
DRAINAGE EASEMENT
UTILITY RELOCATION
TRANSIT EASEMENTS
CENTER RUNNING
MIXED TRAFFIC

LEGEND




MOUNTAIN VIEW CORRIDOR

ALL ALTERNATIVES

TYPICAL SECTIONS & DETAILS


NOTES:
1. PARK STRIP AND SIDEWALK NOT INSTALLED AT EVERY LOCATION
SEE PLAN SHEETS FOR LOCATIONS

ROADWAY TYPICAL SECTION NO. 11

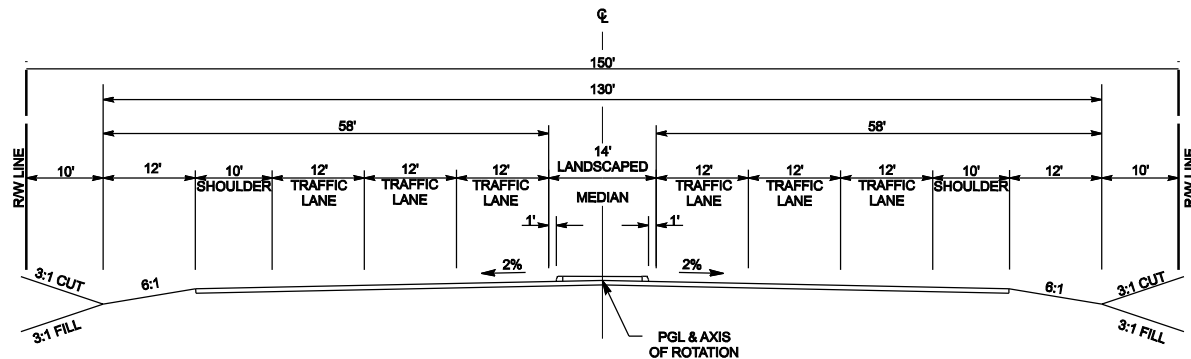


MOUNTAIN VIEW CORRIDOR
6 LANE ARTERIAL WITH MEDIAN
TYPICAL SECTION
DESIGN SPEED 45 MPH

ROADWAY TYPICAL SECTION NO. 14

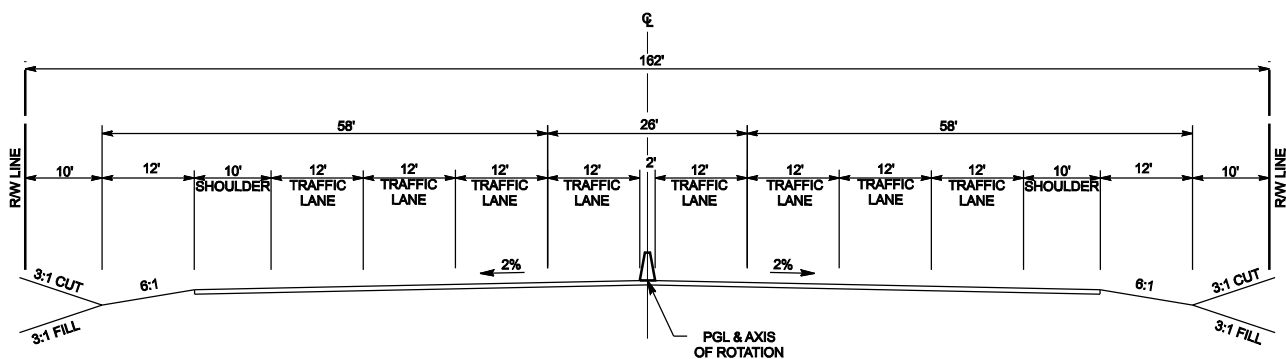


MOUNTAIN VIEW CORRIDOR
6 LANE ARTERIAL WITH MEDIAN
TYPICAL SECTION
DESIGN SPEED 45 MPH

ROADWAY TYPICAL SECTION NO. 12

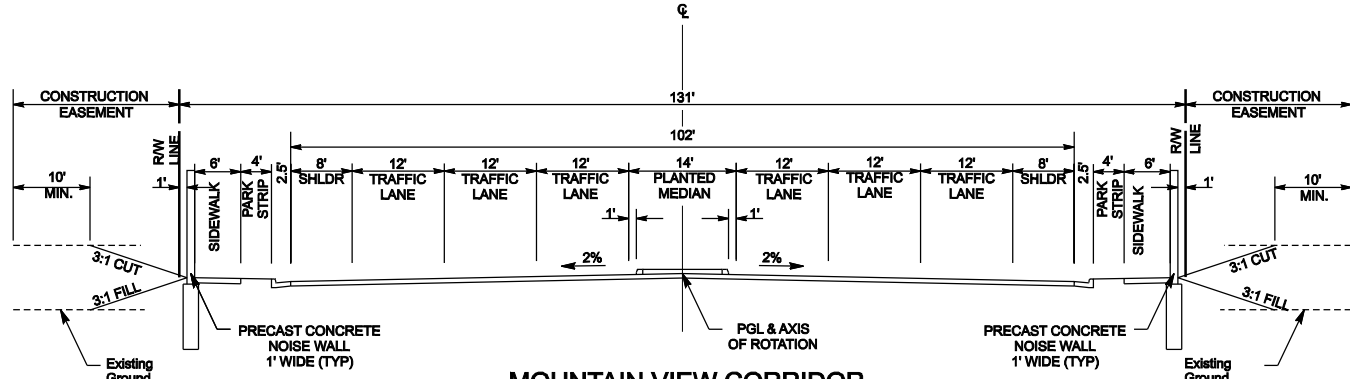


MOUNTAIN VIEW CORRIDOR
6 LANE ARTERIAL WITH NOISE WALLS AND MEDIAN
TYPICAL SECTION
DESIGN SPEED 45 MPH

ROADWAY TYPICAL SECTION NO. 15

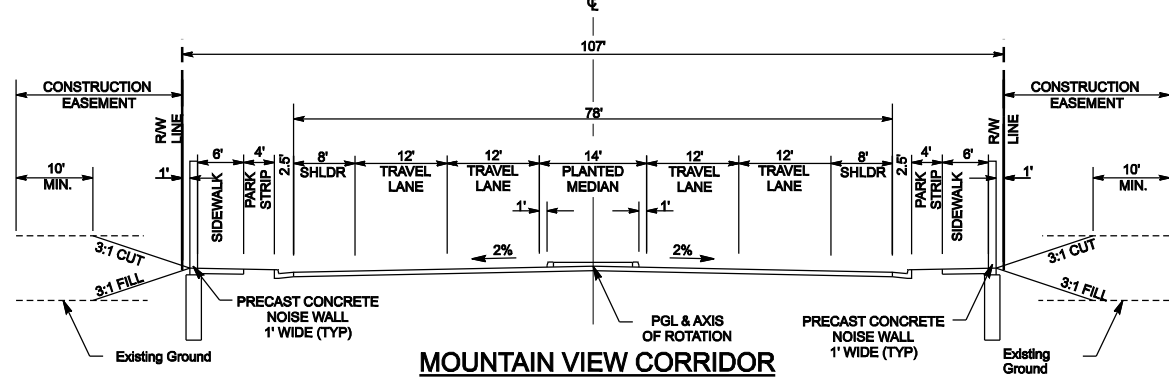


MOUNTAIN VIEW CORRIDOR
4 LANE ARTERIAL WITH NOISE WALL AND MEDIAN
TYPICAL SECTION
DESIGN SPEED 45 MPH

ROADWAY TYPICAL SECTION NO. 13


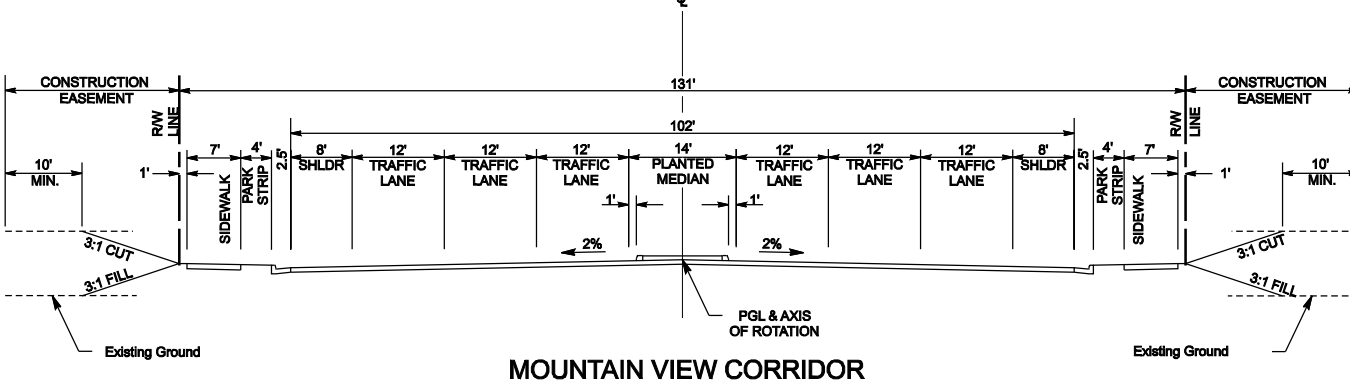


MOUNTAIN VIEW CORRIDOR
6 LANE ARTERIAL WITHOUT NOISE WALLS AND WITH MEDIAN
TYPICAL SECTION
DESIGN SPEED 45 MPH

ROADWAY TYPICAL SECTION NO. 16

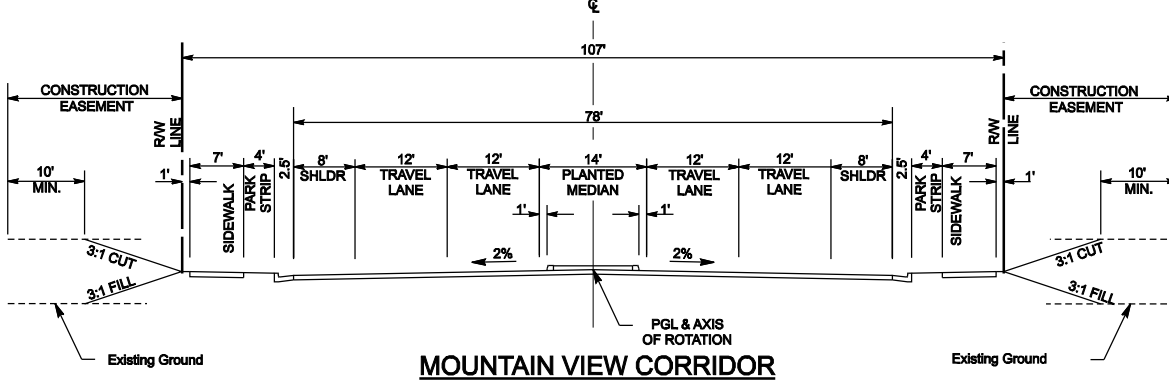

MOUNTAIN VIEW CORRIDOR
4 LANE ARTERIAL WITHOUT NOISE WALL AND WITH MEDIAN
TYPICAL SECTION
DESIGN SPEED 45 MPH

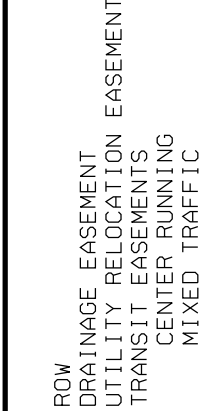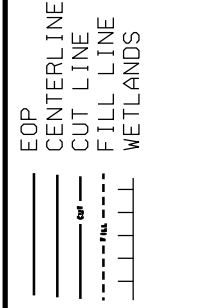

LEGEND




MOUNTAIN VIEW CORRIDOR

ARTERIALS ALTERNATIVE

TYPICAL SECTIONS & DETAILS


TRANSIT TYPICAL SECTION NO. 1

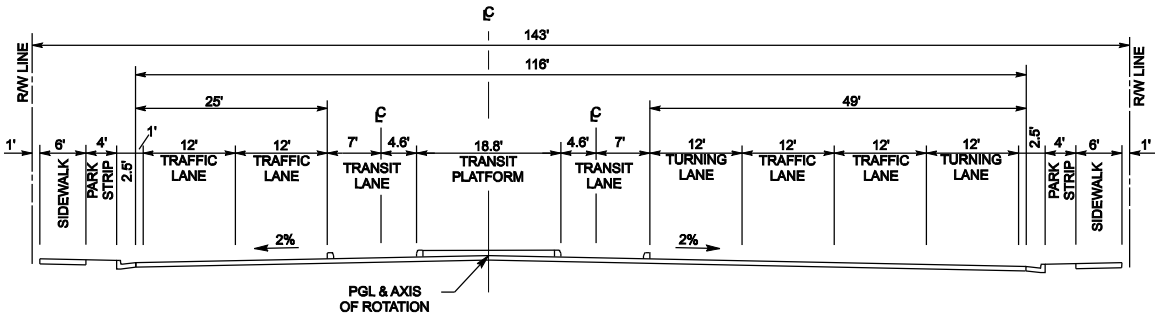

MOUNTAIN VIEW CORRIDOR
DEDICATED ROW ALTERNATIVE
TRANSIT STATION TYPICAL


TYPICAL SECTION SHOWN AT TRANSIT STATION
AND AT AN INTERSECTION

TRANSIT TYPICAL SECTION NO. 3

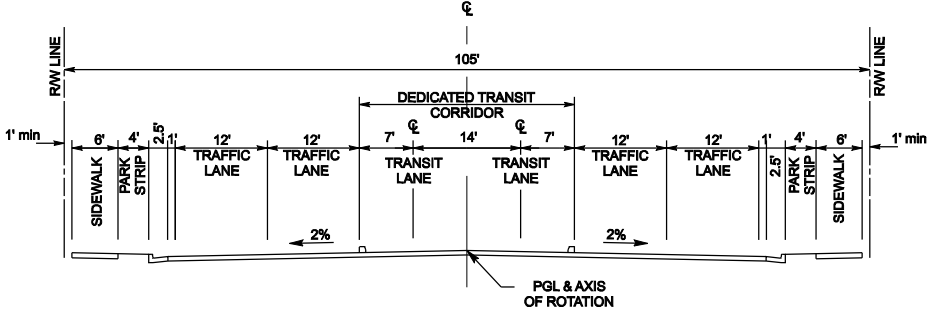

MOUNTAIN VIEW CORRIDOR
DEDICATED ROW ALTERNATIVE
NON-STATION TYPICAL SECTION


TRANSIT TYPICAL SECTION NO. 2

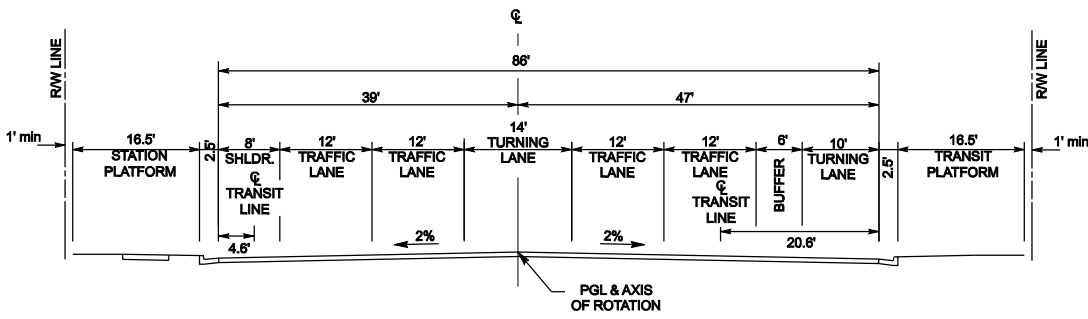

MOUNTAIN VIEW CORRIDOR
MIXED TRAFFIC ALTERNATIVE
TRANSIT STATION TYPICAL


TYPICAL SECTION SHOWN AT TRANSIT STATION
AND AT AN INTERSECTION

TRANSIT TYPICAL SECTION NO. 4

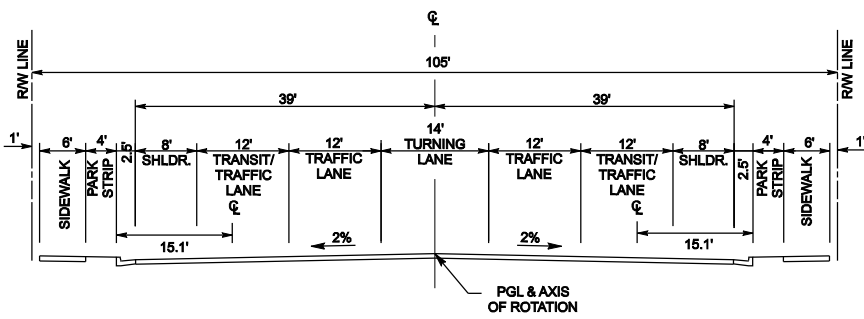

MOUNTAIN VIEW CORRIDOR
MIXED TRAFFIC ALTERNATIVE
NON-STATION TYPICAL SECTION

TRANSIT TYPICAL SECTION NO. 5

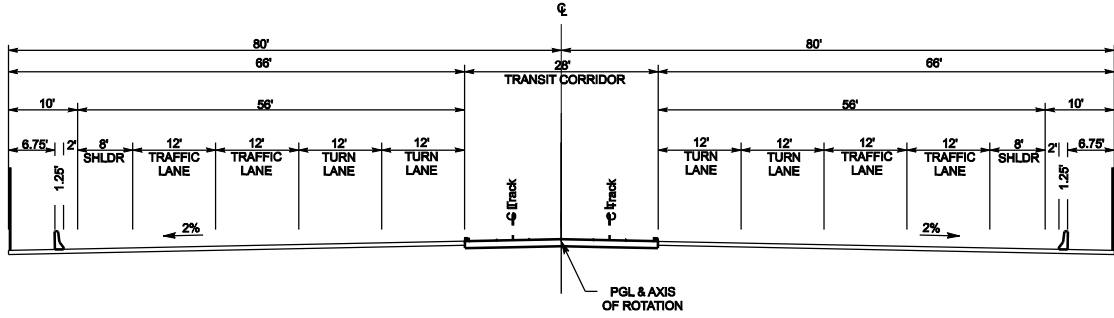

MOUNTAIN VIEW CORRIDOR
DEDICATED ROW ALTERNATIVE
ON STRUCTURE TYPICAL SECTION

EOP	CENTERLINE
CUT LINE	FILL LINE
WETLANDS	


ROW	DRAINAGE EASEMENT	UTILITY RELOCATION EASEMENT
TRANSIT EASEMENTS	CENTER RUNNING	MIXED TRAFFIC

LEGEND	ROW	DRAINAGE EASEMENT	UTILITY RELOCATION EASEMENT
	TRANSIT EASEMENTS	CENTER RUNNING	MIXED TRAFFIC




MOUNTAIN VIEW CORRIDOR
TRANSIT ALTERNATIVES
TYPICAL SECTIONS & DETAILS

8/12/2008 c:\22687a-wtc\Sheet_Files\Tpo_LES_TypicalSectionsDetails\td-07.dgn

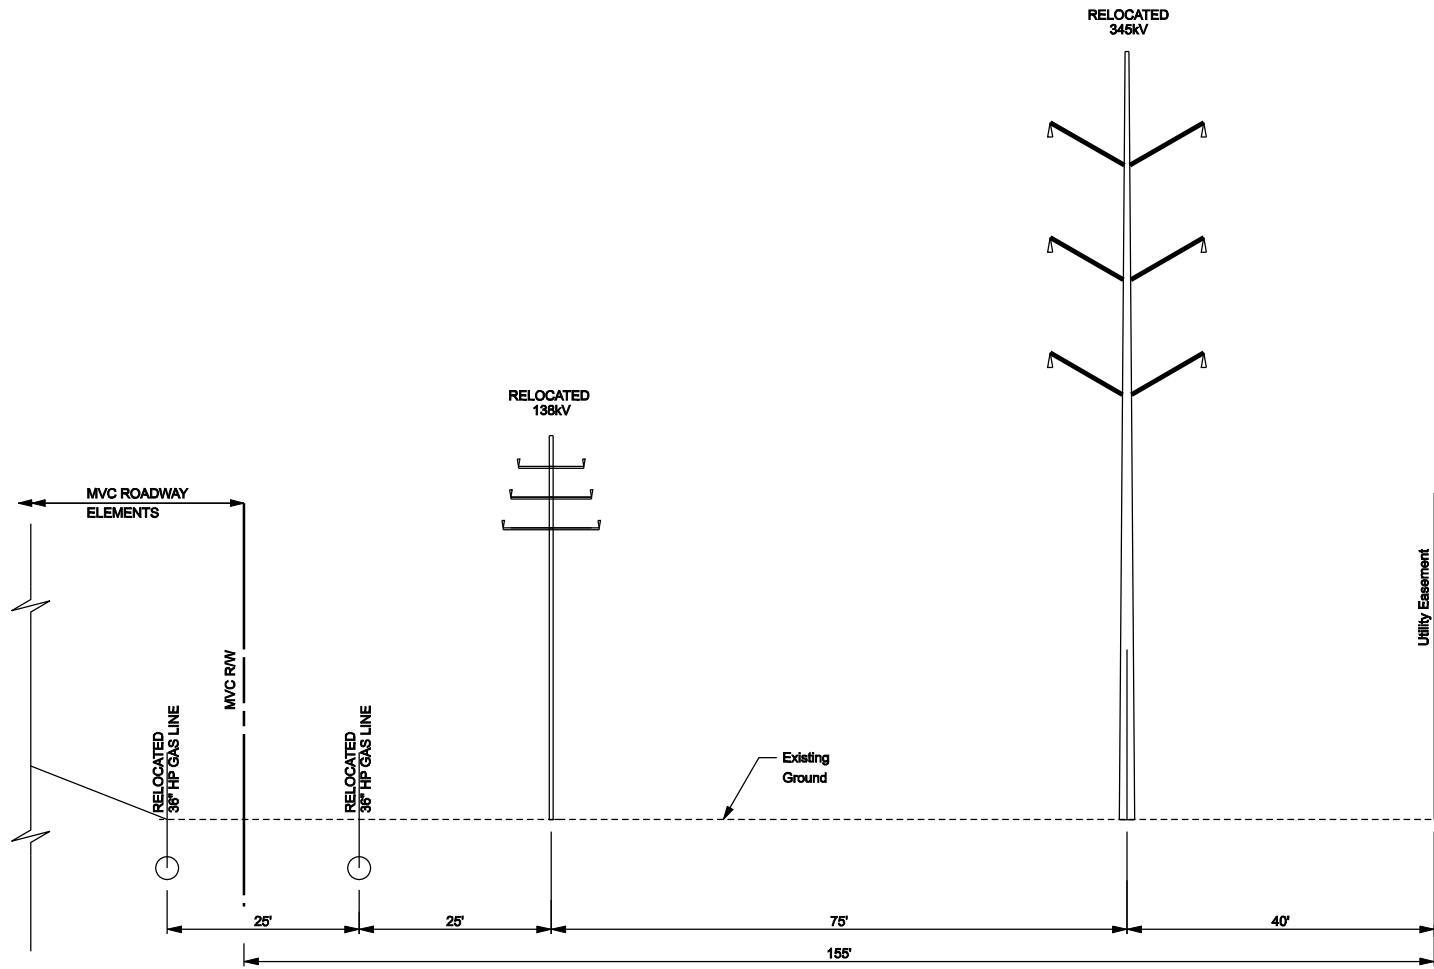

CAMP WILLIAMS
UTILITY RELOCATION TYPICAL SECTION

UTILITY TYPICAL SECTION NO. 1

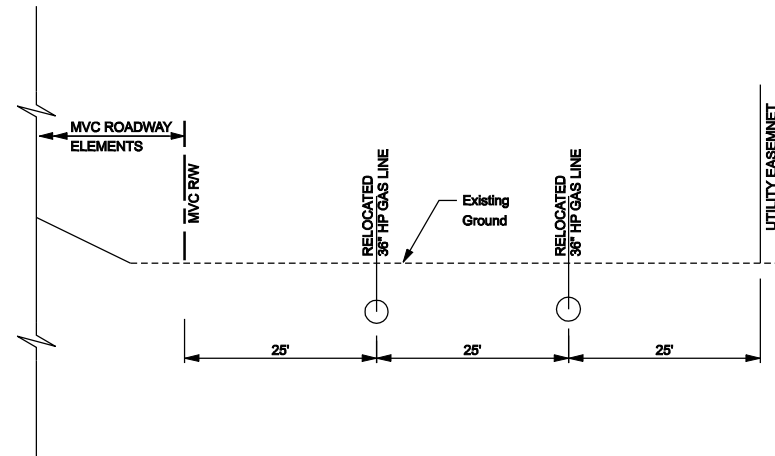

11400 SOUTH INTERCHANGE
UTILITY RELOCATION
TYPICAL SECTION

UTILITY TYPICAL SECTION NO. 2

MOUNTAIN VIEW CORRIDOR
ALL ALTERNATIVES
TYPICAL SECTIONS & DETAILS




LEGEND

- ROW
- DRAINAGE EASEMENT
- UTILITY RELOCATION EASEMENT
- TRANSIT EASEMENTS
- CENTER RUNNING
- MIXED TRAFFIC


- EOP
- CENTERLINE
- CUT LINE
- FILL LINE
- WETLANDS

UTILITY TYPICAL SECTION NO. 3

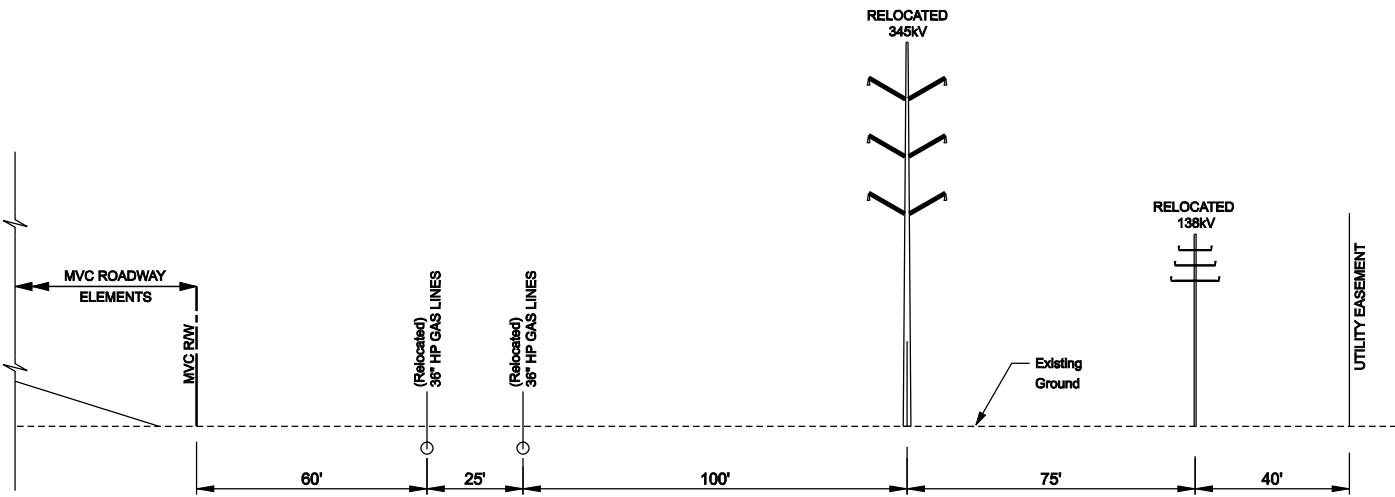


11000 SOUTH UTILITY RELOCATION
TYPICAL SECTION

UTILITY TYPICAL SECTION NO. 4

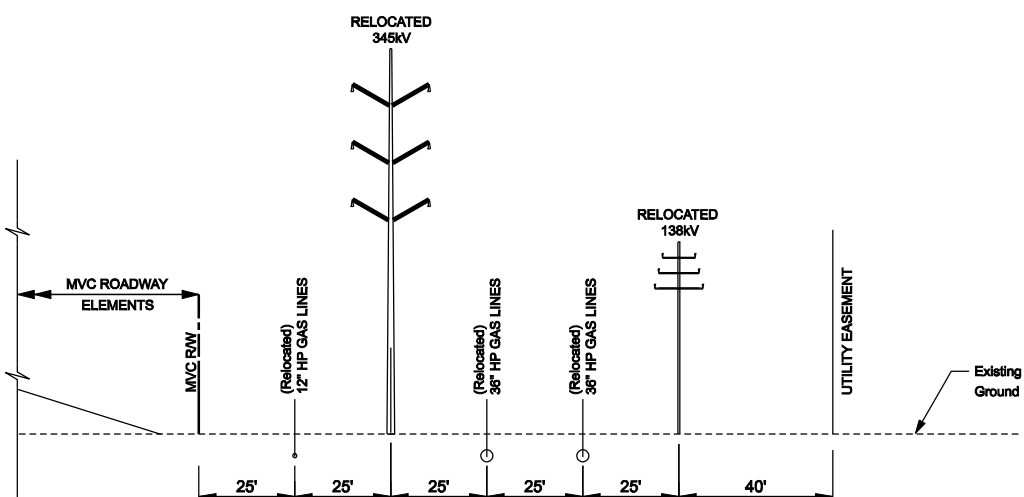


9000 SOUTH UTILITY RELOCATION
TYPICAL SECTION

UTILITY TYPICAL SECTION NO. 5

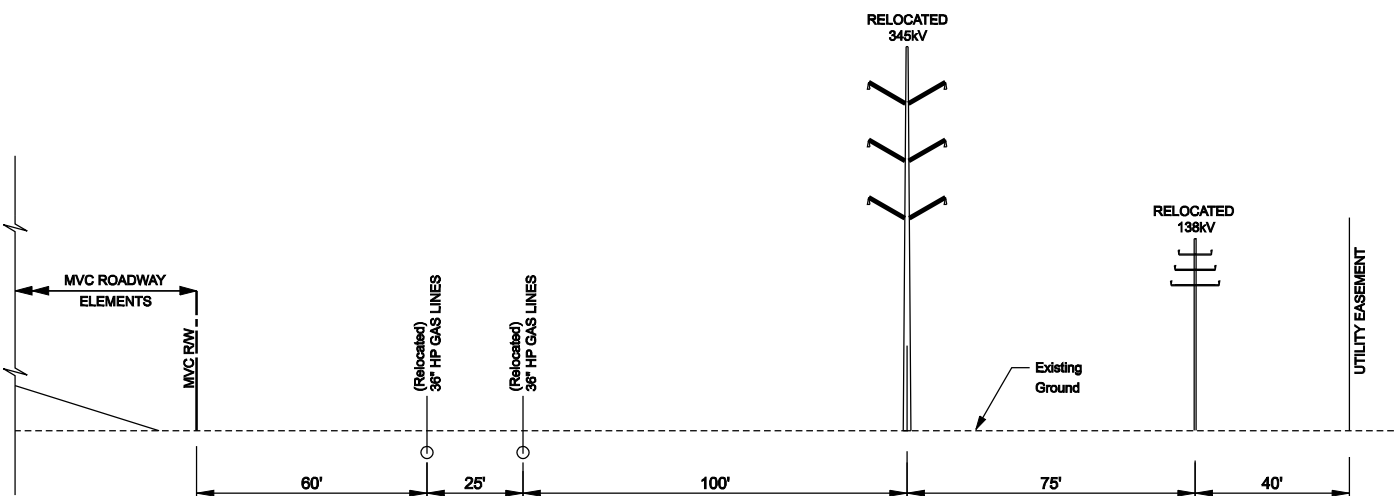

8200 SOUTH UTILITY RELOCATION
TYPICAL SECTION

UTILITY TYPICAL SECTION NO. 6

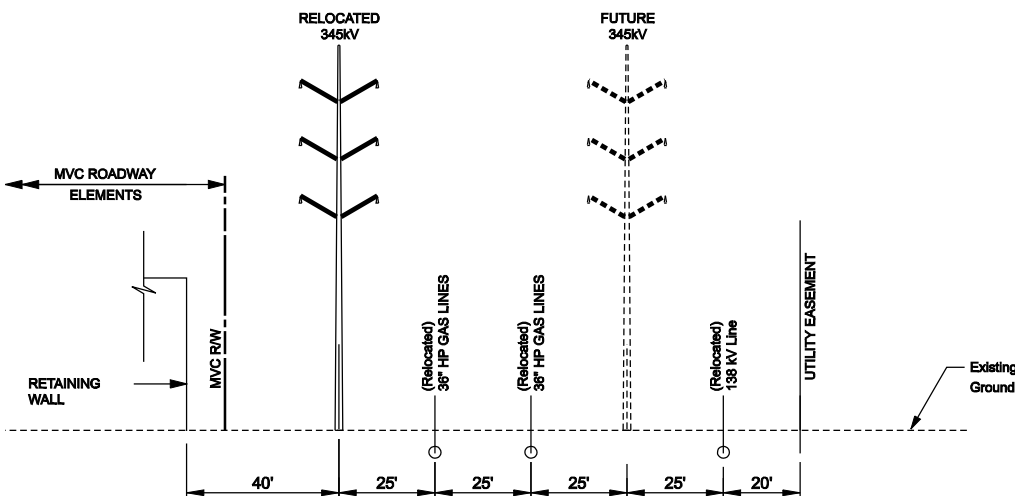

4700 SOUTH TO 3800 SOUTH
UTILITY RELOCATION
TYPICAL SECTION

EOP
CENTERLINE
CUT LINE
FILL LINE
WETLANDS


ROW
DRAINAGE EASEMENT
UTILITY RELOCATION EASEMENT
TRANSIT EASEMENTS
CENTER RUNNING
MIXED TRAFFIC

LEGEND




MOUNTAIN VIEW CORRIDOR
UTILITY FREEWAY TYPICAL SECTIONS
TYPICAL SECTIONS & DETAILS

UTILITY TYPICAL SECTION NO. 7

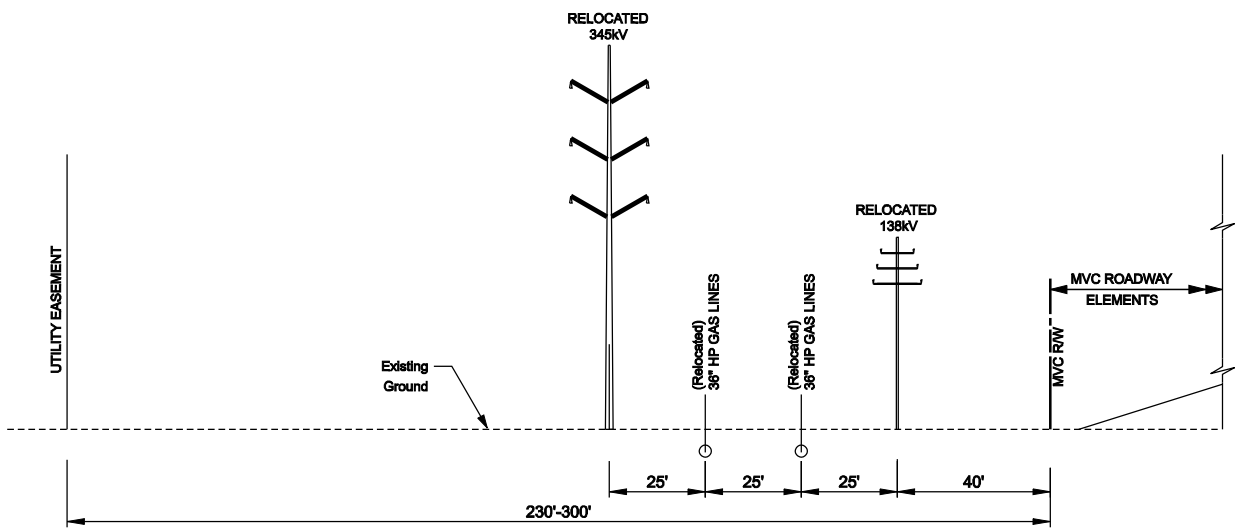

3800 SOUTH TO SR-201
UTILITY RELOCATION
TYPICAL SECTION

UTILITY TYPICAL SECTION NO. 8

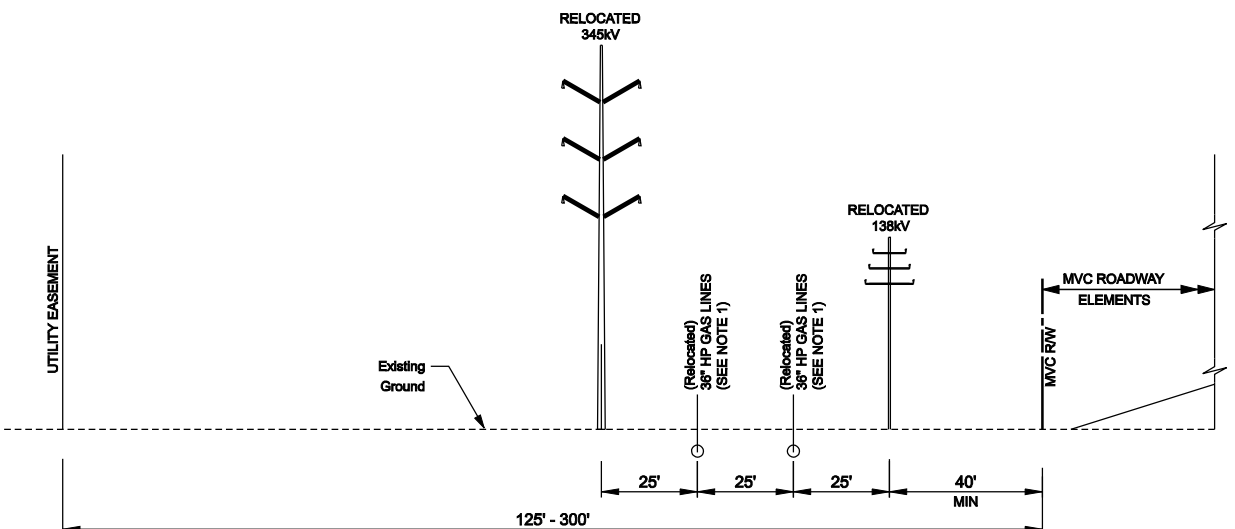

CALIFORNIA AVE TO UPRR
UTILITY RELOCATION
TYPICAL SECTION

NOTES:
1. SEE PLAN SHEETS FOR GAS LINE
RELOCATION LOCATIONS


EOP
CENTERLINE
CUT LINE
FILL LINE
WETLANDS

LEGEND
ROW
DRAINAGE EASEMENT
UTILITY RELOCATION EASEMENT
TRANSIT EASEMENTS
CENTER RUNNING
MIXED TRAFFIC




MOUNTAIN VIEW CORRIDOR
UTILITY FREEWAY TYPICAL SECTIONS
TYPICAL SECTIONS & DETAILS


FREEWAY EXIT AND ENTRANCE RAMP DETAILS

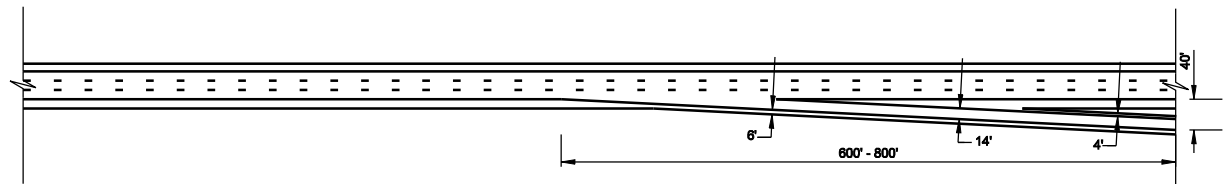



MOUNTAIN VIEW CORRIDOR
SINGLE LANE EXIT RAMP

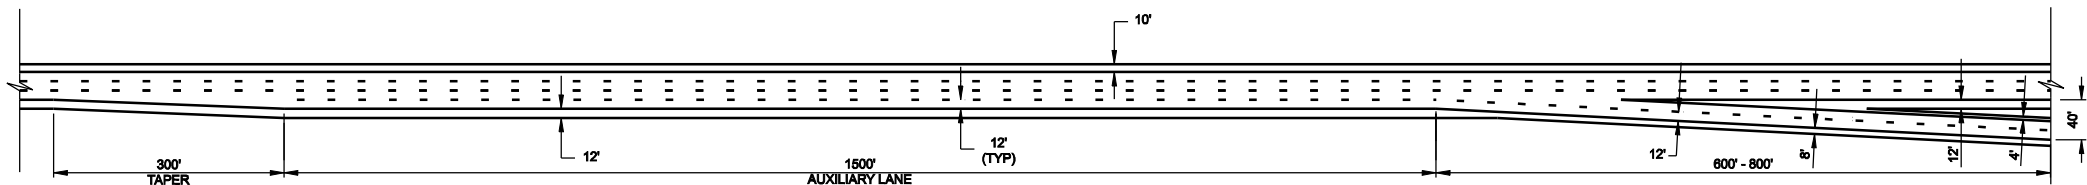

MOUNTAIN VIEW CORRIDOR
TWO LANE EXIT RAMP

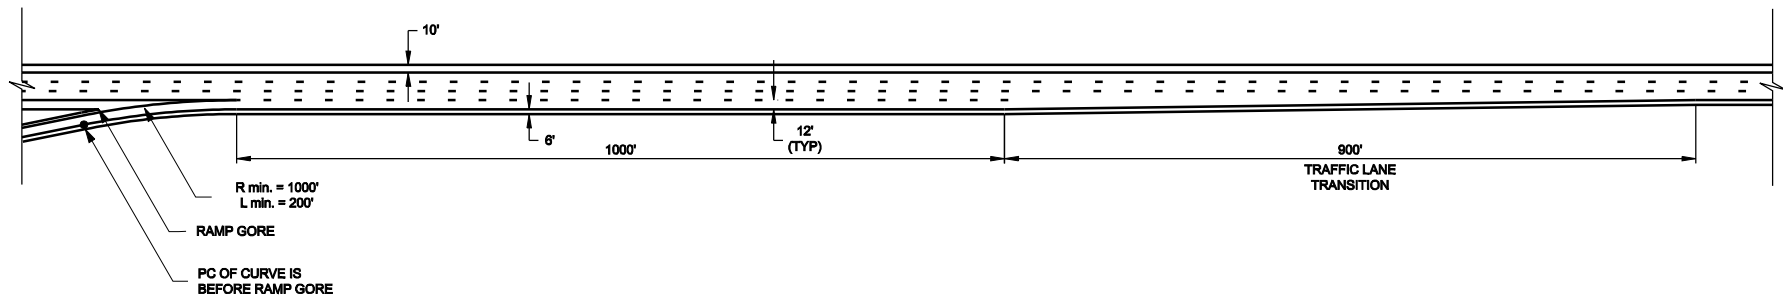

MOUNTAIN VIEW CORRIDOR
SINGLE LANE ENTRANCE RAMP

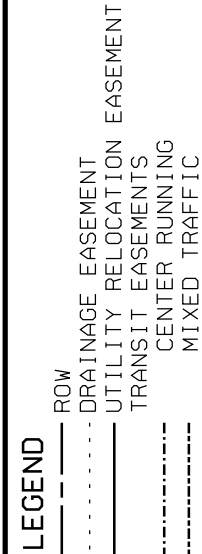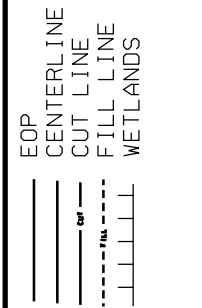


MOUNTAIN VIEW CORRIDOR

ALL ALTERNATIVES

TYPICAL SECTIONS & DETAILS

INTERCHANGE RAMP DETAILS

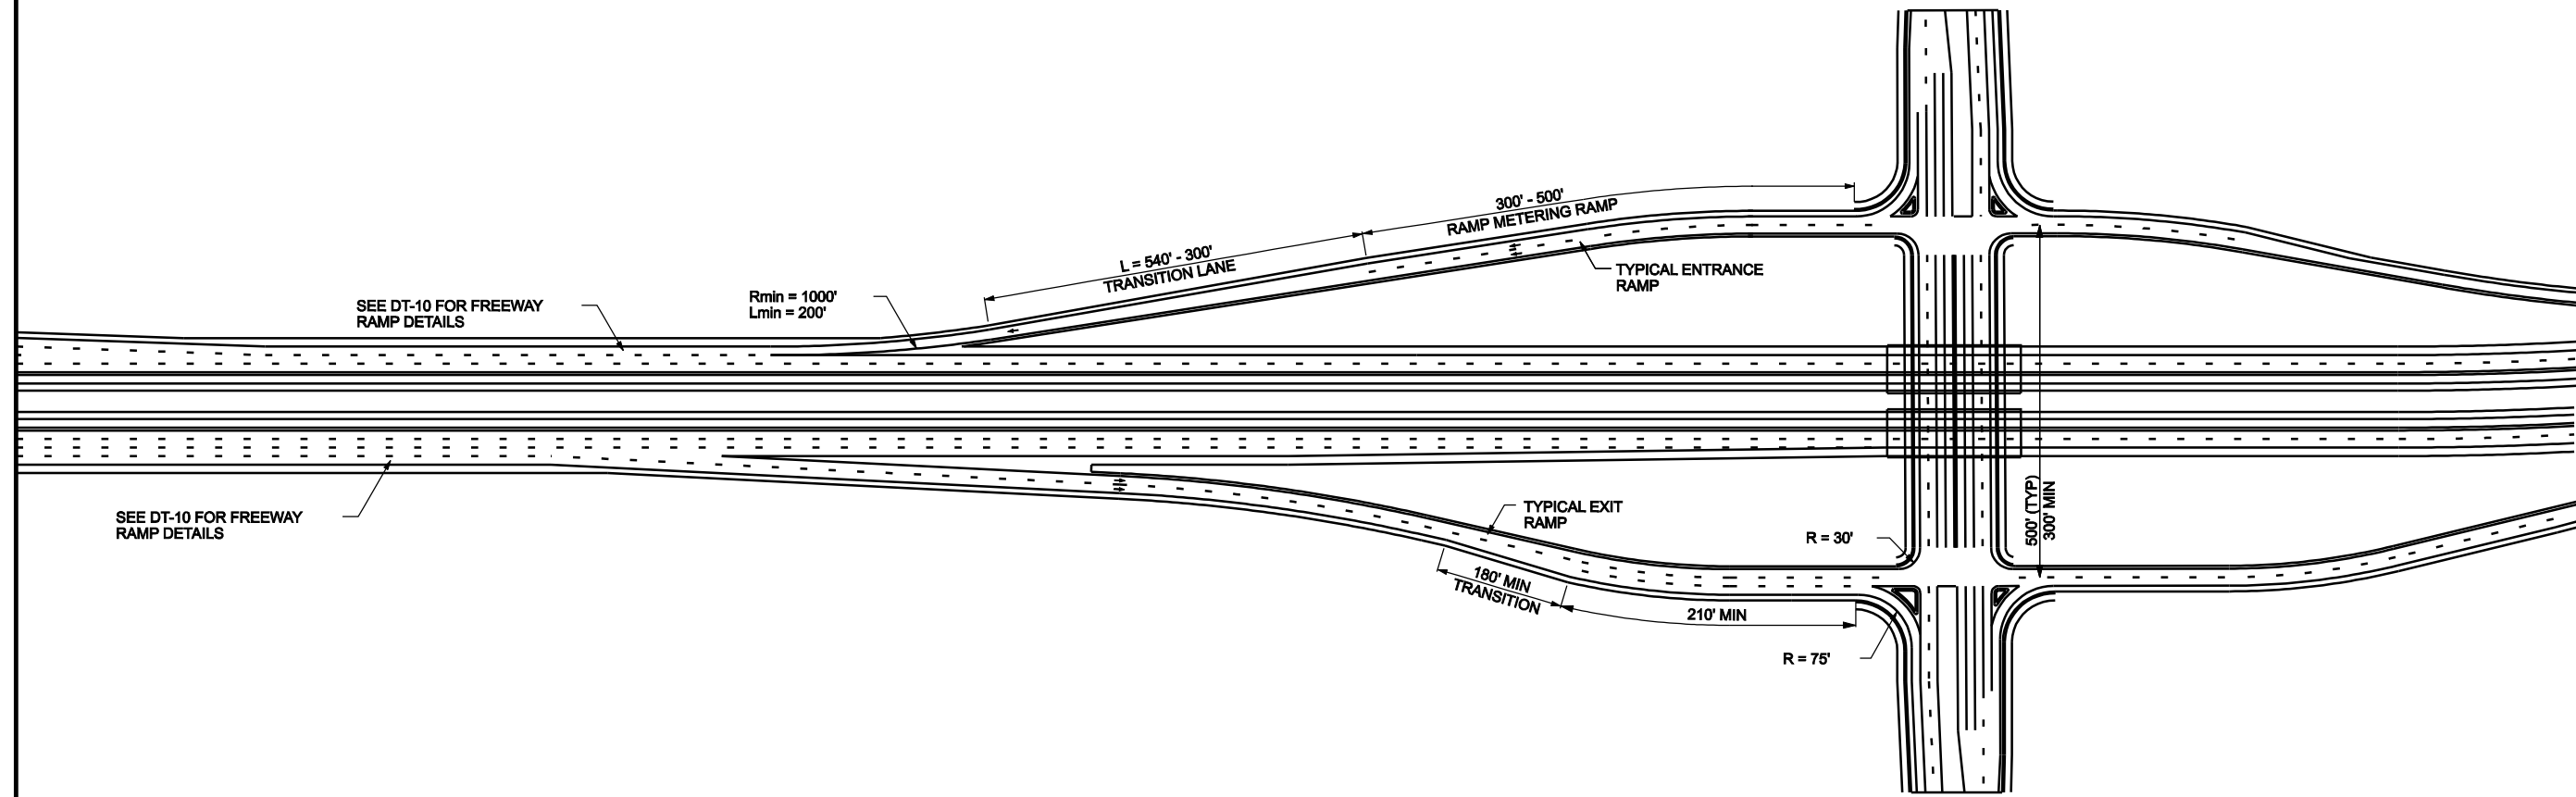

EOP
CENTERLINE
CUT LINE
FILL LINE
WETLANDS

ROW
DRAINAGE EASEMENT
UTILITY RELOCATION
TRANSIT EASEMENTS
CENTER RUNNING
MIXED TRAFFIC

LEGEND




MOUNTAIN VIEW CORRIDOR

ALL ALTERNATIVES

TYPICAL SECTIONS & DETAILS

INTERCHANGE CROSS STREET DETAILS

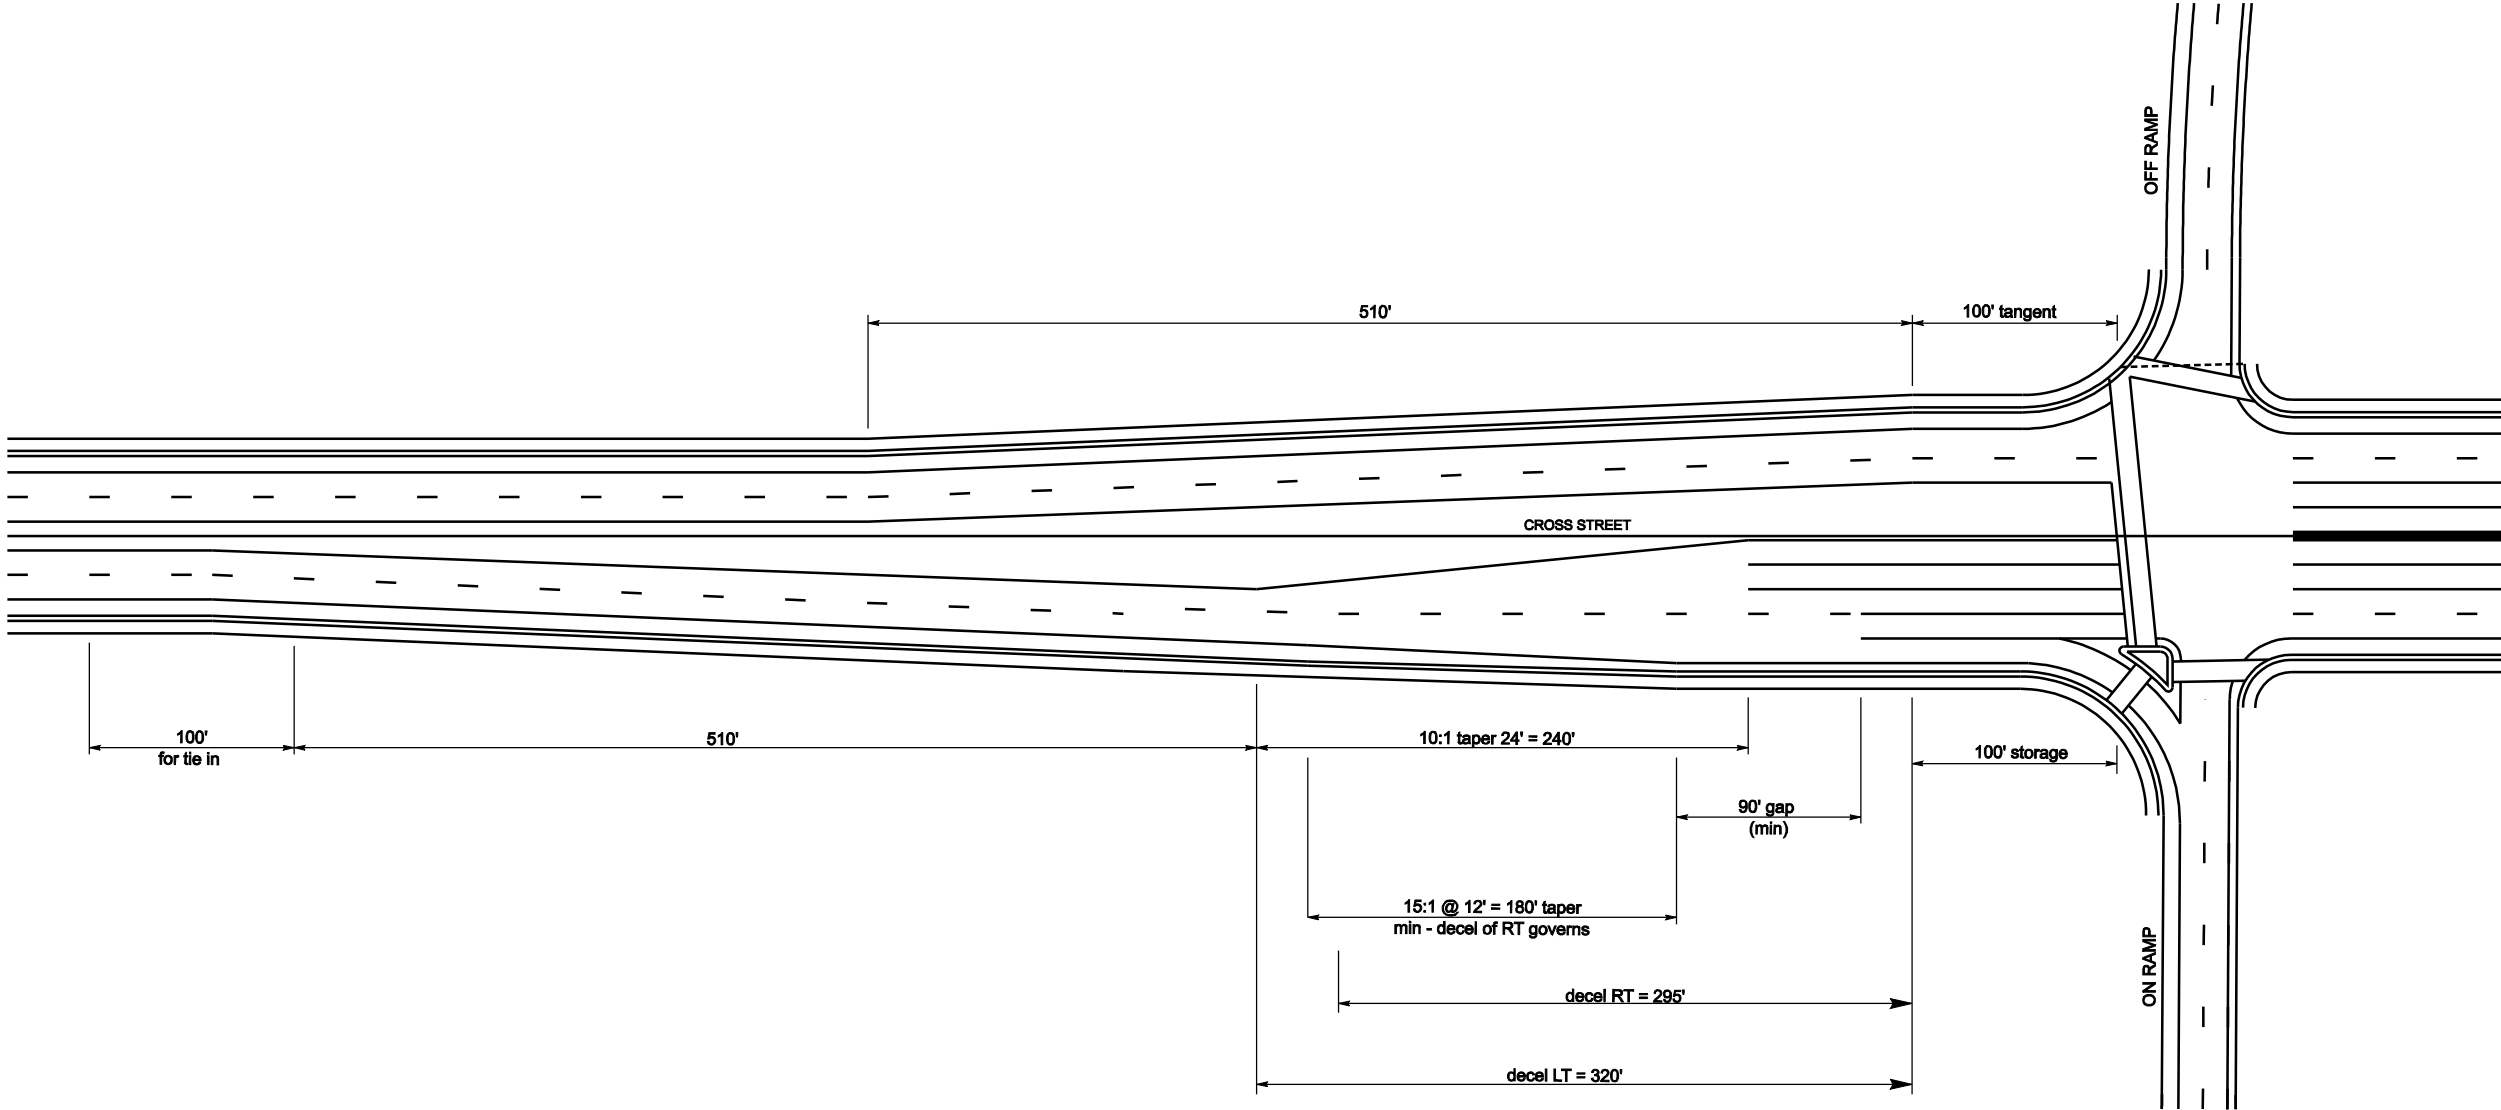

EOP
CENTERLINE
CUT LINE
FILL LINE
WETLANDS

ROW
DRAINAGE EASEMENT
UTILITY RELOCATION EASEMENT
TRANSIT EASEMENTS
CENTER RUNNING
MIXED TRAFFIC

LEGEND




MOUNTAIN VIEW CORRIDOR

ALL ALTERNATIVES


TYPICAL SECTIONS AND DETAILS

NOTES:
1. 40 MPH DESIGN SPEED USED FOR CROSS STREET

8/12/2008 c:\22687a-wtc\Sheet_Files\Final\ETS\TypicalSectionsDetails\td-13.dgn

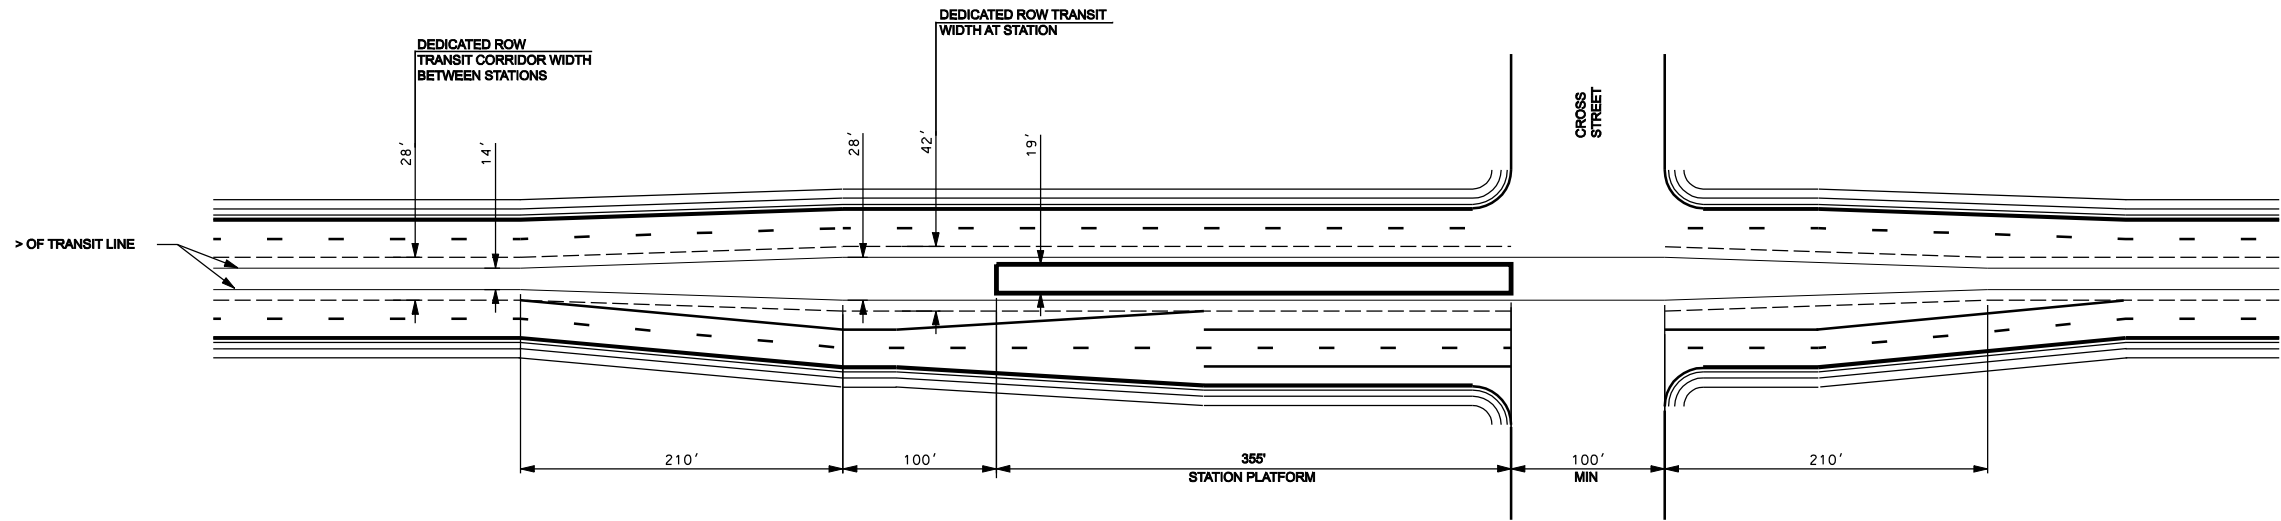

**MOUNTAIN VIEW CORRIDOR
DEDICATED ROW TRANSIT ALTERNATIVE
STATION PLAN VIEW**
TYPICAL PLAN VIEW SHOWN AT TRANSIT STATION
AND AT AN INTERSECTION

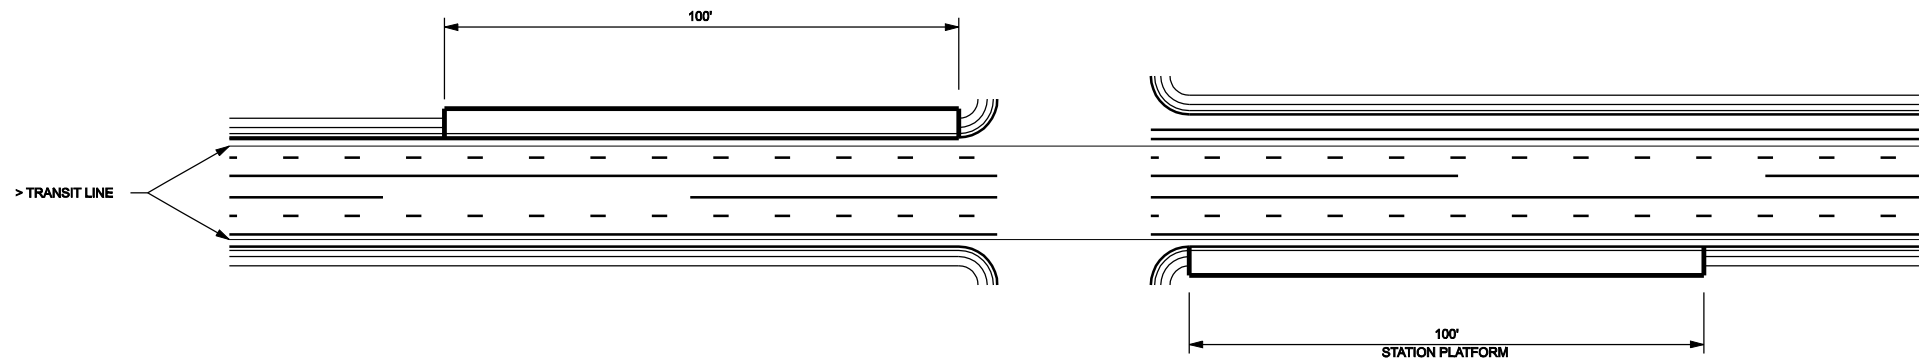

**MOUNTAIN VIEW CORRIDOR
ARTERIAL WITH SIDE RUNNING TRANSIT
MIXED TRAFFIC TRANSIT ALTERNATIVE
STATION PLAN VIEW**
TYPICAL PLAN VIEW SHOWN AT TRANSIT STATION
AND AT AN INTERSECTION

EOP
CENTERLINE
CUT LINE
FILL LINE
WETLANDS


LEGEND
ROW
DRAINAGE EASEMENT
UTILITY RELOCATION EASEMENT
TRANSIT EASEMENTS
CENTER RUNNING
MIXED TRAFFIC




MOUNTAIN VIEW CORRIDOR

TRANSIT ALTERNATIVES

TYPICAL SECTIONS & DETAILS

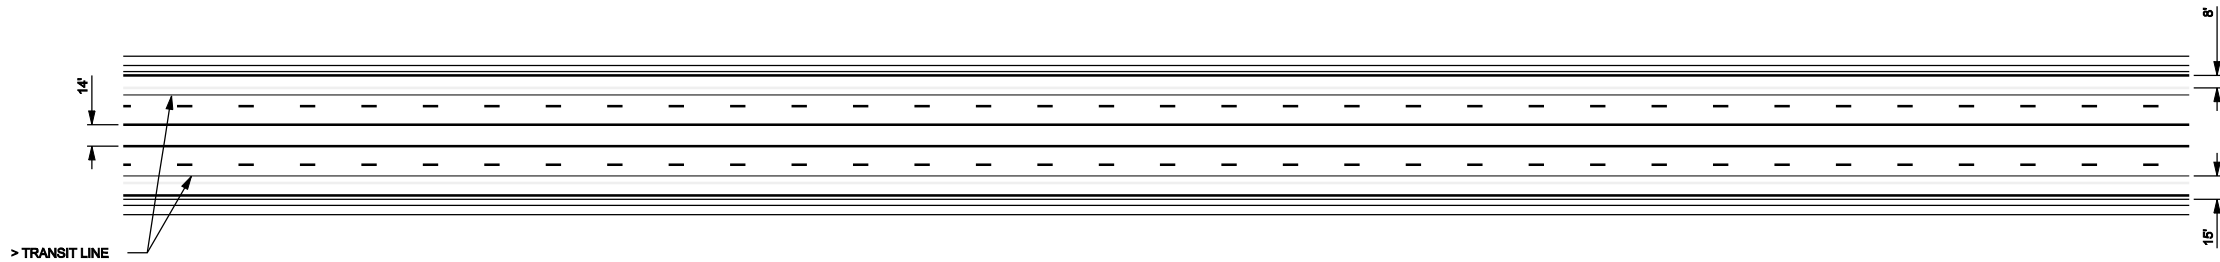

MOUNTAIN VIEW CORRIDOR
MIXED TRAFFIC ALTERNATIVE
NON-STATION PLAN VIEW

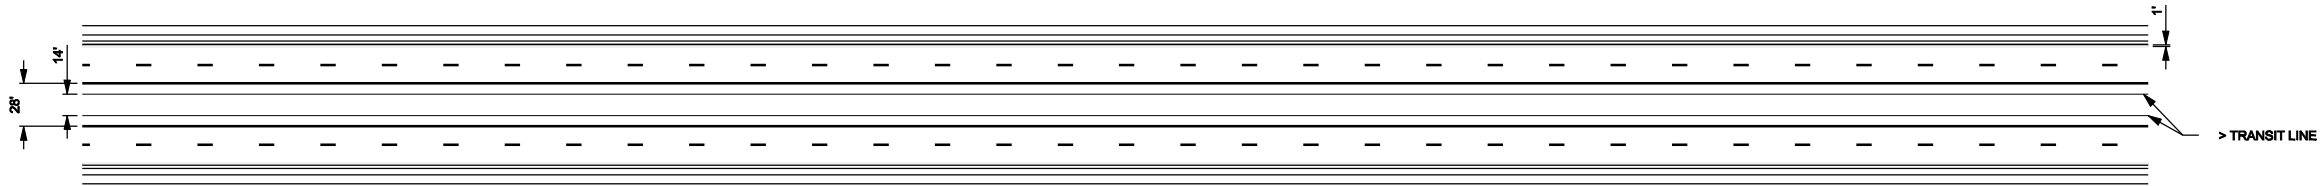

MOUNTAIN VIEW CORRIDOR
ALTERNATIVE NON-STATION
DEDICATED ROW PLAN VIEW

MOUNTAIN VIEW CORRIDOR

TRANSIT ALTERNATIVES

TYPICAL SECTIONS & DETAILS





LEGEND

- ROW
- DRAINAGE EASEMENT
- UTILITY RELOCATION EASEMENT
- TRANSIT EASEMENTS
- CENTER RUNNING
- MIXED TRAFFIC

- EOP
- CENTERLINE
- CUT LINE
- FILL LINE
- WETLANDS

SOUTHERN FREEWAY ALTERNATIVE
CROSS REFERENCE SHEET

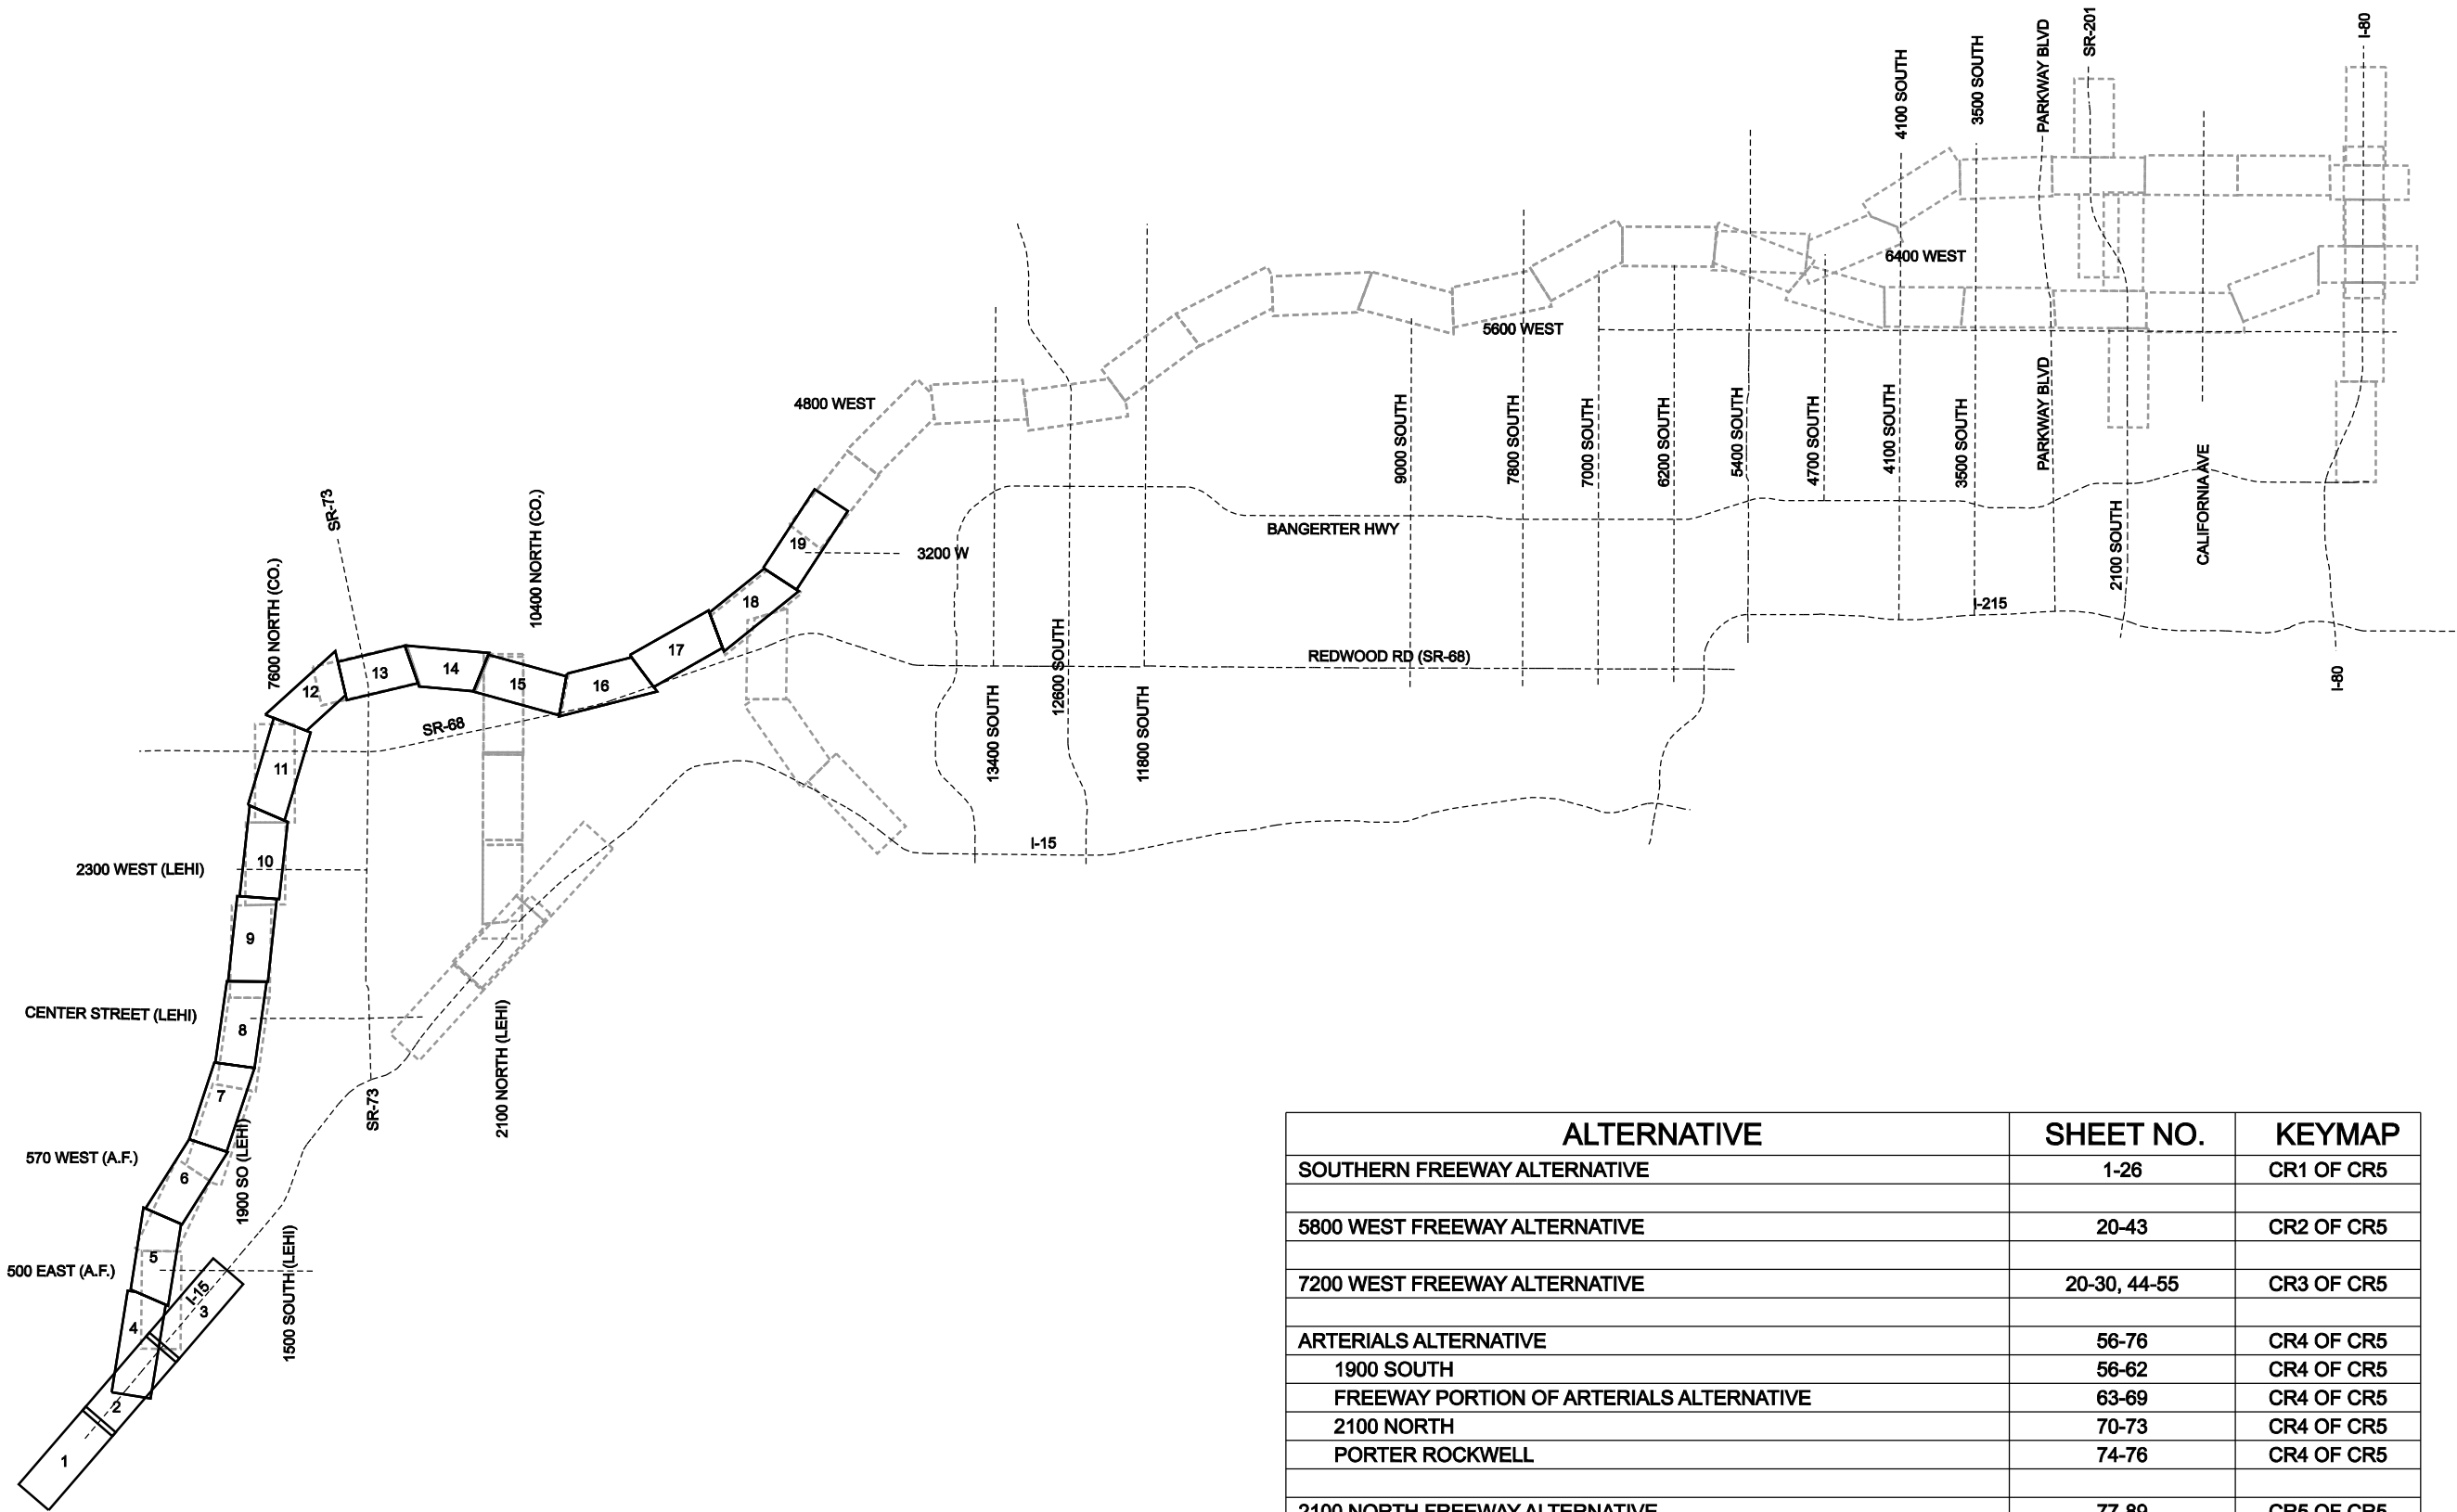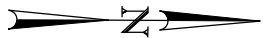

ALTERNATIVE	SHEET NO.	KEYMAP
SOUTHERN FREEWAY ALTERNATIVE	1-26	CR1 OF CR5
5800 WEST FREEWAY ALTERNATIVE	20-43	CR2 OF CR5
7200 WEST FREEWAY ALTERNATIVE	20-30, 44-55	CR3 OF CR5
ARTERIALS ALTERNATIVE	56-76	CR4 OF CR5
1900 SOUTH	56-62	CR4 OF CR5
FREEWAY PORTION OF ARTERIALS ALTERNATIVE	63-69	CR4 OF CR5
2100 NORTH	70-73	CR4 OF CR5
PORTER ROCKWELL	74-76	CR4 OF CR5
2100 NORTH FREEWAY ALTERNATIVE	77-89	CR5 OF CR5

EOP

CUT LINE

FILL LINE

WETLANDS

PROPERTY LINE

CITY BOUNDARY

CUT

FILL

LEGEND

ROW

DRAINAGE EASEMENT

UTILITY RELOCATION

TRANSIT EASEMENTS

CENTER RUNNING


MIXED TRAFFIC



MOUNTAIN VIEW CORRIDOR



SOUTHERN FREEWAY ALTERNATIVE

KEYMAP

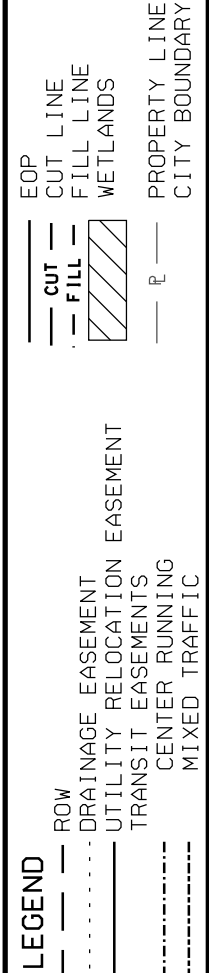

MOUNTAIN VIEW
CORRIDOR
ENVIRONMENTAL
IMPACT STATEMENT

7200 WEST FREEWAY ALTERNATIVE
CROSS REFERENCE SHEET

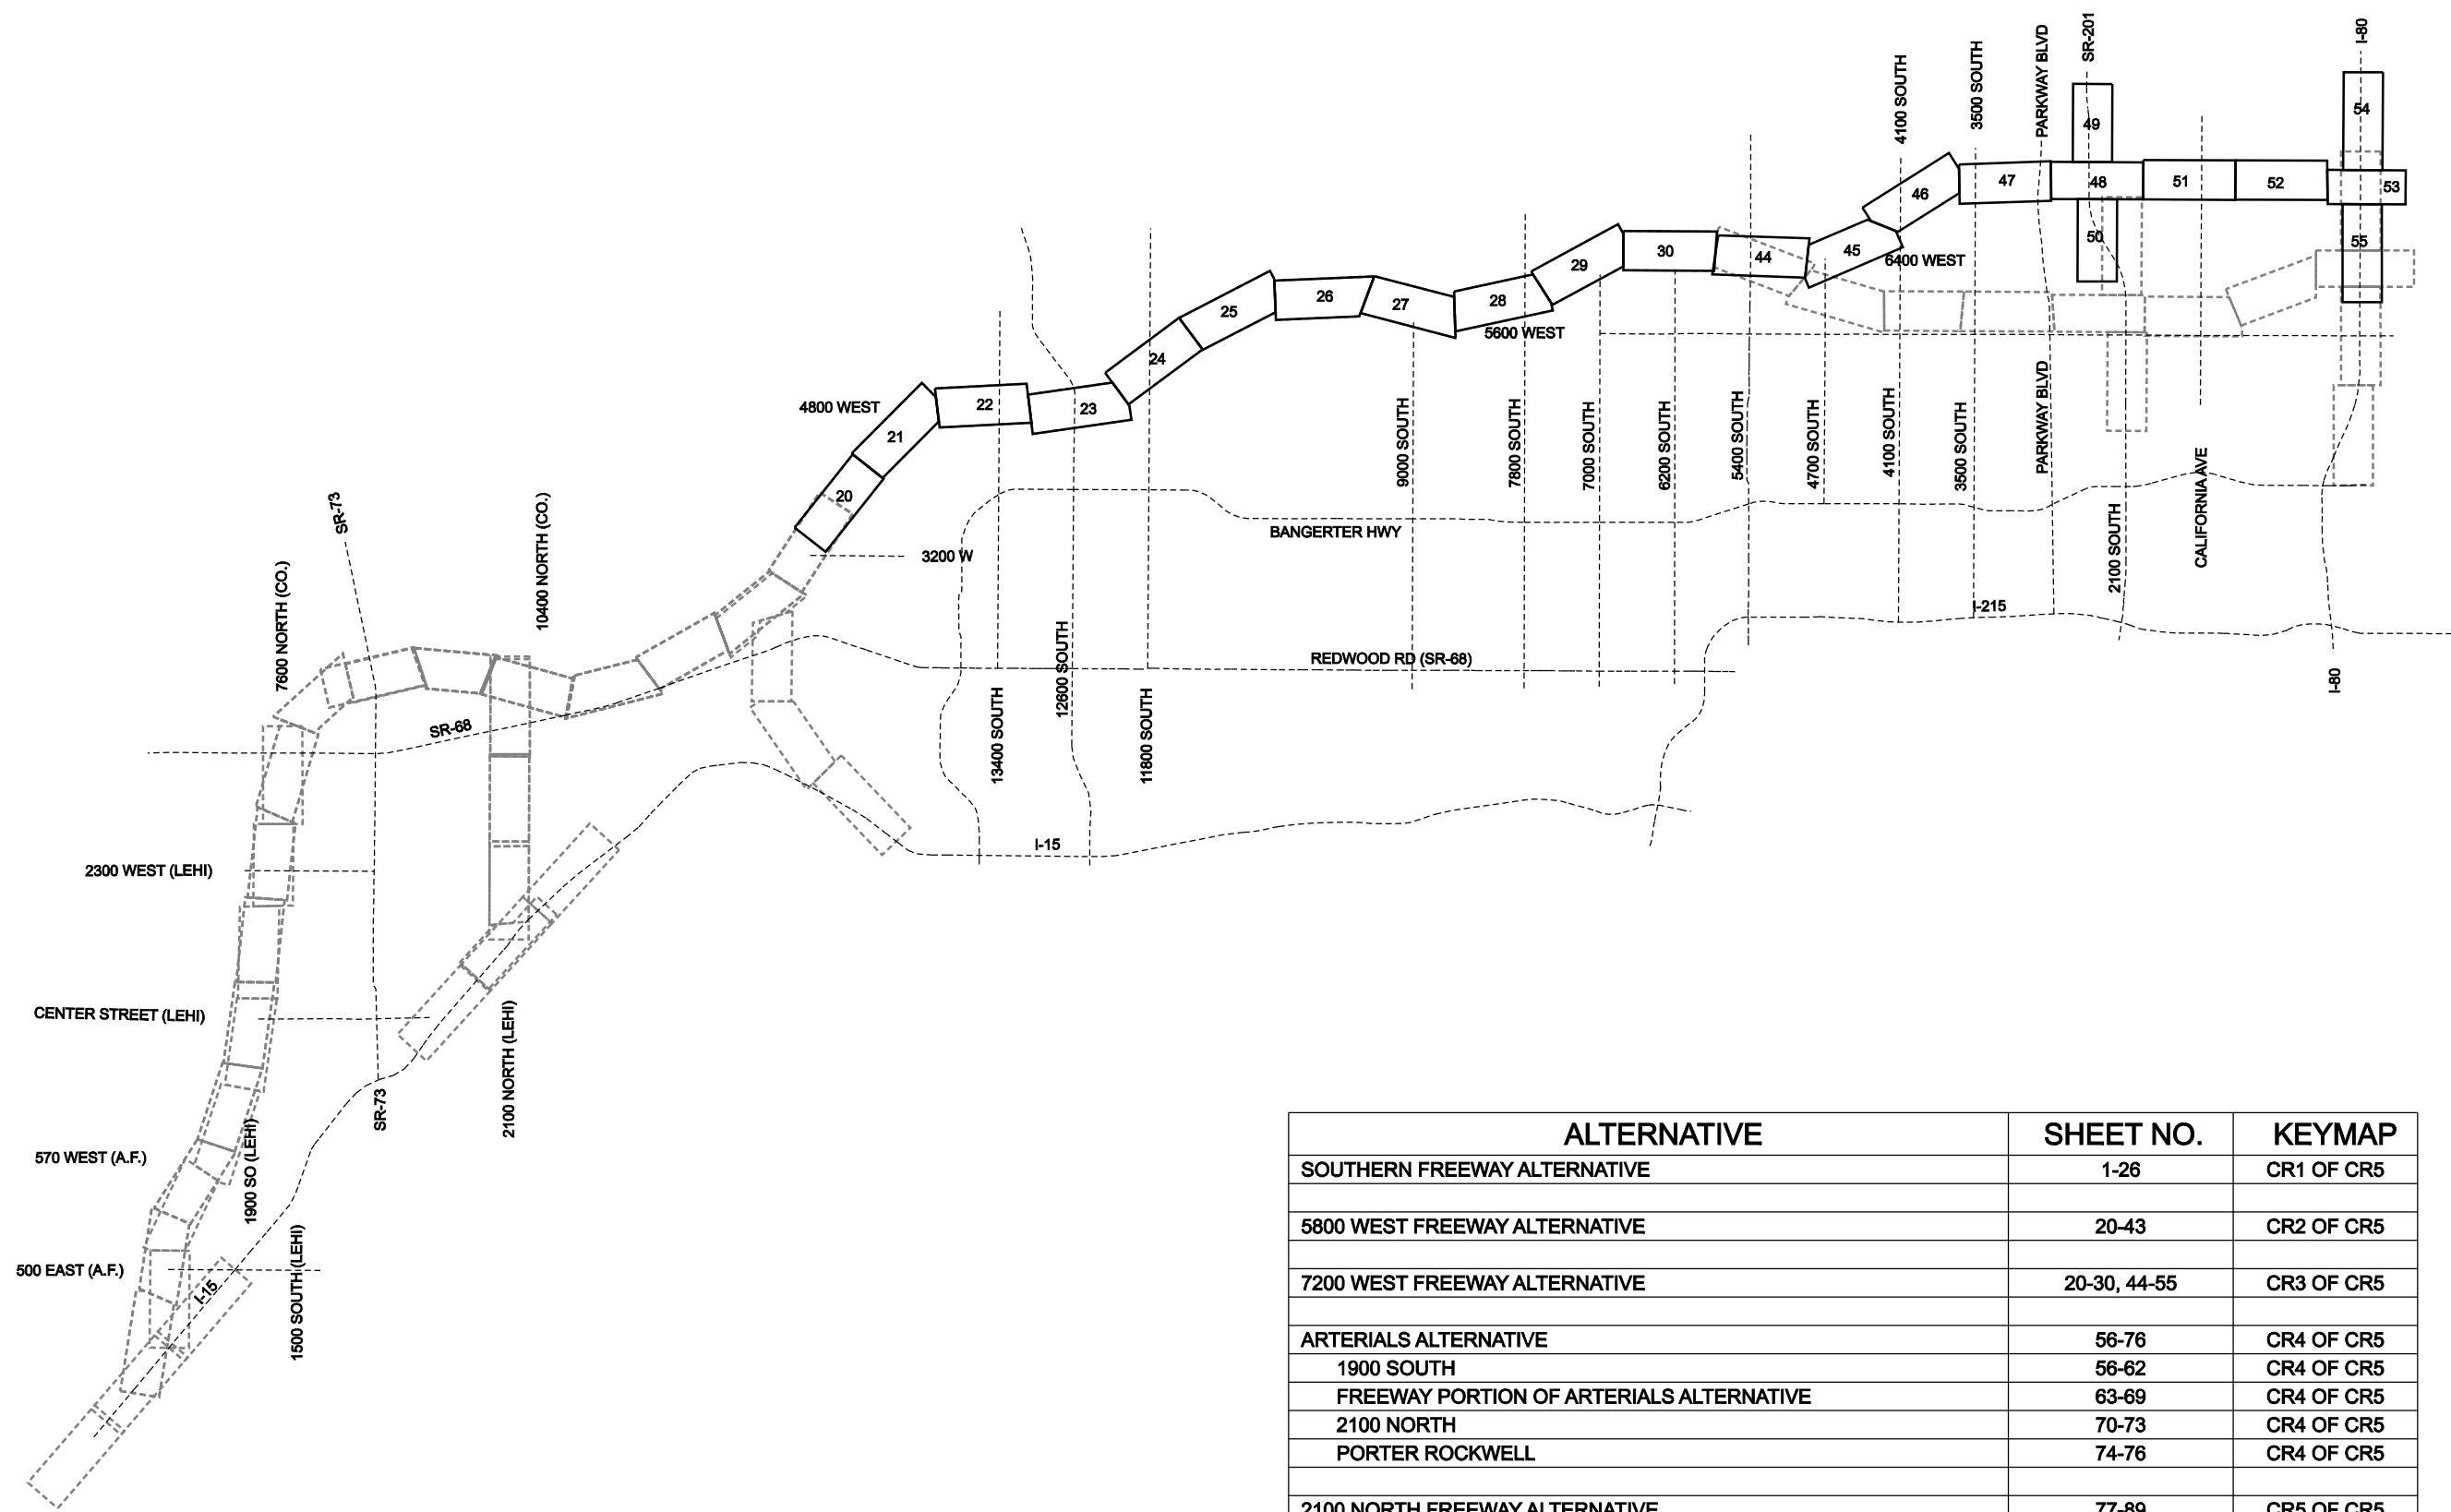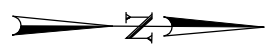

EOP
CUT LINE
FILL LINE
WETLANDS
PROPERTY LINE
CITY BOUNDARY

LEGEND

ROW
DRAINAGE EASEMENT
UTILITY RELOCATION EASEMENT
TRANSIT EASEMENTS
CENTER RUNNING
MIXED TRAFFIC



ALTERNATIVE	SHEET NO.	KEYMAP
SOUTHERN FREEWAY ALTERNATIVE	1-26	CR1 OF CR5
5800 WEST FREEWAY ALTERNATIVE	20-43	CR2 OF CR5
7200 WEST FREEWAY ALTERNATIVE	20-30, 44-55	CR3 OF CR5
ARTERIALS ALTERNATIVE	56-76	CR4 OF CR5
1900 SOUTH	56-62	CR4 OF CR5
FREEWAY PORTION OF ARTERIALS ALTERNATIVE	63-69	CR4 OF CR5
2100 NORTH	70-73	CR4 OF CR5
PORTER ROCKWELL	74-76	CR4 OF CR5
2100 NORTH FREEWAY ALTERNATIVE	77-89	CR5 OF CR5

MOUNTAIN VIEW CORRIDOR

7200 WEST FREEWAY ALTERNATIVE


KEYMAP

8/12/2008 U:\22687A-WTC\Sheet_Files\7200_West_Freeway\Profile\CR03.dgn

8/12/2008 U:\22687A-WTC\Sheet_Files\Trio_LEIS_RoadwayPlanProfile_CRD4.dgn

ARTERIALS ALTERNATIVE

CROSS REFERENCE SHEET

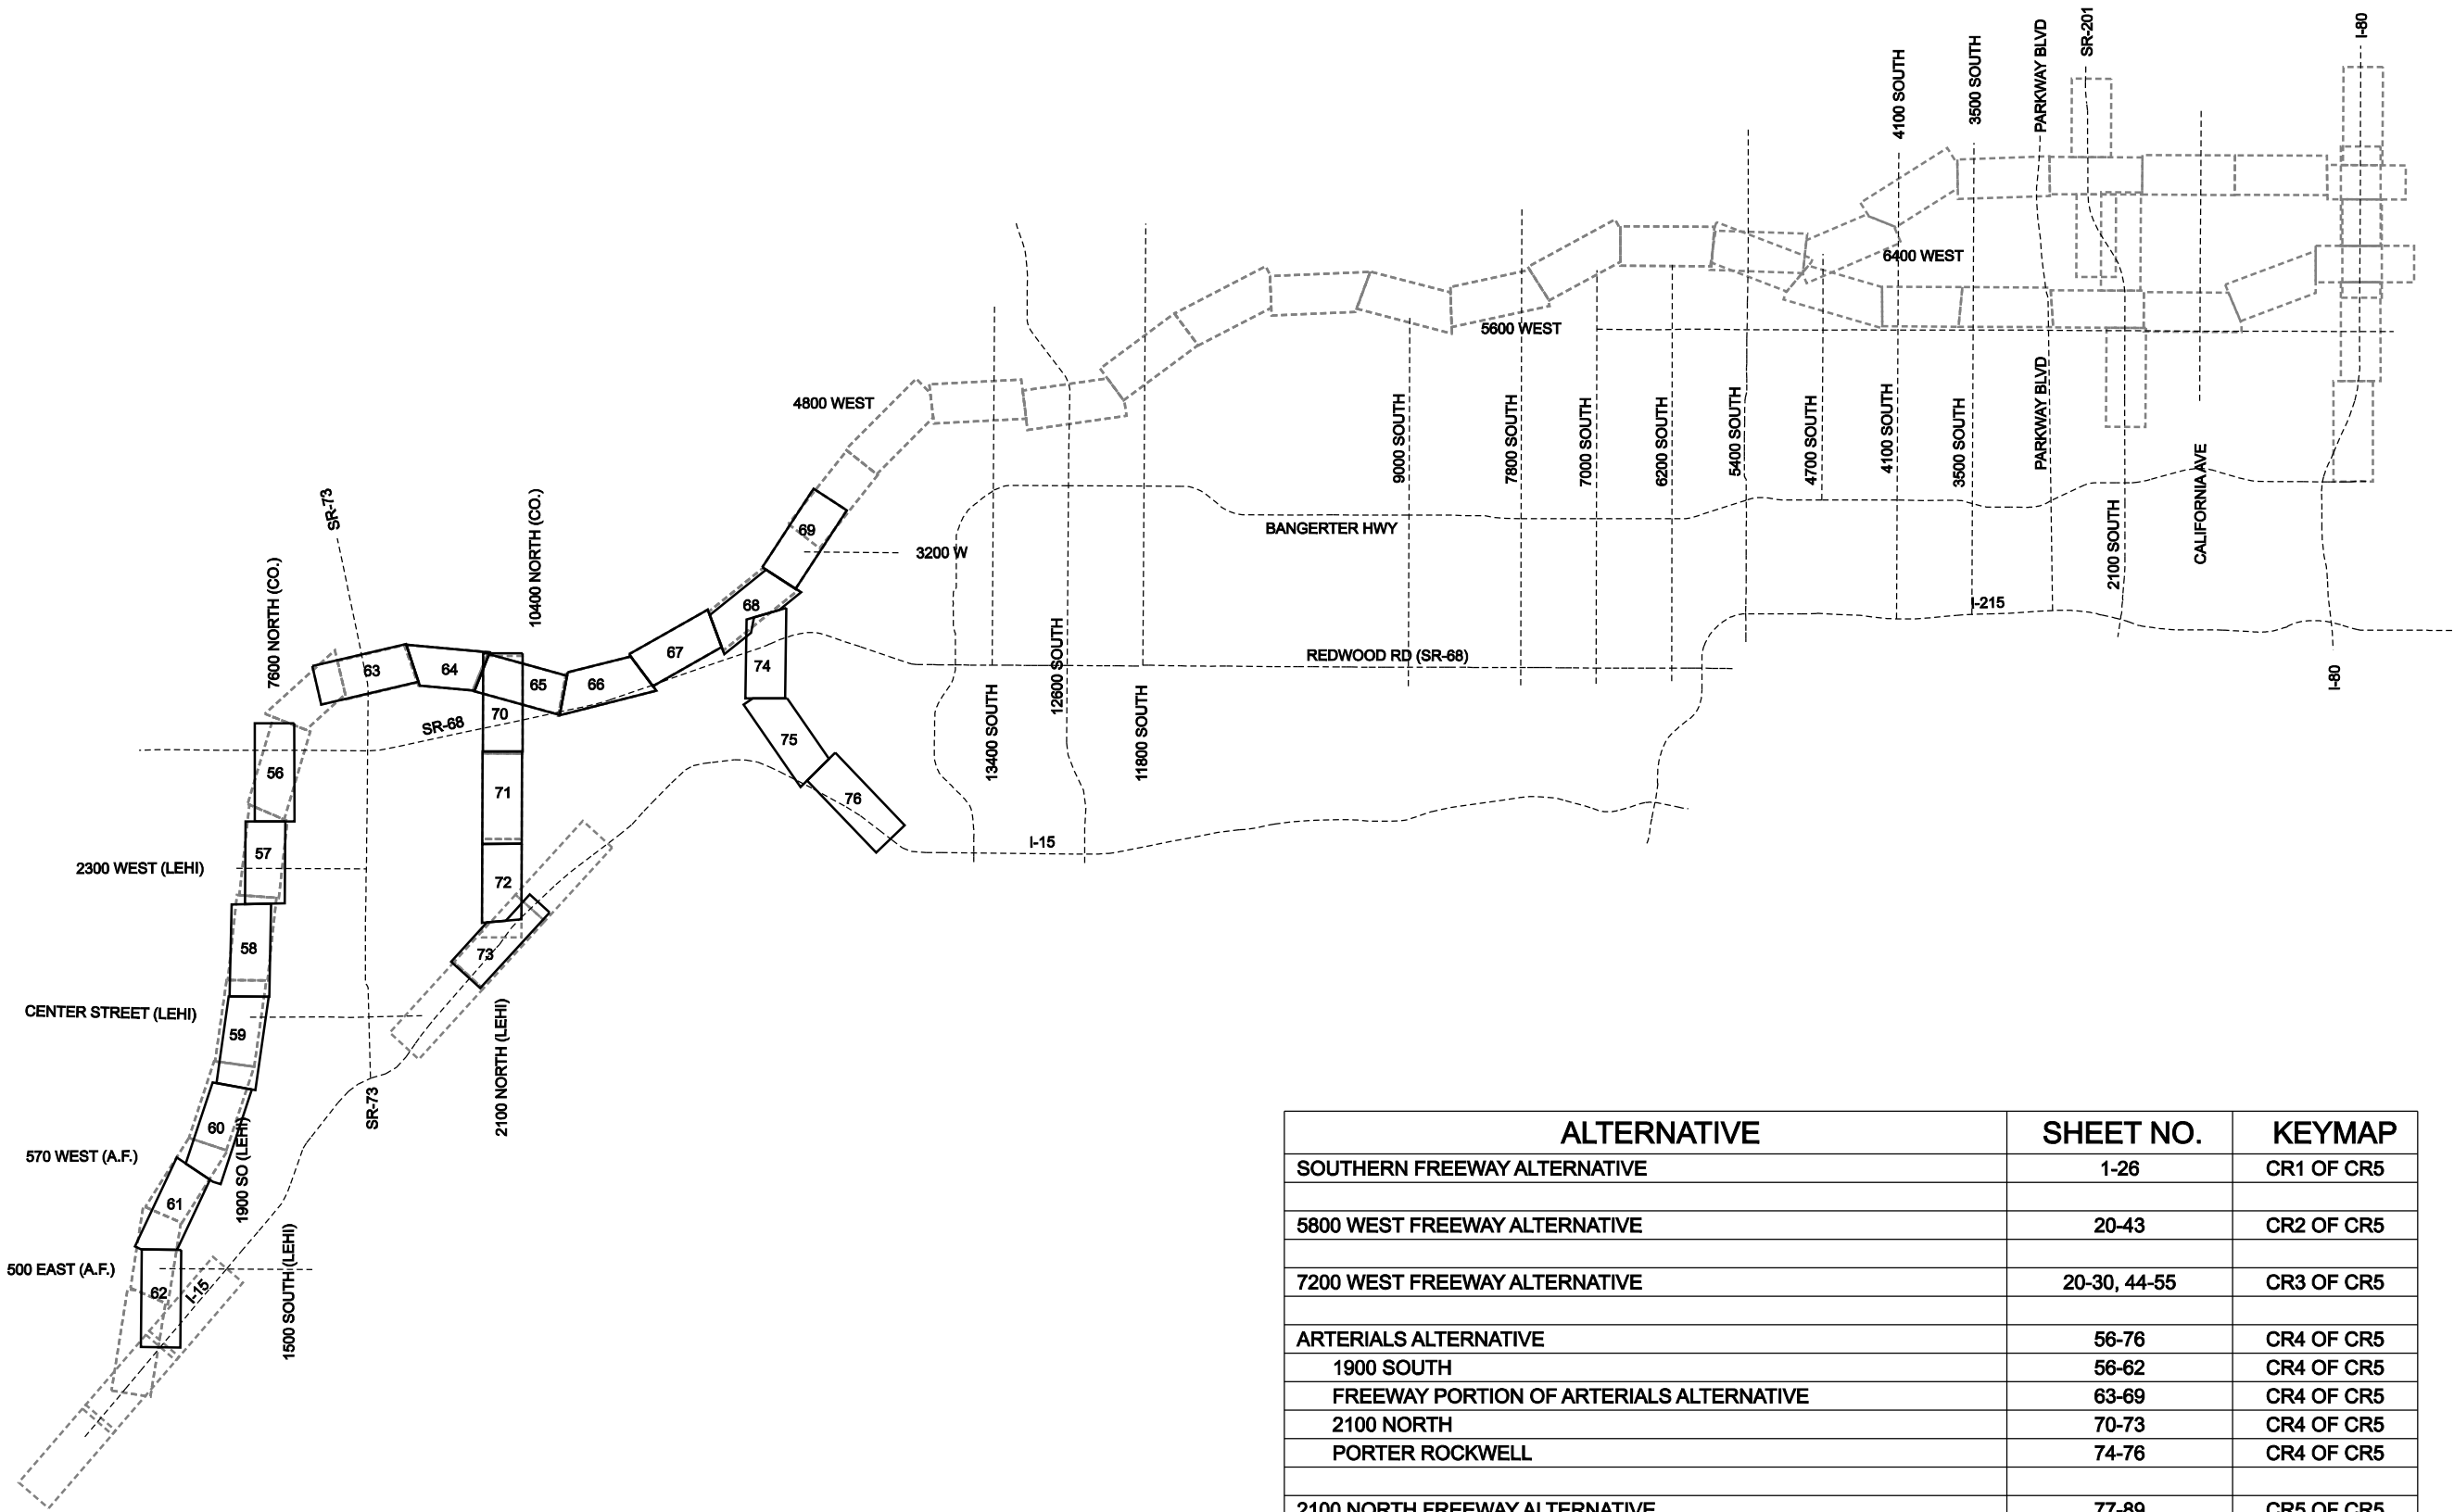

ALTERNATIVE	SHEET NO.	KEYMAP
SOUTHERN FREEWAY ALTERNATIVE	1-26	CR1 OF CR5
5800 WEST FREEWAY ALTERNATIVE	20-43	CR2 OF CR5
7200 WEST FREEWAY ALTERNATIVE	20-30, 44-55	CR3 OF CR5
ARTERIALS ALTERNATIVE	56-76	CR4 OF CR5
1900 SOUTH	56-62	CR4 OF CR5
FREEWAY PORTION OF ARTERIALS ALTERNATIVE	63-69	CR4 OF CR5
2100 NORTH	70-73	CR4 OF CR5
PORTER ROCKWELL	74-76	CR4 OF CR5
2100 NORTH FREEWAY ALTERNATIVE	77-89	CR5 OF CR5

EOP

CUT LINE

FILL LINE

WETLANDS

PROPERTY LINE

CITY BOUNDARY

CUT

FILL

WETLANDS

PROPERTY LINE

CITY BOUNDARY

LEGEND

ROW

DRAINAGE EASEMENT

UTILITY RELOCATION EASEMENT

TRANSIT EASEMENTS

CENTER RUNNING

MIXED TRAFFIC

ROW

DRAINAGE EASEMENT

UTILITY RELOCATION EASEMENT

TRANSIT EASEMENTS

CENTER RUNNING


MIXED TRAFFIC



MOUNTAIN VIEW CORRIDOR
ARTERIALS ALTERNATIVE
KEYMAP

2100N FREEWAY ALTERNATIVE

CROSS REFERENCE SHEET

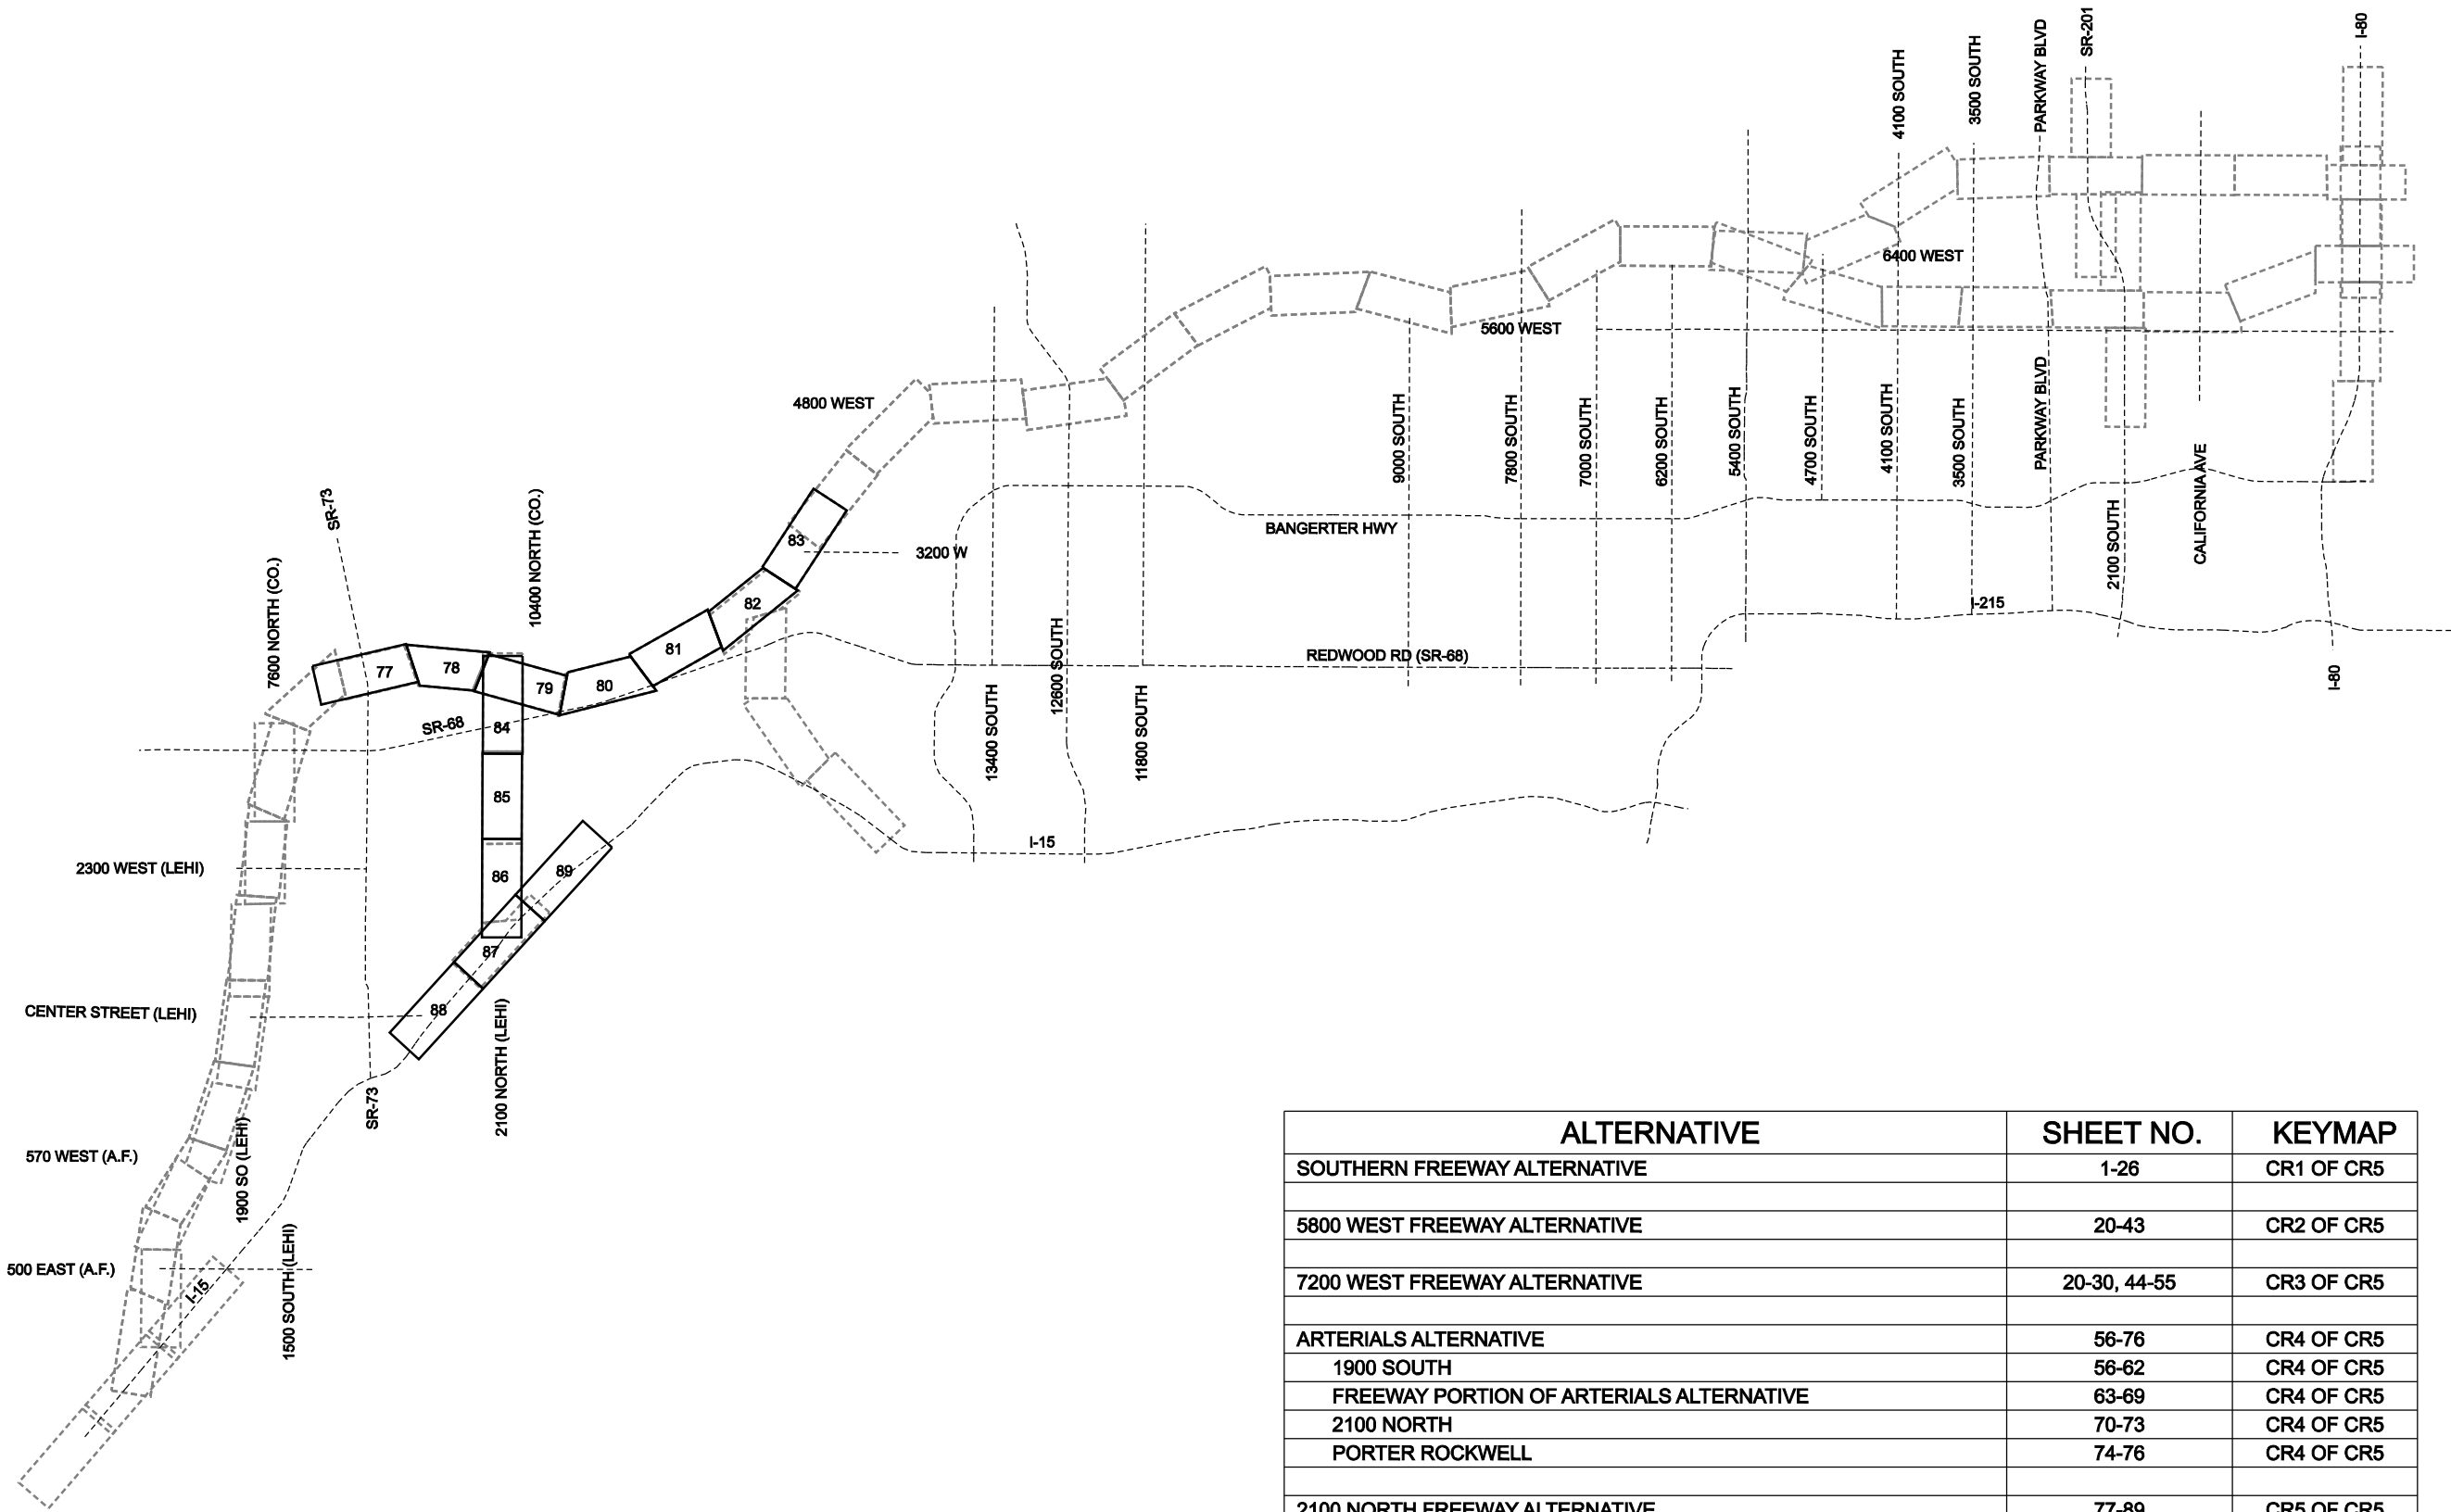

ALTERNATIVE	SHEET NO.	KEYMAP
SOUTHERN FREEWAY ALTERNATIVE	1-26	CR1 OF CR5
5800 WEST FREEWAY ALTERNATIVE	20-43	CR2 OF CR5
7200 WEST FREEWAY ALTERNATIVE	20-30, 44-55	CR3 OF CR5
ARTERIALS ALTERNATIVE	56-76	CR4 OF CR5
1900 SOUTH	56-62	CR4 OF CR5
FREEWAY PORTION OF ARTERIALS ALTERNATIVE	63-69	CR4 OF CR5
2100 NORTH	70-73	CR4 OF CR5
PORTER ROCKWELL	74-76	CR4 OF CR5
2100 NORTH FREEWAY ALTERNATIVE	77-89	CR5 OF CR5

EOP

CUT LINE

FILL LINE

WETLANDS

PROPERTY LINE

CITY BOUNDARY

LEGEND

ROW

DRAINAGE EASEMENT

UTILITY RELOCATION

TRANSIT EASEMENTS

CENTER RUNNING


MIXED TRAFFIC



MOUNTAIN VIEW CORRIDOR

2100N FREEWAY ALTERNATIVE

KEYMAP

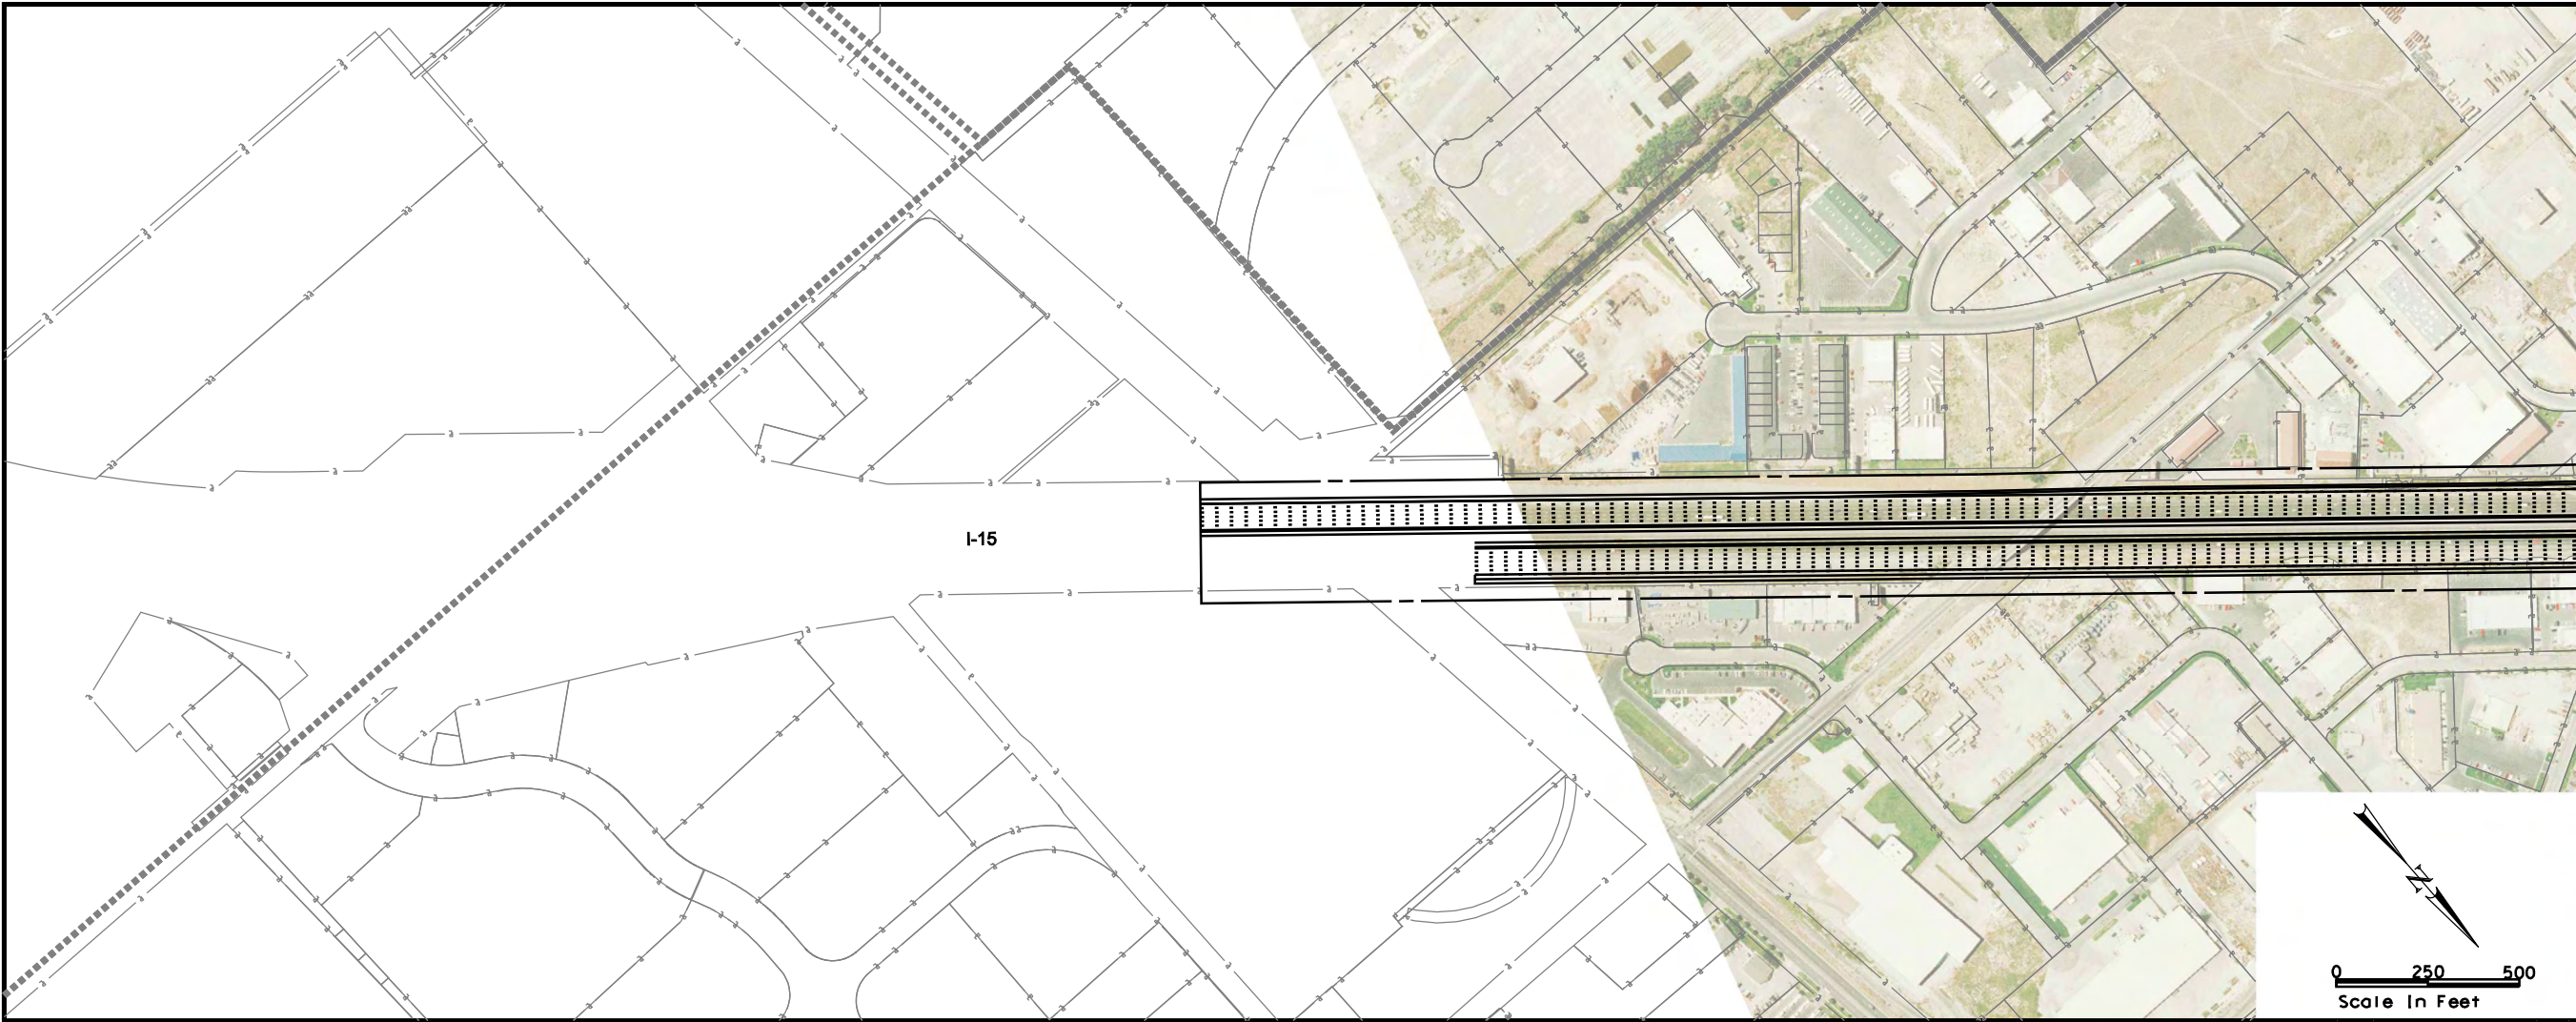

MATCHLINE
SEE SHEET RD-02



MOUNTAIN VIEW CORRIDOR

SOUTHERN FREEWAY ALTERNATIVE

ROADWAY PLAN AND PROFILE




LEGEND

- ROW
- - - DRAINAGE EASEMENT
- - - UTILITY RELOCATION EASEMENT
- - - TRANSIT EASEMENTS
- - - CENTER RUNNING
- - - MIXED TRAFFIC

- CUT
- - - FILL
- WETLANDS
- PROPERTY LINE
- CITY BOUNDARY

- EOP
- CUT LINE
- FILL LINE
- WETLANDS
- PROPERTY LINE
- CITY BOUNDARY

NO PROFILE THIS SHEET

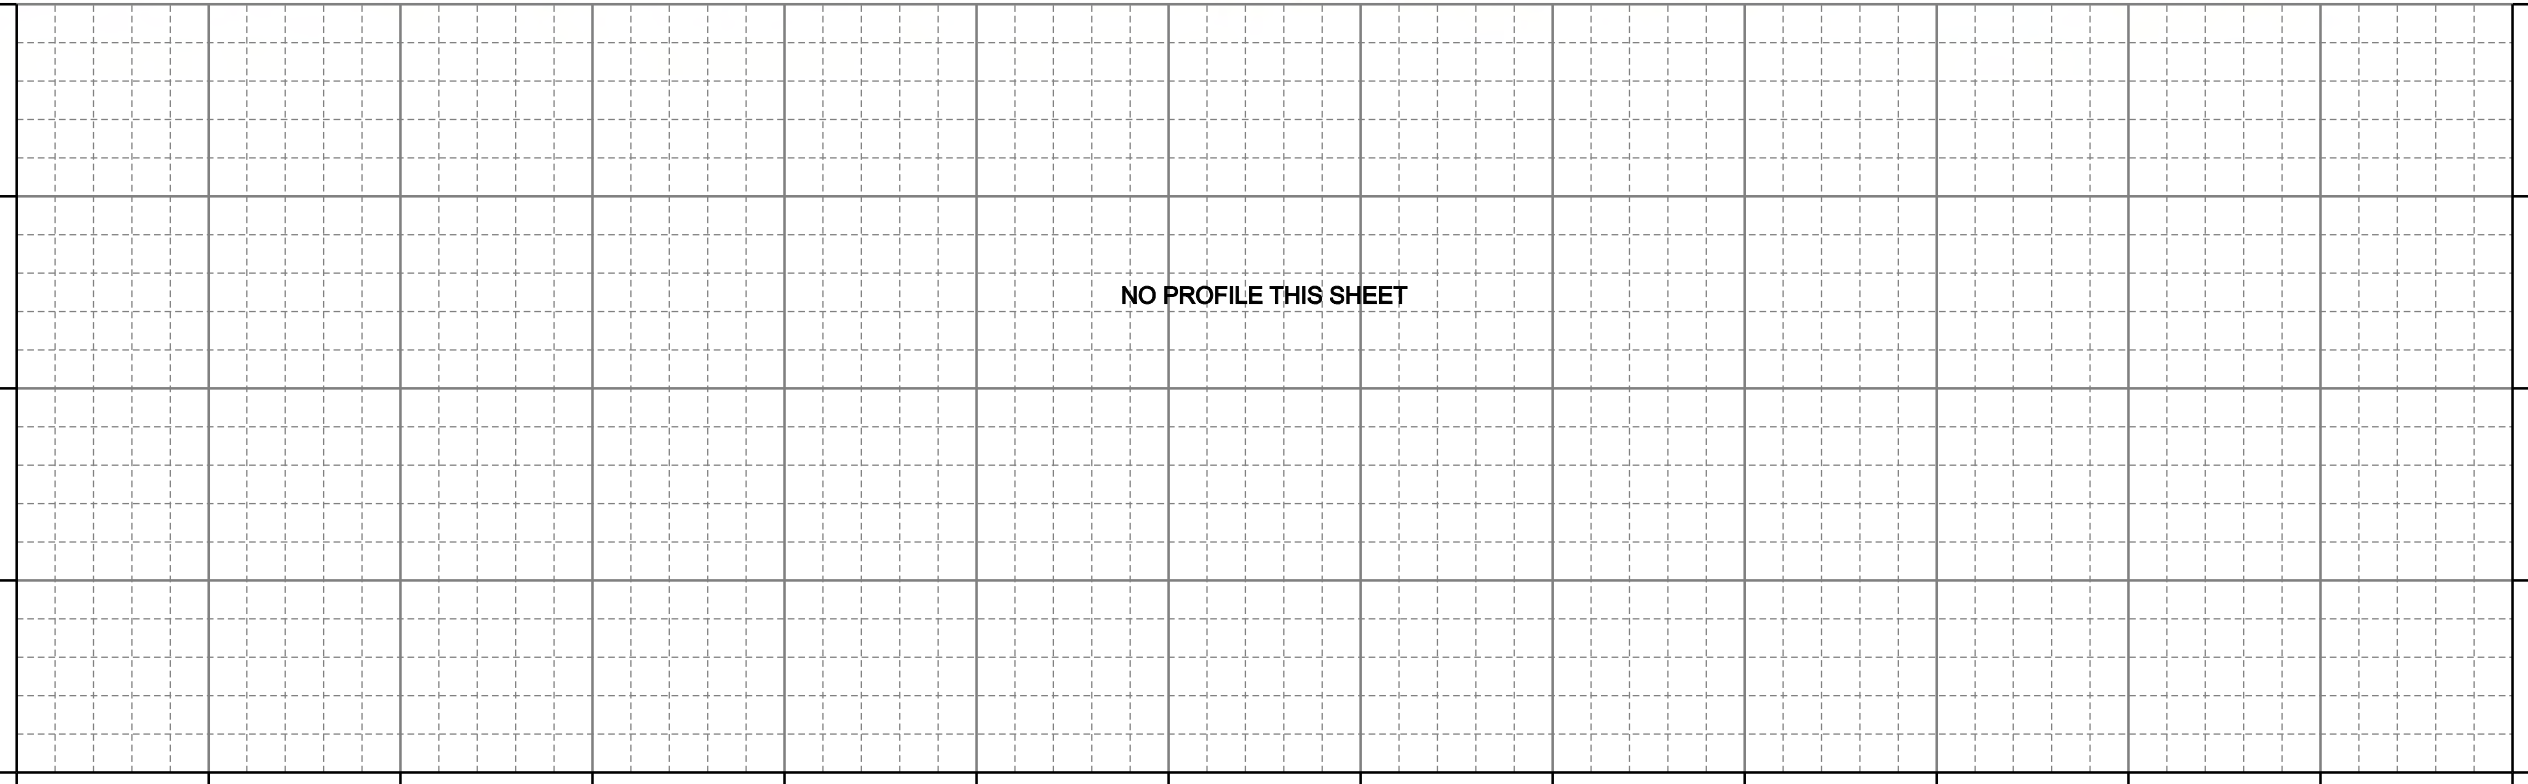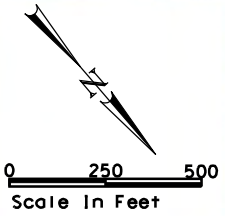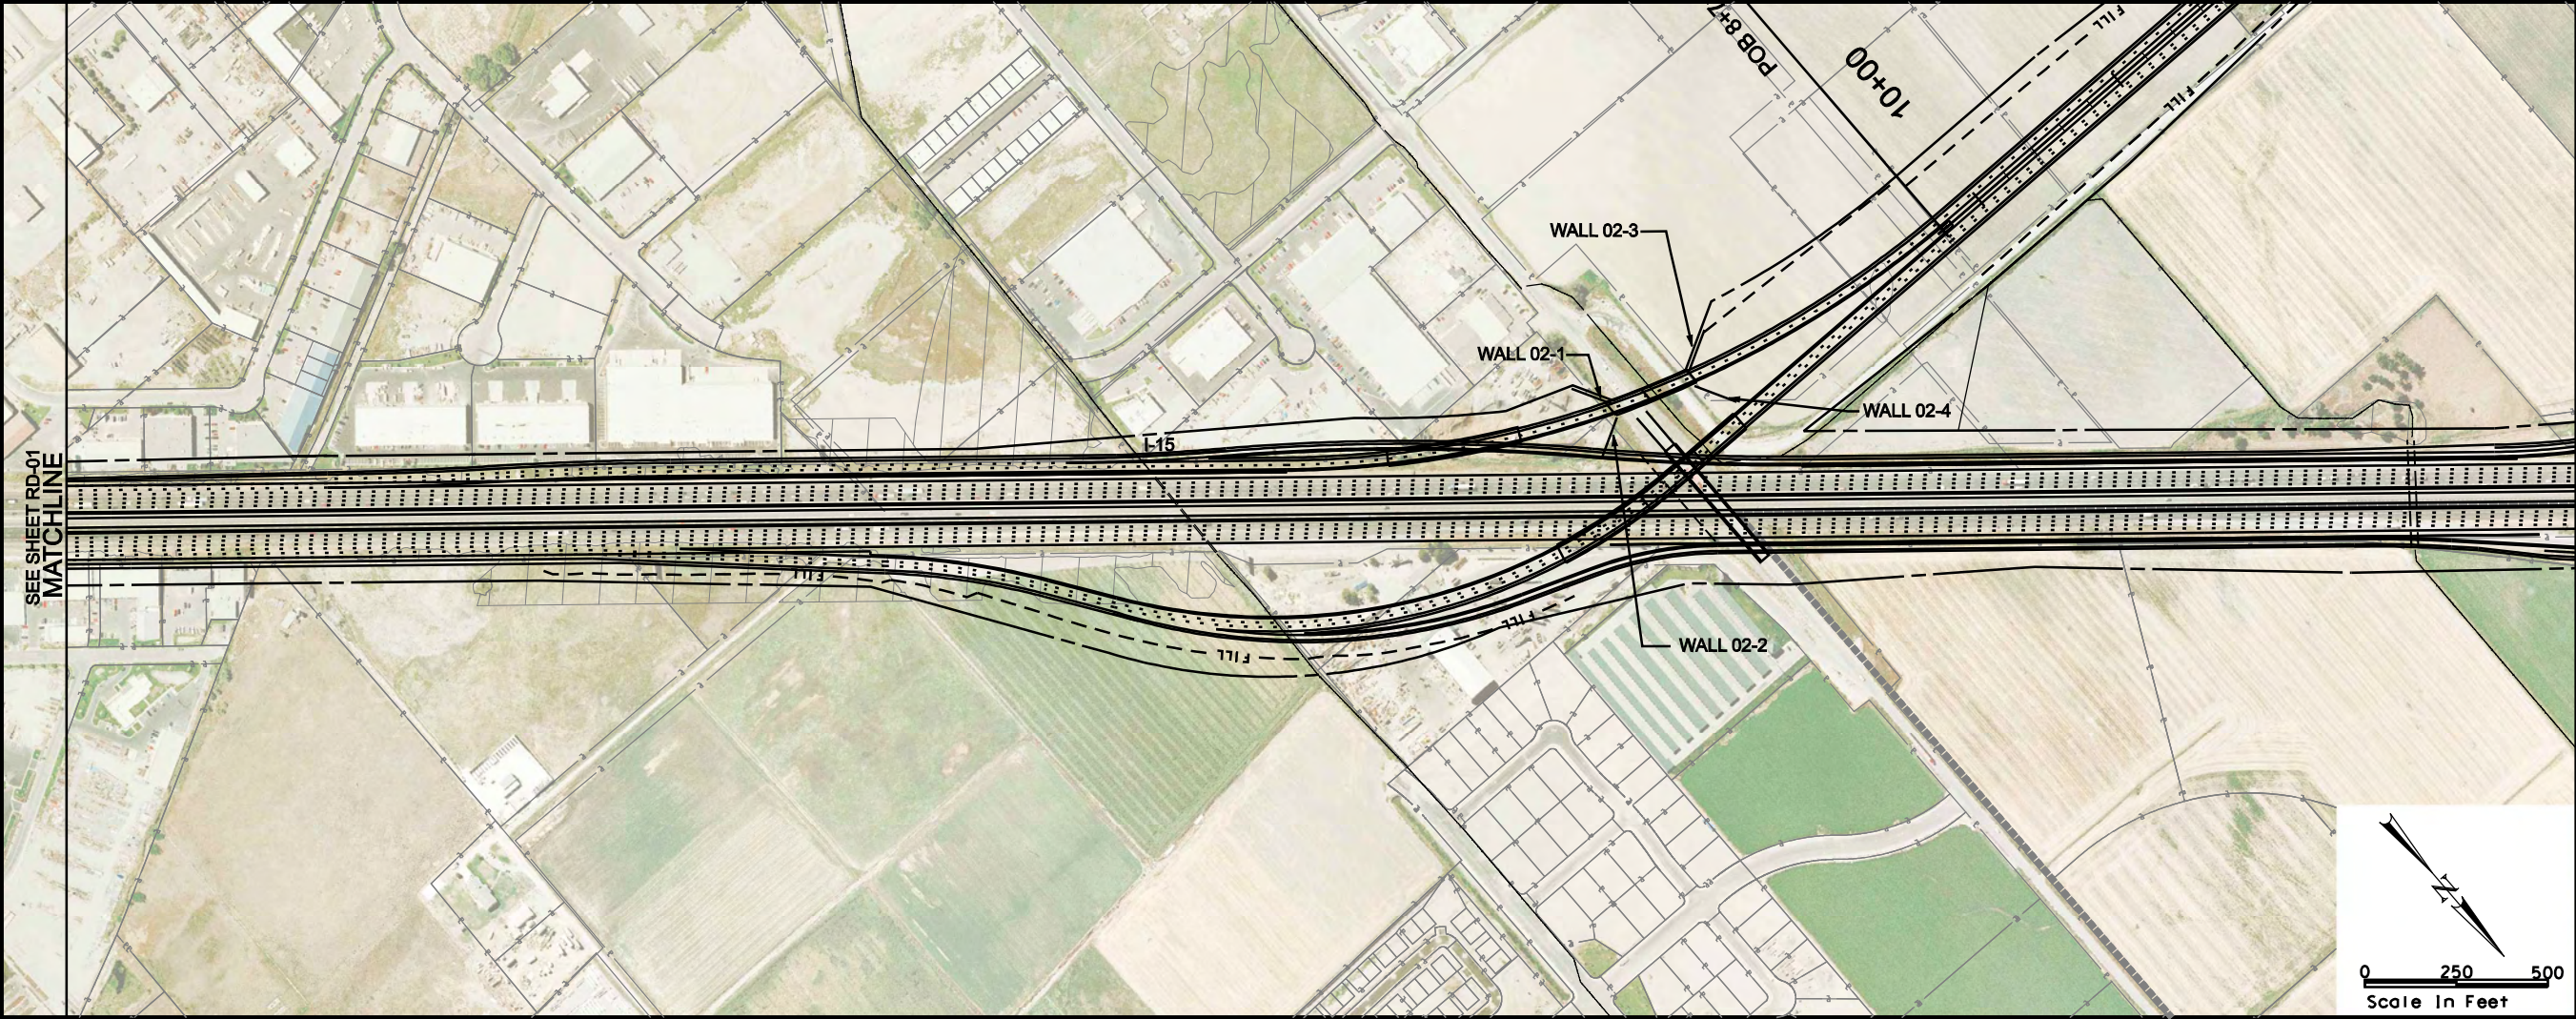


	MOUNTAIN VIEW CORRIDOR	
	SOUTHERN FREEWAY ALTERNATIVE	
	ROADWAY PLAN AND PROFILE	
SHEET RD-2 OF 89		

LEGEND

—	ROW
- - -	DRAINAGE EASEMENT
- - -	UTILITY RELOCATION EASEMENT
- - -	TRANSIT EASEMENTS
- - -	CENTER RUNNING
- - -	MIXED TRAFFIC

EOP

— CUT	CUT LINE
- - - FILL	FILL LINE
	WETLANDS
— P —	PROPERTY LINE
—	CITY BOUNDARY

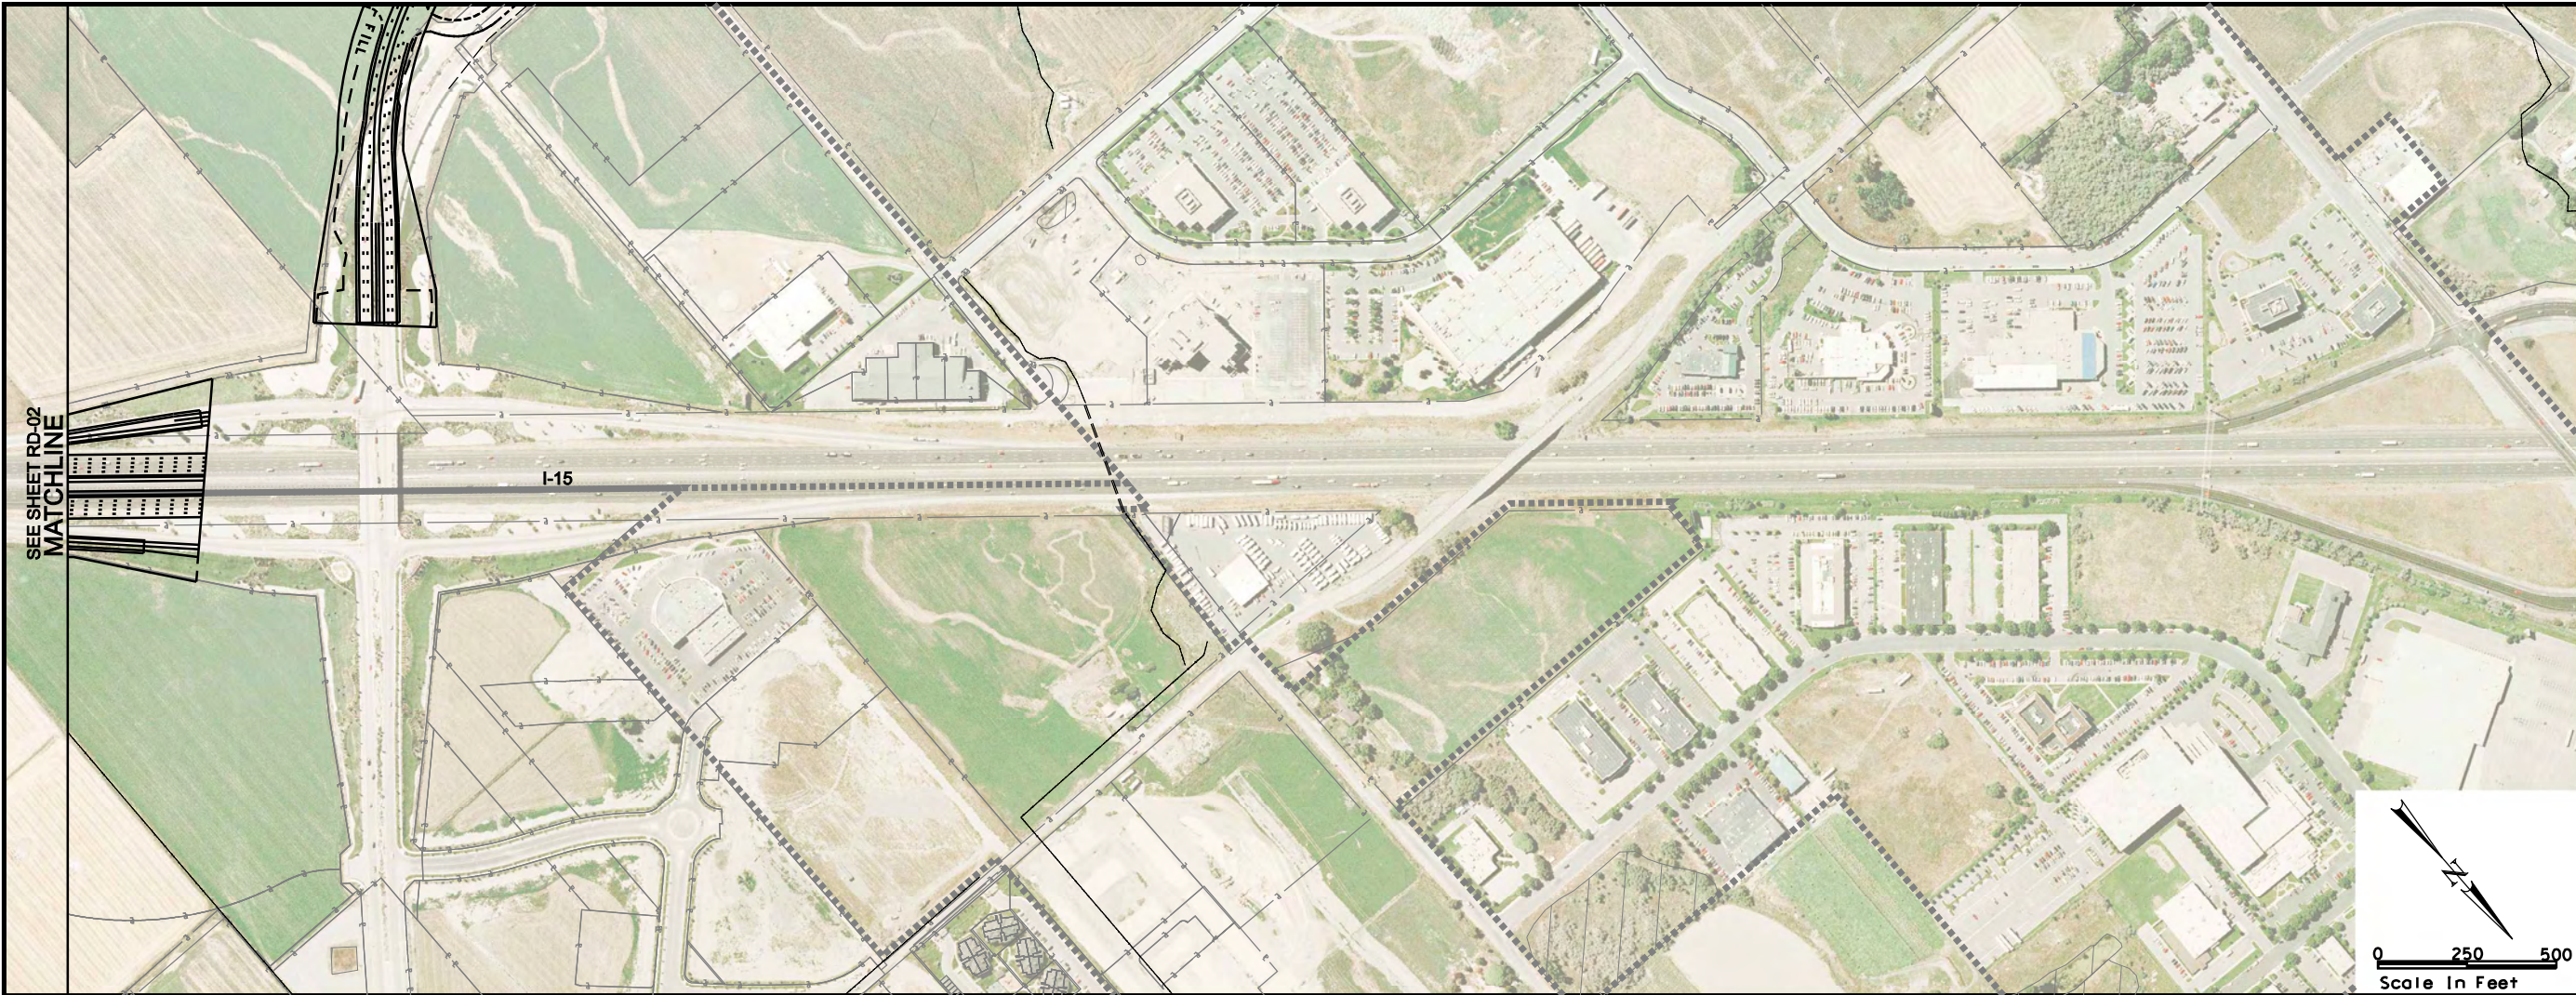

NO PROFILE THIS SHEET



MOUNTAIN VIEW CORRIDOR

SOUTHERN FREEWAY ALTERNATIVE

ROADWAY PLAN AND PROFILE




LEGEND

- ROW
- - - DRAINAGE EASEMENT
- - - UTILITY RELOCATION EASEMENT
- - - TRANSIT EASEMENTS
- - - CENTER RUNNING
- - - MIXED TRAFFIC

- CUT
- - - FILL
- [Hatched Box] WETLANDS

- EOP
- CUT LINE
- - - FILL LINE
- PROPERTY LINE
- - - CITY BOUNDARY



8/12/2008 J:\22687A-WTC\Sheet_Files\TDS\RoadwayProfile\RD-05.DGN

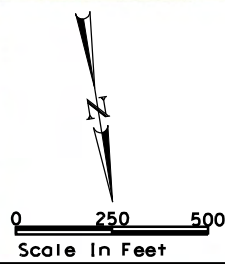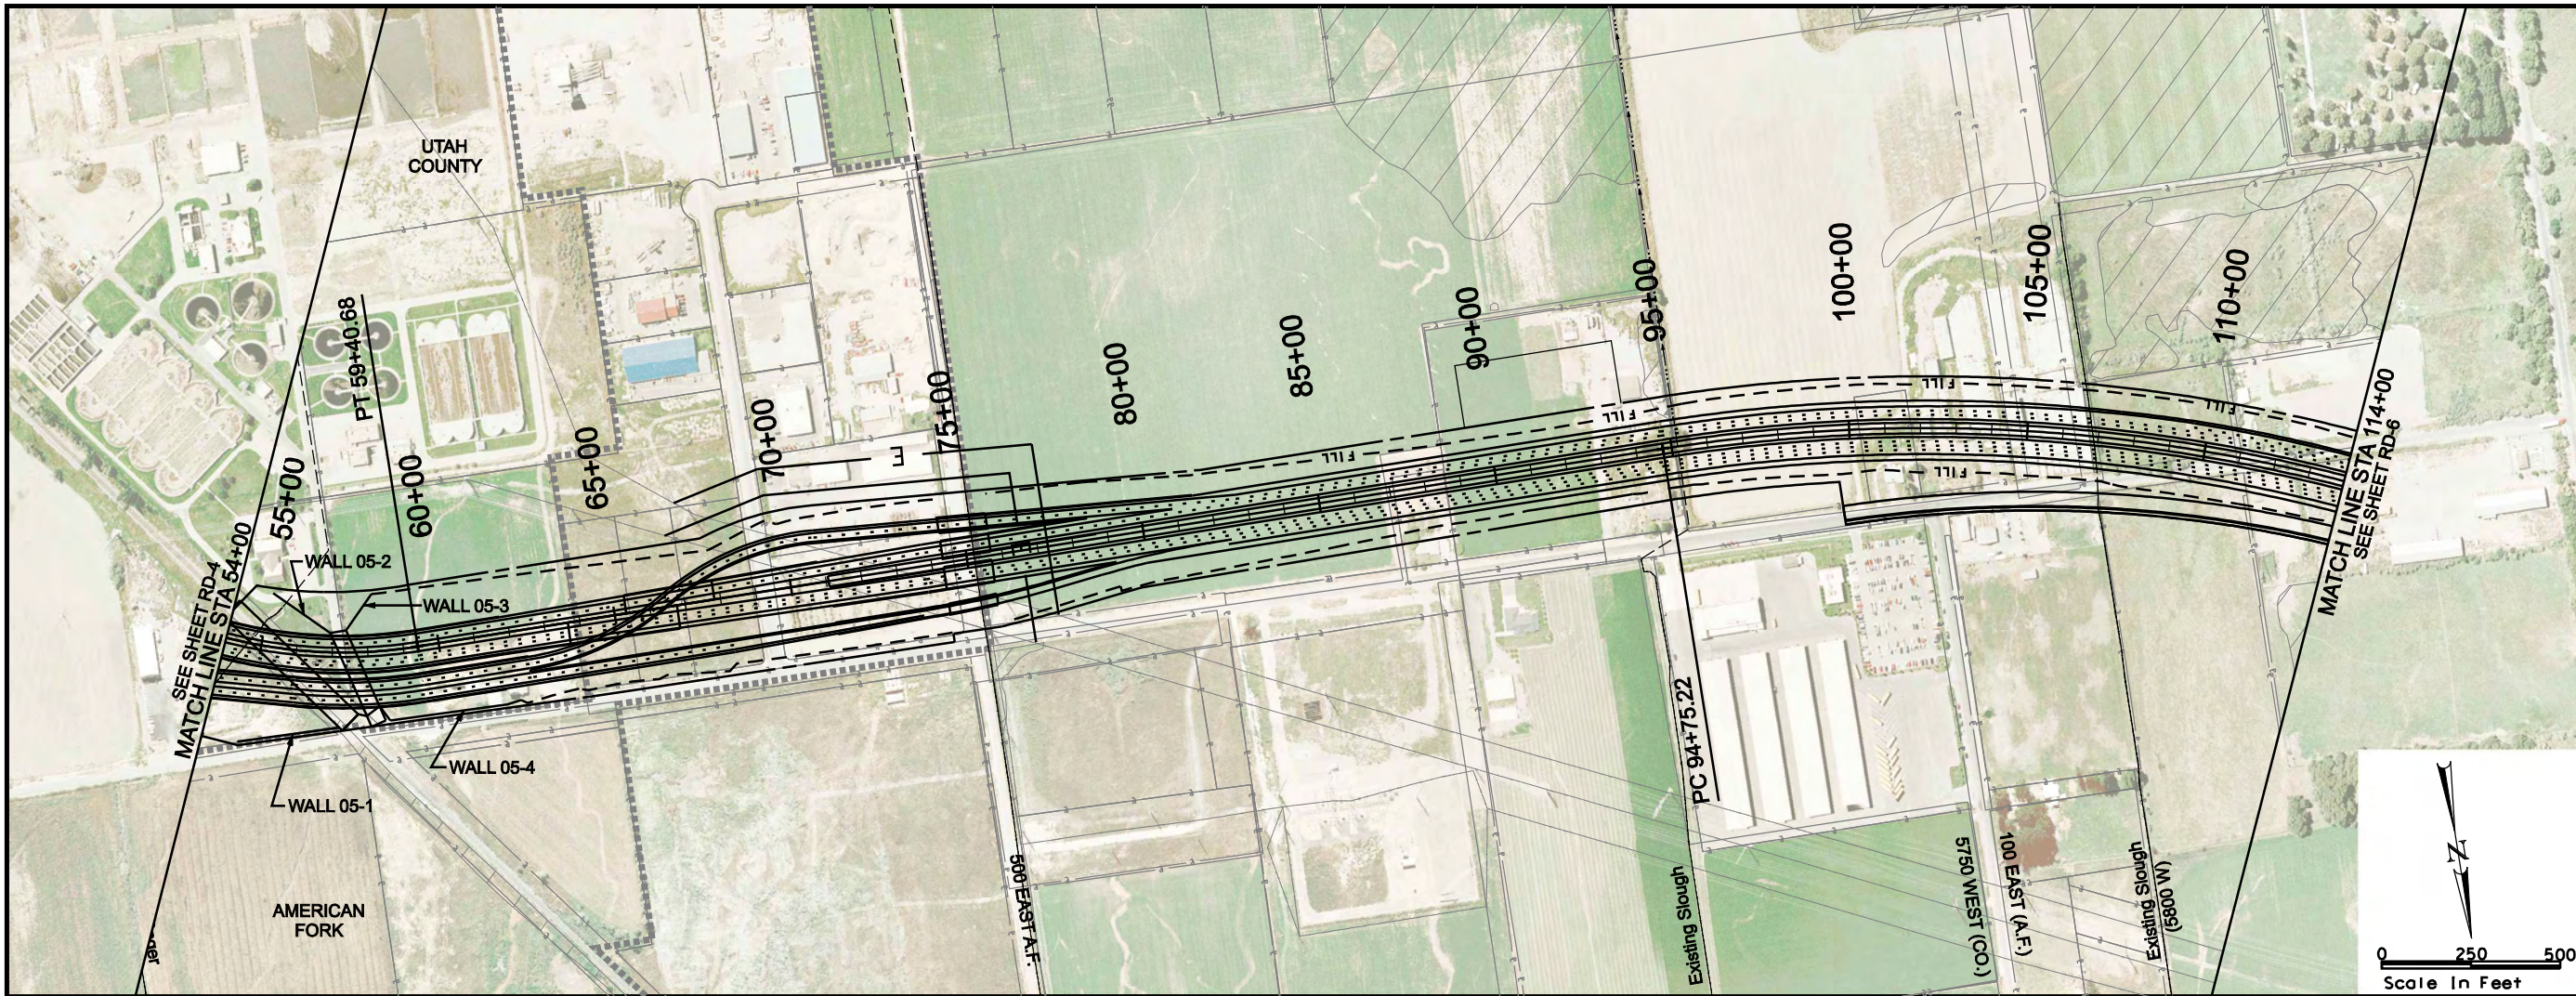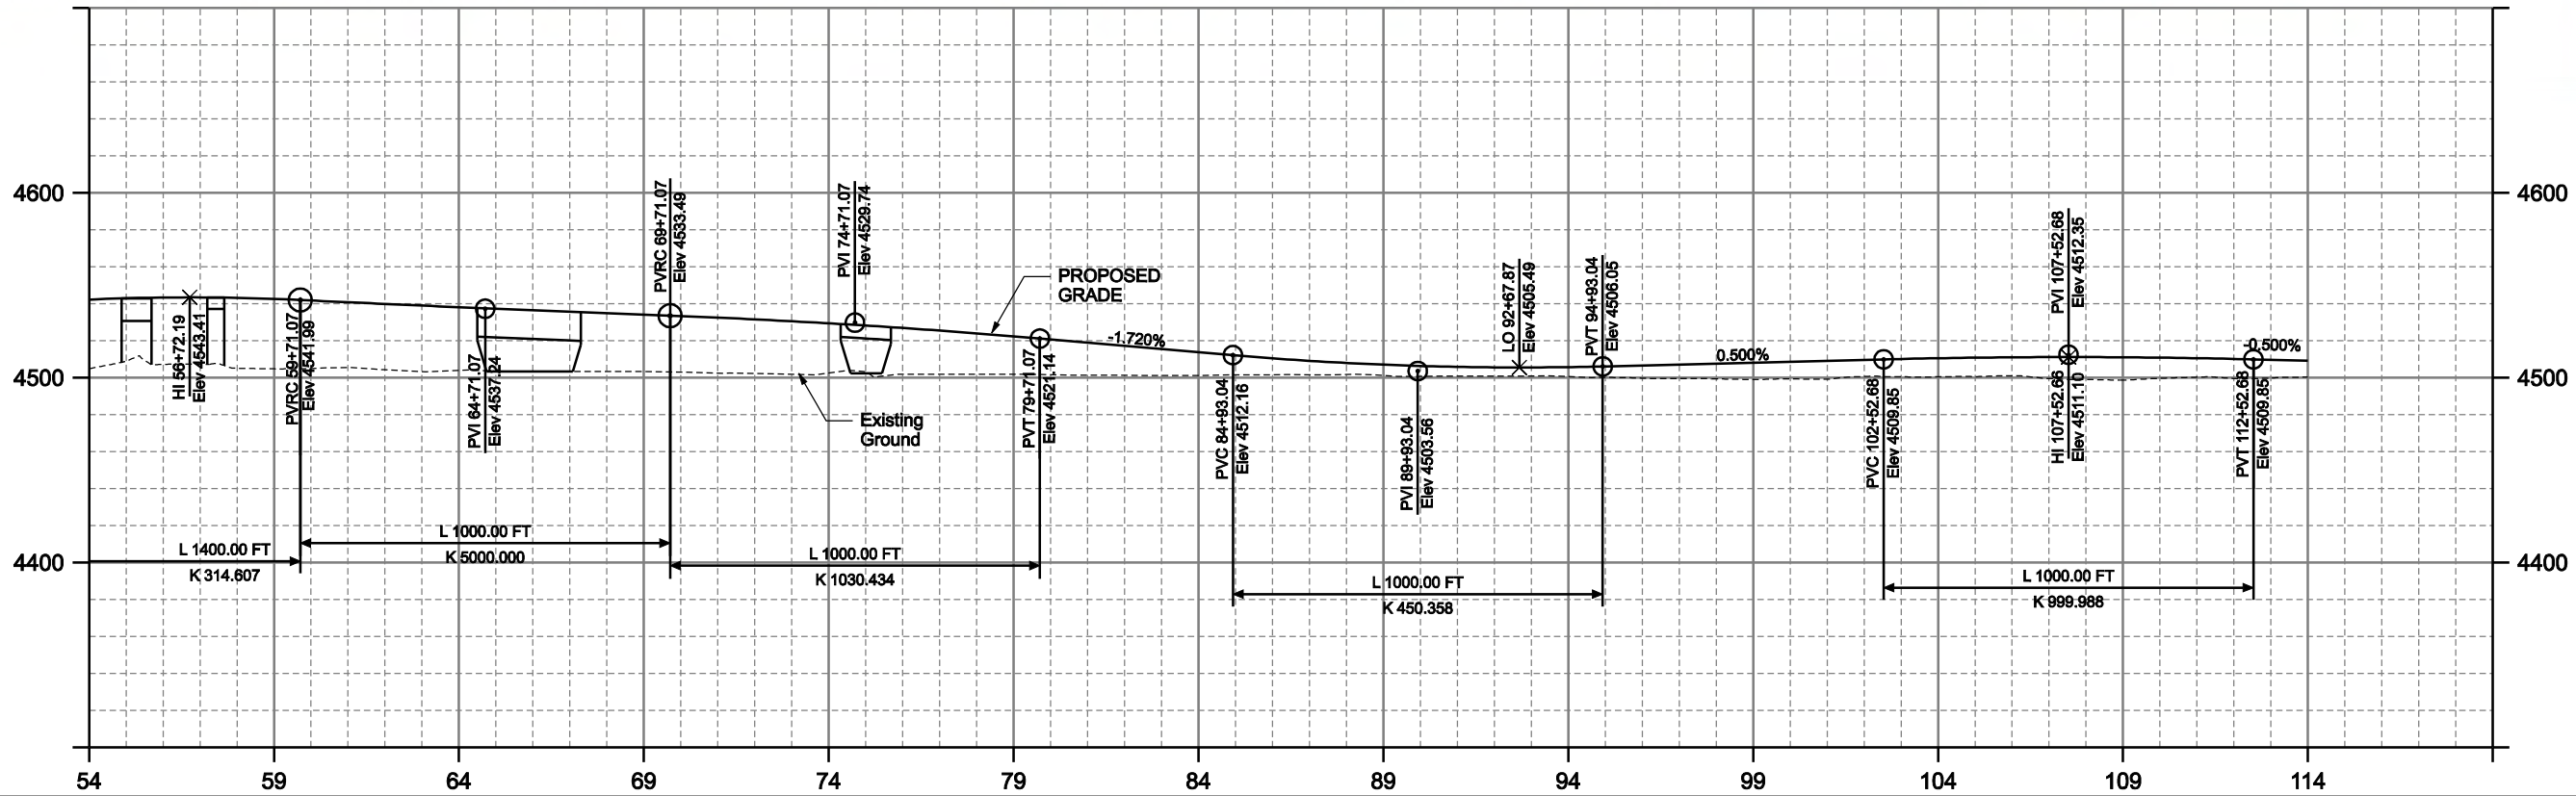

- LEGEND**
- | | | | |
|------------------|--------------------|-------------------------------|---------------------------|
| — CUT — | ROW | — DRAINAGE EASEMENT — | EOP |
| - - - FILL - - - | UTILITY RELOCATION | - - - TRANSIT EASEMENTS - - - | — CUT LINE — |
| ▨ WETLANDS | CENTER RUNNING | - - - MIXED TRAFFIC - - - | - - - FILL LINE - - - |
| — P — | | | ▨ WETLANDS |
| | | | — PROPERTY LINE — |
| | | | - - - CITY BOUNDARY - - - |



8/12/2008 J:\22687A-WTC\Sheet_Files\TDS\RoadwayPlanProfile\RD-06.dgn

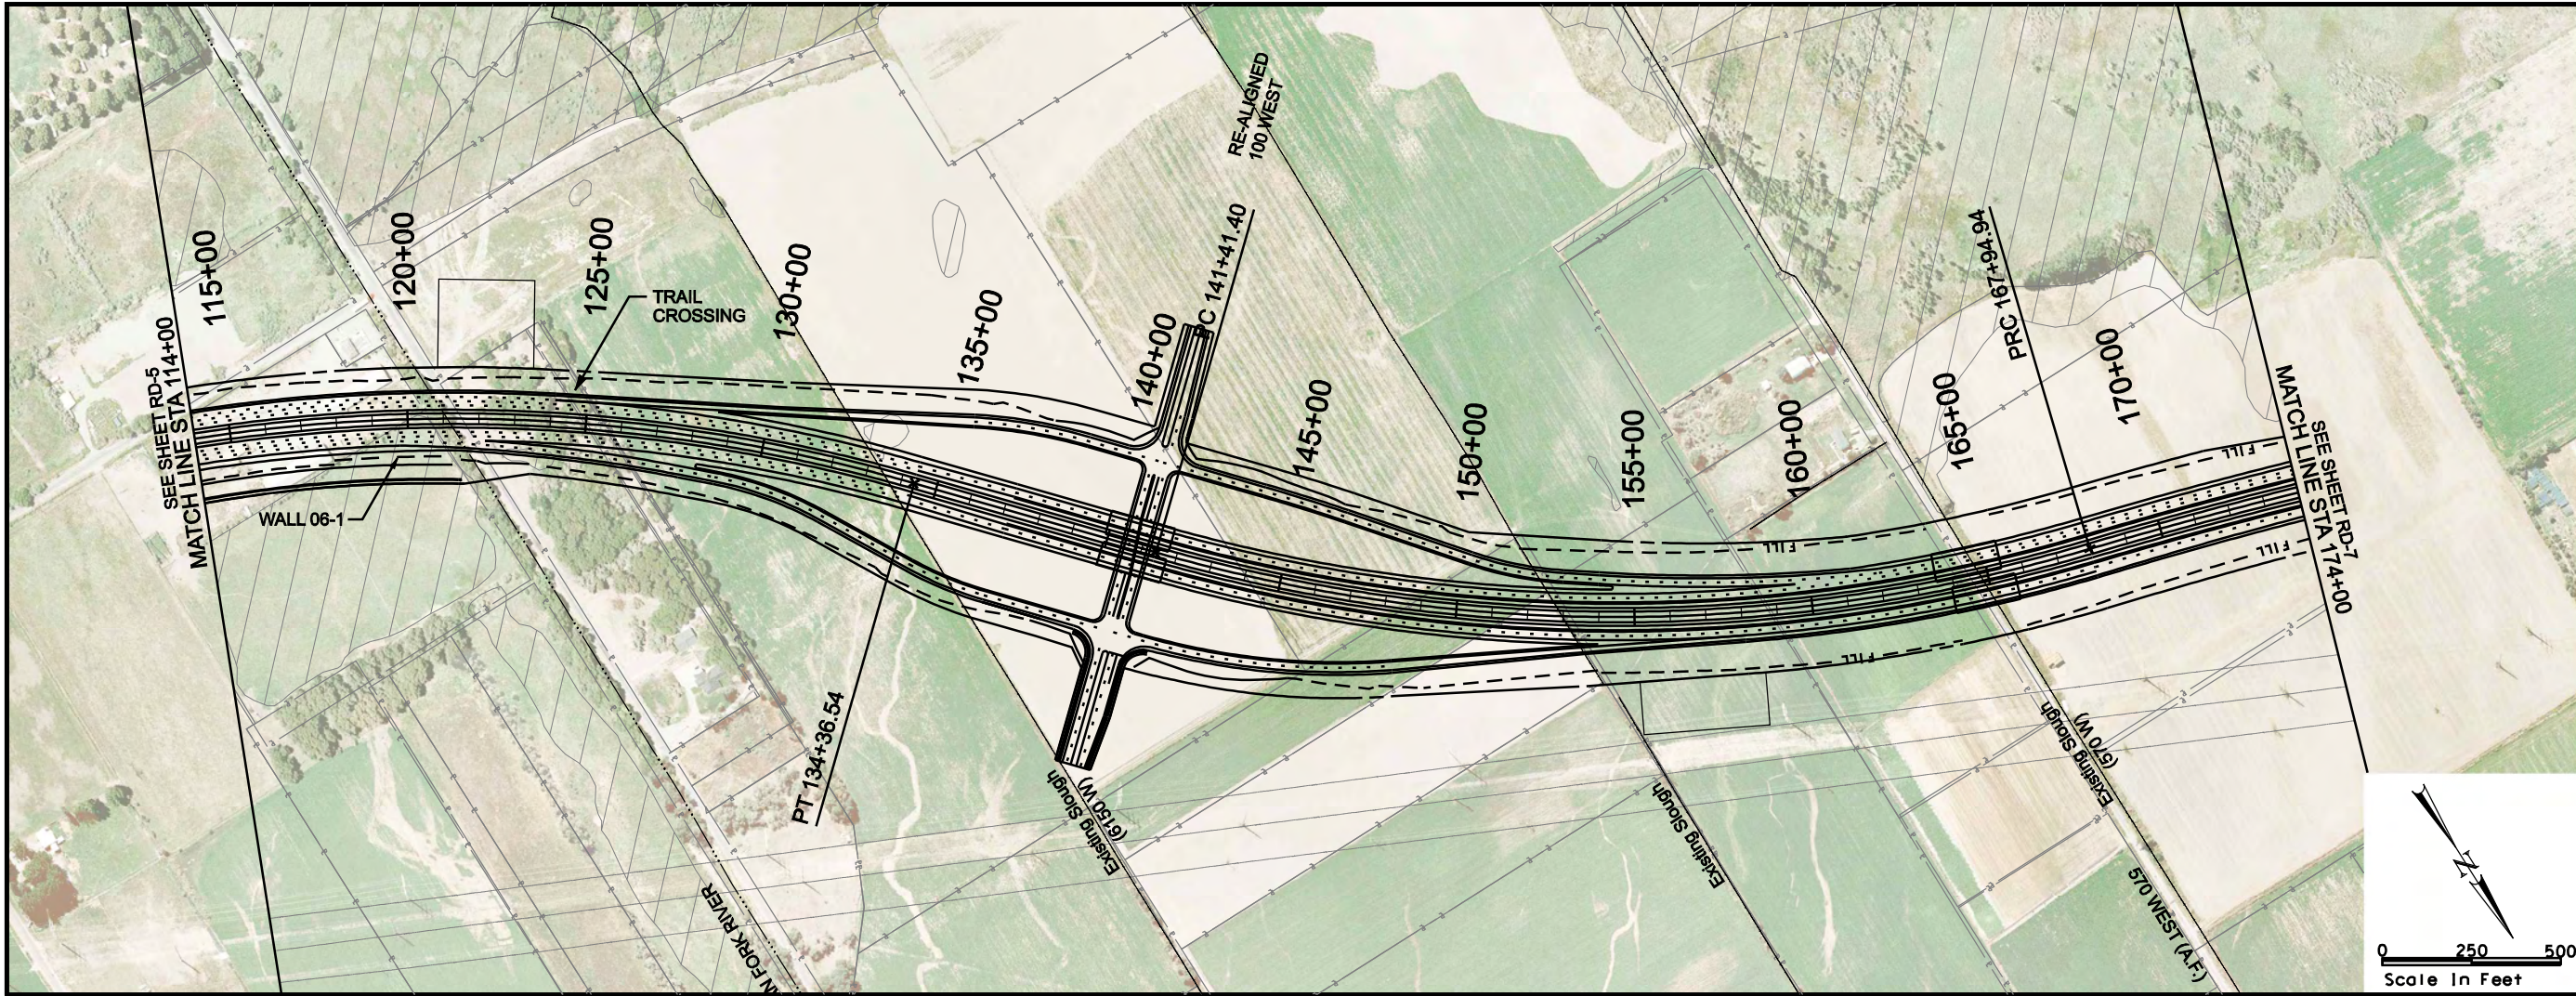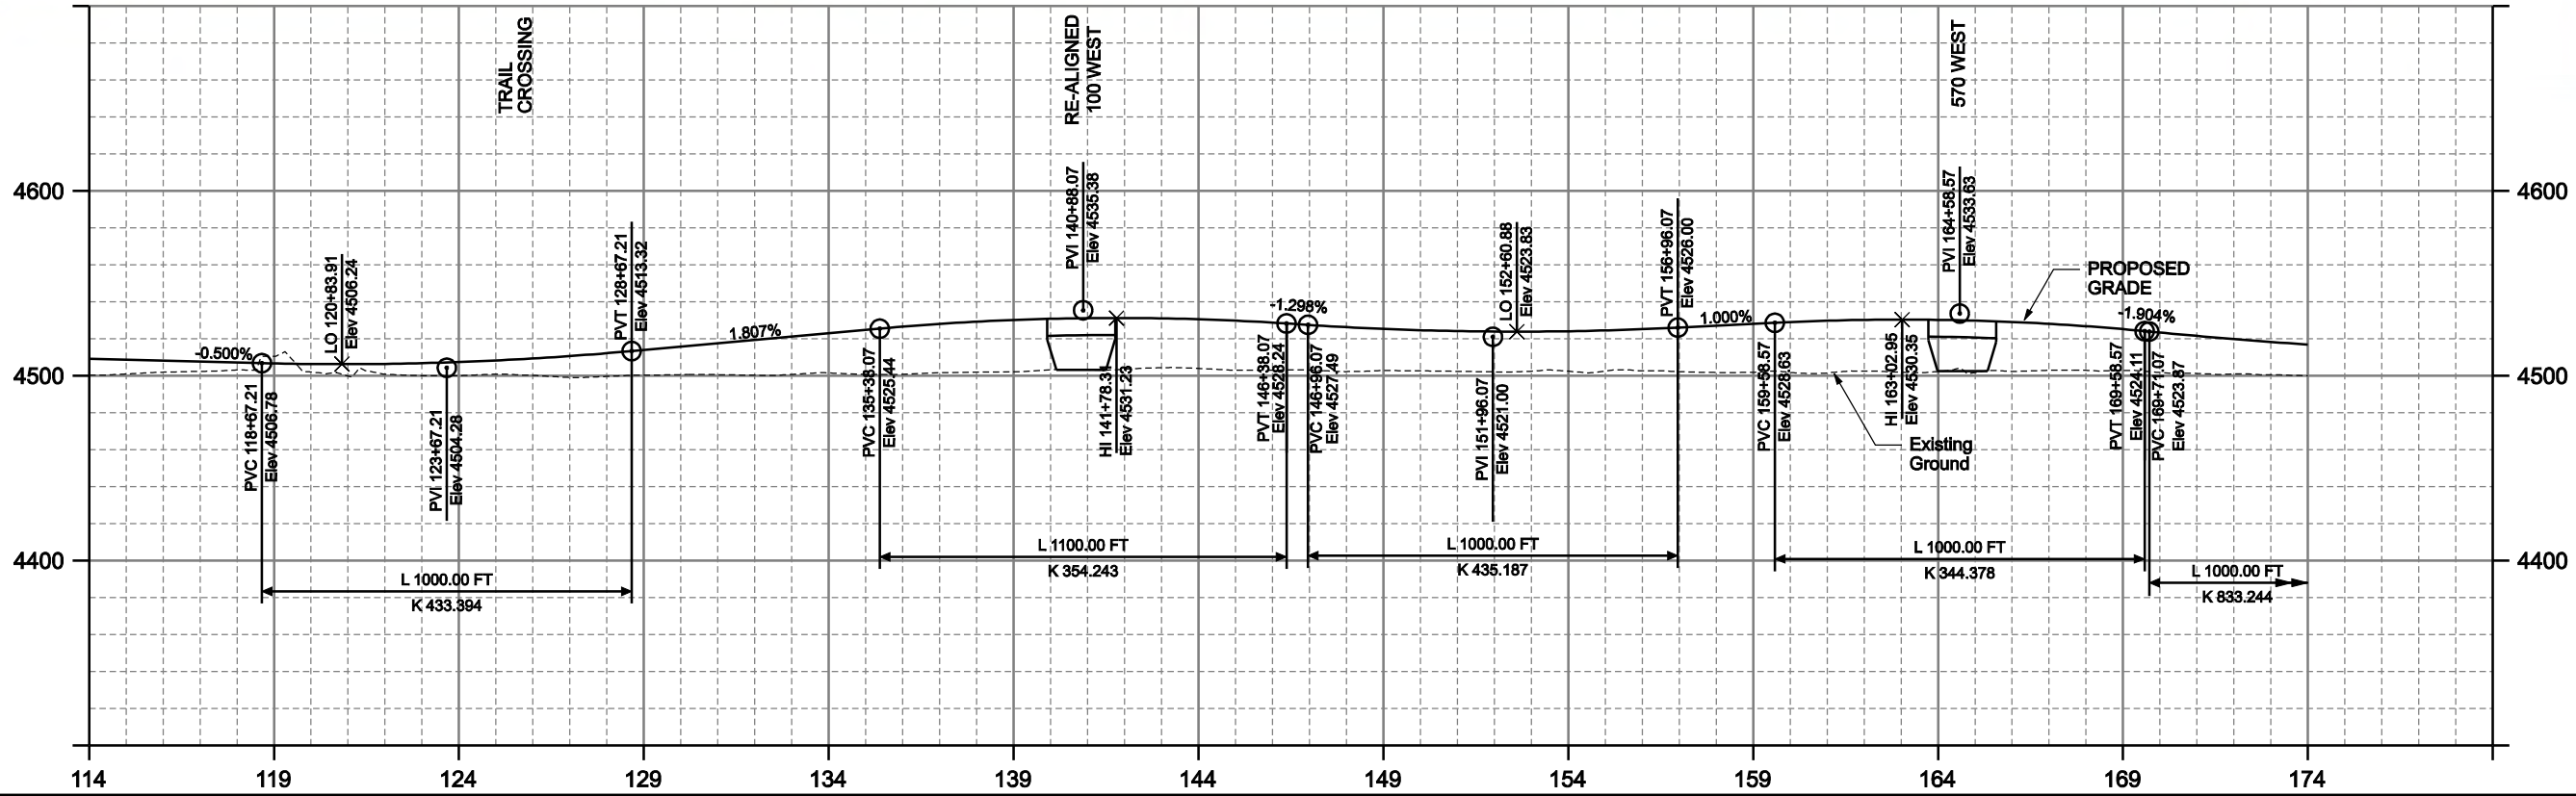

MOUNTAIN VIEW CORRIDOR




SOUTHERN FREEWAY ALTERNATIVE

ROADWAY PLAN AND PROFILE

- LEGEND
- ROW
 - DRAINAGE EASEMENT
 - UTILITY RELOCATION EASEMENT
 - TRANSIT EASEMENTS
 - CENTER RUNNING
 - MIXED TRAFFIC

- LEGEND
- EOP
 - CUT LINE
 - FILL LINE
 - WETLANDS
 - PROPERTY LINE
 - CITY BOUNDARY

8/12/2008 U:\22687A-WTC\Sheet_Files\Tol_EIS\RoadwayPlanProfile\RD-07.dgn

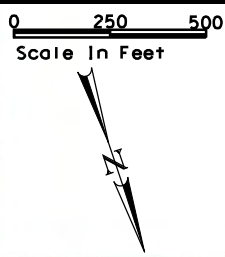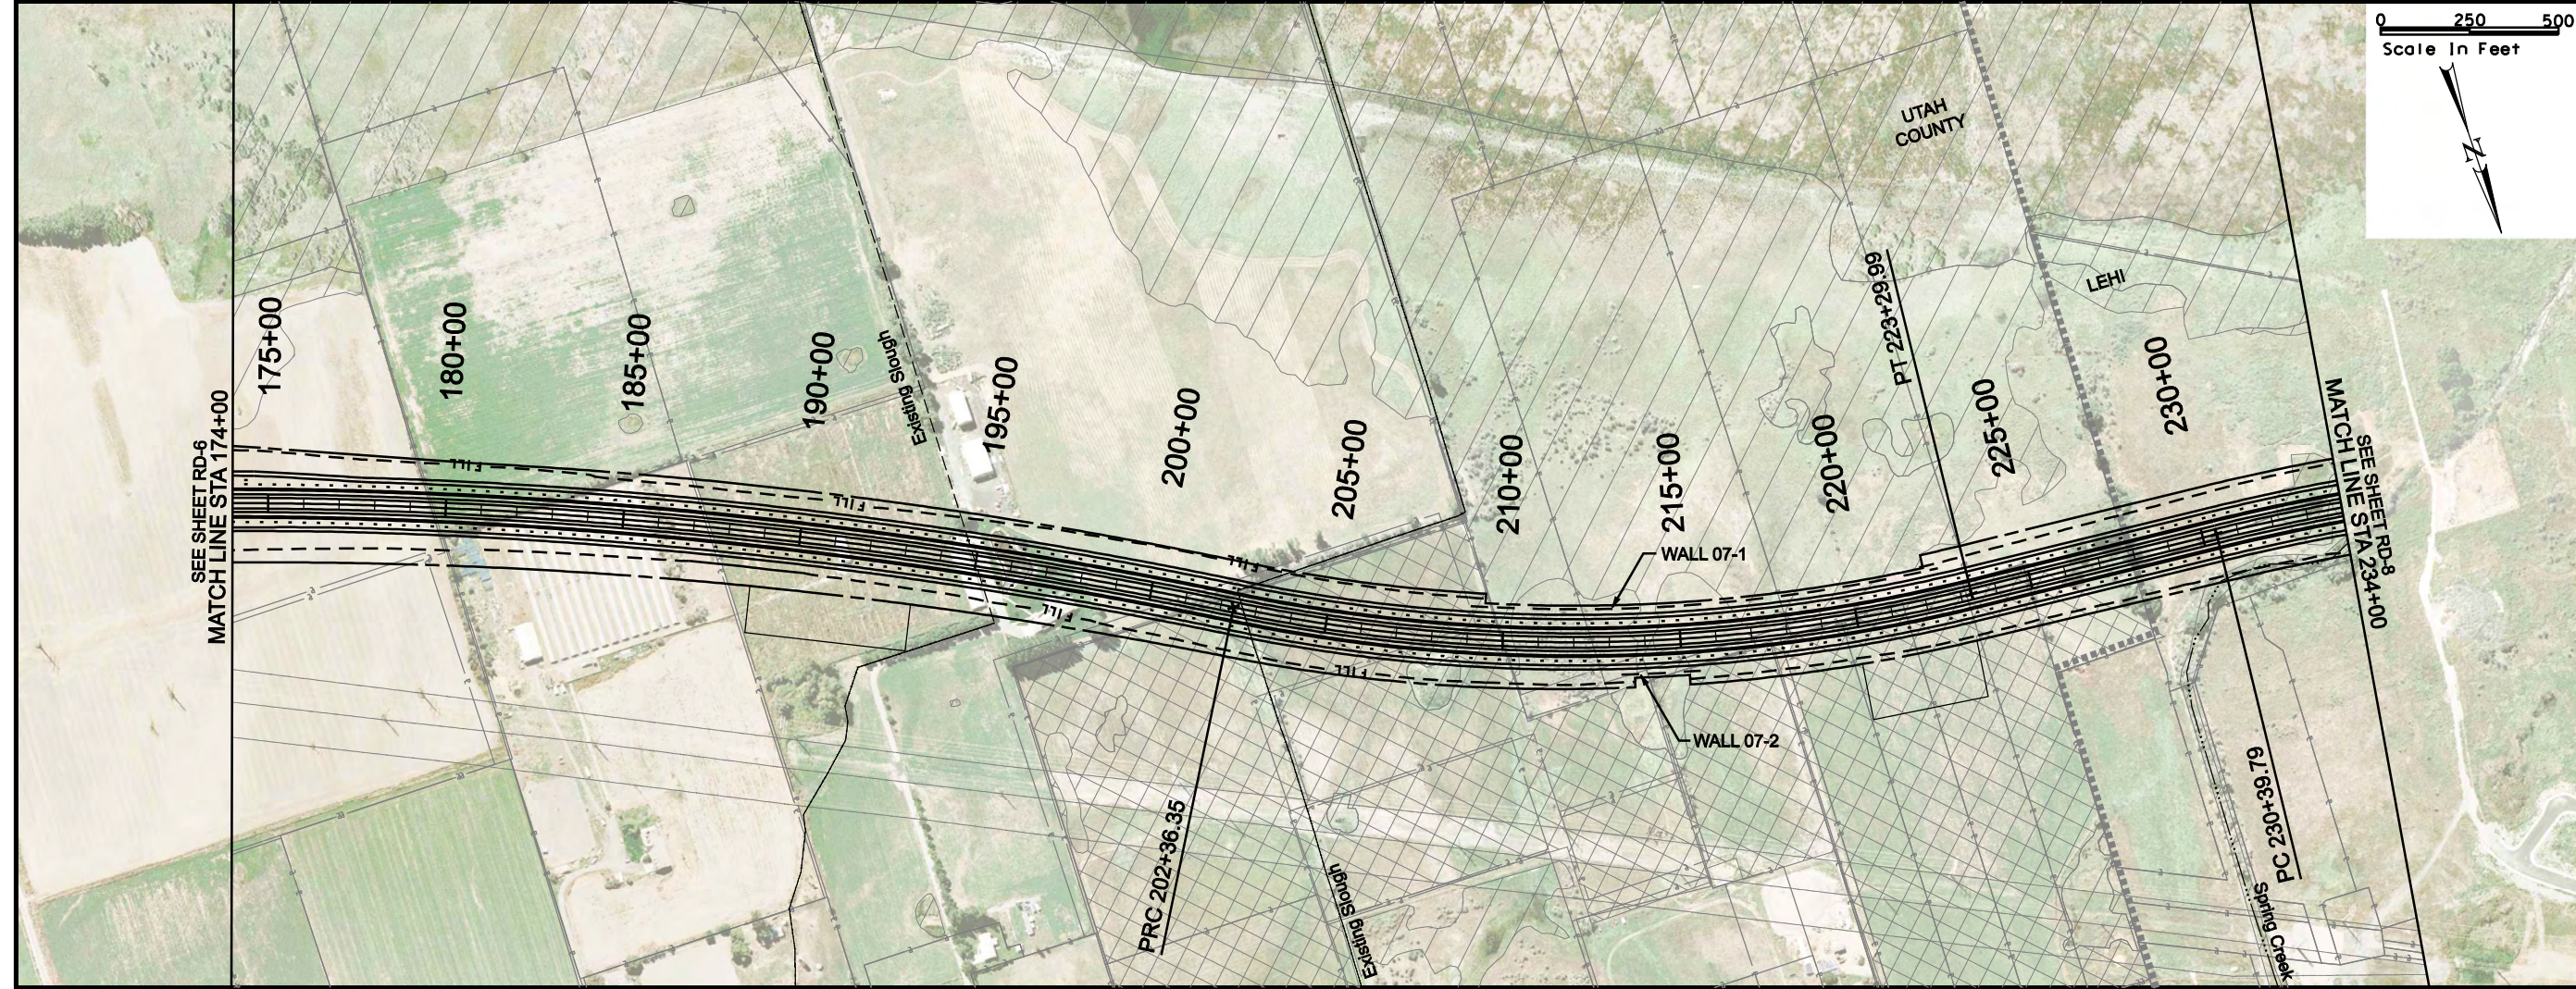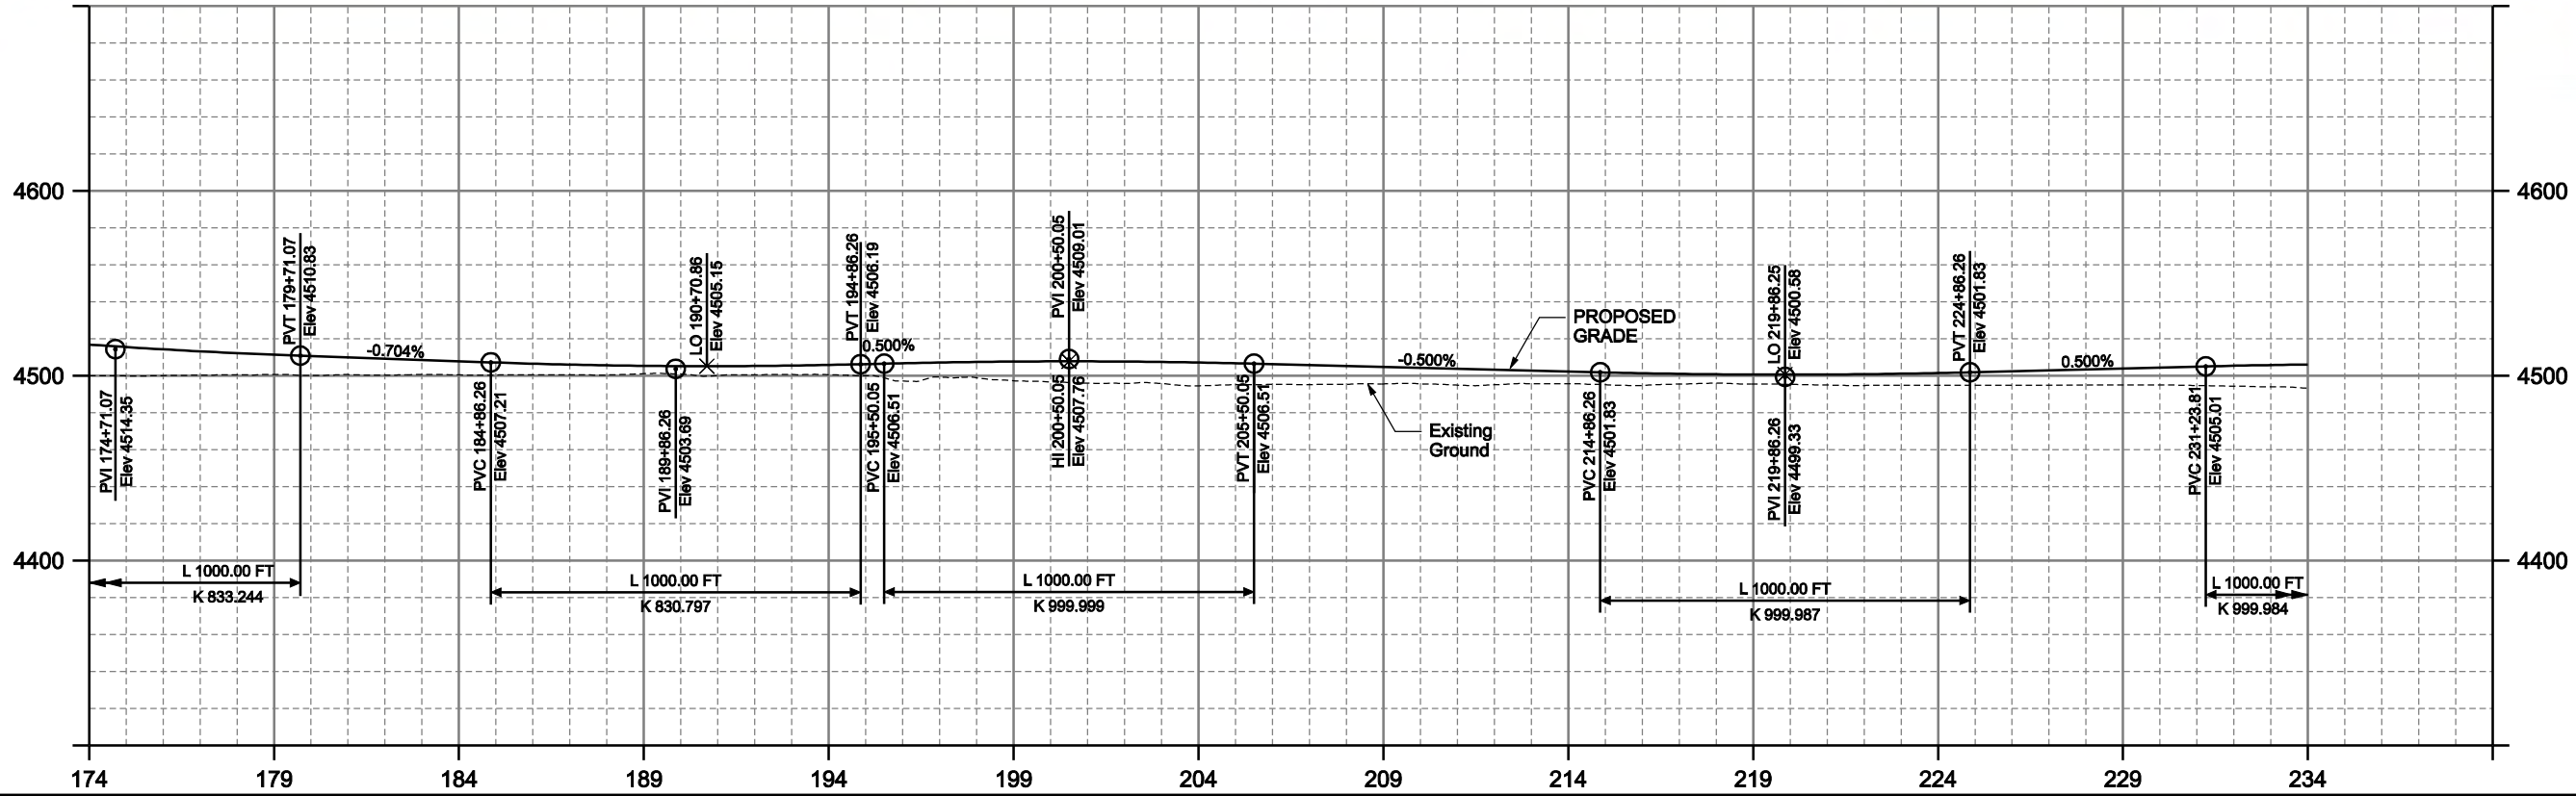

LEGEND

—	ROW
- - -	DRAINAGE EASEMENT
- . - . -	UTILITY RELOCATION EASEMENT
- - -	TRANSIT EASEMENTS
- - -	CENTER RUNNING
- - -	MIXED TRAFFIC

LEGEND




— CUT —	EOP
- - - FILL - - -	CUT LINE
- - - FILL - - -	FILL LINE
- - - FILL - - -	WETLANDS
- - - FILL - - -	PROPERTY LINE
- - - FILL - - -	CITY BOUNDARY

MOUNTAIN VIEW CORRIDOR

SOUTHERN FREEWAY ALTERNATIVE

ROADWAY PLAN AND PROFILE

SHEET RD-7 OF 89

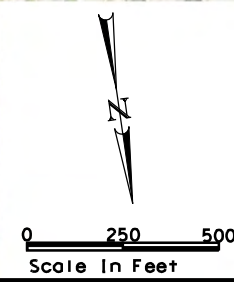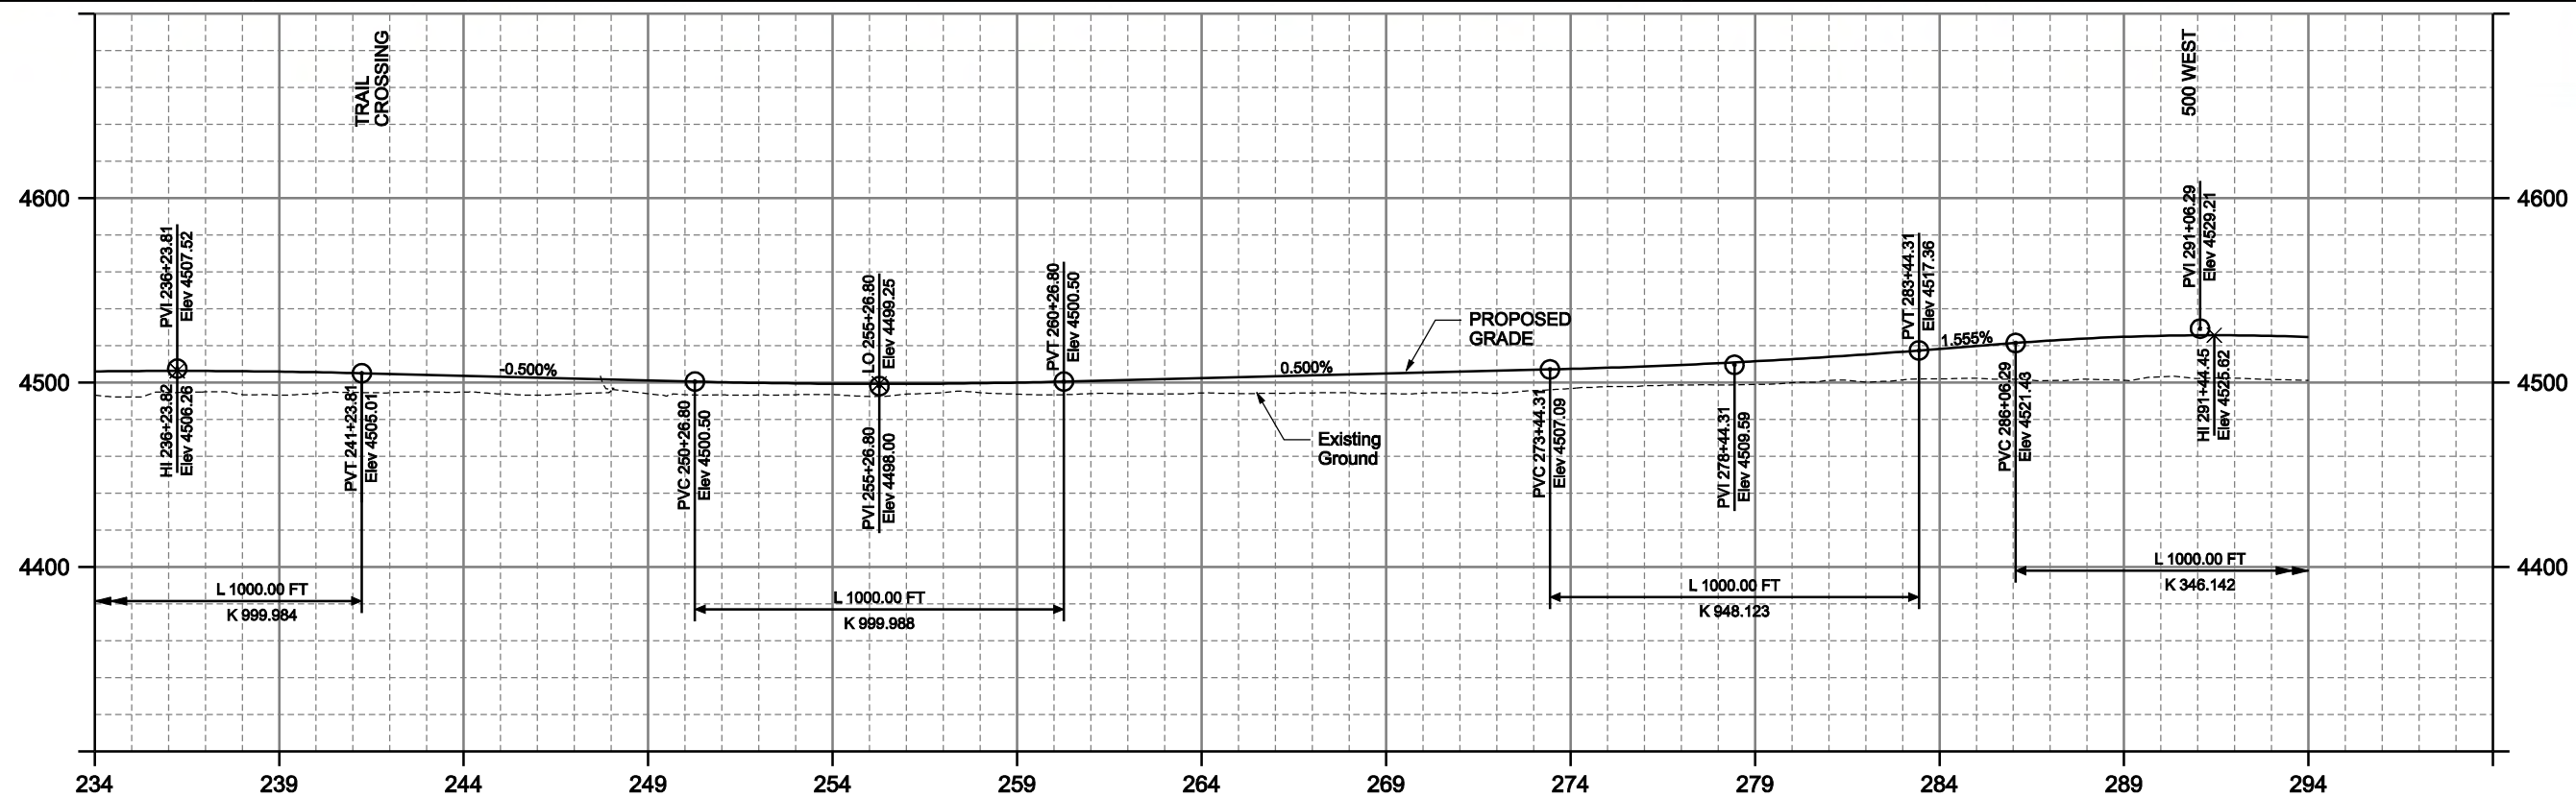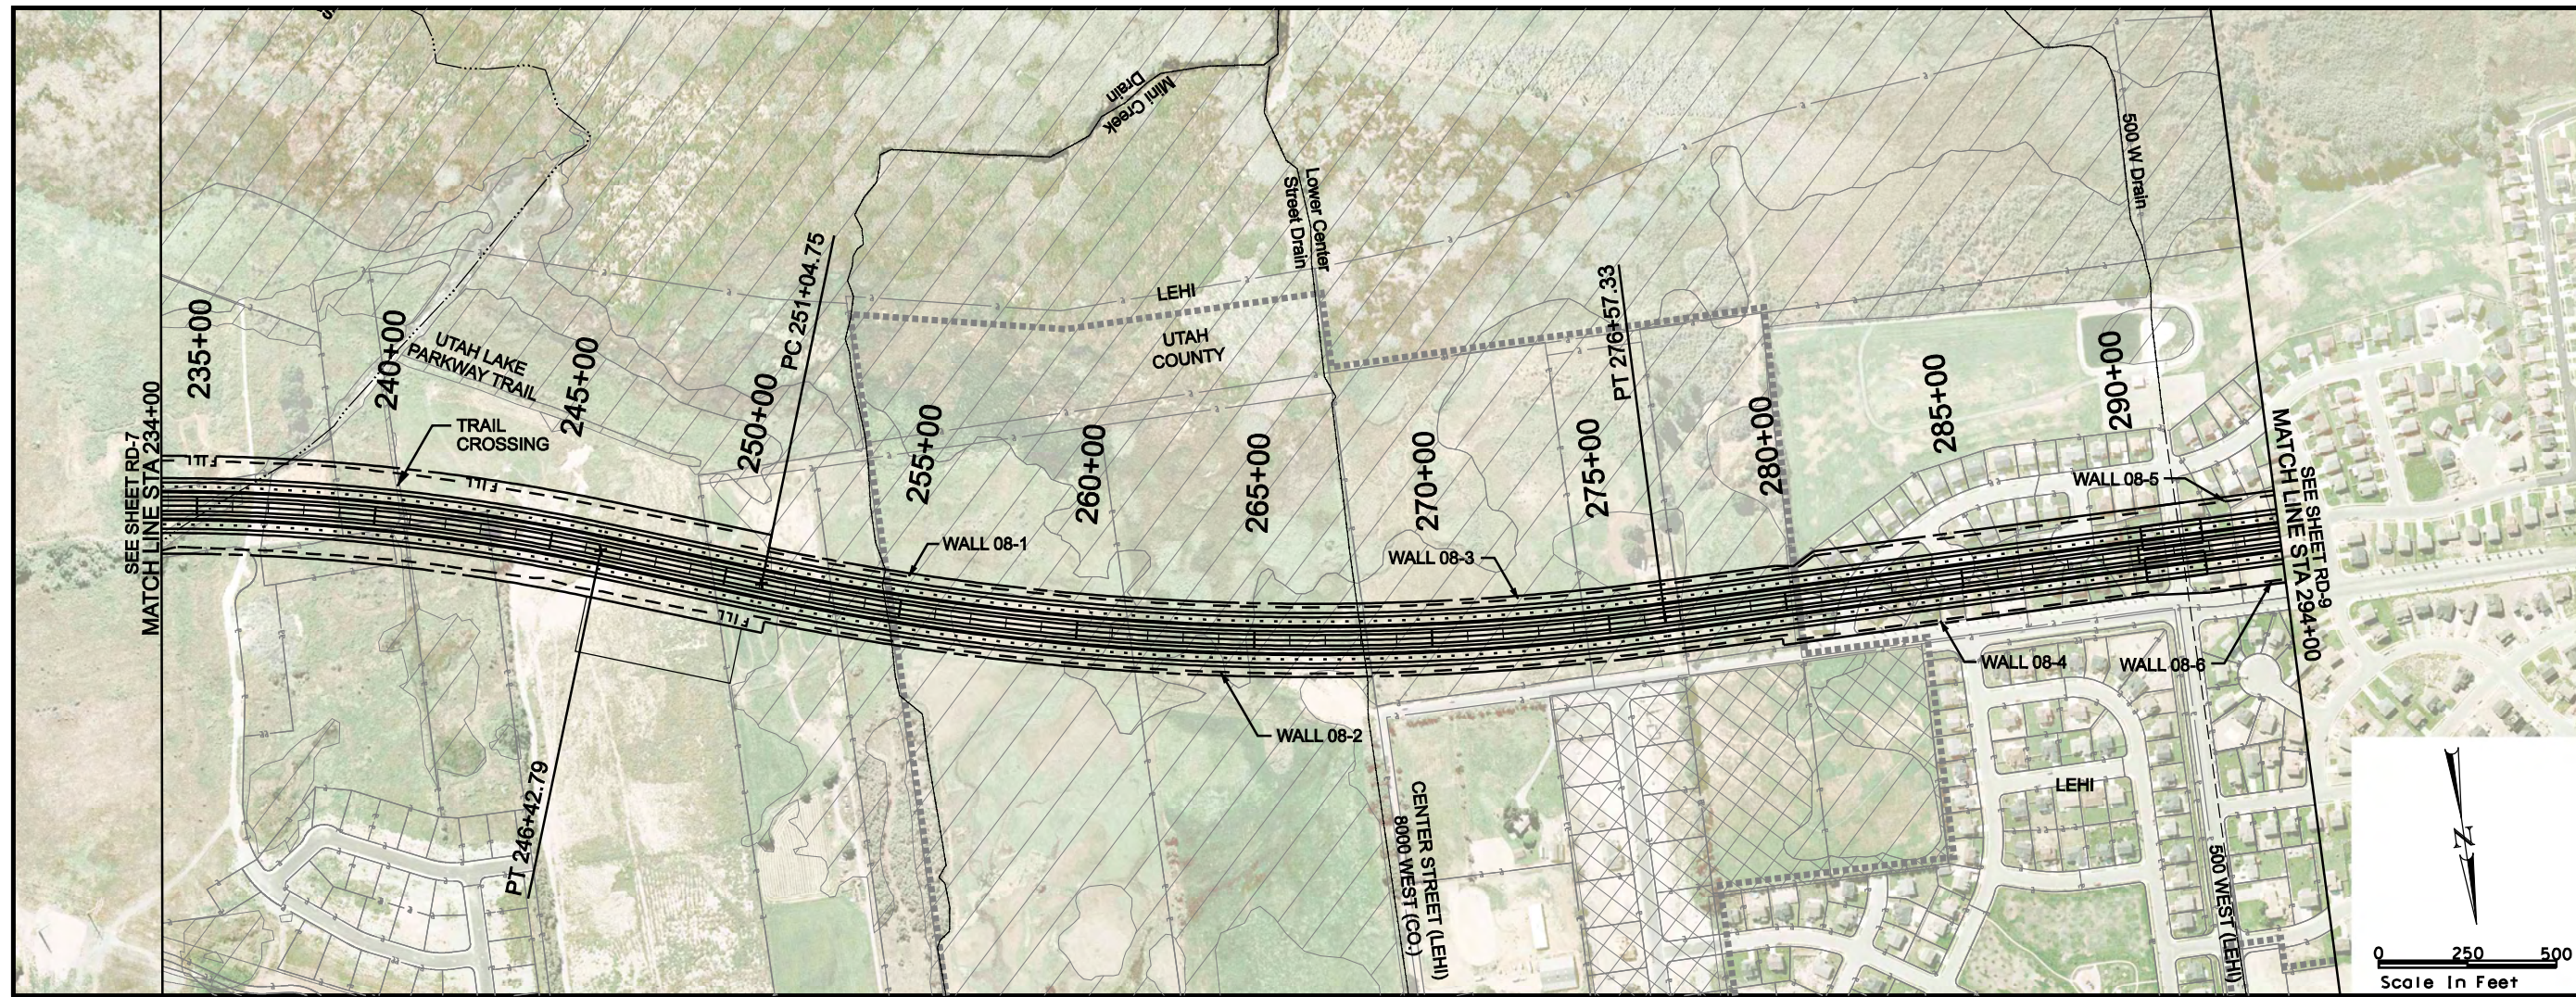




LEGEND

—	ROW		
—	DRAINAGE EASEMENT	—	CUT LINE
---	UTILITY RELOCATION	—	FILL LINE
---	TRANSIT EASEMENTS	▨	WETLANDS
---	CENTER RUNNING	—	PROPERTY LINE
---	MIXED TRAFFIC	—	CITY BOUNDARY

MOUNTAIN VIEW CORRIDOR
SOUTHERN FREEWAY ALTERNATIVE
ROADWAY PLAN AND PROFILE

SHEET RD-8 OF 89

B:\12\2008\122687A-WTC\Sheet_Files\Tol_LDS_RoadwayPlanProfileA.DWG

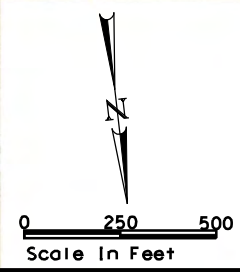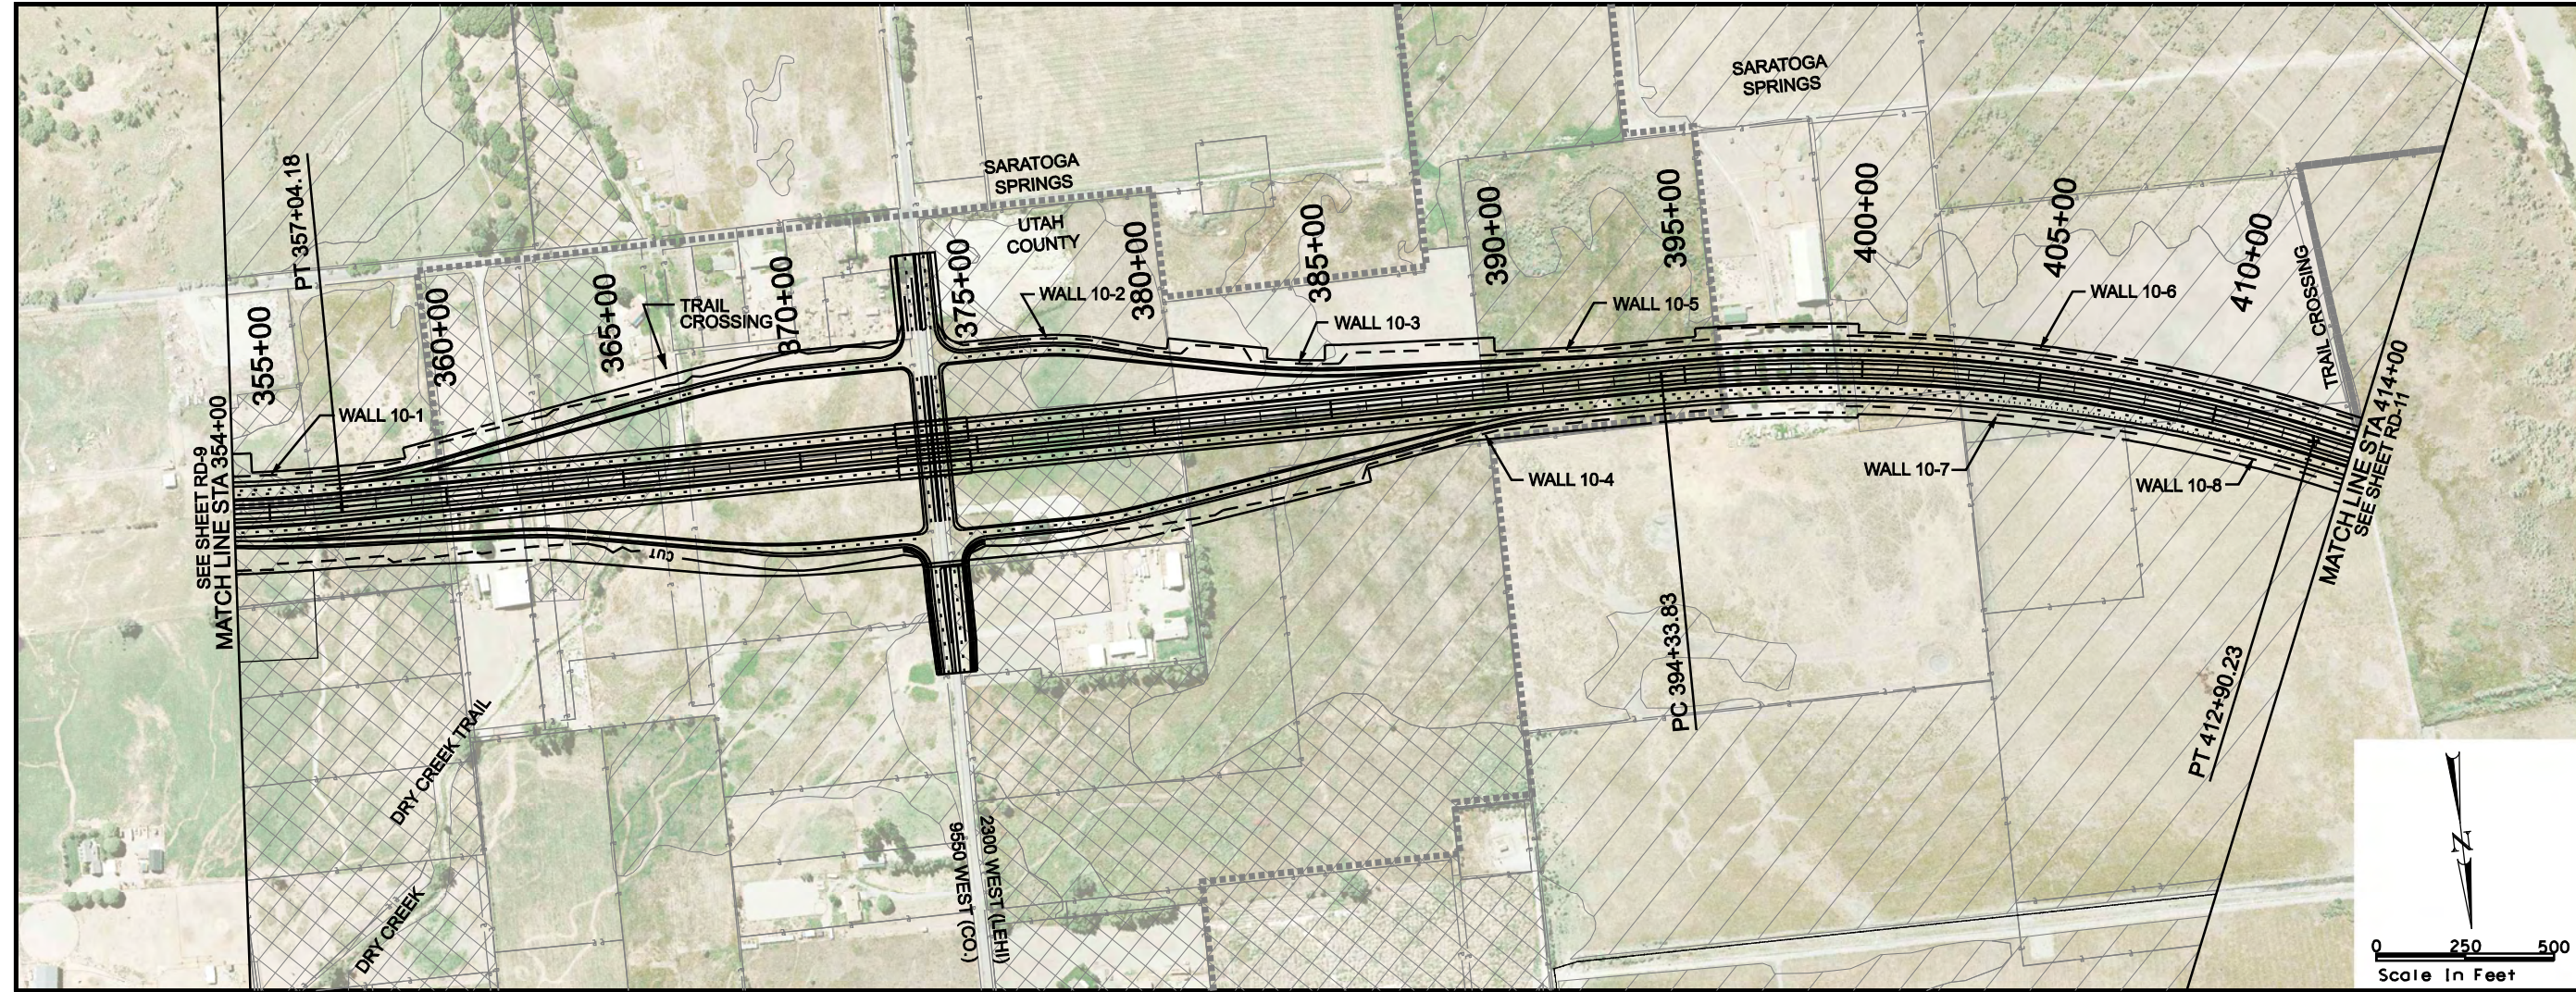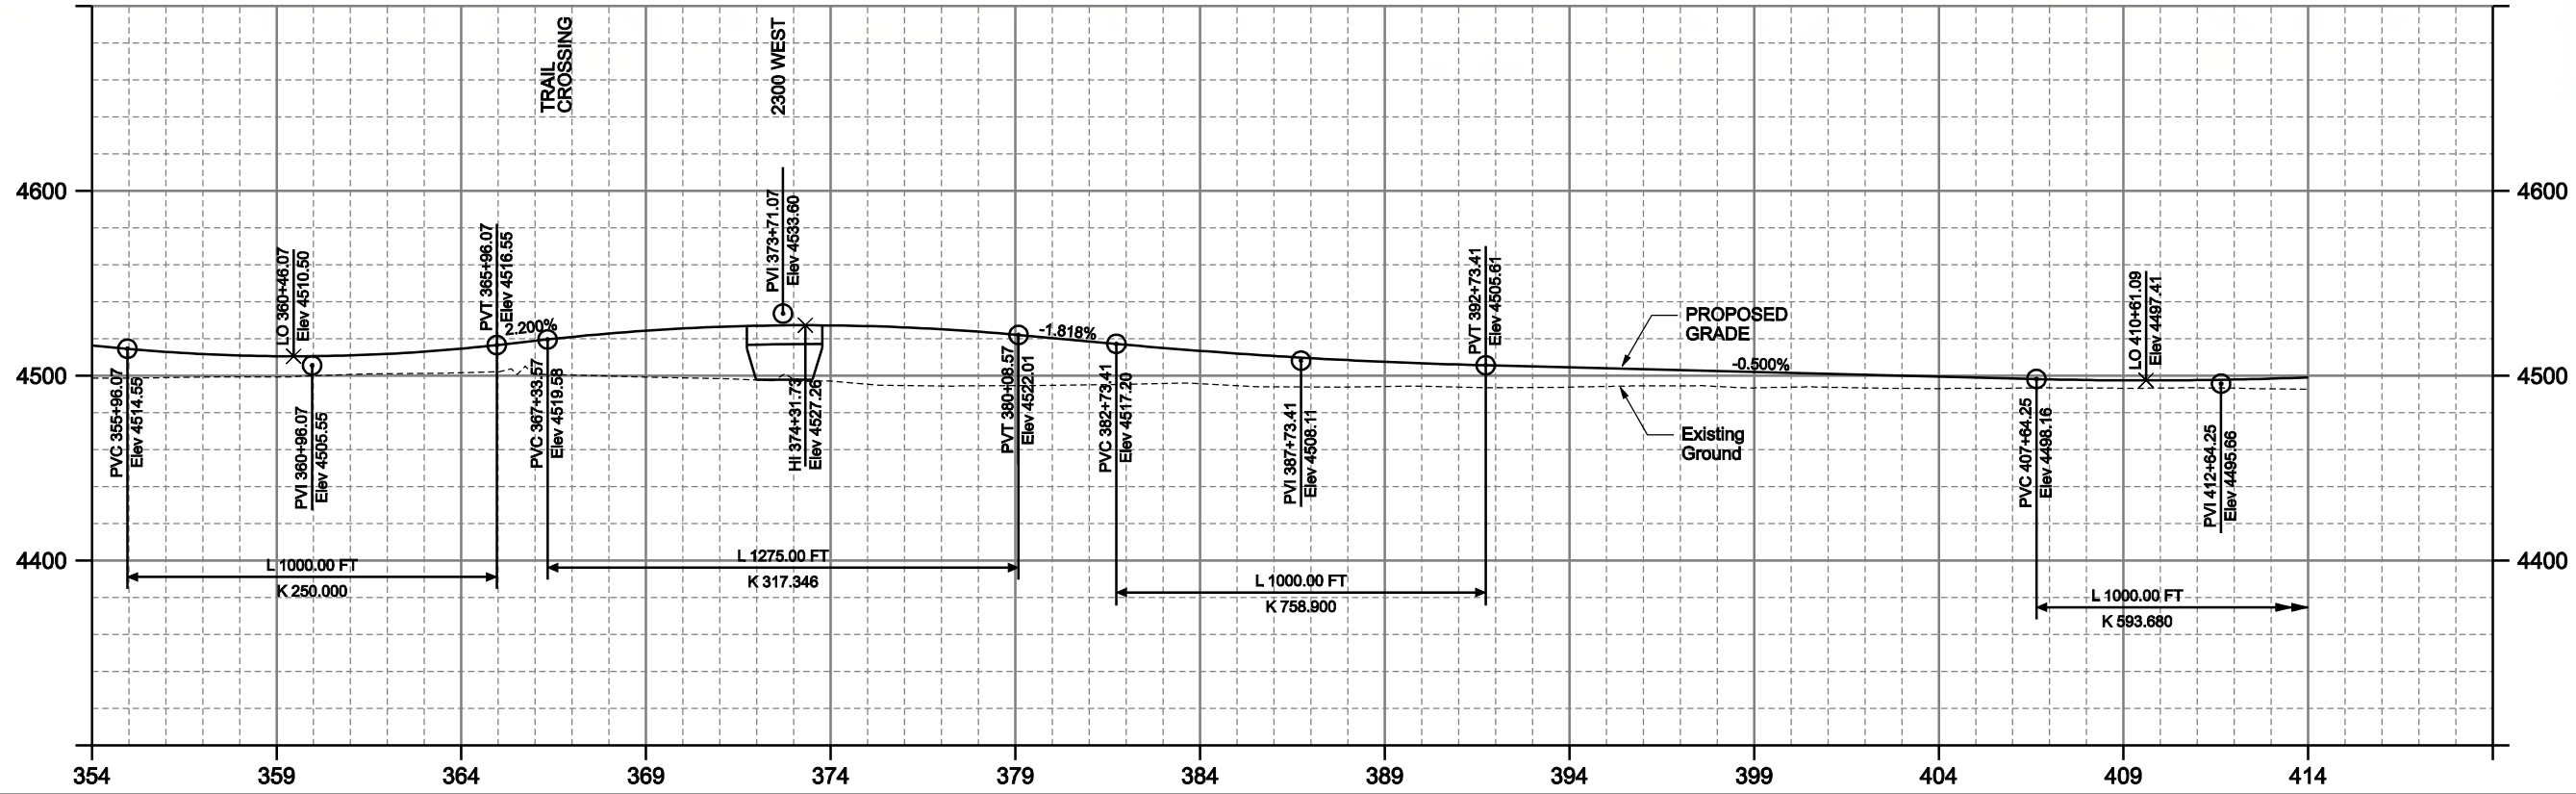

- LEGEND**
- | | | | |
|-----|-----------------------------|-----|---------------|
| — | ROW | — | EOP |
| --- | DRAINAGE EASEMENT | --- | CUT LINE |
| --- | UTILITY RELOCATION EASEMENT | --- | FILL LINE |
| --- | TRANSIT EASEMENTS | --- | WETLANDS |
| --- | CENTER RUNNING | --- | PROPERTY LINE |
| --- | MIXED TRAFFIC | --- | CITY BOUNDARY |






MOUNTAIN VIEW CORRIDOR

SOUTHERN FREEWAY ALTERNATIVE

ROADWAY PLAN AND PROFILE

8/12/2008 c:\22687a-wtc\Sheet_Files\Tol_LDS\RoadwayPlanProfile\RD-11.dgn

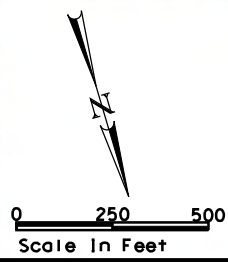
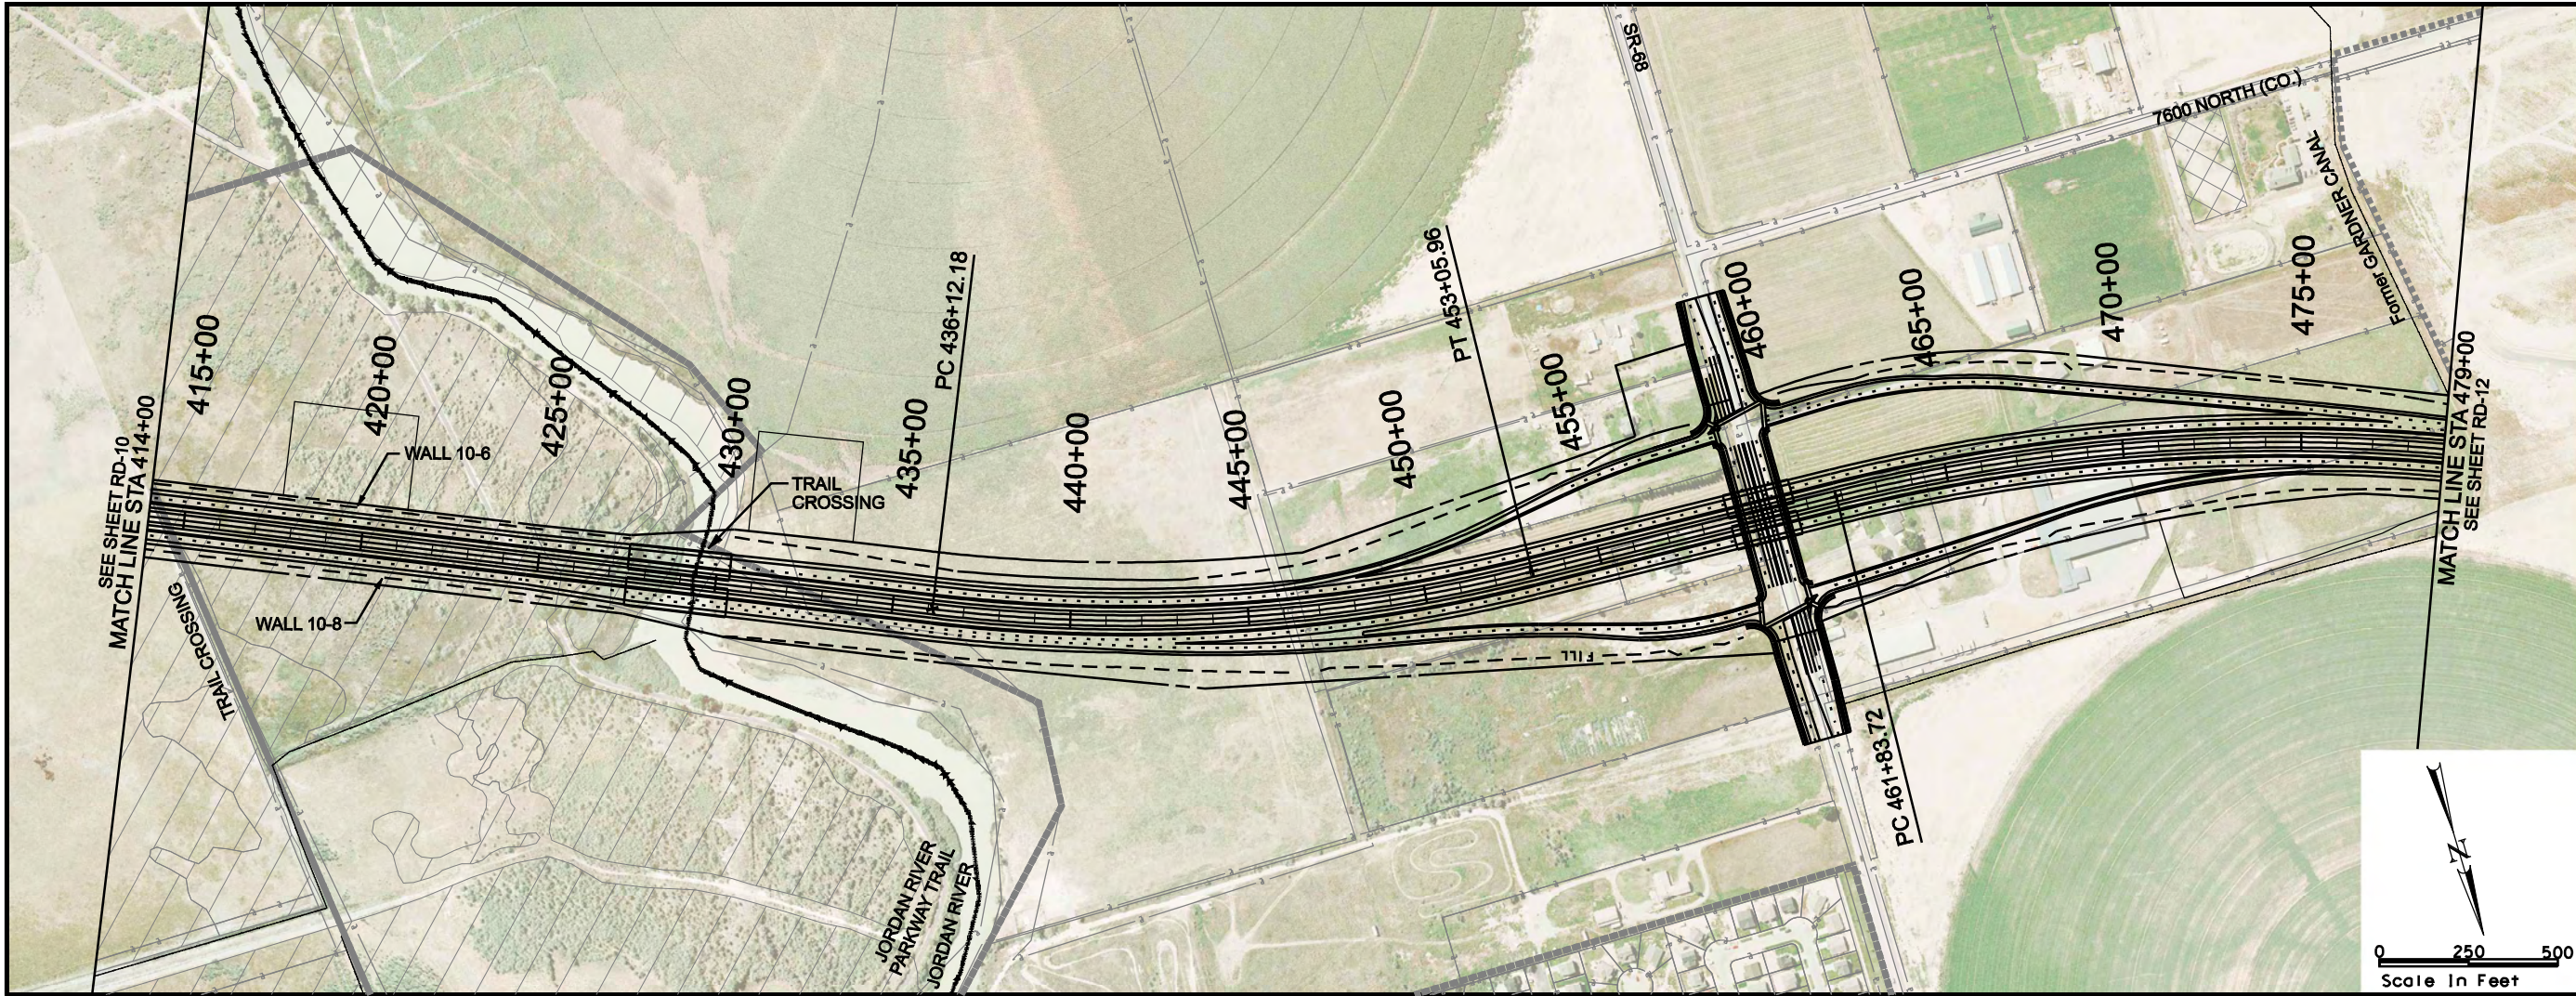
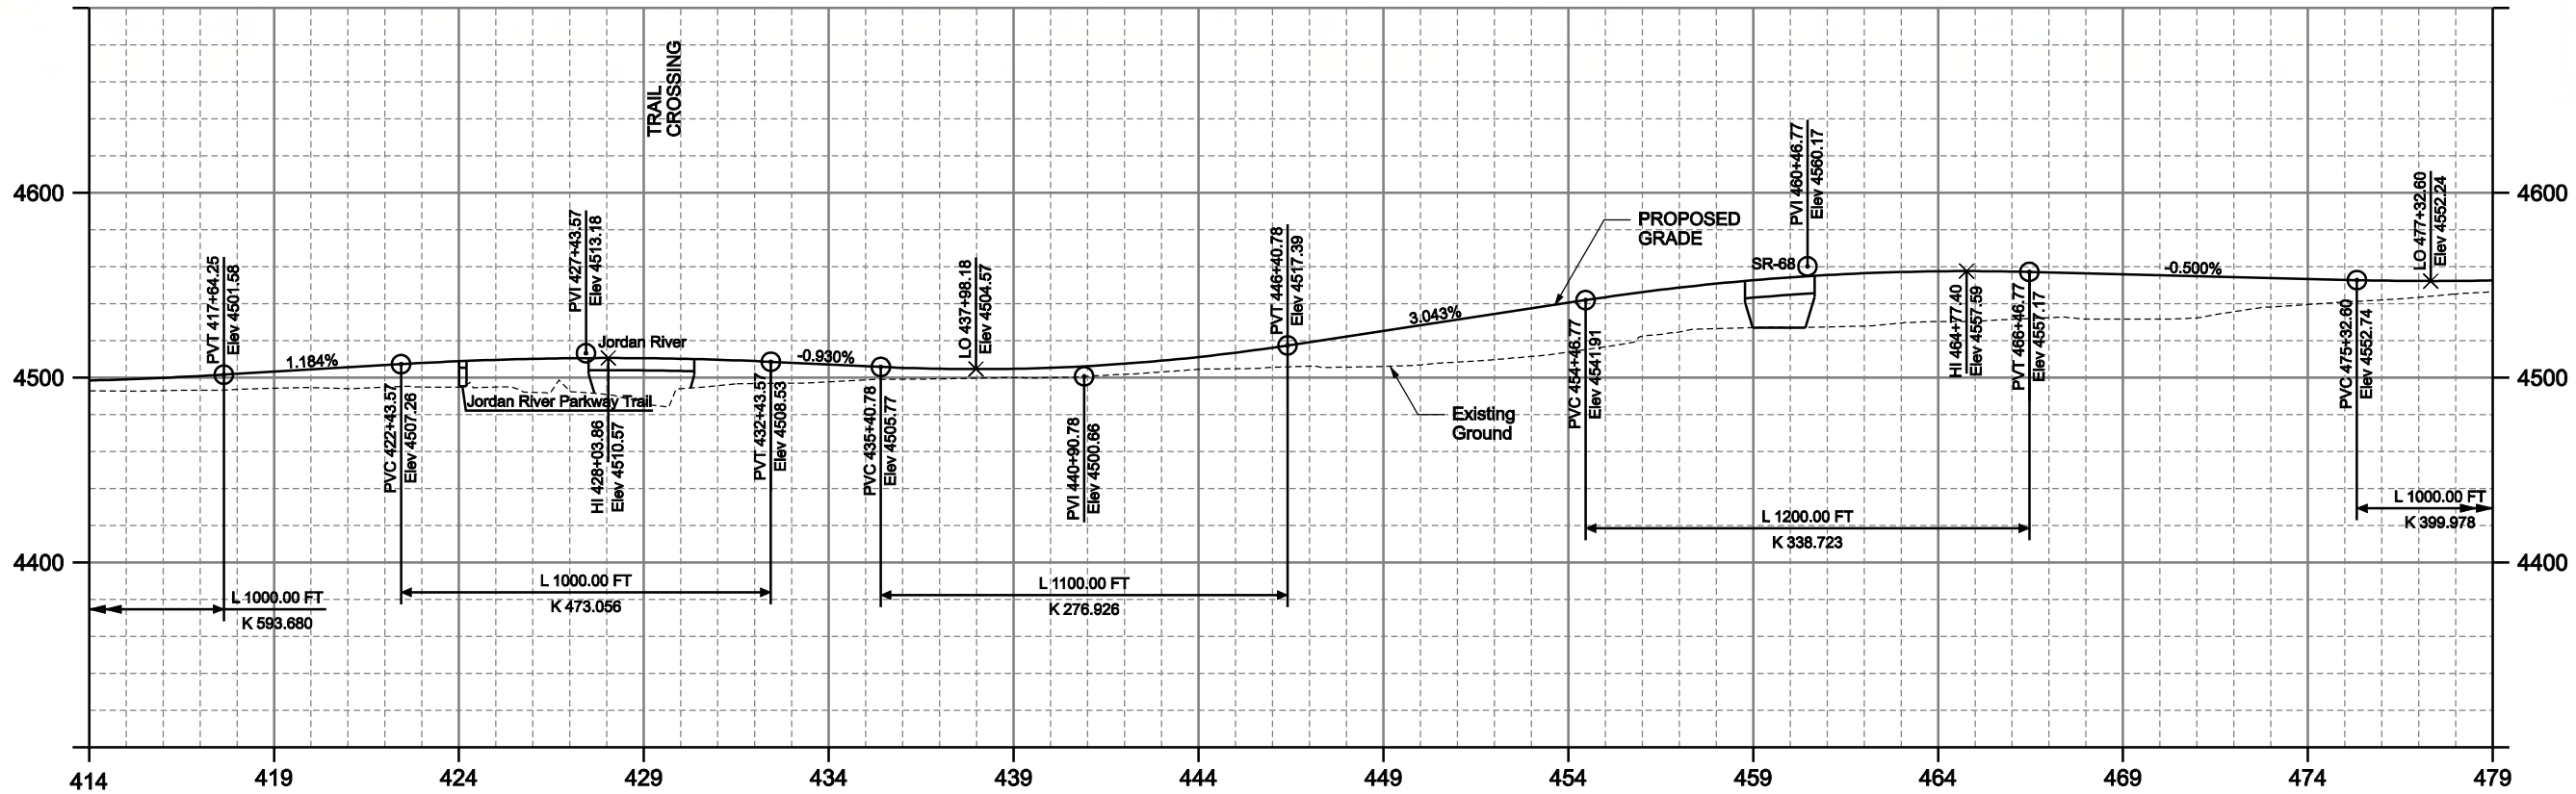


MOUNTAIN VIEW CORRIDOR
SOUTHERN FREEWAY ALTERNATIVE
ROADWAY PLAN AND PROFILE

- LEGEND
- ROW
 - DRAINAGE EASEMENT
 - UTILITY RELOCATION EASEMENT
 - TRANSIT EASEMENTS
 - CENTER RUNNING
 - MIXED TRAFFIC

- EOP
- CUT LINE
 - FILL LINE
 - WETLANDS
 - PROPERTY LINE
 - CITY BOUNDARY

8/12/2008 U:\22687A-WTC\Sheet_Files\Trio_LEIS\RoadwayPlanProfile\RD-12.dgn

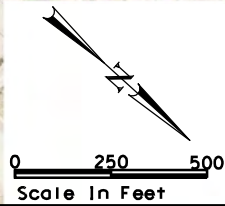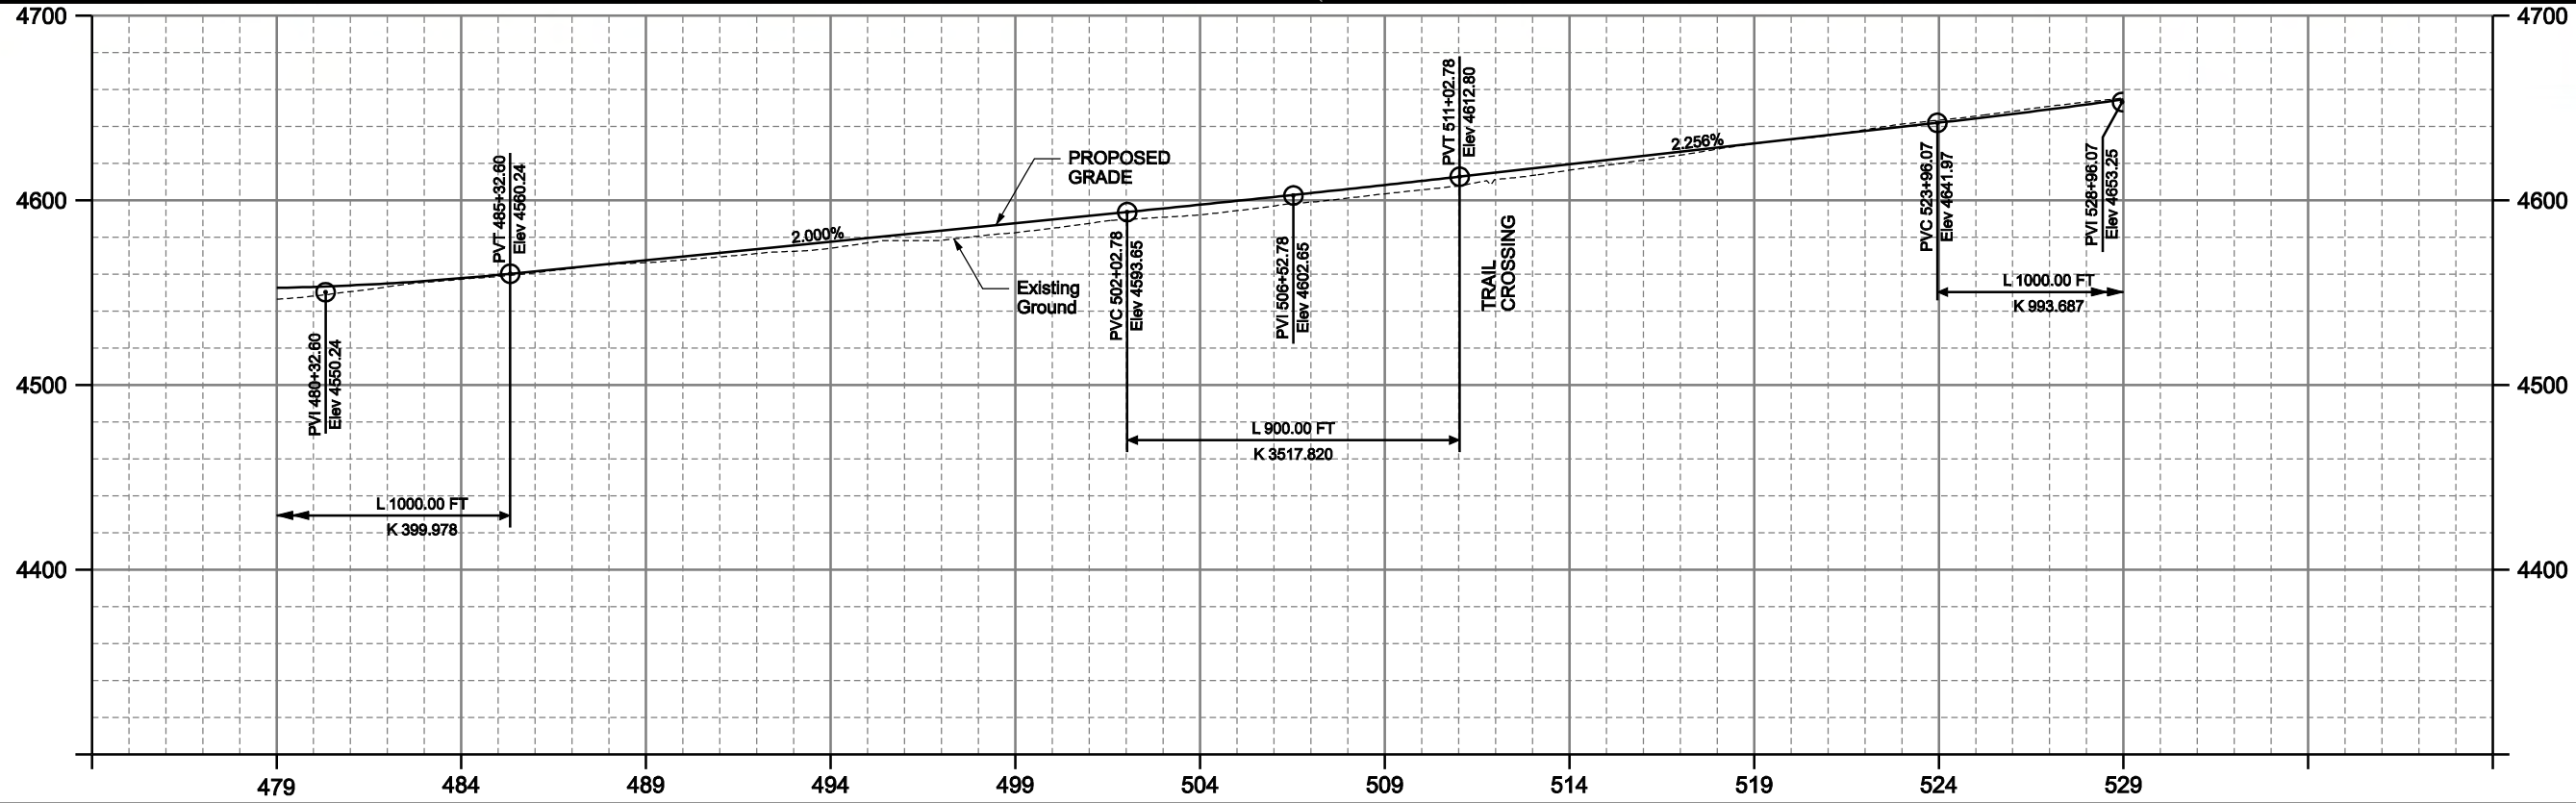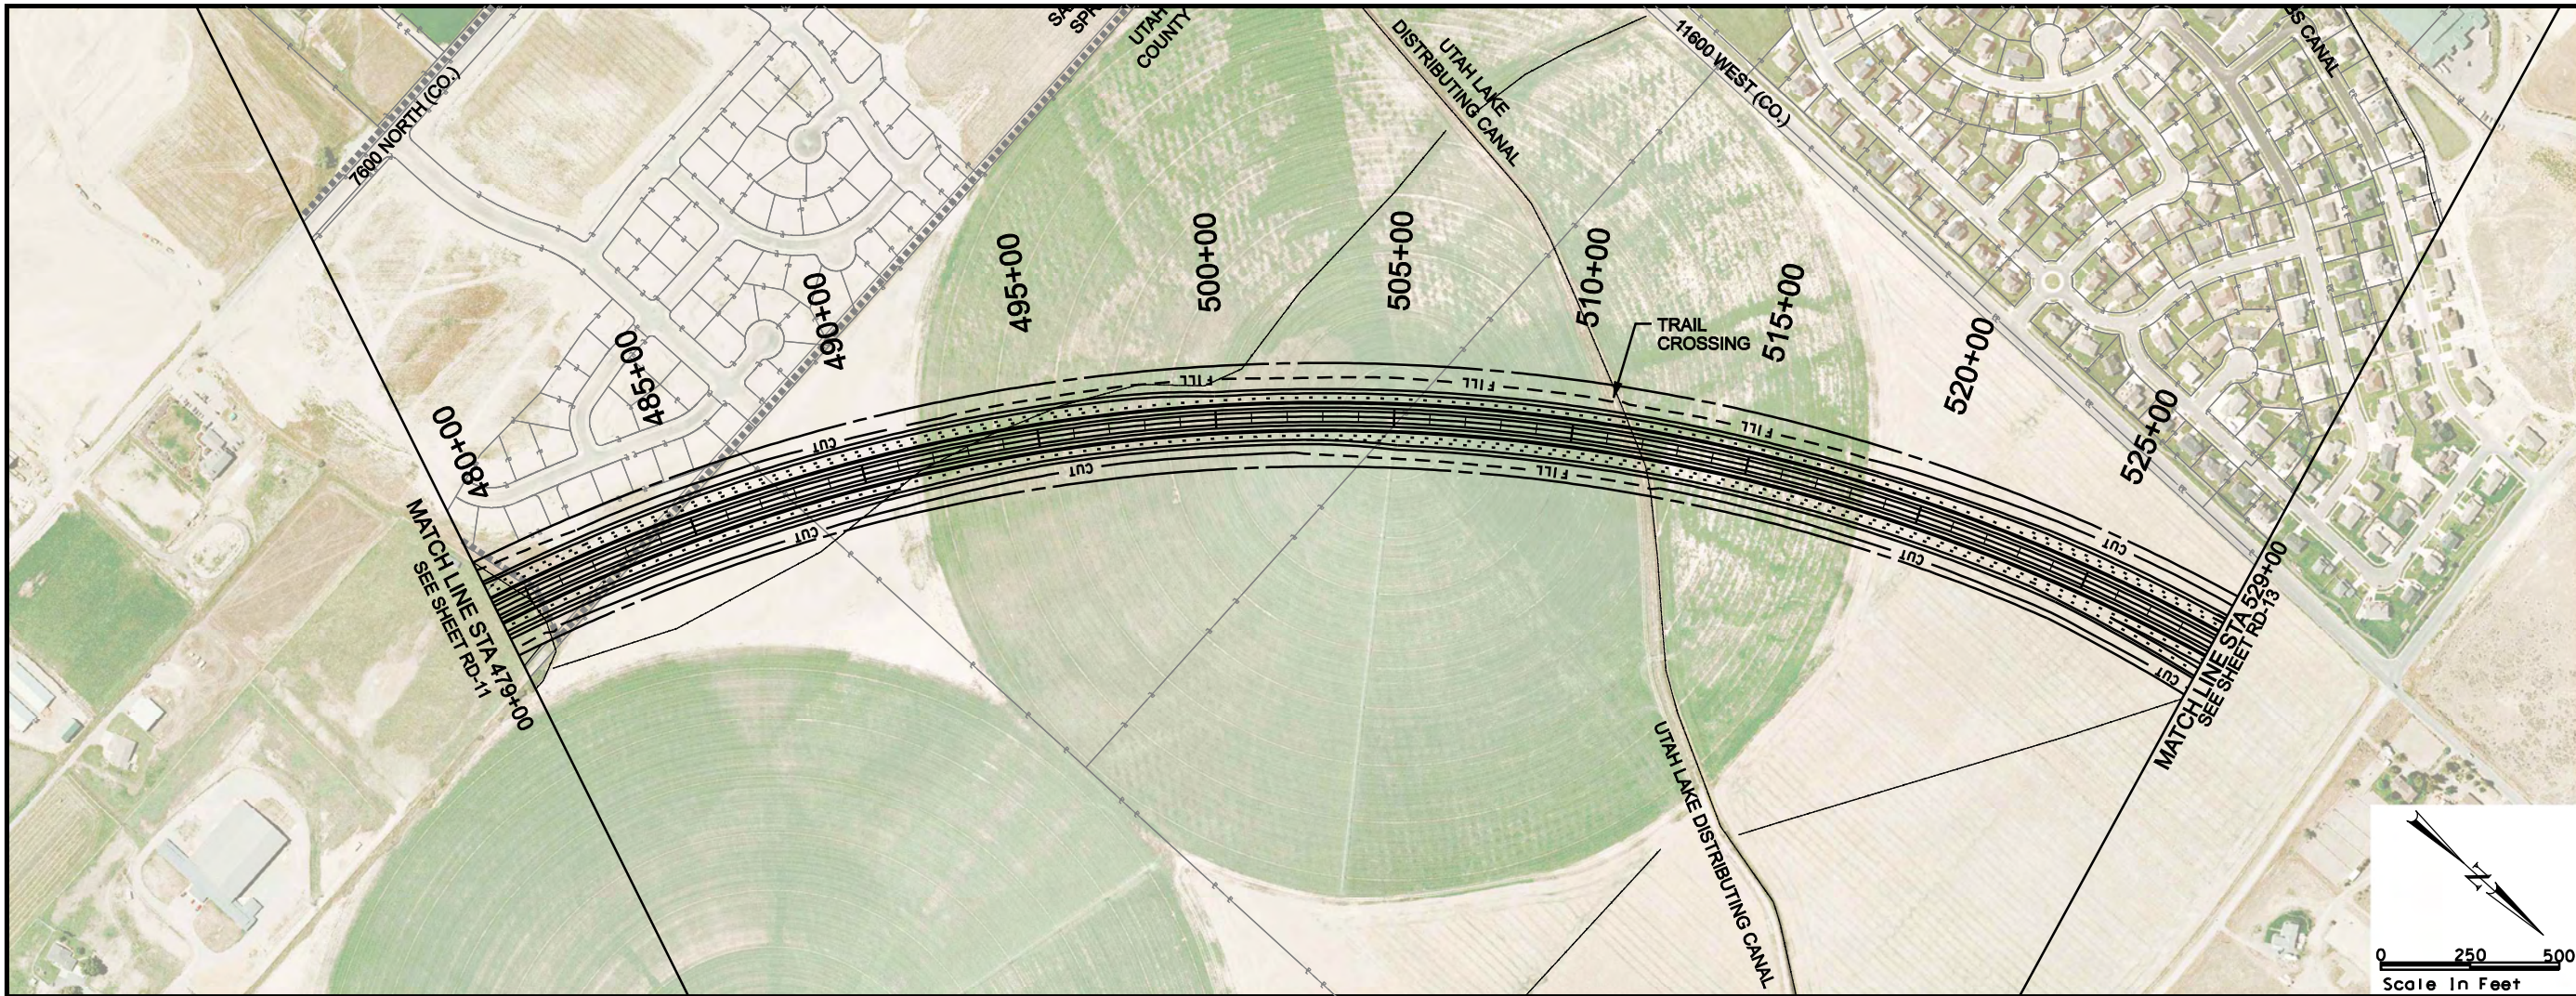

LEGEND

— CUT —	— ROW —	— DRAINAGE —	— EASEMENT —
- - - FILL - - -	— UTILITY —	— RELOCATION —	— EASEMENT —
▨ WETLANDS	— TRANSIT —	— EASEMENTS —	—
— P —	— CENTER —	— RUNNING —	—
	— MIXED —	— TRAFFIC —	—

EOP

— CUT —	— ROW —	— DRAINAGE —	— EASEMENT —
- - - FILL - - -	— UTILITY —	— RELOCATION —	— EASEMENT —
▨ WETLANDS	— TRANSIT —	— EASEMENTS —	—
— P —	— CENTER —	— RUNNING —	—
	— MIXED —	— TRAFFIC —	—

PROPERTY LINE

— CITY BOUNDARY —



MOUNTAIN VIEW CORRIDOR

SOUTHERN FREEWAY ALTERNATIVE

ROADWAY PLAN AND PROFILE

SHEET RD-12 OF 89

8/12/2008 J:\22687A-WTC\Sheet_Files\Trio_LEIS\RoadwayPlan\Profile\RD-13.dgn

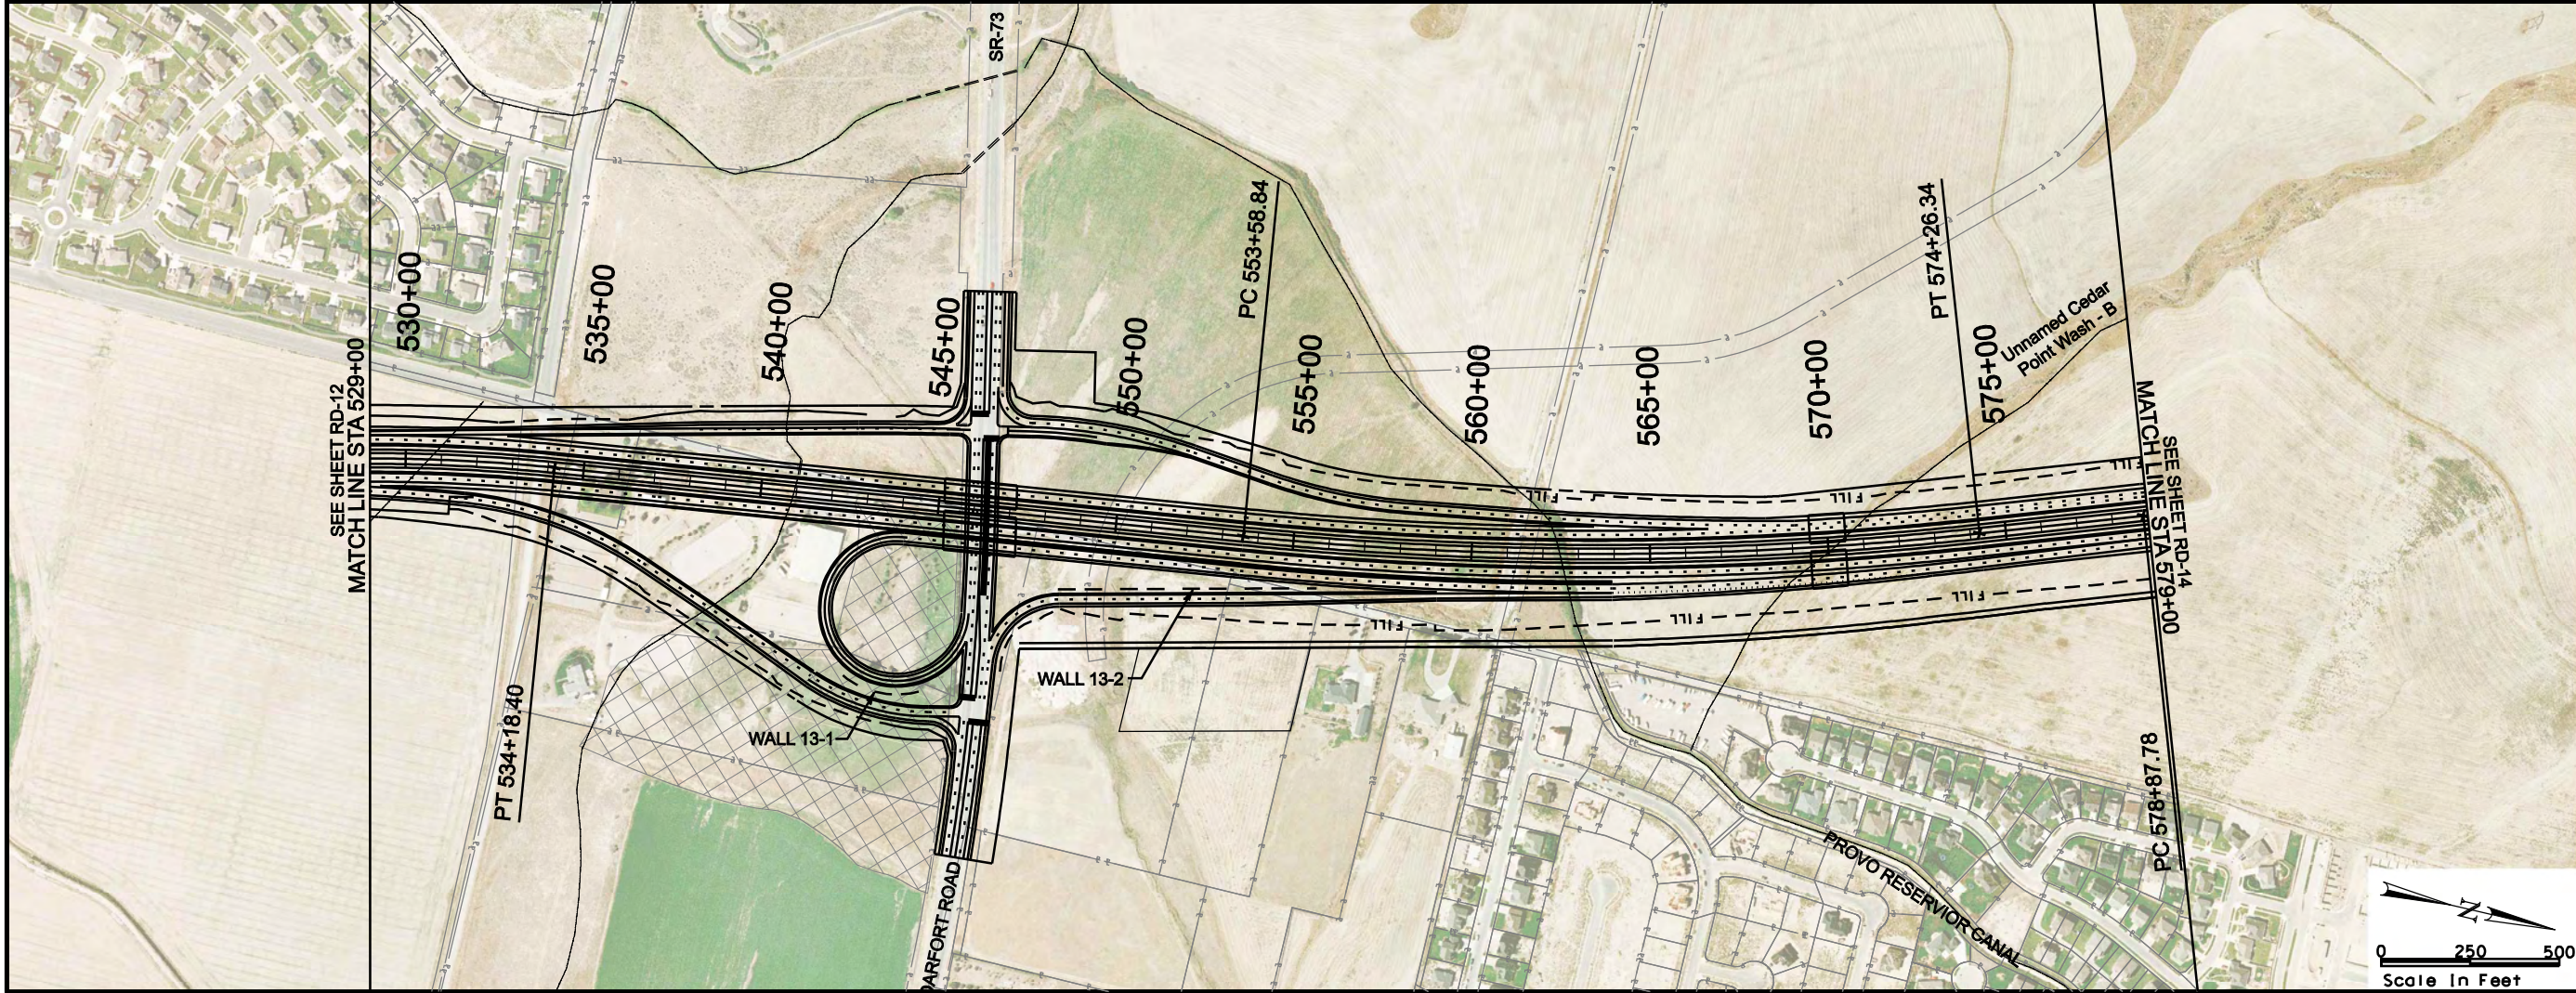
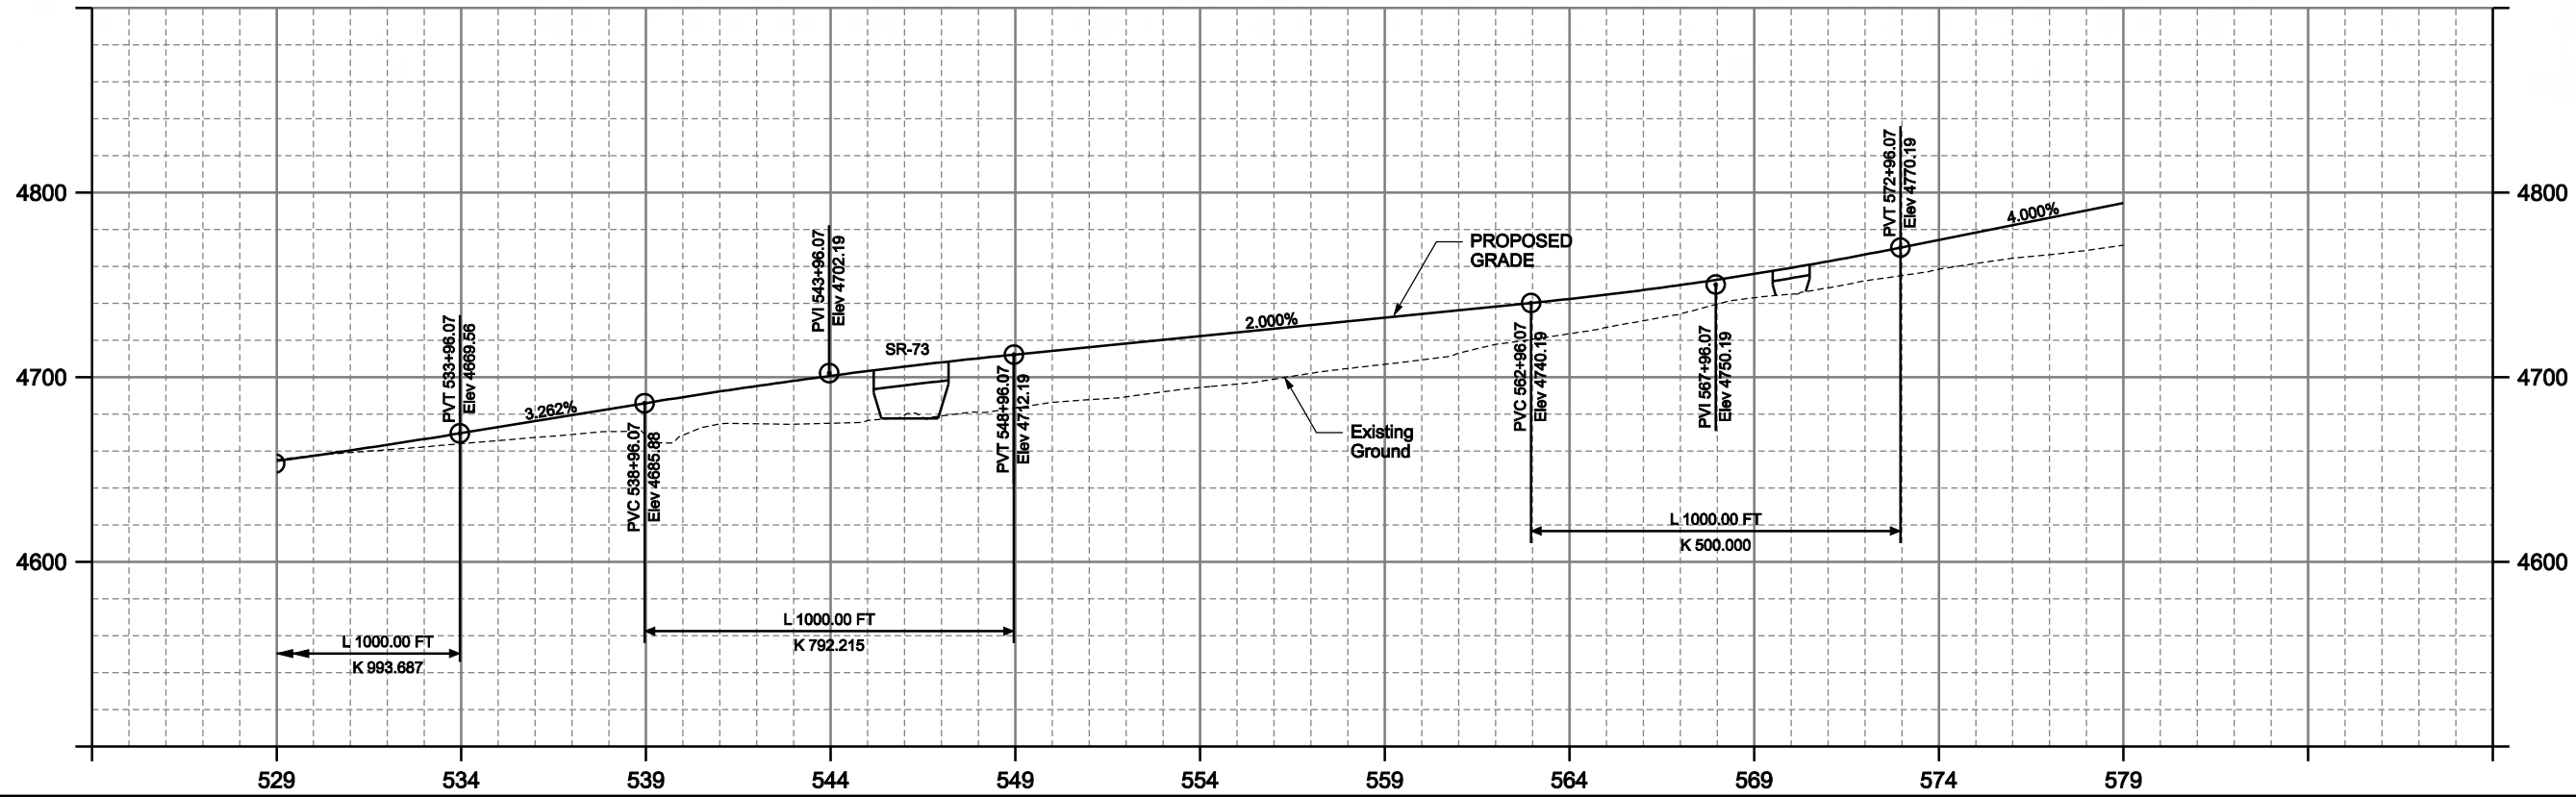


		
MOUNTAIN VIEW CORRIDOR		
SOUTHERN FREEWAY ALTERNATIVE		
ROADWAY PLAN AND PROFILE		
SHEET RD-13 OF 89		

LEGEND	
—	ROW
- - -	DRAINAGE EASEMENT
- - -	UTILITY RELOCATION EASEMENT
- - -	TRANSIT EASEMENTS
- - -	CENTER RUNNING
- - -	MIXED TRAFFIC

EOP	
—	CUT LINE
- - -	FILL LINE
	WETLANDS
—	PROPERTY LINE
- - -	CITY BOUNDARY

8/12/2008 J:\22687A-WTC\Sheet_Files\Trio_LDS\RoadwayPlanProfile\RD-14.dgn

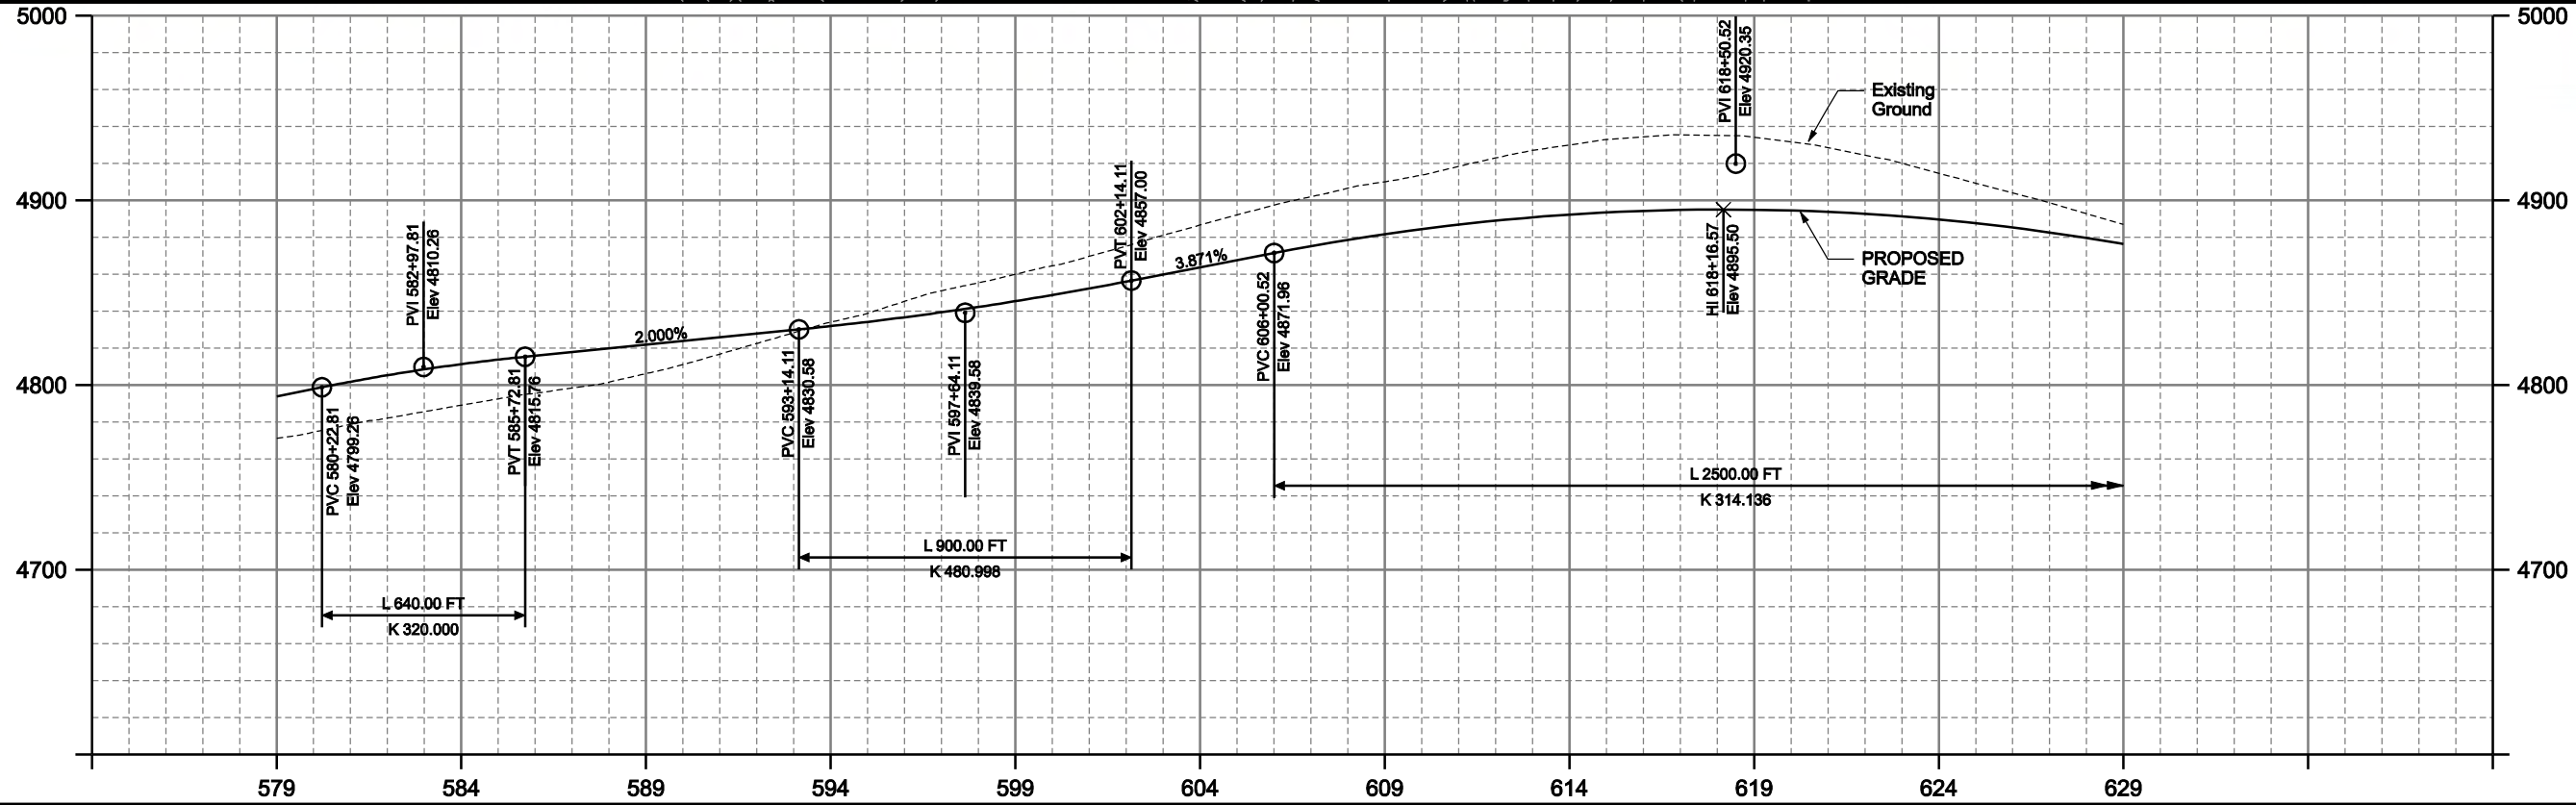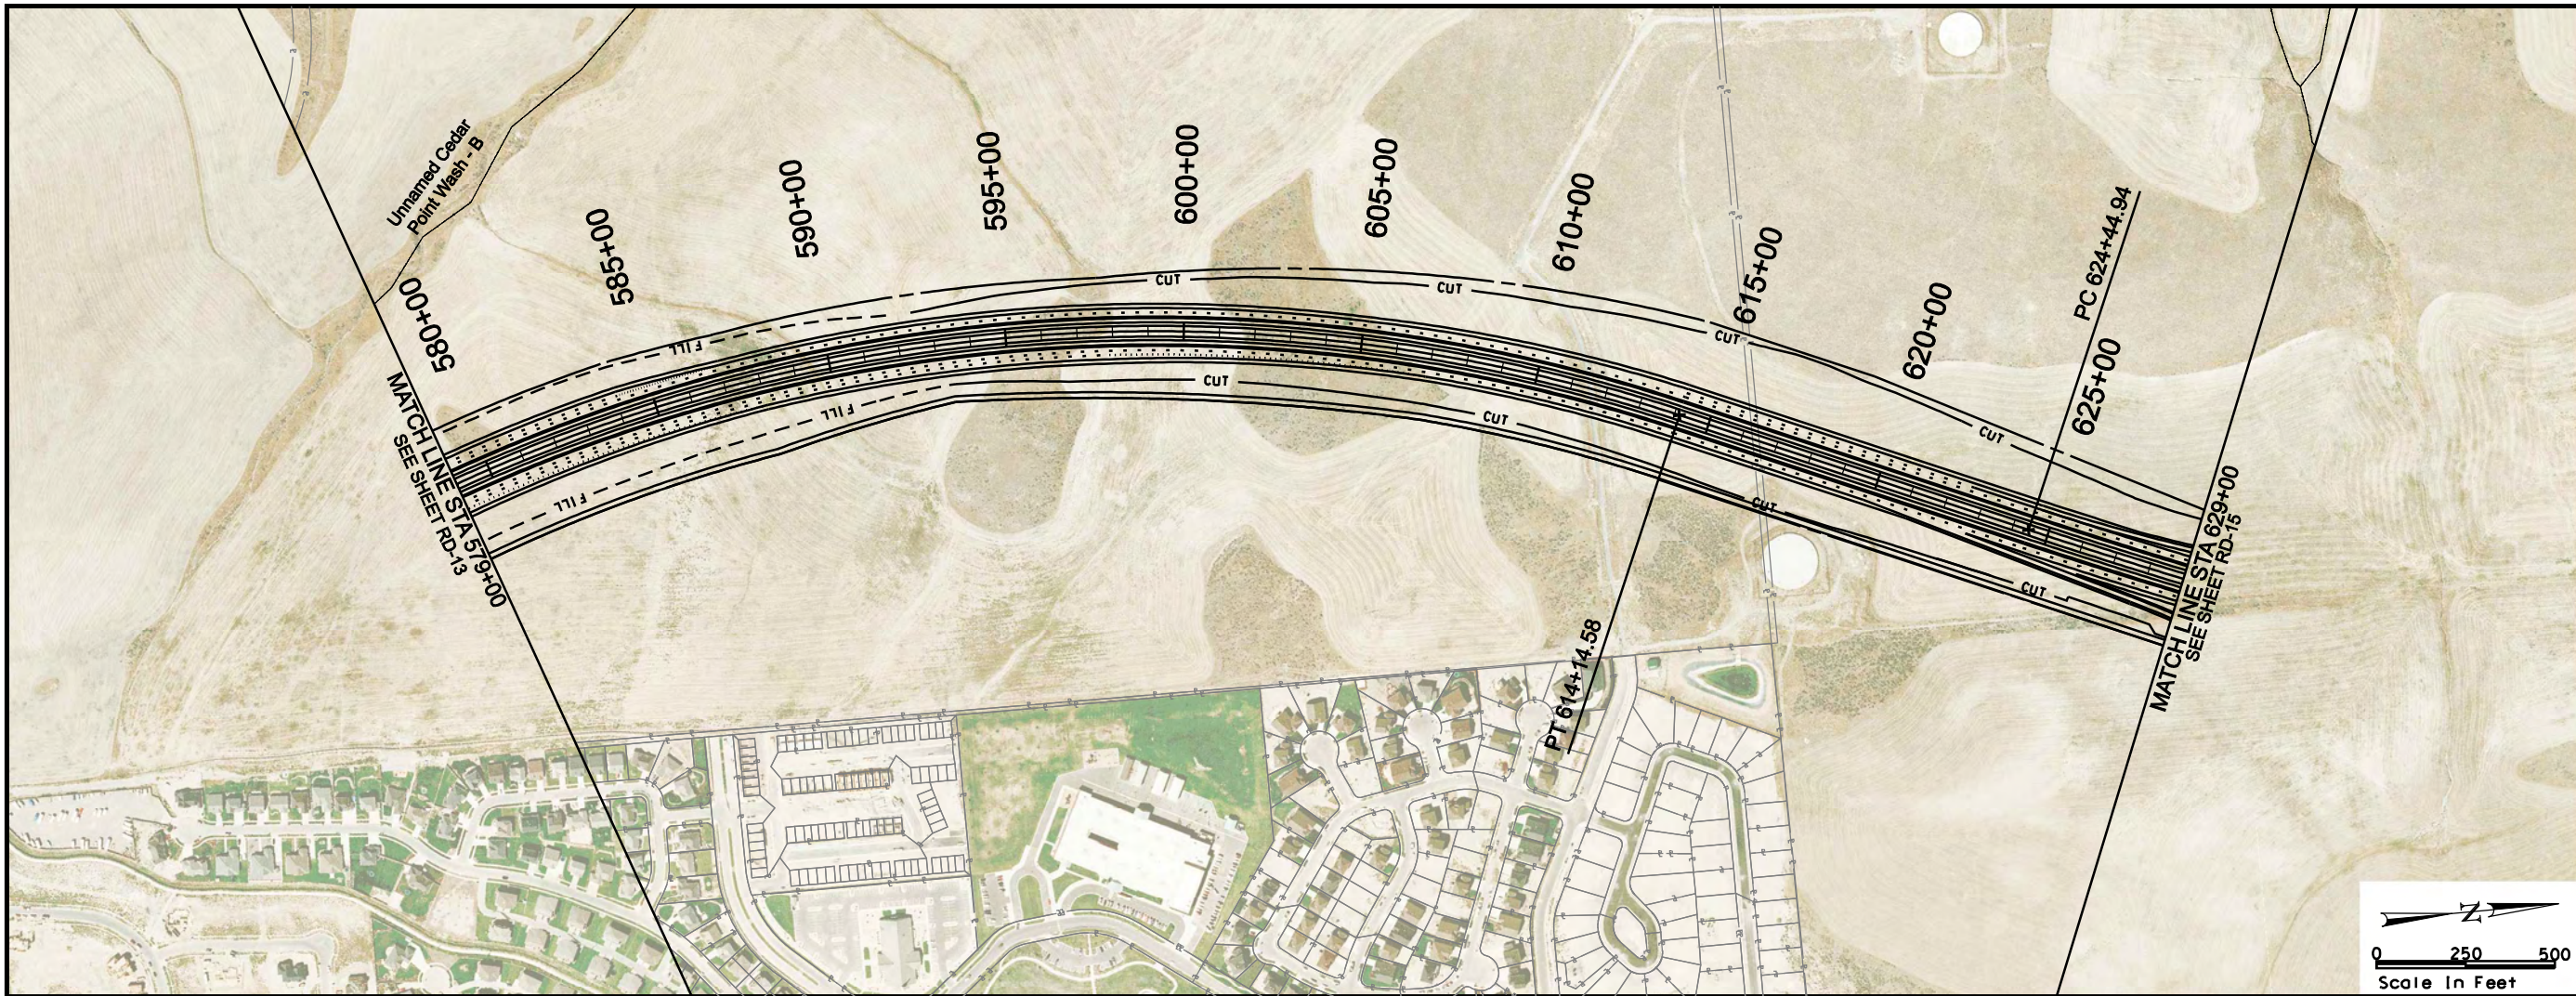



LEGEND

— CUT —	ROW	— DRAINAGE EASEMENT —
- - - FILL - - -	— UTILITY RELOCATION —	— EASEMENT —
[Hatched Box]	— TRANSIT EASEMENTS —	— CENTER RUNNING —
— P —	— MIXED TRAFFIC —	

EOP
CUT LINE
FILL LINE
WETLANDS
PROPERTY LINE
CITY BOUNDARY



8/12/2008 J:\22687A-WTC\Sheet_Files\TMS\RoadwayProfile\RD-15.dgn

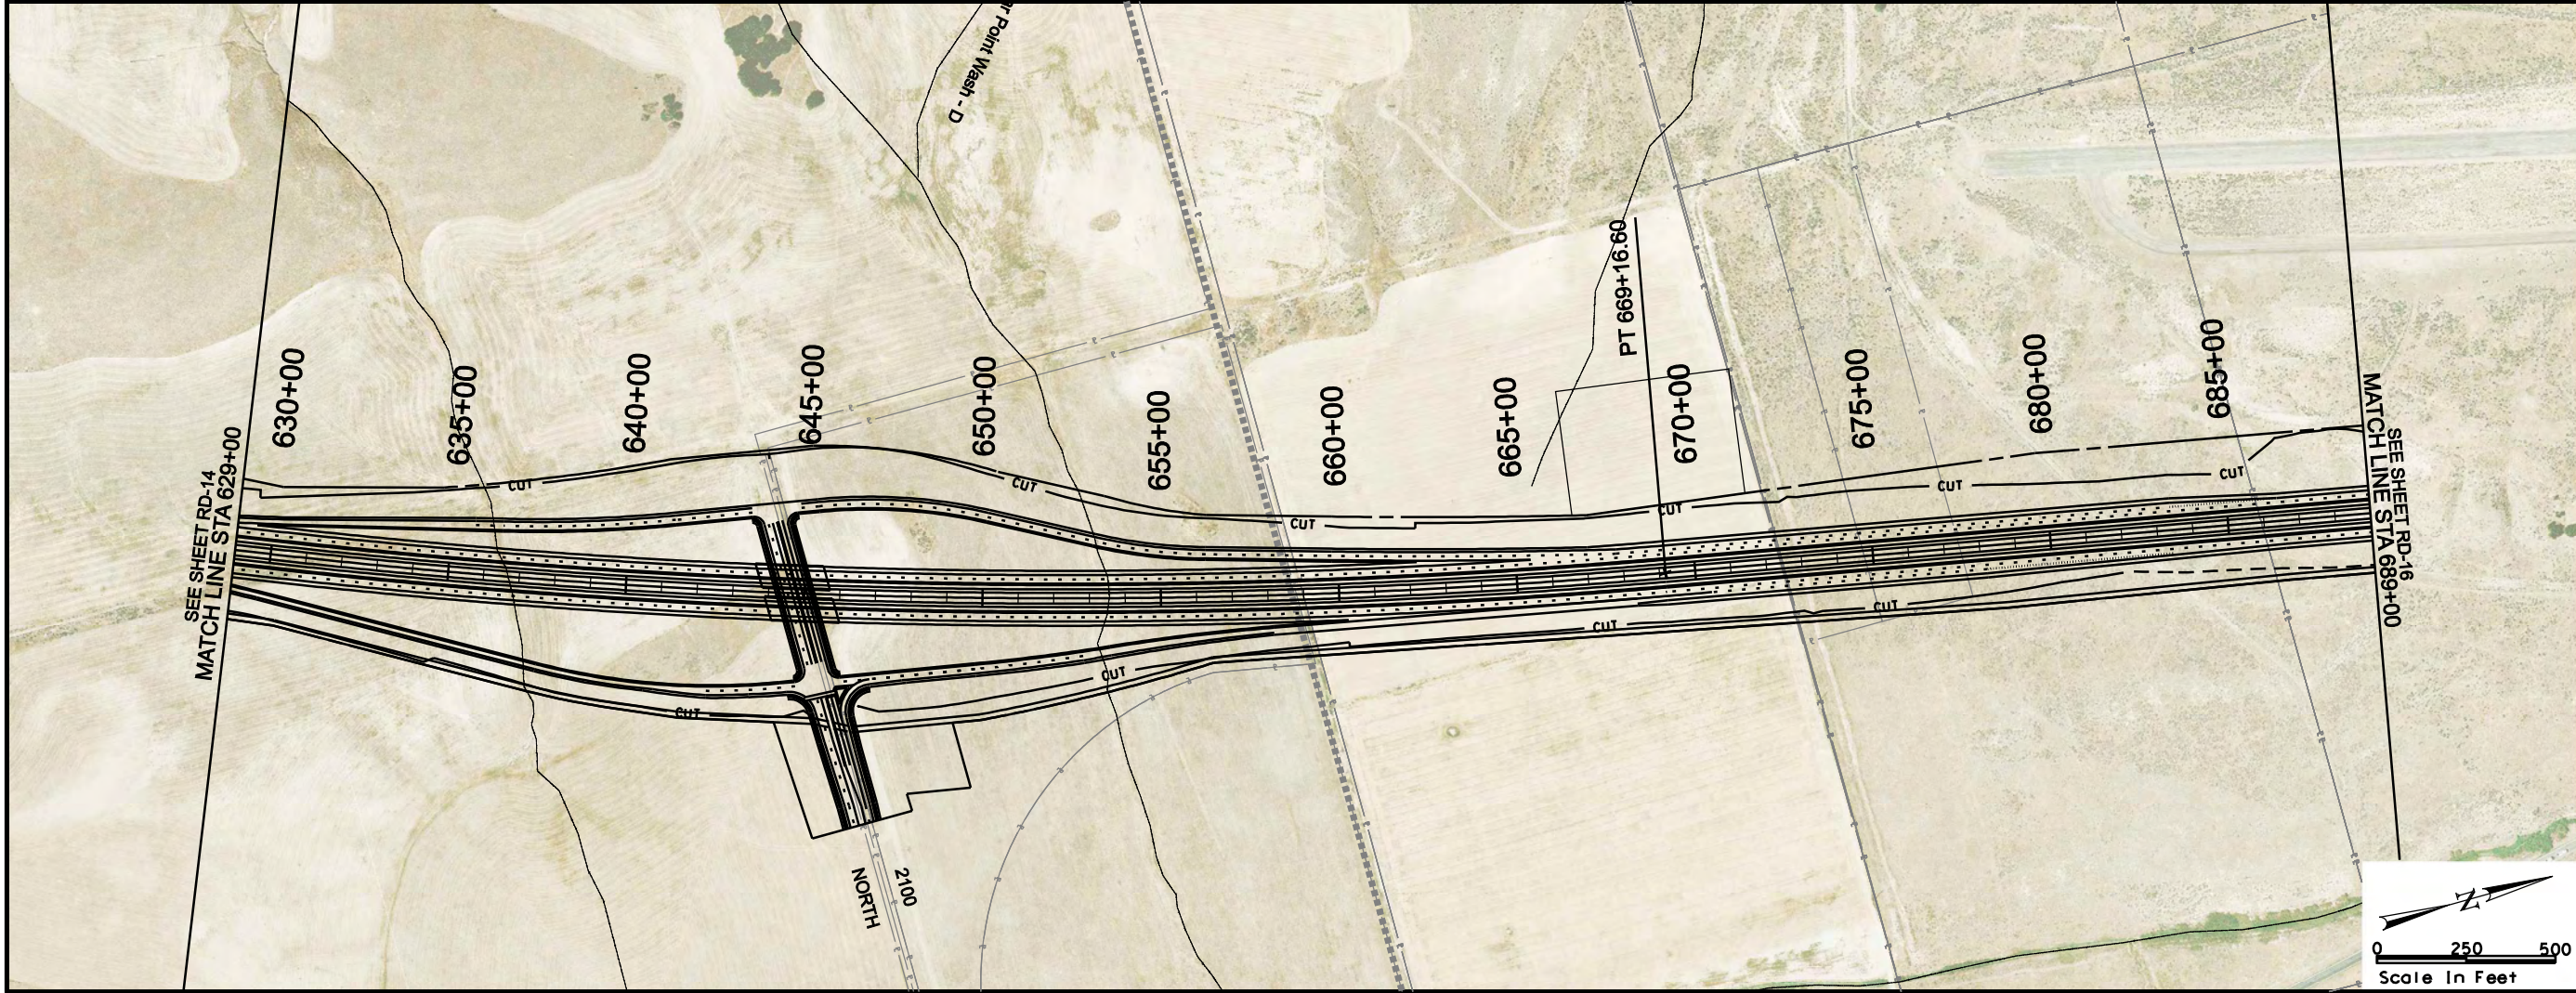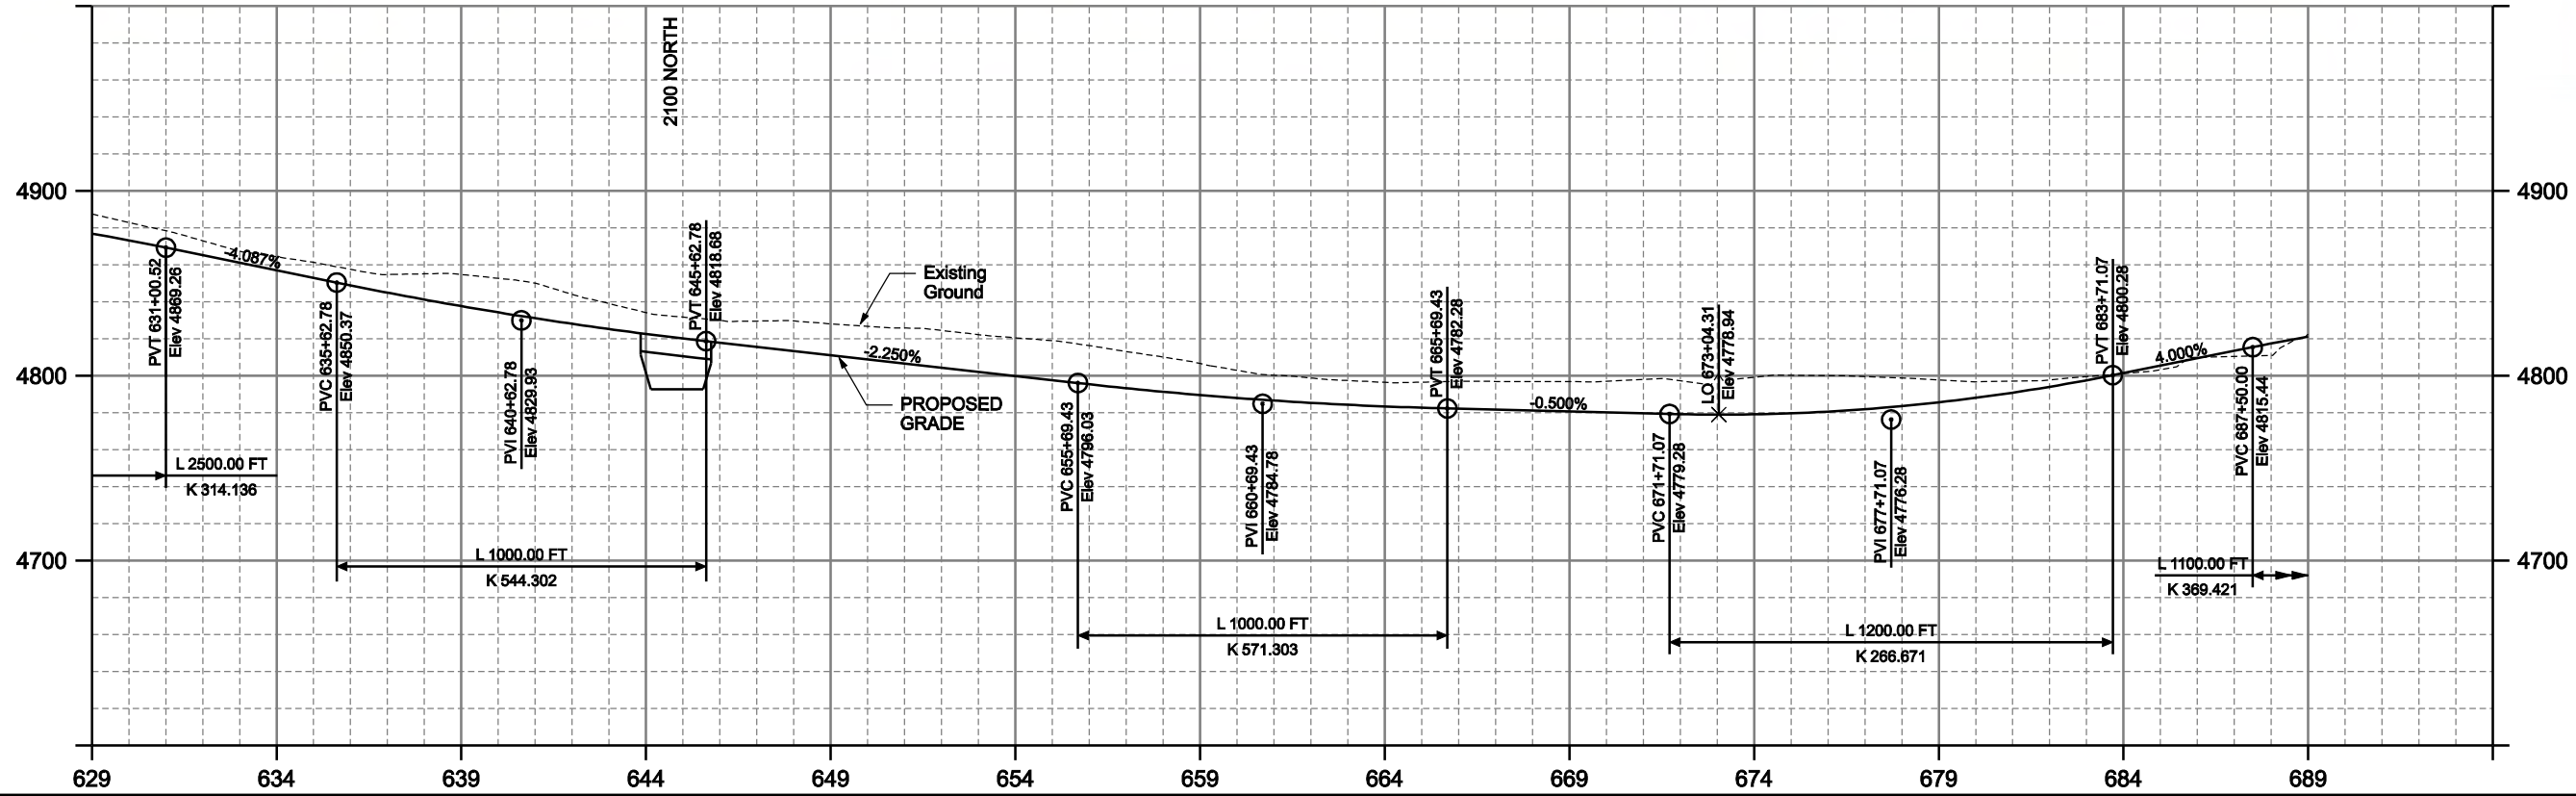

MOUNTAIN VIEW CORRIDOR



SOUTHERN FREEWAY ALTERNATIVE

ROADWAY PLAN AND PROFILE

- LEGEND
- ROW
 - DRAINAGE EASEMENT
 - UTILITY RELOCATION EASEMENT
 - TRANSIT EASEMENTS
 - CENTER RUNNING
 - MIXED TRAFFIC

- CUT
- FILL
- WETLANDS

- EOP
- CUT LINE
 - FILL LINE
 - PROPERTY LINE
 - CITY BOUNDARY

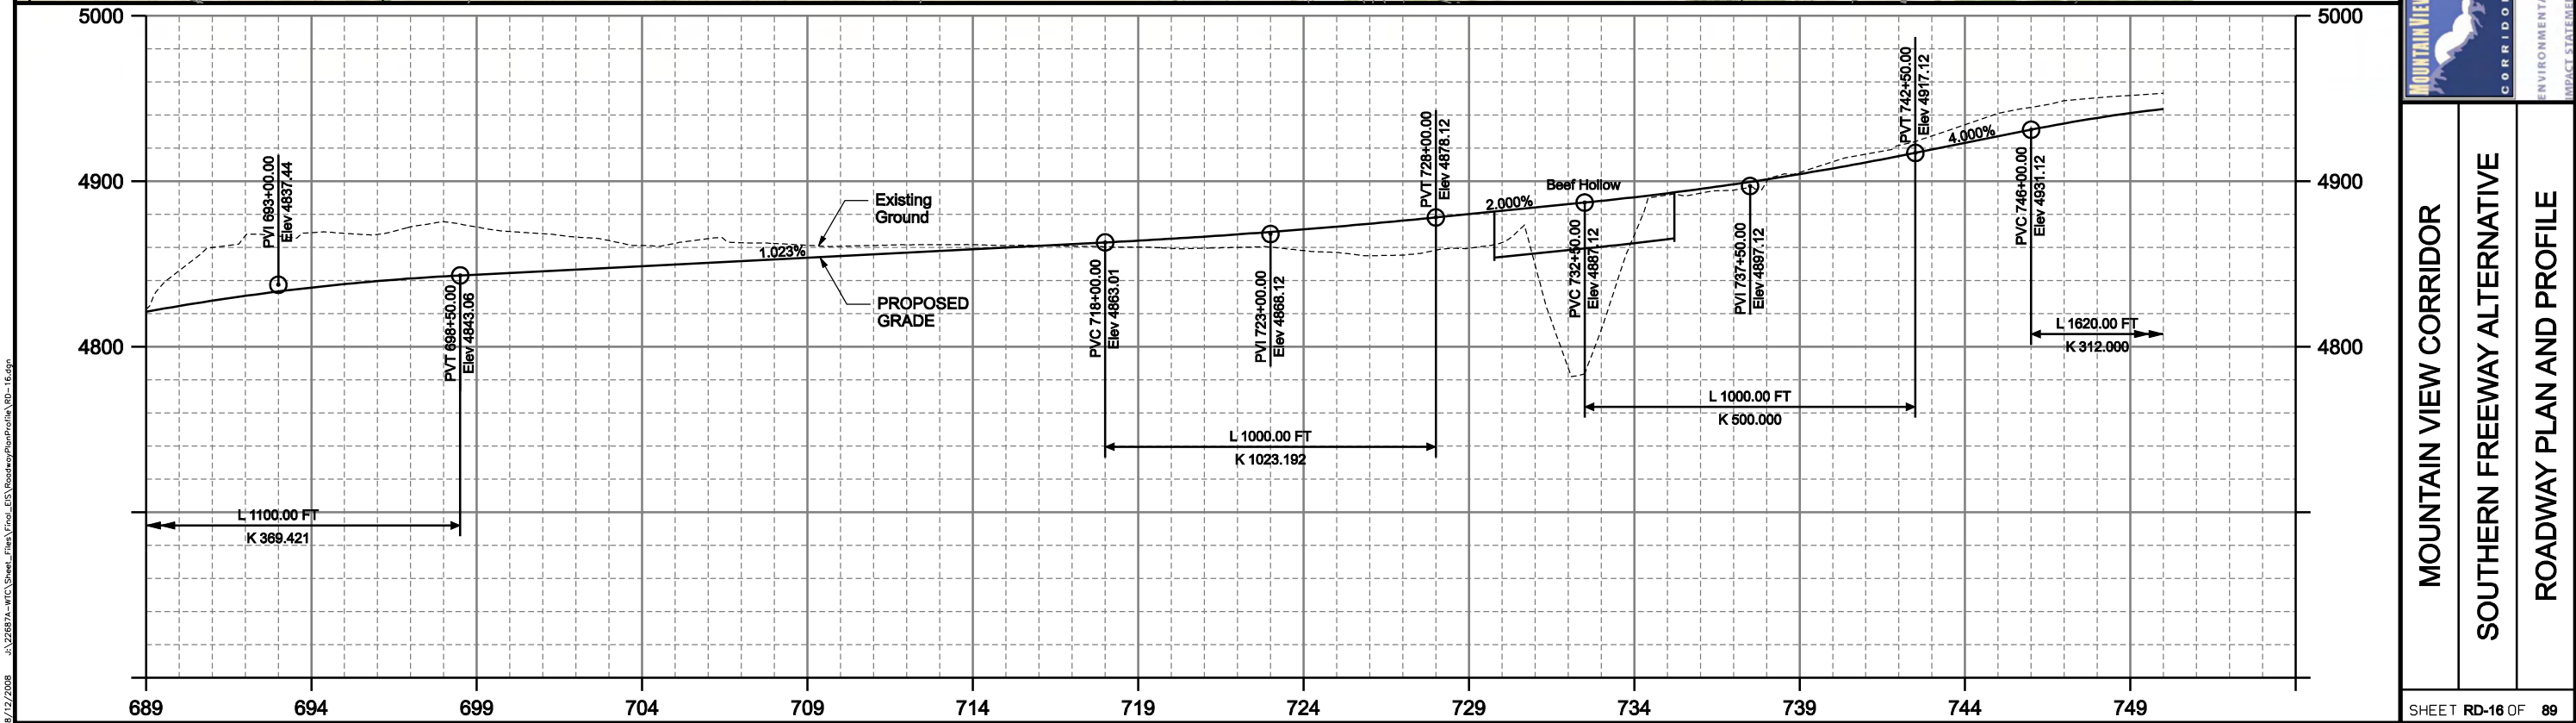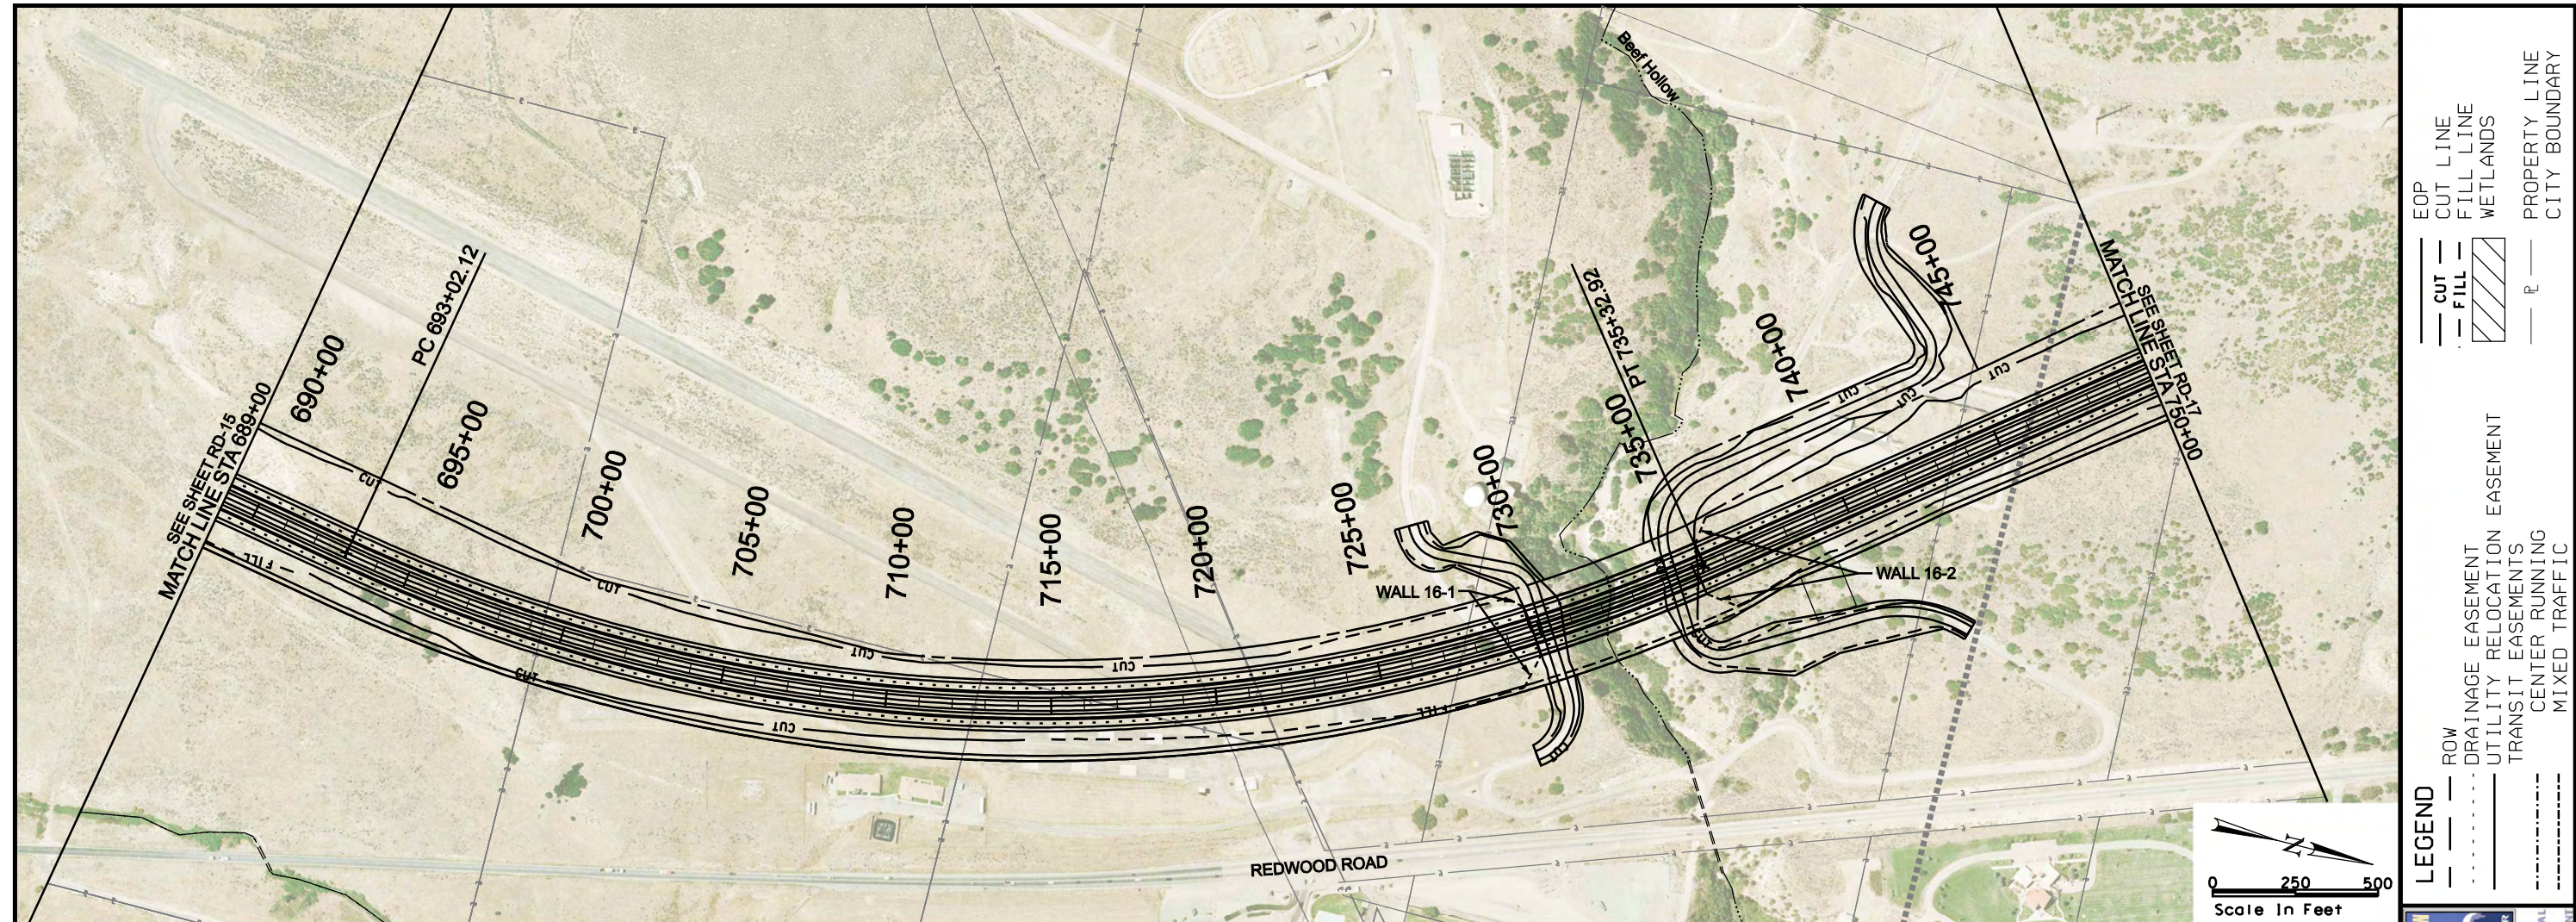




8/12/2008 J:\22687A-WTC\Sheet_Files\Profile\RoadwayProfileA.DWG

MOUNTAIN VIEW CORRIDOR

SOUTHERN FREEWAY ALTERNATIVE

ROADWAY PLAN AND PROFILE

8/12/2008 U:\22687A-WTC\Sheet_Files\Tol_EIS\RoadwayPlan\ProfileA.DWG

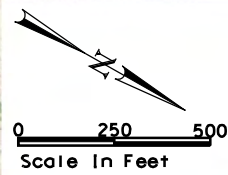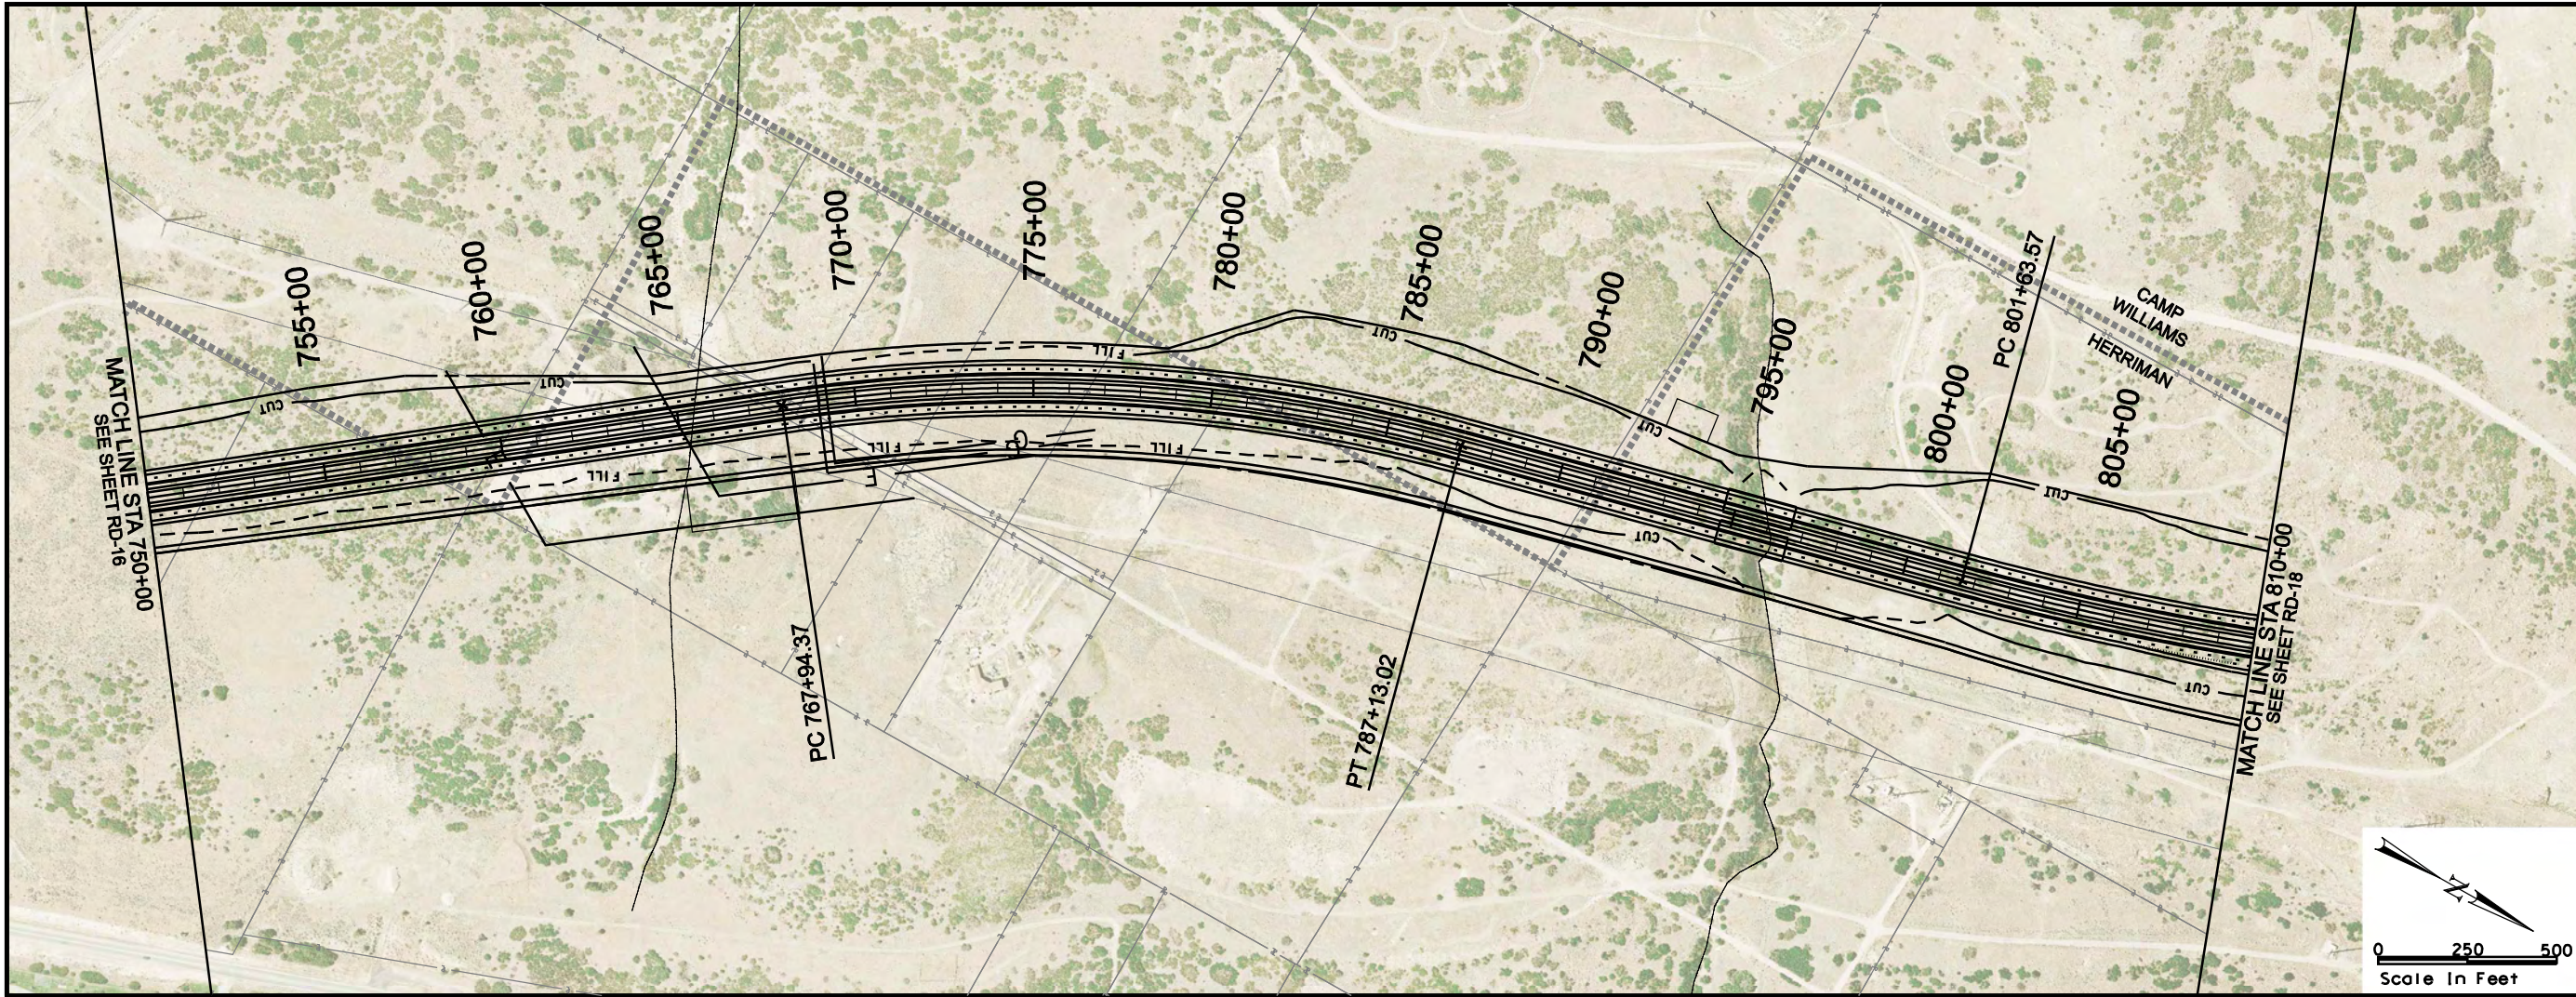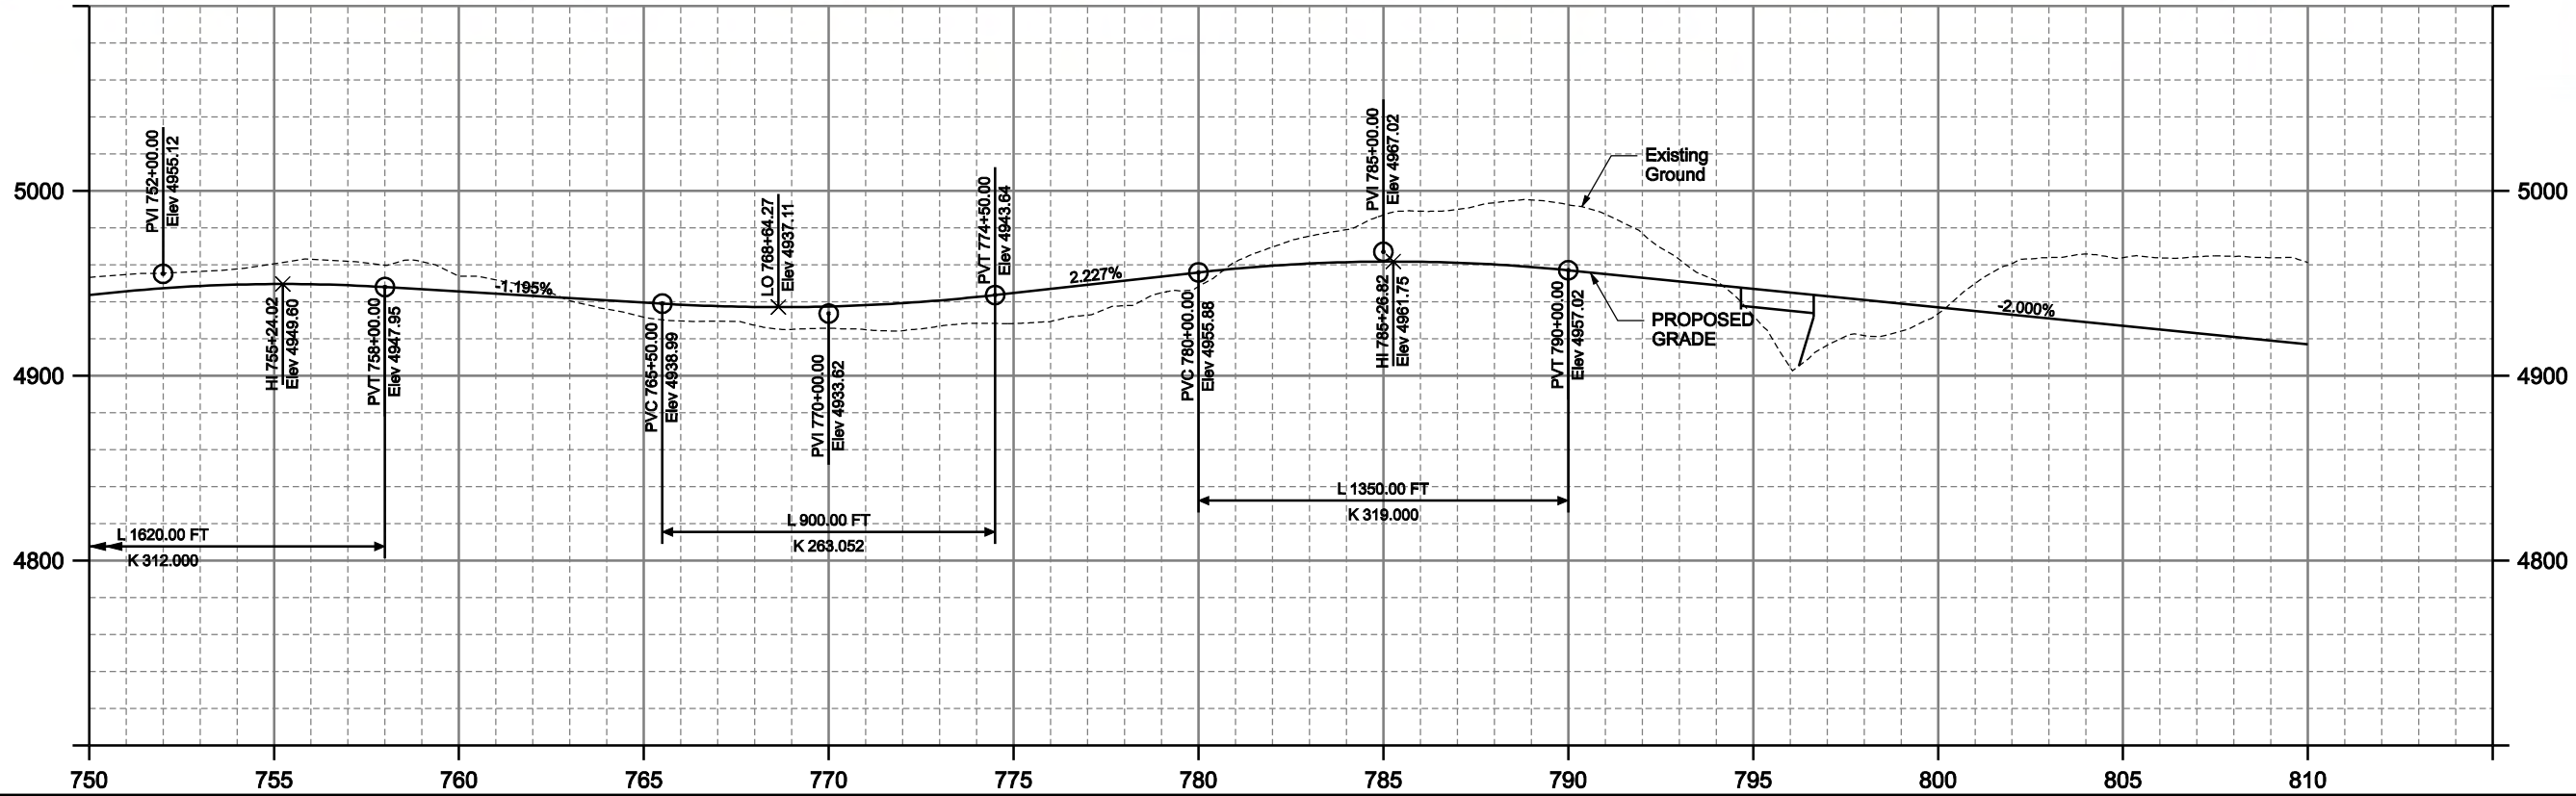

MOUNTAIN VIEW CORRIDOR



SOUTHERN FREEWAY ALTERNATIVE

ROADWAY PLAN AND PROFILE

- LEGEND
- ROW
 - DRAINAGE EASEMENT
 - UTILITY RELOCATION EASEMENT
 - TRANSIT EASEMENTS
 - CENTER RUNNING
 - MIXED TRAFFIC

- EOP
- CUT LINE
 - FILL LINE
 - WETLANDS
 - PROPERTY LINE
 - CITY BOUNDARY

8/12/2008 J:\22687A-WTC\Sheet_Files\Trio_LES\RoadwayPlanProfile\RD-18.dgn

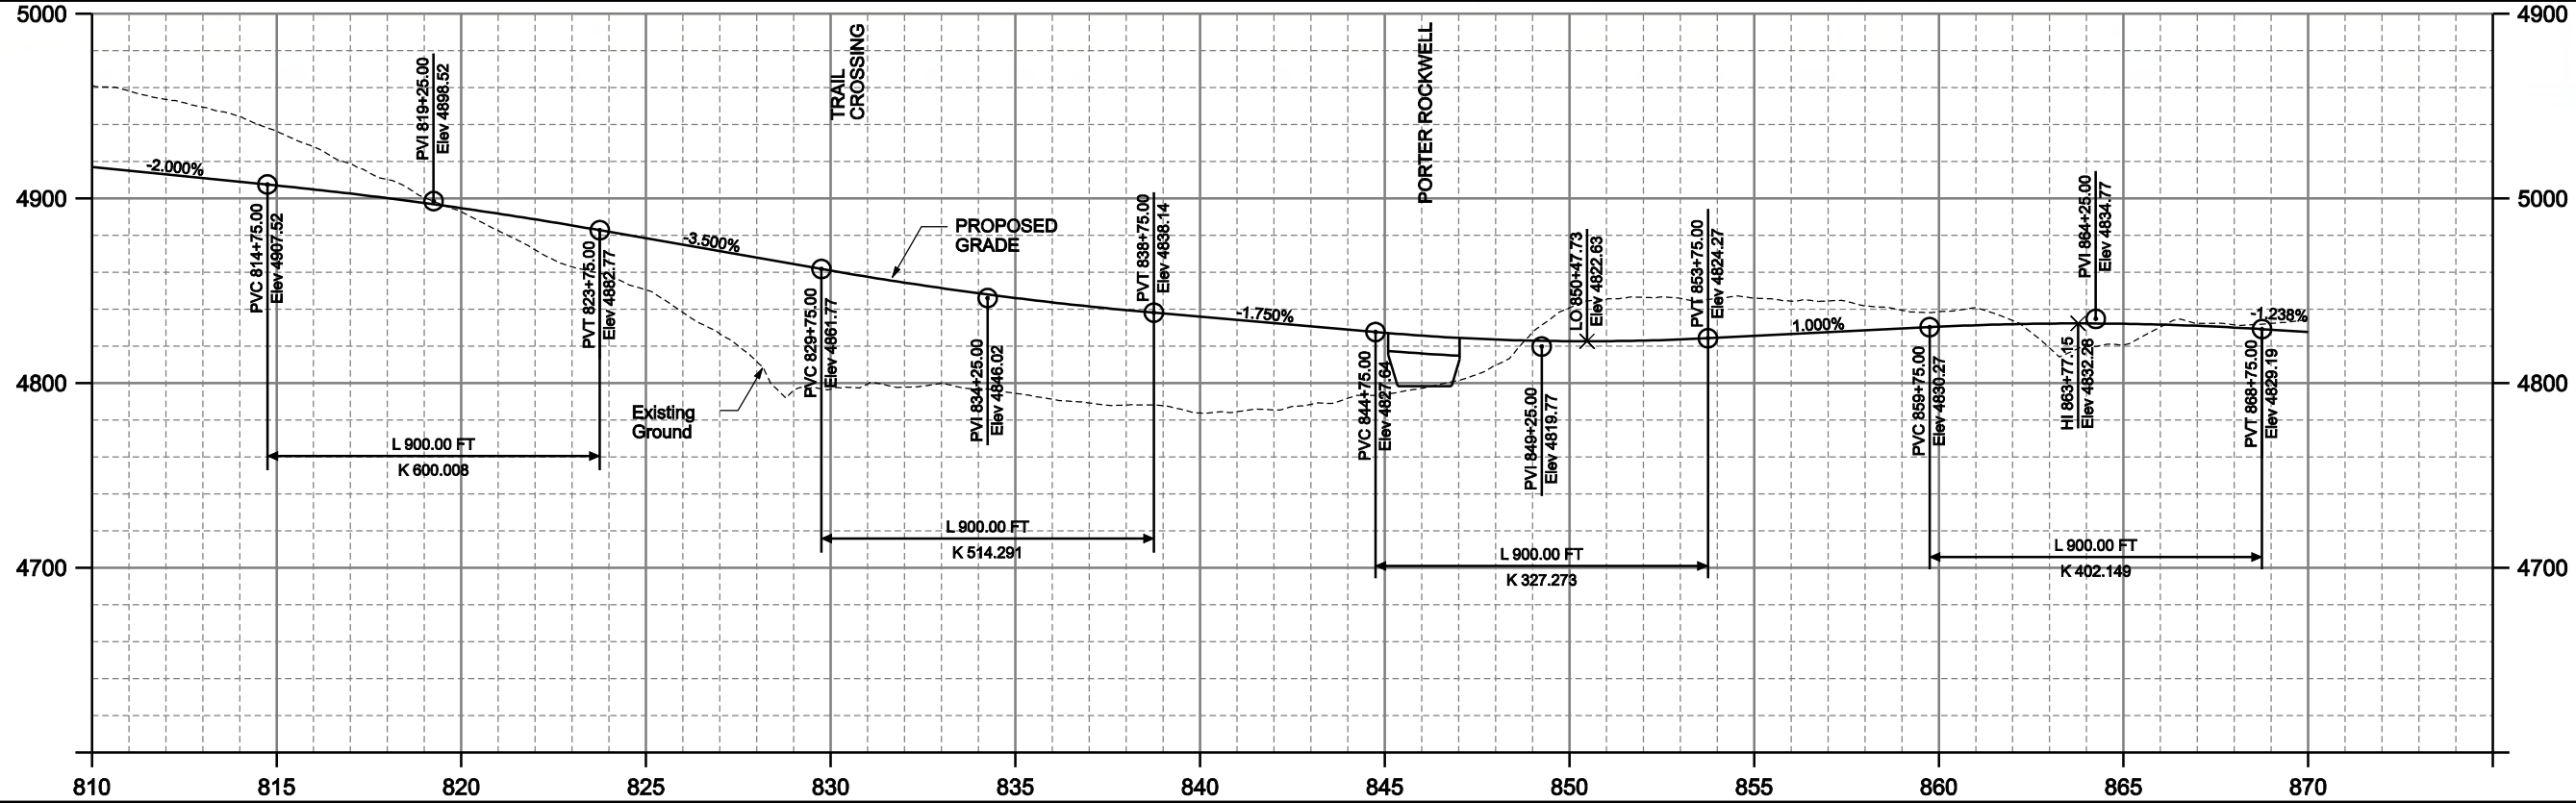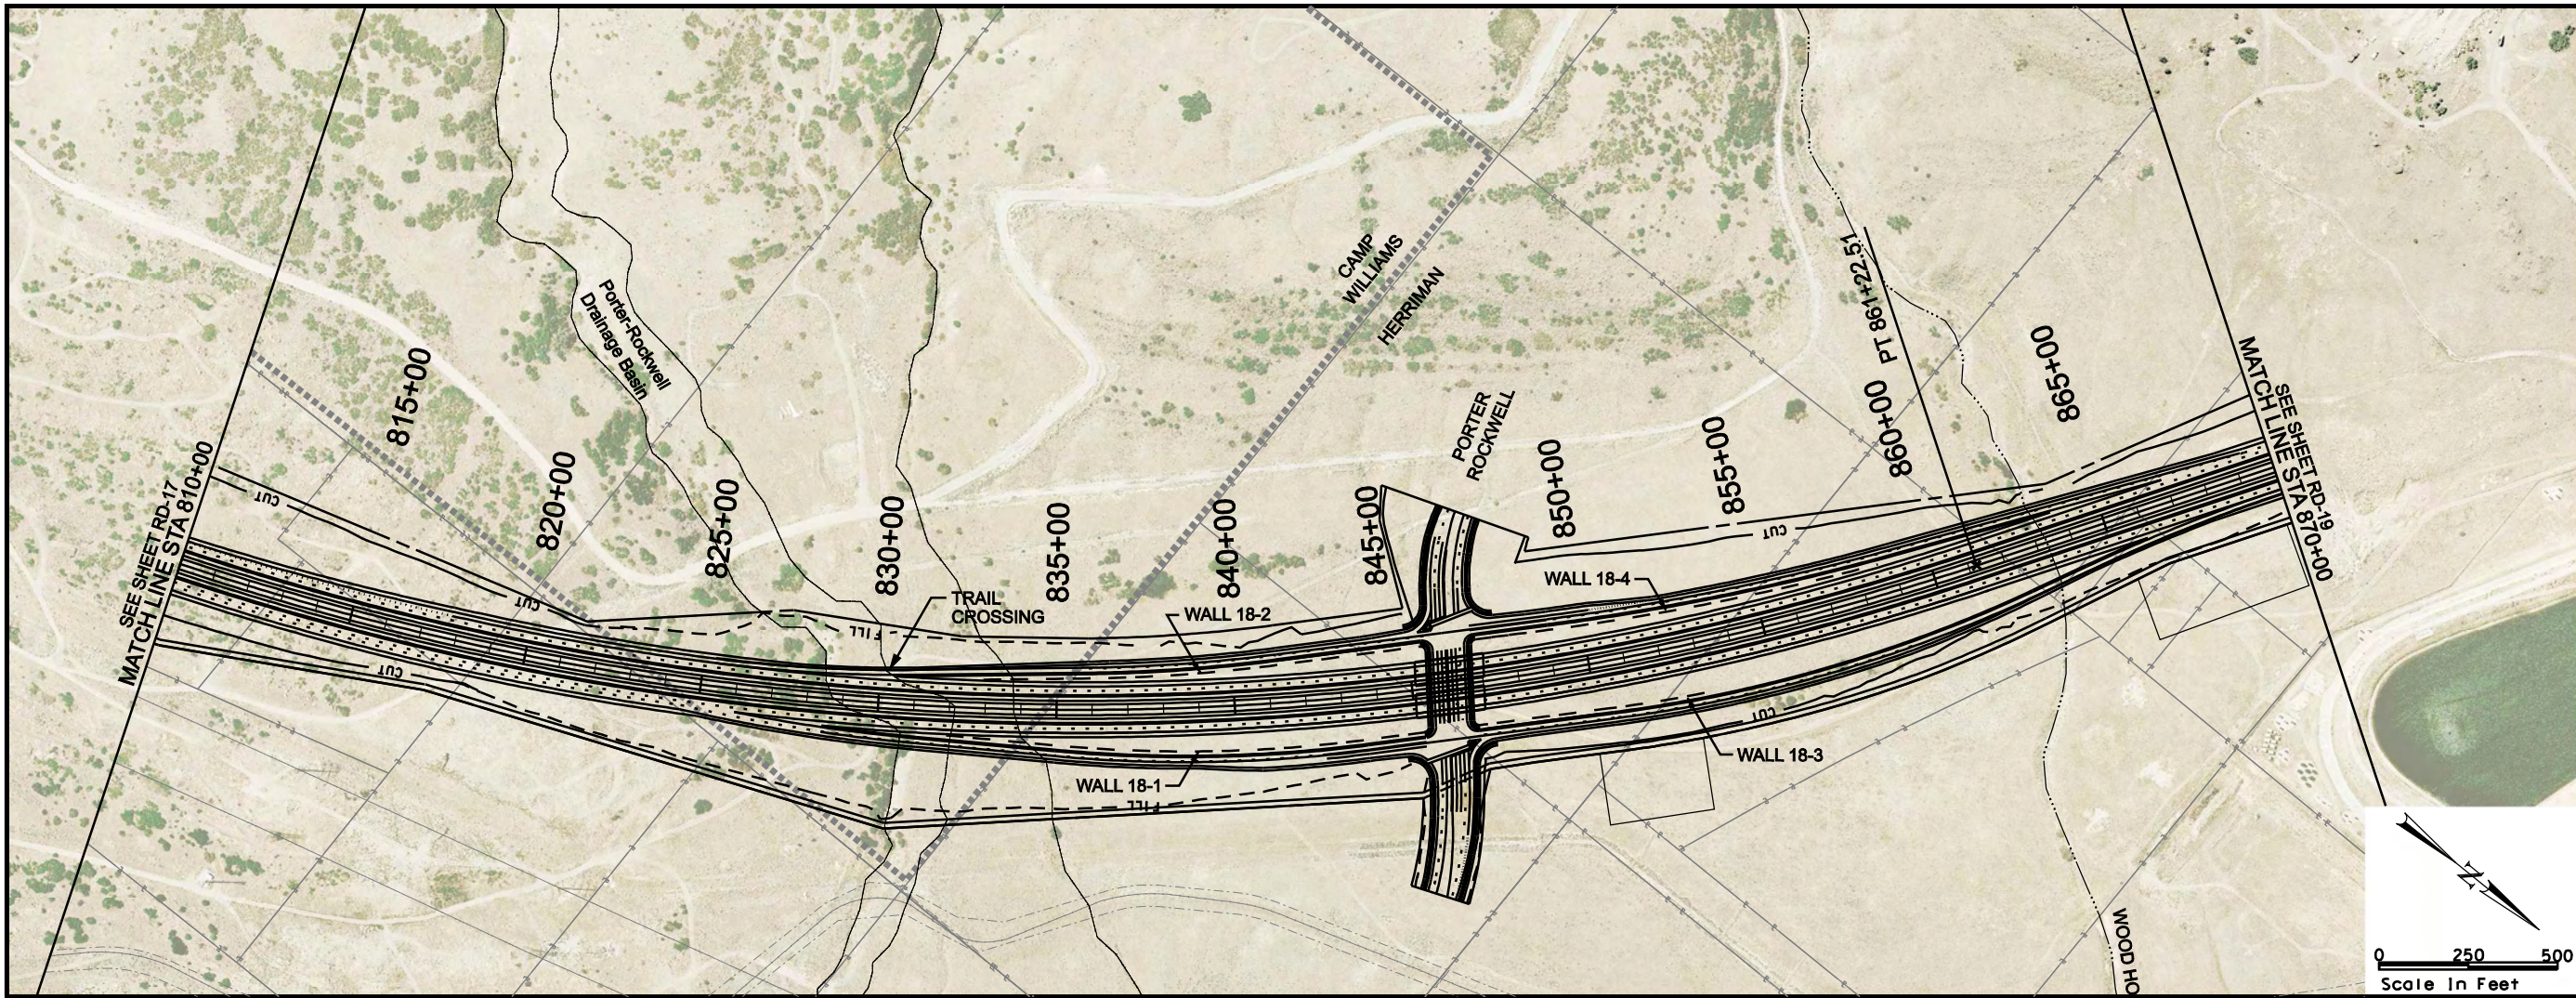

LEGEND

— CUT —
— FILL —
— E —

ROW
DRAINAGE EASEMENT
UTILITY RELOCATION EASEMENT
TRANSIT EASEMENTS
CENTER RUNNING
MIXED TRAFFIC

EOP
CUT LINE
FILL LINE
WETLANDS
PROPERTY LINE
CITY BOUNDARY





MOUNTAIN VIEW CORRIDOR

SOUTHERN FREEWAY ALTERNATIVE

ROADWAY PLAN AND PROFILE



8/12/2008 J:\22687A-WTC\Sheet_Files\Trio_LES\RoadwayPlanProfile\RD-20.dgn

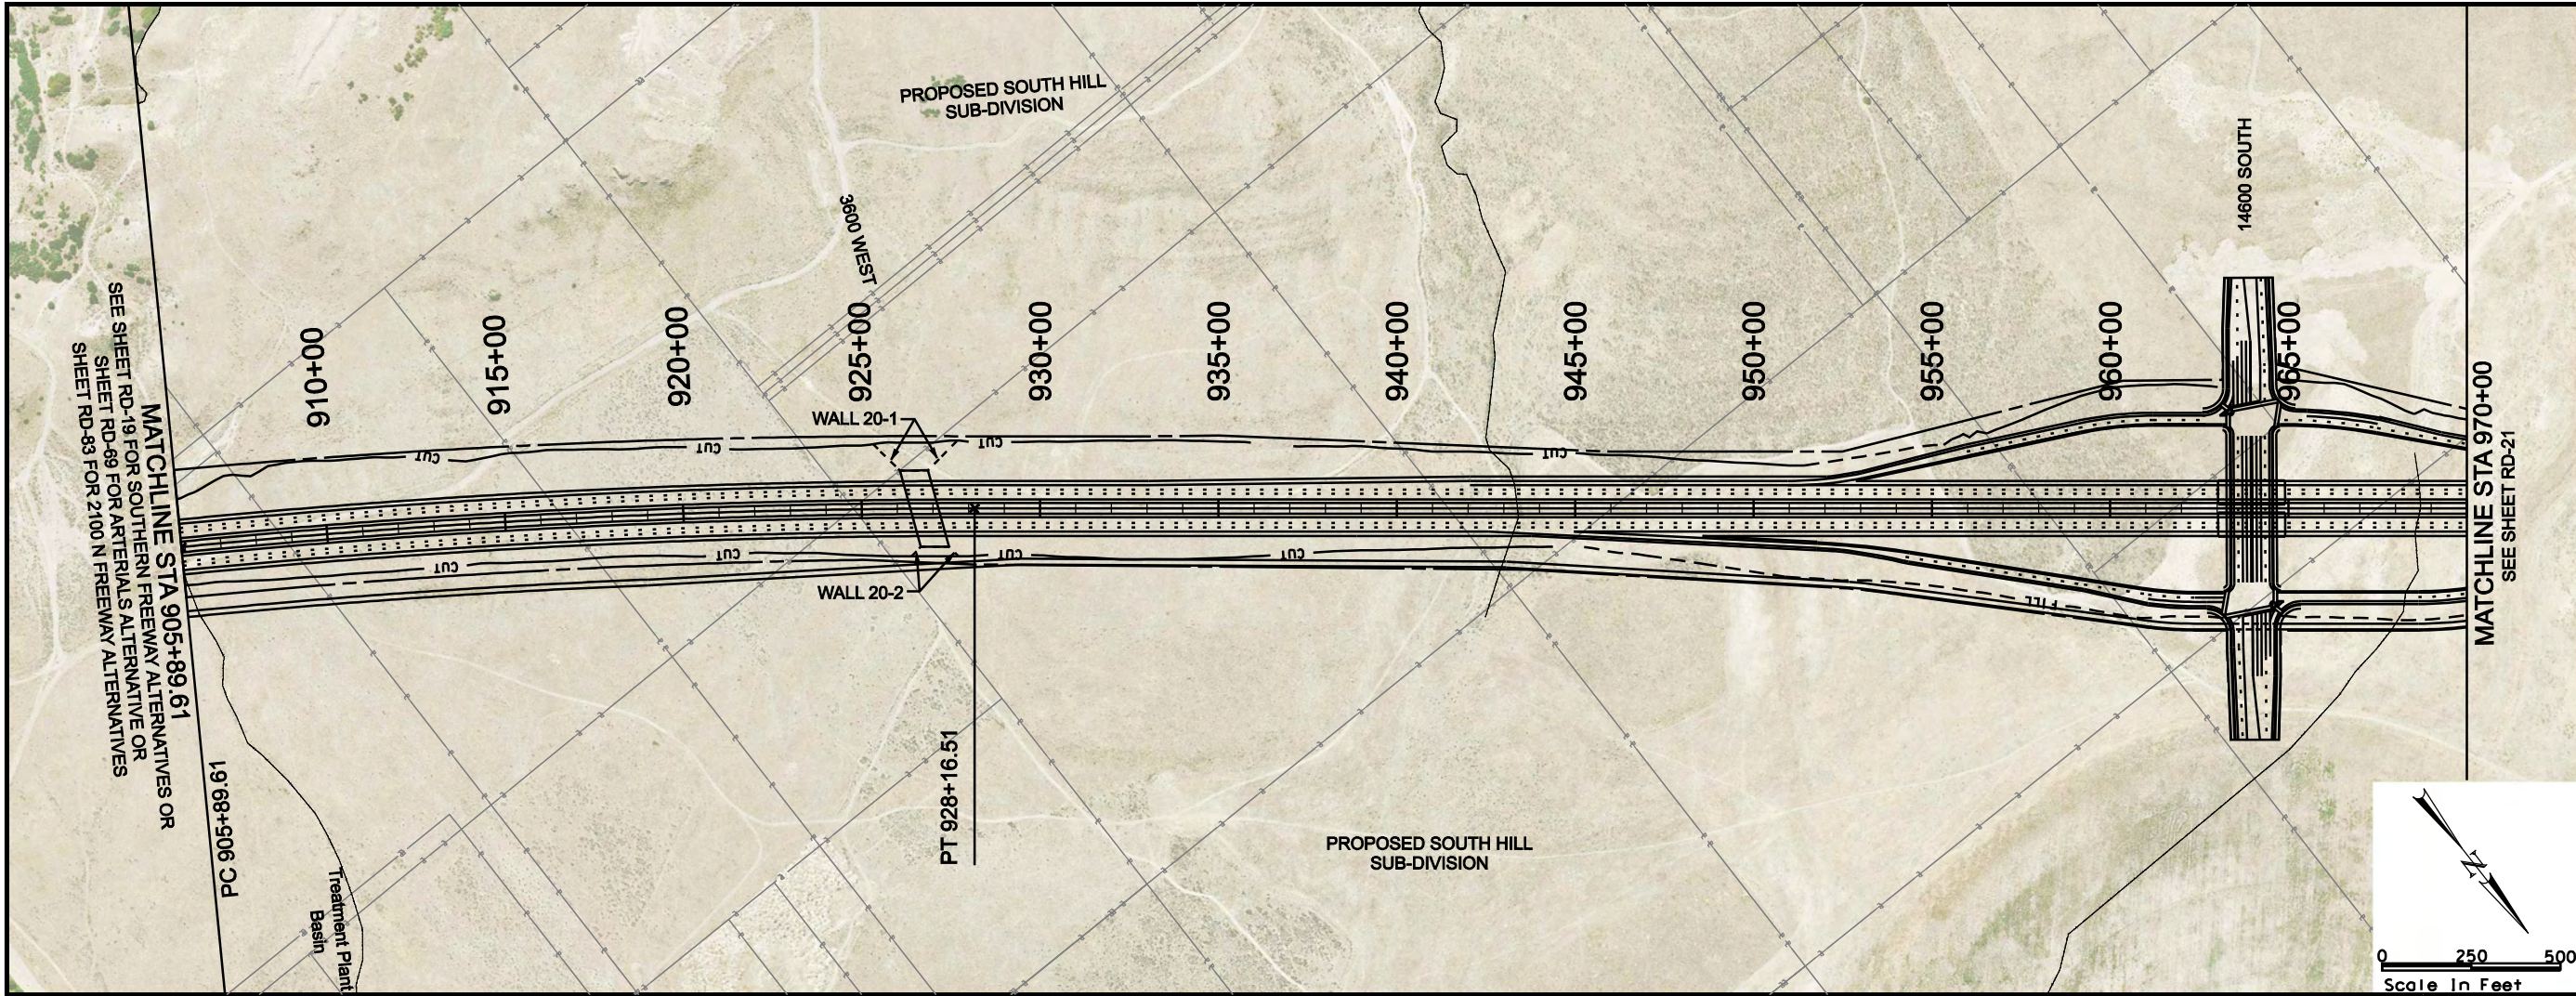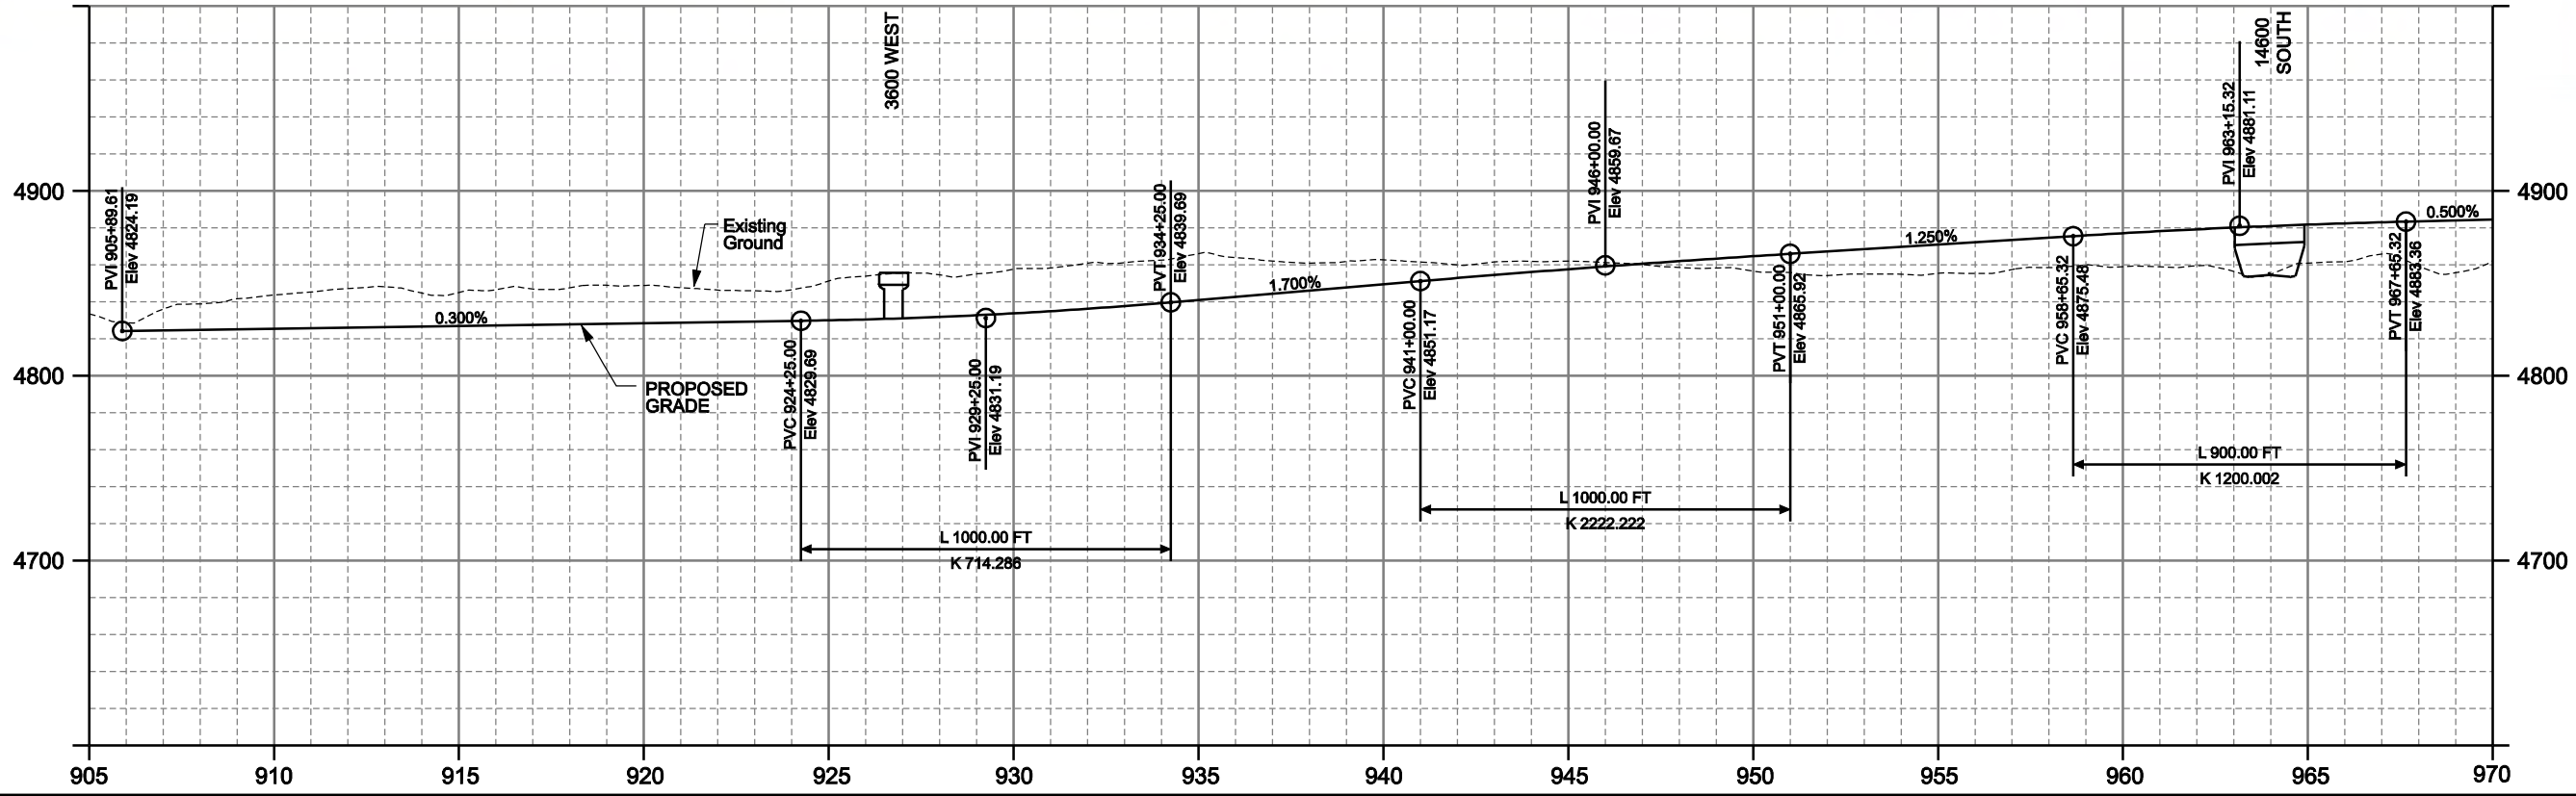

MOUNTAIN VIEW CORRIDOR		
5800 WEST FREEWAY / 7200 WEST FREEWAY ALTERNATIVES		
ROADWAY PLAN AND PROFILE		
SHEET RD-20 OF 89		

LEGEND	ROW	DRAINAGE EASEMENT
	UTILITY RELOCATION	EASEMENT
LEGEND	TRANSIT EASEMENTS	
	CENTER RUNNING	
LEGEND	MIXED TRAFFIC	
	EOP	
LEGEND	CUT LINE	
	FILL LINE	
LEGEND	WETLANDS	
	PROPERTY LINE	
LEGEND	CITY BOUNDARY	

8/12/2008 U:\22687A-WTC\Sheet_Files\Trio_LES\RoadwayPlanProfile\RD-21.dgn

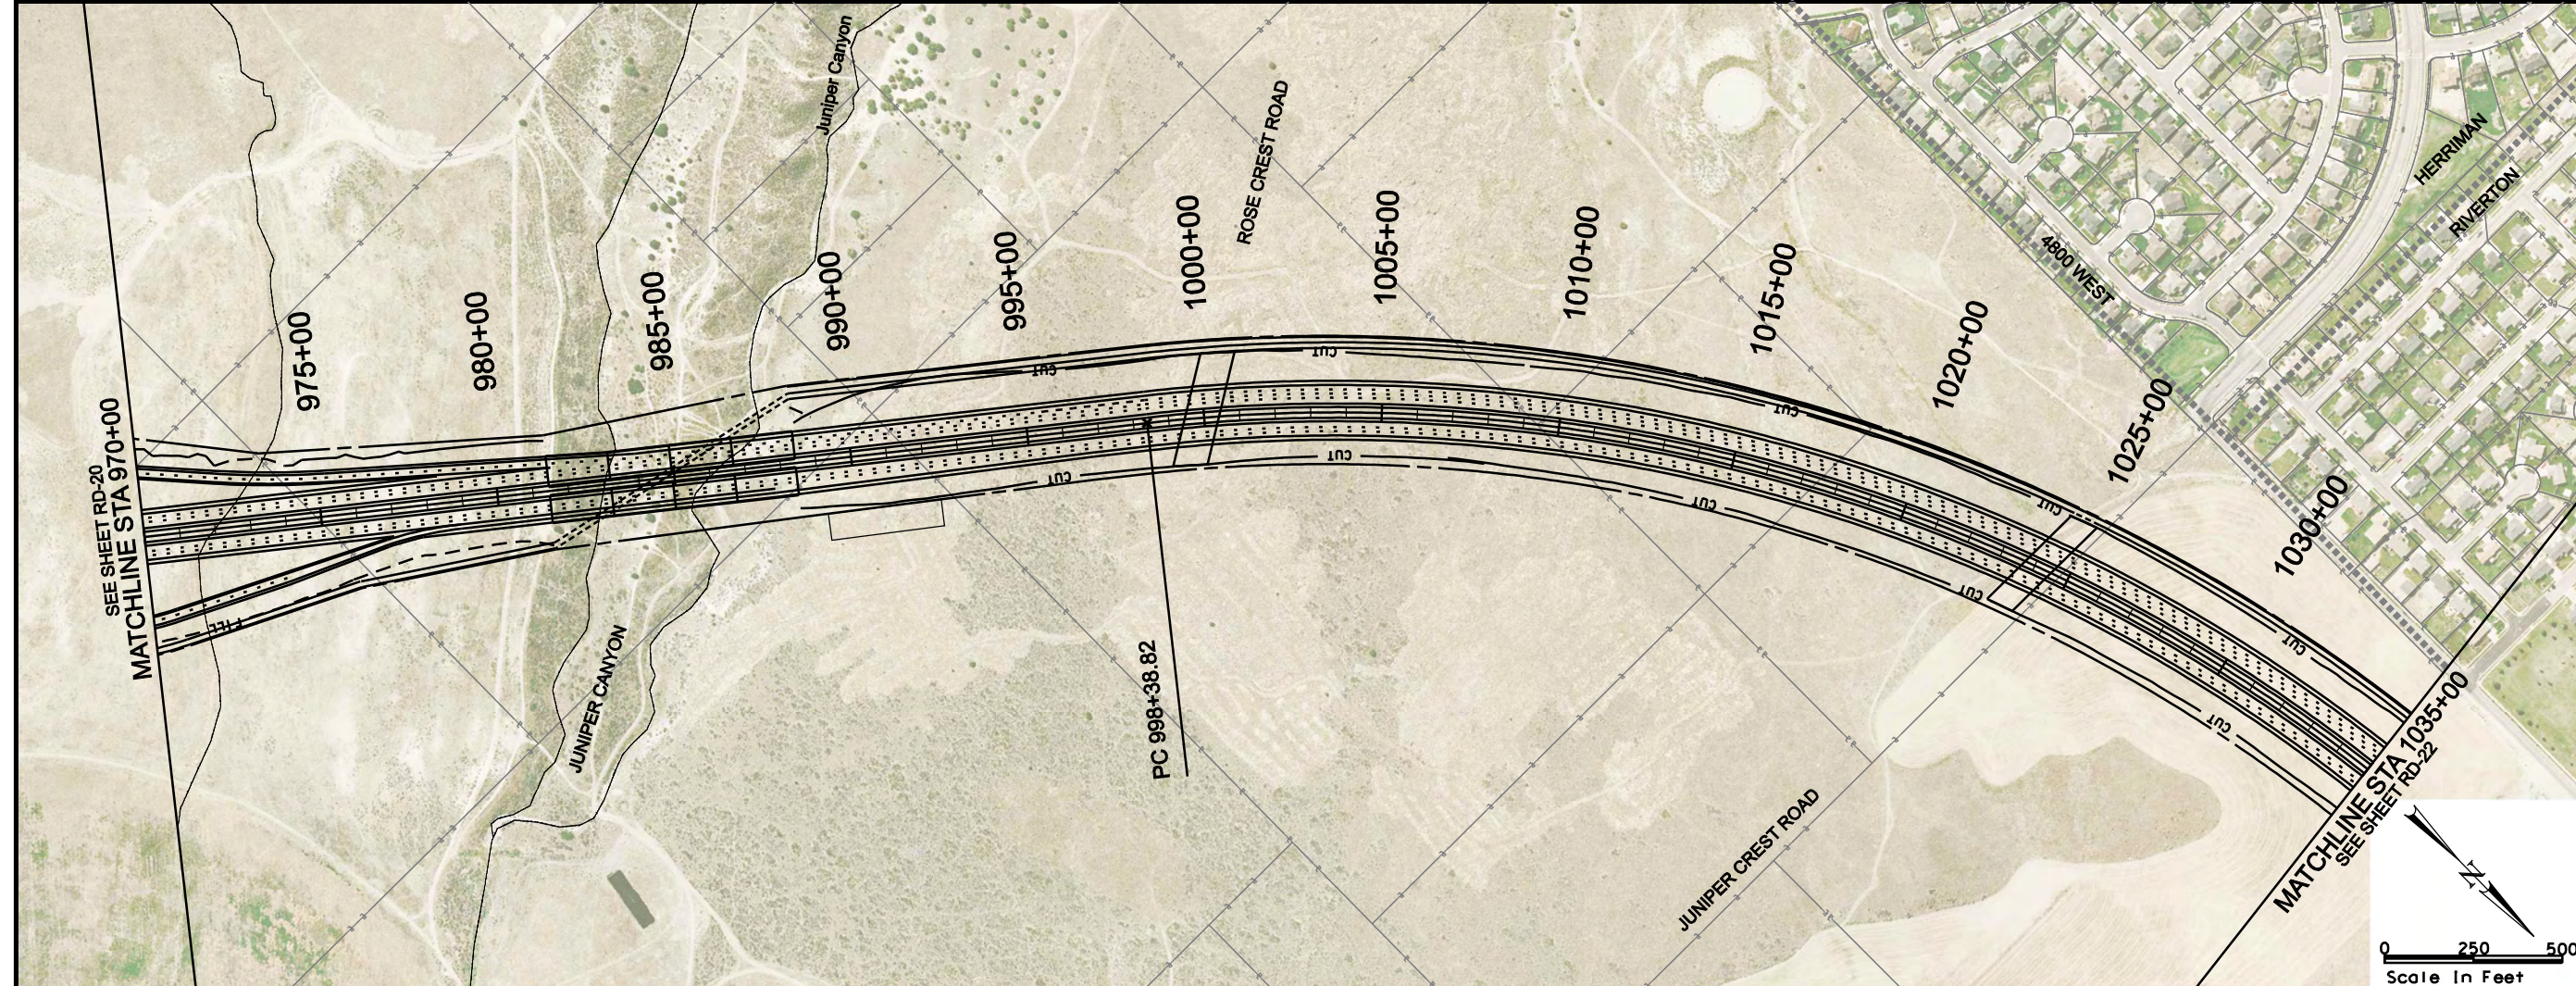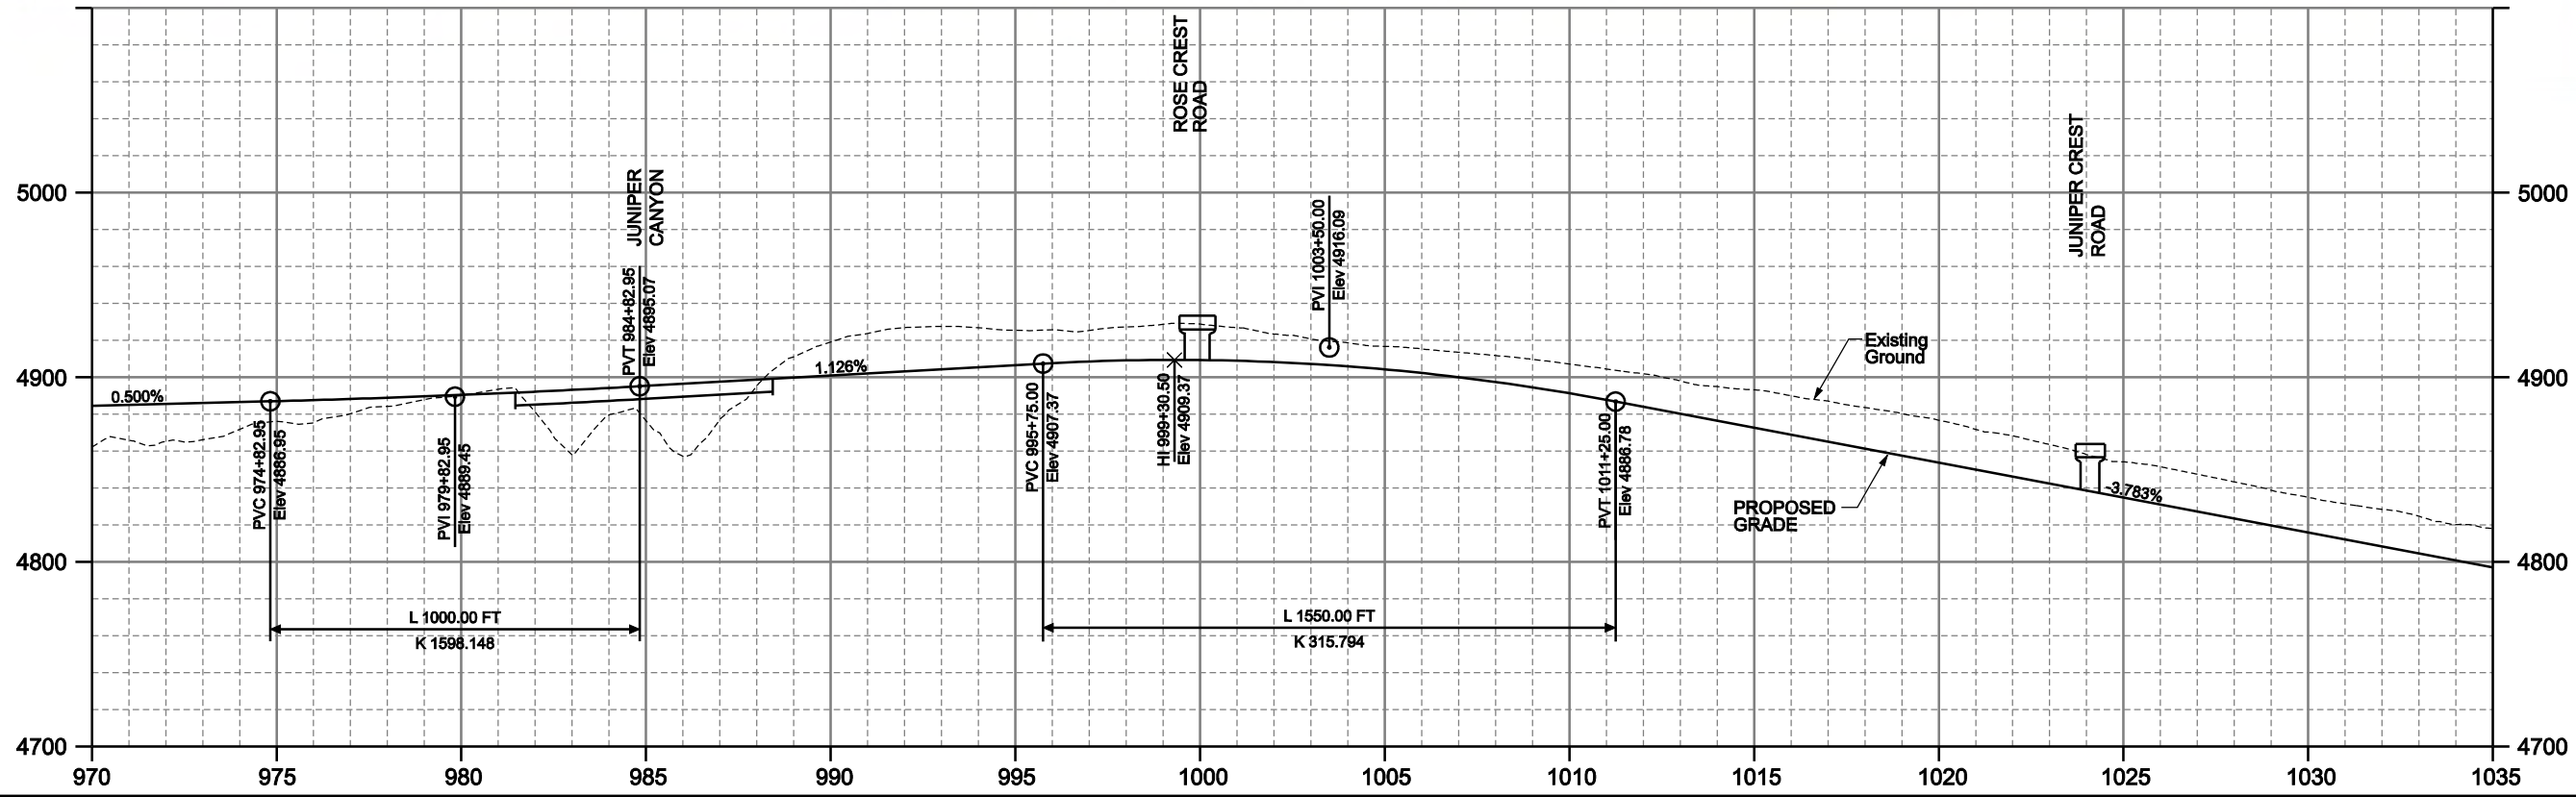

LEGEND



—	ROW	—	EOP
---	DRAINAGE EASEMENT	— CUT —	CUT LINE
---	UTILITY RELOCATION EASEMENT	--- FILL ---	FILL LINE
---	TRANSIT EASEMENTS	[Hatched Box]	WETLANDS
---	CENTER RUNNING	— P —	PROPERTY LINE
---	MIXED TRAFFIC		CITY BOUNDARY



MOUNTAIN VIEW CORRIDOR
5800 WEST FREEWAY / 7200 WEST FREEWAY ALTERNATIVES
ROADWAY PLAN AND PROFILE

SHEET RD-21 OF 89

B:\12\2008\122687A-WTC\Sheet_Files\Trio_LDS\RoadwayPlanProfile\RD-23.dgn

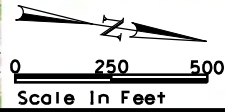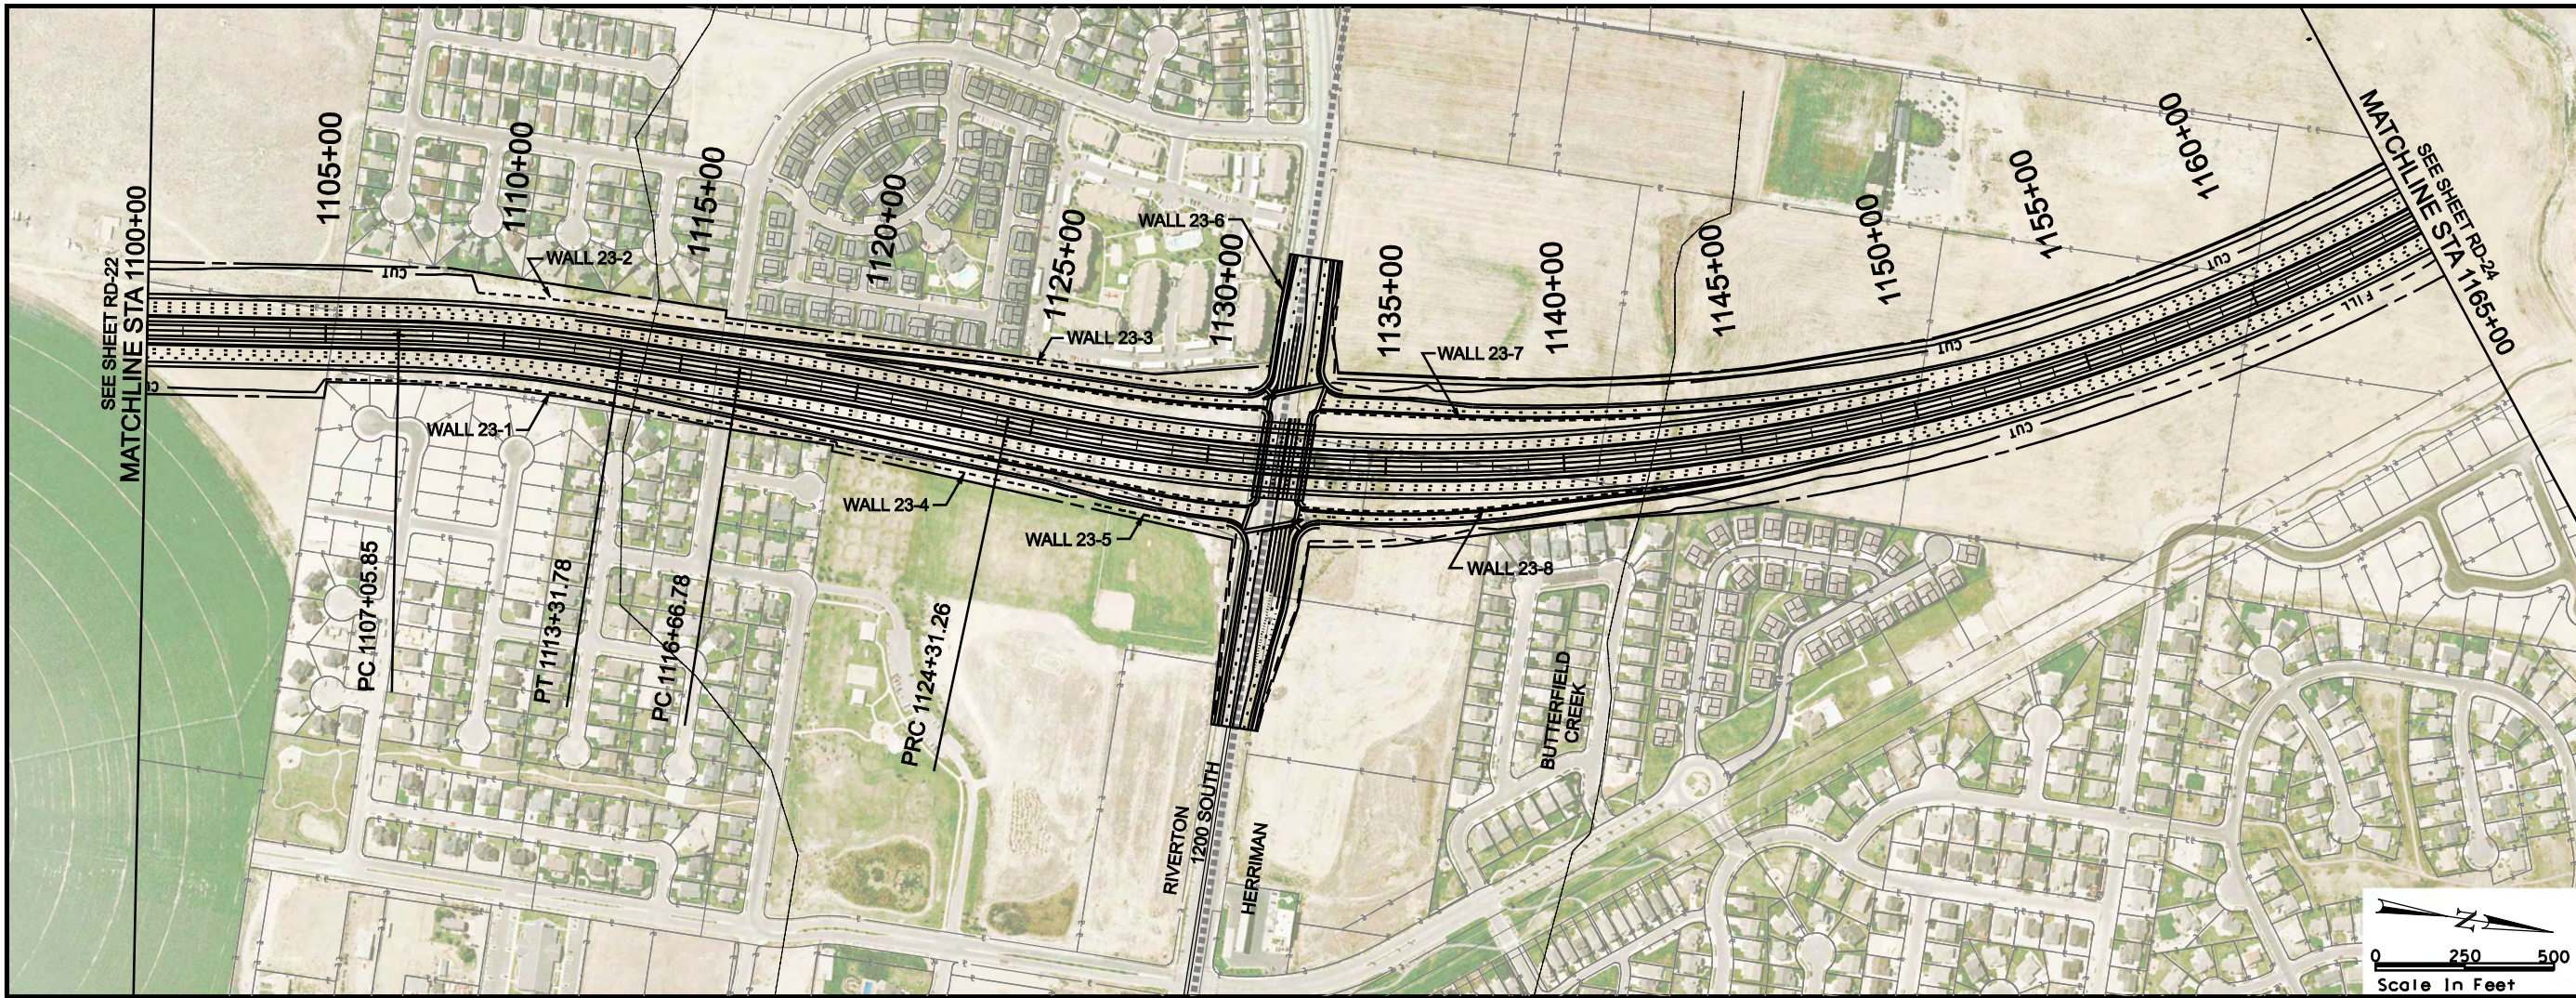


LEGEND

- ROW
- DRAINAGE EASEMENT
- UTILITY RELOCATION EASEMENT
- TRANSIT EASEMENTS
- CENTER RUNNING
- MIXED TRAFFIC

EOP

- CUT LINE
- FILL LINE
- WETLANDS
- PROPERTY LINE
- CITY BOUNDARY


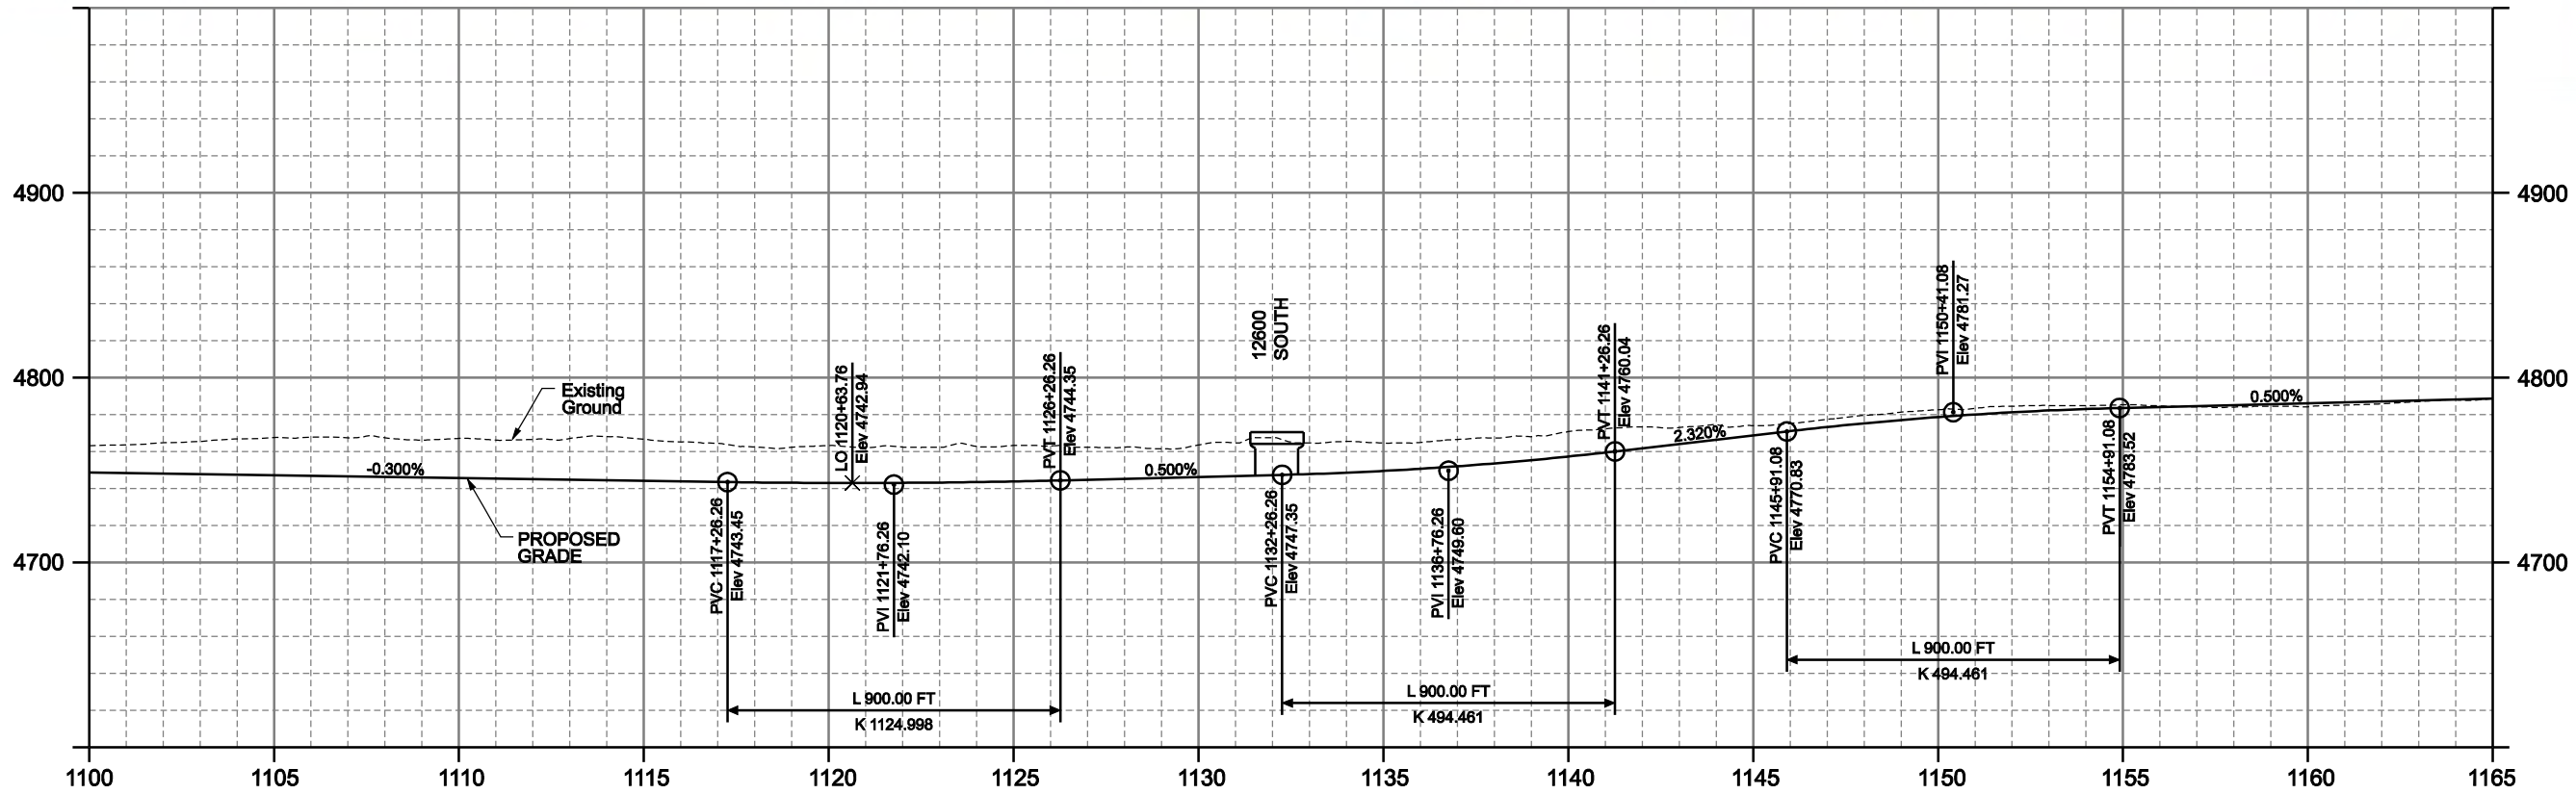


MOUNTAIN VIEW CORRIDOR

5800 WEST FREEWAY /
7200 WEST FREEWAY ALTERNATIVES

ROADWAY PLAN AND PROFILE

8/12/2008 U:\22687A-WTC\Sheet_Files\Trio_LEIS\RoadwayPlanProfile\RD-24.dgn

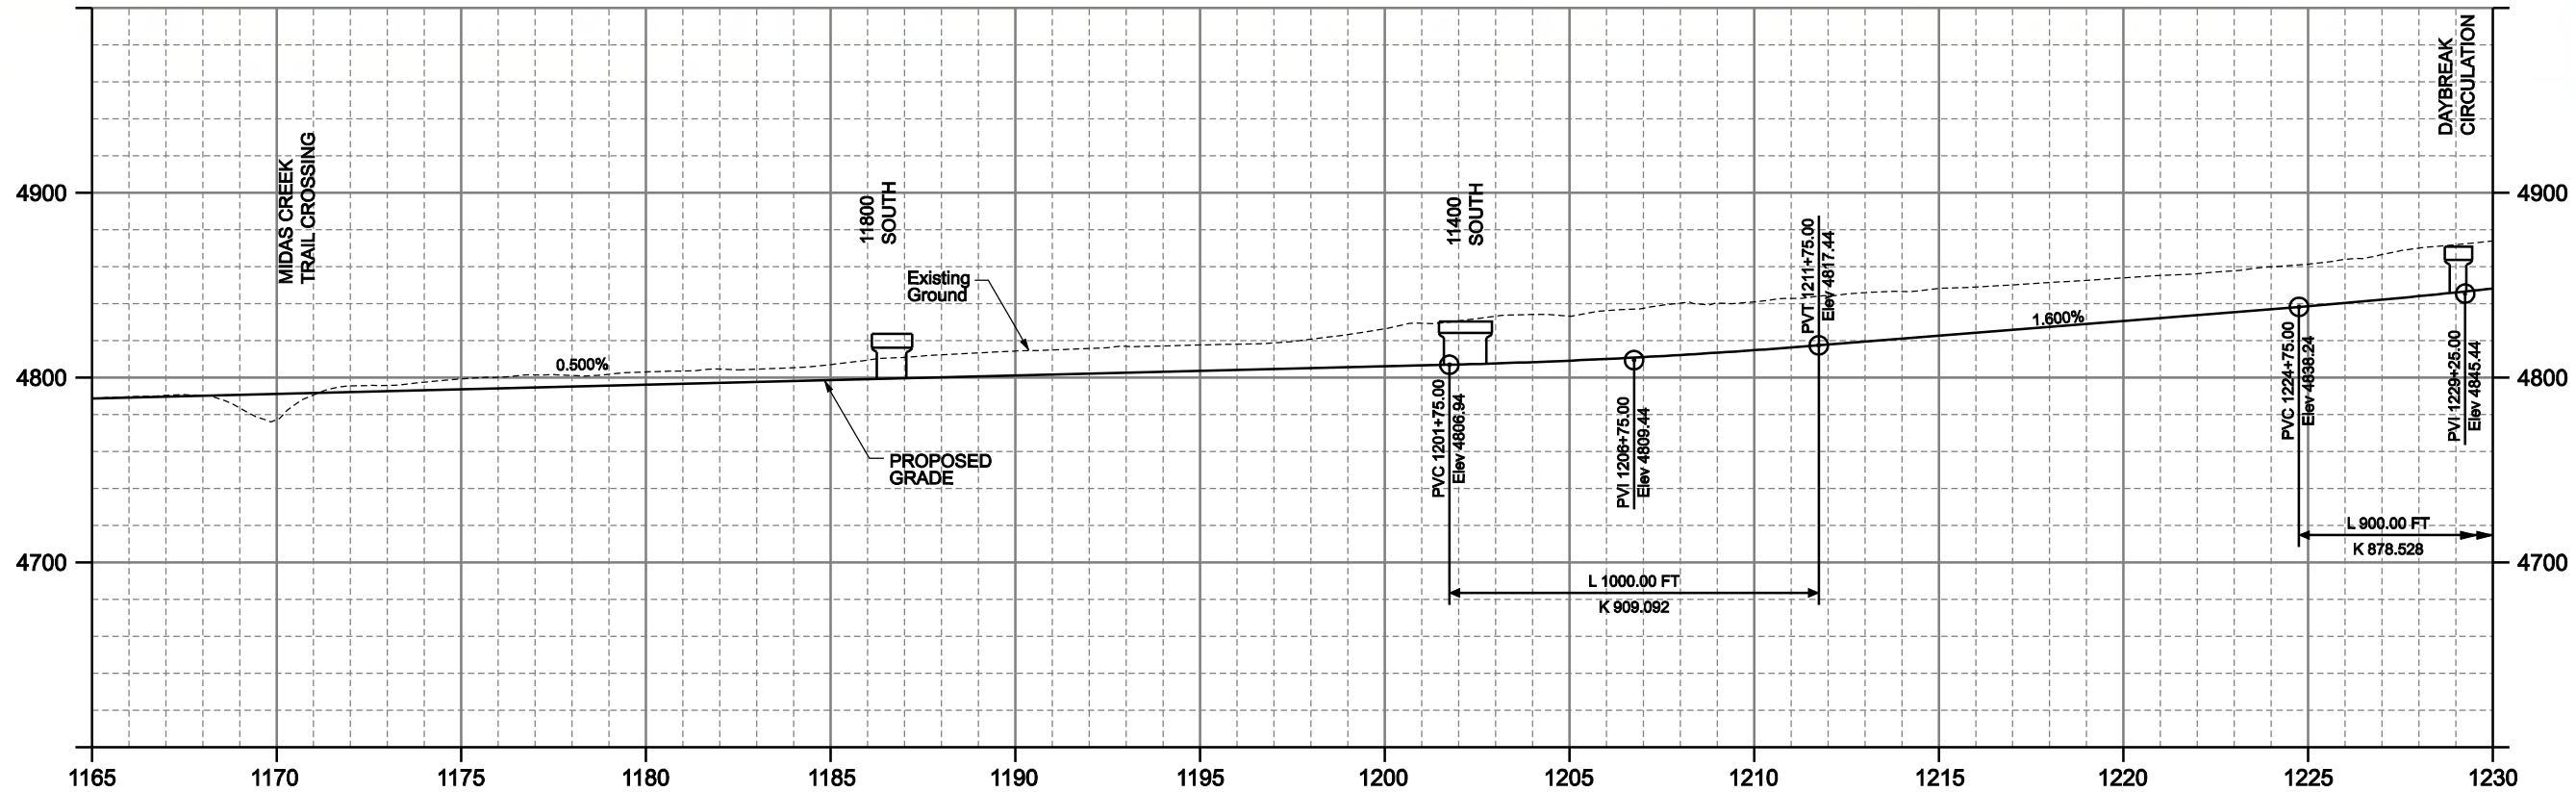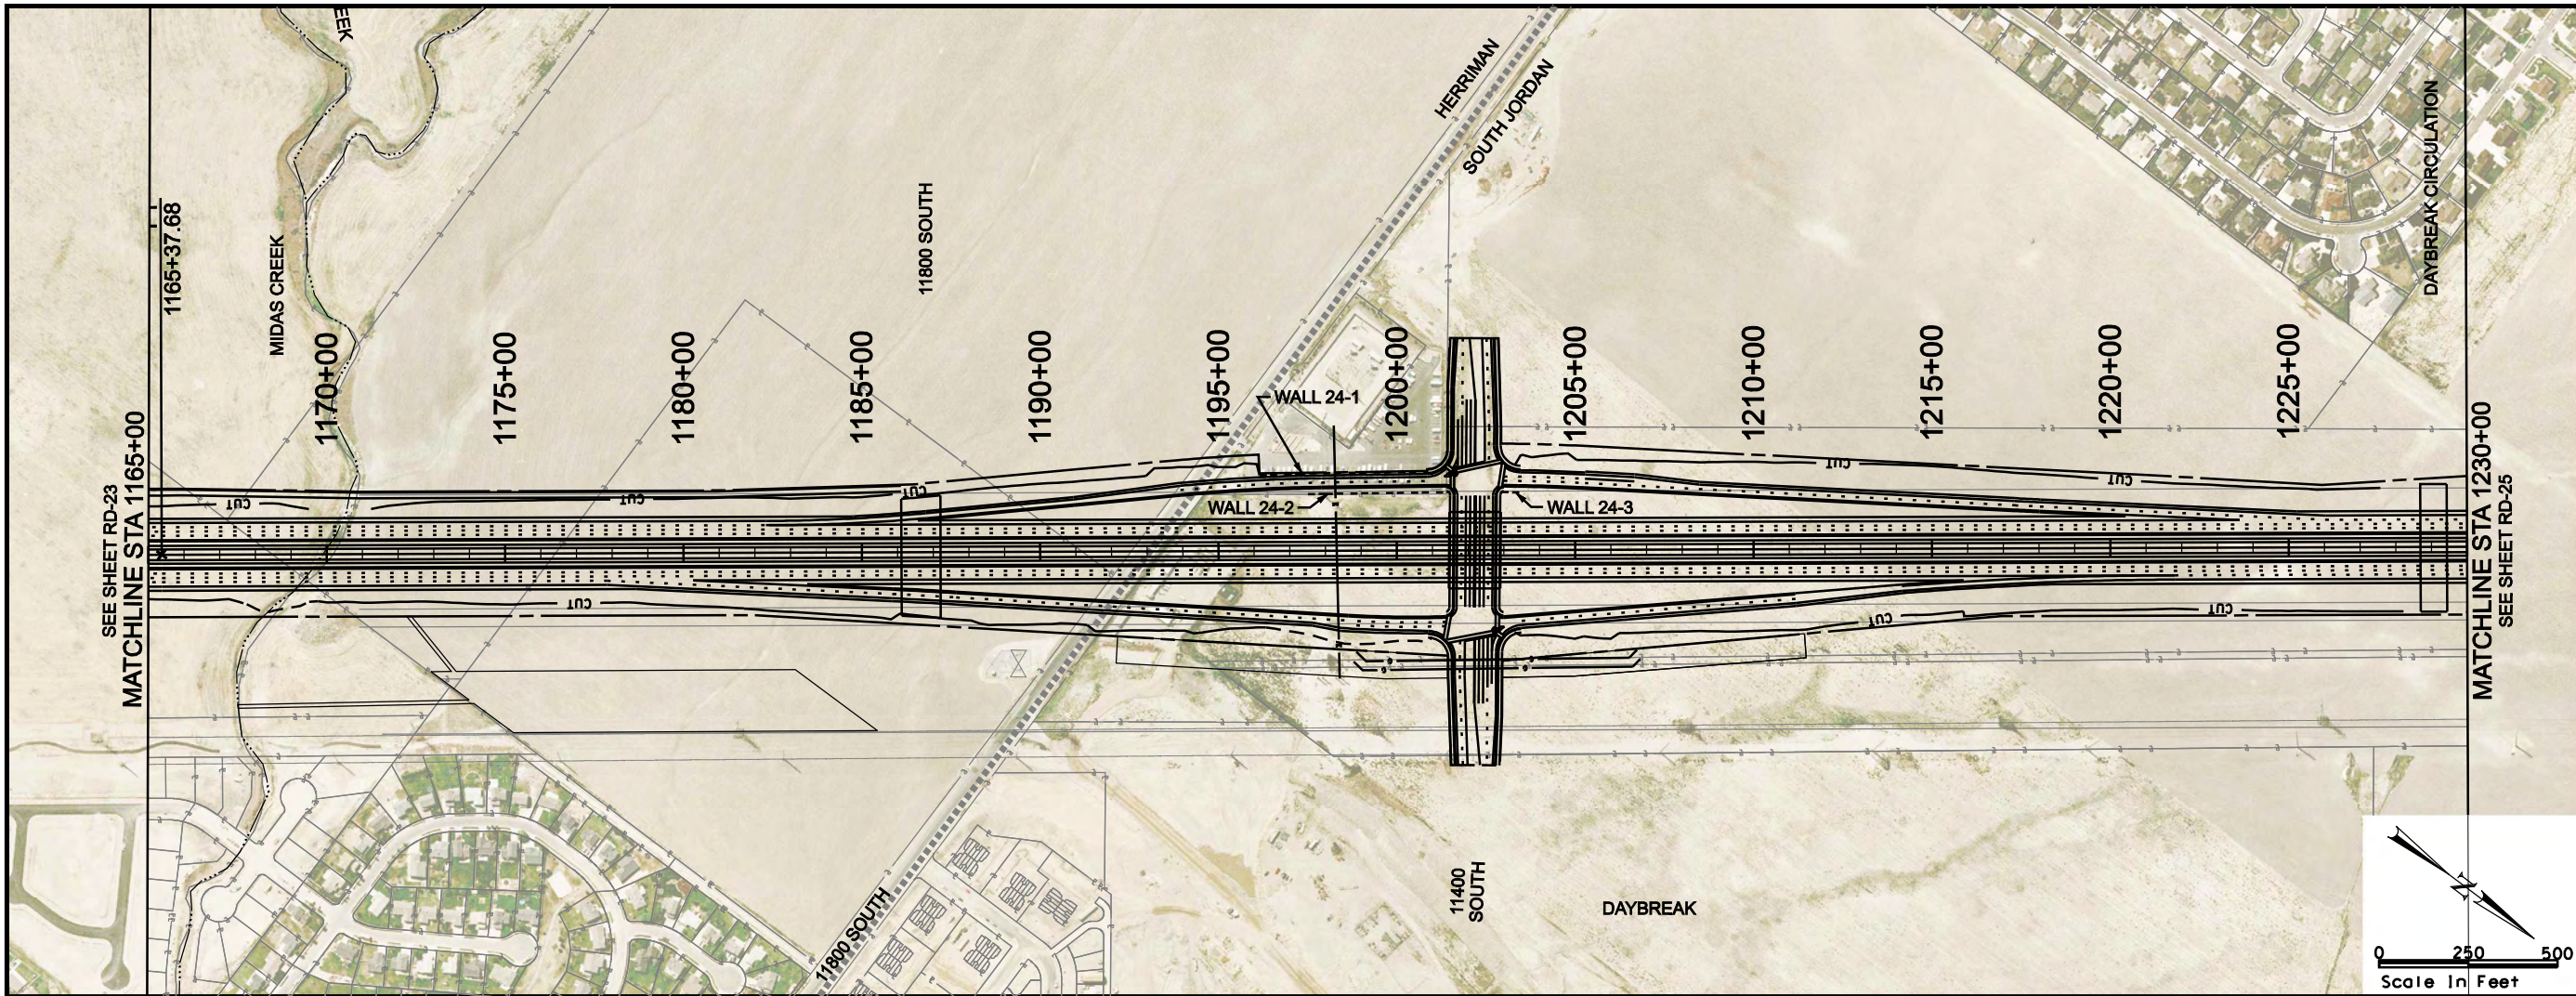

LEGEND

- ROW
- DRAINAGE EASEMENT
- UTILITY RELOCATION EASEMENT
- TRANSIT EASEMENTS
- CENTER RUNNING
- MIXED TRAFFIC

EOP



- CUT LINE
- FILL LINE
- WETLANDS
- PROPERTY LINE
- CITY BOUNDARY



MOUNTAIN VIEW CORRIDOR

5800 WEST FREEWAY /
7200 WEST FREEWAY ALTERNATIVES

ROADWAY PLAN AND PROFILE


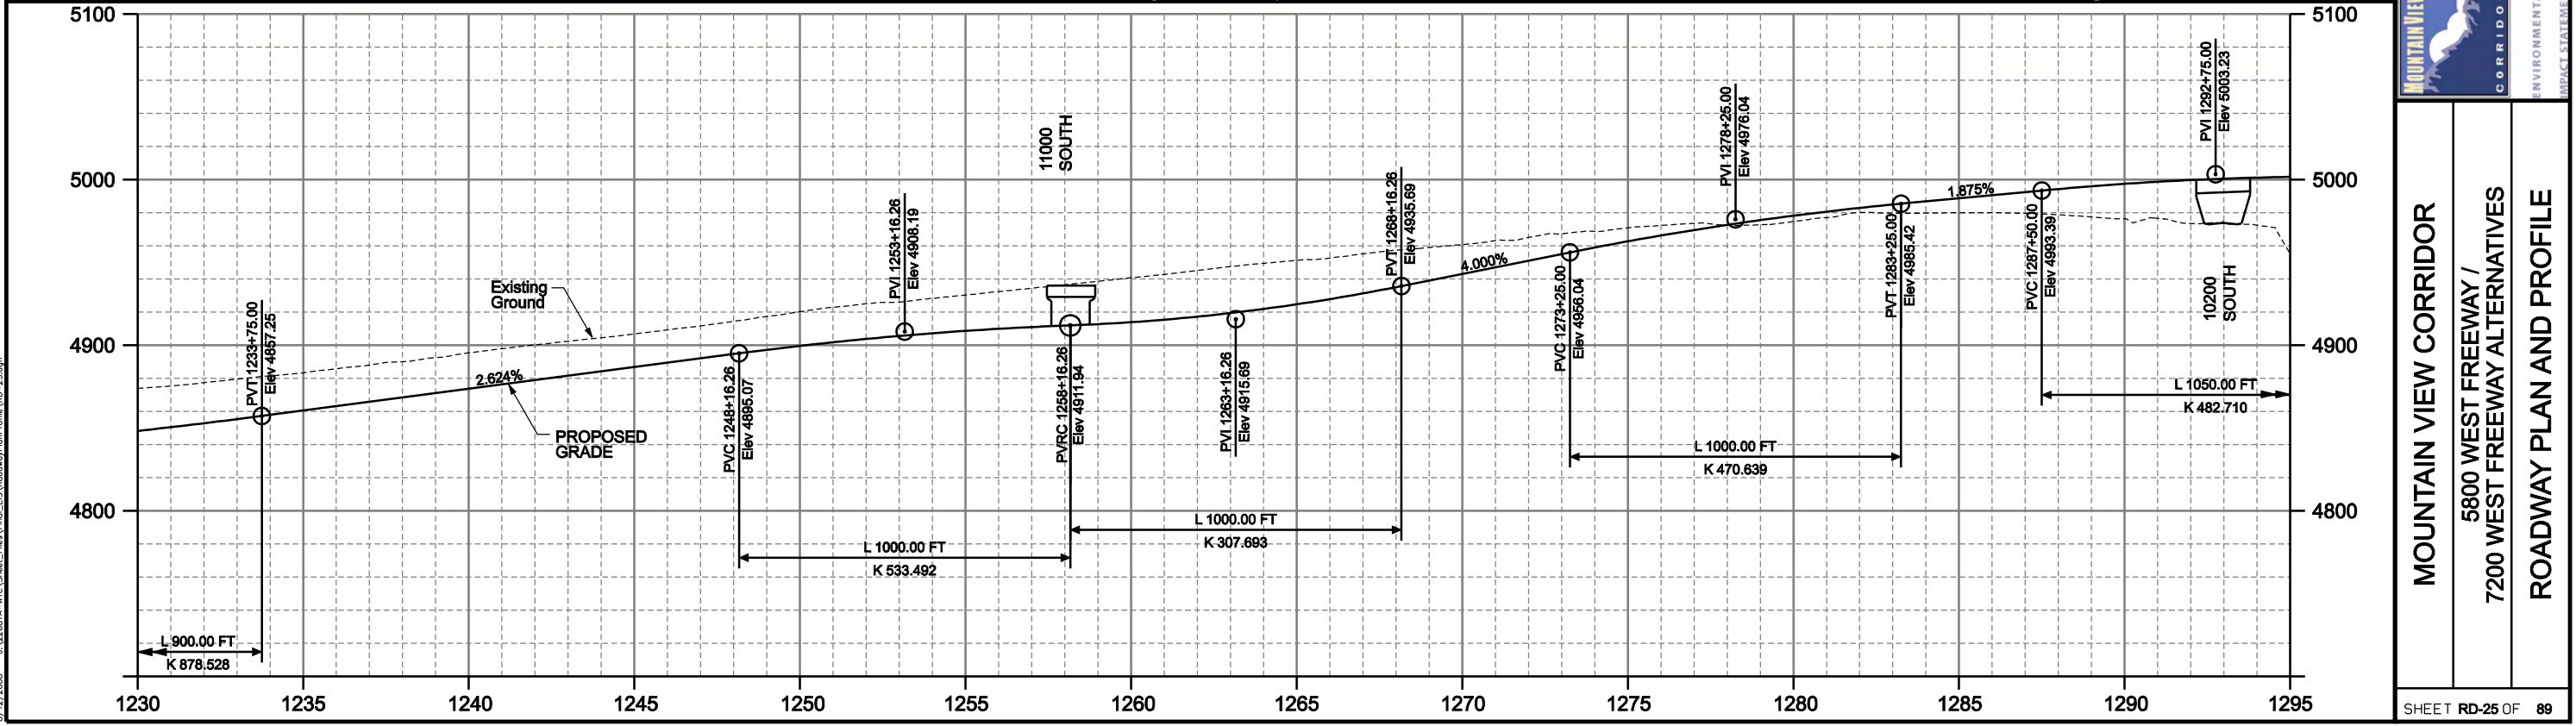
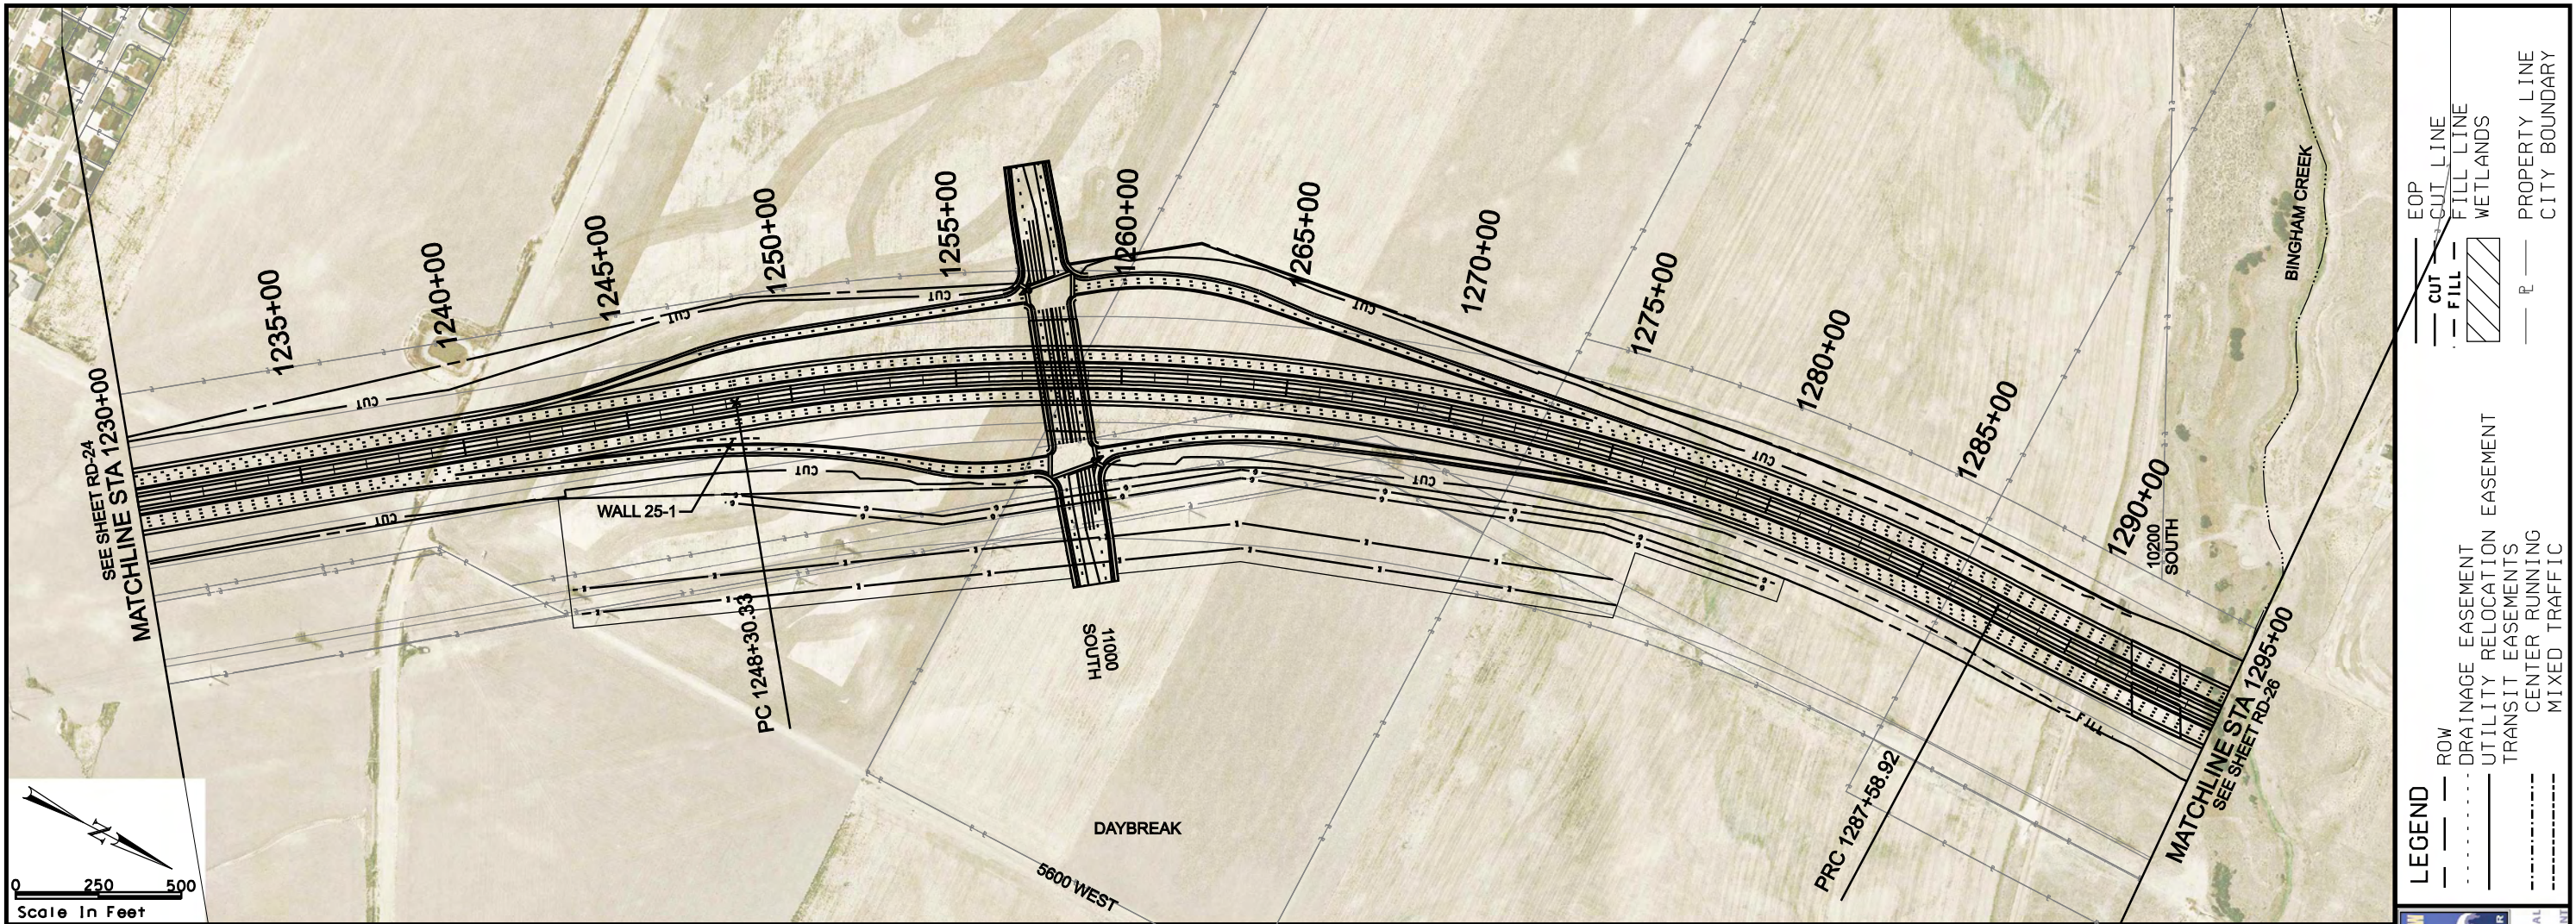


8/12/2008 J:\22687A-WTC\Sheet_Files\Trio_LDS\RoadwayPlanProfile\RD-25.dgn



MOUNTAIN VIEW CORRIDOR		
5800 WEST FREEWAY / 7200 WEST FREEWAY ALTERNATIVES		
ROADWAY PLAN AND PROFILE		
SHEET RD-25 OF		89

B:\12\2008 4\22687A-WTC Sheet_Files\Trio_LDS RoadwayPlanProfile RD-26.dgn

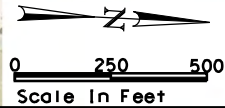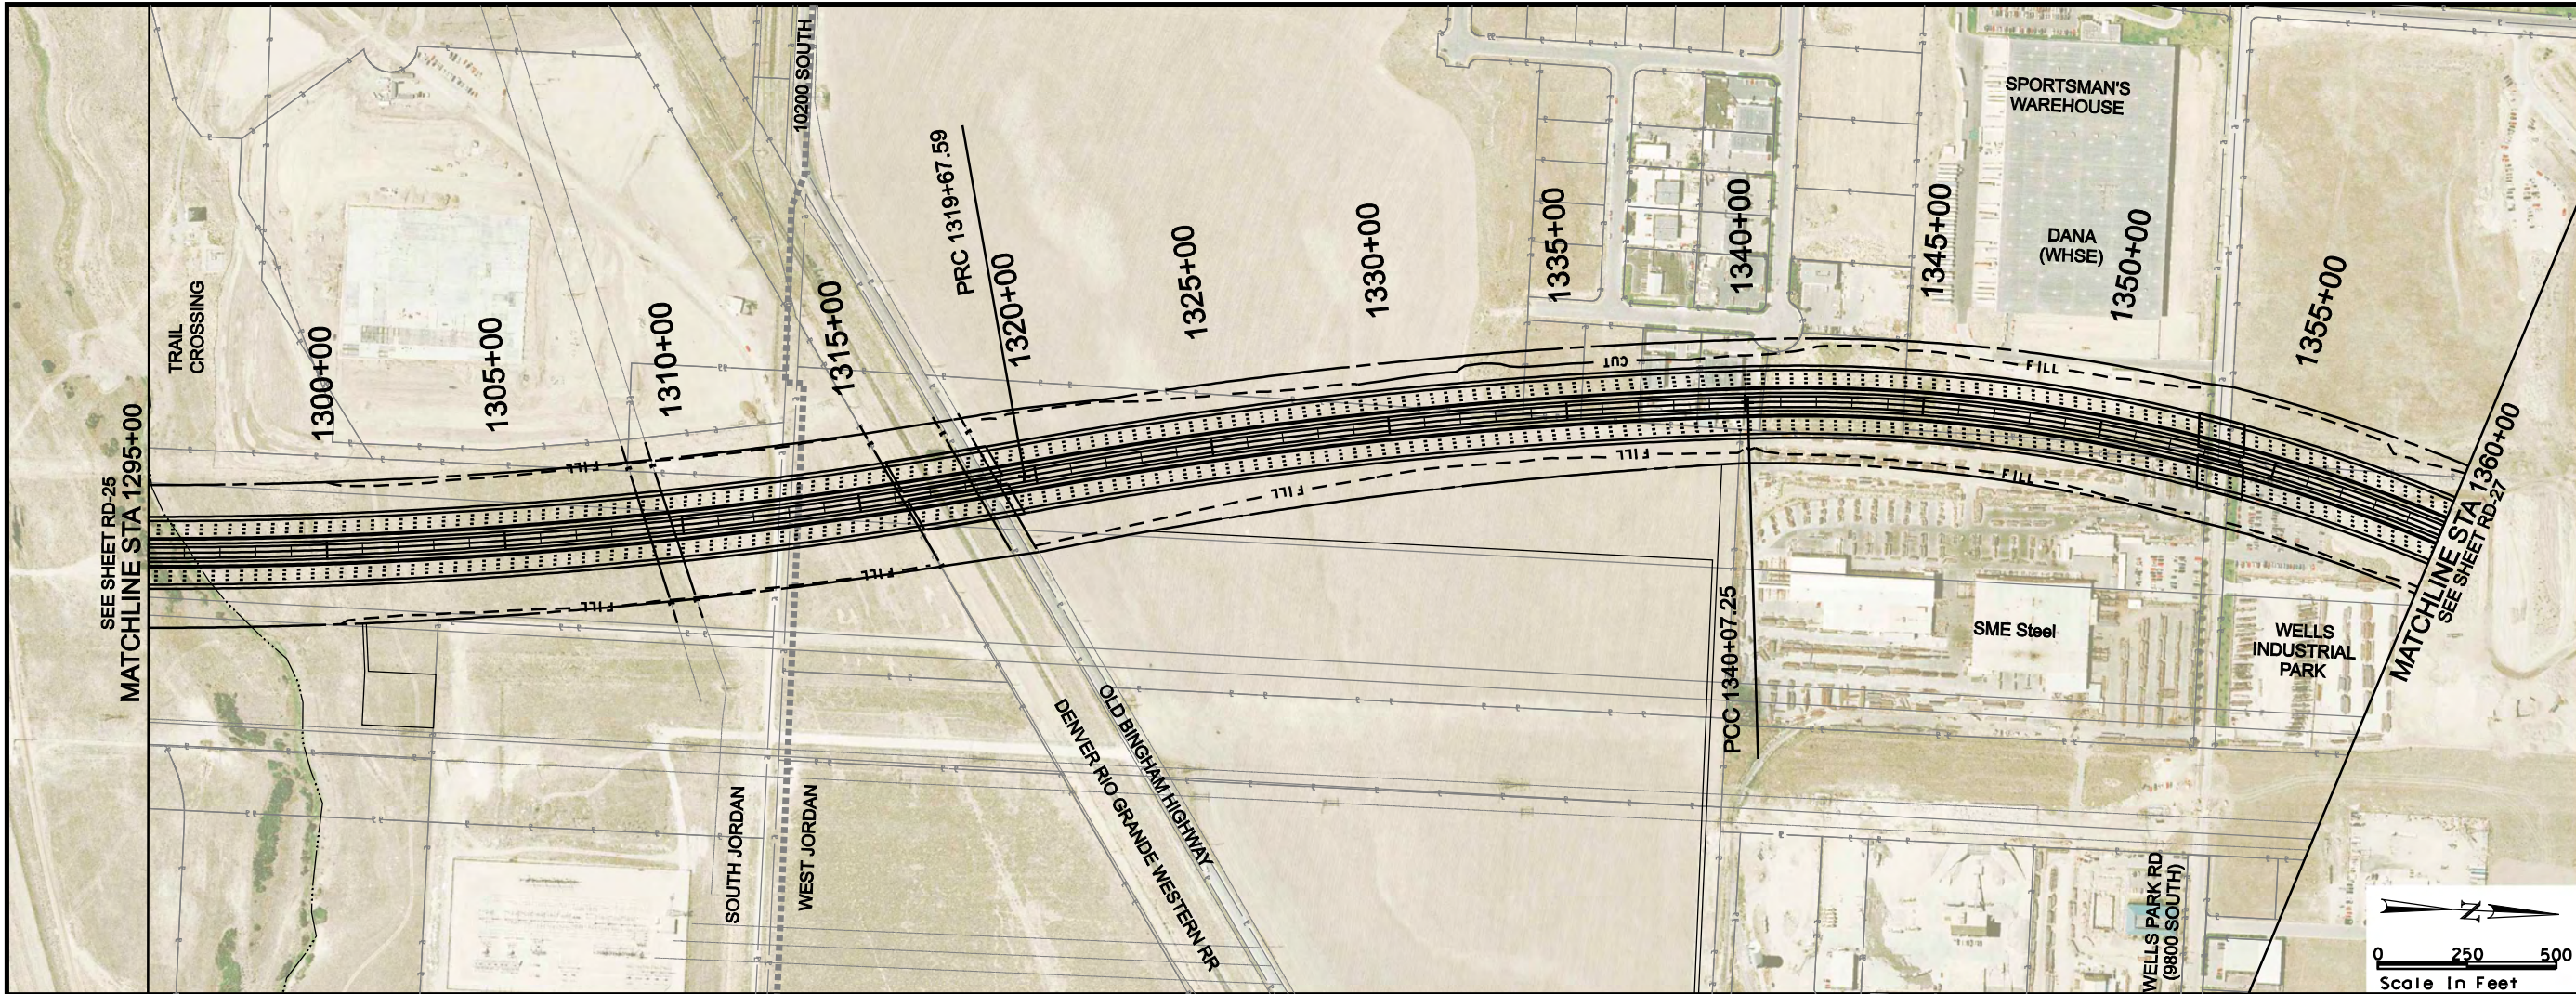
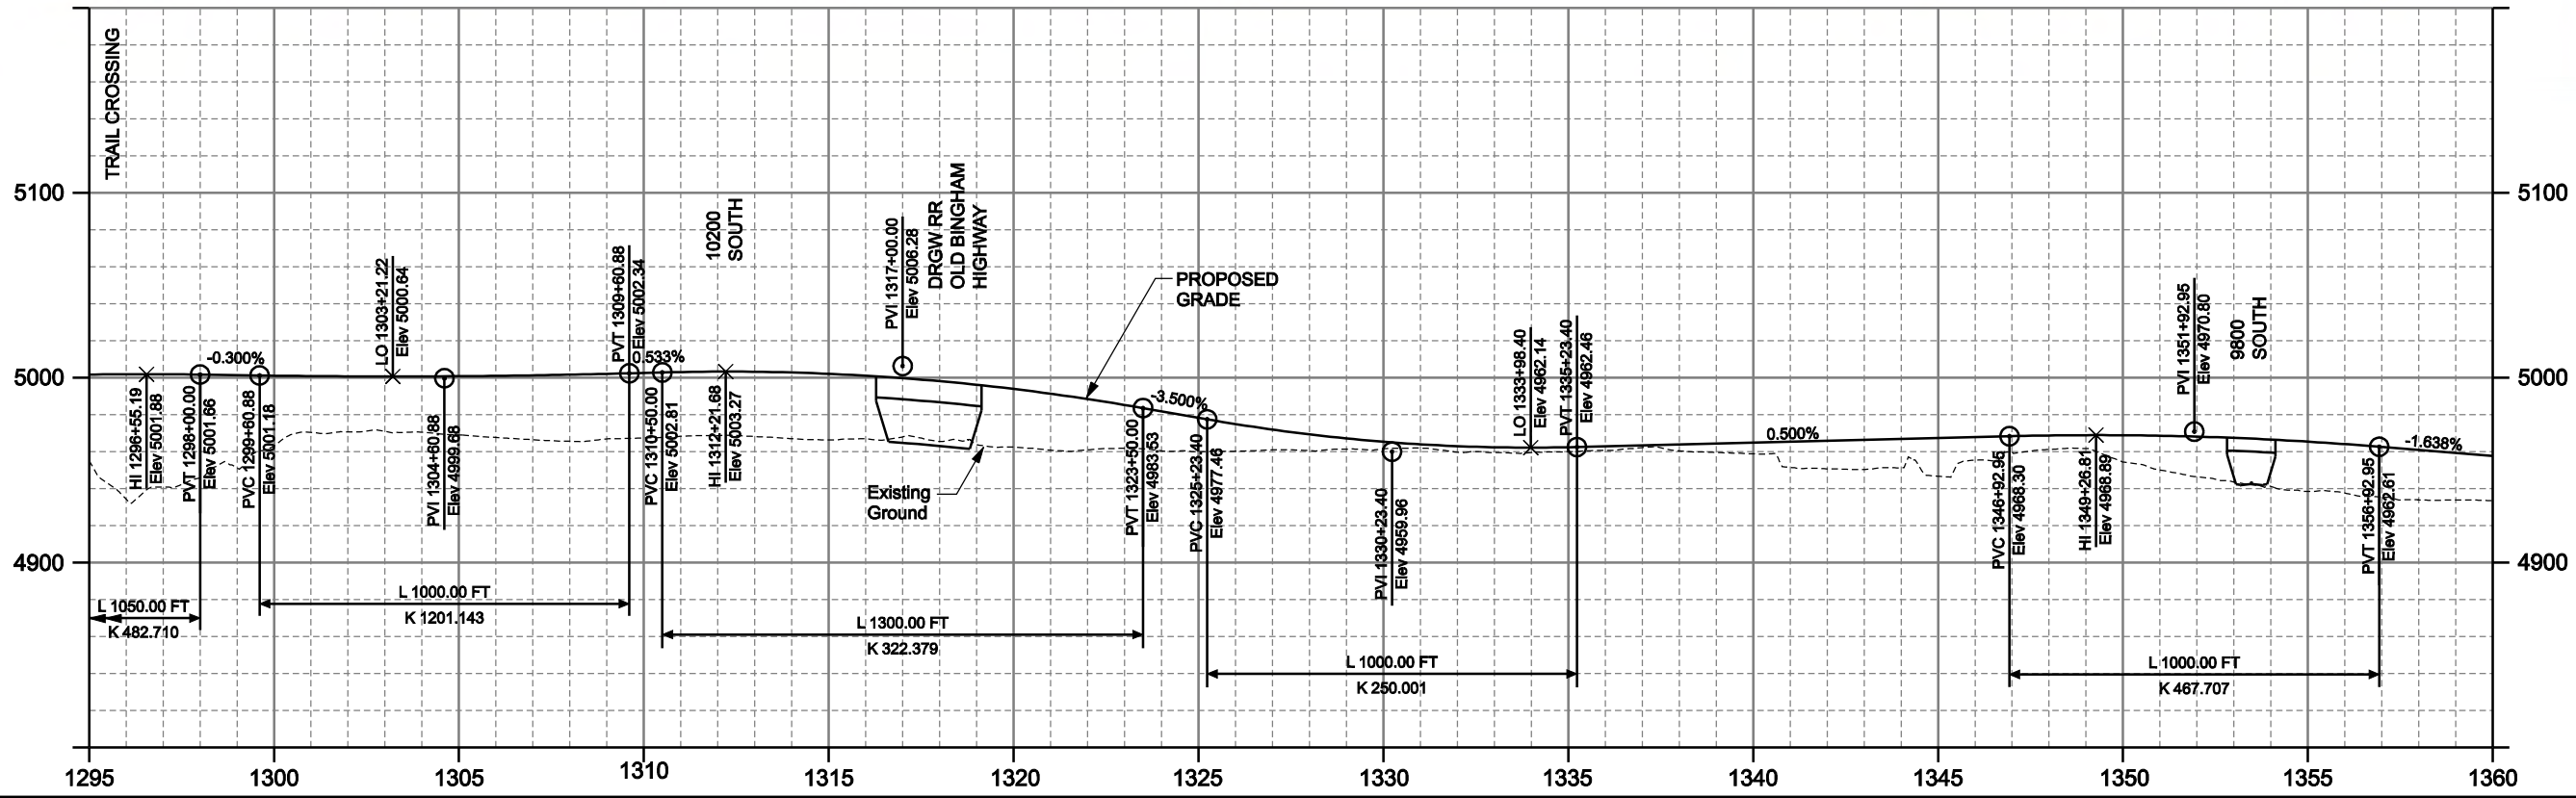


MOUNTAIN VIEW CORRIDOR
5800 WEST FREEWAY /
7200 WEST FREEWAY ALTERNATIVES
ROADWAY PLAN AND PROFILE

LEGEND
ROW
DRAINAGE EASEMENT
UTILITY RELOCATION
TRANSIT EASEMENTS
CENTER RUNNING
MIXED TRAFFIC

EOP
CUT LINE
FILL LINE
WETLANDS
PROPERTY LINE
CITY BOUNDARY

8/12/2008 U:\22687A-WTC\Sheet_Files\Trio_LEIS\RoadwayPlanProfile\RD-27.dgn

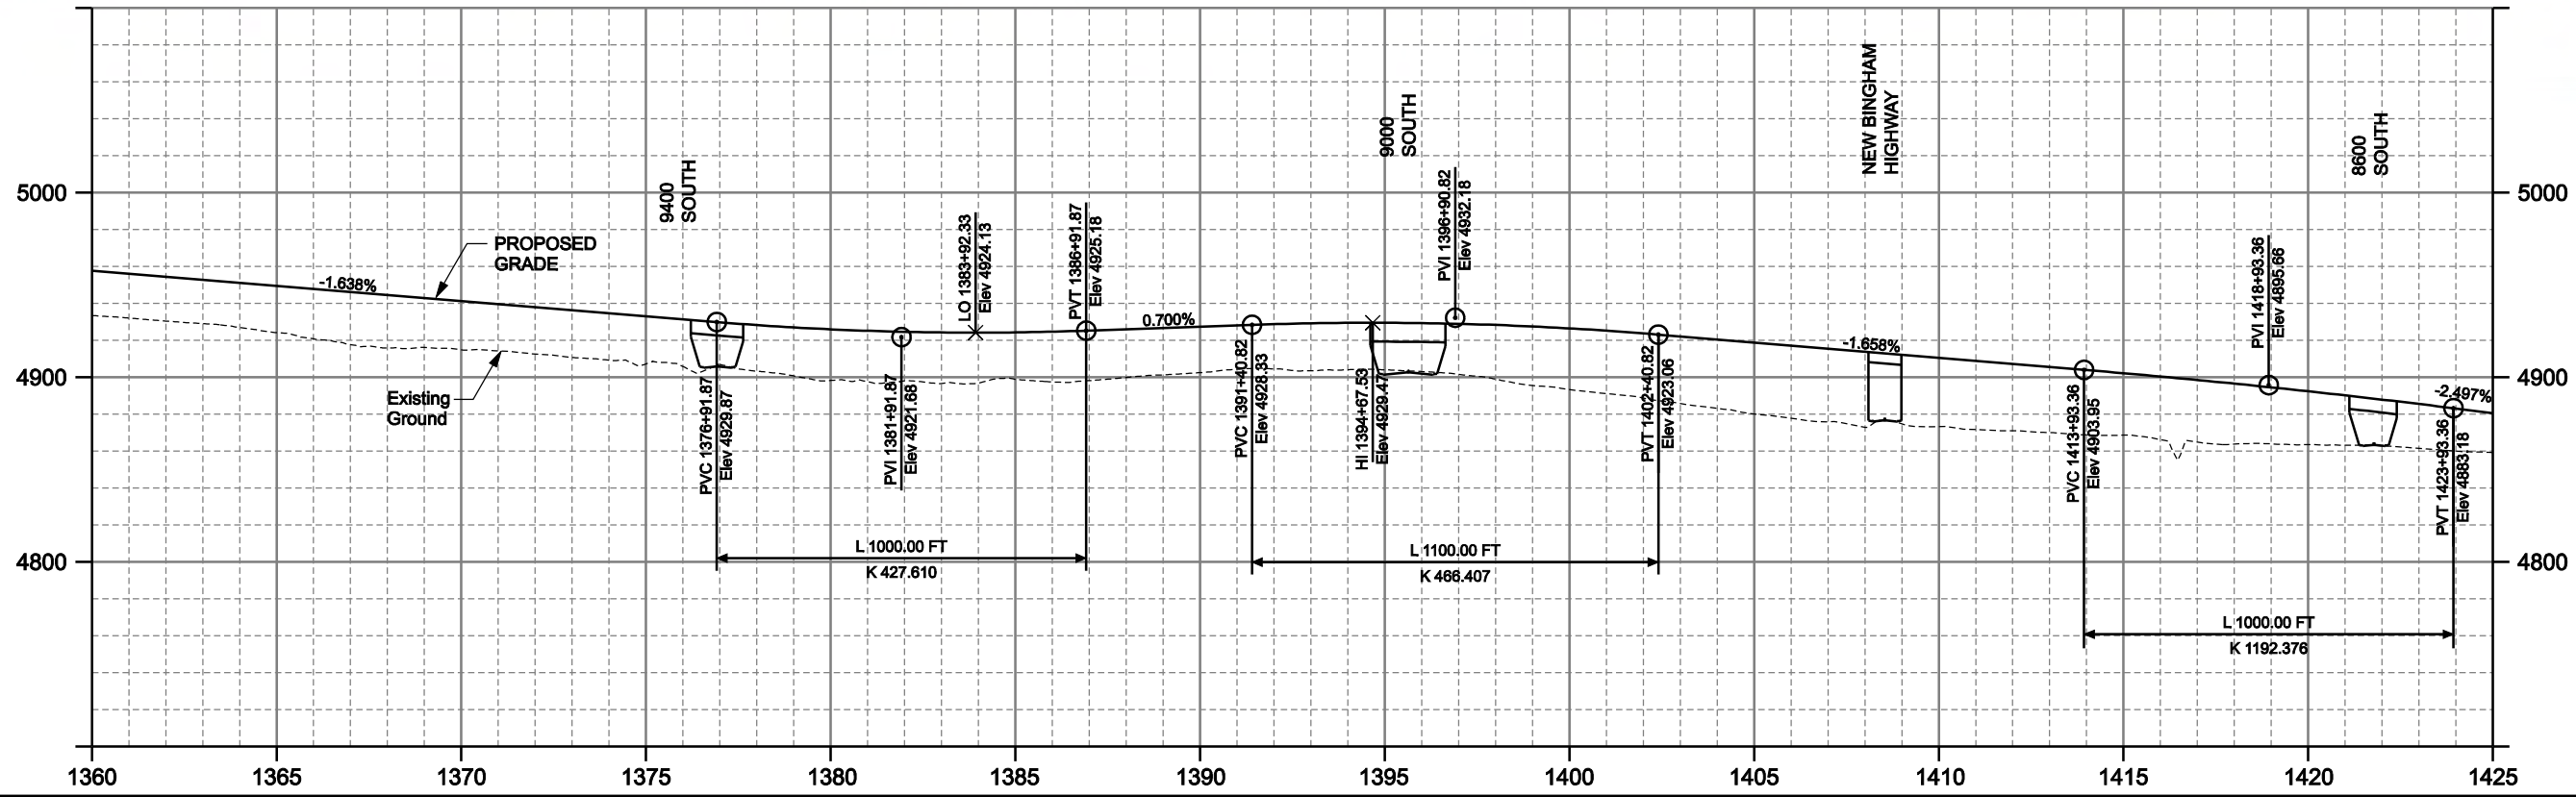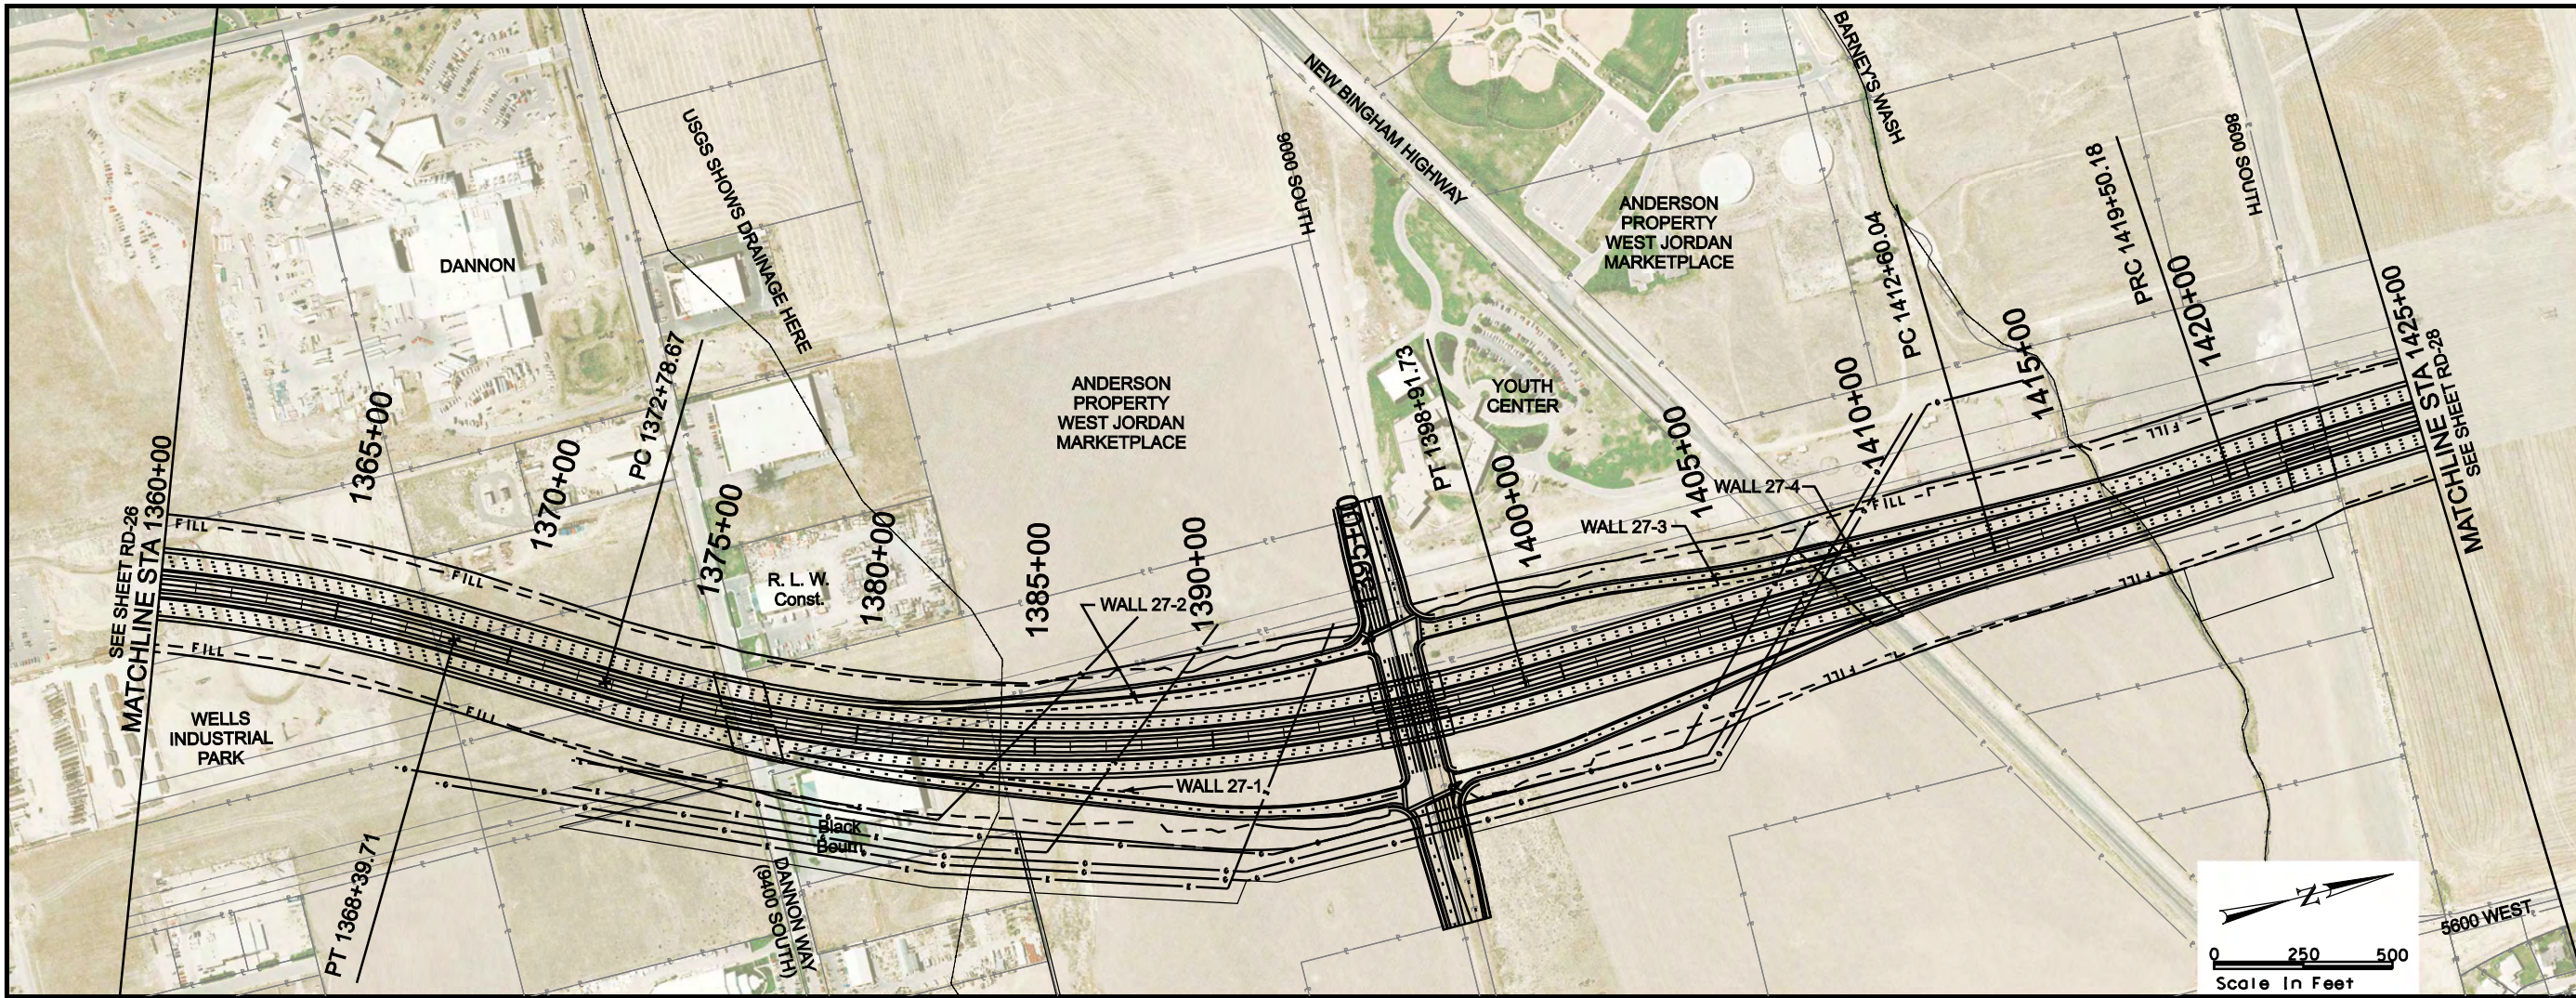



MOUNTAIN VIEW

CORRIDOR

ENVIRONMENTAL

IMPACT STATEMENT

MOUNTAIN VIEW CORRIDOR

5800 WEST FREEWAY / 7200 WEST FREEWAY ALTERNATIVES

ROADWAY PLAN AND PROFILE

SHEET RD-27 OF 89

CUT LINE

FILL LINE

WETLANDS

PROPERTY LINE

CITY BOUNDARY

EOP

CUT LINE

FILL LINE

WETLANDS

PROPERTY LINE

CITY BOUNDARY

ROW

DRAINAGE EASEMENT

UTILITY RELOCATION EASEMENT

TRANSIT EASEMENTS

CENTER RUNNING

MIXED TRAFFIC

LEGEND

— CUT —



— FILL —

WETLANDS

PROPERTY LINE

CITY BOUNDARY

8/12/2008 J:\22687A-WTC\Sheet_Files\TDS\RoadwayPlanProfile\RD-28.dgn

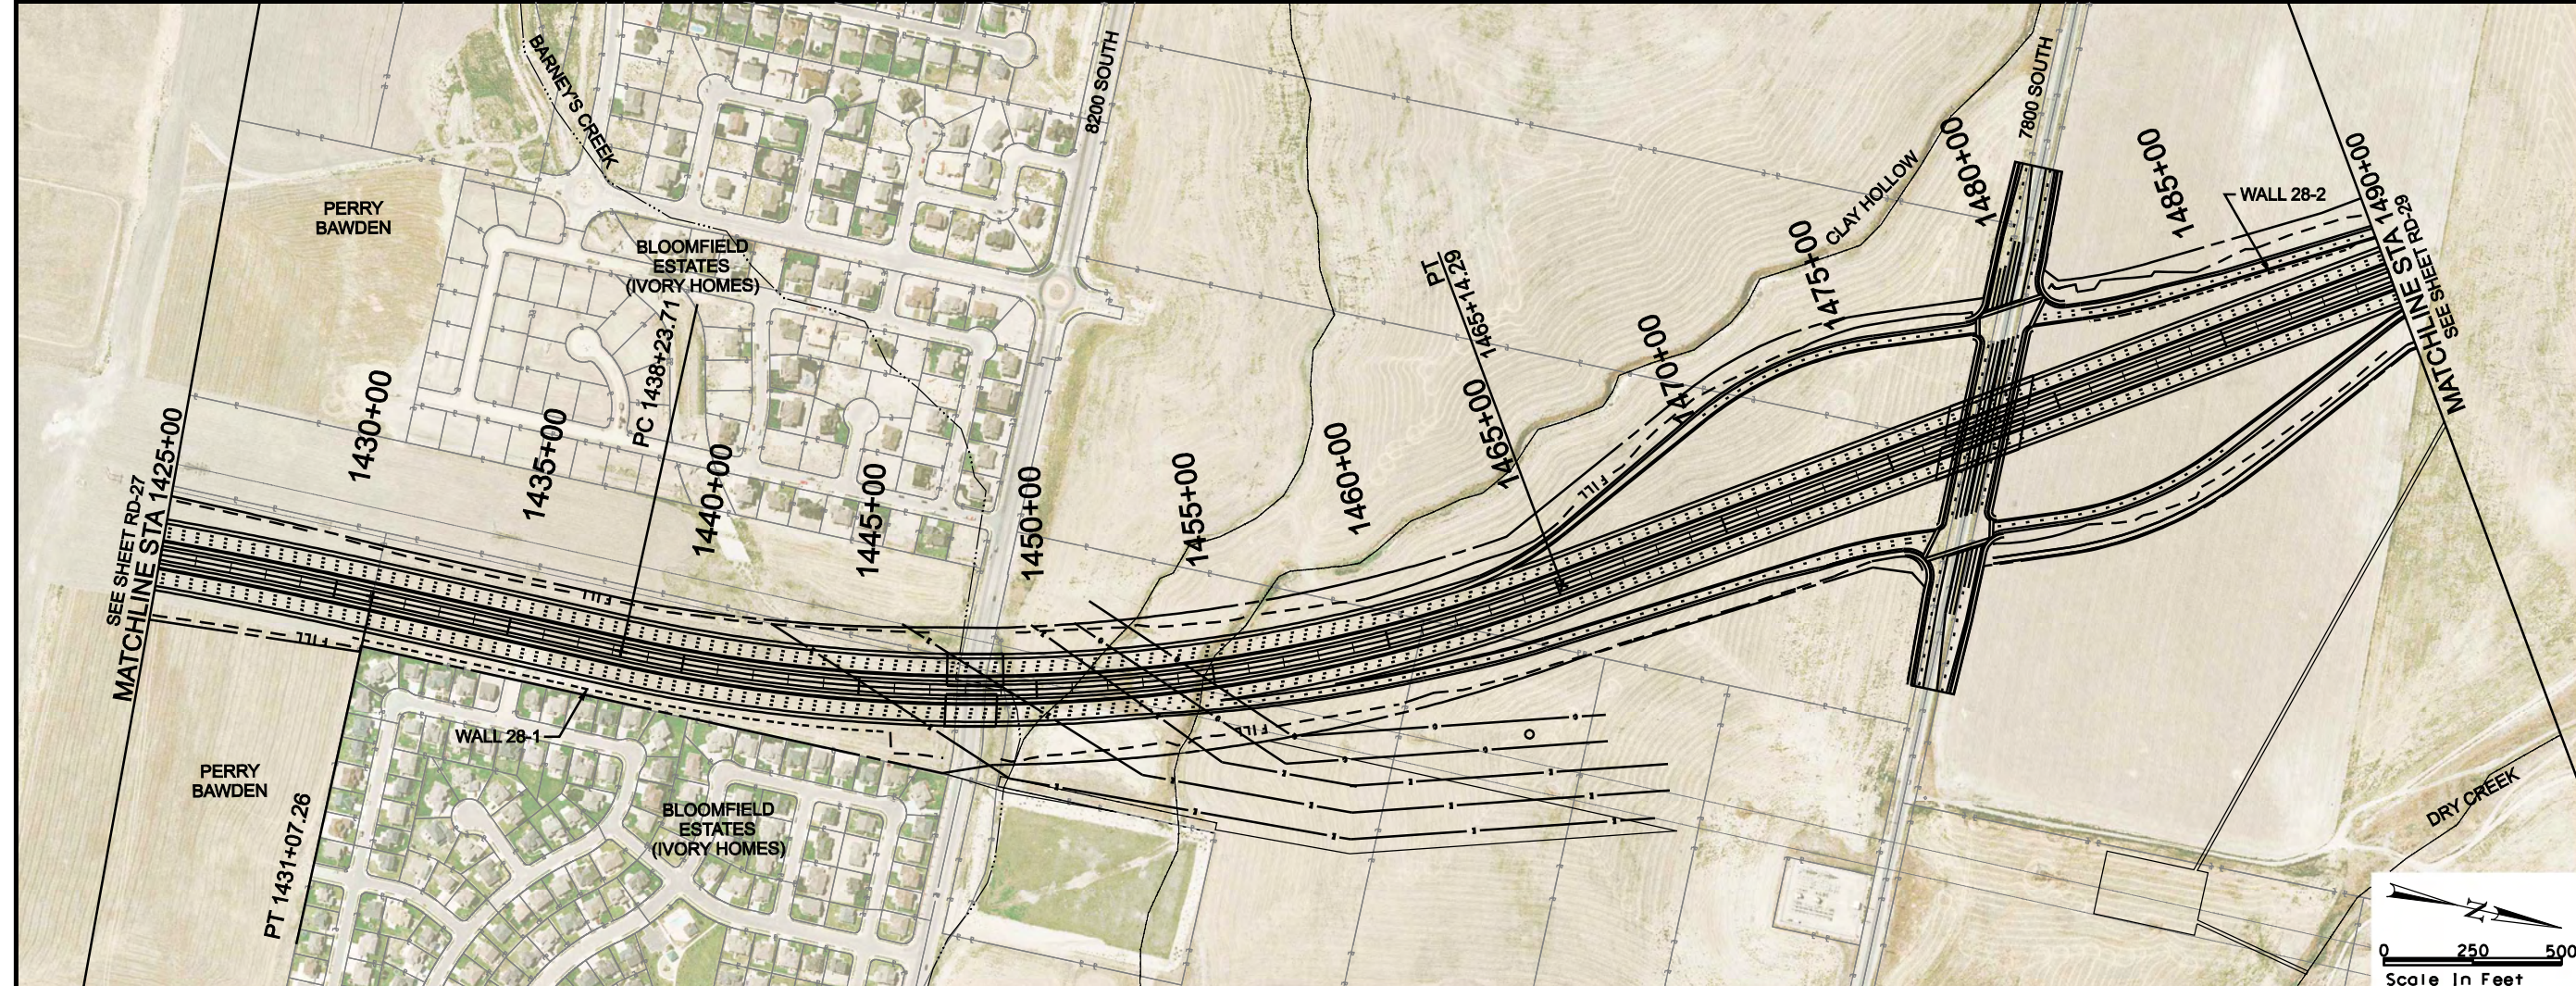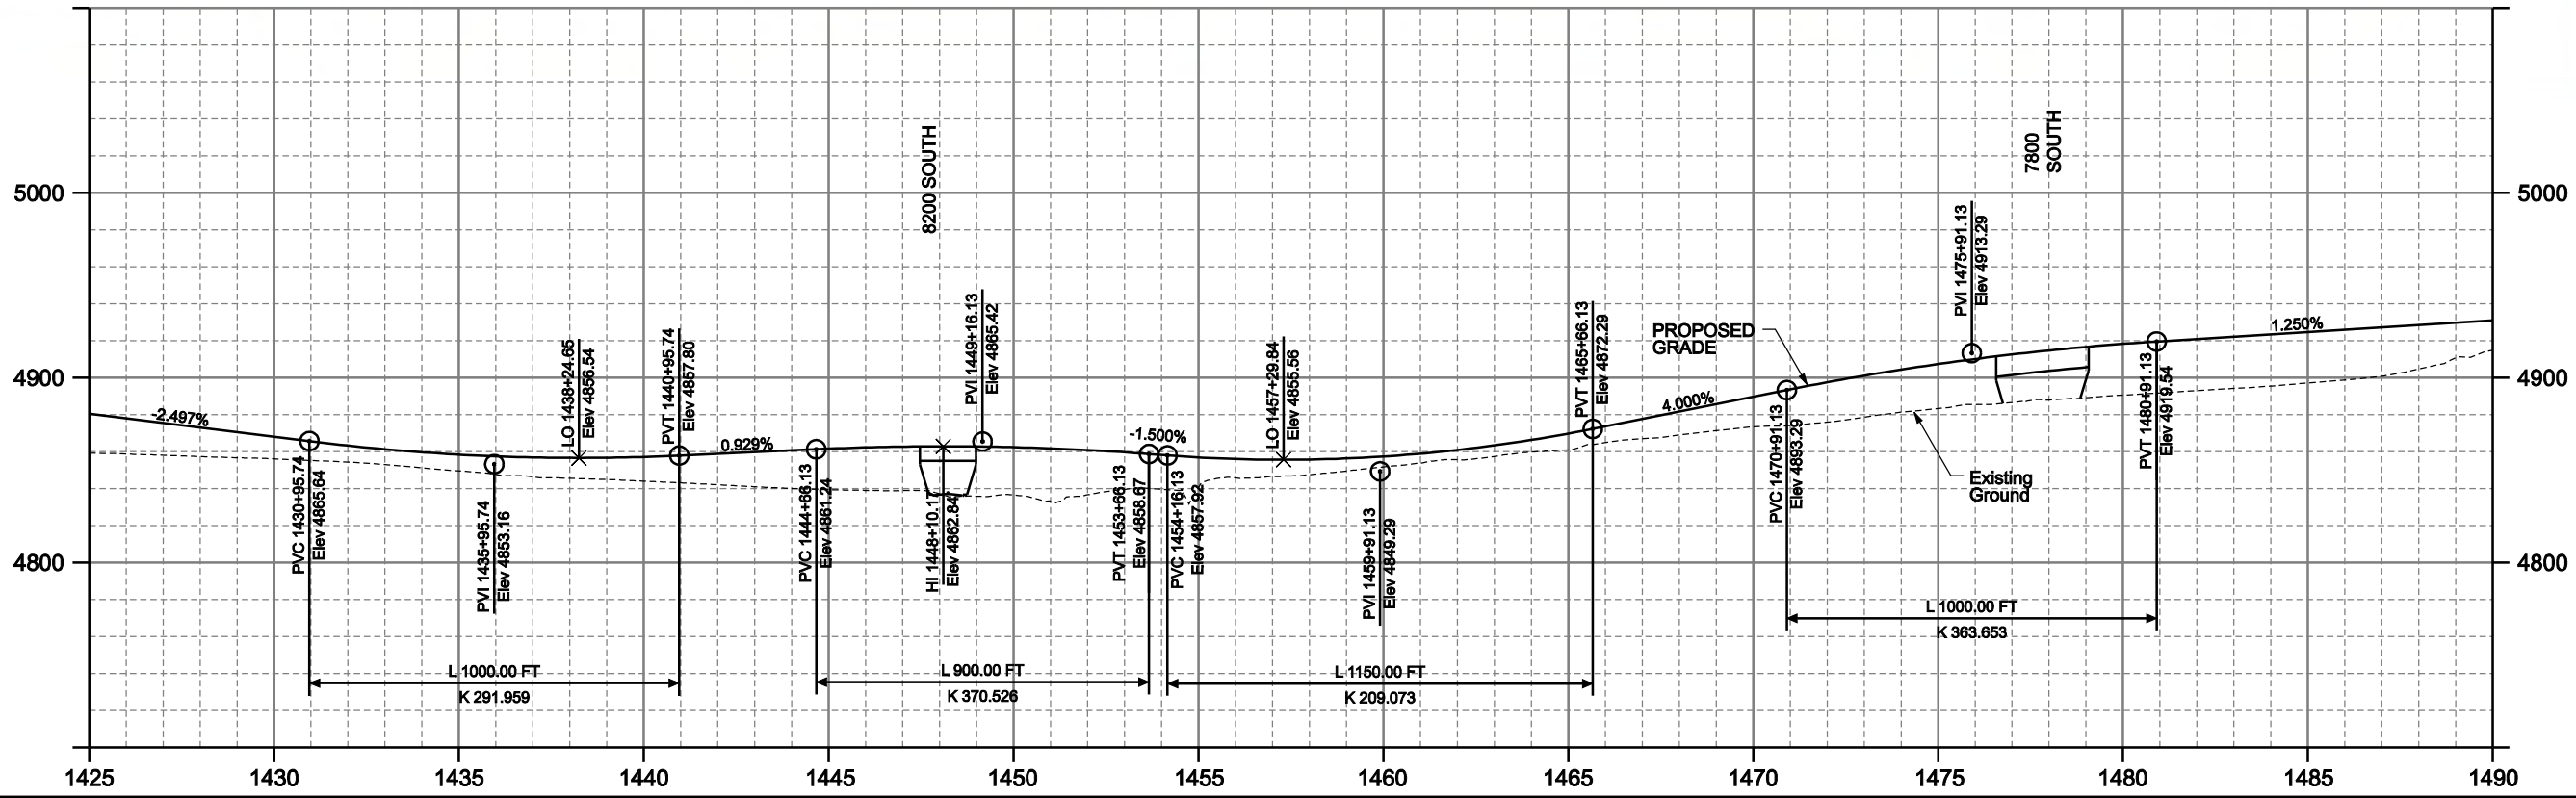

LEGEND



—	ROW	—	EOP
- - -	DRAINAGE EASEMENT	—	CUT LINE
- - -	UTILITY RELOCATION EASEMENT	- - -	FILL LINE
- - -	TRANSIT EASEMENTS	▨	WETLANDS
- - -	CENTER RUNNING	—	PROPERTY LINE
- - -	MIXED TRAFFIC	—	CITY BOUNDARY

MOUNTAIN VIEW CORRIDOR
ENVIRONMENTAL
IMPACT STATEMENT

MOUNTAIN VIEW CORRIDOR
5800 WEST FREEWAY / 7200 WEST FREEWAY ALTERNATIVES
ROADWAY PLAN AND PROFILE

SHEET RD-28 OF 89

B:\12\2008\122687A-WTC\Sheet_Files\Trio_LES\RoadwayPlanProfile\RD-29.dgn

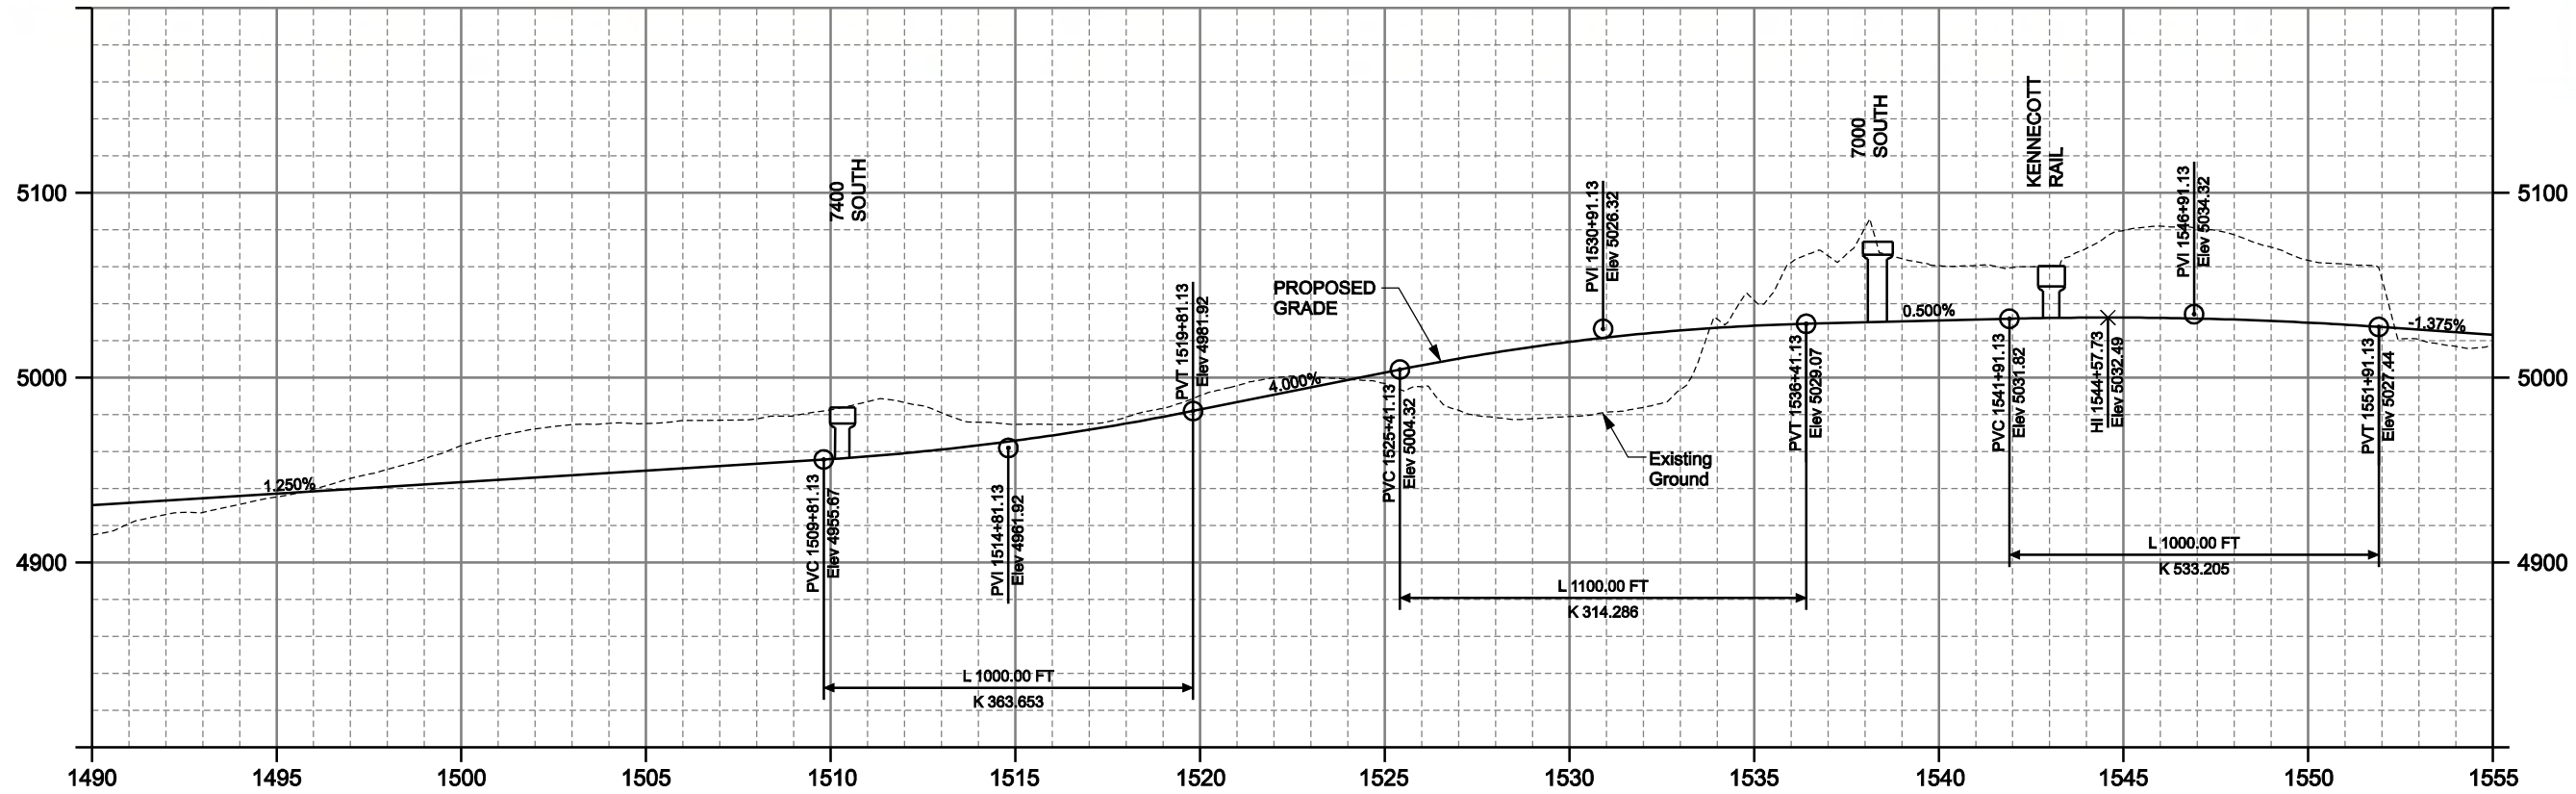
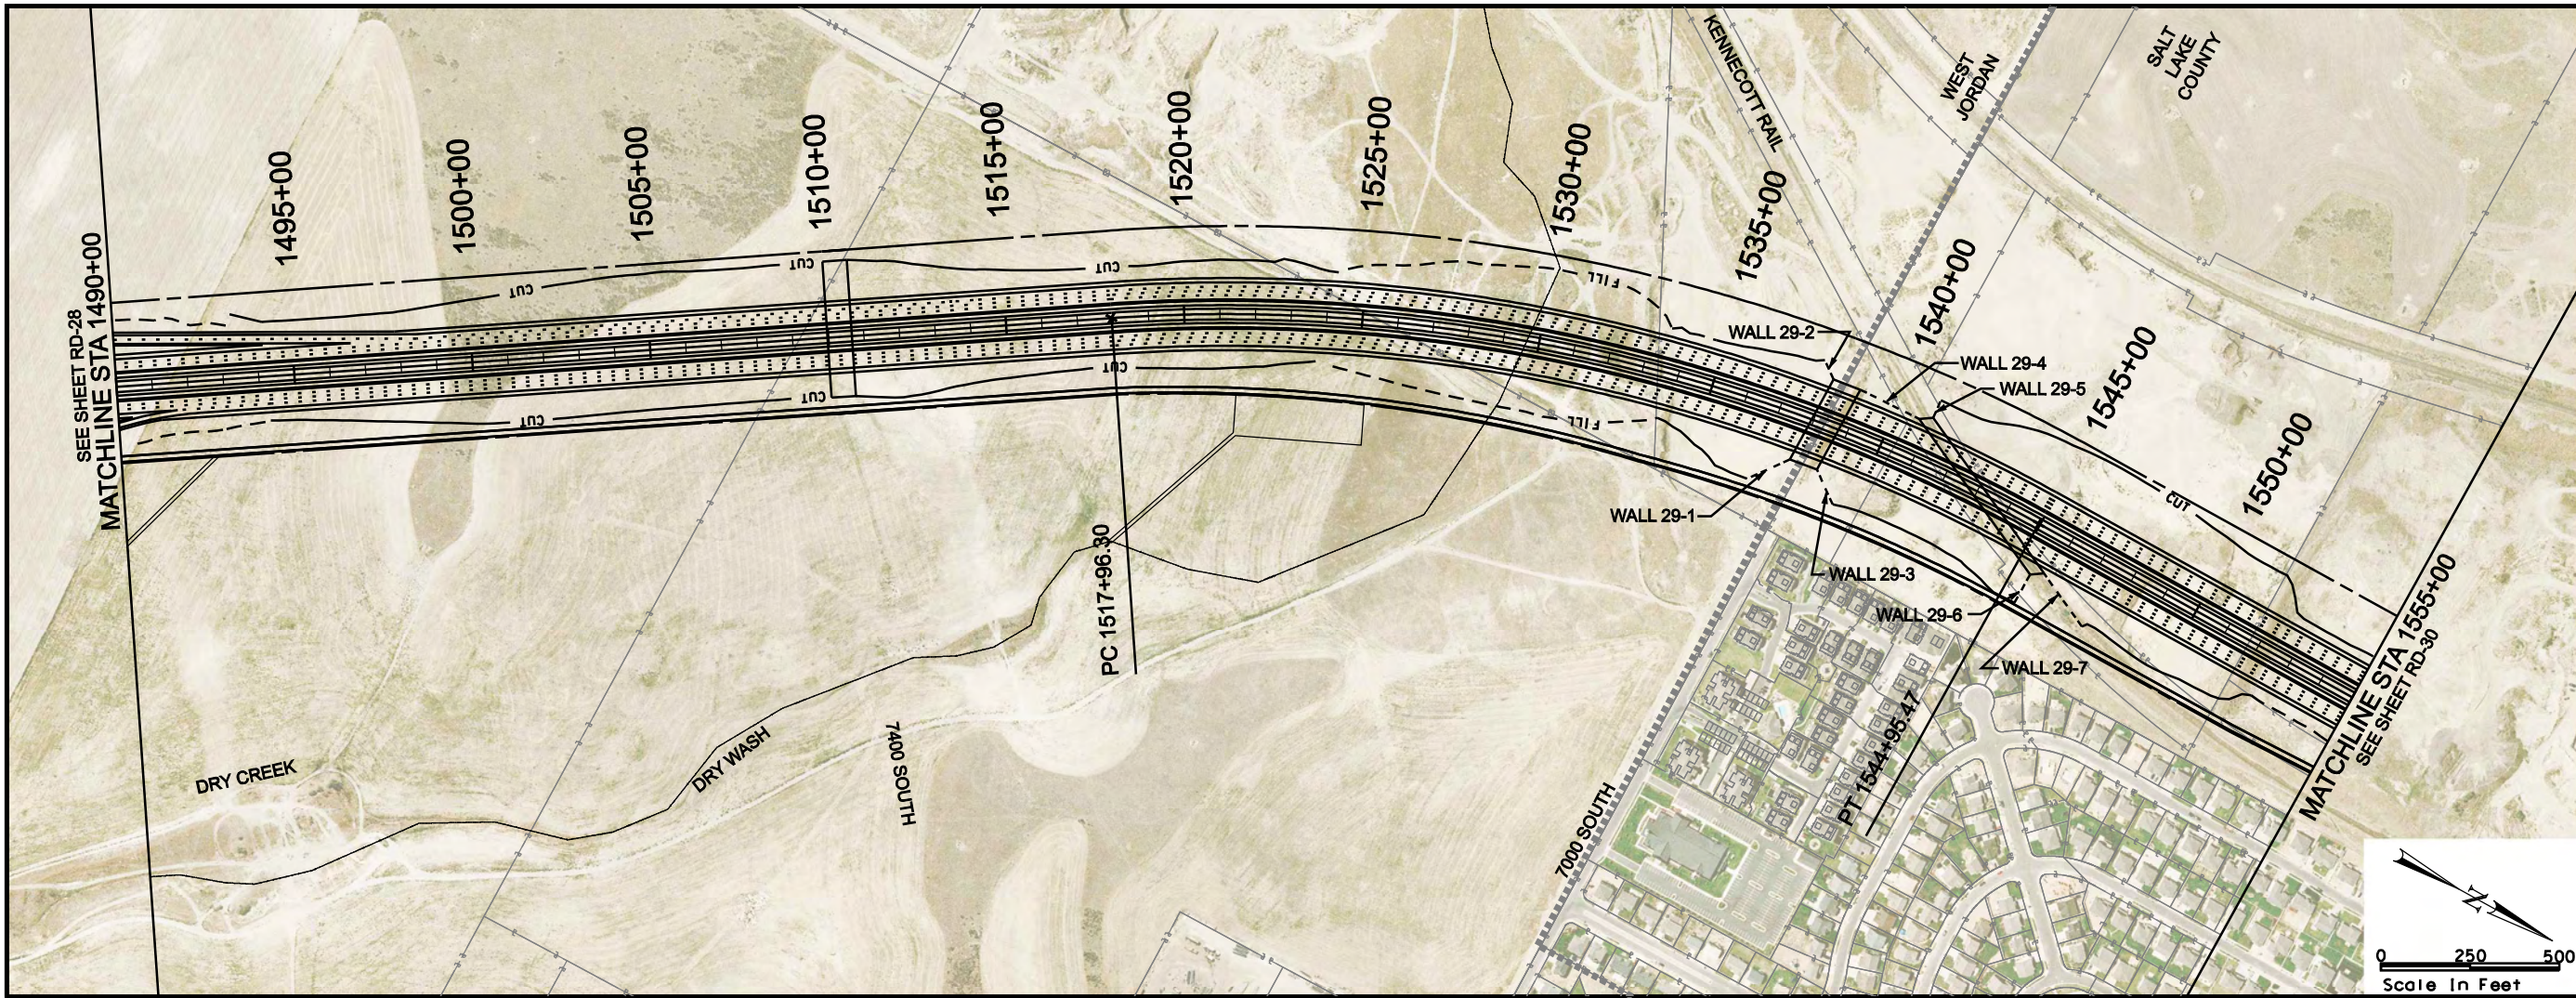


MOUNTAIN VIEW CORRIDOR
5800 WEST FREEWAY /
7200 WEST FREEWAY ALTERNATIVES
ROADWAY PLAN AND PROFILE

- LEGEND**
- ROW
 - DRAINAGE EASEMENT
 - UTILITY RELOCATION EASEMENT
 - TRANSIT EASEMENTS
 - CENTER RUNNING
 - MIXED TRAFFIC

- EOP**
- CUT LINE
 - FILL LINE
 - WETLANDS
 - PROPERTY LINE
 - CITY BOUNDARY

8/12/2008 U:\22687A-WTC\Sheet_Files\Trio_LES\RoadwayPlanProfile\RD-30.dgn

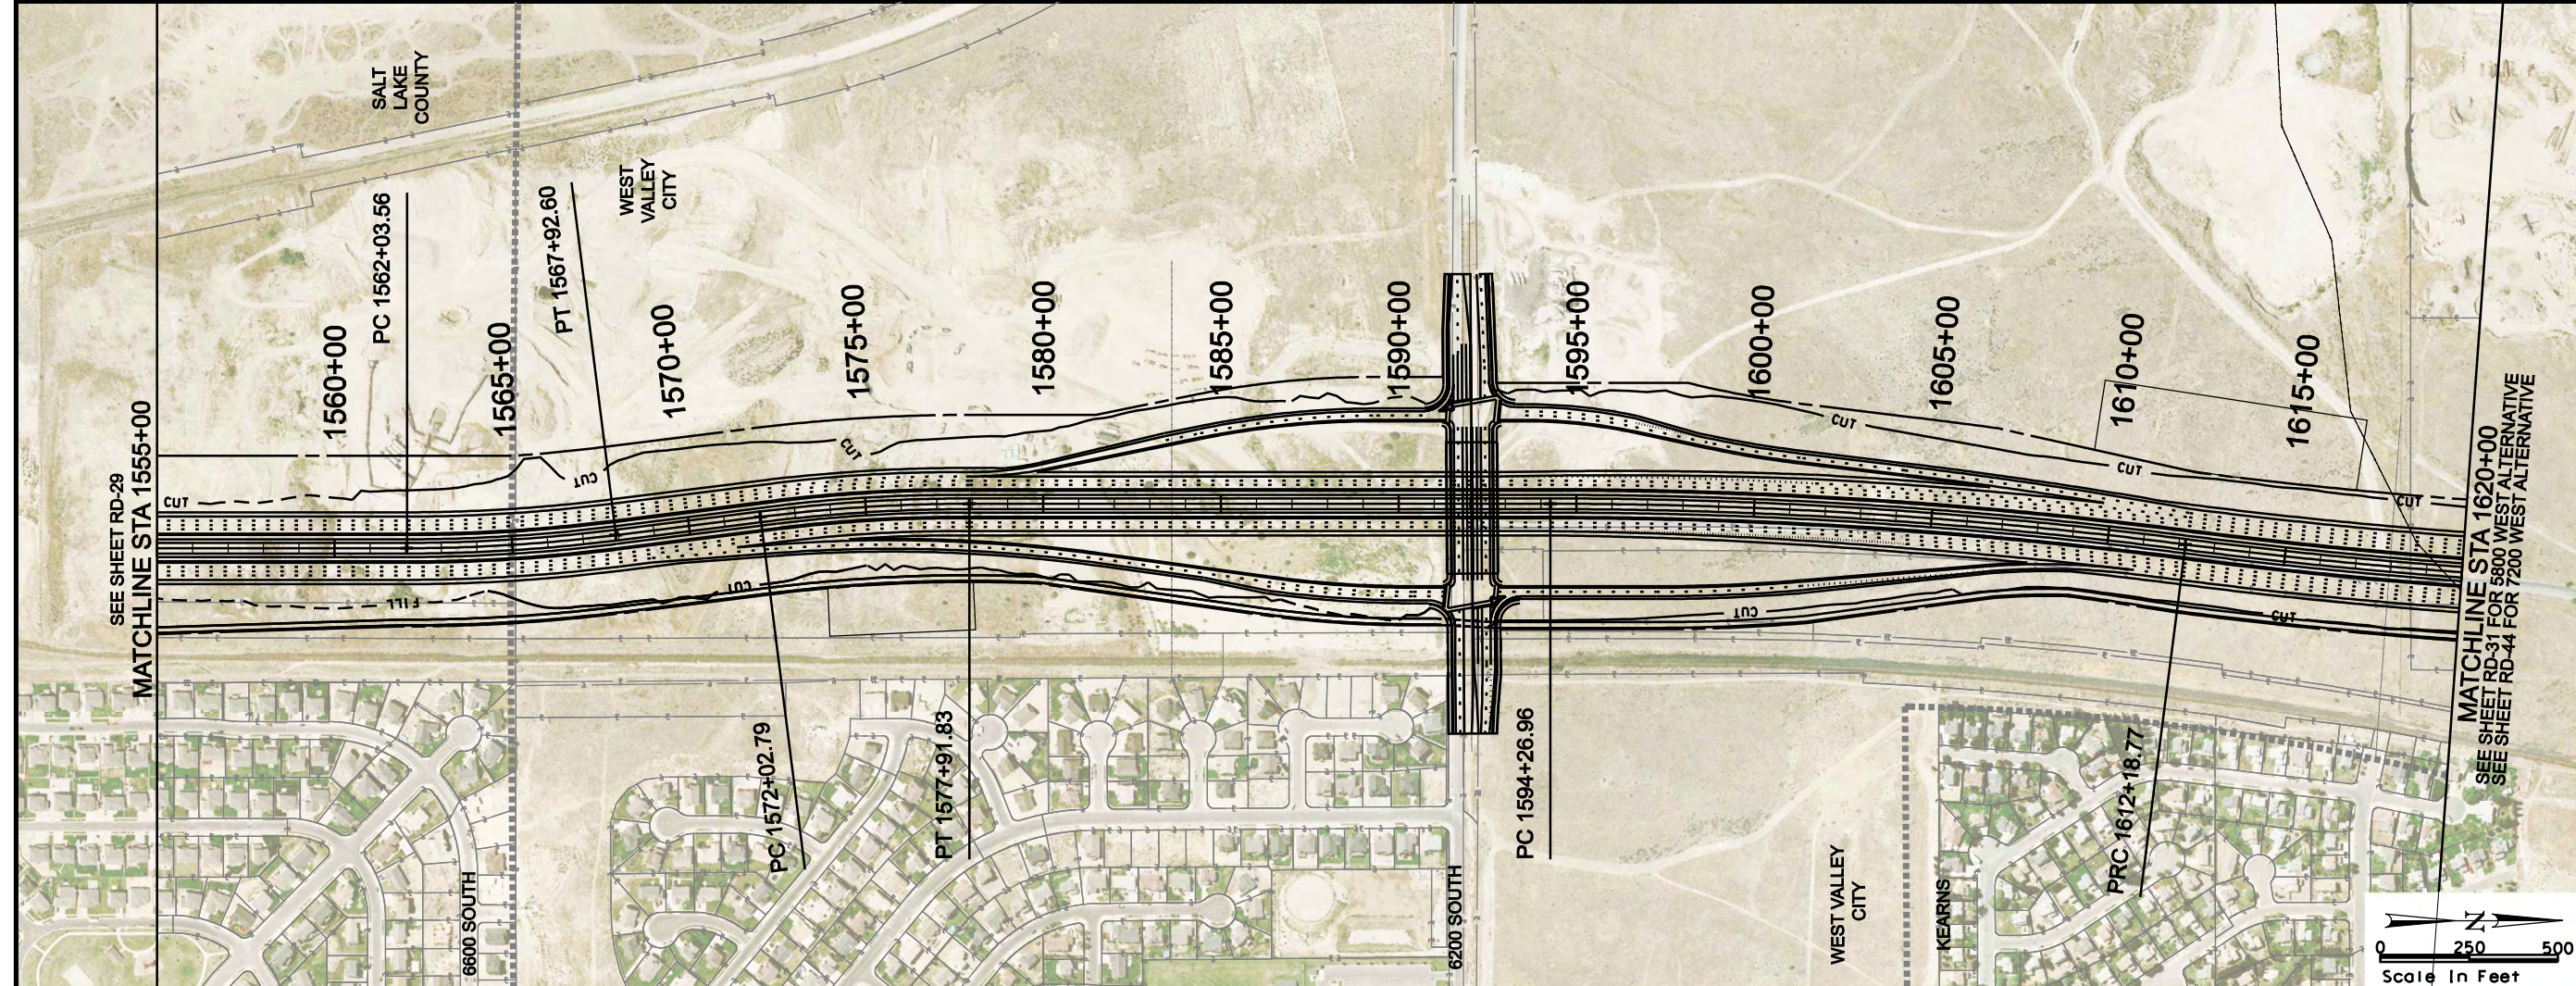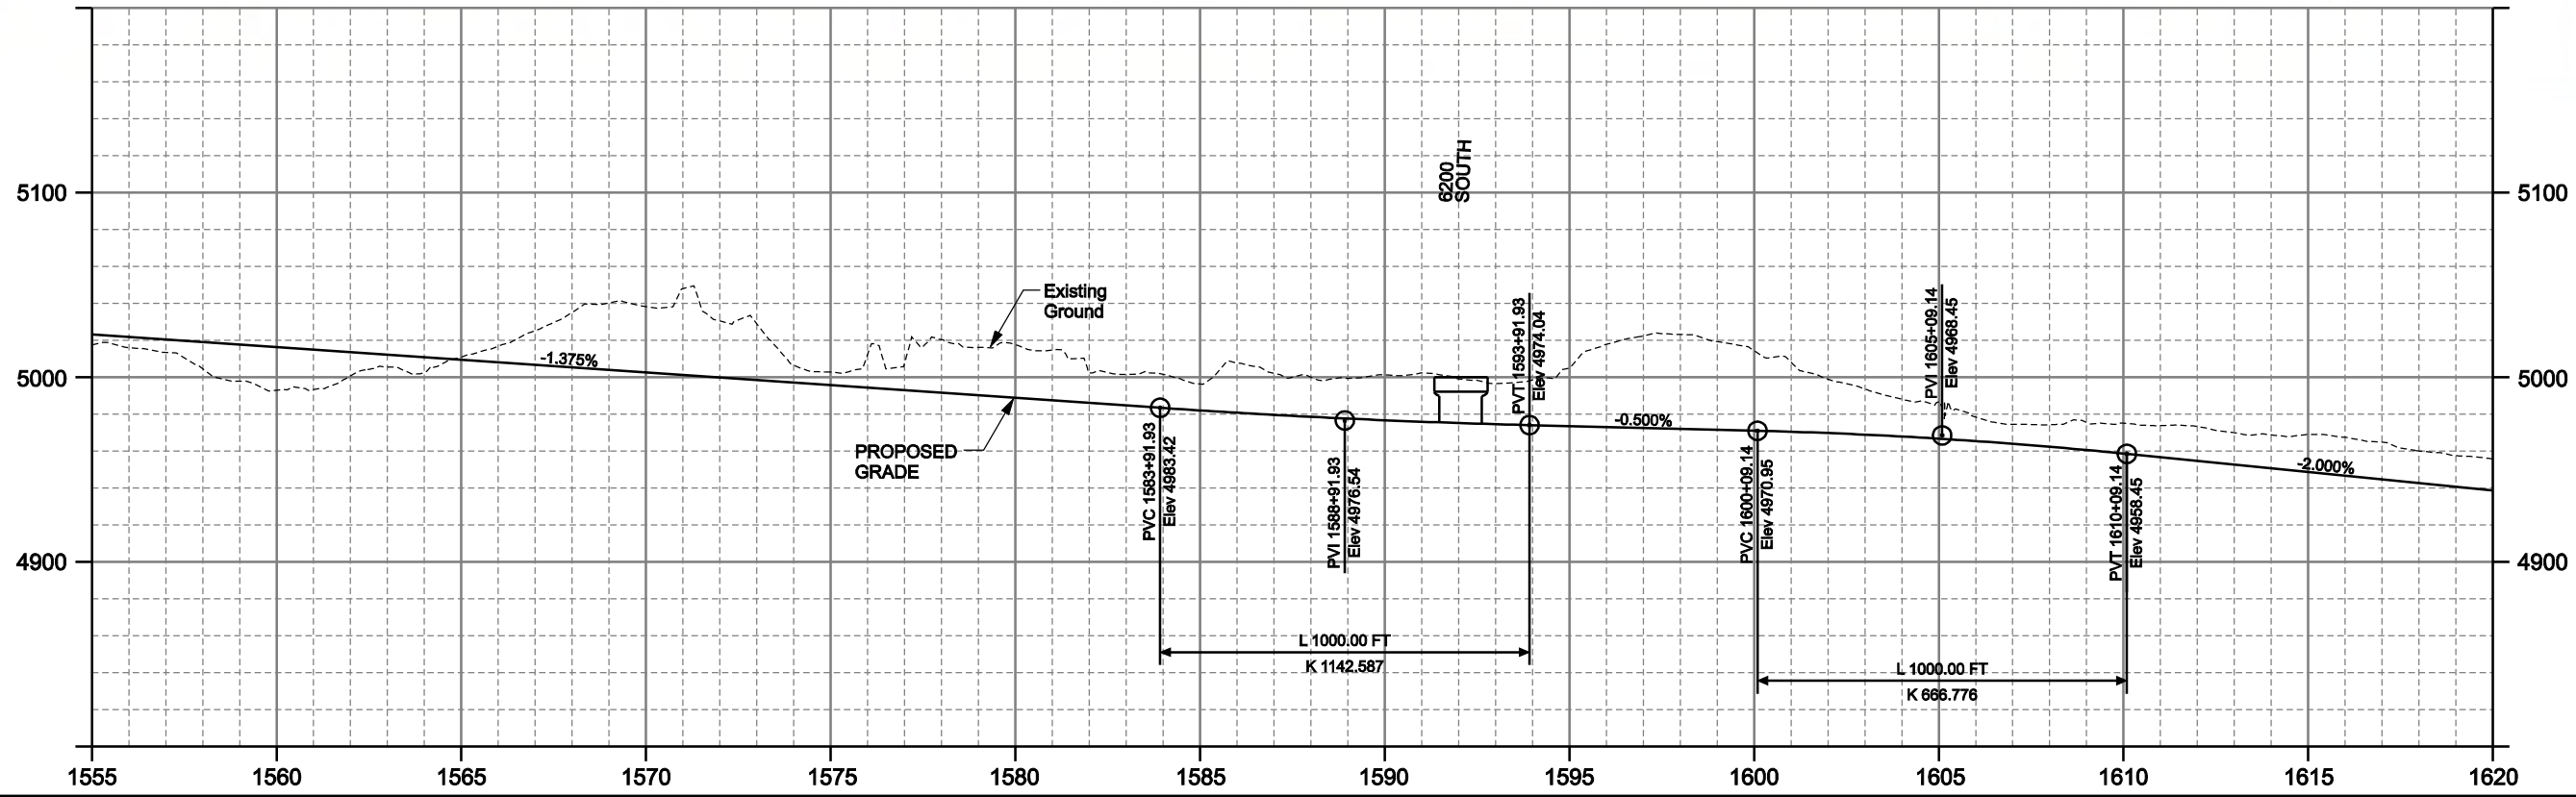



MOUNTAIN VIEW
CORRIDOR
ENVIRONMENTAL
IMPACT STATEMENT

MOUNTAIN VIEW CORRIDOR

5800 WEST FREEWAY /
7200 WEST FREEWAY ALTERNATIVES

ROADWAY PLAN AND PROFILE




SHEET RD-30 OF 89

LEGEND

—	ROW	—	EASEMENT
- - -	DRAINAGE	- - -	RELOCATION
- - -	UTILITY	- - -	EASEMENTS
- - -	TRANSIT	- - -	CENTER RUNNING
- - -	MIXED	- - -	TRAFFIC


—	EOP
- - -	CUT LINE
- - -	FILL LINE
- - -	WETLANDS
- - -	PROPERTY LINE
- - -	CITY BOUNDARY

B:\12\2008\122687A-WTC\Sheet_Files\TIES RoadwayProfile\RD-31.dgn

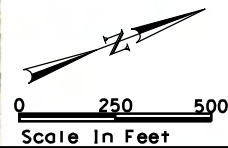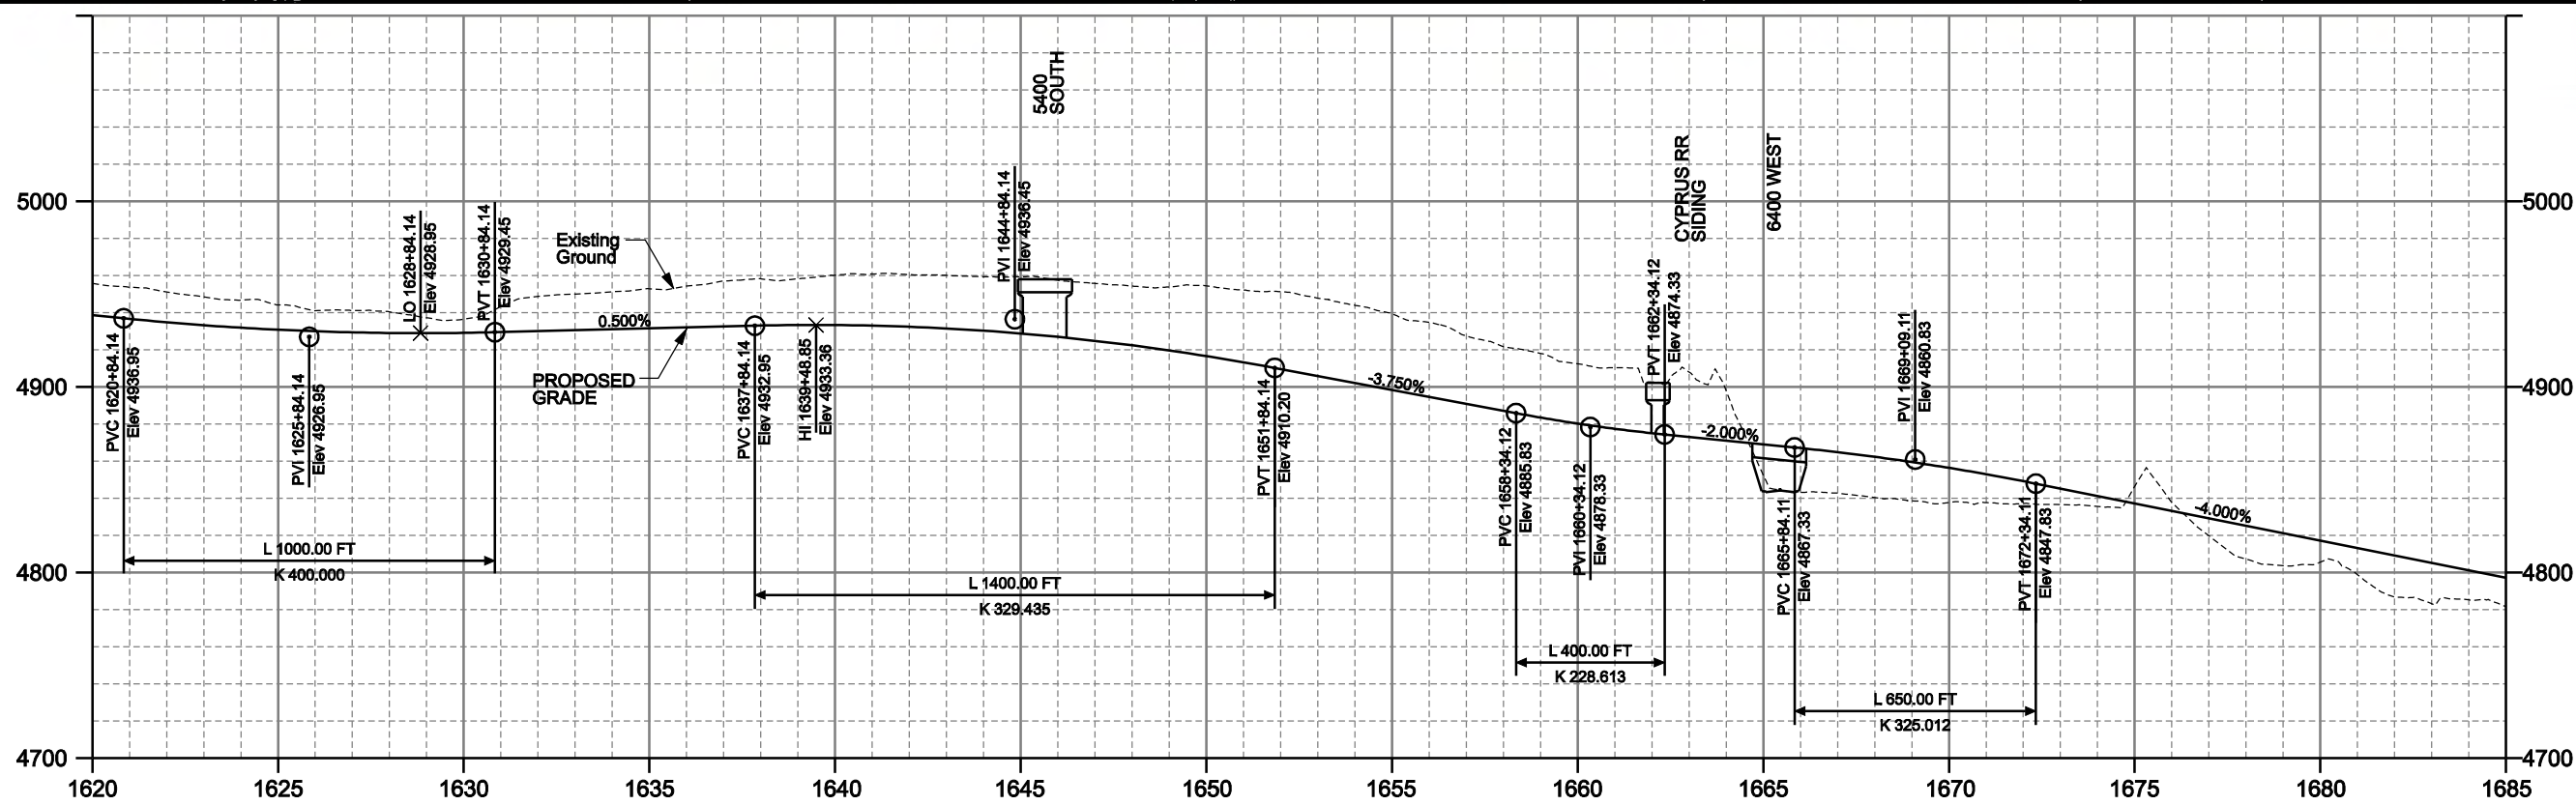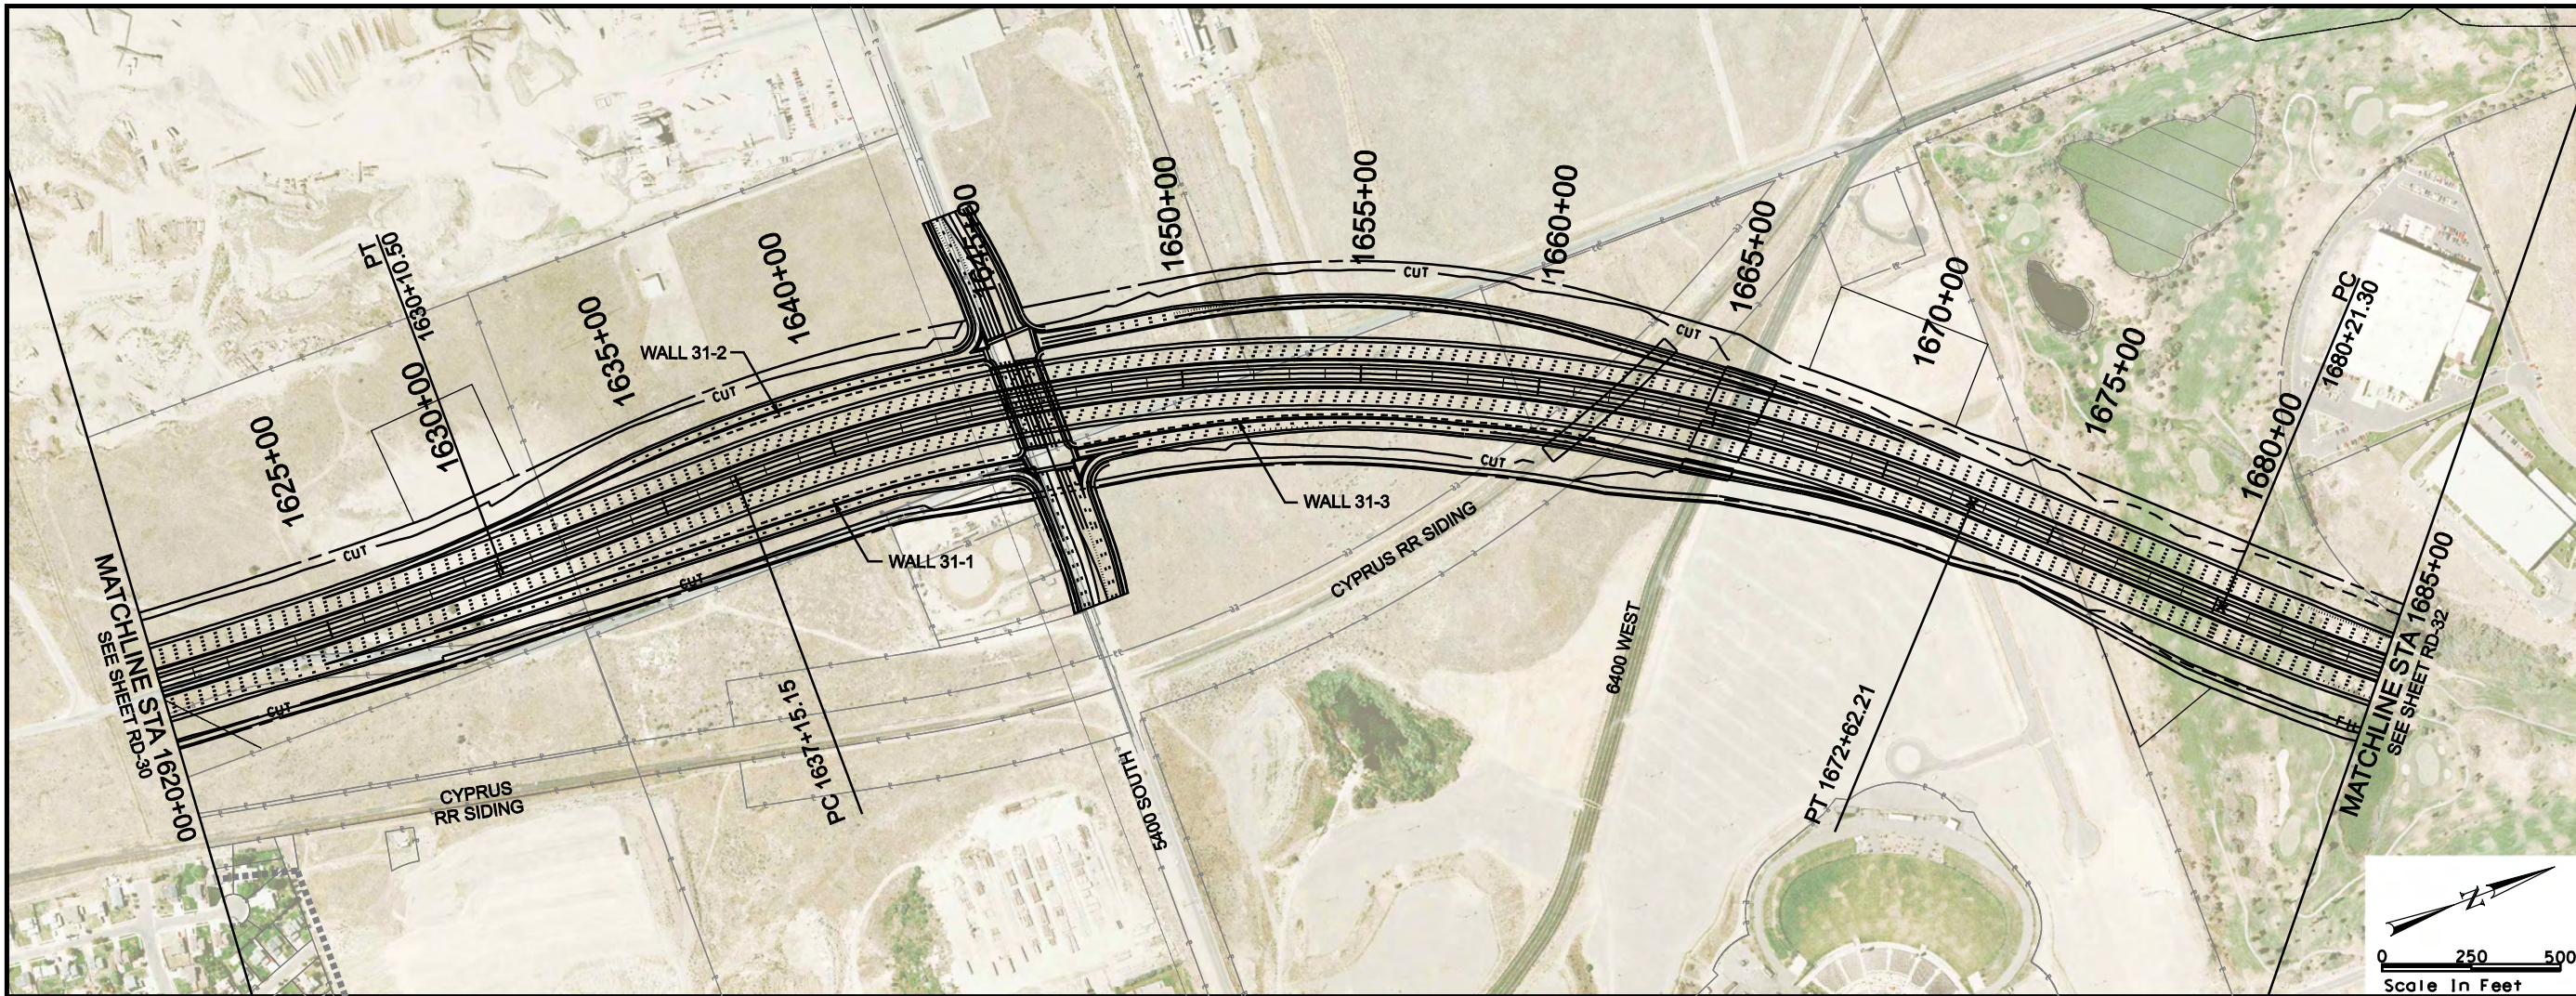



LEGEND

— CUT —	ROW	— EASEMENT —
- - - FILL - - -	DRAINAGE	UTILITY RELOCATION
[Hatched Box]	WETLANDS	TRANSIT EASEMENTS
— P —	PROPERTY LINE	CENTER RUNNING
		MIXED TRAFFIC

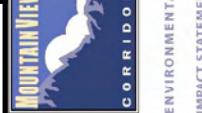

MOUNTAIN VIEW CORRIDOR		
5800 WEST FREEWAY ALTERNATIVE		
ROADWAY PLAN AND PROFILE		

8/12/2008 U:\22687A-WTC\Sheet_Files\Trio_LES\RoadwayPlanProfile\RD-33.dgn

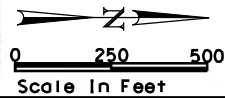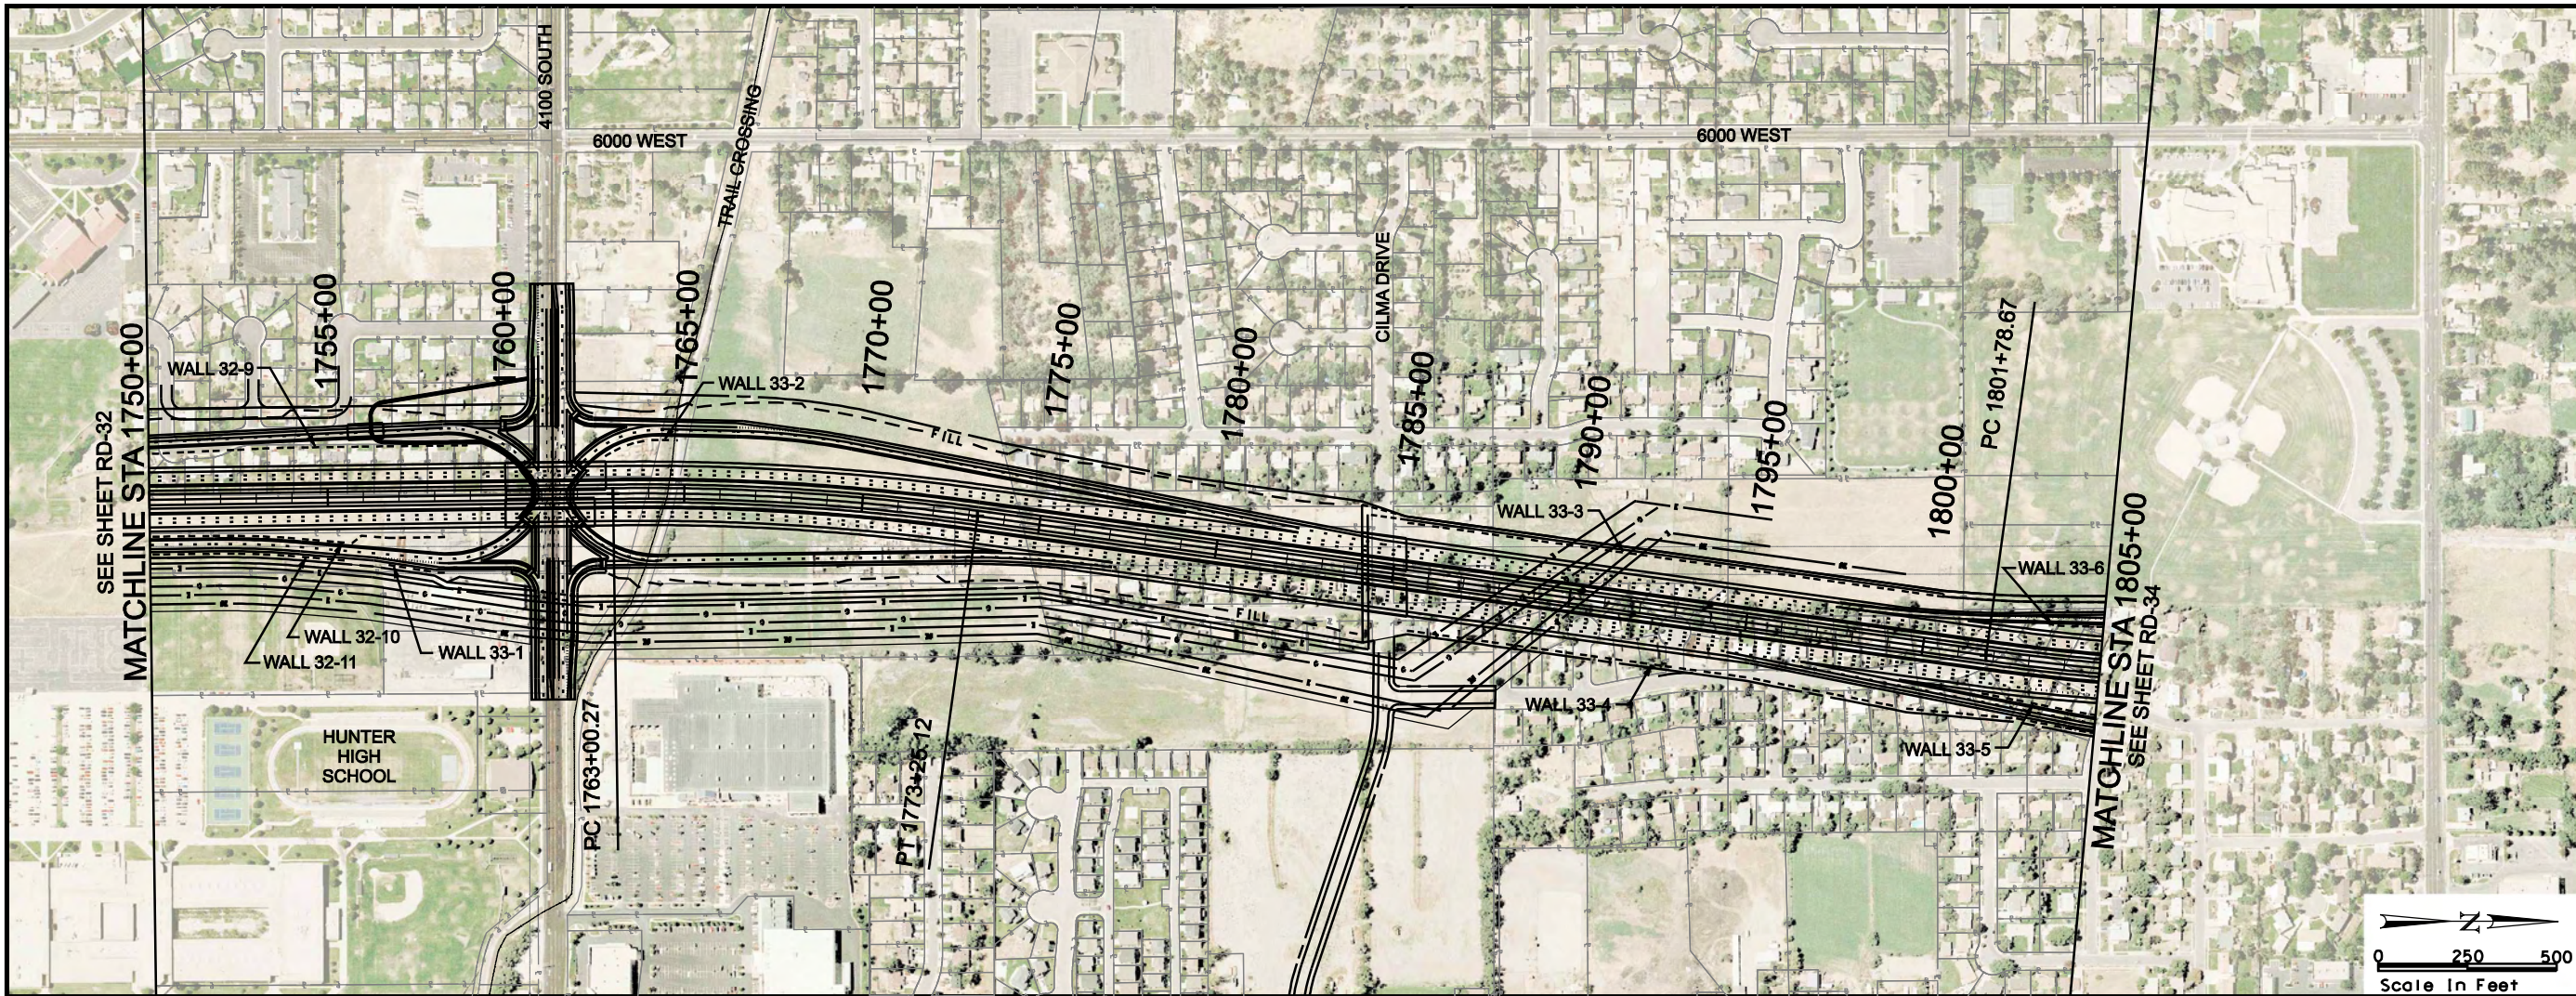


LEGEND

- ROW
- DRAINAGE EASEMENT
- UTILITY RELOCATION EASEMENT
- TRANSIT EASEMENTS
- CENTER RUNNING
- MIXED TRAFFIC

- CUT LINE
- FILL LINE
- WETLANDS



- PROPERTY LINE
- CITY BOUNDARY

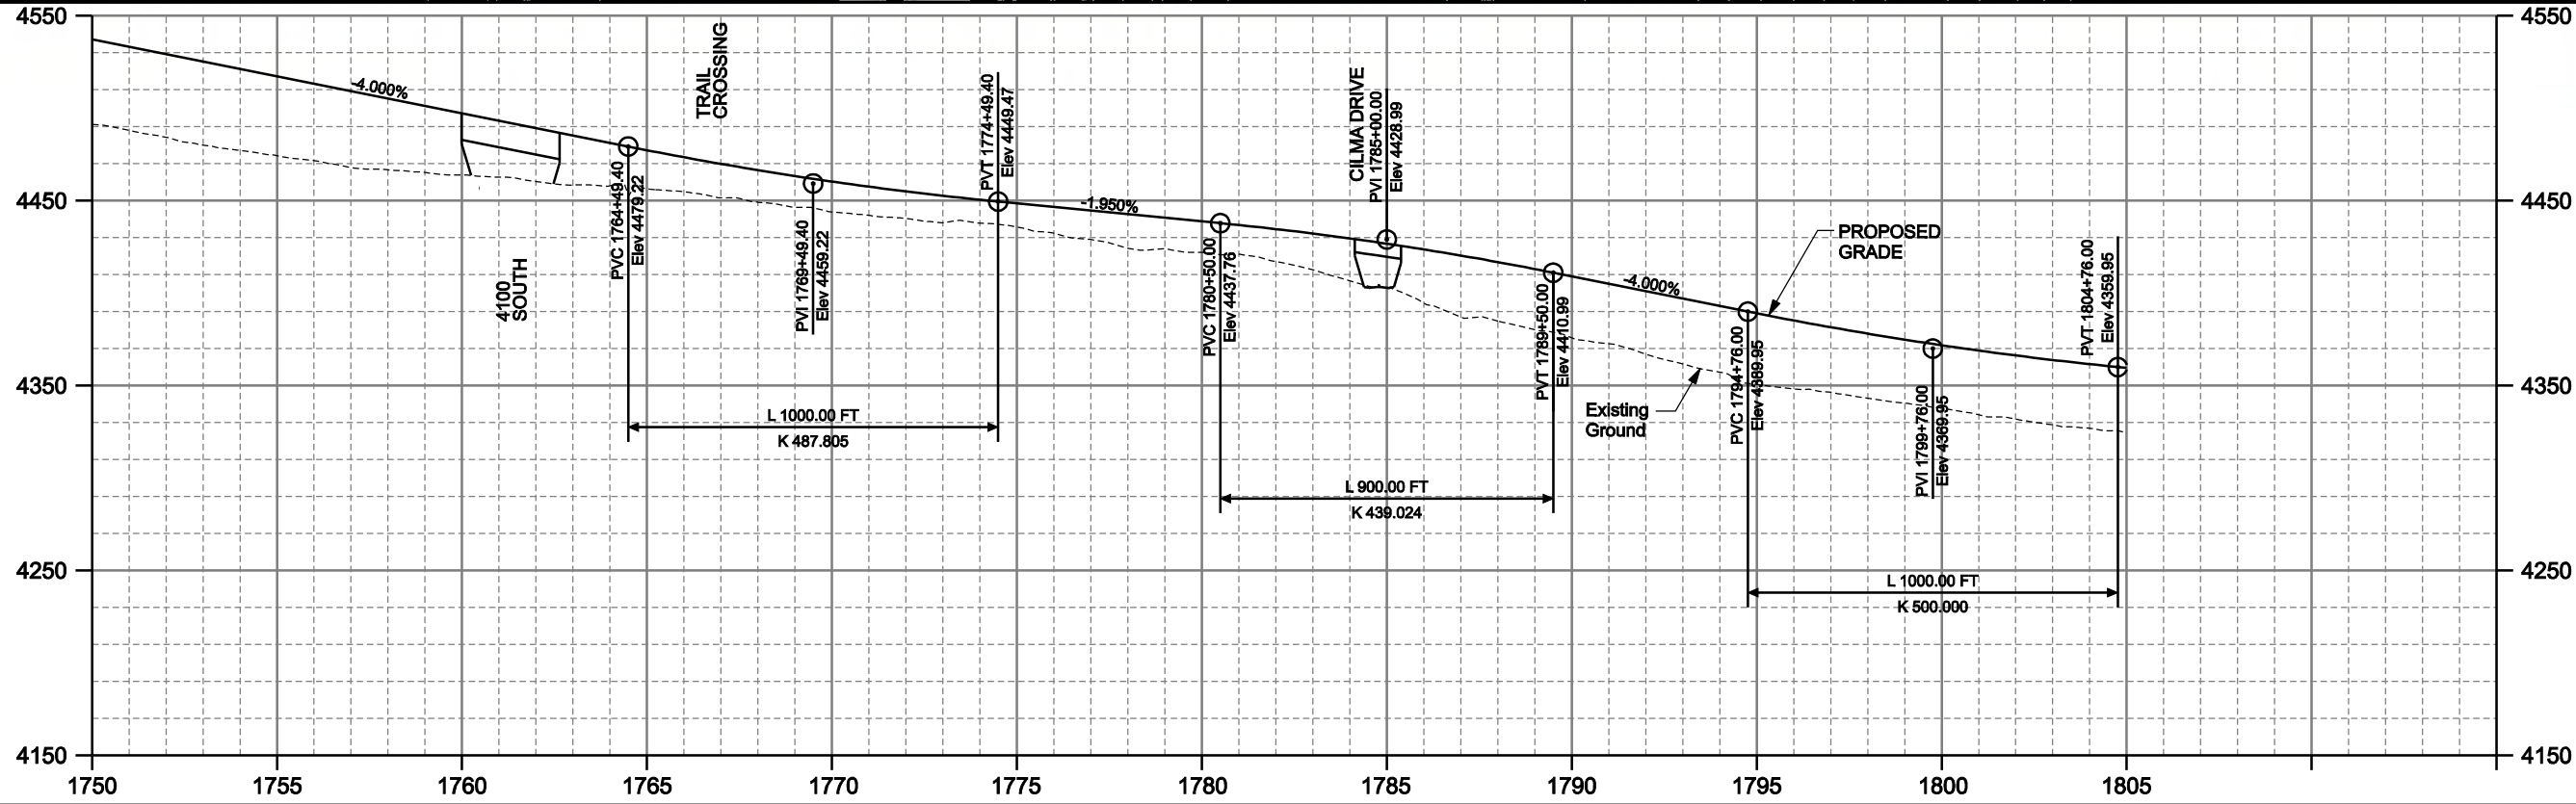

MOUNTAIN VIEW CORRIDOR

5800 WEST FREEWAY ALTERNATIVE

ROADWAY PLAN AND PROFILE

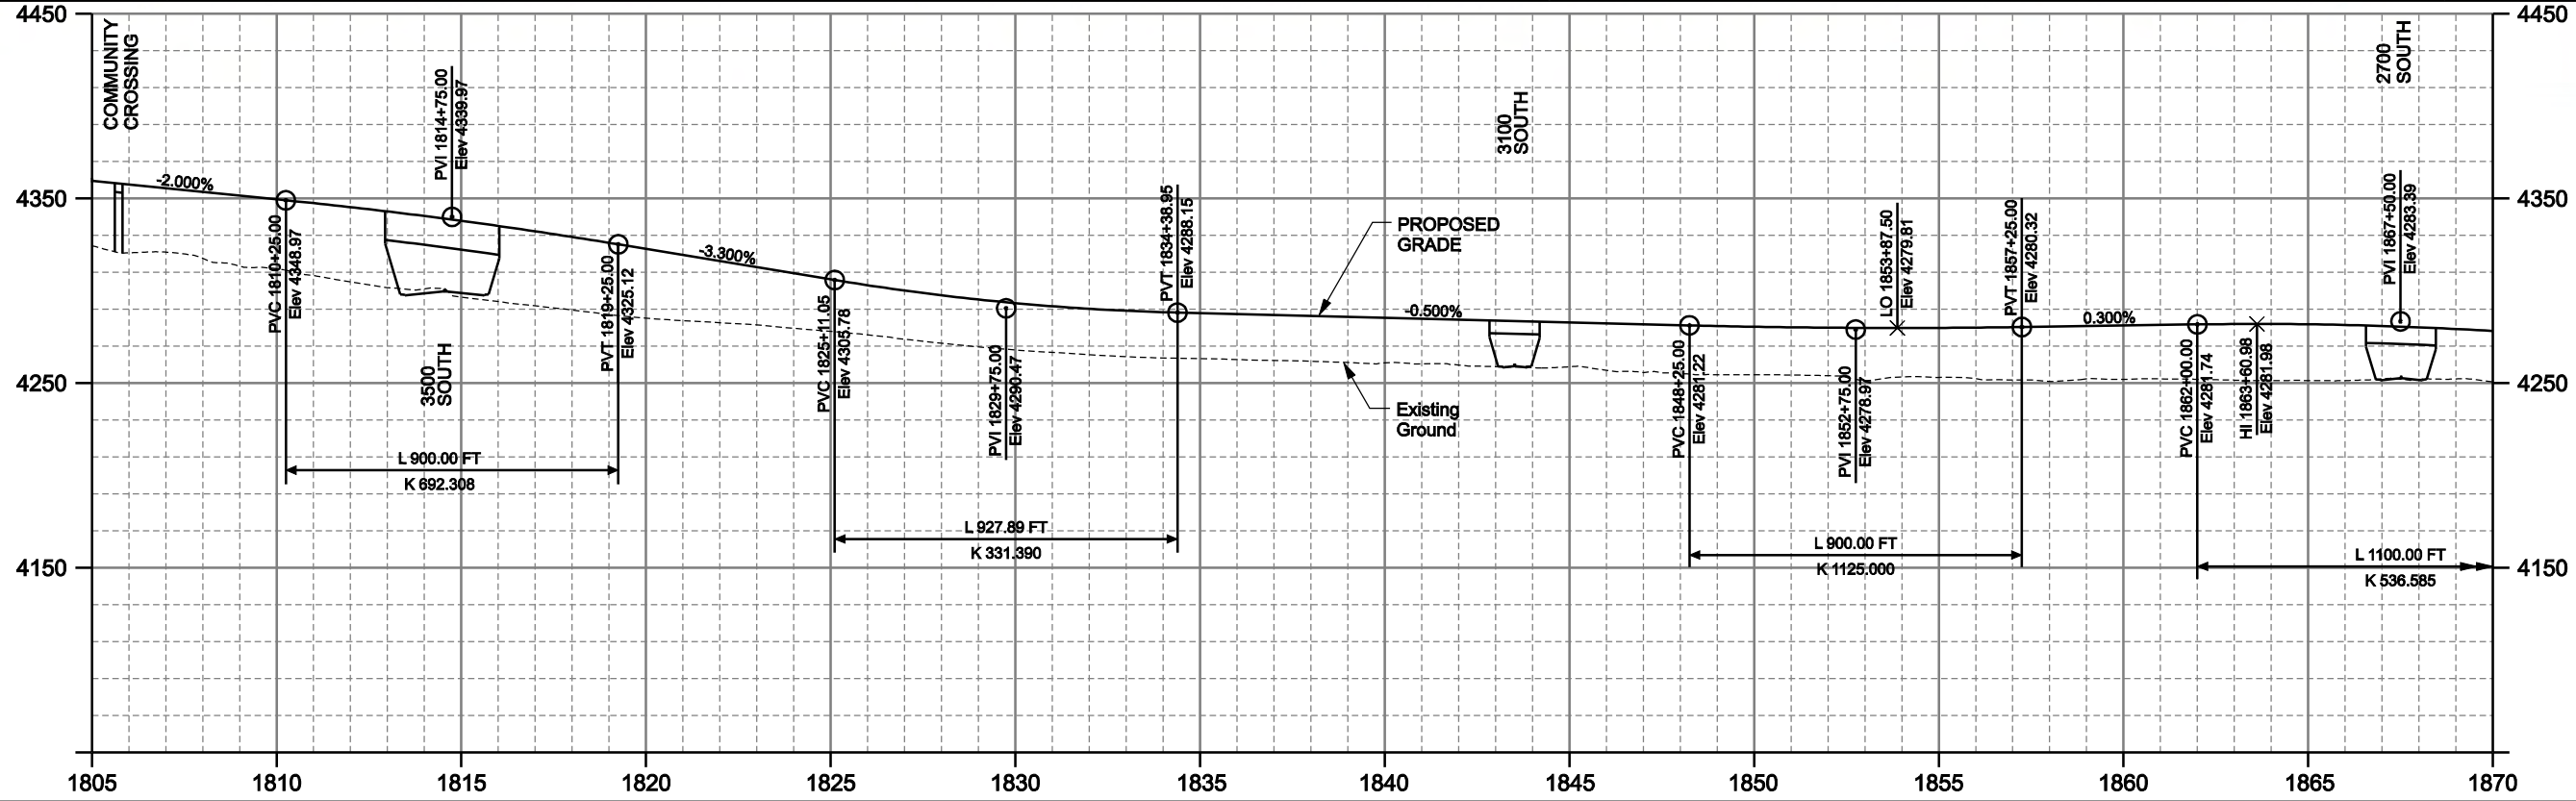
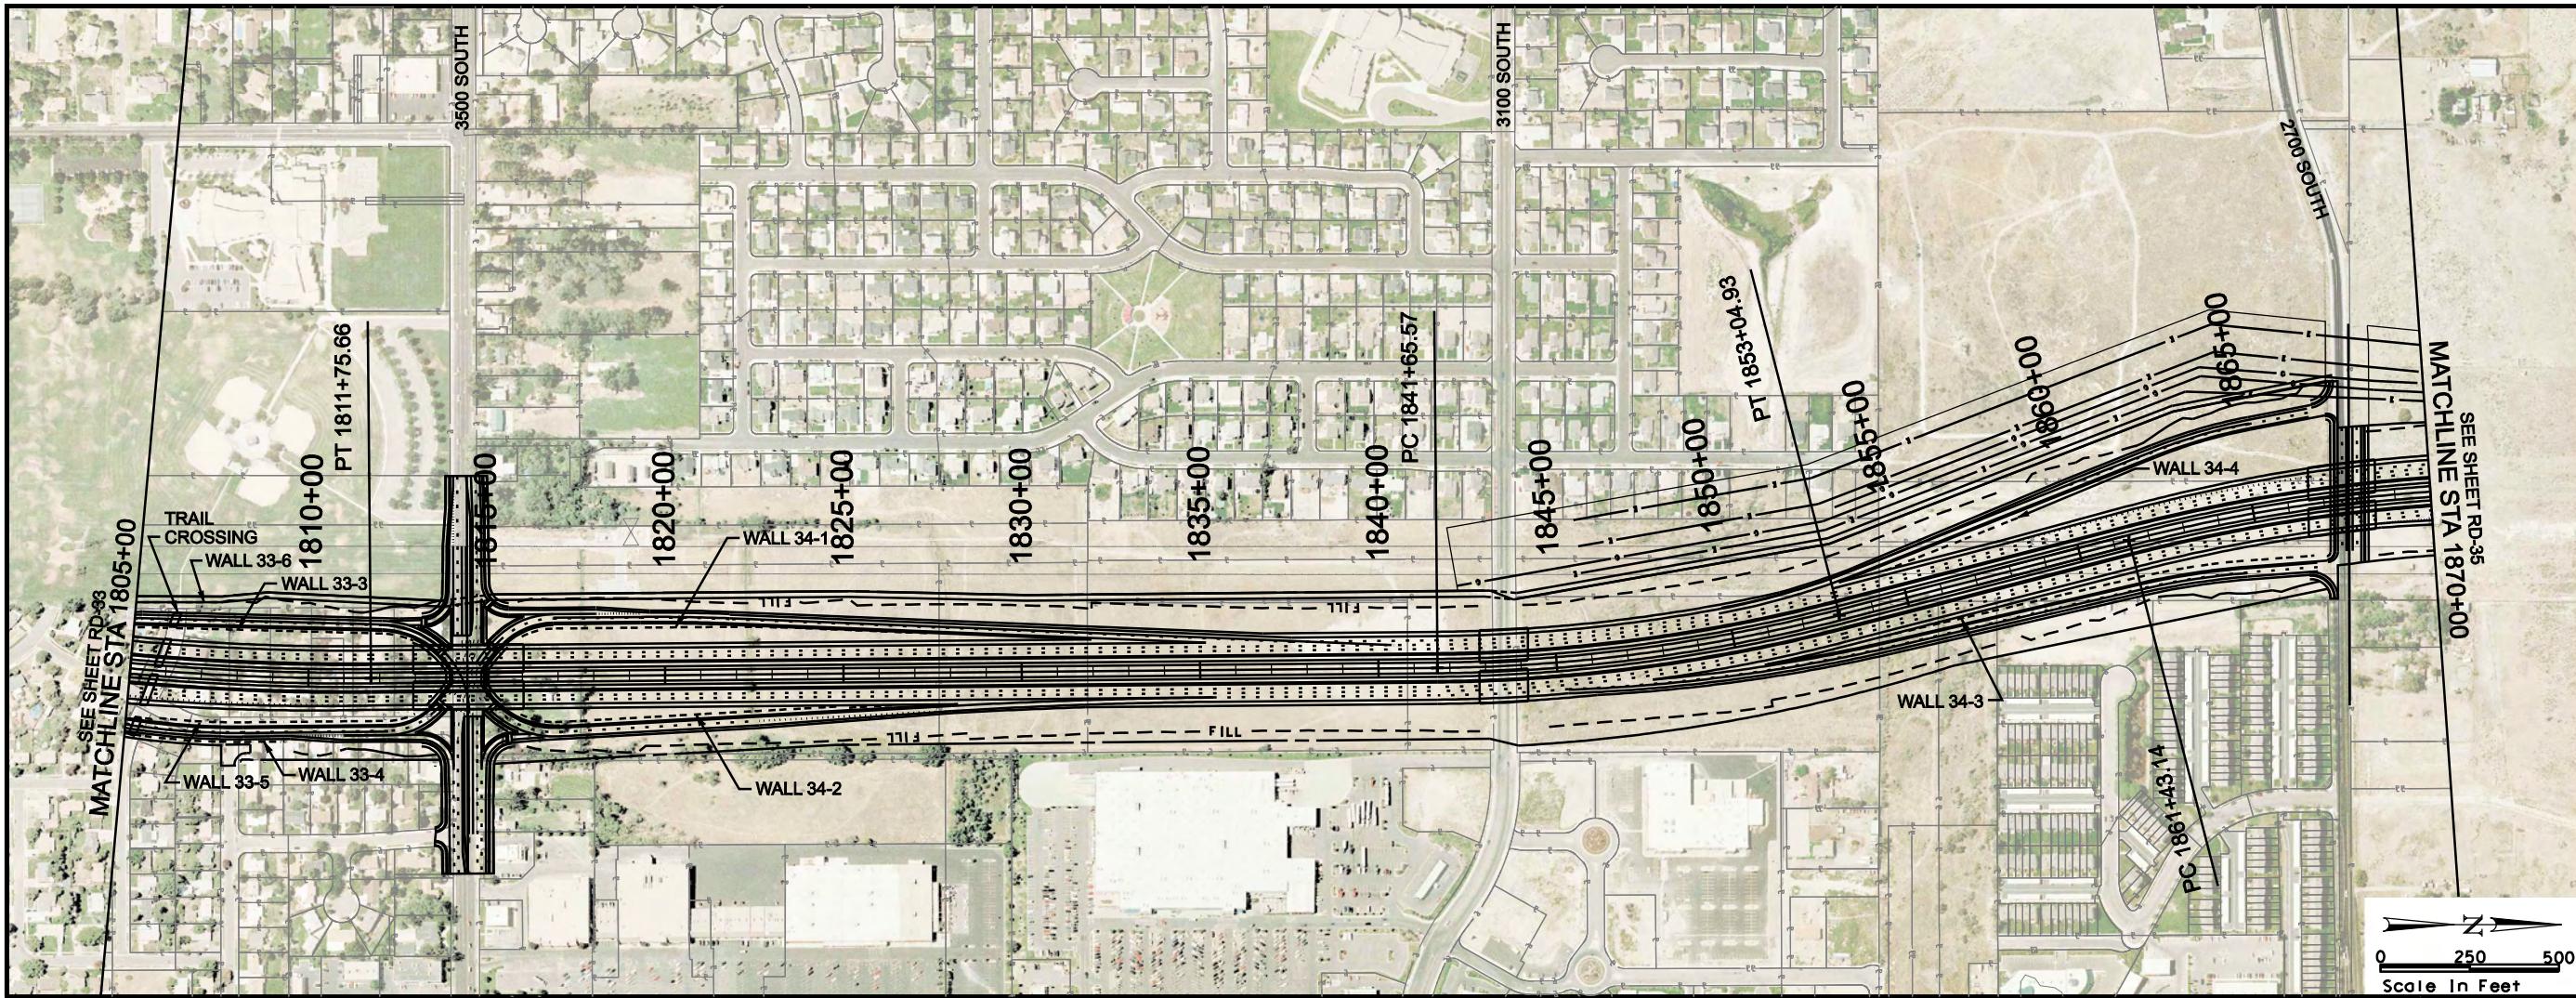


LEGEND

— CUT —	ROW	— DRAINAGE EASEMENT —
— FILL —	— UTILITY RELOCATION —	— TRANSIT EASEMENTS —
▨ WETLANDS	— CENTER RUNNING —	— MIXED TRAFFIC —
— P —	PROPERTY LINE	CITY BOUNDARY



MOUNTAIN VIEW CORRIDOR	
5800 WEST FREEWAY ALTERNATIVE	
ROADWAY PLAN AND PROFILE	

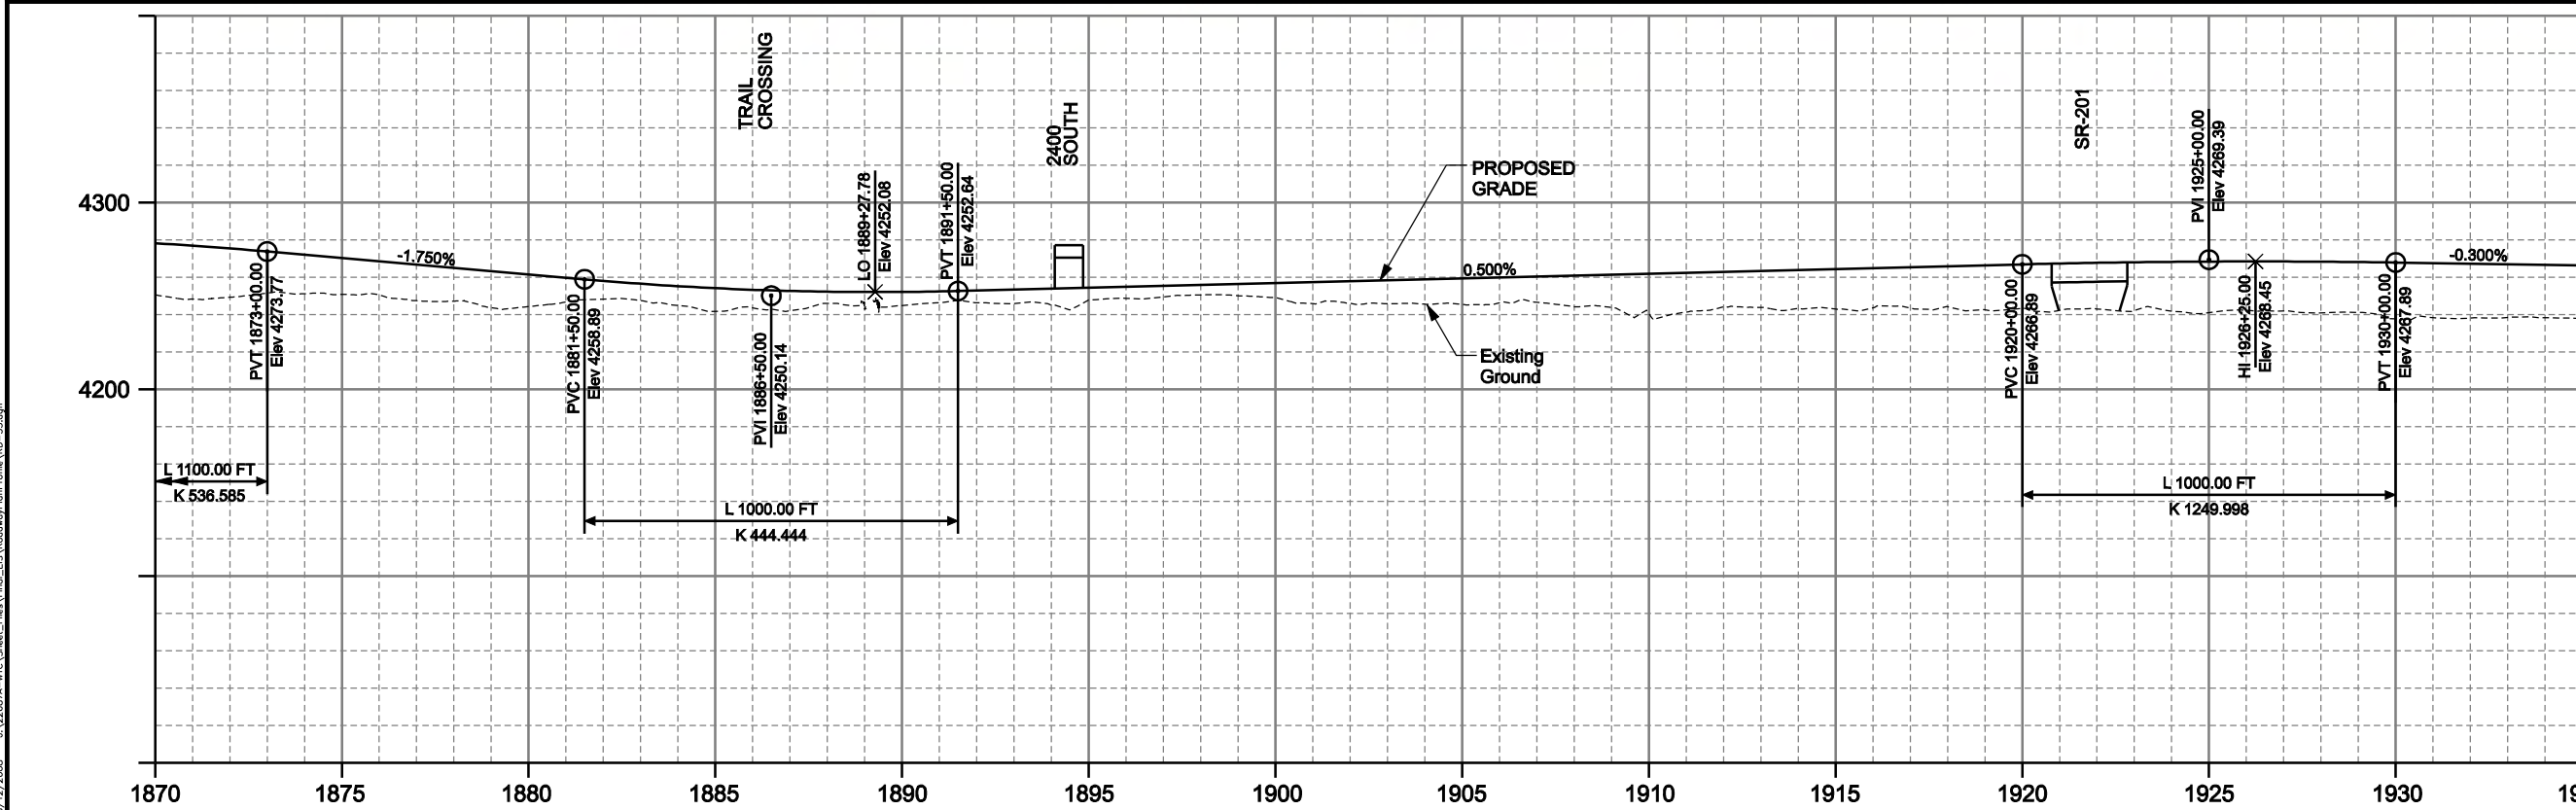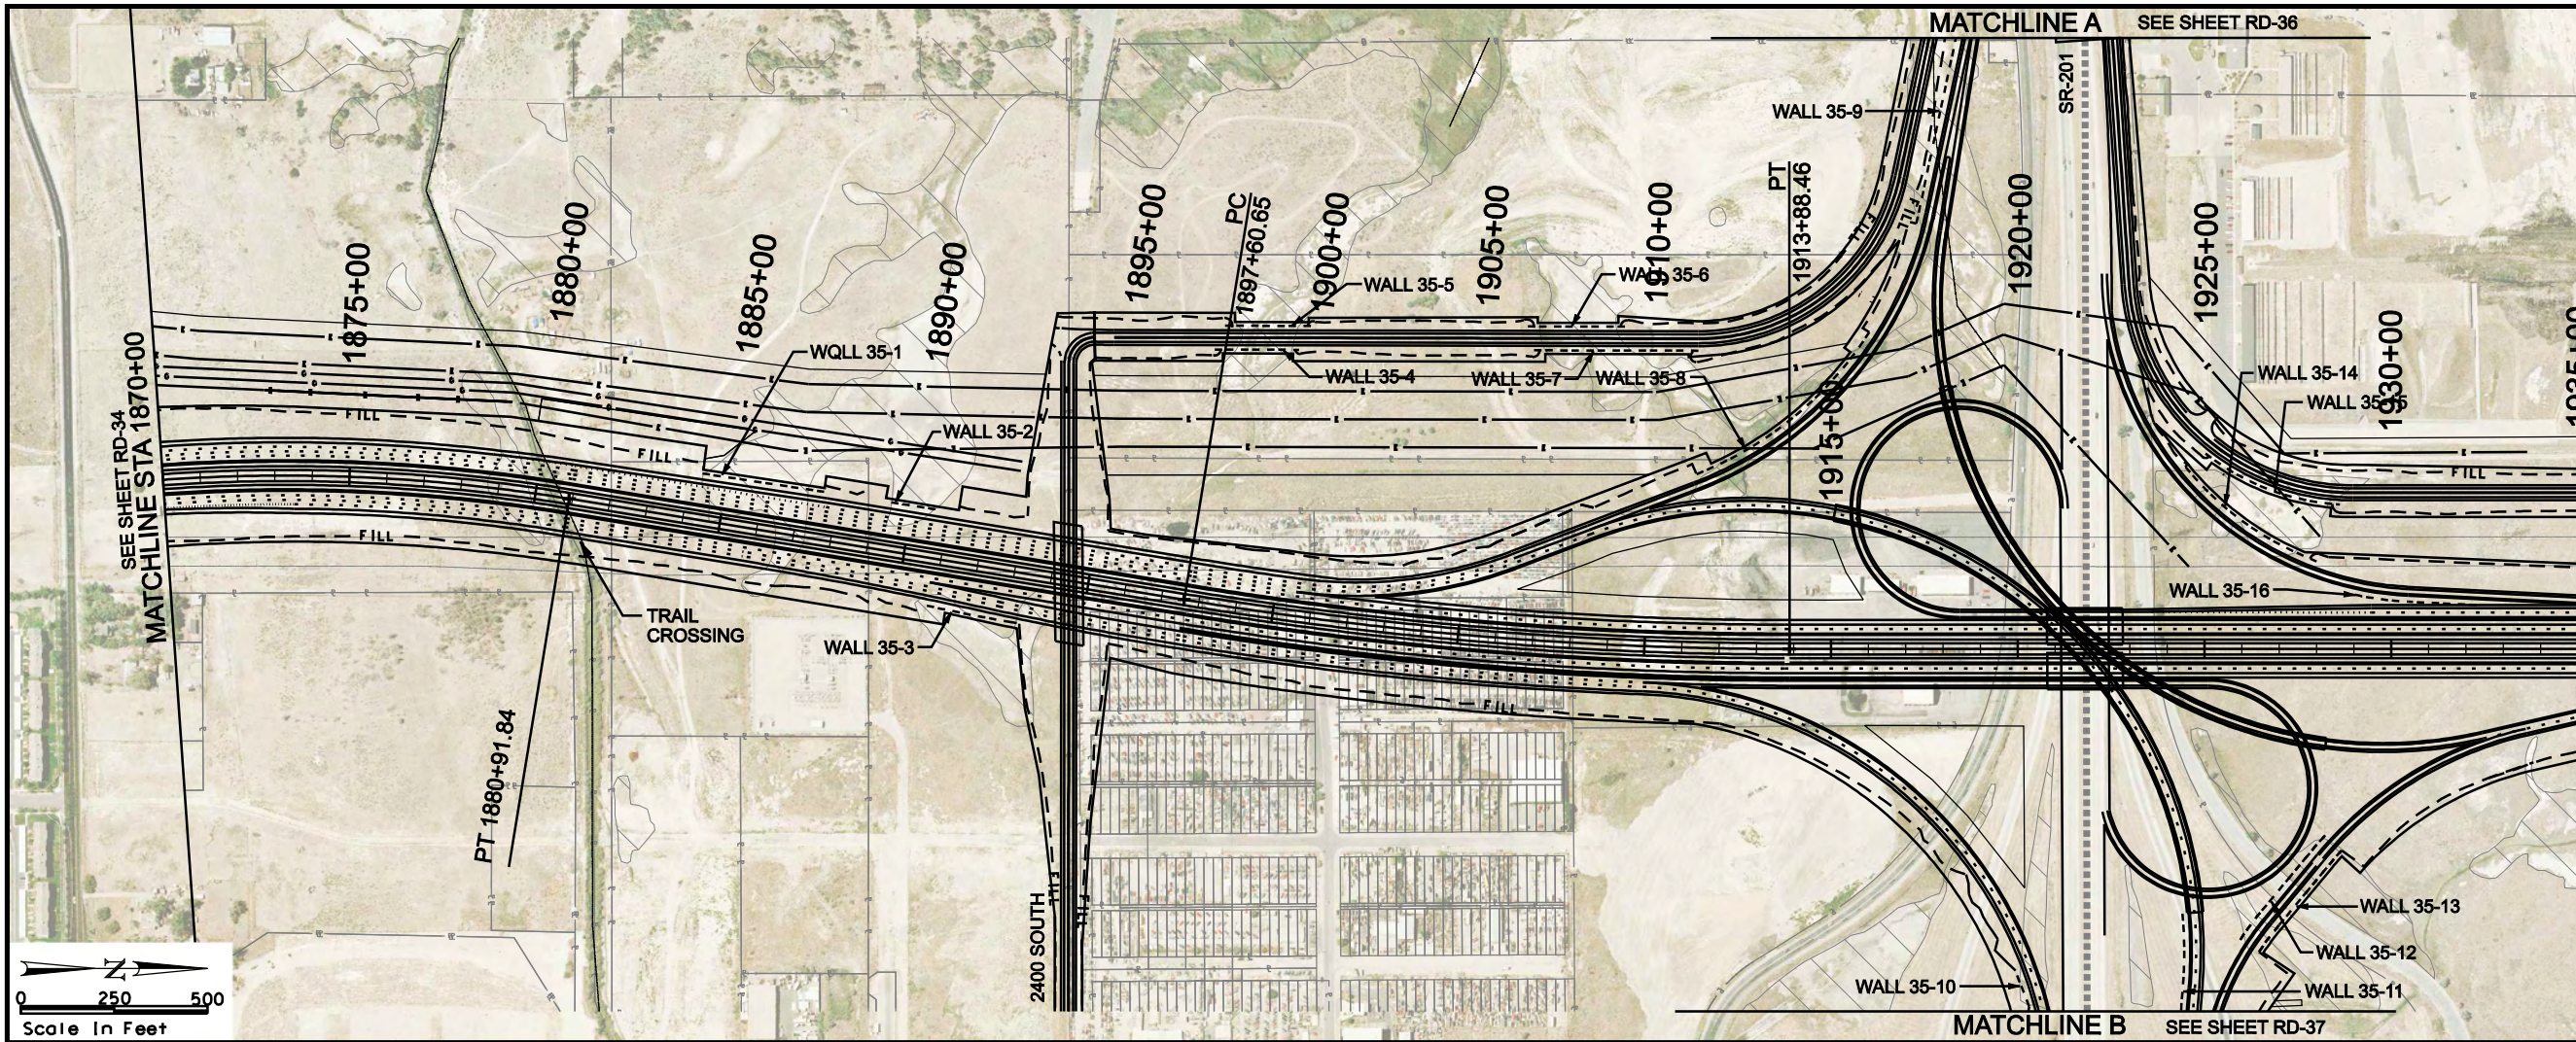

LEGEND

— CUT —	ROW	— DRAINAGE EASEMENT —
- - - FILL - - -	UTILITY RELOCATION	— EASEMENT —
▨ WETLANDS	TRANSIT EASEMENTS	— CENTER RUNNING —
— P —	MIXED TRAFFIC	— PROPERTY LINE —
		— CITY BOUNDARY —

MOUNTAIN VIEW CORRIDOR

5800 WEST FREEWAY ALTERNATIVE


ROADWAY PLAN AND PROFILE

SHEET RD-35 OF 89

MOUNTAIN VIEW CORRIDOR

5800 WEST FREEWAY ALTERNATIVE

ROADWAY PLAN AND PROFILE

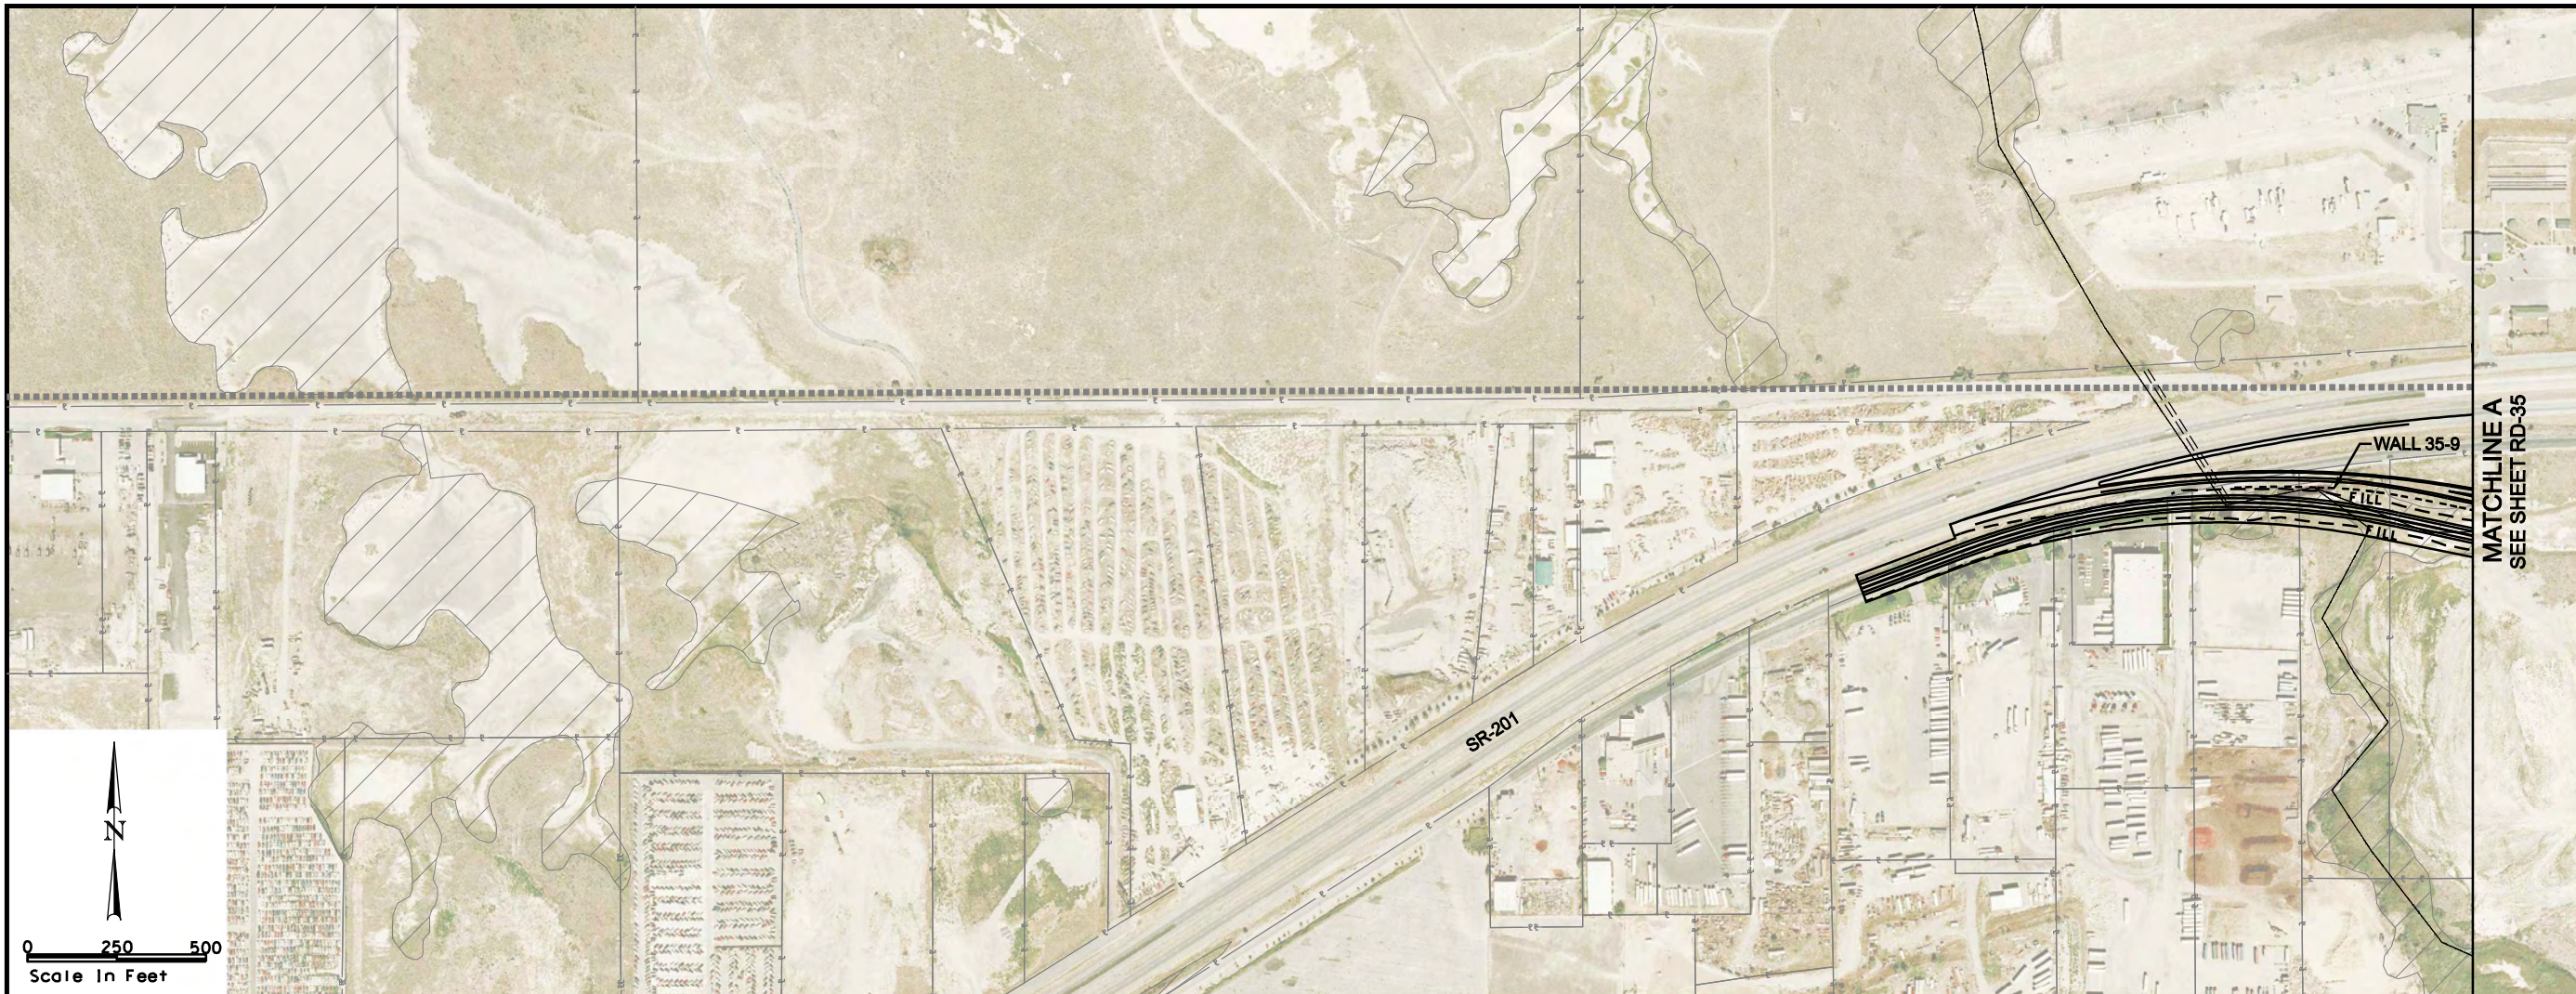

NO PROFILE THIS SHEET

MATCHLINE A
SEE SHEET RD-35

WALL 35-9

SR-201

LEGEND

ROW

DRAINAGE EASEMENT
UTILITY RELLOCATION EASEMENT

TRANSIT EASEMENTS UTILITY RELOCATION

CENTER RUNNING

MIXED TRAFFIC

FOR



CUL LINE

FILL LINE WETLANDS

1
2
84



PROPERTY LINE

CITY BOUNDARY

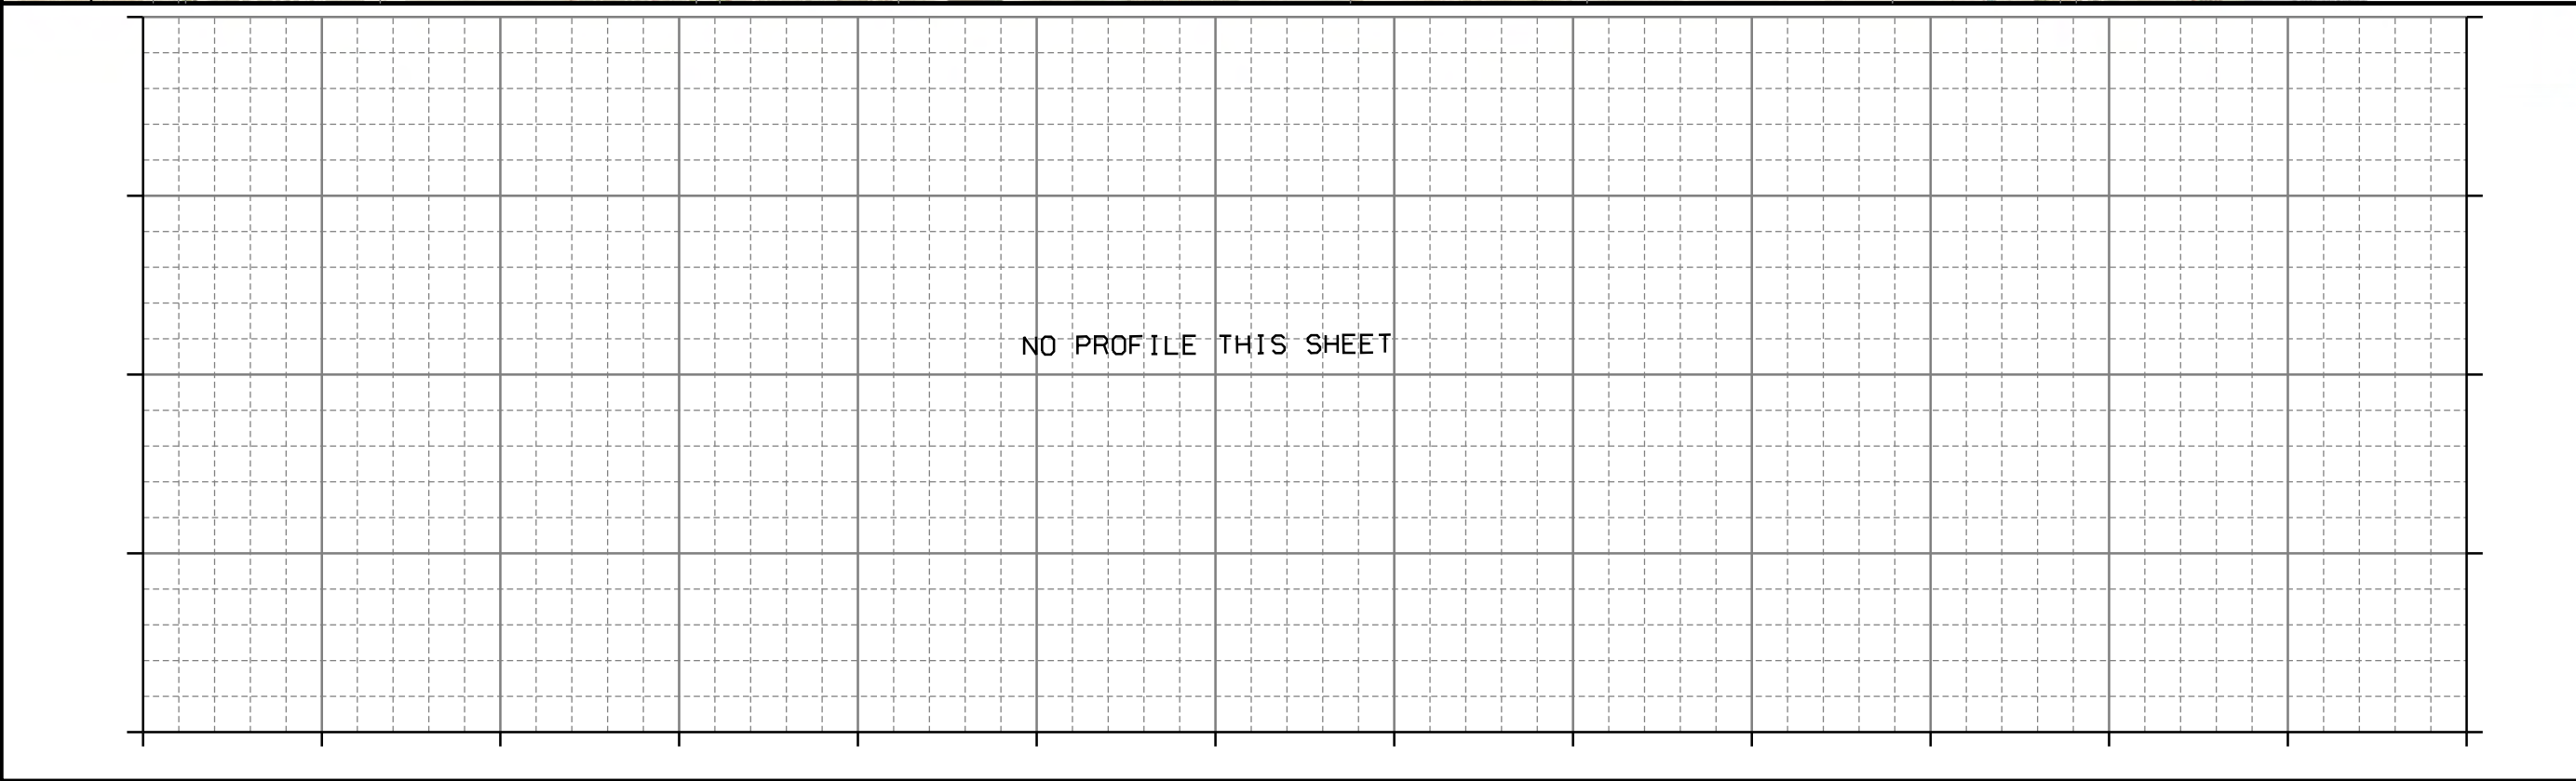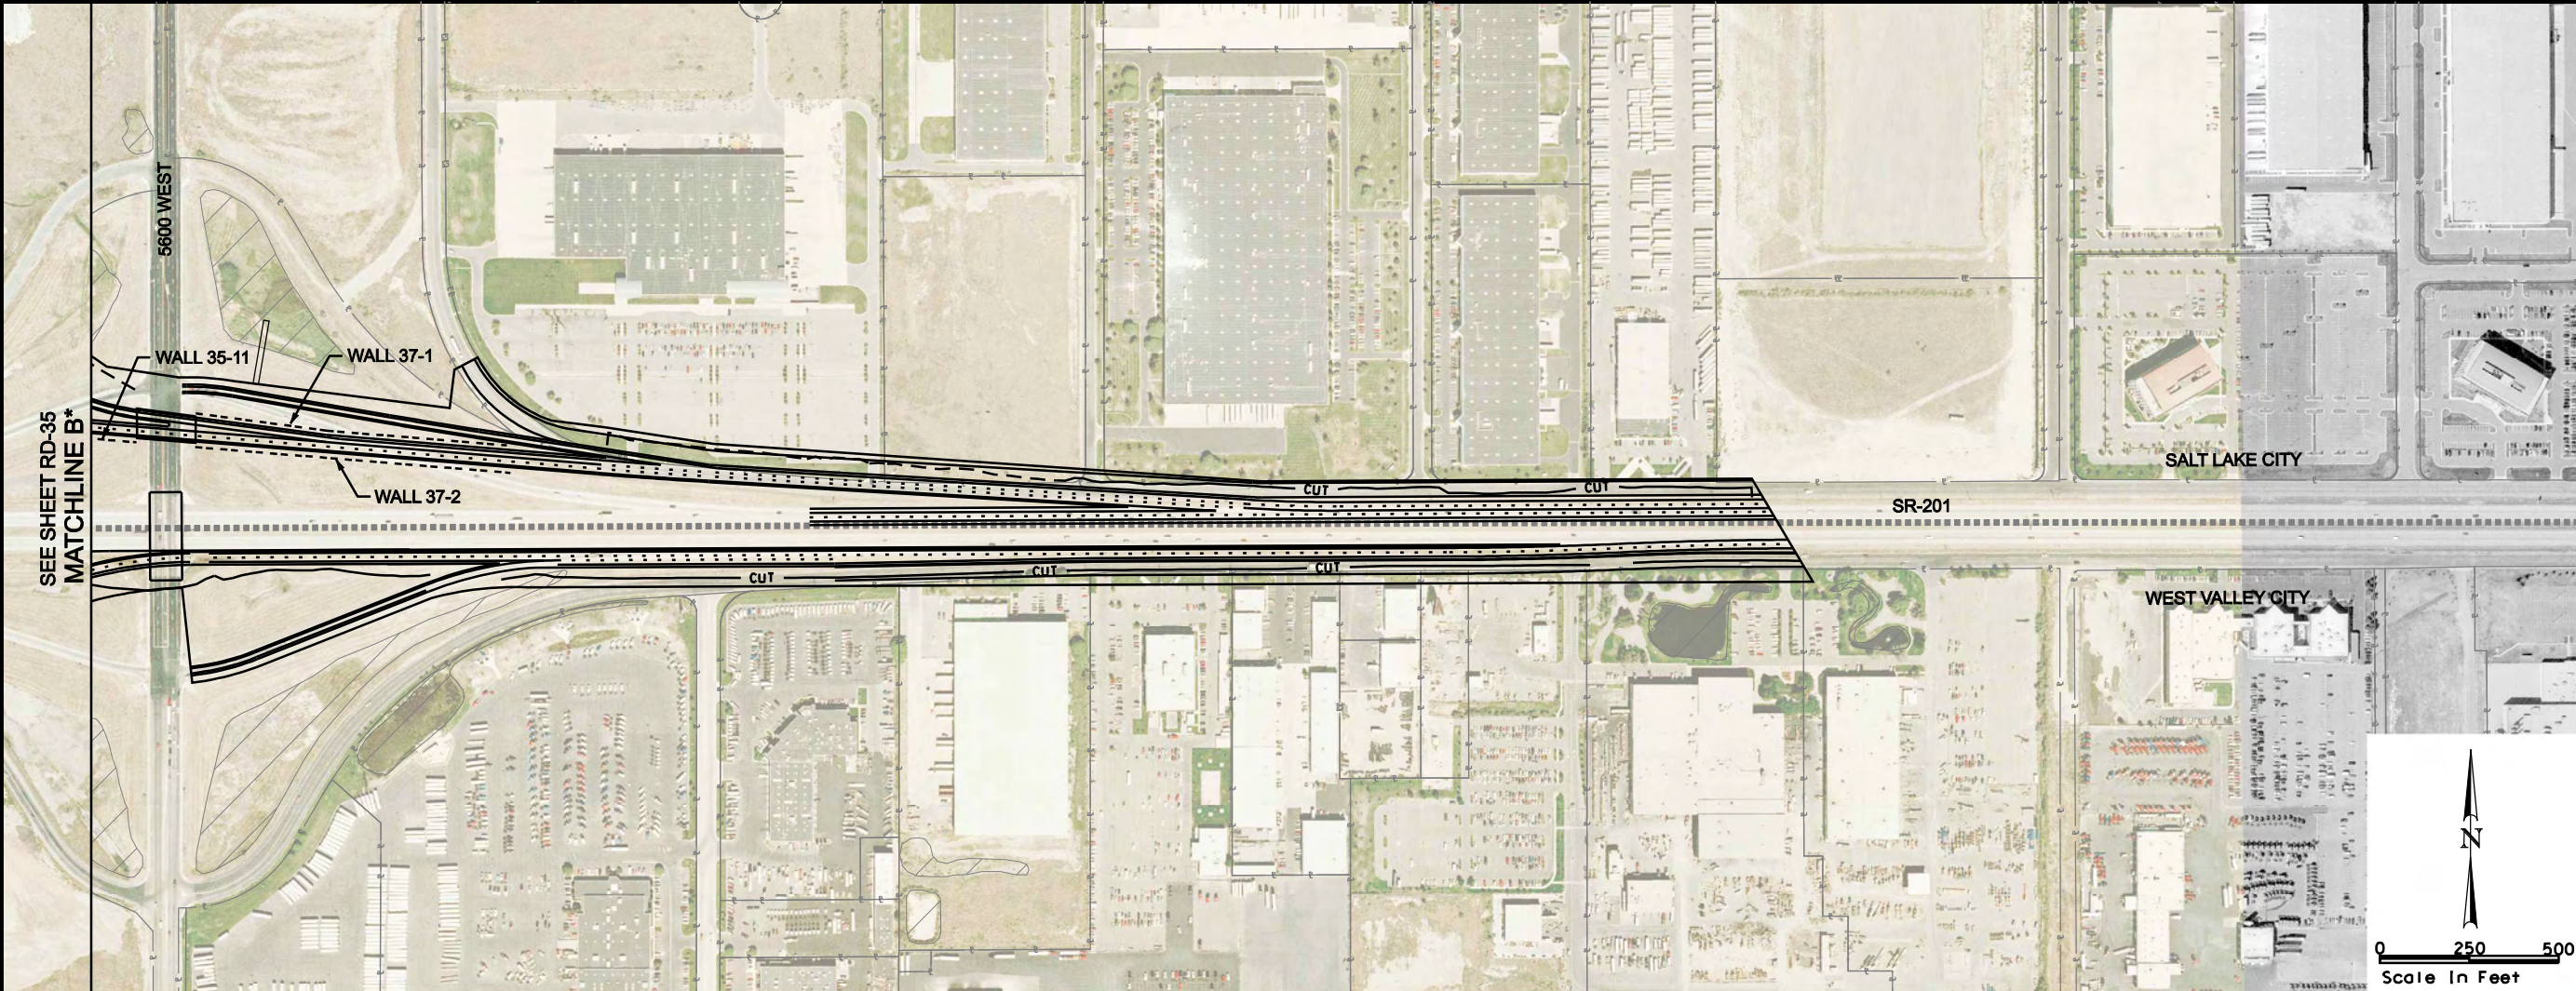

	MOUNTAIN VIEW CORRIDOR	LEGEND — ROW --- DRAINAGE EASEMENT --- UTILITY RELOCATION EASEMENT --- TRANSIT EASEMENTS --- CENTER RUNNING --- MIXED TRAFFIC — CUT — EOP — FILL — CUT LINE — WETLANDS — FILL LINE — P — PROPERTY LINE — CITY BOUNDARY
	5800 WEST FREEWAY ALTERNATIVE	
	ROADWAY PLAN AND PROFILE	
SHEET RD-37 OF 89		

8/12/2008 U:\22687A-WTC\Sheet_Files\Trio_LES\RoadwayPlanProfile\RD-38.dgn

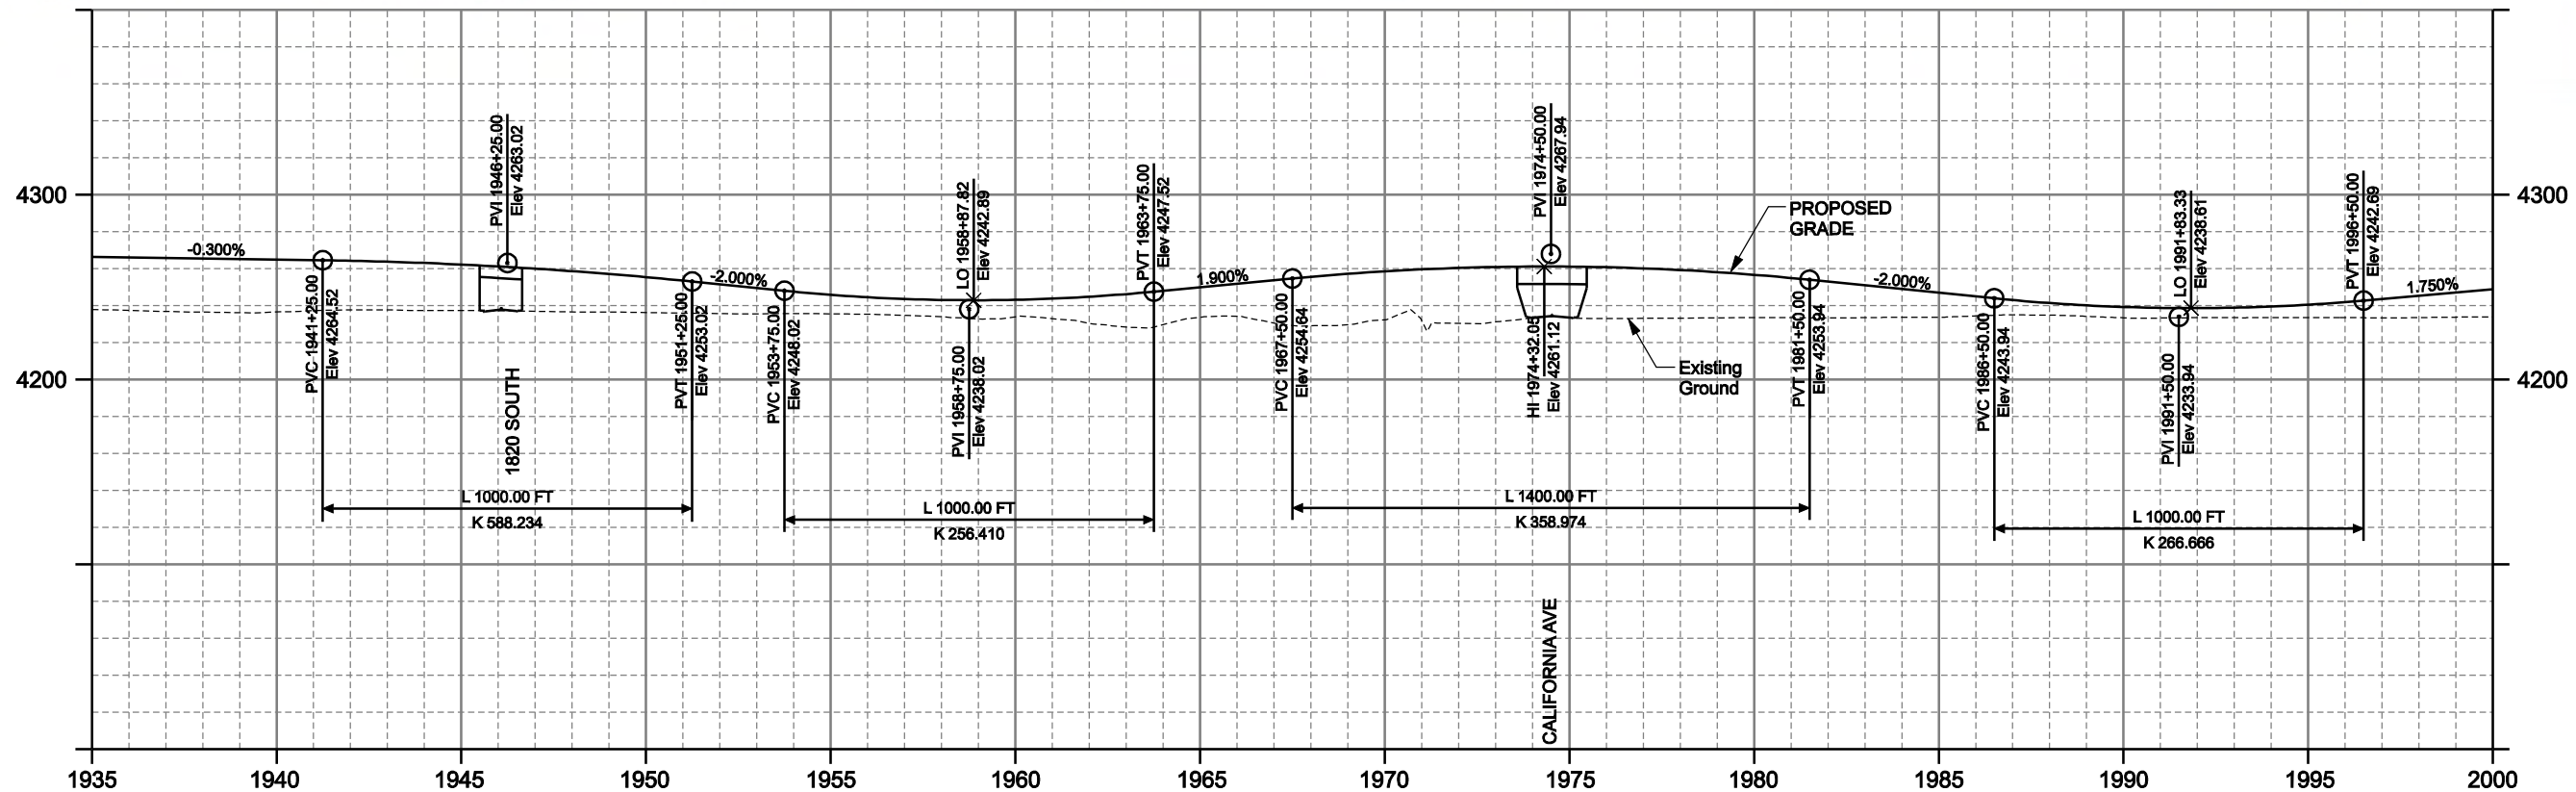
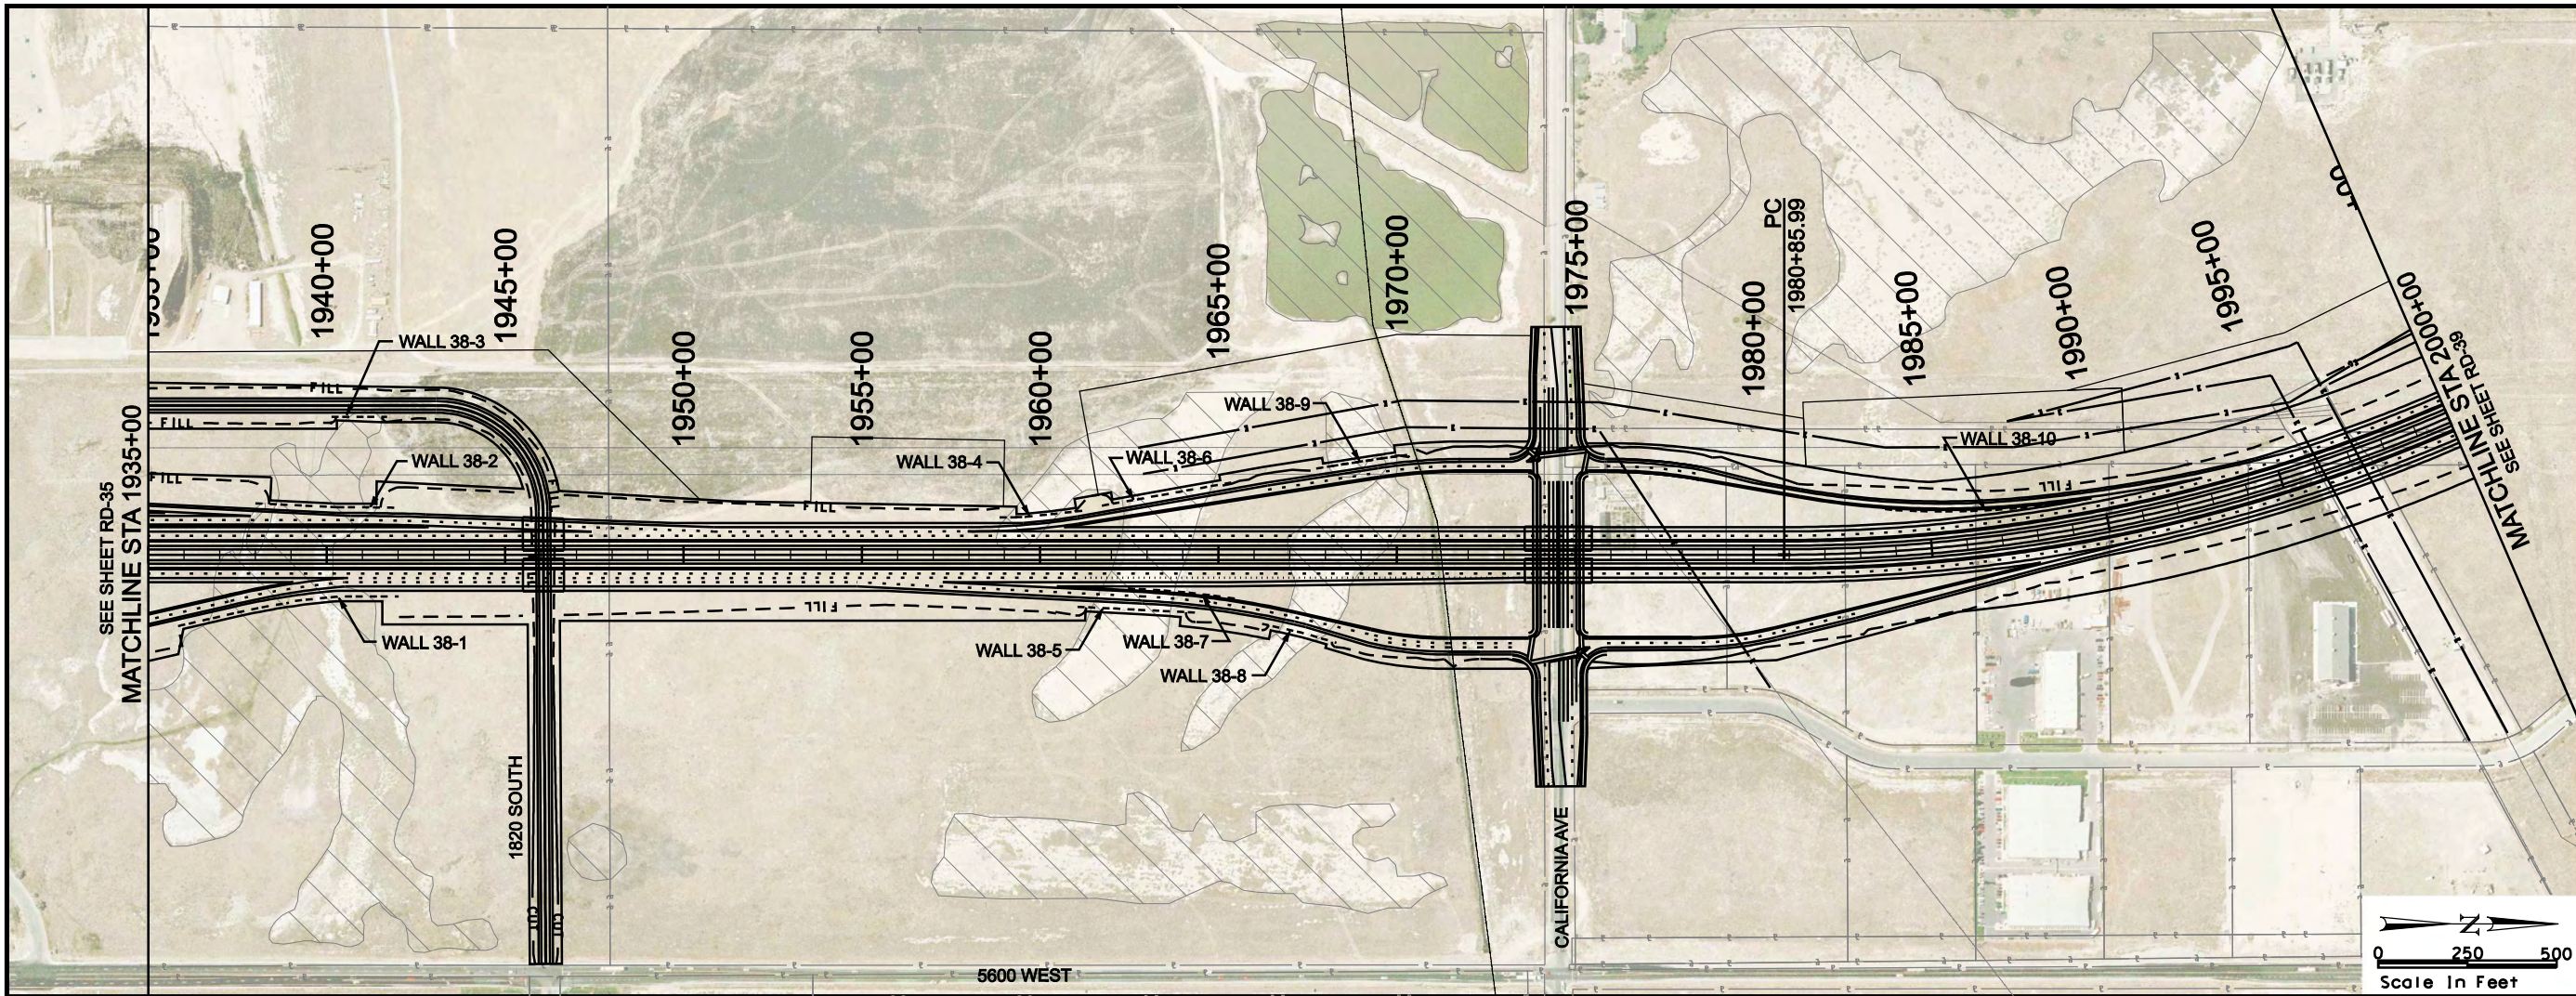


LEGEND

— CUT —	ROW	— DRAINAGE EASEMENT —
— FILL —	UTILITY RELOCATION	— EASEMENT —
WETLANDS	TRANSIT EASEMENTS	— CENTER RUNNING —
PROPERTY LINE	MIXED TRAFFIC	— CITY BOUNDARY —



8/12/2008 U:\22687A-WTC\Sheet_Files\Trio_LES\RoadwayPlanProfile\RD-39.dgn

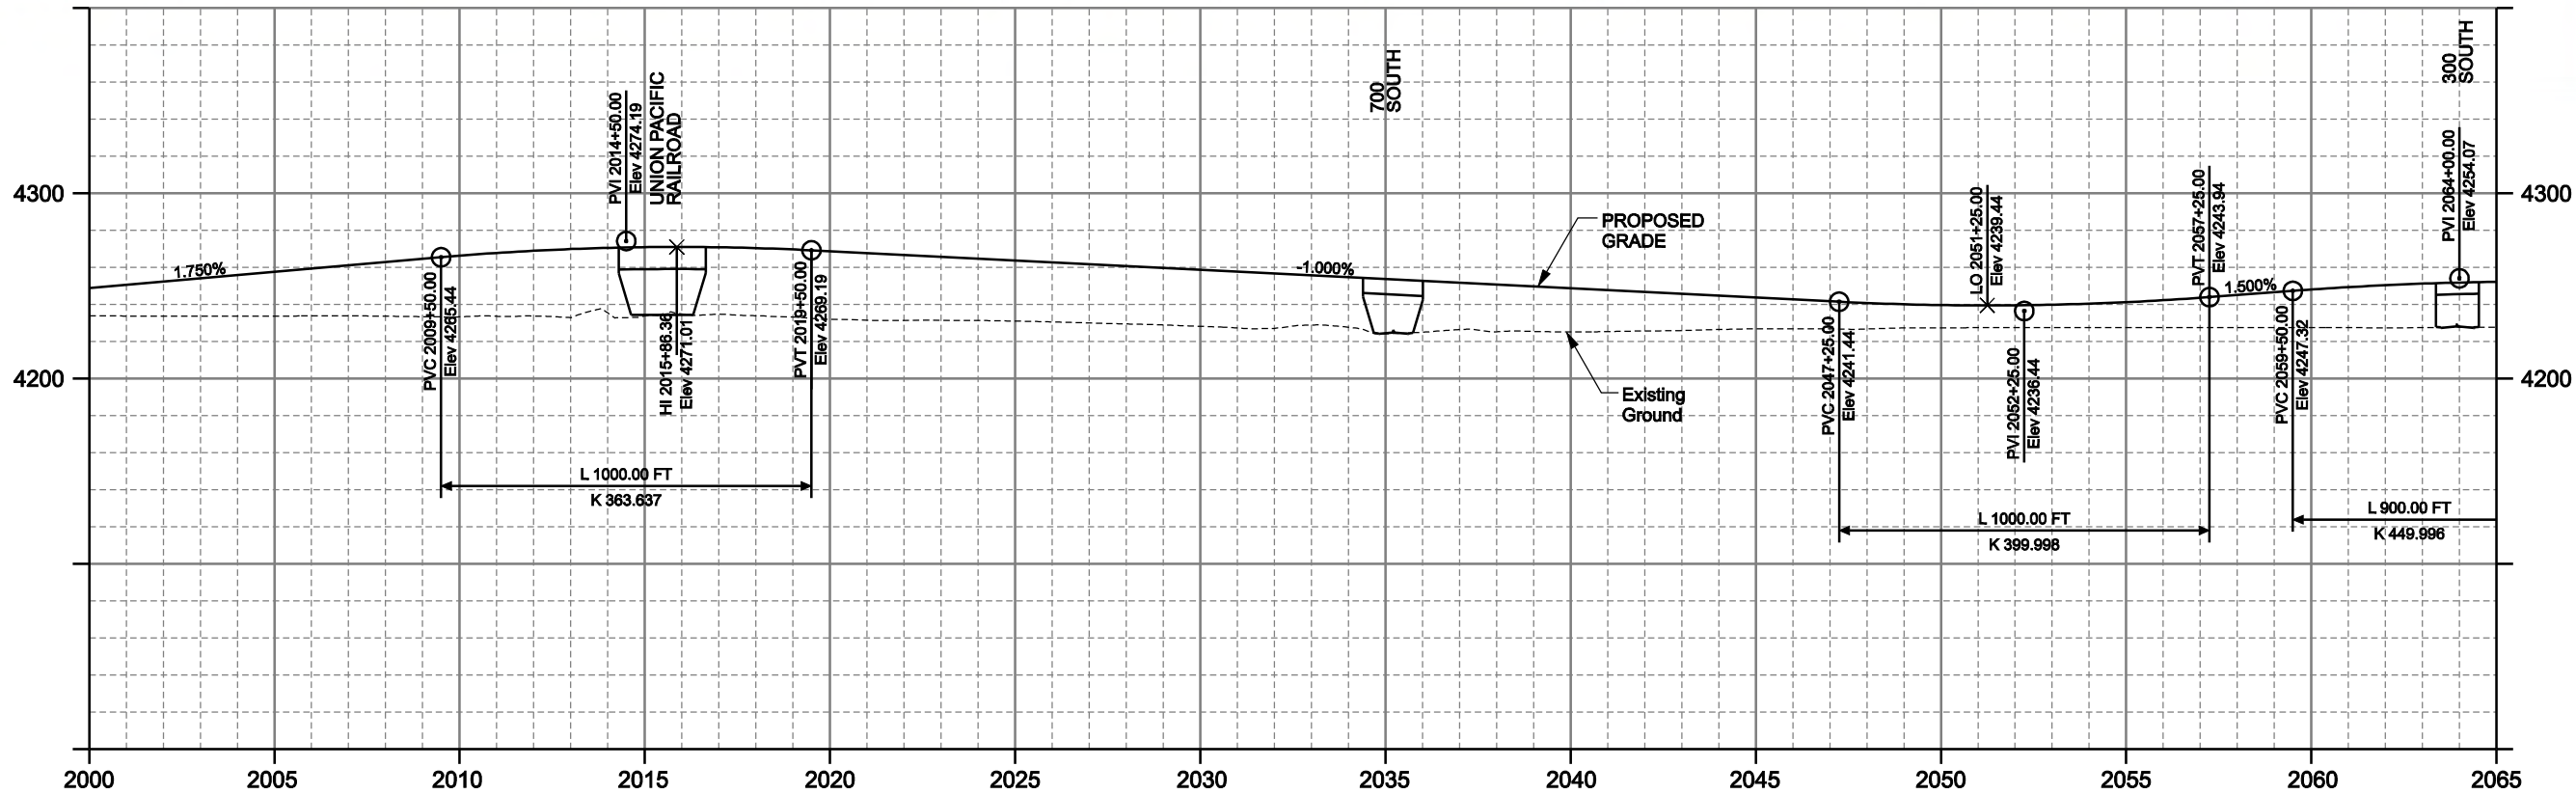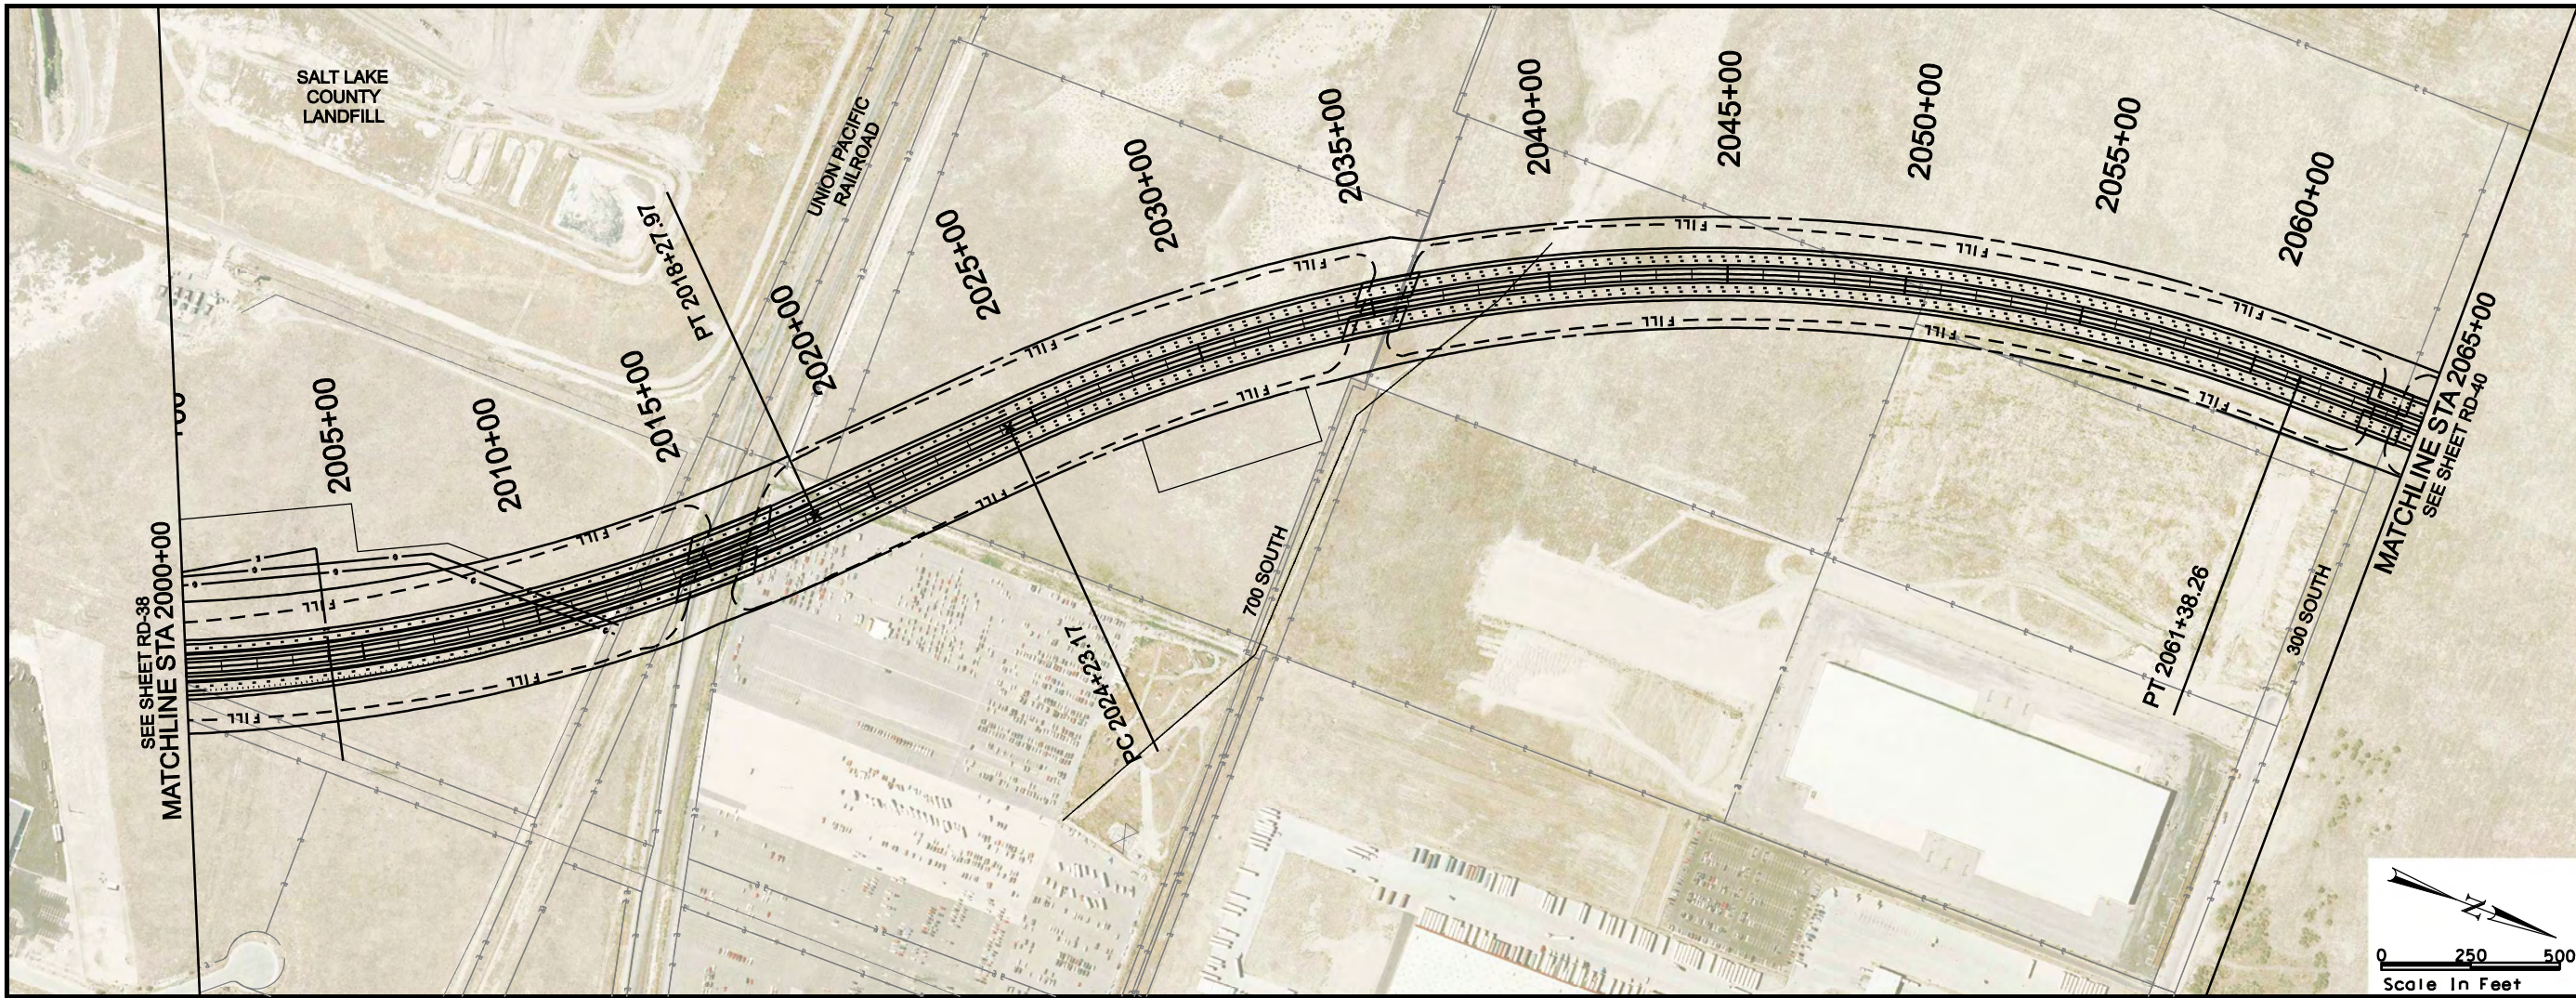

MOUNTAIN VIEW CORRIDOR

5800 WEST FREEWAY ALTERNATIVE


ROADWAY PLAN AND PROFILE

SHEET RD-39 OF 89

- LEGEND
- ROW
 - DRAINAGE EASEMENT
 - UTILITY RELOCATION EASEMENT
 - TRANSIT EASEMENTS
 - CENTER RUNNING
 - MIXED TRAFFIC

- LEGEND
- EOP
 - CUT LINE
 - FILL LINE
 - WETLANDS
 - PROPERTY LINE
 - CITY BOUNDARY

8/12/2008 U:\22687A-WTC\Sheet_Files\Trio_LES\RoadwayPlanProfile\RD-41.dgn

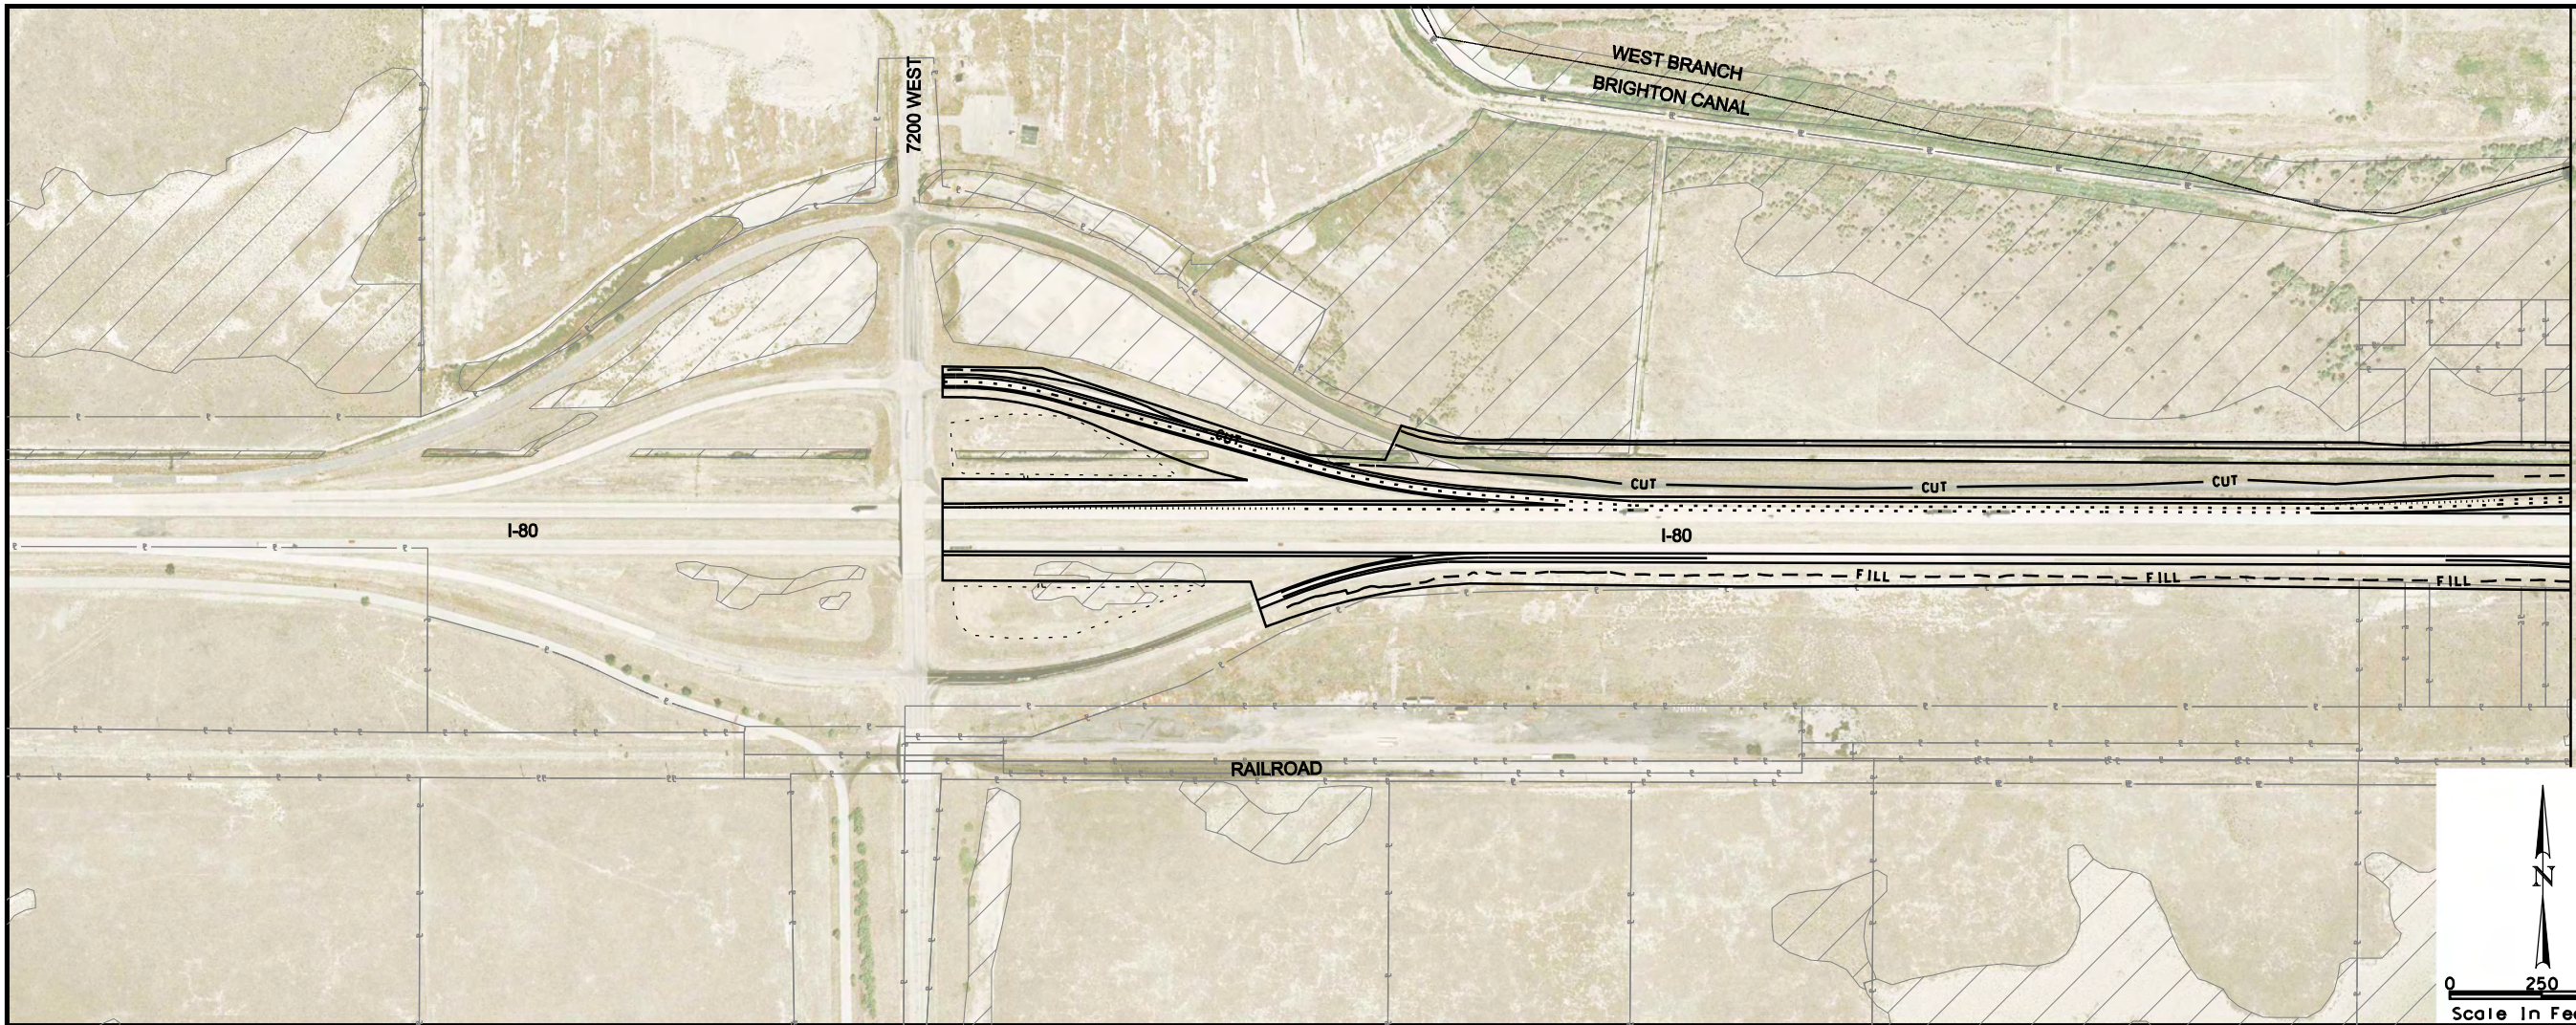

MATCHLINE A
SEE SHEET RD-40

NO PROFILE THIS SHEET



MOUNTAIN VIEW CORRIDOR

5800 WEST FREEWAY ALTERNATIVE



ROADWAY PLAN AND PROFILE

LEGEND

- ROW
- - - DRAINAGE EASEMENT
- - - UTILITY RELOCATION EASEMENT
- - - TRANSIT EASEMENTS
- - - CENTER RUNNING
- - - MIXED TRAFFIC

EOP

- CUT LINE
- - - CUT LINE
- - - FILL LINE
- - - FILL LINE
- - - WETLANDS
- - - PROPERTY LINE
- - - CITY BOUNDARY

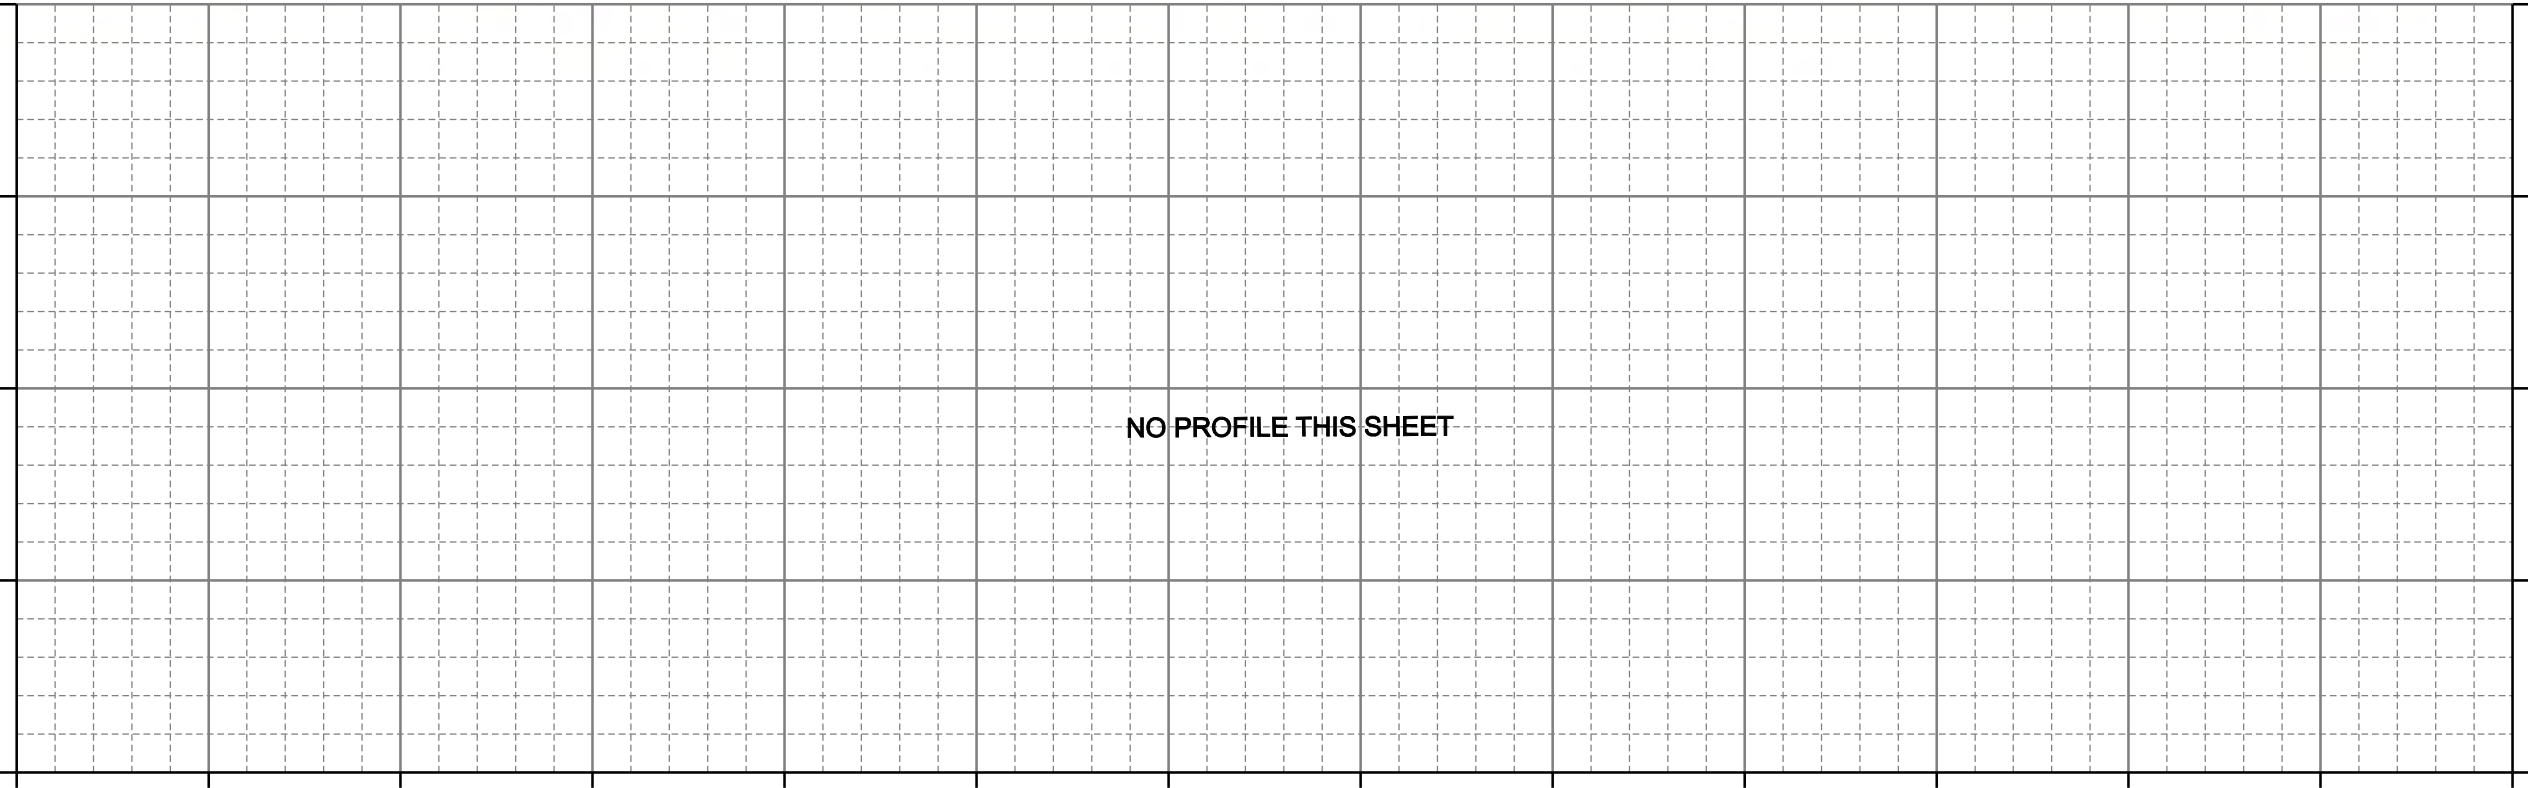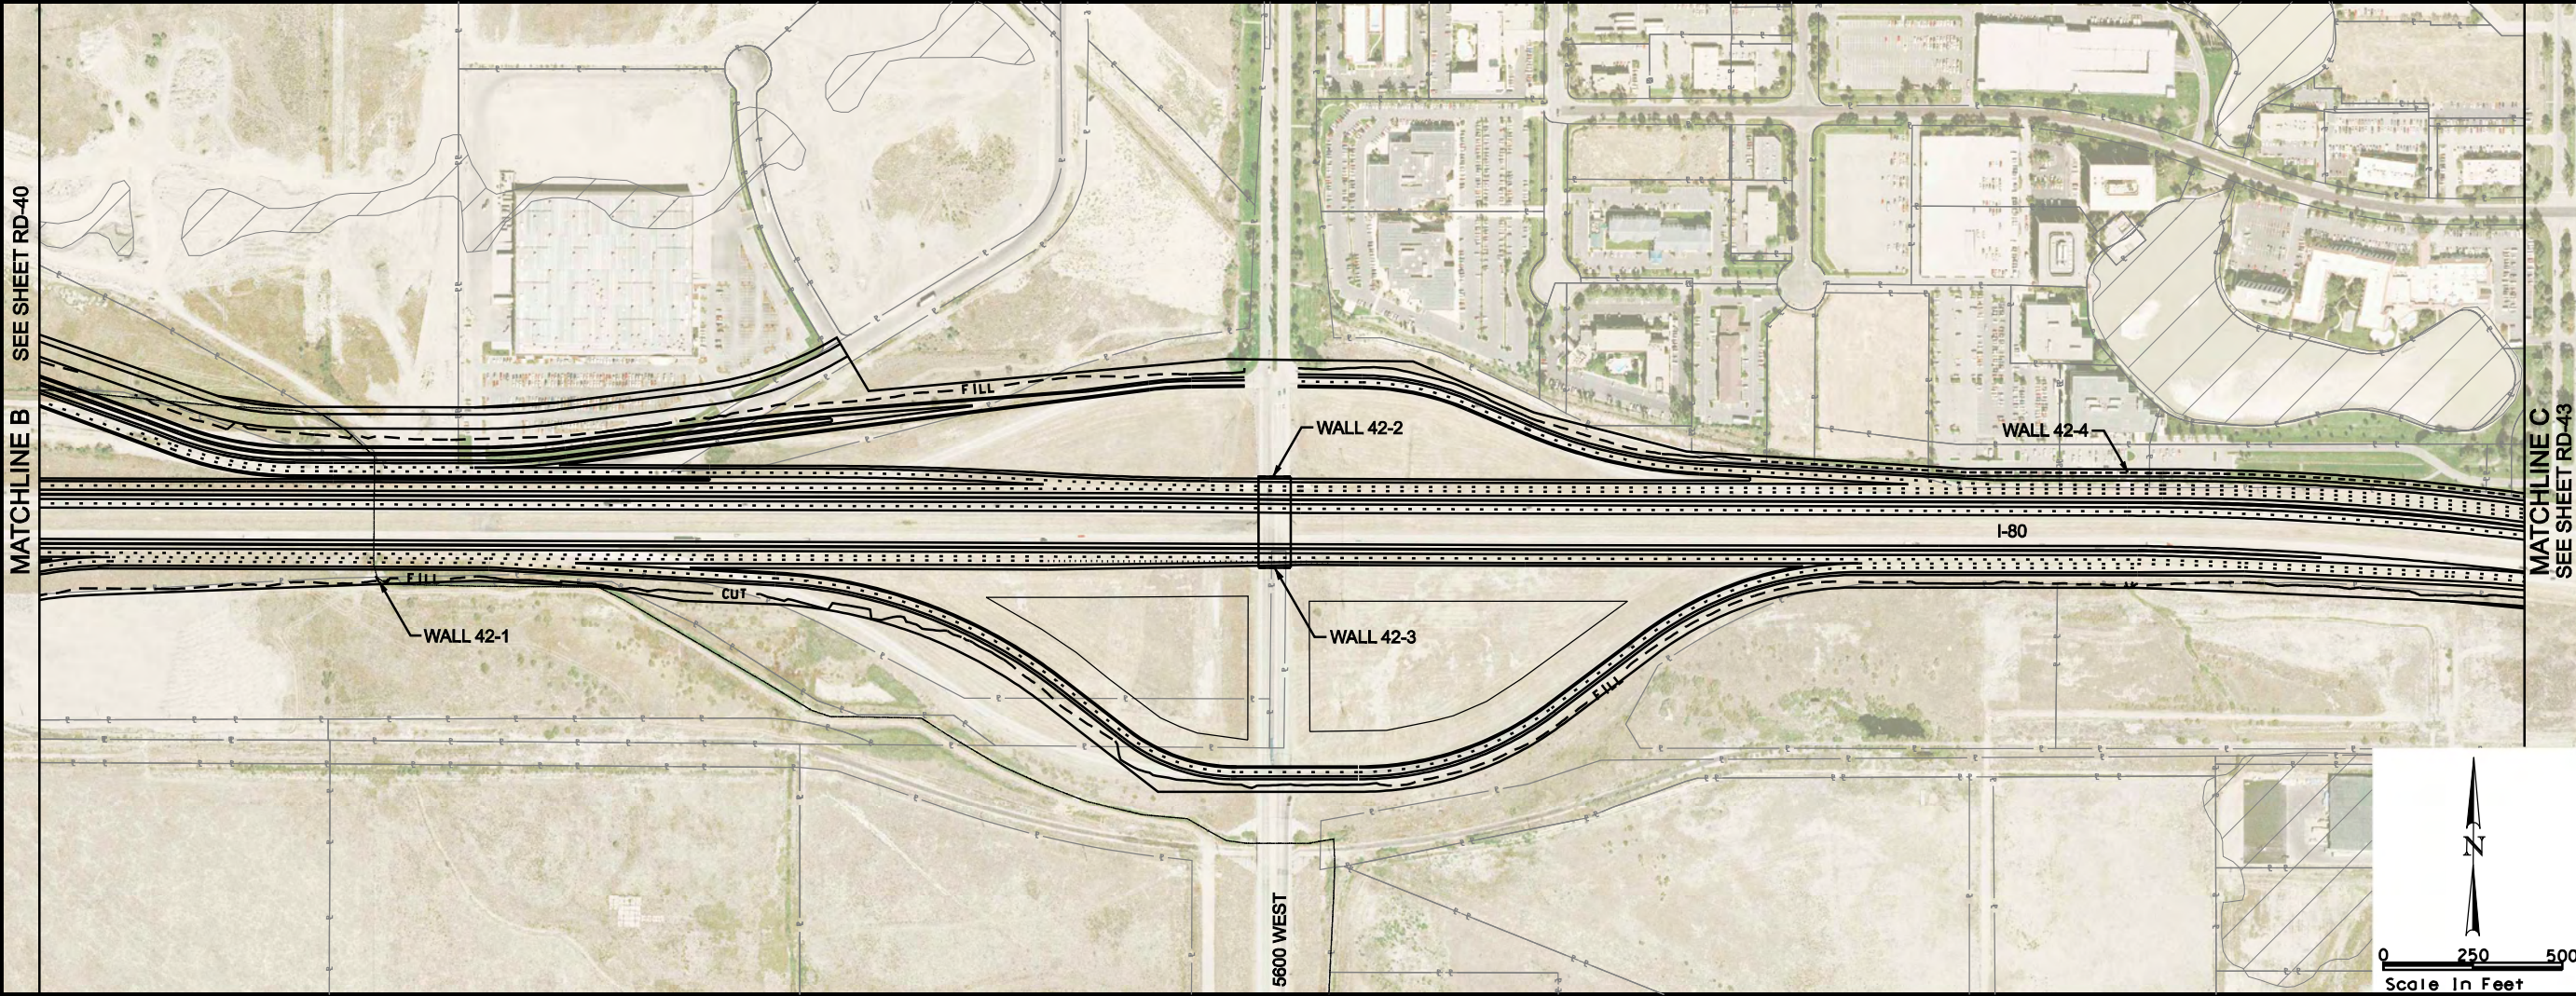

MOUNTAIN VIEW CORRIDOR
5800 WEST FREEWAY ALTERNATIVE
ROADWAY PLAN AND PROFILE

LEGEND

—

CUT

EOP

FILL

CUT LINE

FILL LINE

WETLANDS

— P —

PROPERTY LINE

CITY BOUNDARY

ROW


DRAINAGE EASEMENT

UTILITY RELOCATION EASEMENT

TRANSIT EASEMENTS

CENTER RUNNING

MIXED TRAFFIC

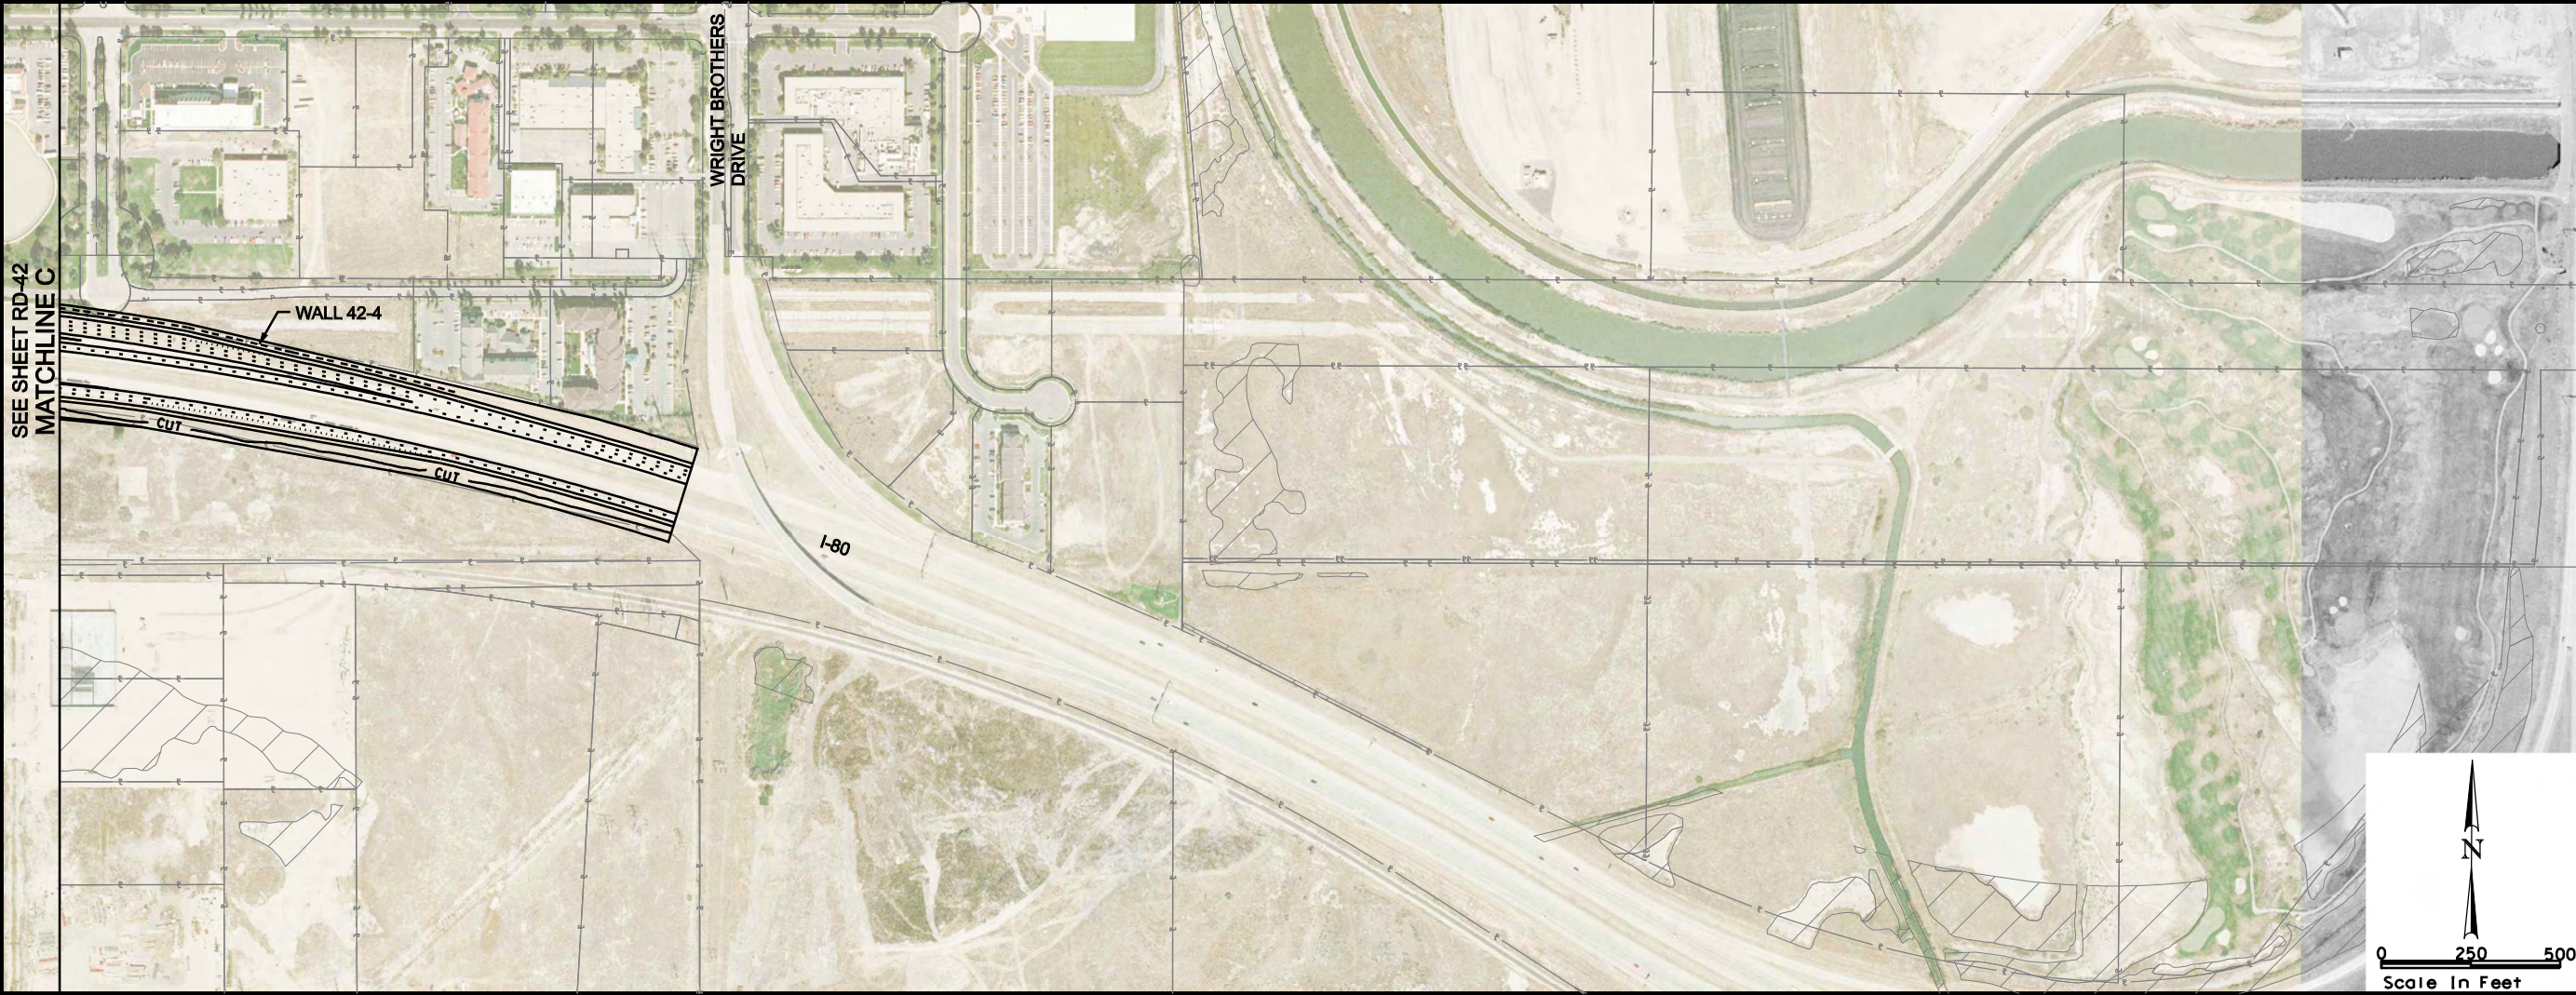

SEE SHEET RD-42
MATCHLINE C

WALL 42-4

WRIGHT BROTHERS
DRIVE

I-80

NO PROFILE THIS SHEET



MOUNTAIN VIEW CORRIDOR

5800 WEST FREEWAY ALTERNATIVE

ROADWAY PLAN AND PROFILE



LEGEND

- ROW
- - - DRAINAGE EASEMENT
- - - UTILITY RELOCATION EASEMENT
- - - TRANSIT EASEMENTS
- - - CENTER RUNNING
- - - MIXED TRAFFIC

- CUT
- - FILL
- WETLANDS

- EOP
- CUT LINE
- FILL LINE
- WETLANDS
- PROPERTY LINE
- CITY BOUNDARY

8/12/2008 U:\22687A-WTC\Sheet_Files\Trio_LES\RoadwayPlanProfile\RD-44.dgn

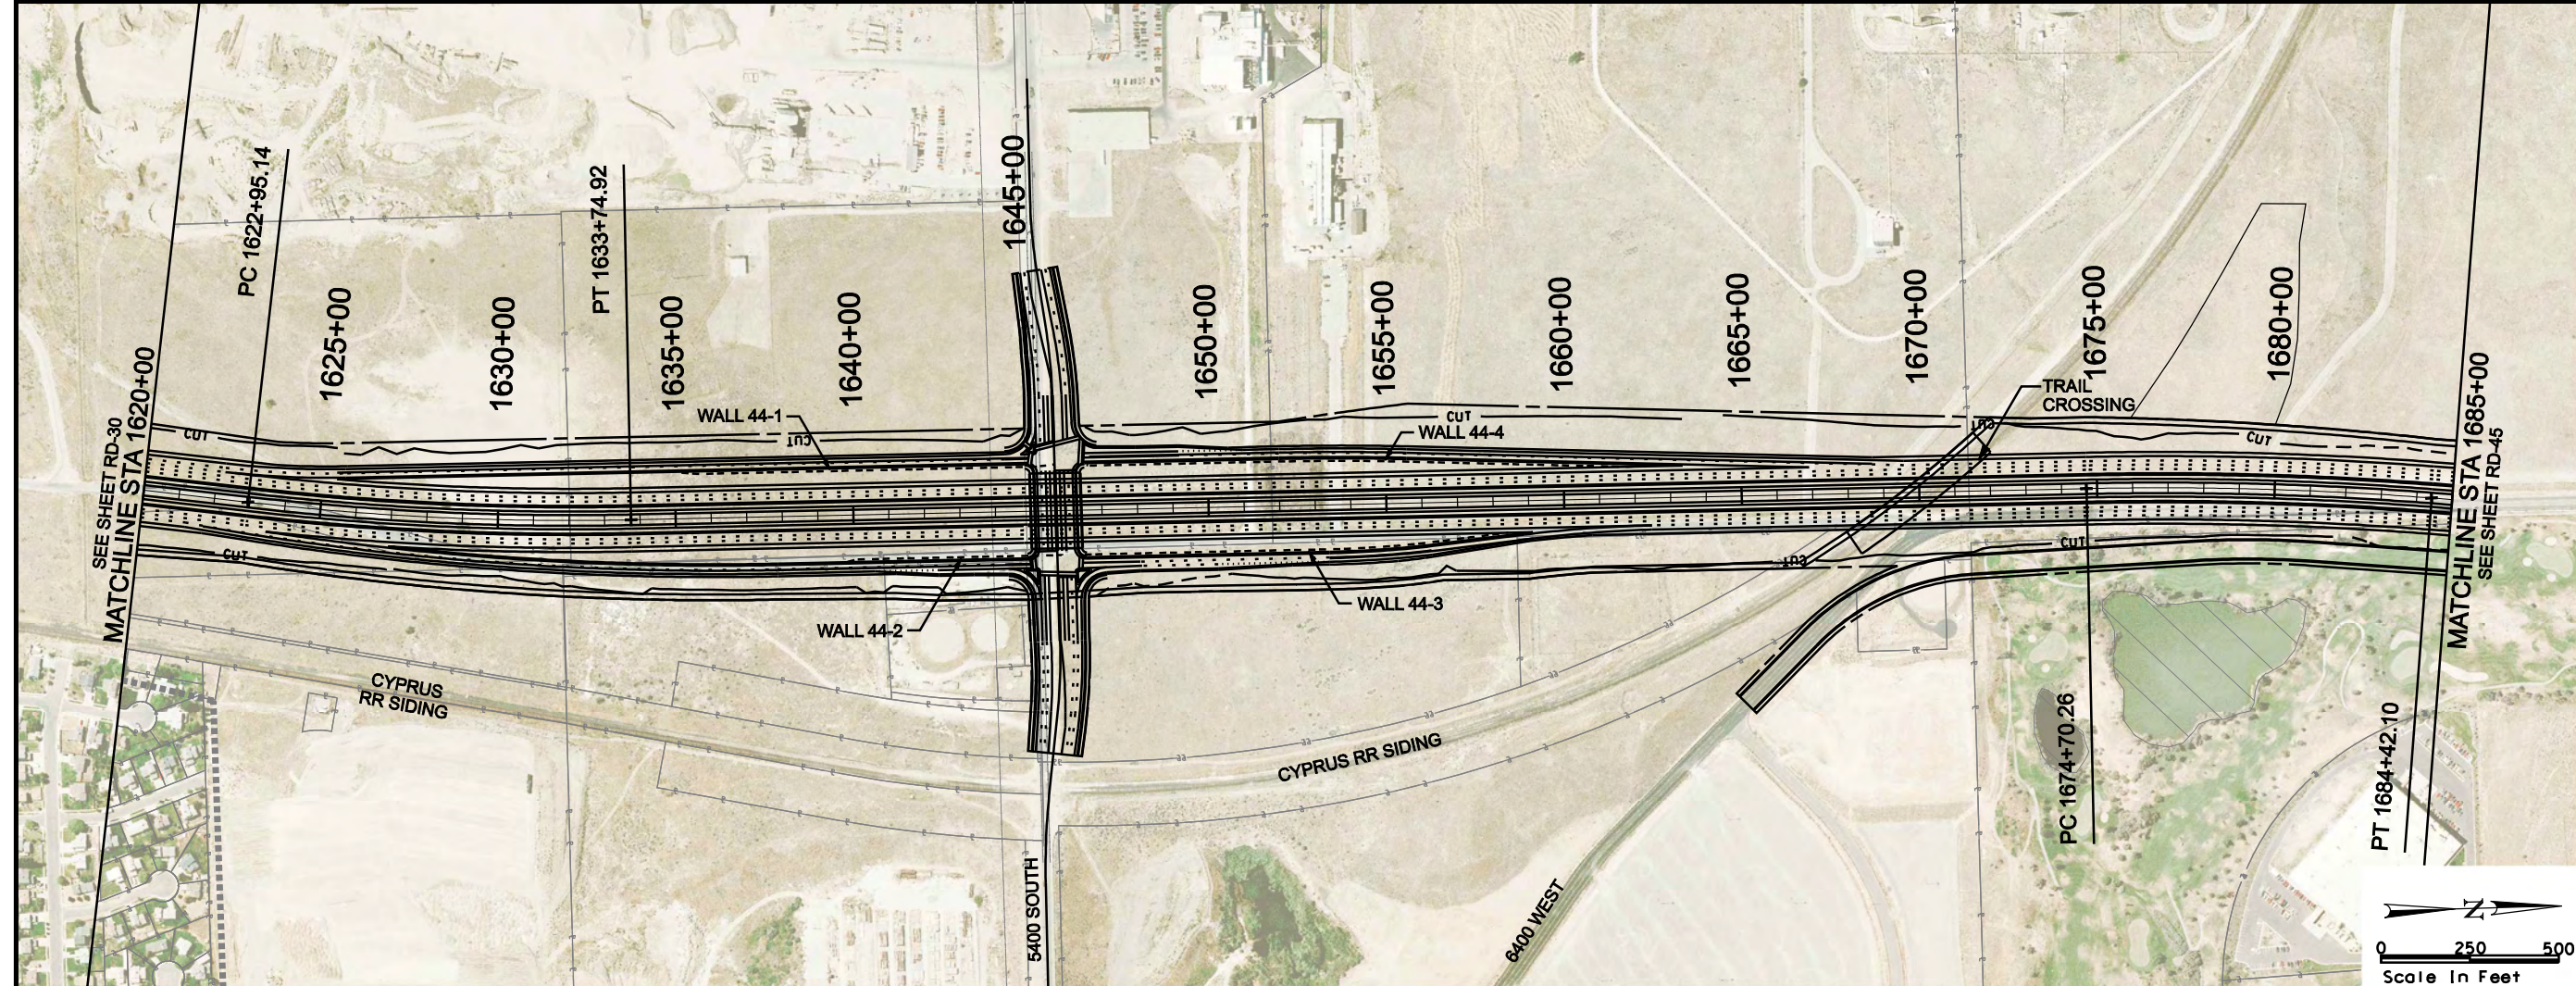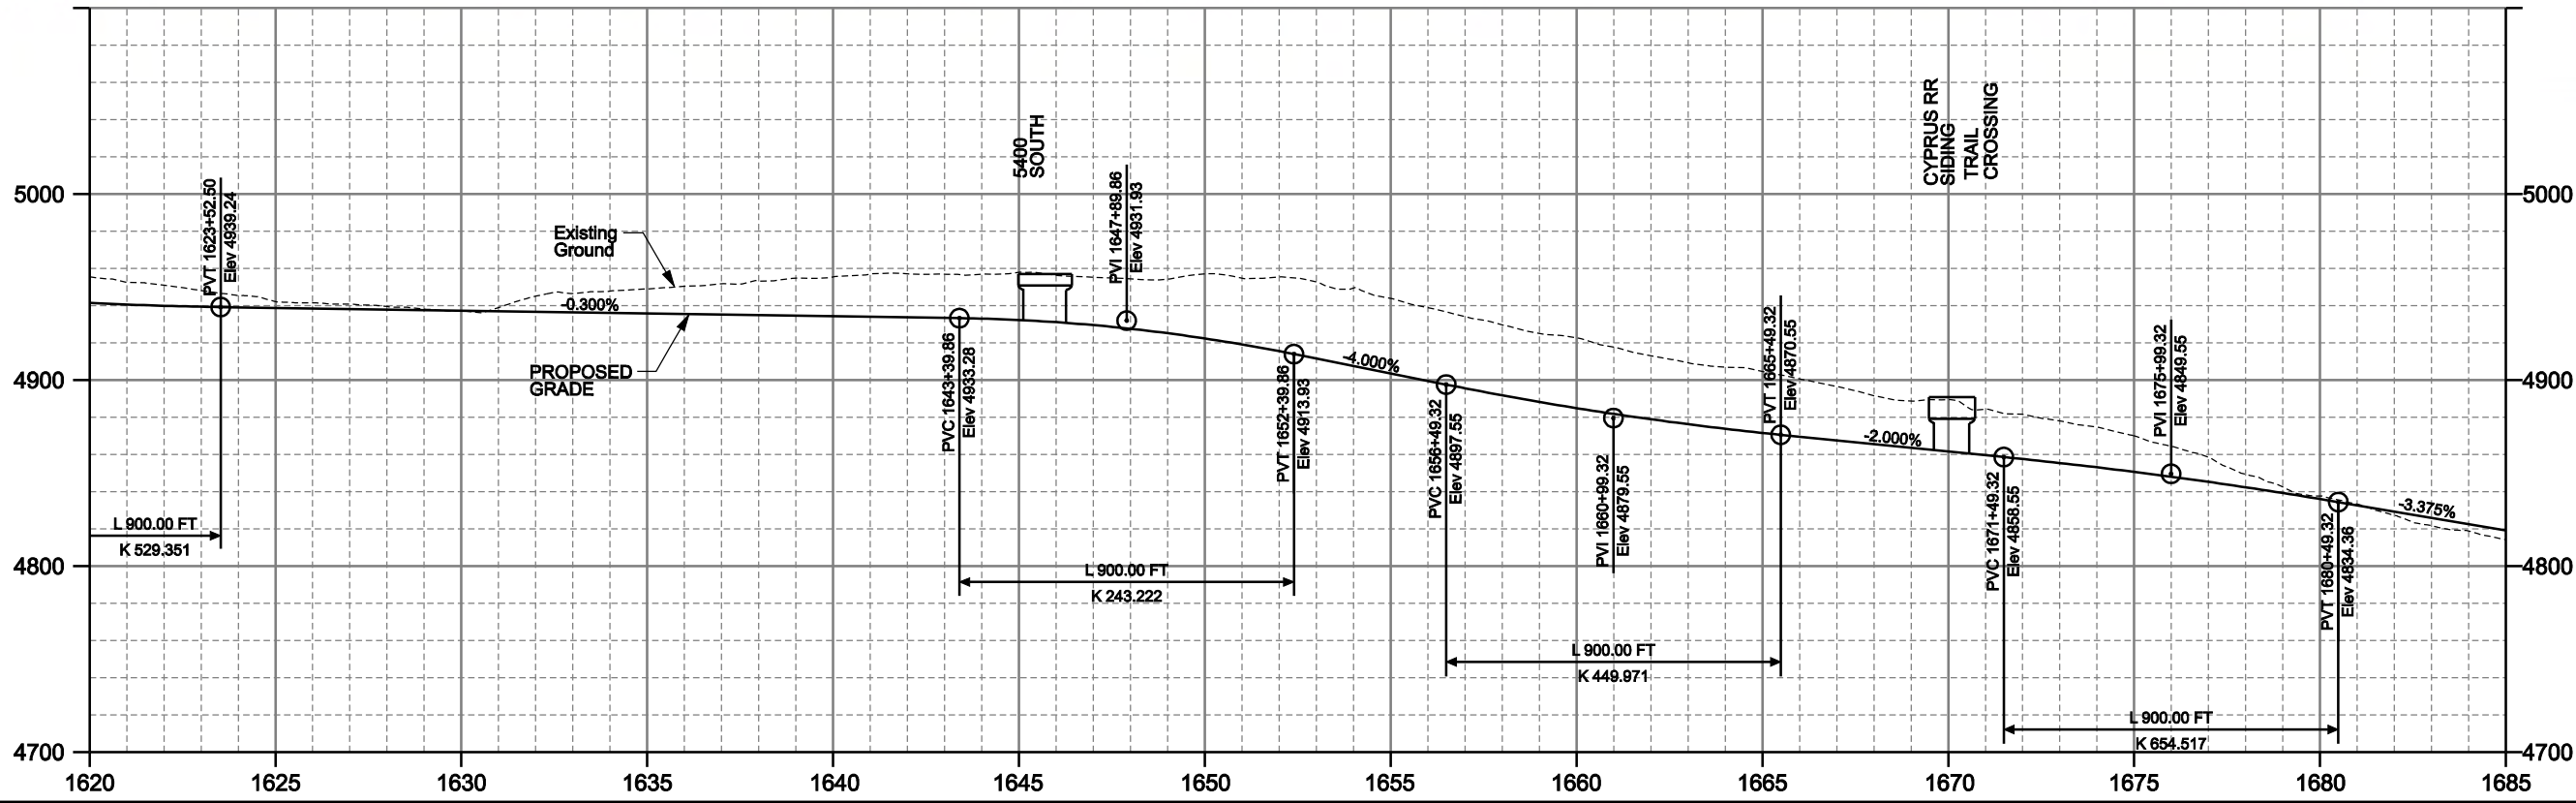



MOUNTAIN VIEW
CORRIDOR
ENVIRONMENTAL
IMPACT STATEMENT

MOUNTAIN VIEW CORRIDOR

7200 WEST FREEWAY ALTERNATIVE

ROADWAY PLAN AND PROFILE


SHEET RD-44 OF 89

LEGEND

—	ROW	DRAINAGE EASEMENT
- - -	UTILITY RELOCATION	EASEMENT
- - -	TRANSIT EASEMENTS	
- - -	CENTER RUNNING	
- - -	MIXED TRAFFIC	

LEGEND

—	CUT	CUT LINE
- - -	FILL	FILL LINE
▨		WETLANDS
— P —		PROPERTY LINE
—		CITY BOUNDARY

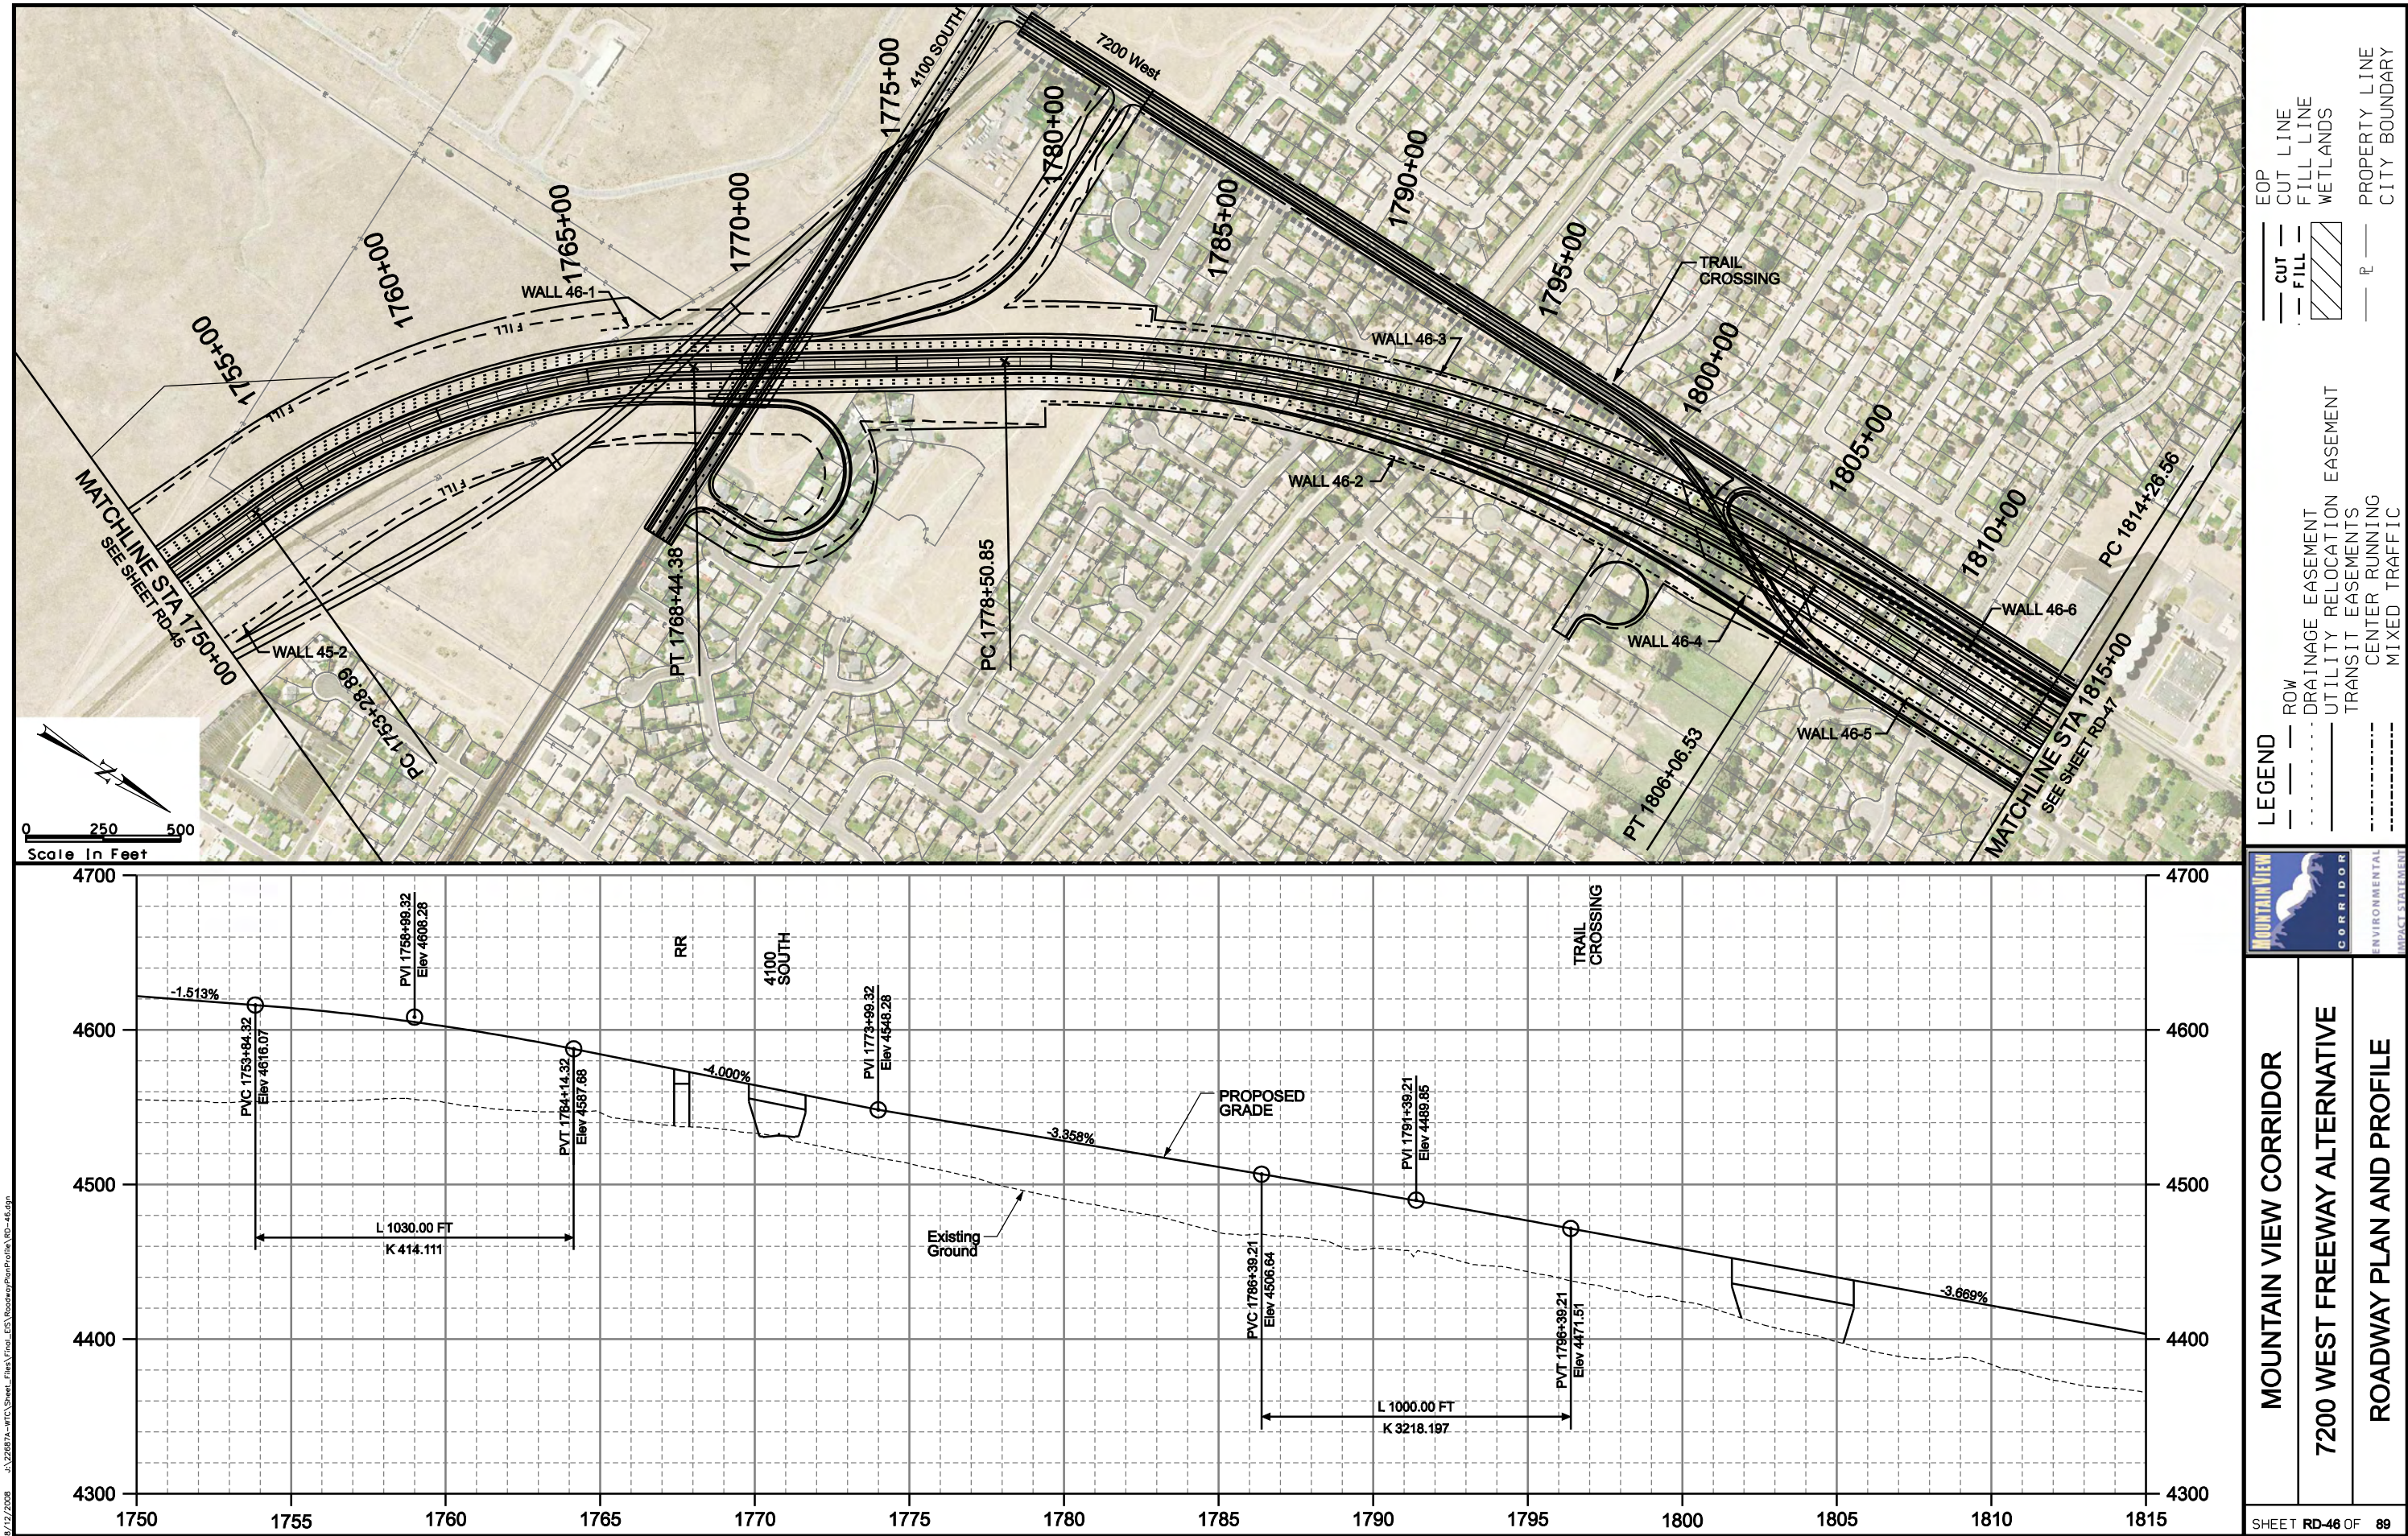

B:\12\2008\122887A-WTC\Sheet_Files\TMS\RoadwayPlanProfile\RD-46.dgn

LEGEND

LEGEND	ROW	EASEMENT
CUT LINE	ROW	DRAINAGE EASEMENT
FILL LINE	ROW	UTILITY RELOCATION EASEMENT
WETLANDS	ROW	TRANSIT EASEMENTS
PROPERTY LINE	ROW	CENTER RUNNING
CITY BOUNDARY	ROW	MIXED TRAFFIC




MOUNTAIN VIEW CORRIDOR

7200 WEST FREEWAY ALTERNATIVE

ROADWAY PLAN AND PROFILE

SHEET RD-46 OF 89

8/12/2008 J:\22687A-WTC\Sheet_Files\Trio_LES\RoadwayProfile\RD-47.dgn

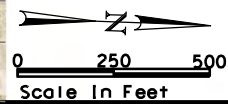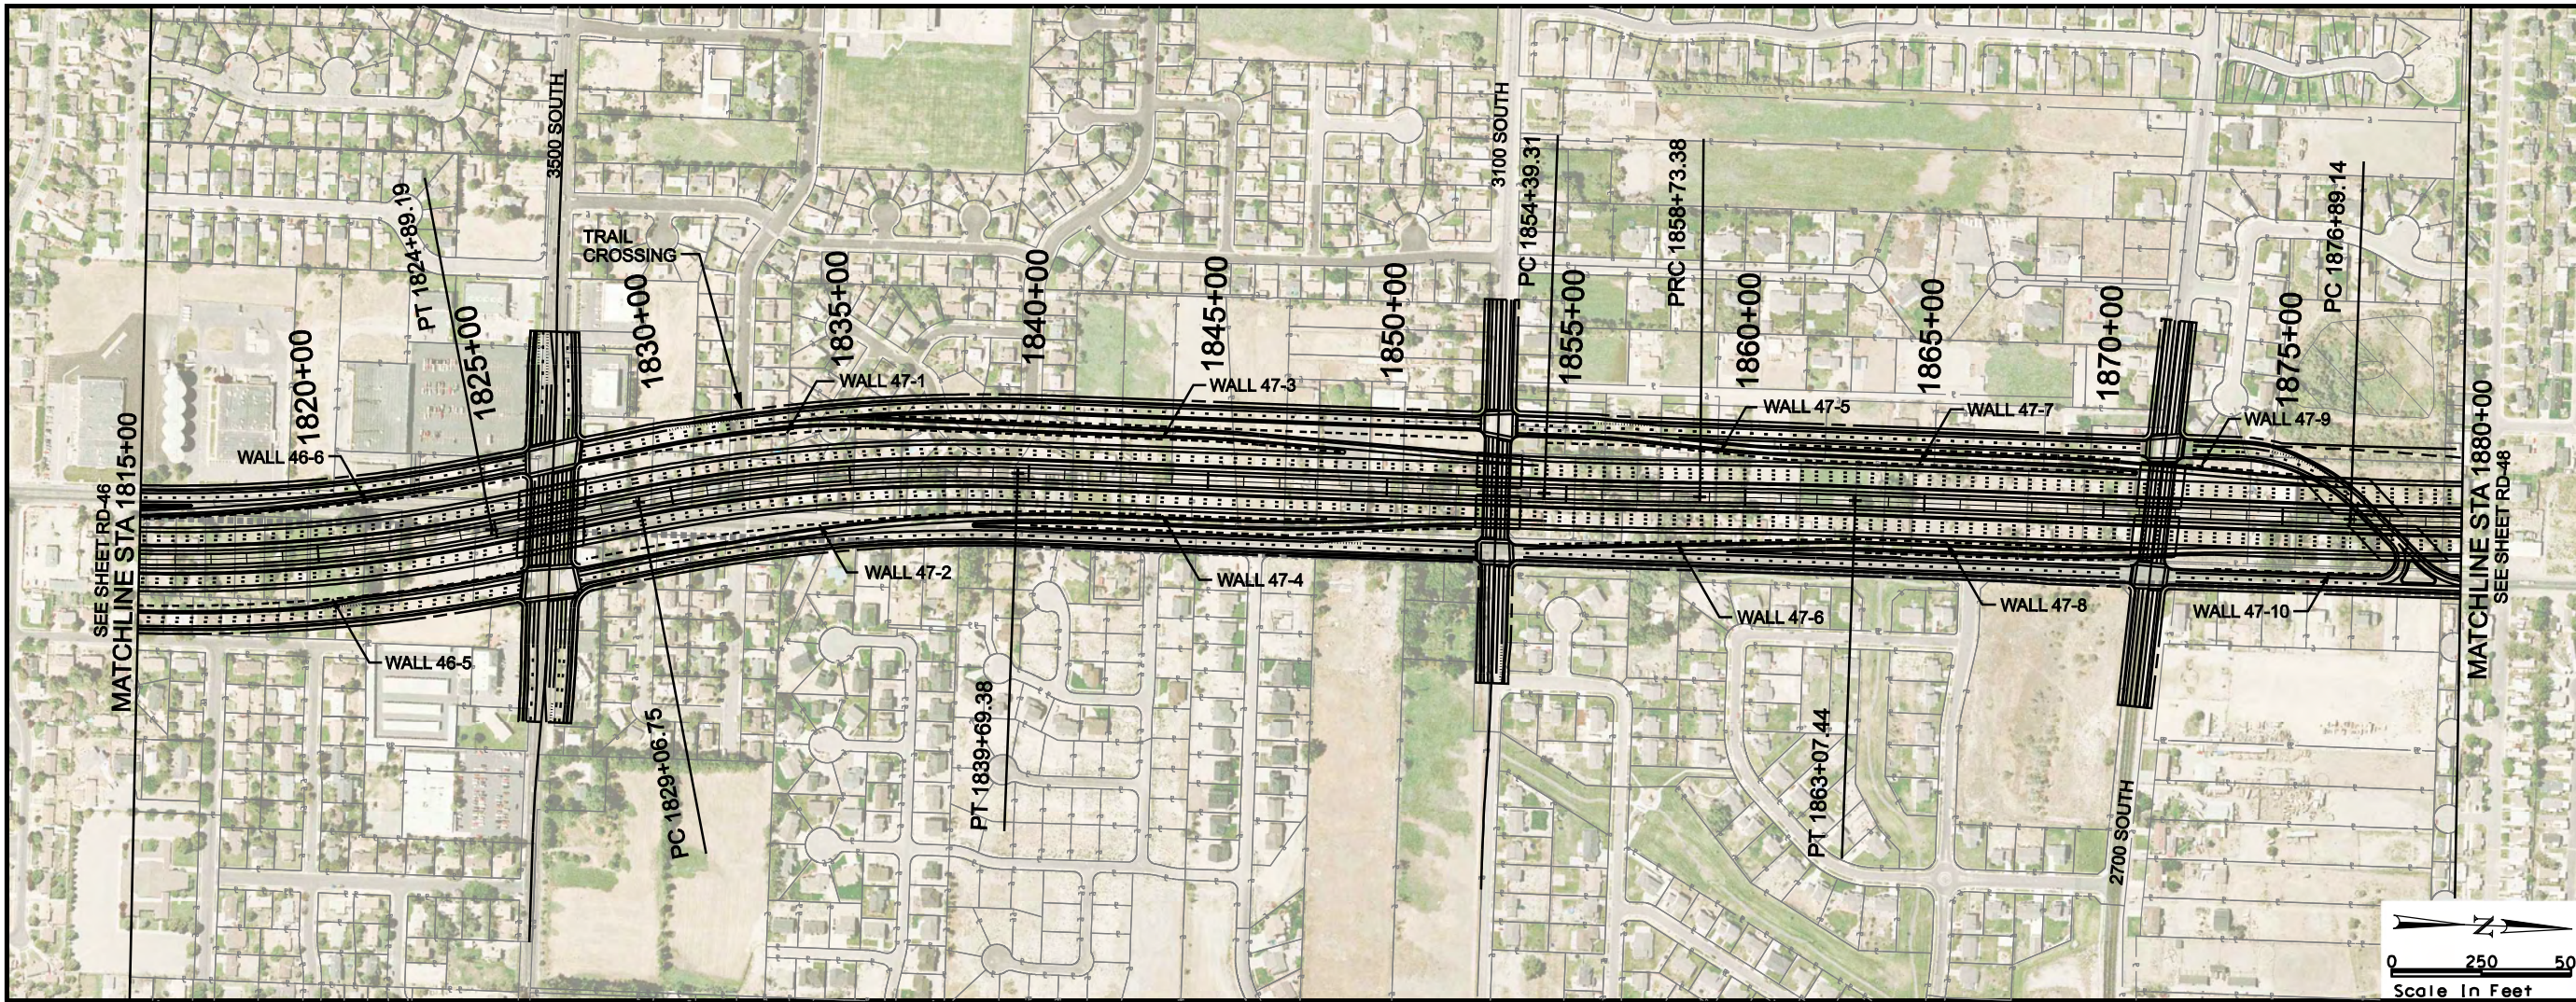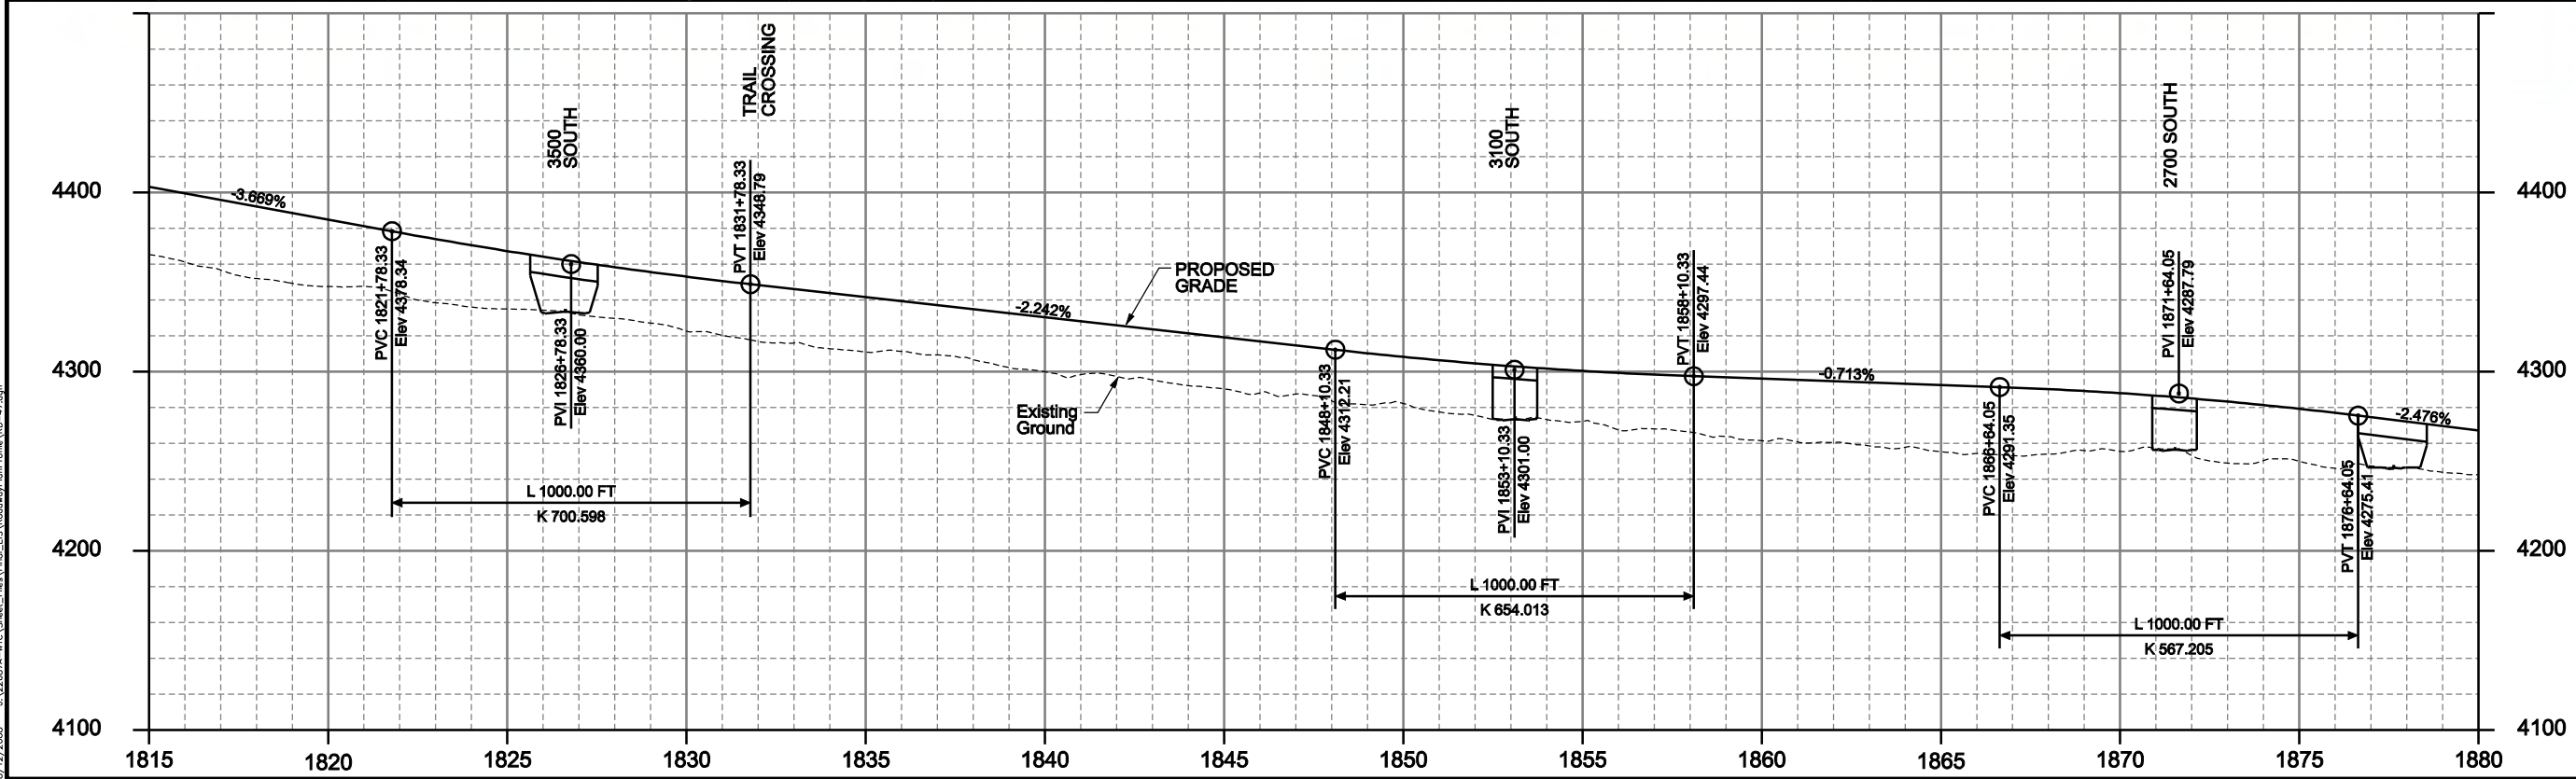


MOUNTAIN VIEW CORRIDOR
7200 WEST FREEWAY ALTERNATIVE
ROADWAY PLAN AND PROFILE



LEGEND

—	ROW
- - -	DRAINAGE EASEMENT
- - -	UTILITY RELOCATION EASEMENT
- - -	TRANSIT EASEMENTS
- - -	CENTER RUNNING
- - -	MIXED TRAFFIC

—	EOP
- - -	CUT LINE
- - -	FILL LINE
▨	WETLANDS
— P —	PROPERTY LINE
—	CITY BOUNDARY

B:\12\2008\122687A-WTC\Sheet_Files\Trio_LDS\RoadwayPlanProfile\RD-48.dgn


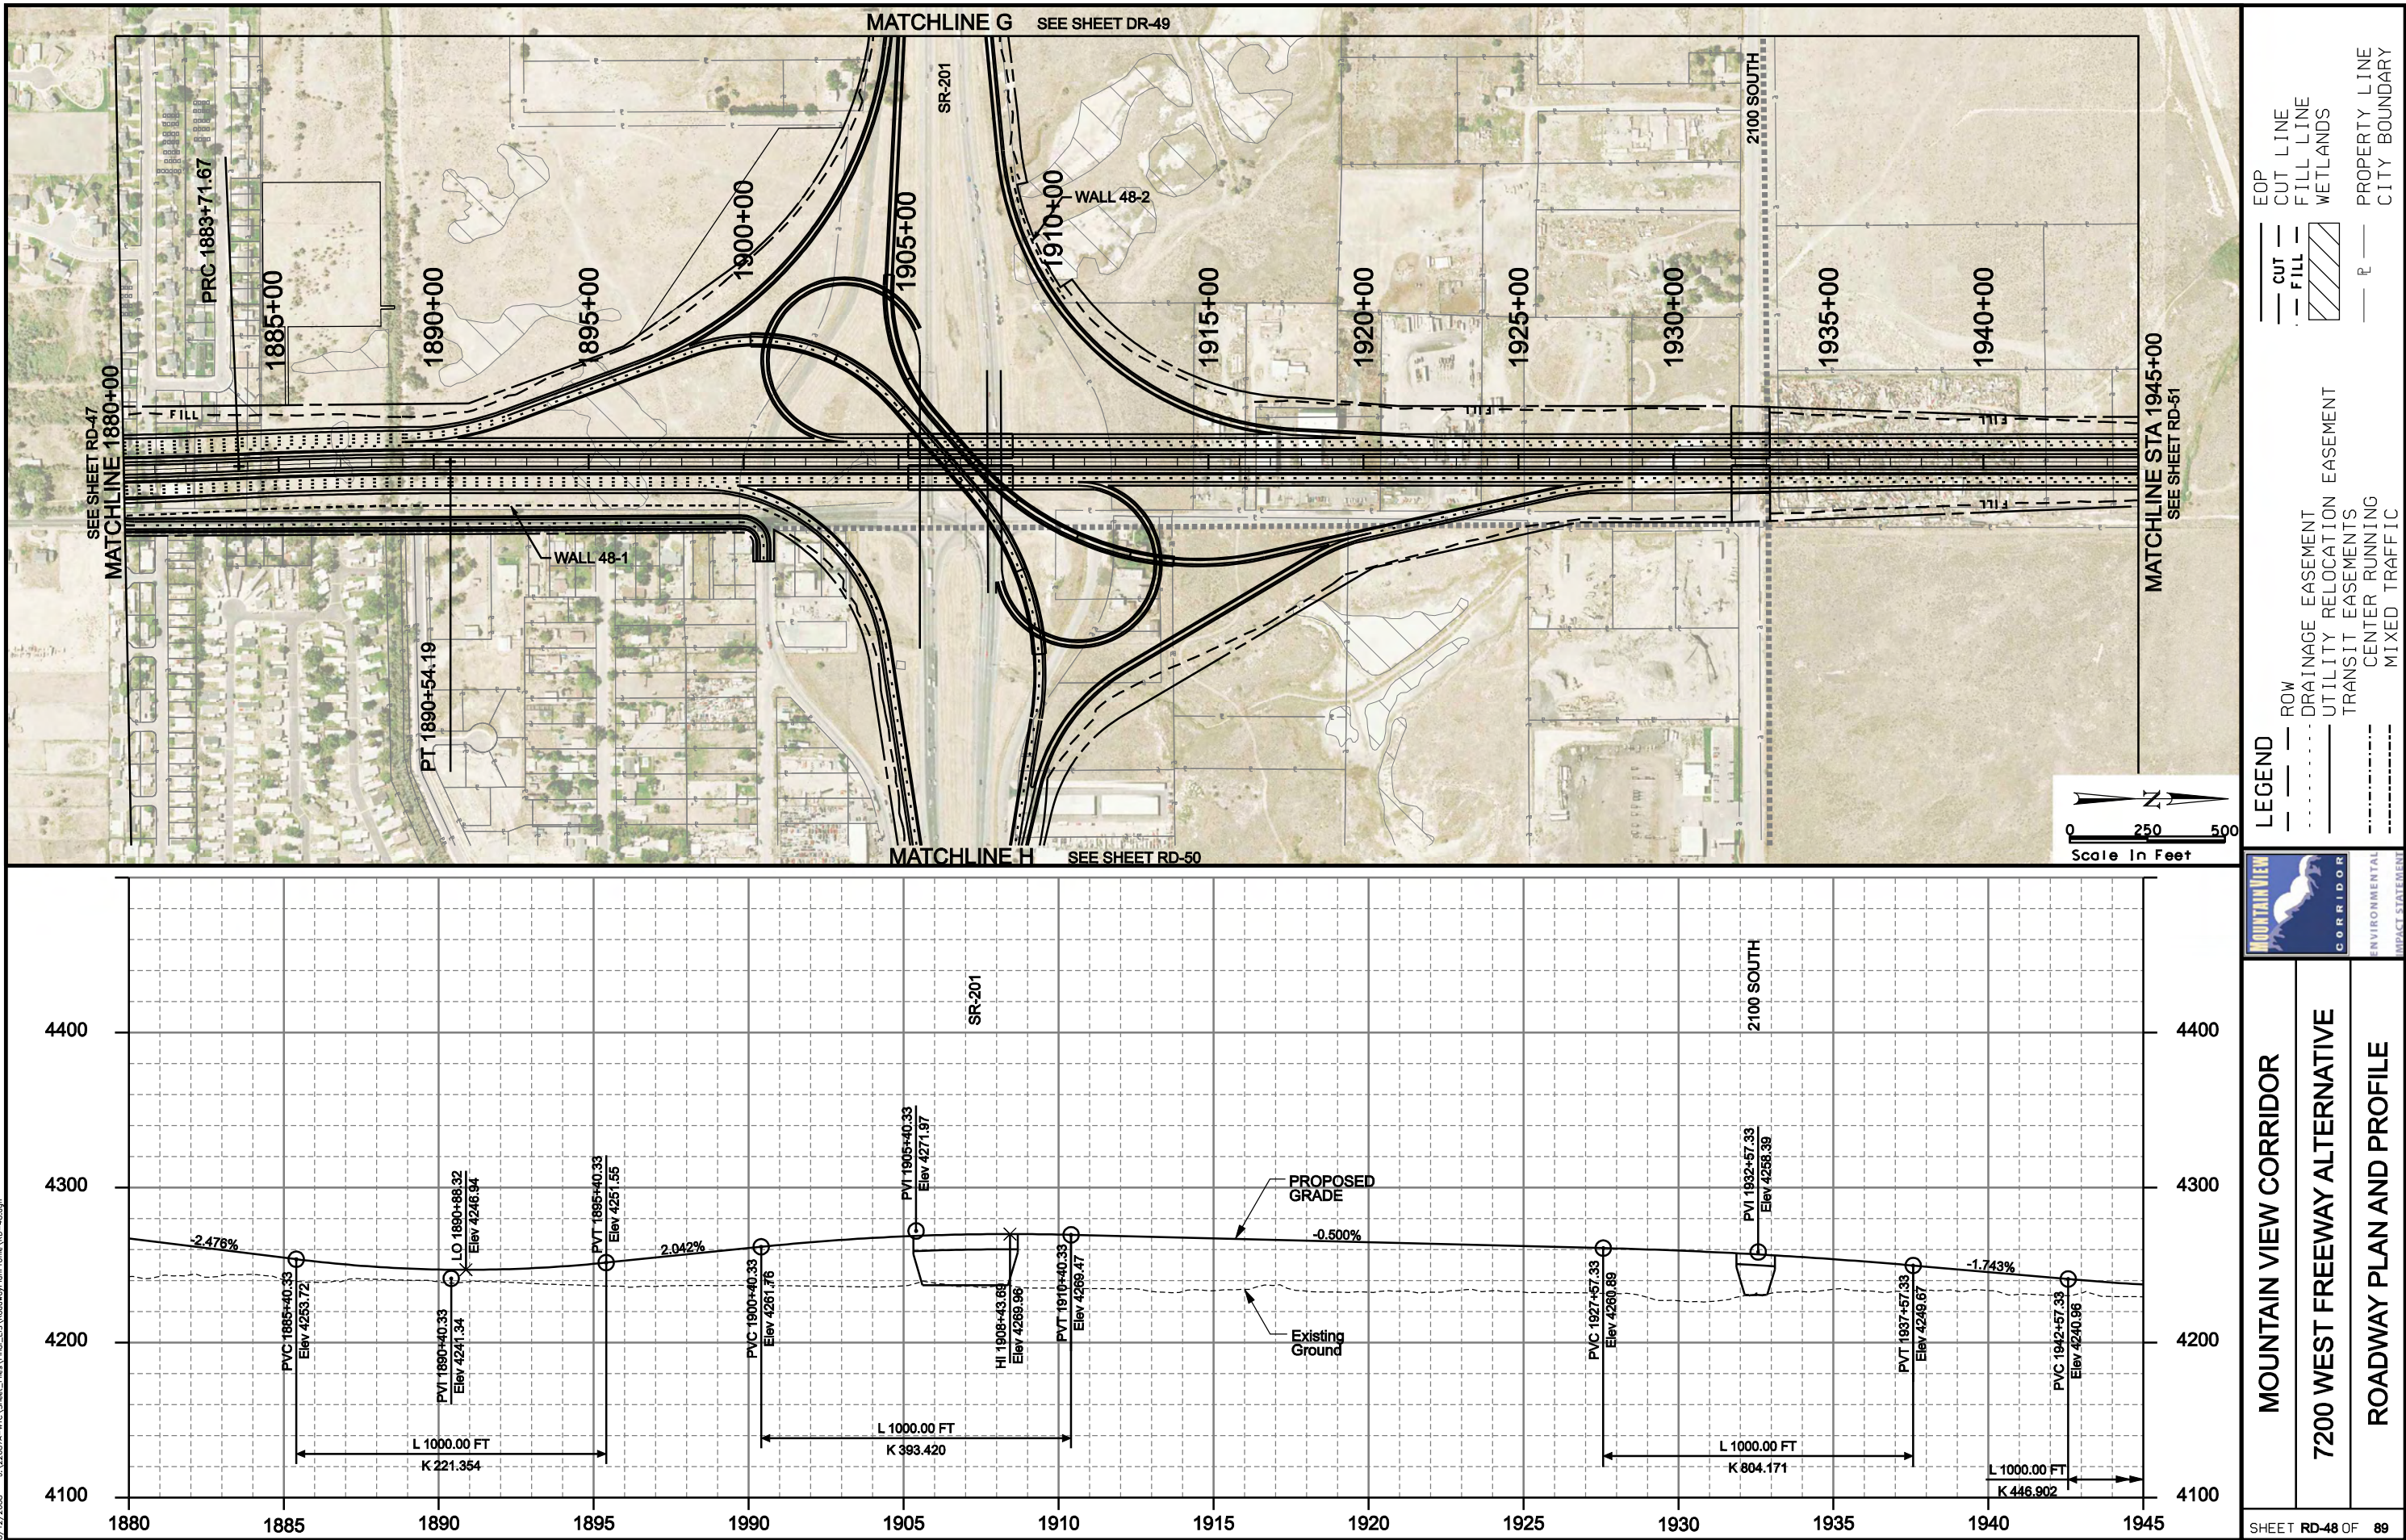


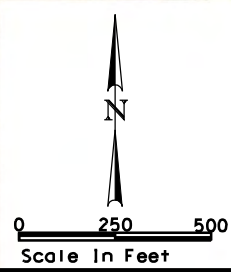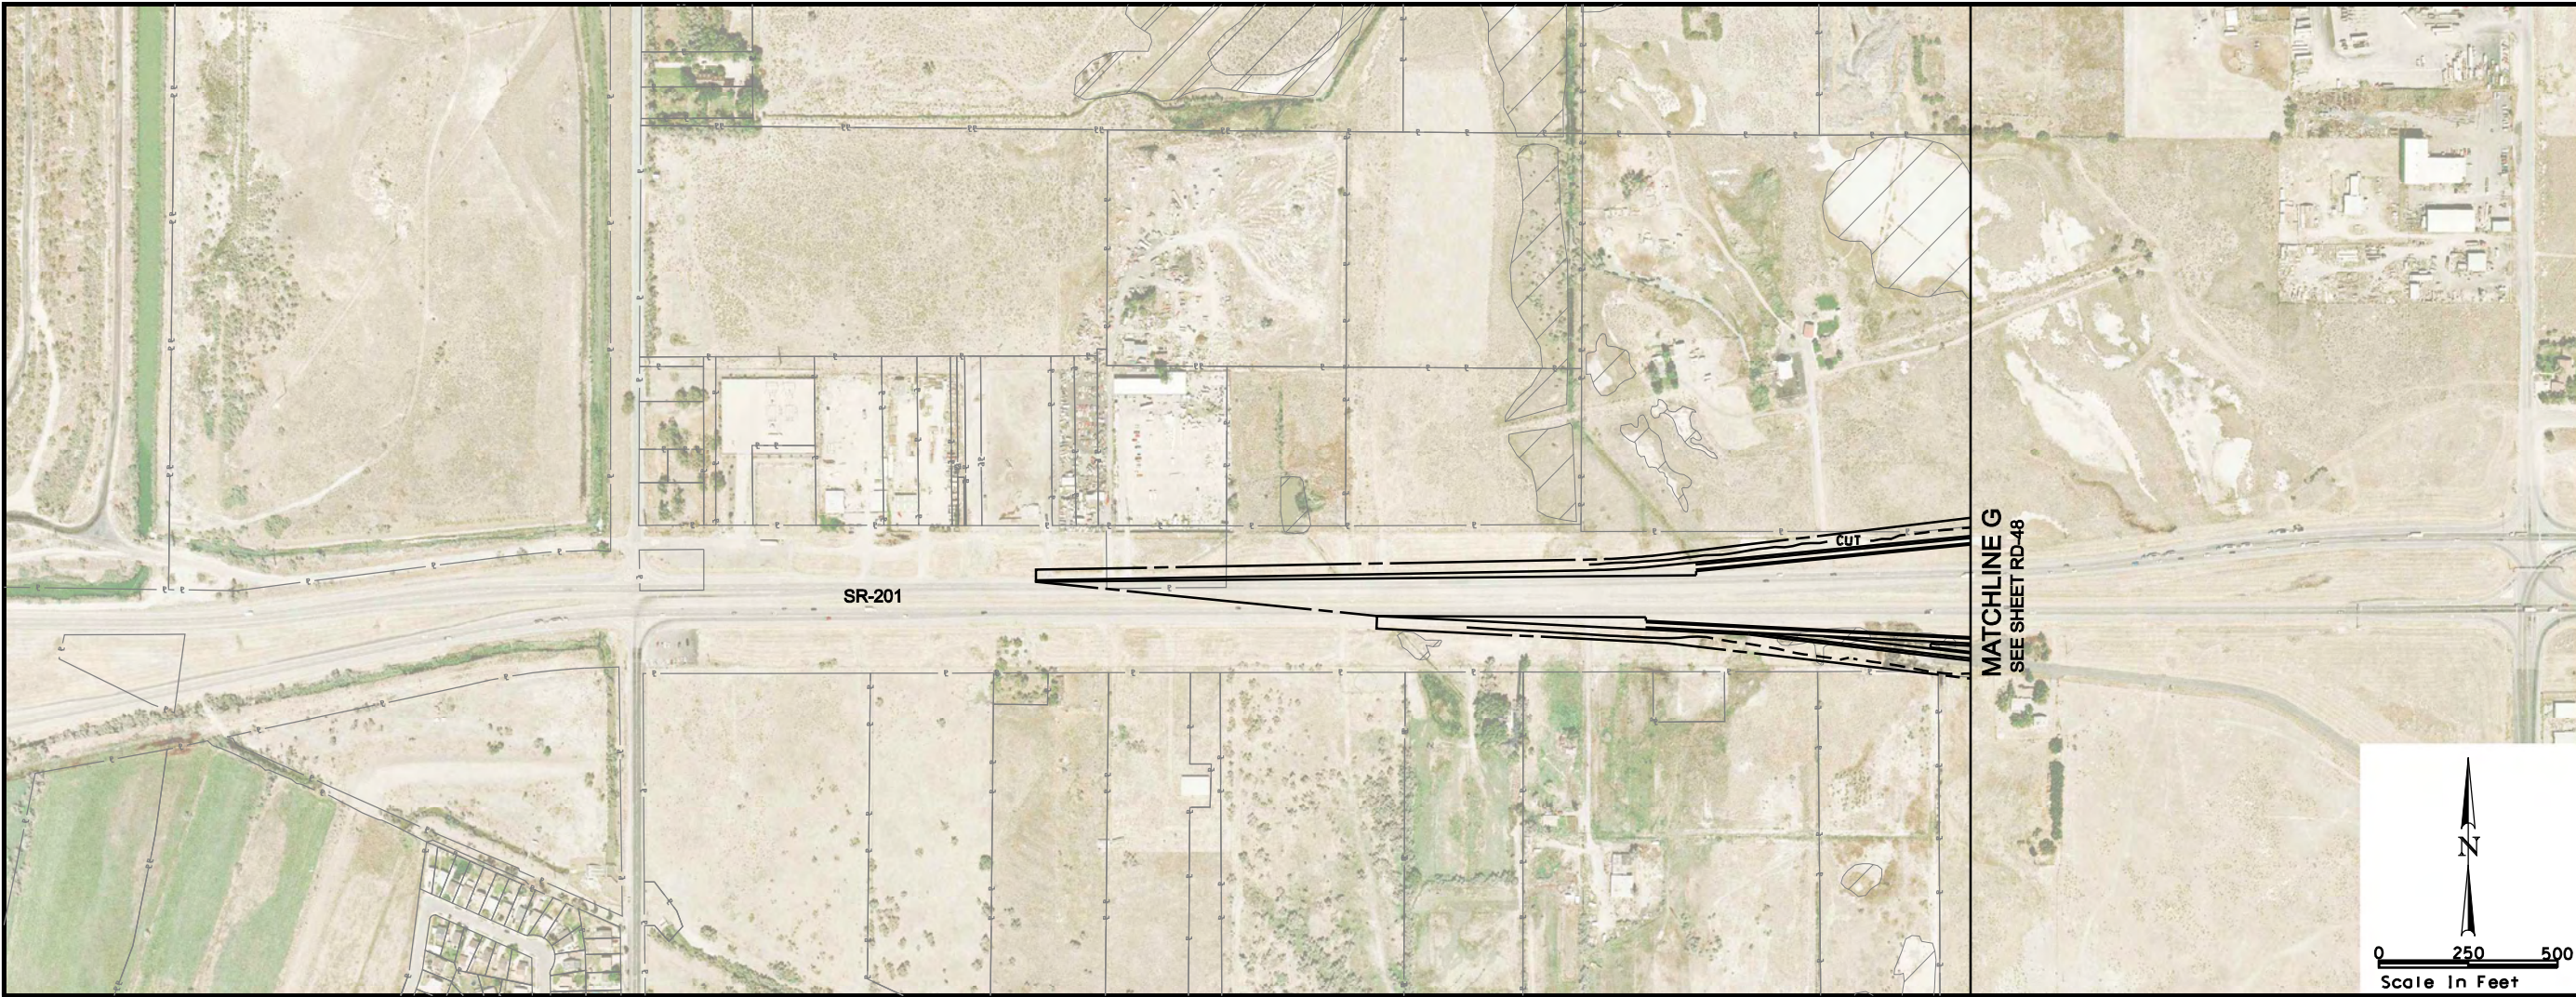

NO PROFILE THIS SHEET




	
MOUNTAIN VIEW CORRIDOR	
7200 WEST FREEWAY ALTERNATIVE	
ROADWAY PLAN AND PROFILE	
SHEET RD-49 OF 89	

LEGEND	
—	ROW
- - -	DRAINAGE EASEMENT
- . - . -	UTILITY RELOCATION EASEMENT
- - - - -	TRANSIT EASEMENTS
- - - - -	CENTER RUNNING
- - - - -	MIXED TRAFFIC
— CUT —	EOP
- - - FILL - - -	CUT LINE
▨	FILL LINE
▨	WETLANDS
— P —	PROPERTY LINE
—	CITY BOUNDARY

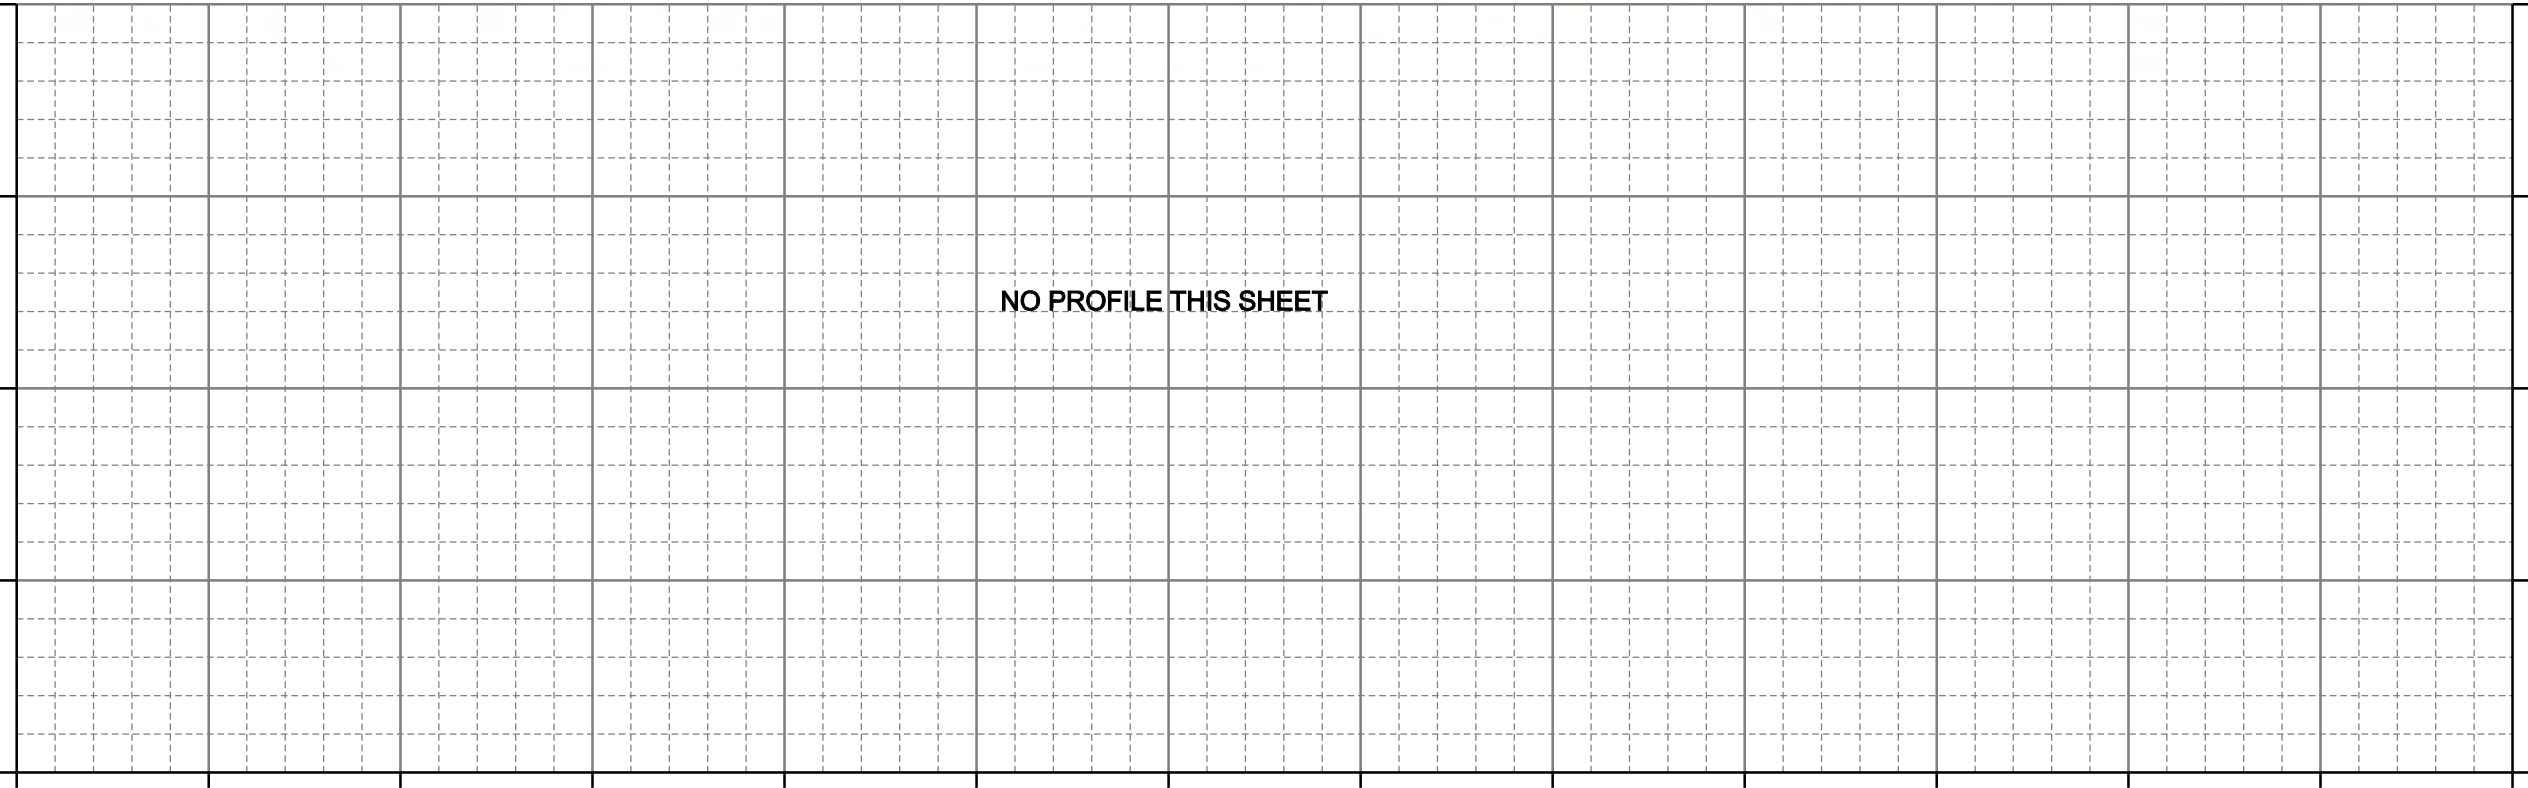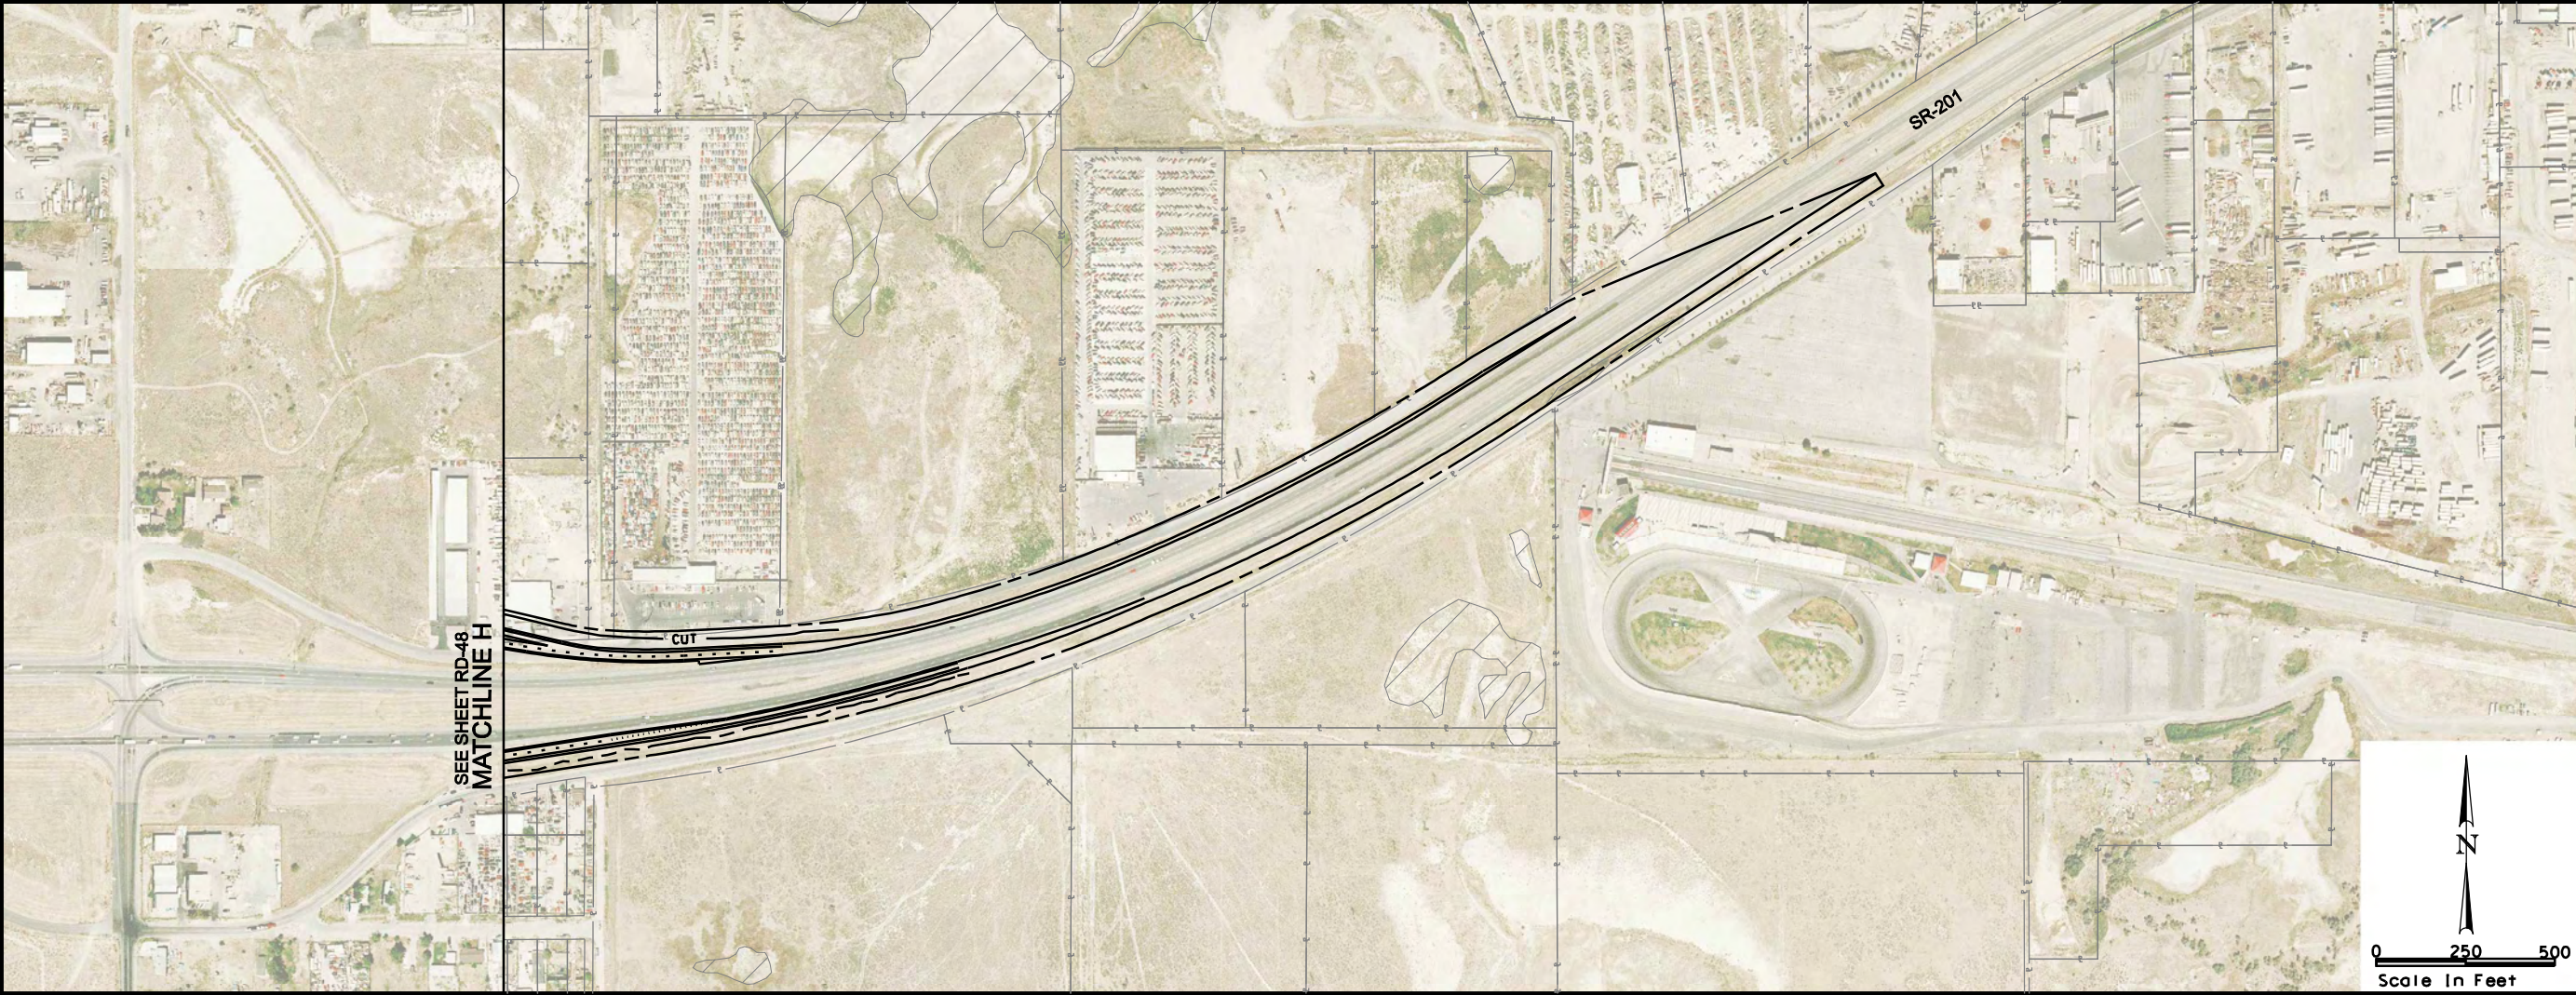

MOUNTAIN VIEW CORRIDOR		LEGEND	EOP
		— CUT — - - - FILL - - - [Hatched Box] WETLANDS — P —	CUT LINE FILL LINE WETLANDS PROPERTY LINE CITY BOUNDARY
		— ROW — - - - DRAINAGE EASEMENT - - - UTILITY RELOCATION EASEMENT - - - TRANSIT EASEMENTS - - - CENTER RUNNING - - - MIXED TRAFFIC	
7200 WEST FREEWAY ALTERNATIVE			
ROADWAY PLAN AND PROFILE			
SHEET RD-50 OF 89			

8/12/2008 U:\22687A-WTC\Sheet_Files\TWS\RoadwayPlanProfile\RD-51.dgn

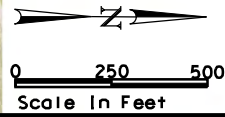
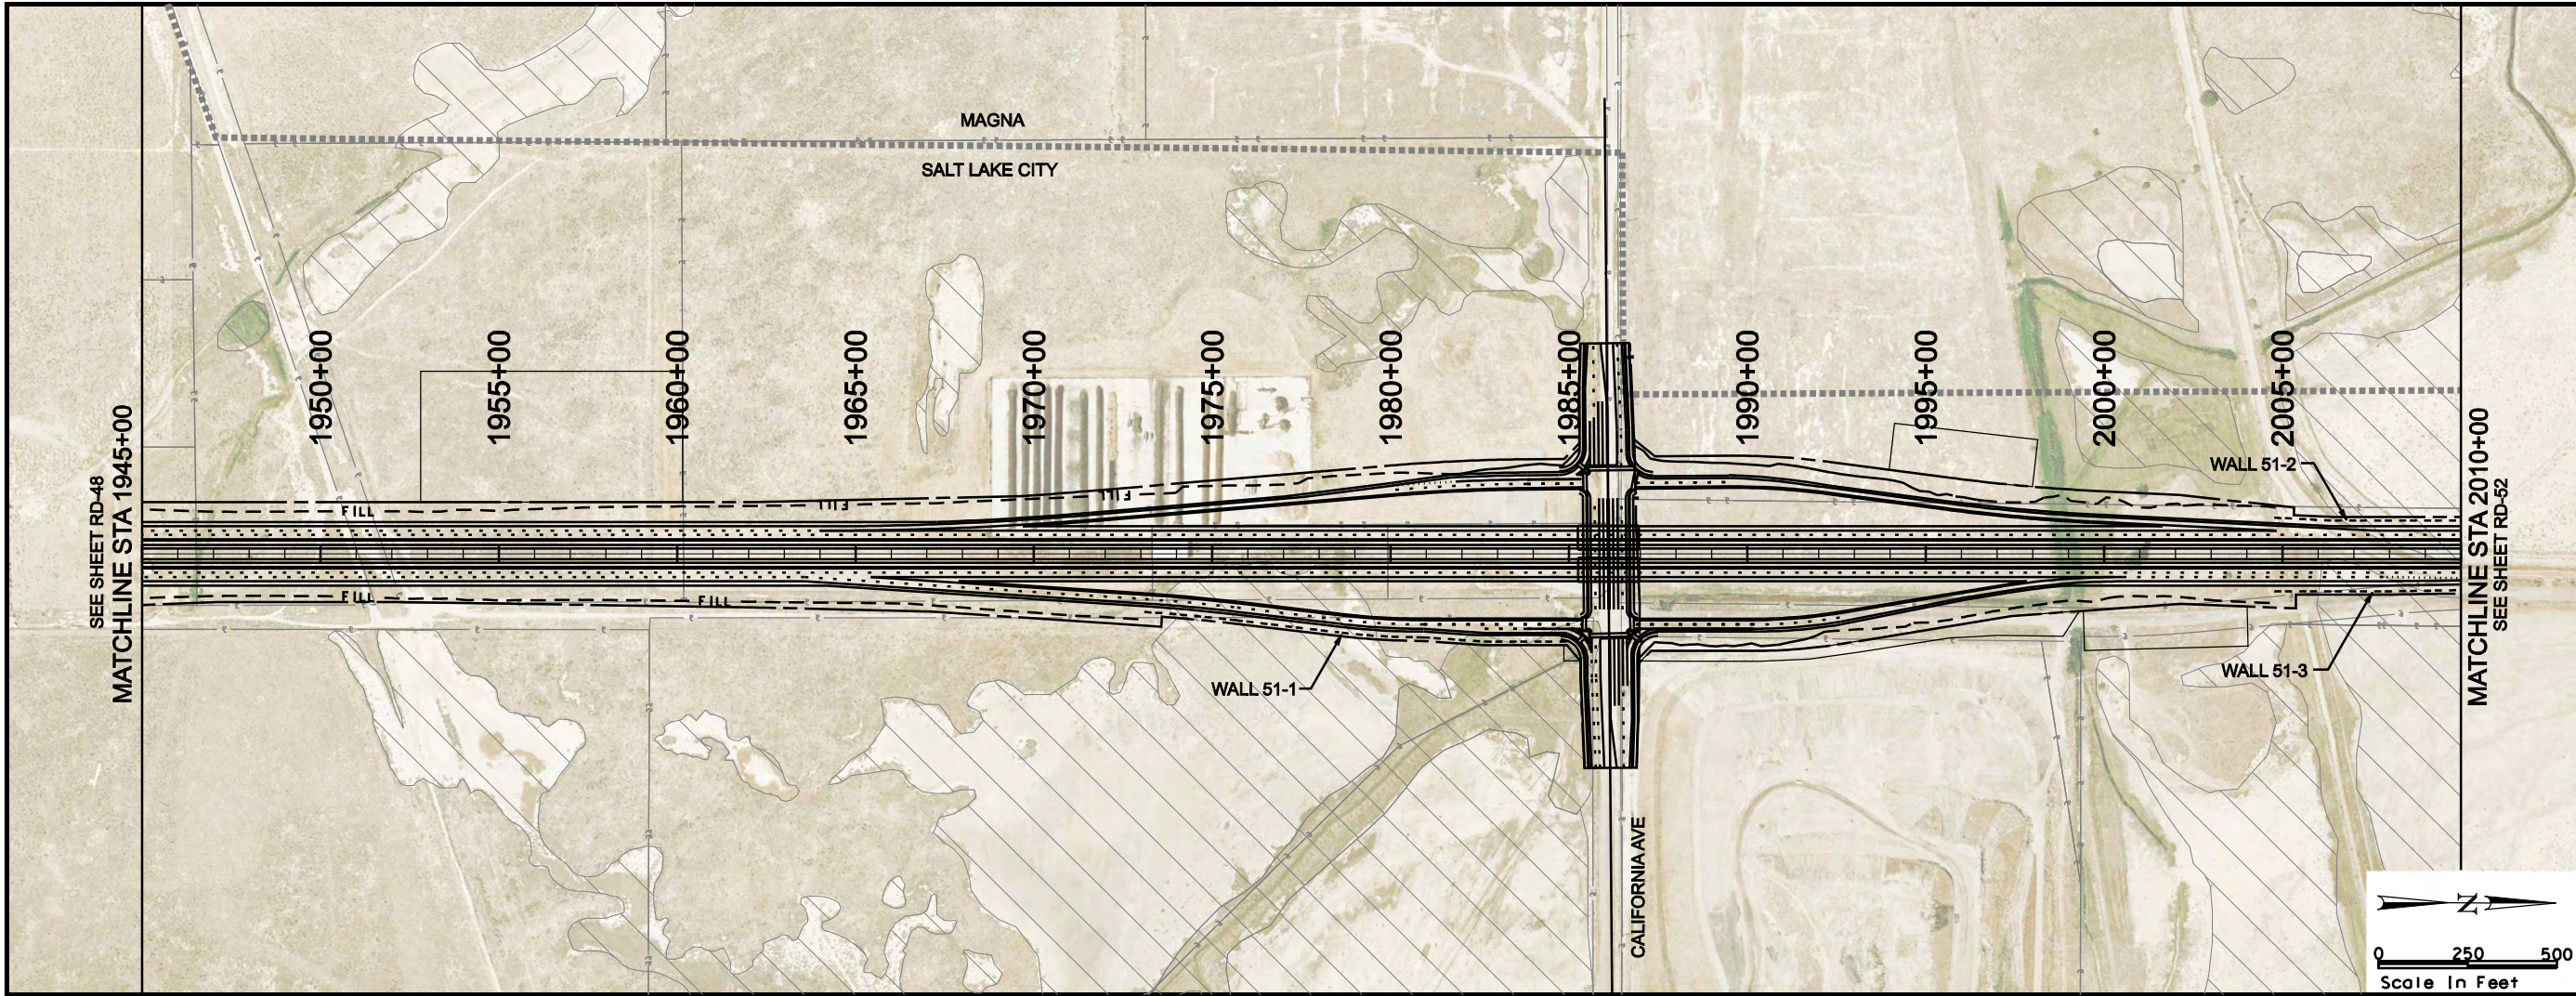
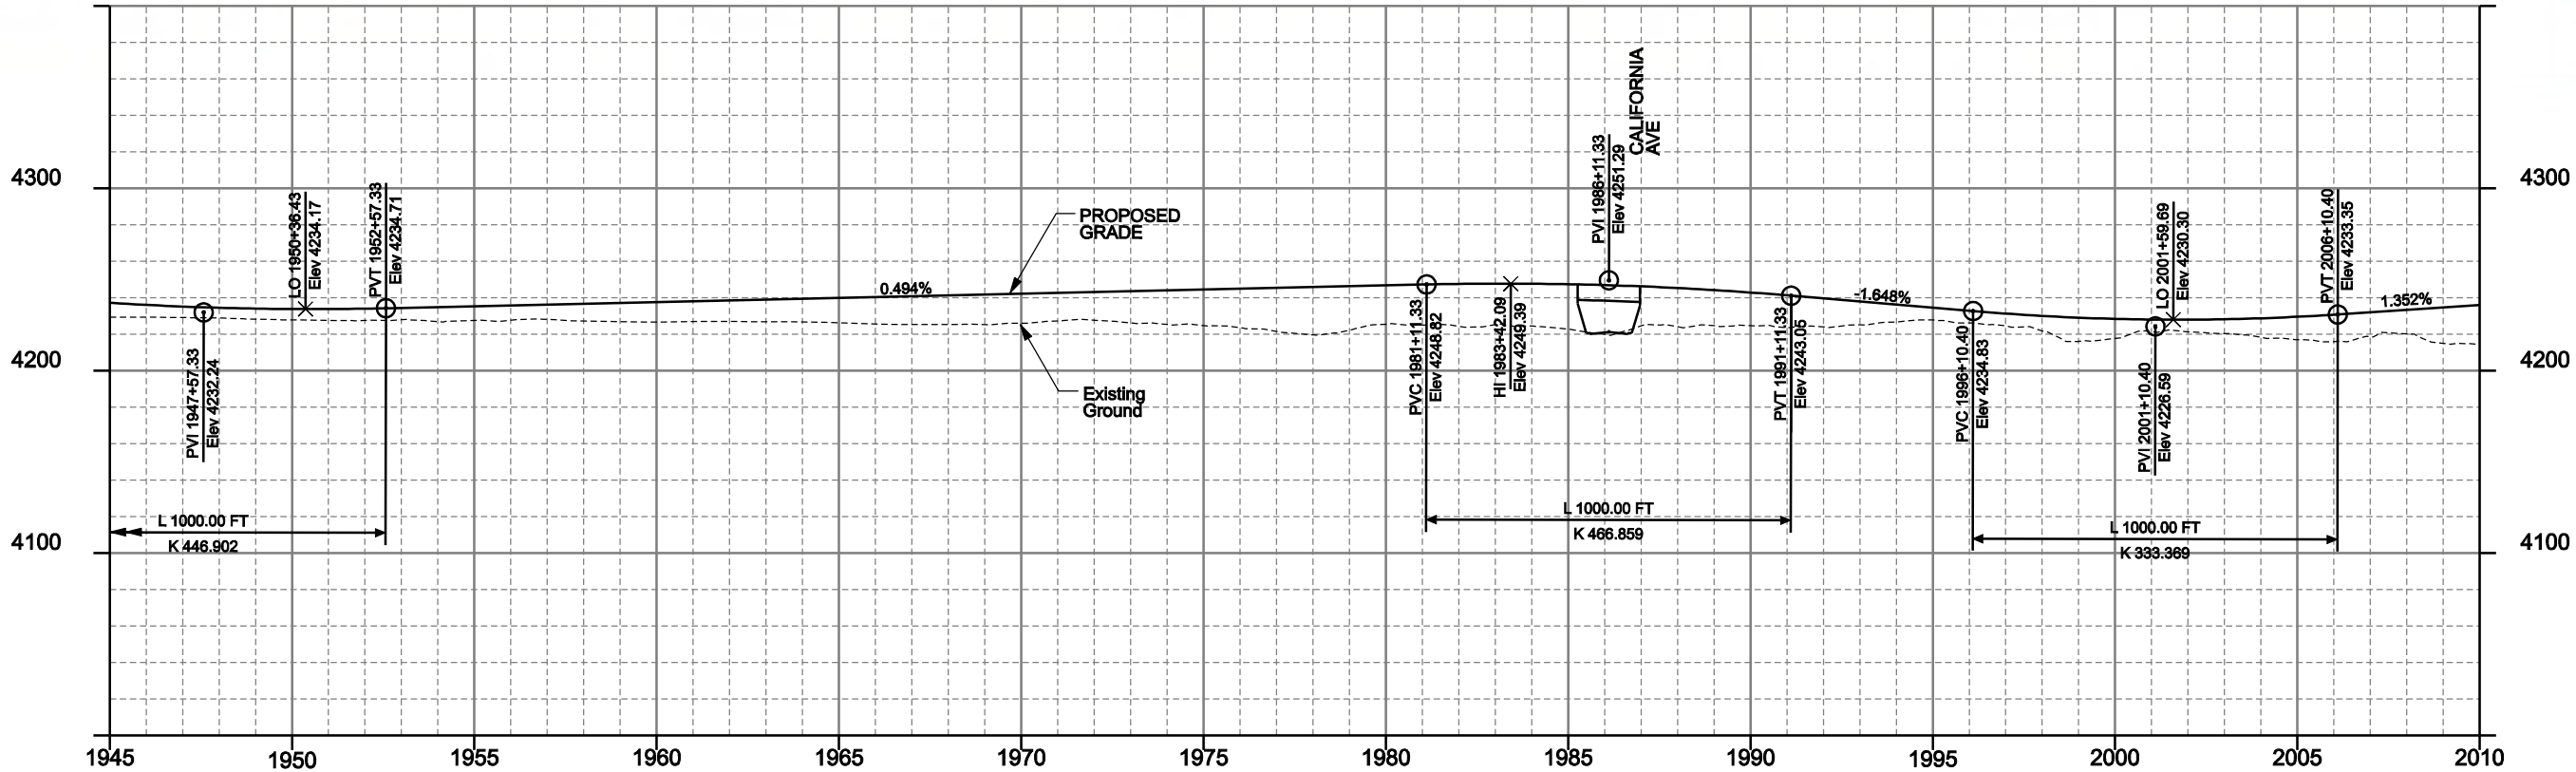


LEGEND

— CUT —	ROW	— EASEMENT —
- - - FILL - - -	DRAINAGE	UTILITY RELOCATION
WETLANDS	TRANSIT EASEMENTS	EASEMENT
PROPERTY LINE	CENTER RUNNING	MIXED TRAFFIC
CITY BOUNDARY		



B:\12\2008\122687A-WTC\Sheet_Files\TDS\RoadwayPlanProfile\RD-52.dgn

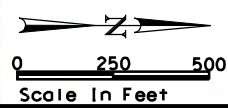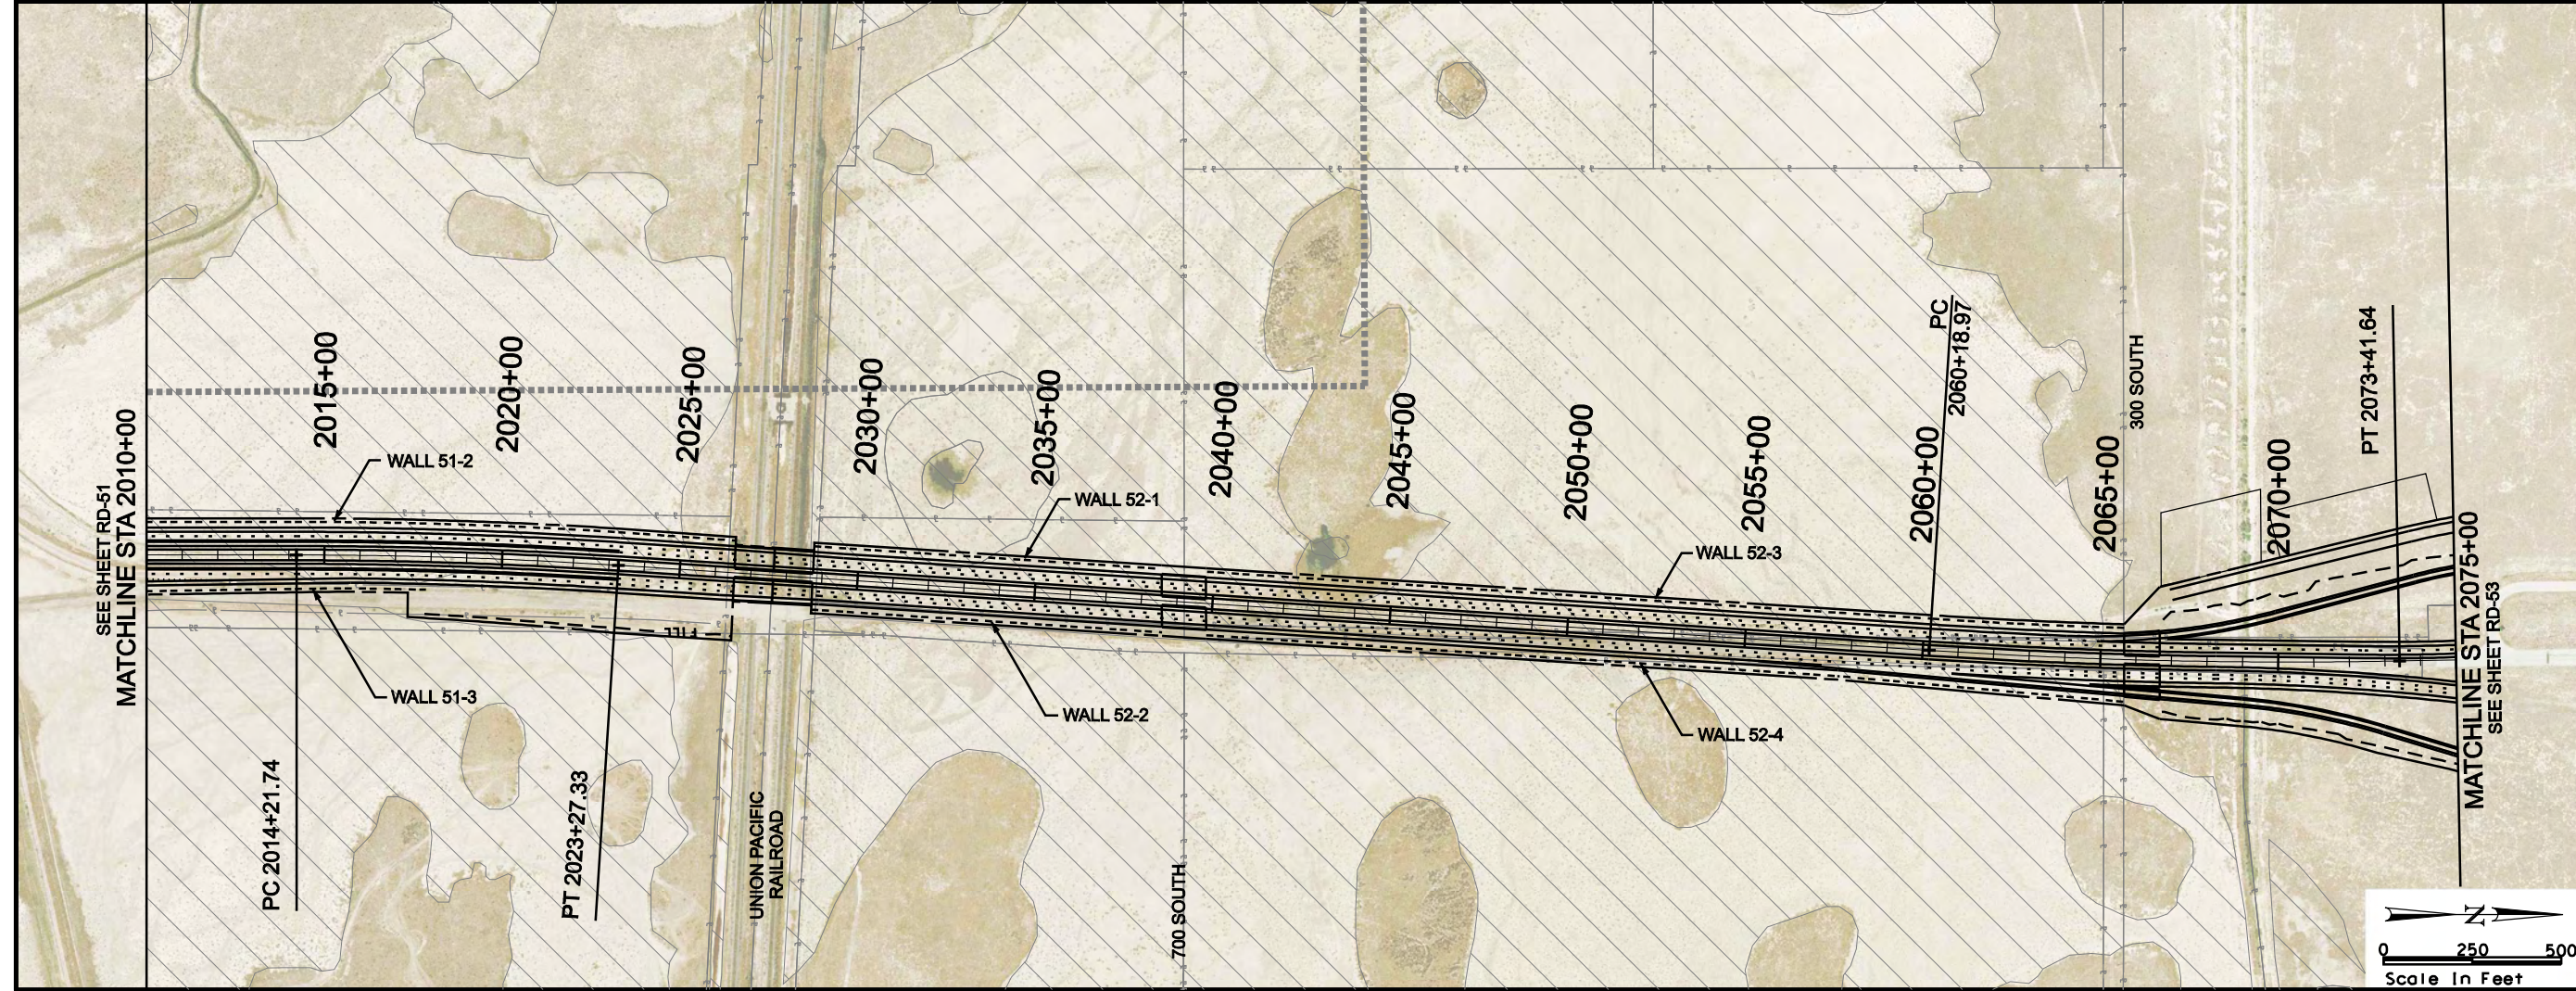
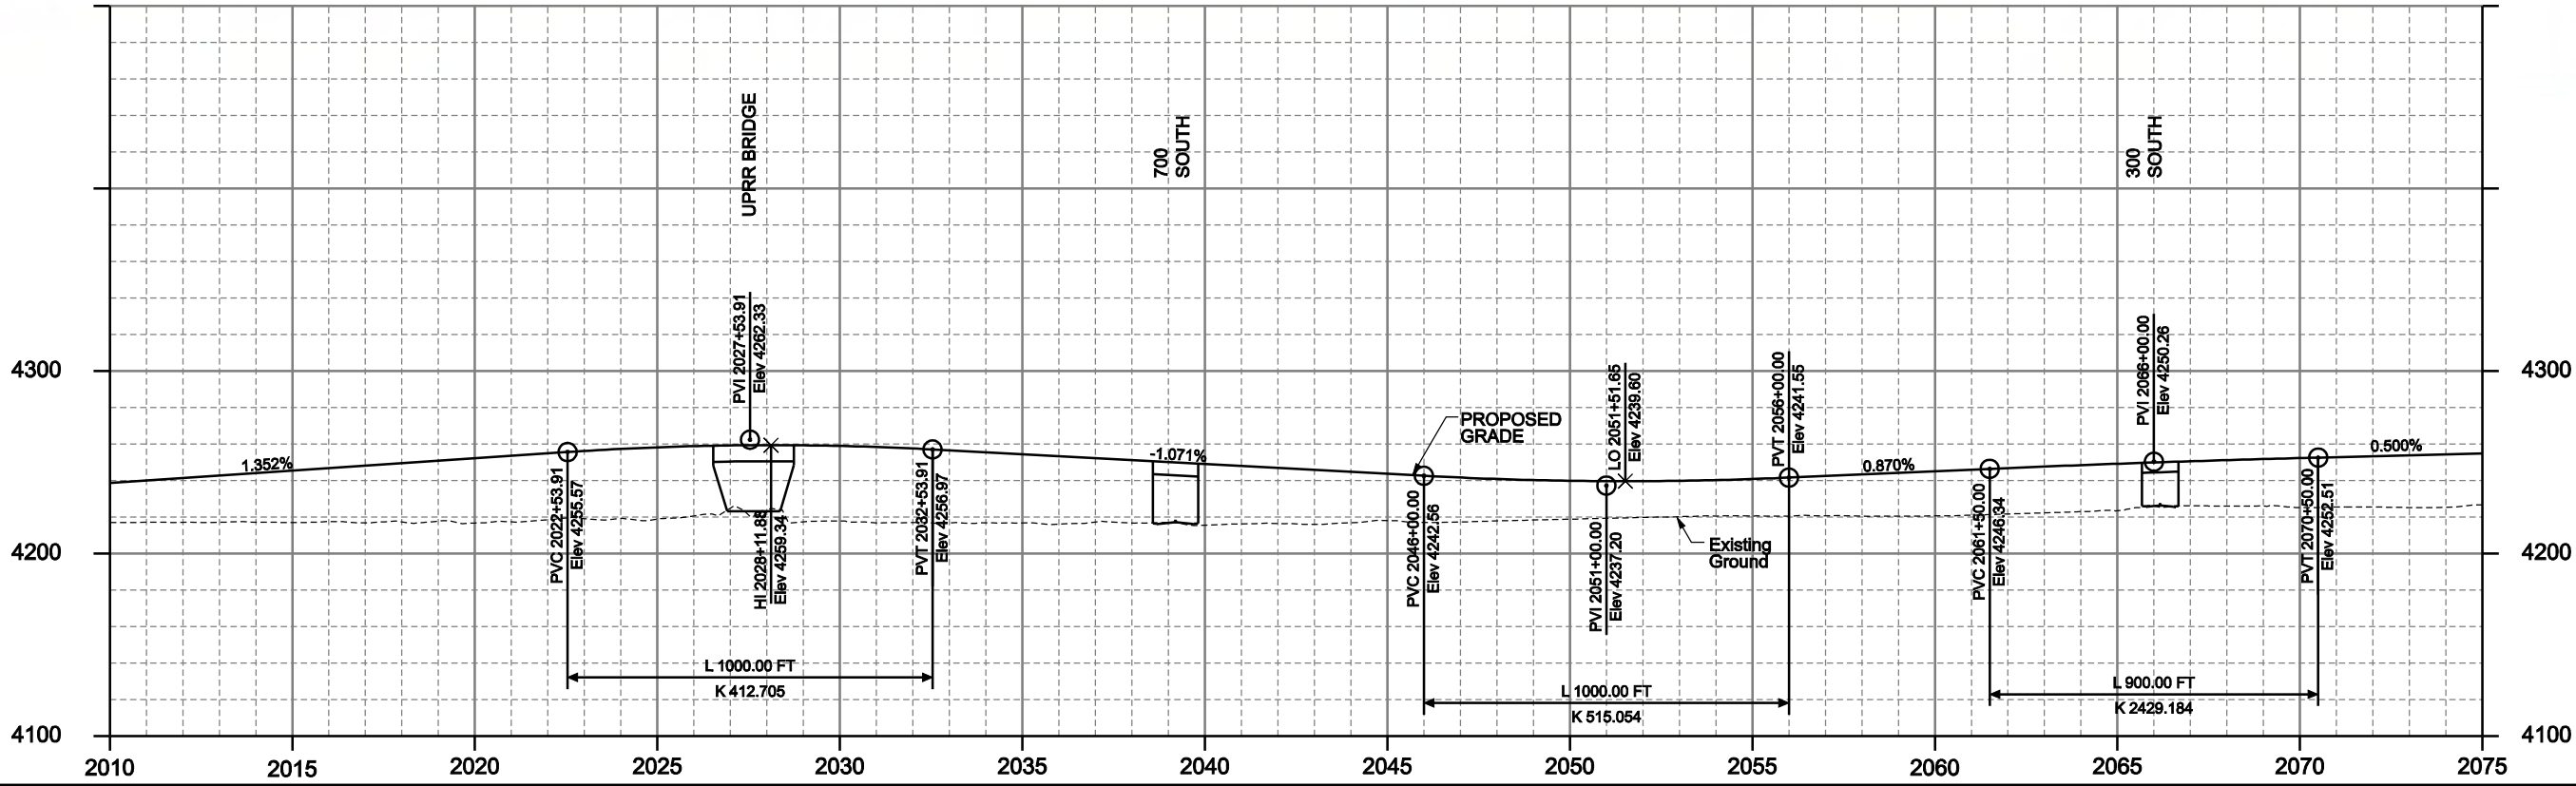


MOUNTAIN VIEW CORRIDOR		
7200 WEST FREEWAY ALTERNATIVE		
ROADWAY PLAN AND PROFILE		
SHEET RD-52 OF		89

LEGEND	ROW	EASEMENT
	--- --	DRAINAGE
---	---	UTILITY RELOCATION
	---	TRANSIT EASEMENTS
---	---	CENTER RUNNING
	---	MIXED TRAFFIC

EOP	---	CUT LINE
	---	FILL LINE
---	---	WETLANDS
	---	PROPERTY LINE
---	---	CITY BOUNDARY

8/12/2008 U:\22687A-WTC\Sheet_Files\TDS\RoadwayPlanProfile\RD-53.dgn

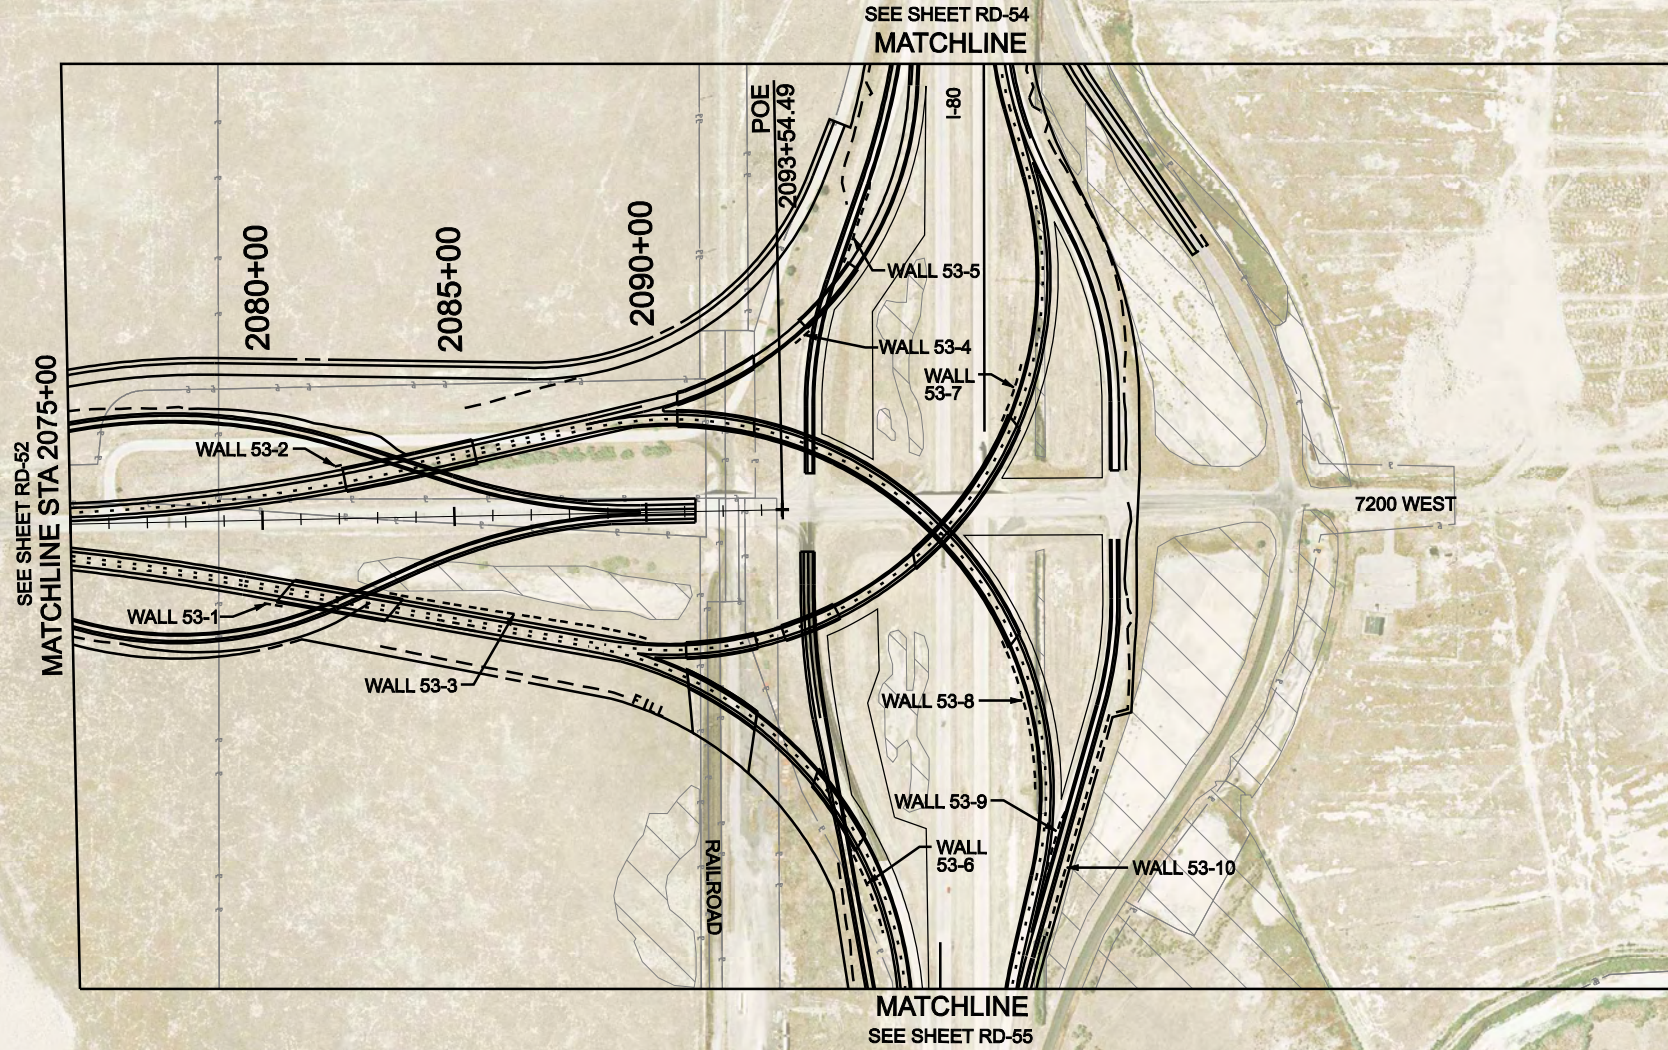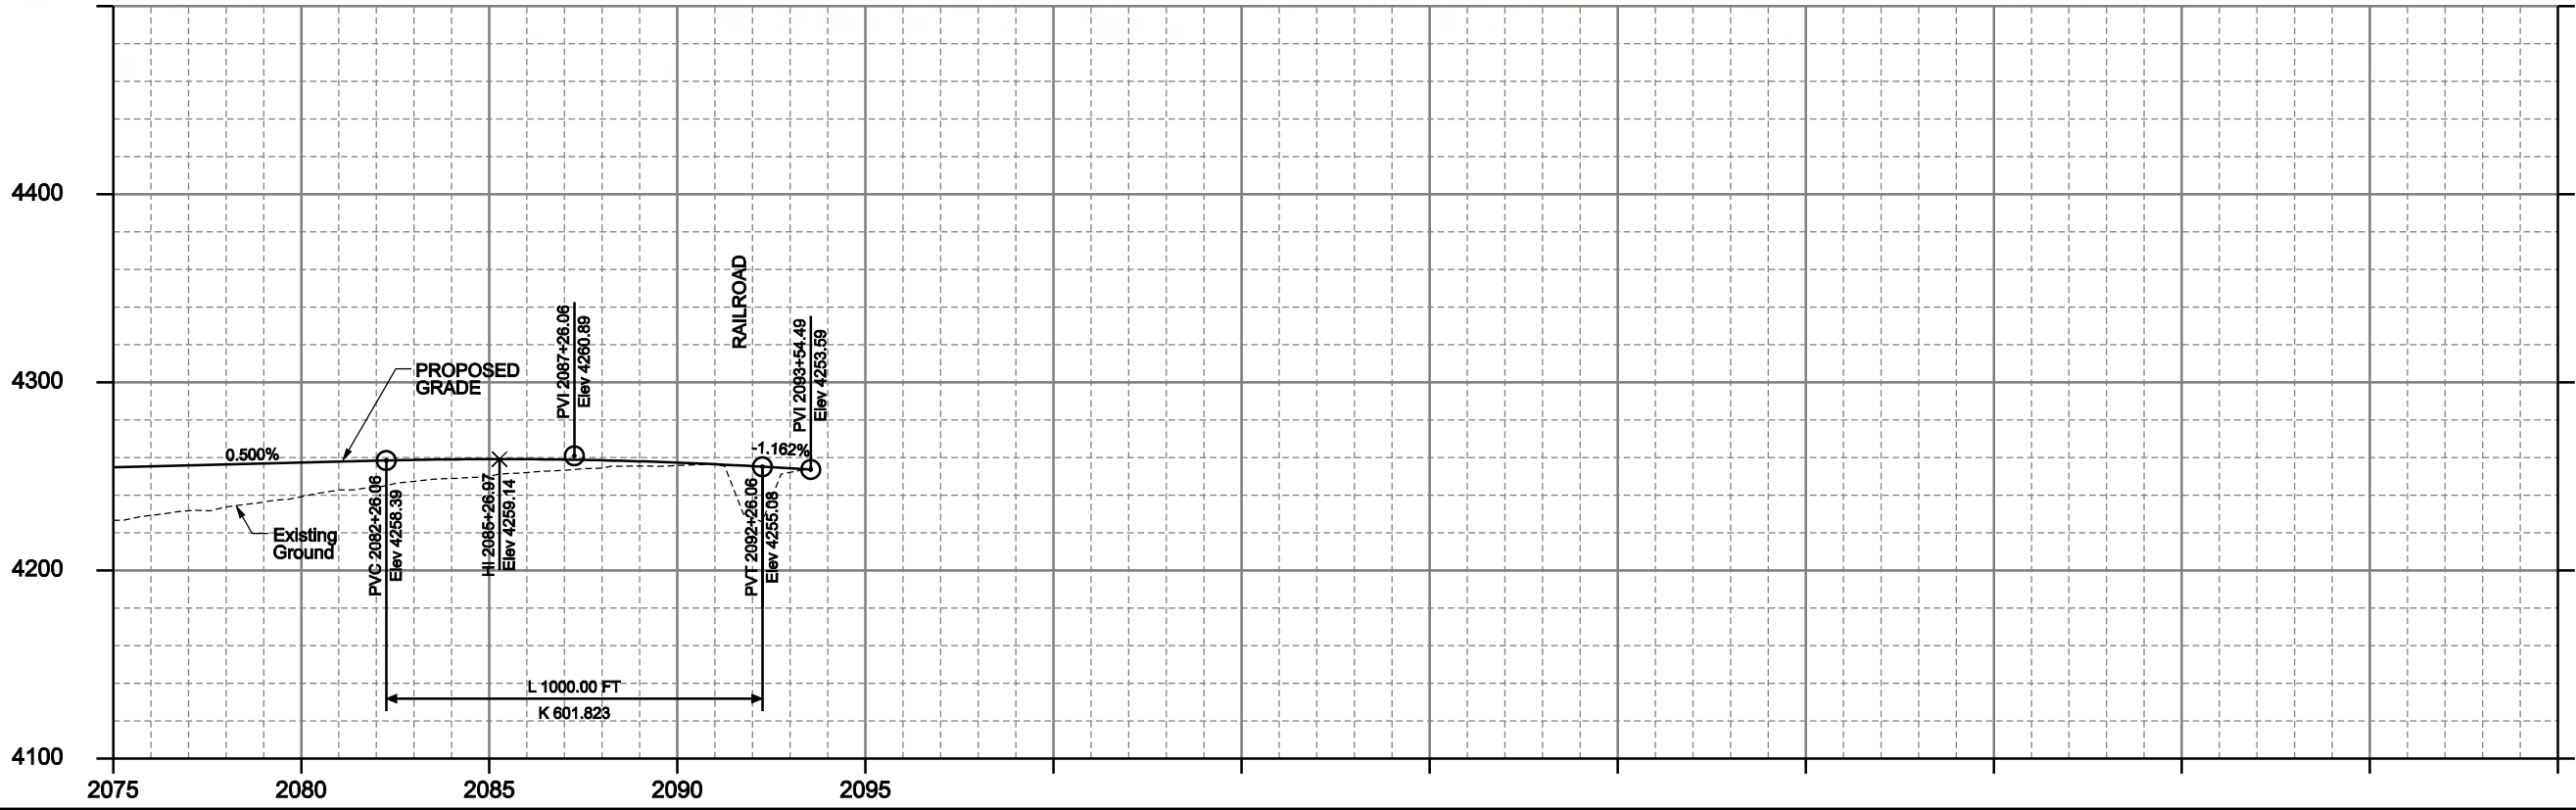


MOUNTAIN VIEW CORRIDOR

7200 WEST FREEWAY ALTERNATIVE

ROADWAY PLAN AND PROFILE

- LEGEND
- ROW
 - DRAINAGE EASEMENT
 - UTILITY RELOCATION EASEMENT
 - TRANSIT EASEMENTS
 - CENTER RUNNING
 - MIXED TRAFFIC

- EOP
- CUT LINE
 - FILL LINE
 - WETLANDS
 - PROPERTY LINE
 - CITY BOUNDARY

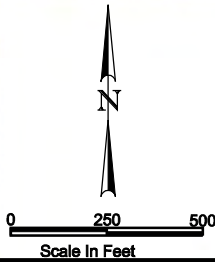

MATCHLINE
SEE SHEET RD-53


NO PROFILE THIS SHEET

- LEGEND
- CUT —
 - - - FILL - - -
 - WETLANDS
 - PROPERTY LINE
 - CITY BOUNDARY

- LEGEND
- ROW —
 - DRAINAGE EASEMENT ---
 - UTILITY RELOCATION EASEMENT ---
 - TRANSIT EASEMENTS ---
 - CENTER RUNNING ---
 - MIXED TRAFFIC ---



MOUNTAIN VIEW CORRIDOR
7200 WEST FREEWAY ALTERNATIVE
ROADWAY PLAN AND PROFILE

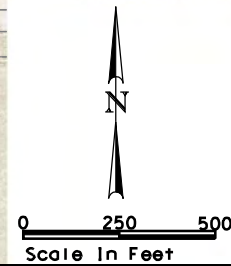[illegible]

SEE SHEET RD-53
MATCHLINE

WALL 53-10

I-80

CUT

RAIL ROAD

MOUNTAIN VIEW CORRIDOR

7200 WEST FREEWAY ALTERNATIVE

ROADWAY PLAN AND PROFILE



MOUNTAIN VIEW
CORRIDOR
ENVIRONMENTAL
IMPACT STATEMENT

LEGEND

ROW

DRAINAGE EASEMENT

UTILITY RELOCATION

STILL! NEEDS TO TRANSIT EASEMENTS

LEWIS & CLARK CENTER FOR RUNNIN'

CENTEX COMMUNICATIONS MIXED TRAFFIC

ROW

DRAINAGE EASEMENT

UTILITY RELOCATION EASEMENT

TRANSIT EASEMENTS

LIVING! EXPERIENCE
CENTER RUNNING

CENTRAAL KENNEND
MIXED TRAFFIC

EOB

CUT

FIL

WET

PRO

CIT

— EOP

— CUT — CUT LINE

- FILL -



FILL LINE

 WETLANDS

— $\mathbb{P}$ — PROPERTY

CITY BOUN

8/12/2008 U:\22687A-WTC\Sheet_Files\Trio_LDS\RoadwayPlanProfile\RD-56.dgn

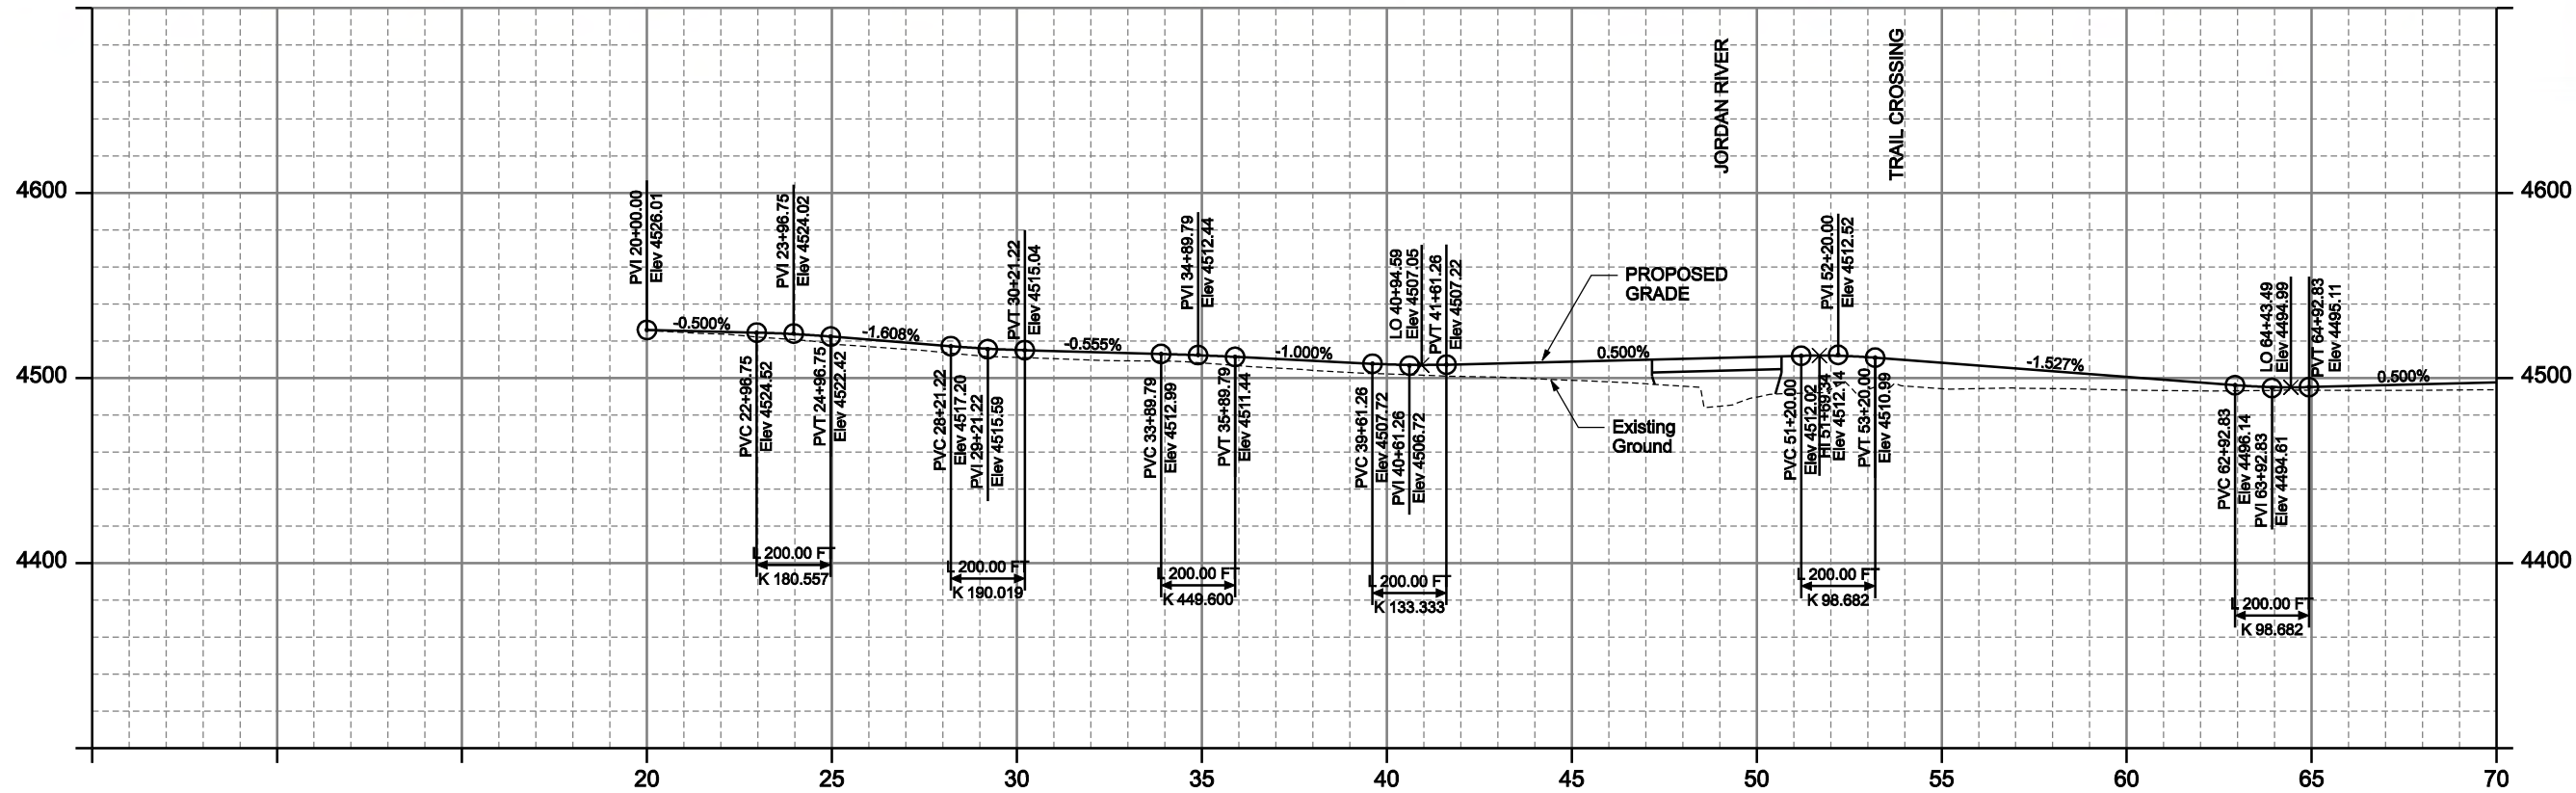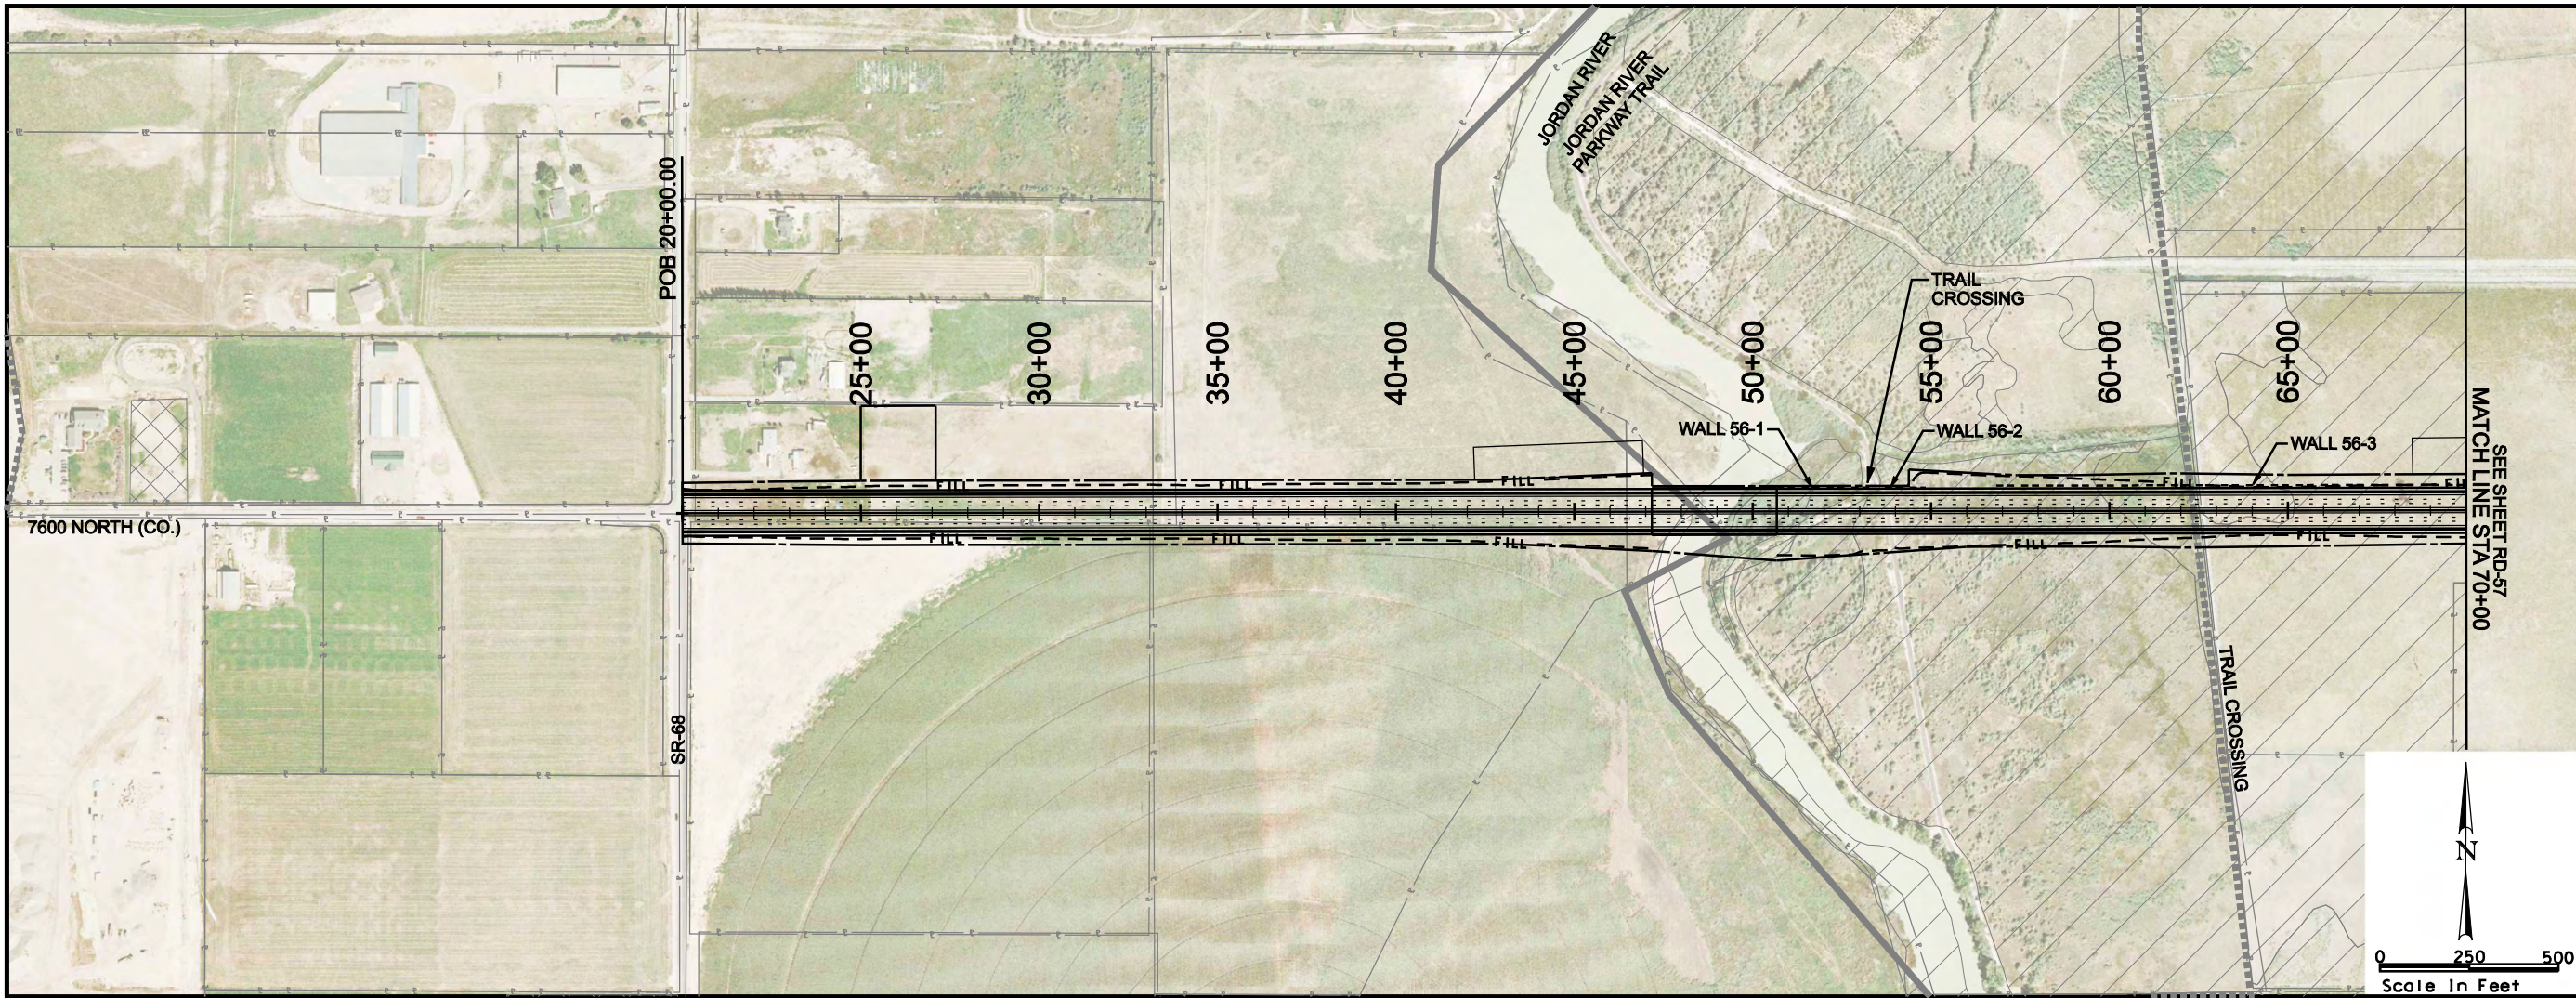

MOUNTAIN VIEW CORRIDOR

ARTERIALS ALTERNATIVE

ROADWAY PLAN AND PROFILE

LEGEND

ROW

DRAINAGE EASEMENT

UTILITY RELOCATION EASEMENT

TRANSIT EASEMENTS

CENTER RUNNING

MIXED TRAFFIC

EOP

CUT LINE




FILL LINE

WETLANDS

PROPERTY LINE

CITY BOUNDARY

8/12/2008 J:\22687A-WTC\Sheet_Files\Tol_LEIS\RoadwayProfile\RD-57.dgn

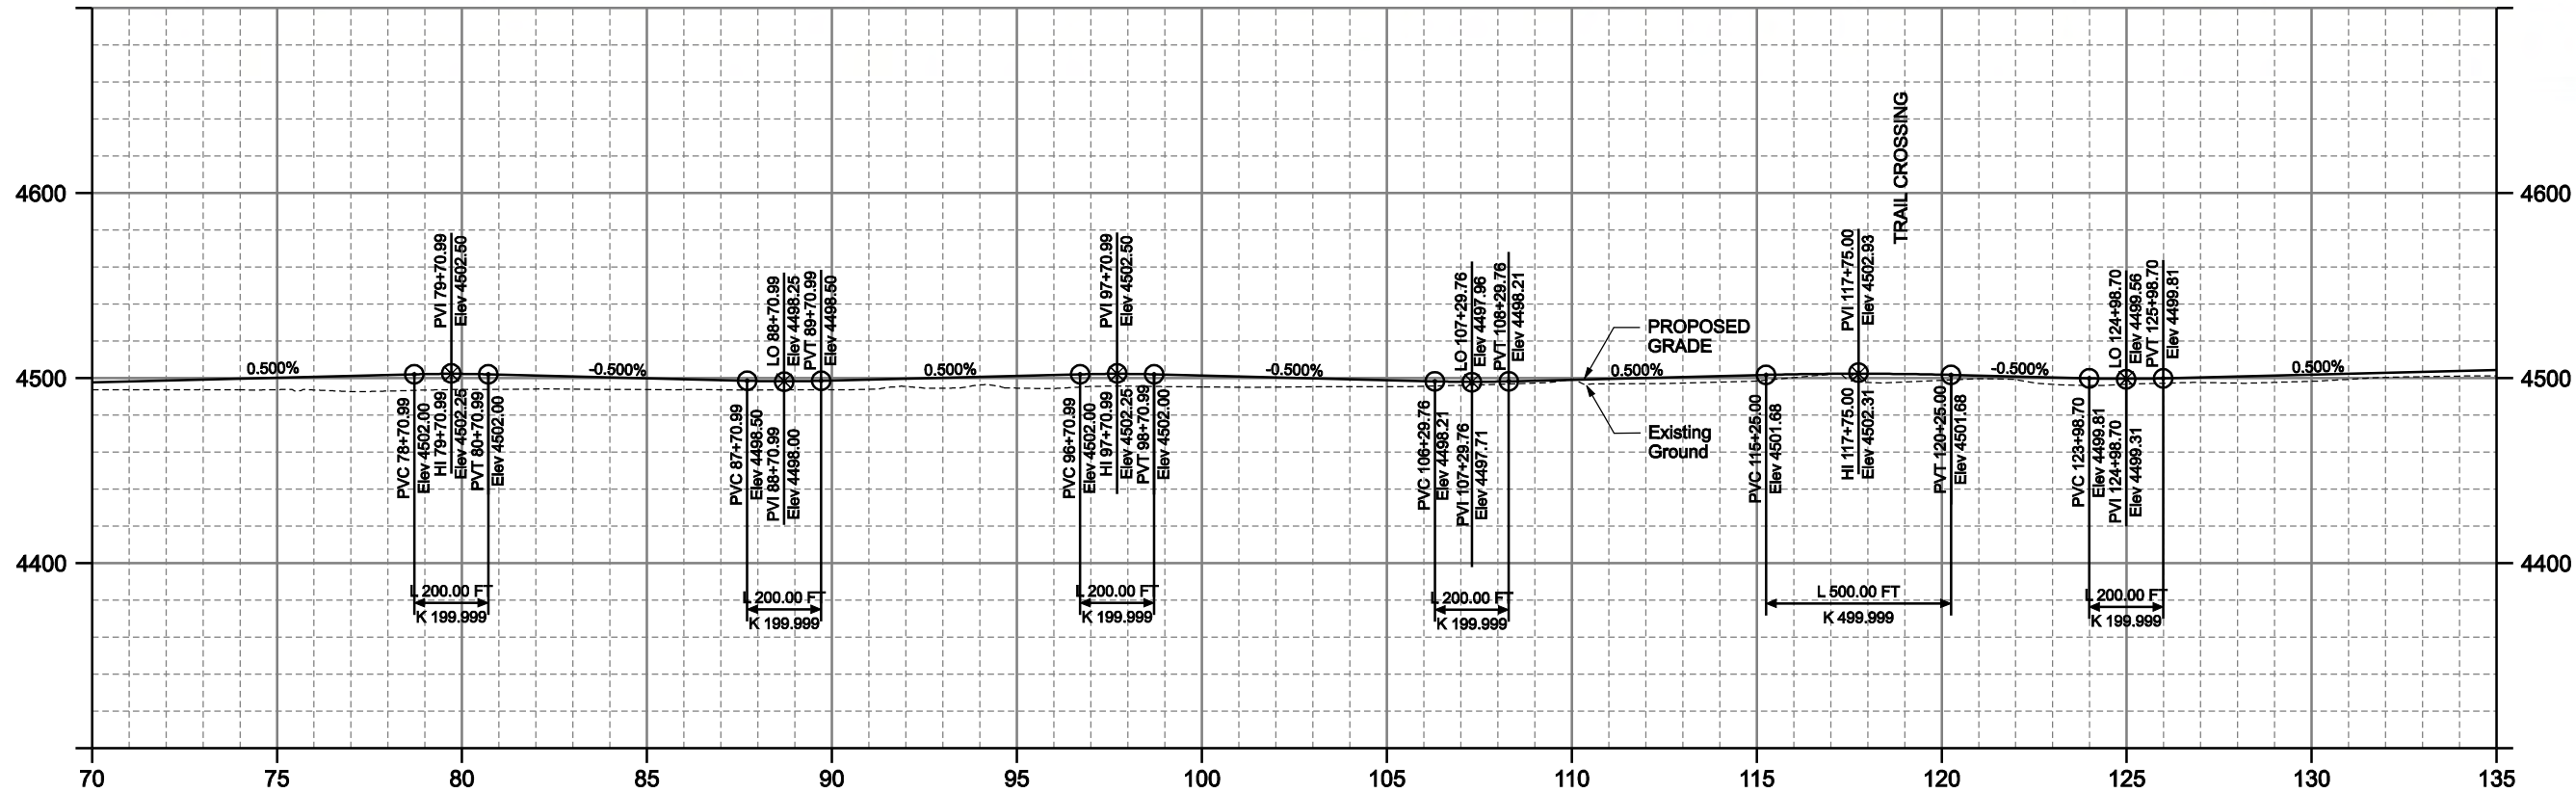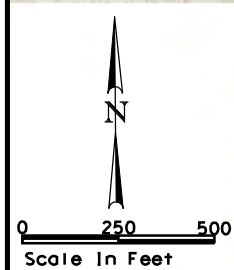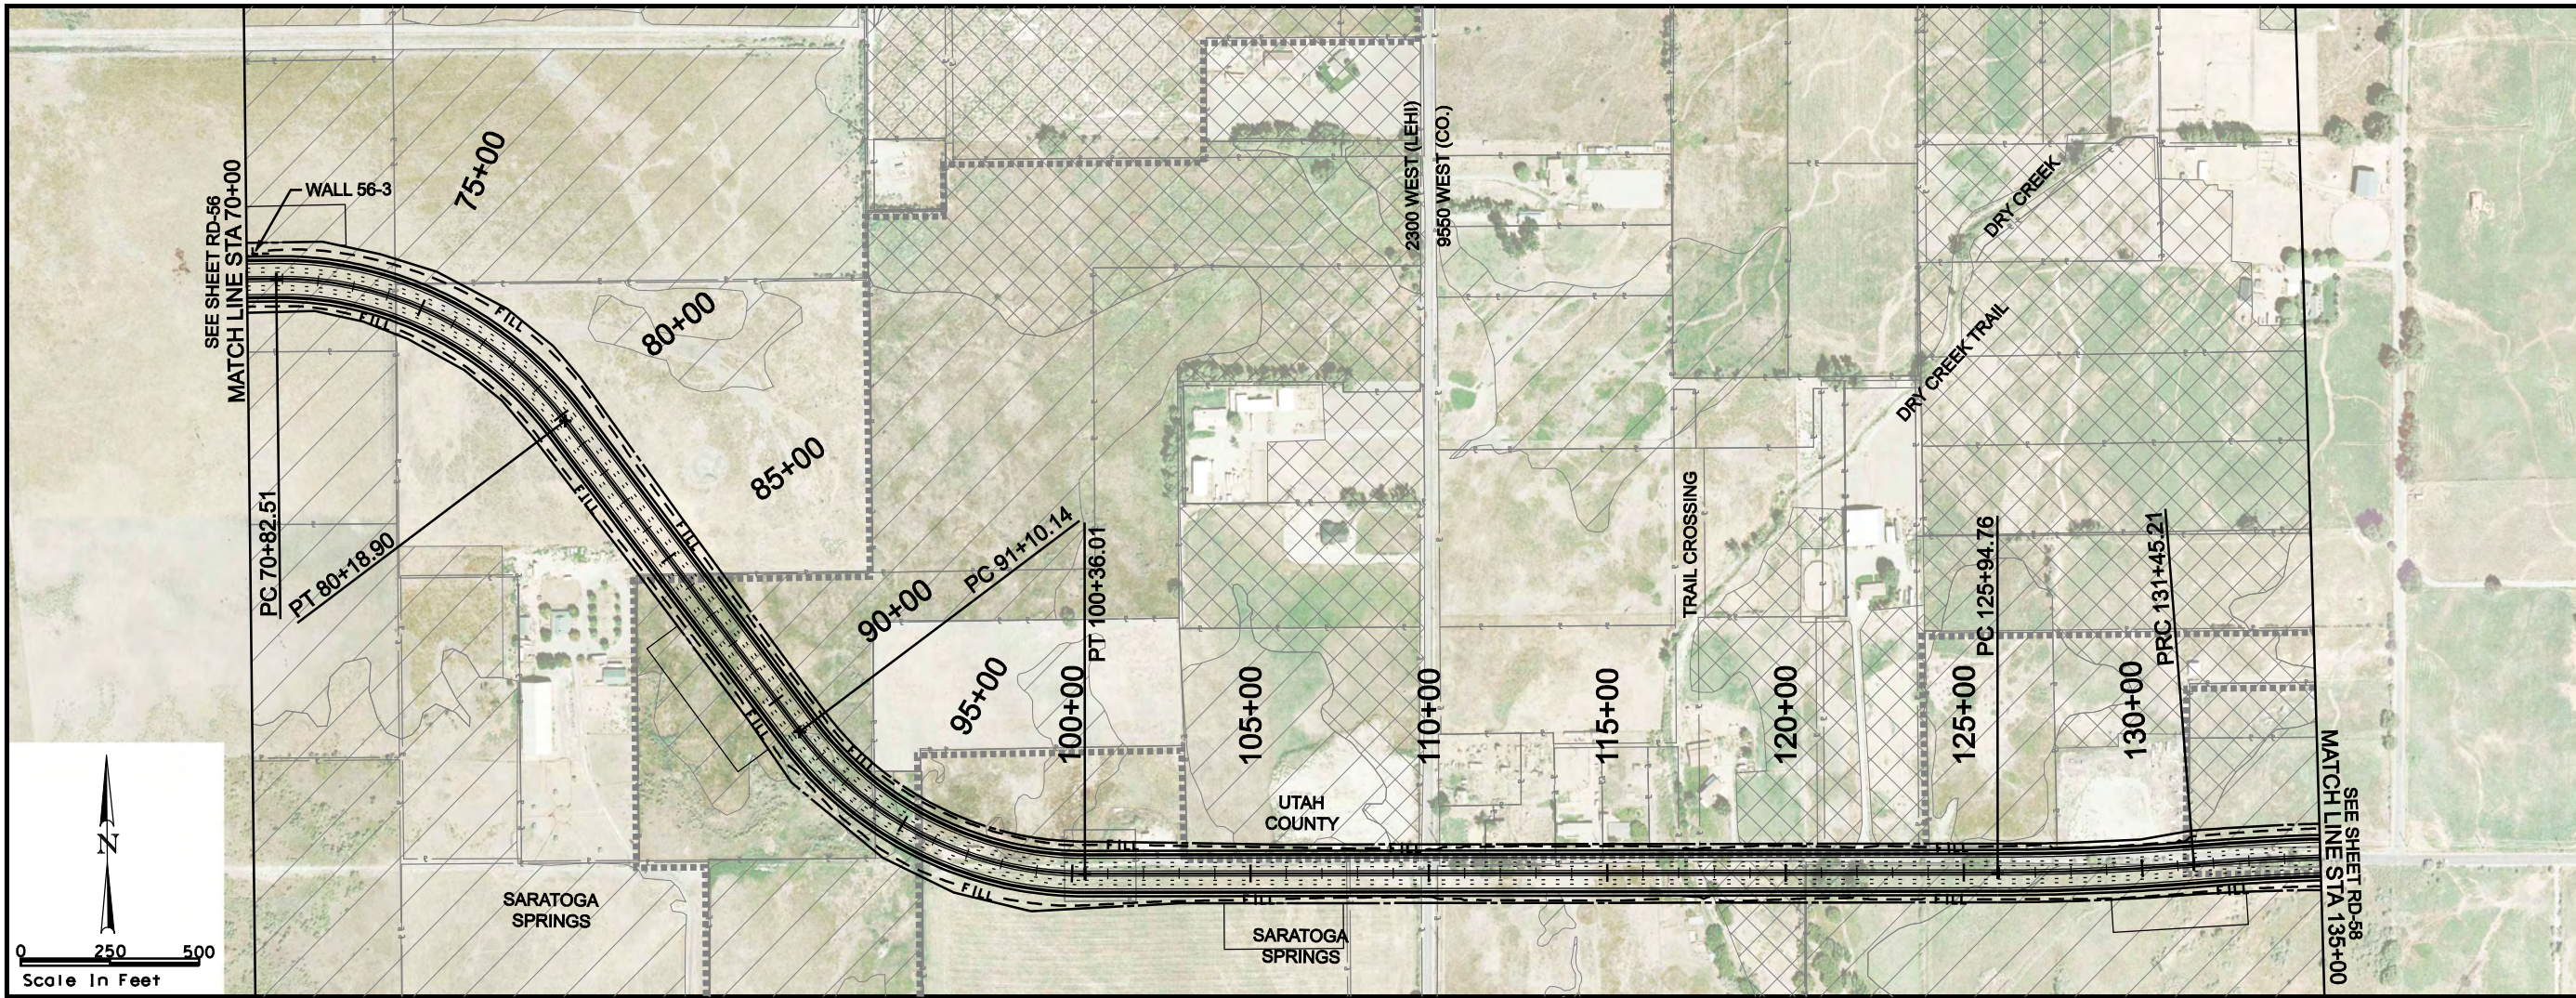

MOUNTAIN VIEW CORRIDOR




ARTERIALS ALTERNATIVE

ROADWAY PLAN AND PROFILE

SHEET RD-57 OF 89

- LEGEND
- | | | |
|-------------------|---------------------------------|-----------------------|
| — CUT — | ROW | — DRAINAGE EASEMENT — |
| — FILL — | — UTILITY RELOCATION EASEMENT — | — TRANSIT EASEMENTS — |
| — WETLANDS — | — CENTER RUNNING — | — MIXED TRAFFIC — |
| — PROPERTY LINE — | | |
| — CITY BOUNDARY — | | |
- EOP
- | | | |
|-------------------|---------------------------------|-----------------------|
| — CUT — | — ROW — | — DRAINAGE EASEMENT — |
| — FILL — | — UTILITY RELOCATION EASEMENT — | — TRANSIT EASEMENTS — |
| — WETLANDS — | — CENTER RUNNING — | — MIXED TRAFFIC — |
| — PROPERTY LINE — | | |
| — CITY BOUNDARY — | | |

B/12/2008 J:\22687A-WTC-Sheet_Files\Trio_LDS\Roadway\Profile\RD-58.dgn

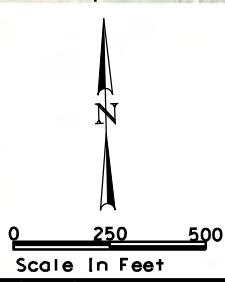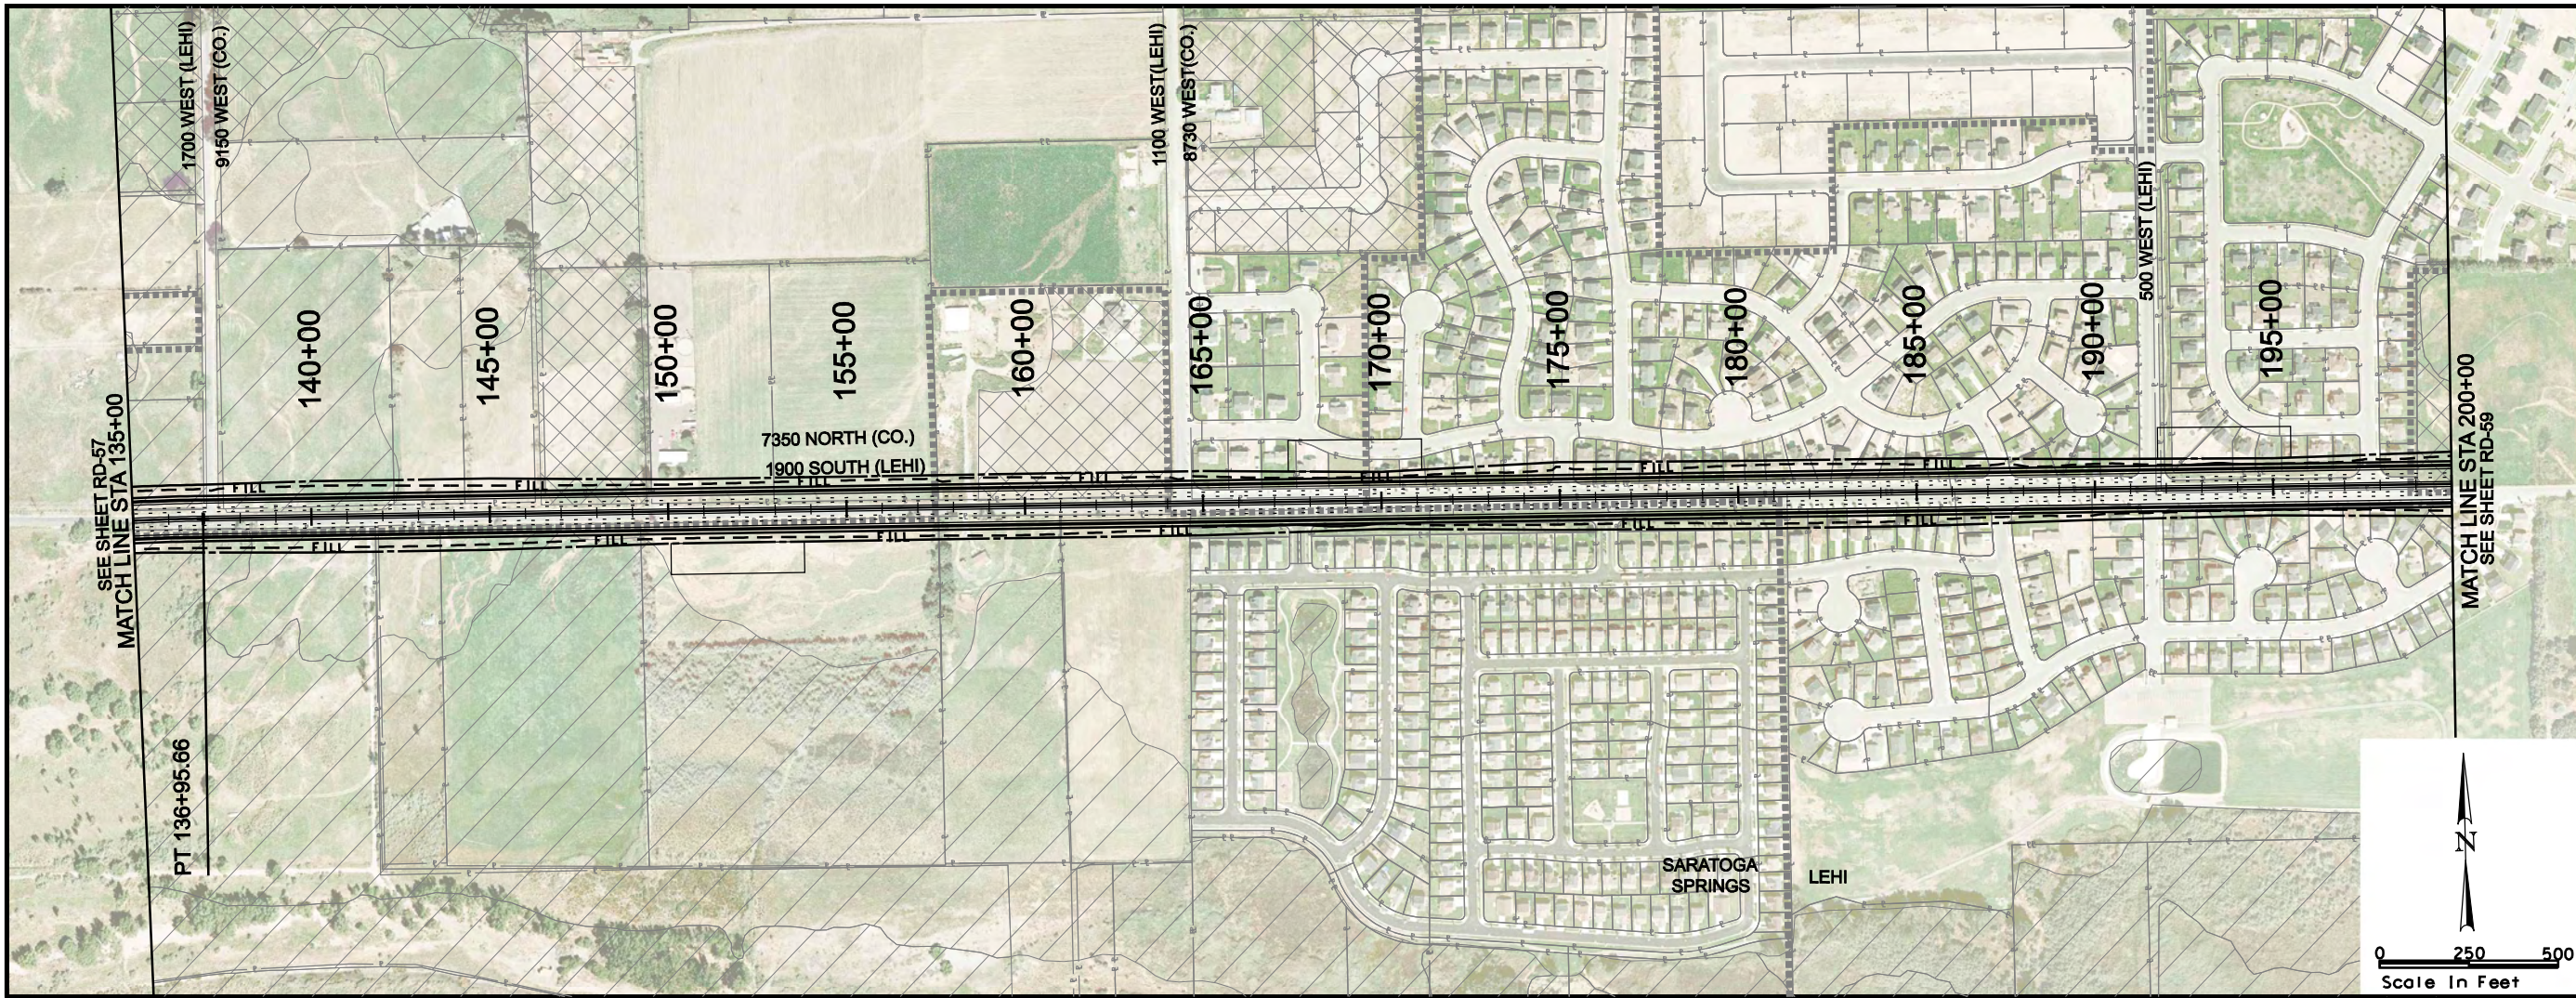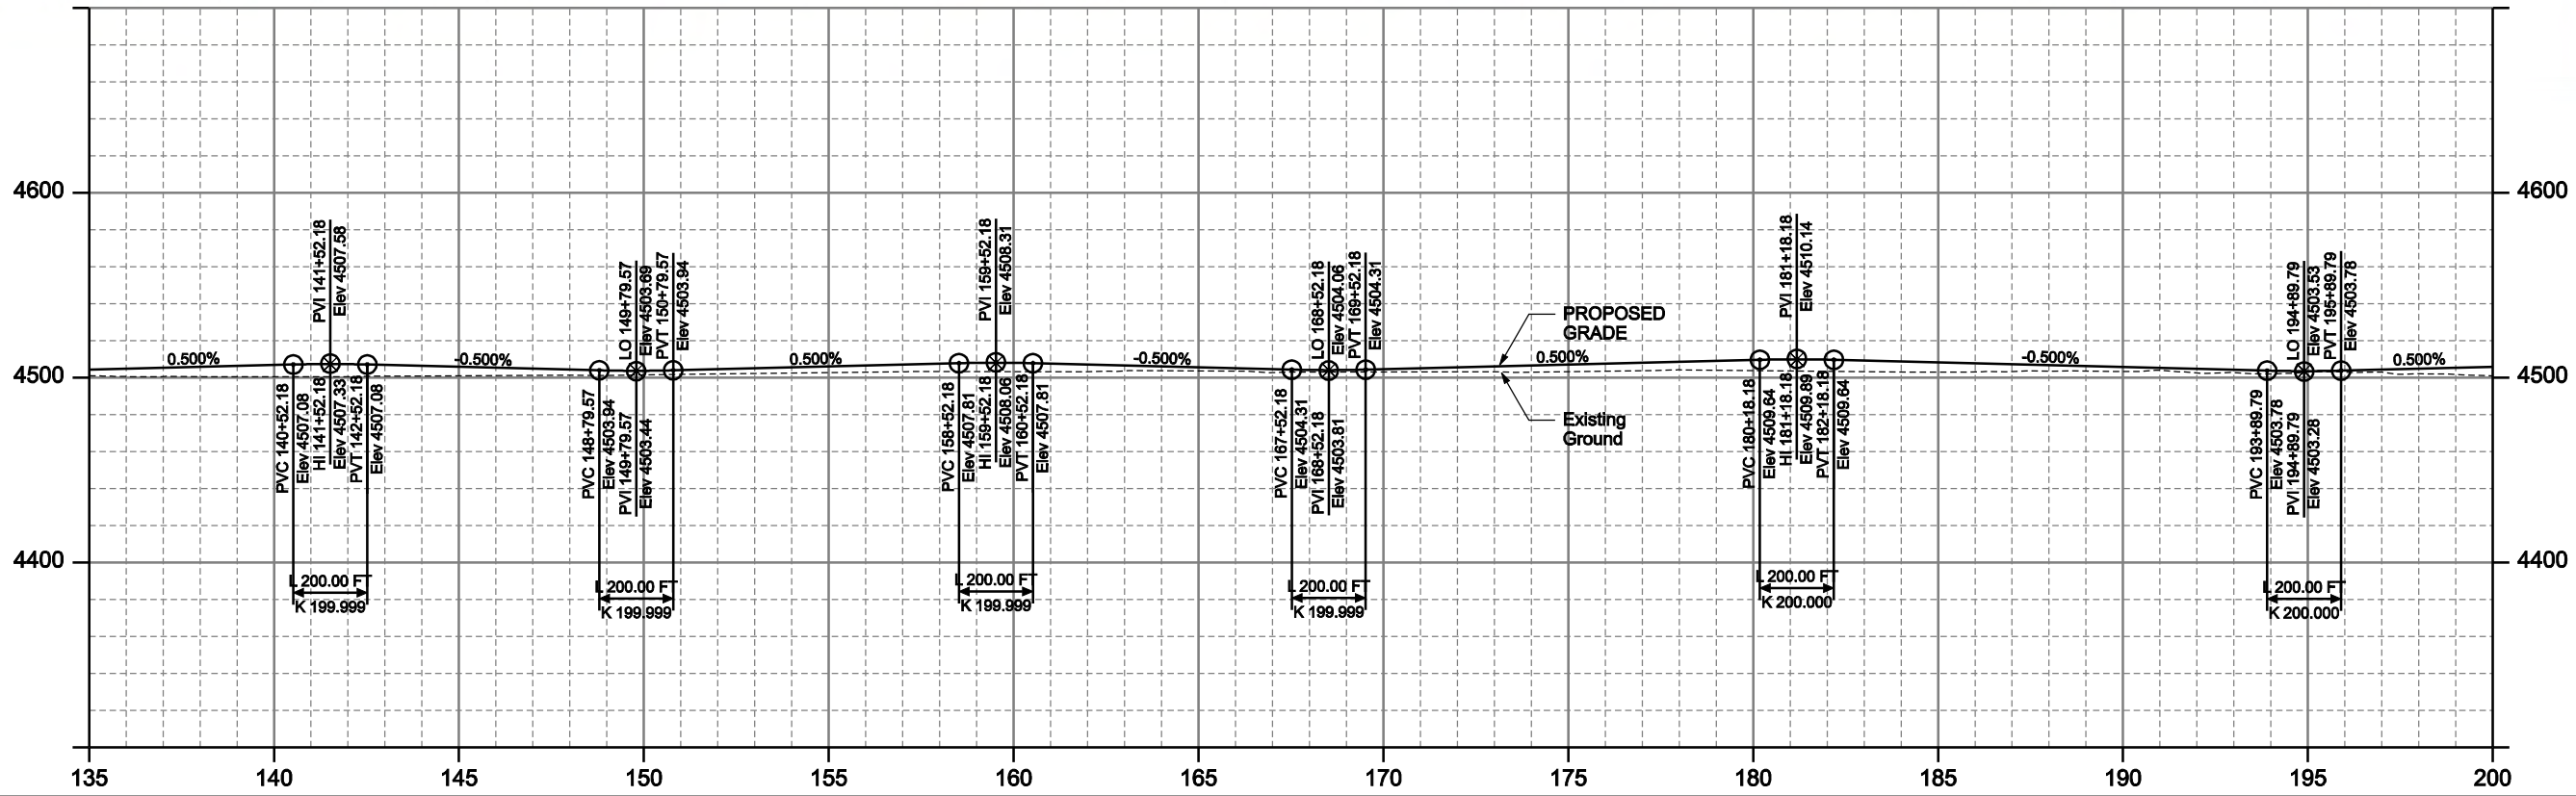

MOUNTAIN VIEW CORRIDOR

ARTERIALS ALTERNATIVE

ROADWAY PLAN AND PROFILE

CORRIDOR

ENVIRONMENTAL

IMPACT STATEMENT

SHEET RD-58 OF 89

LEGEND

CUT

FILL

WETLANDS

—

—

—

EOP

CUT LINE

FILL LINE

WETLANDS

ROW

DRAINAGE EASEMENT

UTILITY RELOCATION EASEMENT

TRANSIT EASEMENTS

CENTER RUNNING

MIXED TRAFFIC

—

—

—

—




—

—

PROPERTY LINE

CITY BOUNDARY



8/12/2008 J:\22687A-WTC\Sheet_Files\Twp_LDS\RoadwayPlanProfile\RD-59.dgn

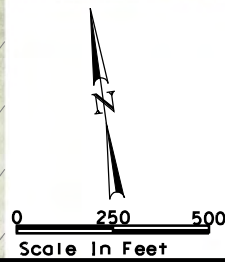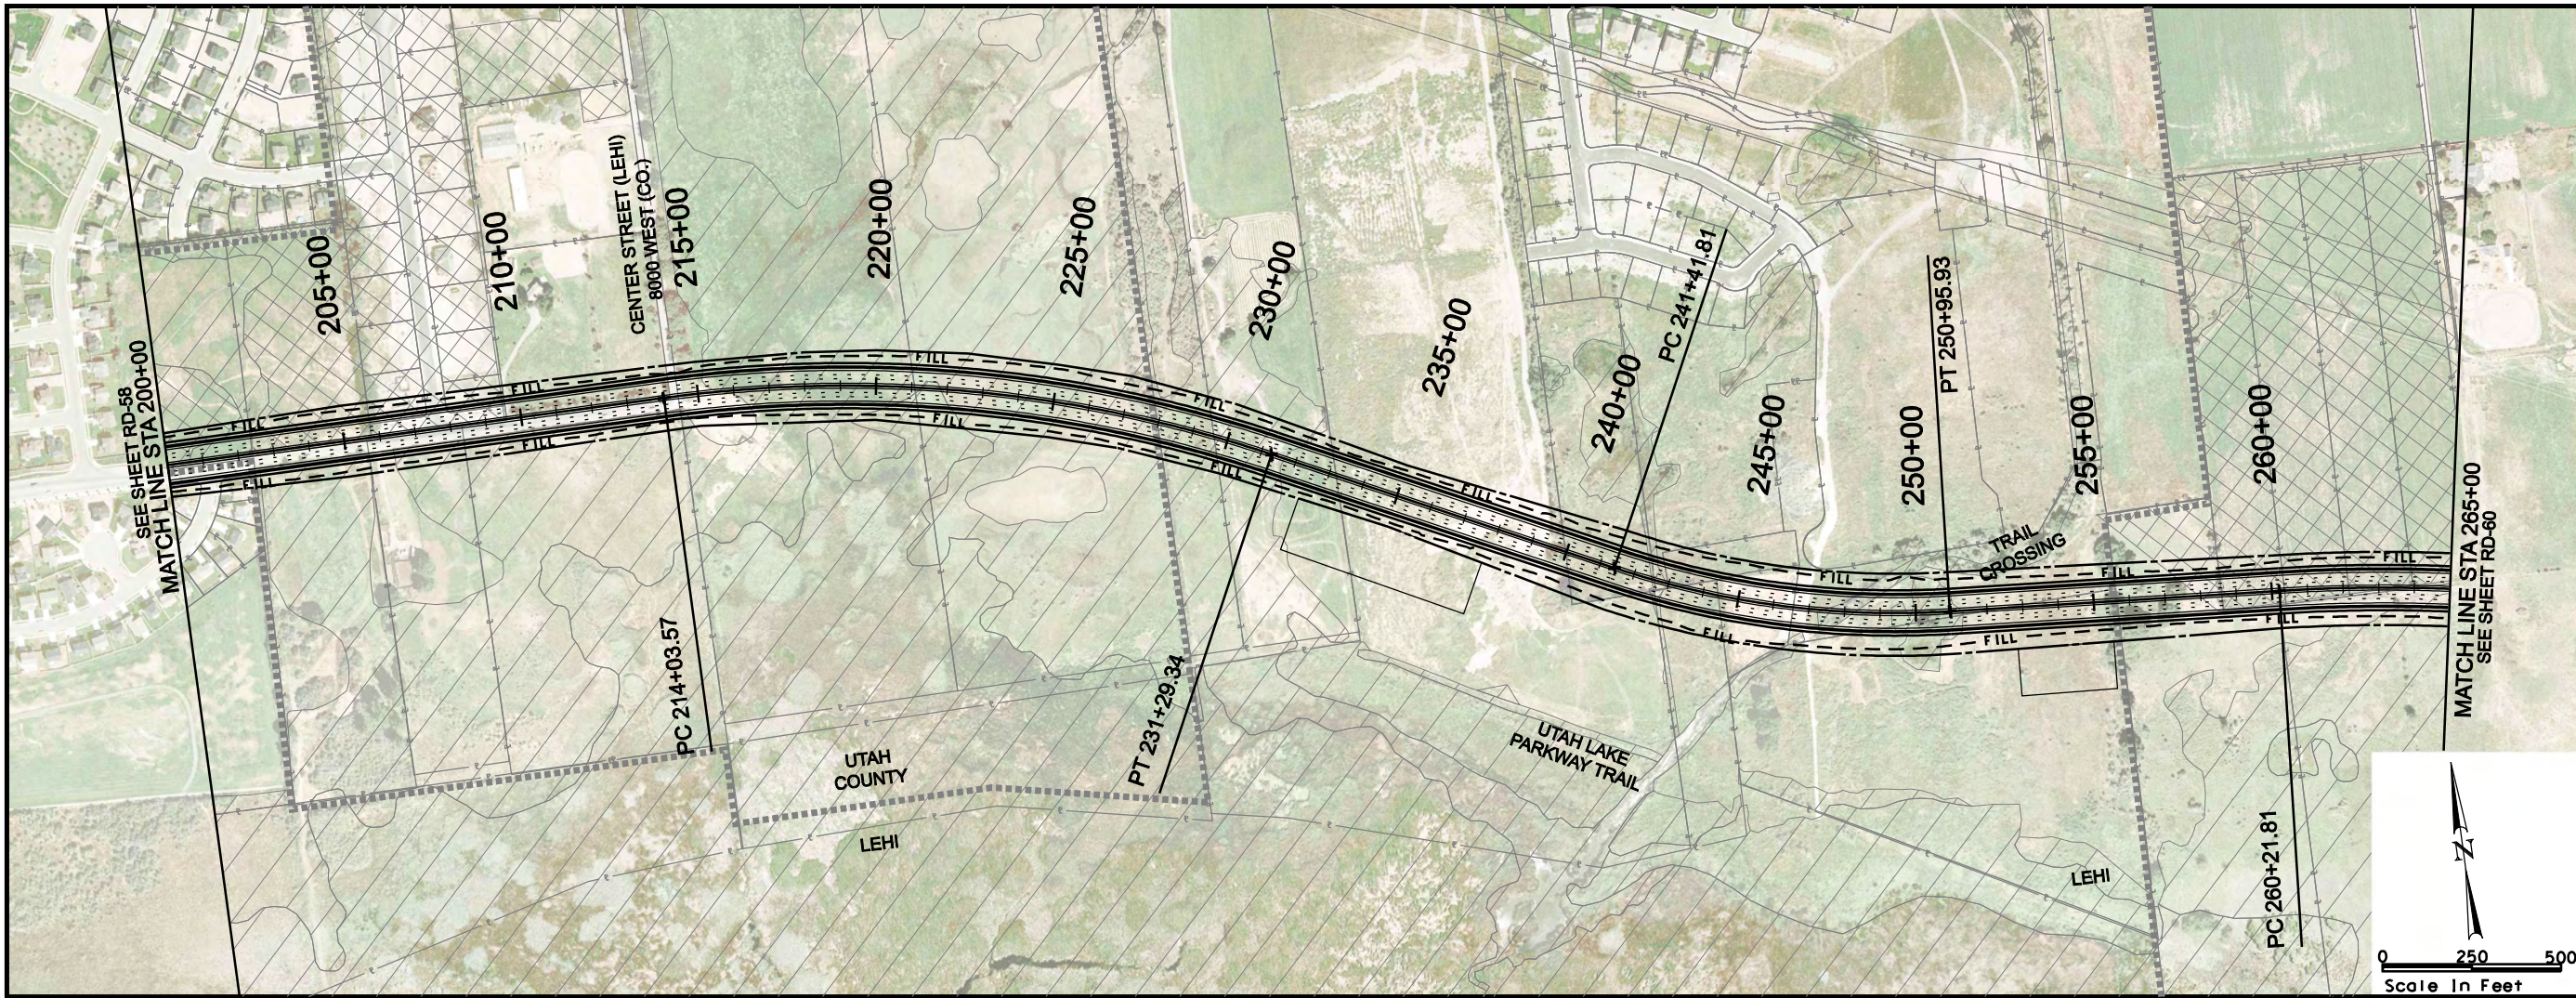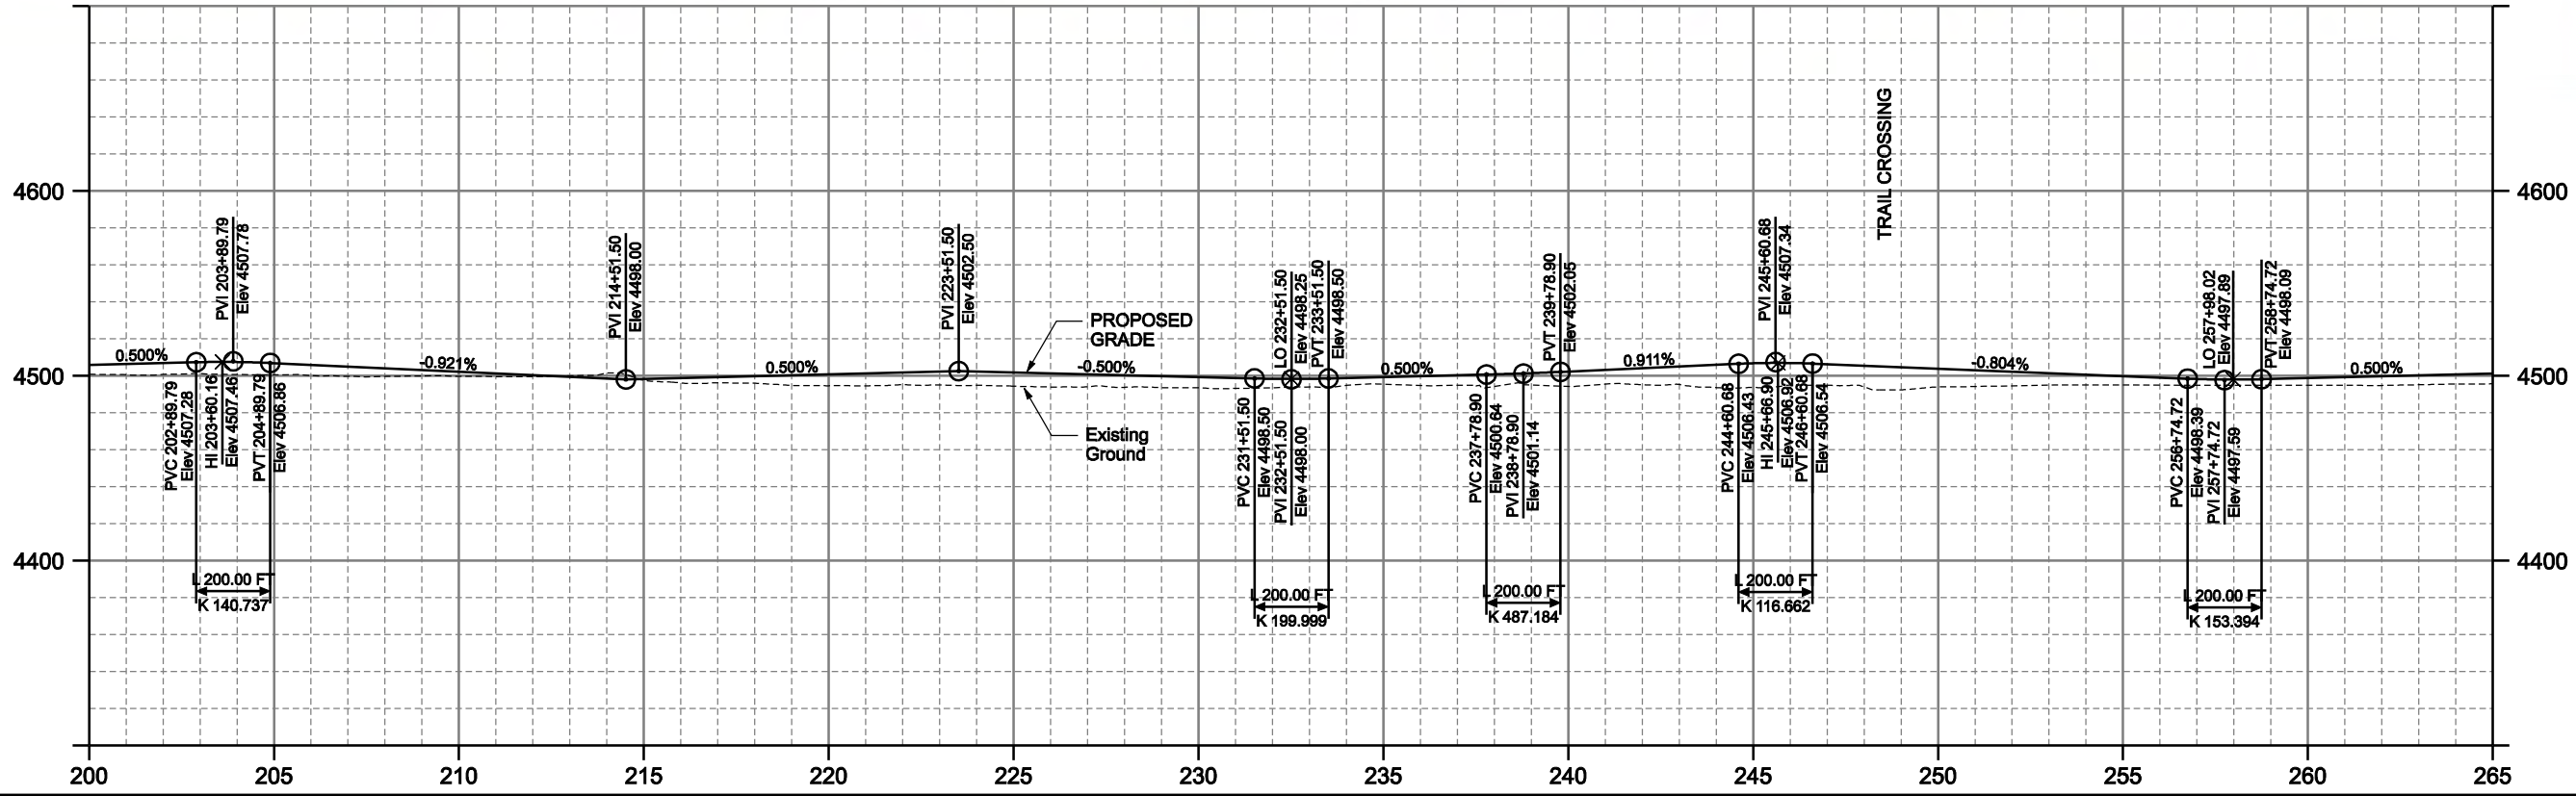

MOUNTAIN VIEW CORRIDOR
ARTERIALS ALTERNATIVE
ROADWAY PLAN AND PROFILE

- LEGEND
- ROW
 - DRAINAGE EASEMENT
 - UTILITY RELOCATION EASEMENT
 - TRANSIT EASEMENTS
 - CENTER RUNNING
 - MIXED TRAFFIC
 - EOP
 - CUT LINE
 - FILL LINE
 - WETLANDS
 - PROPERTY LINE
 - CITY BOUNDARY

8/12/2008 J:\22687A-WTC\Sheet_Files\Twp_LDS\RoadwayPlan\ProfileA.RD-60.dgn

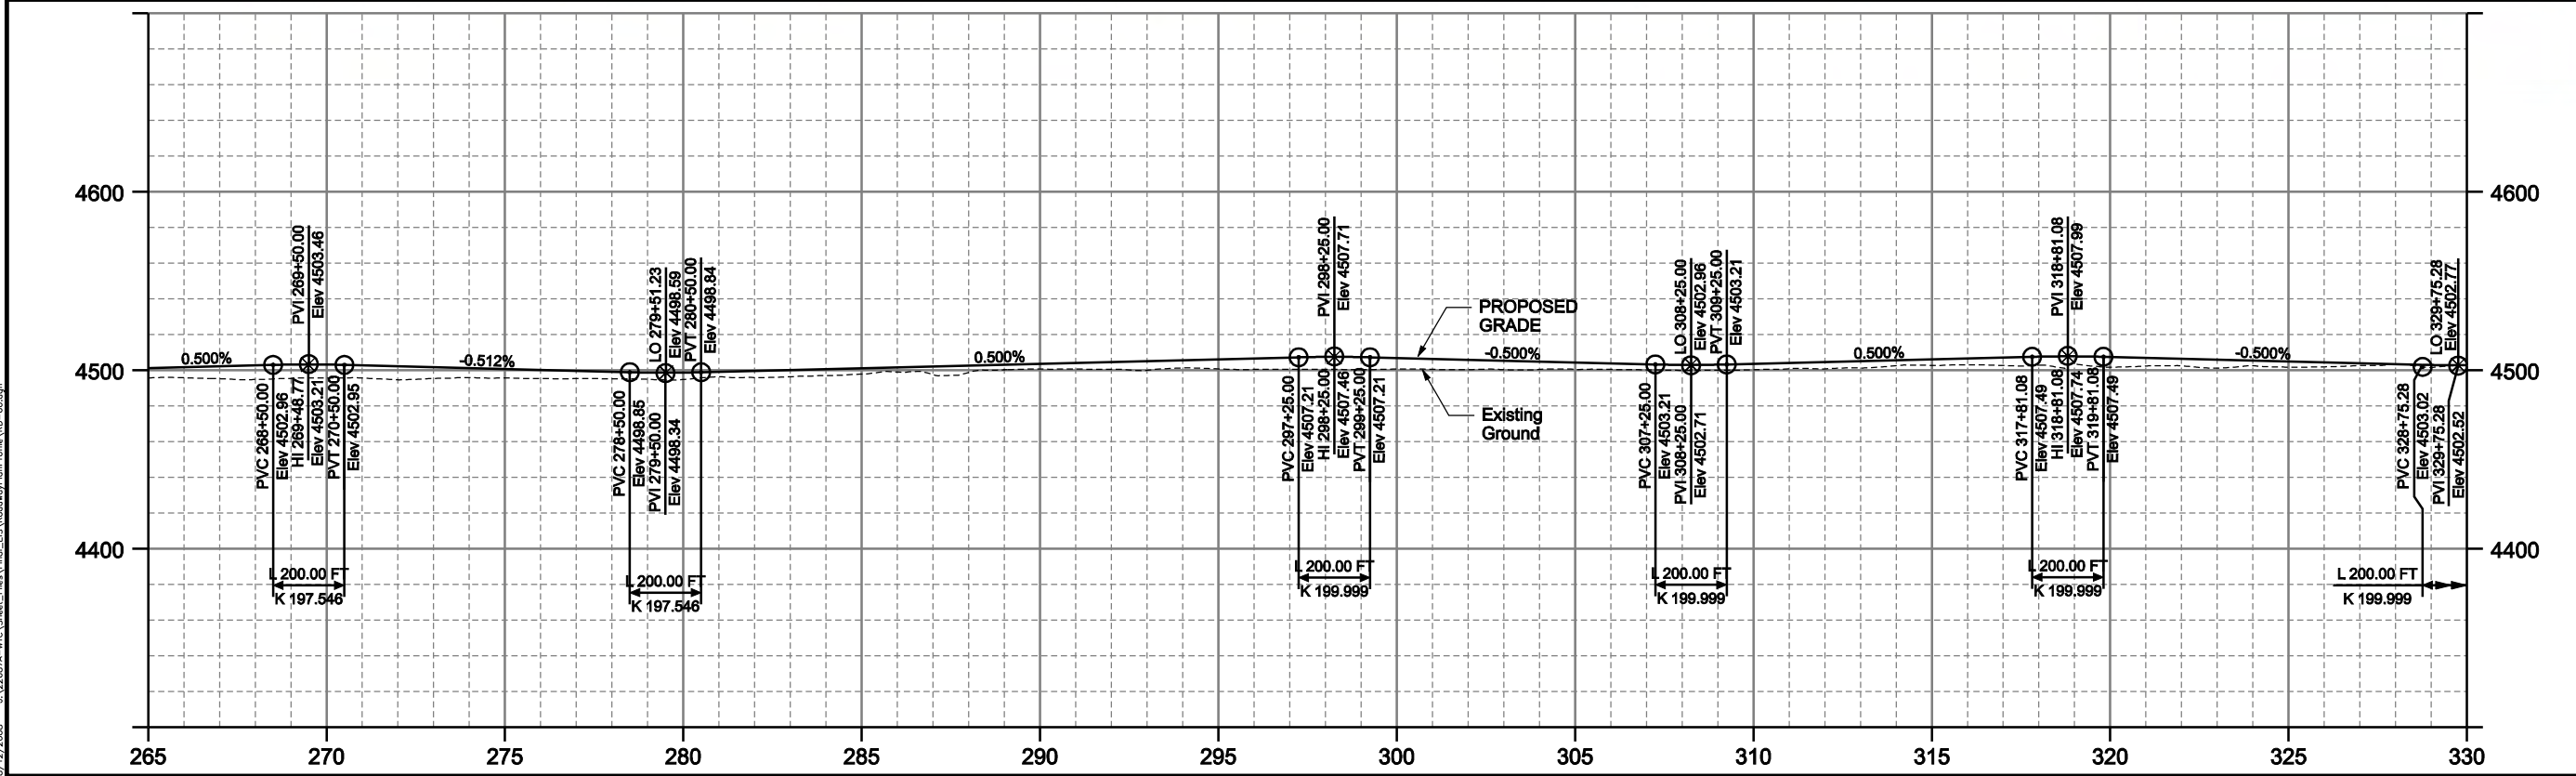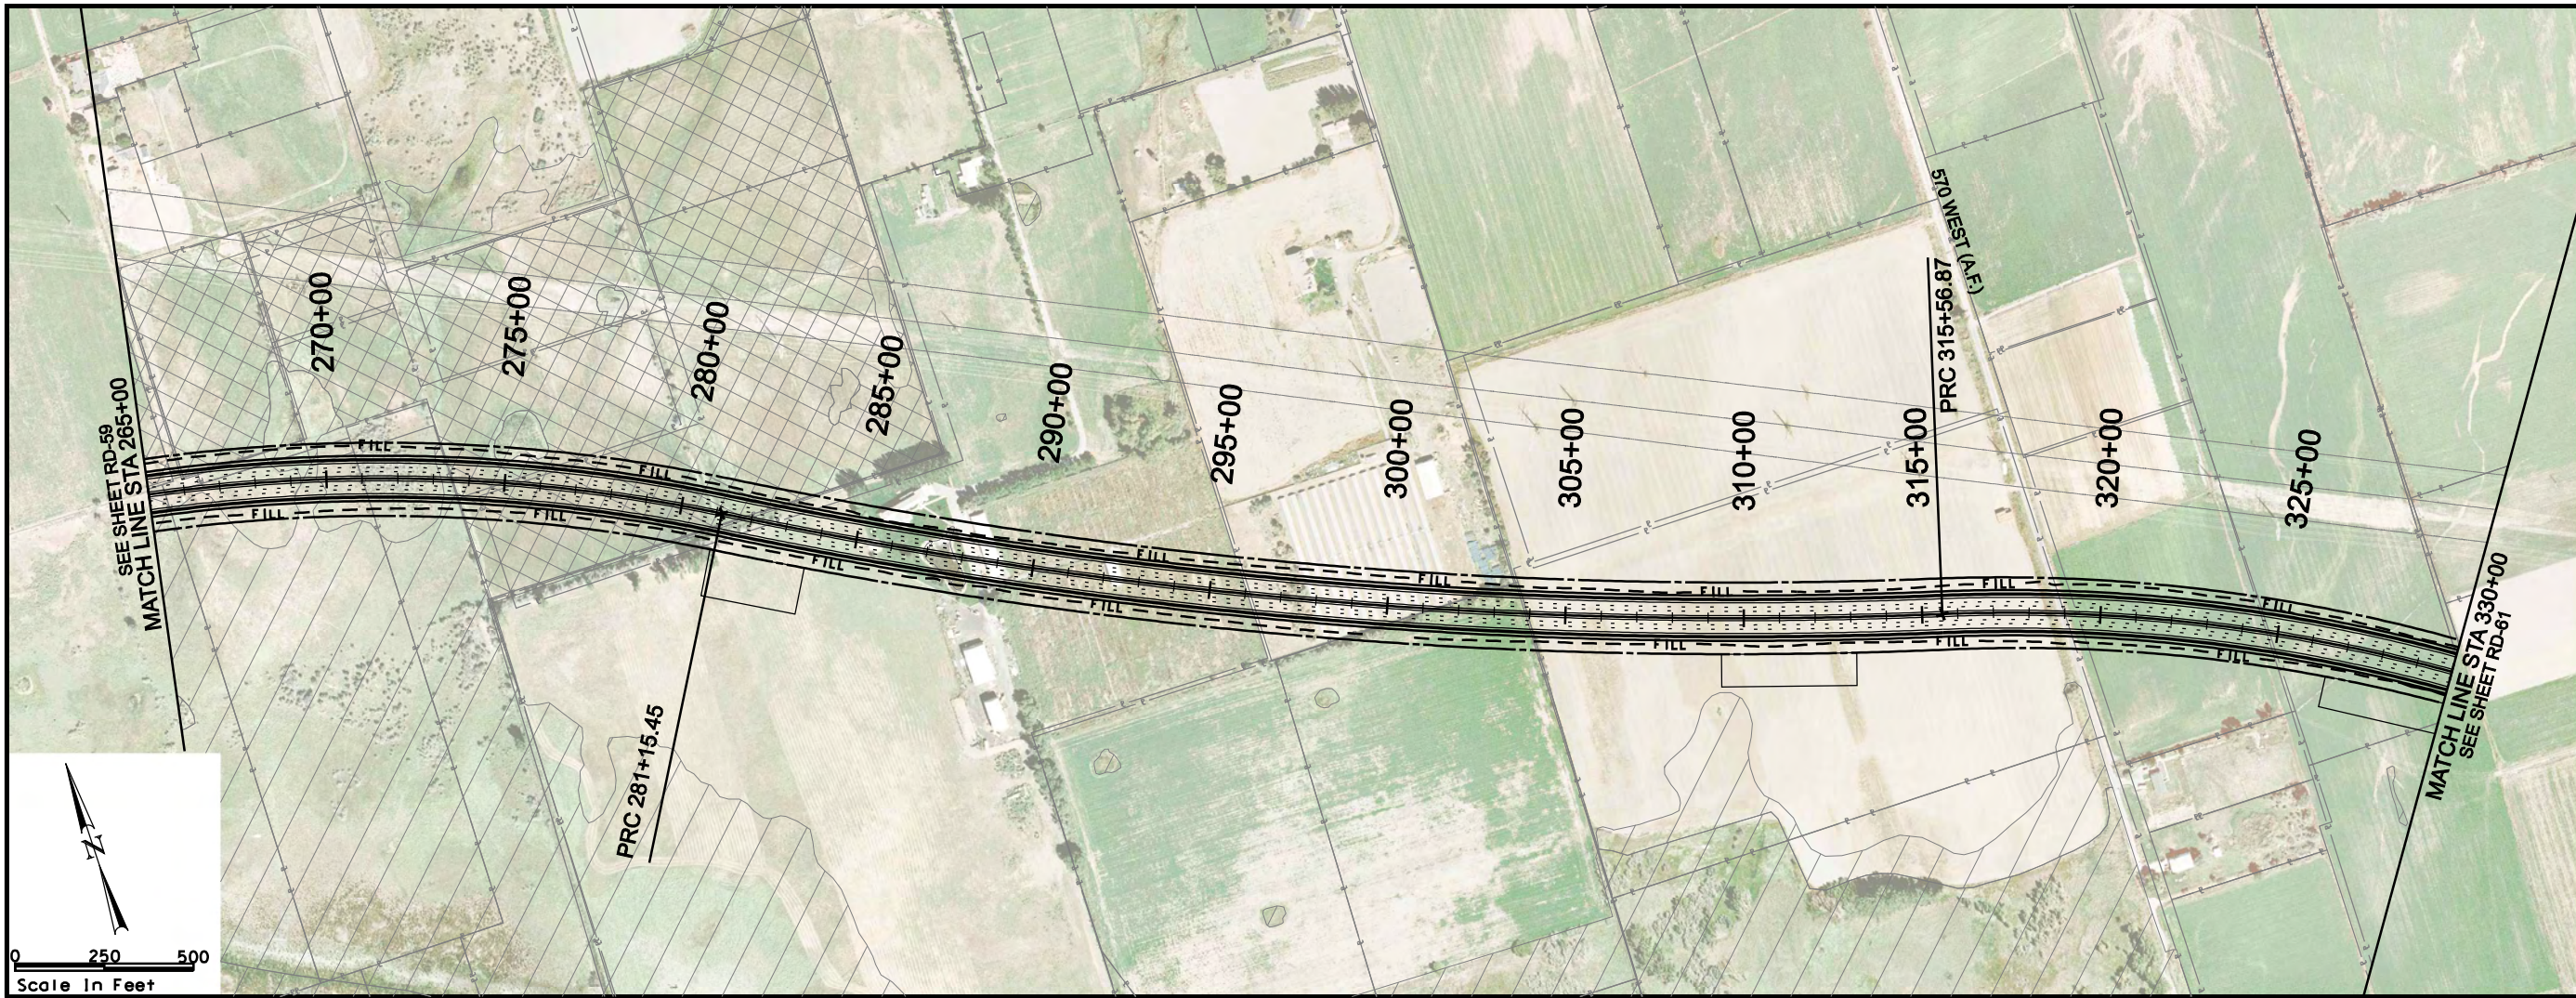

MOUNTAIN VIEW CORRIDOR

ARTERIALS ALTERNATIVE

ROADWAY PLAN AND PROFILE

SHEET RD-60 OF 89

CUT LINE

FILL LINE

WETLANDS

PROPERTY LINE

CITY BOUNDARY

ROW

DRAINAGE EASEMENT

UTILITY RELOCATION EASEMENT

TRANSIT EASEMENTS

CENTER RUNNING

MIXED TRAFFIC

EOP

CUT LINE




FILL LINE

WETLANDS

PROPERTY LINE

CITY BOUNDARY

B/12/2008 U:\22687A-WTC\Sheet_Files\Trio_LEIS\RoadwayPlan\Profile.dwg 61.dgn

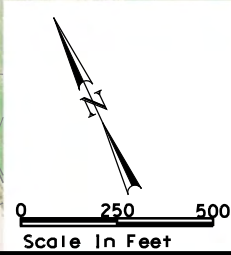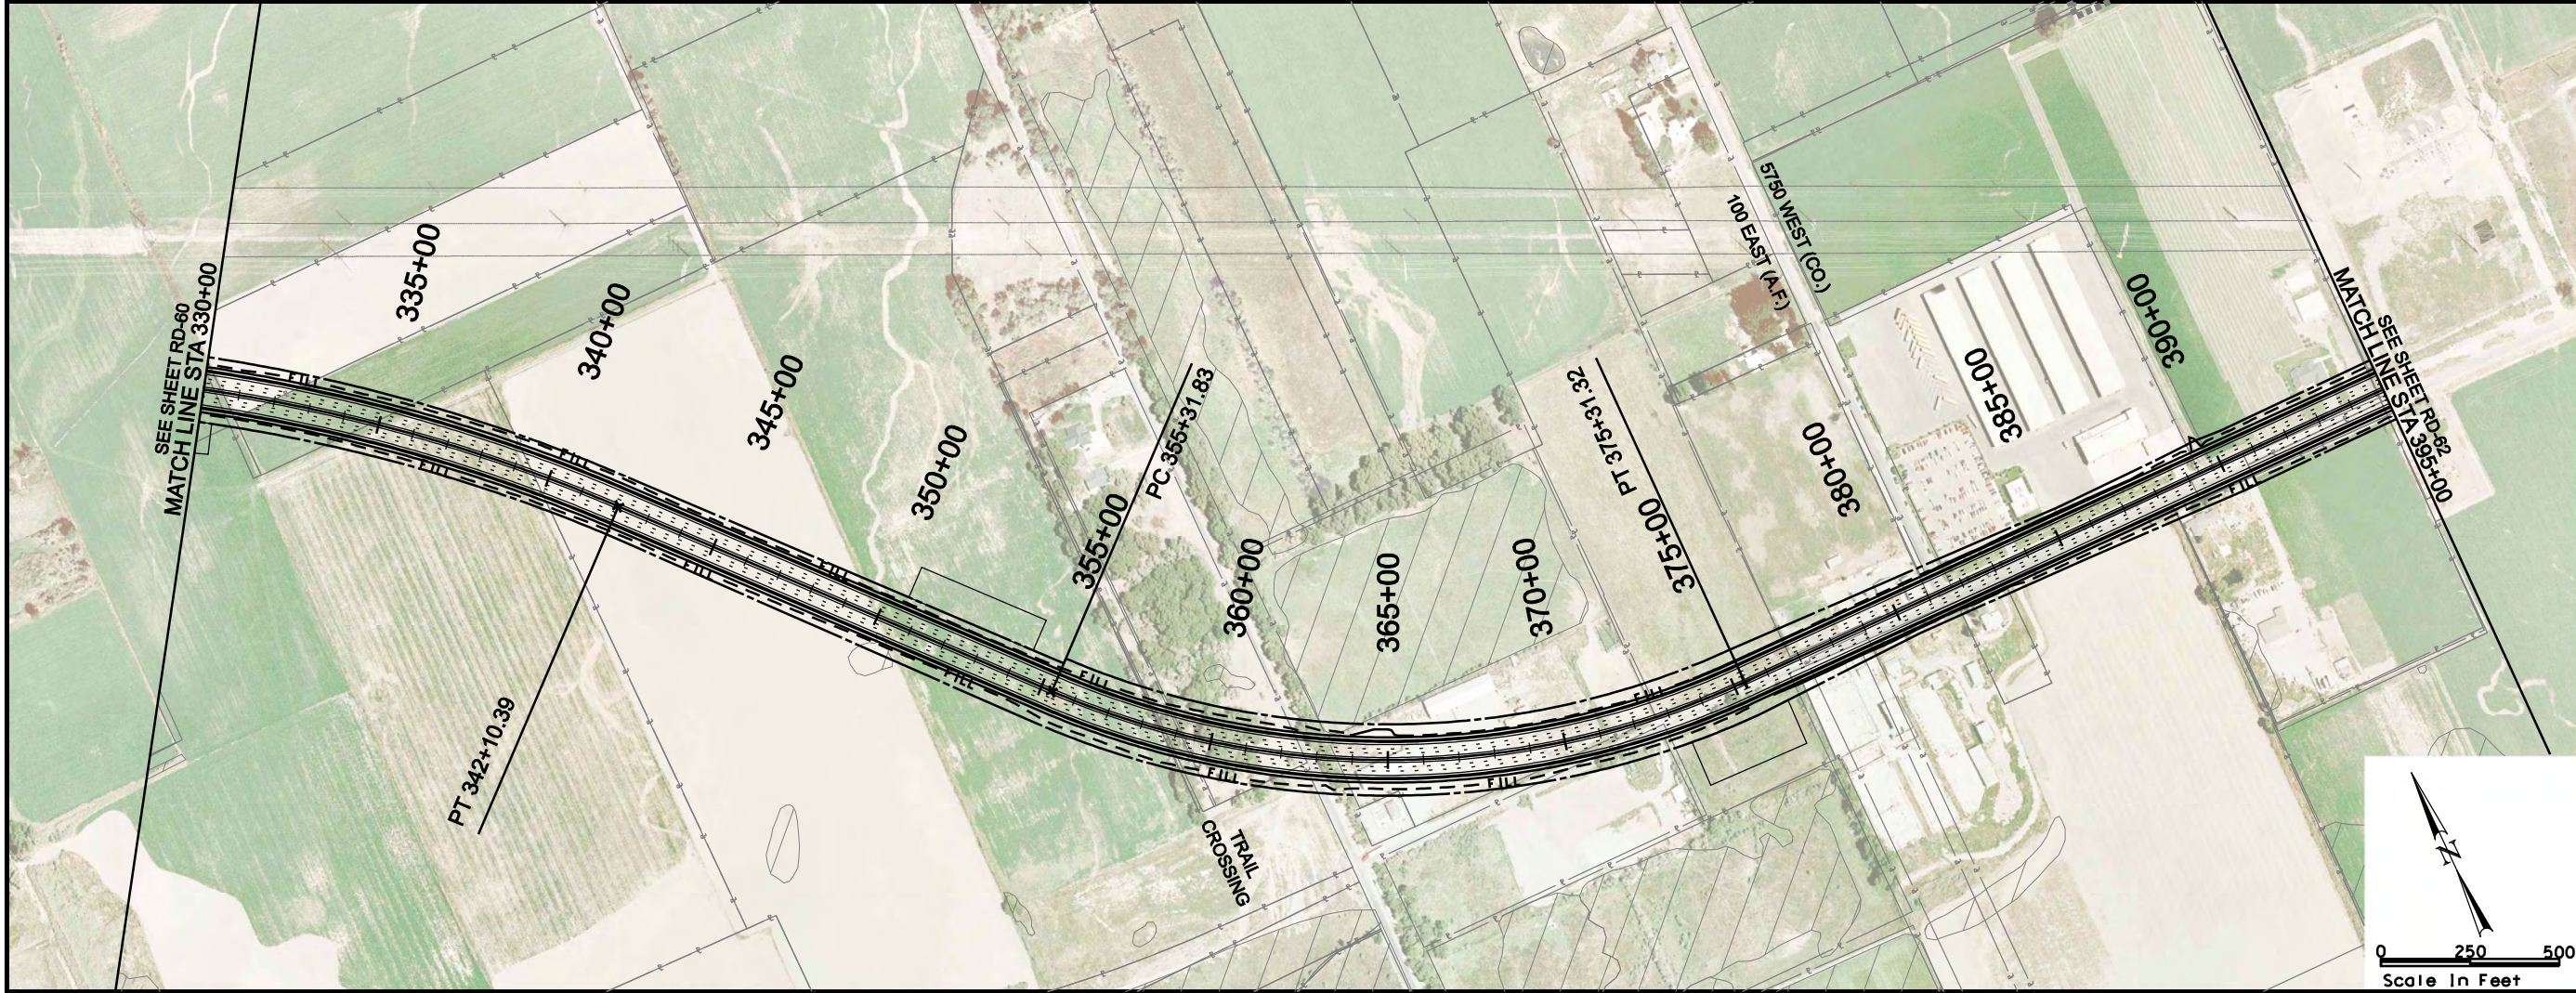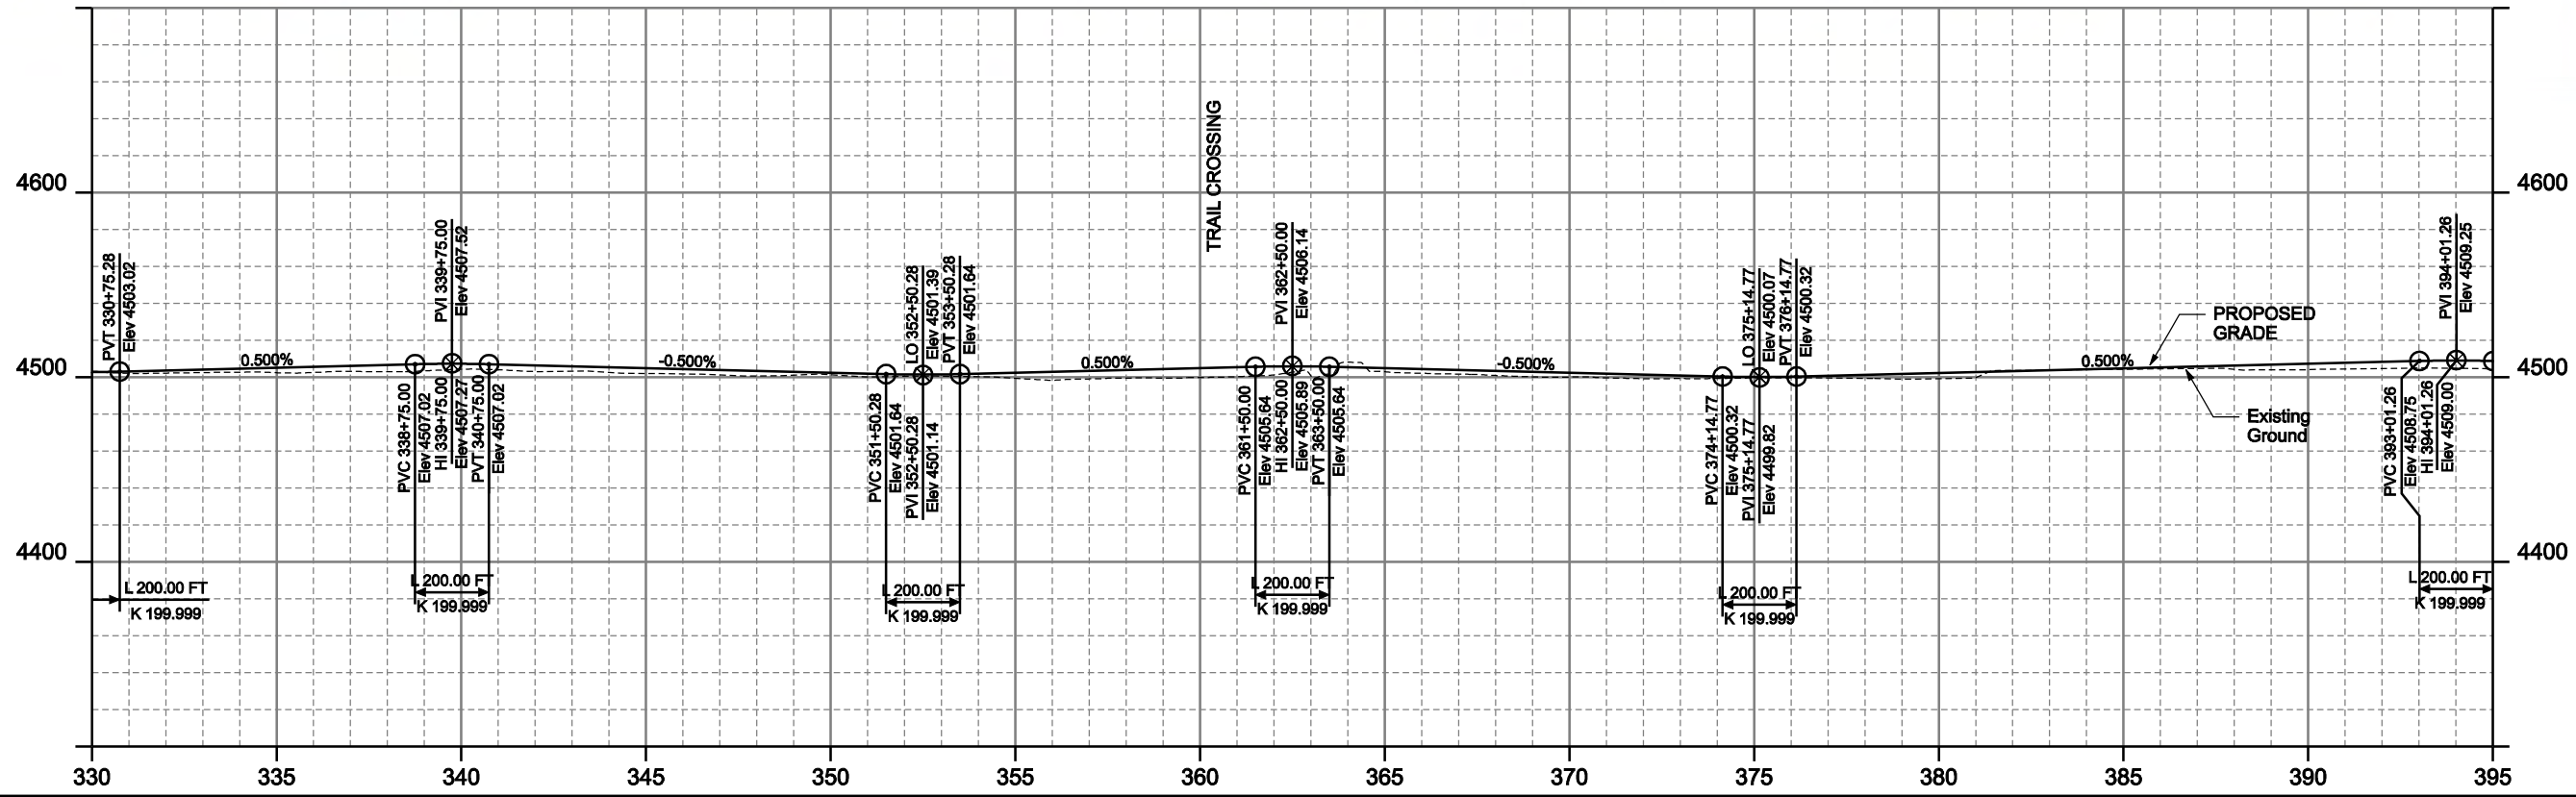

- LEGEND**
- | | | | |
|-----|----------------|-----|---------------|
| — | ROW | — | EOP |
| --- | DRAINAGE | --- | CUT LINE |
| --- | UTILITY | --- | FILL LINE |
| --- | RELOCATION | --- | WETLANDS |
| --- | EASEMENT | --- | PROPERTY LINE |
| --- | TRANSIT | --- | CITY BOUNDARY |
| --- | EASEMENTS | | |
| --- | CENTER RUNNING | | |
| --- | MIXED TRAFFIC | | |






MOUNTAIN VIEW CORRIDOR

ARTERIALS ALTERNATIVE

ROADWAY PLAN AND PROFILE




8/12/2008 U:\22687A-WTC\Sheet_Files\Trio_LDS\RoadwayProfile\RD-62.dgn

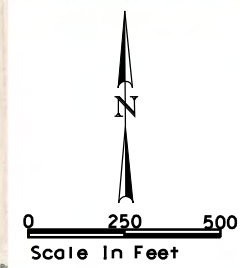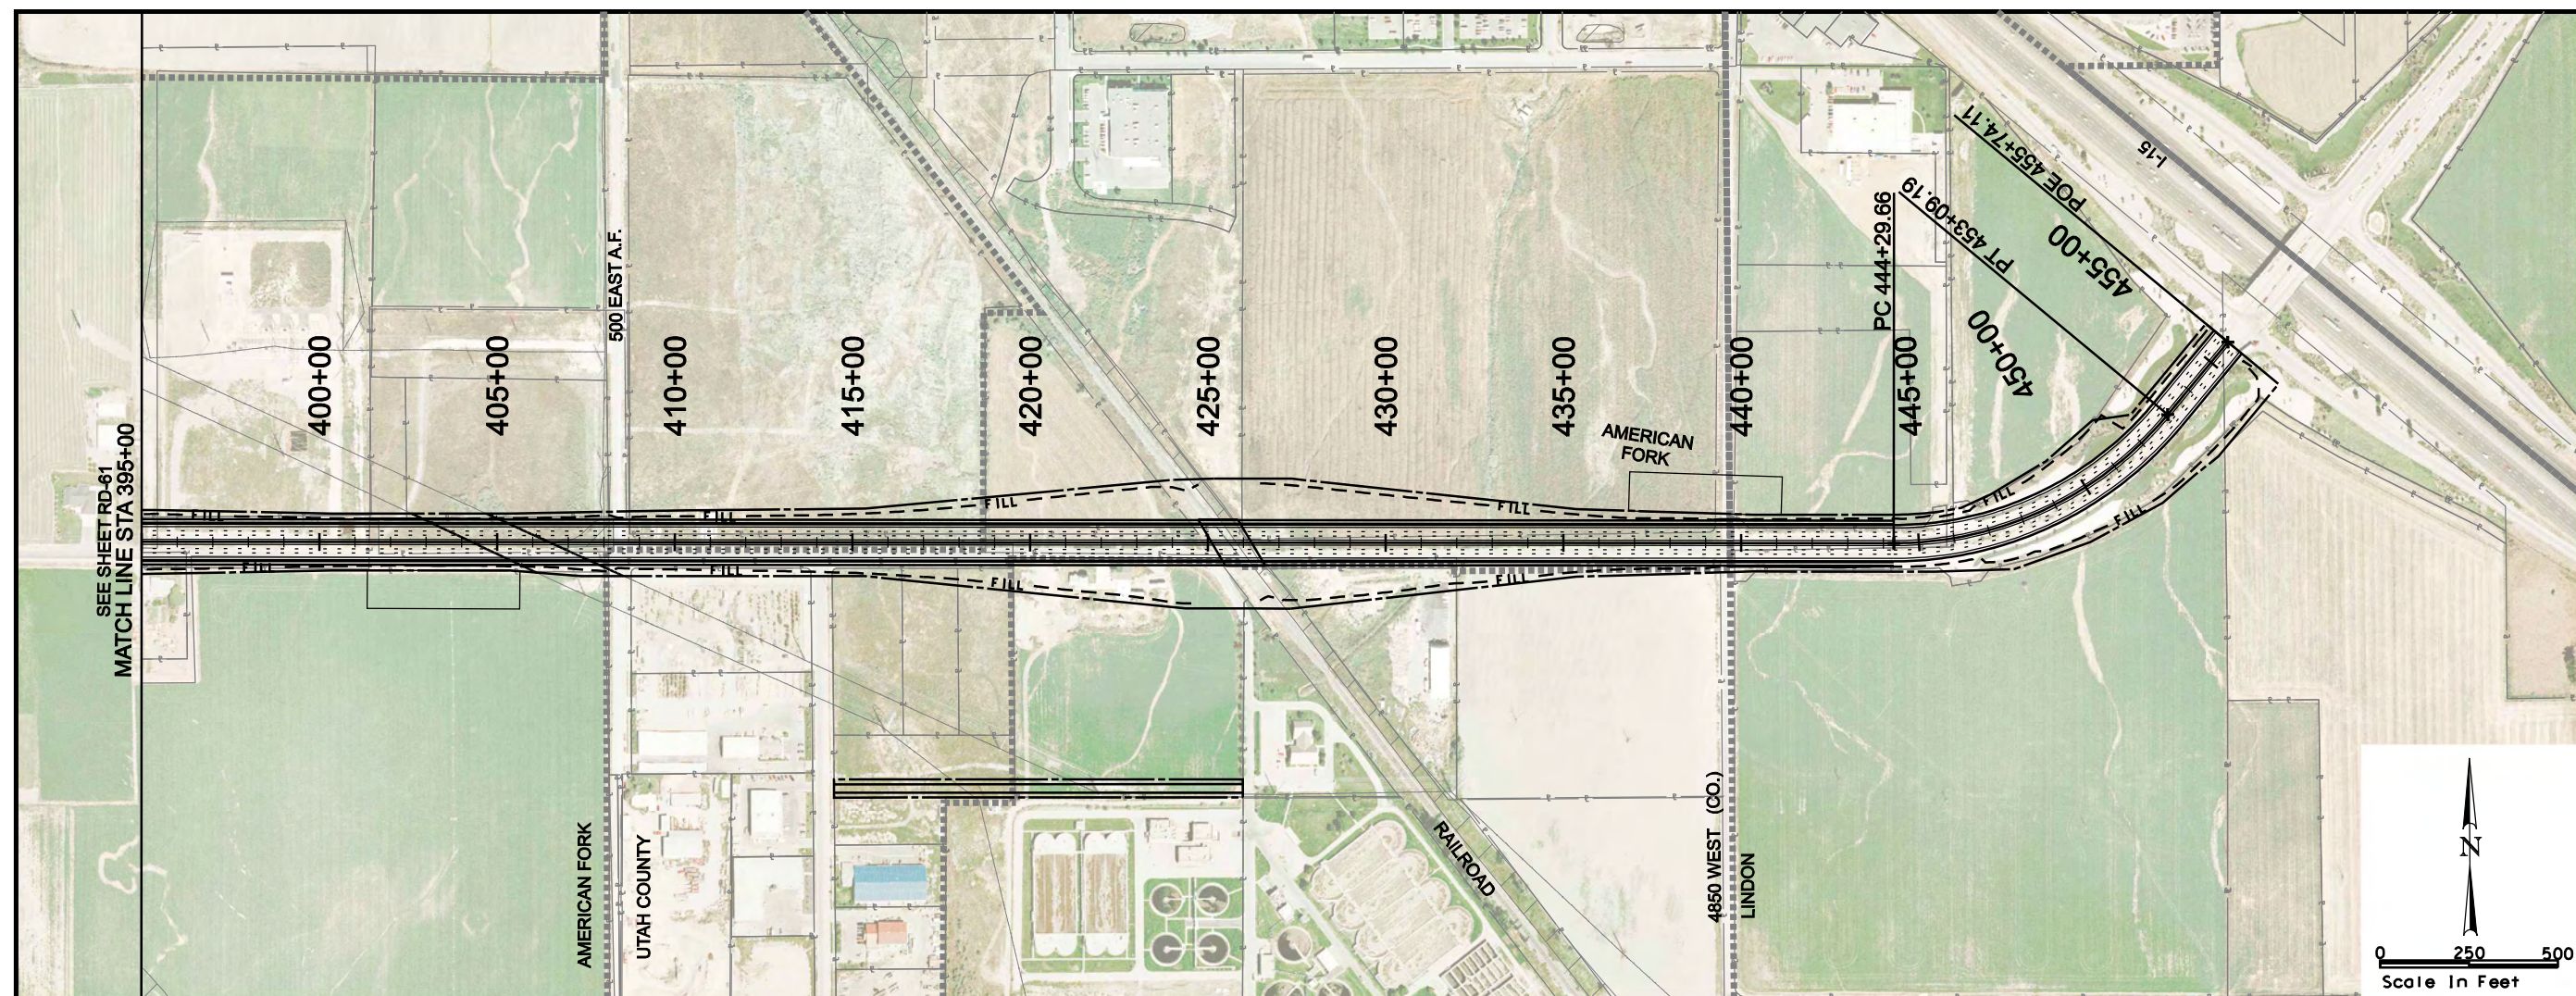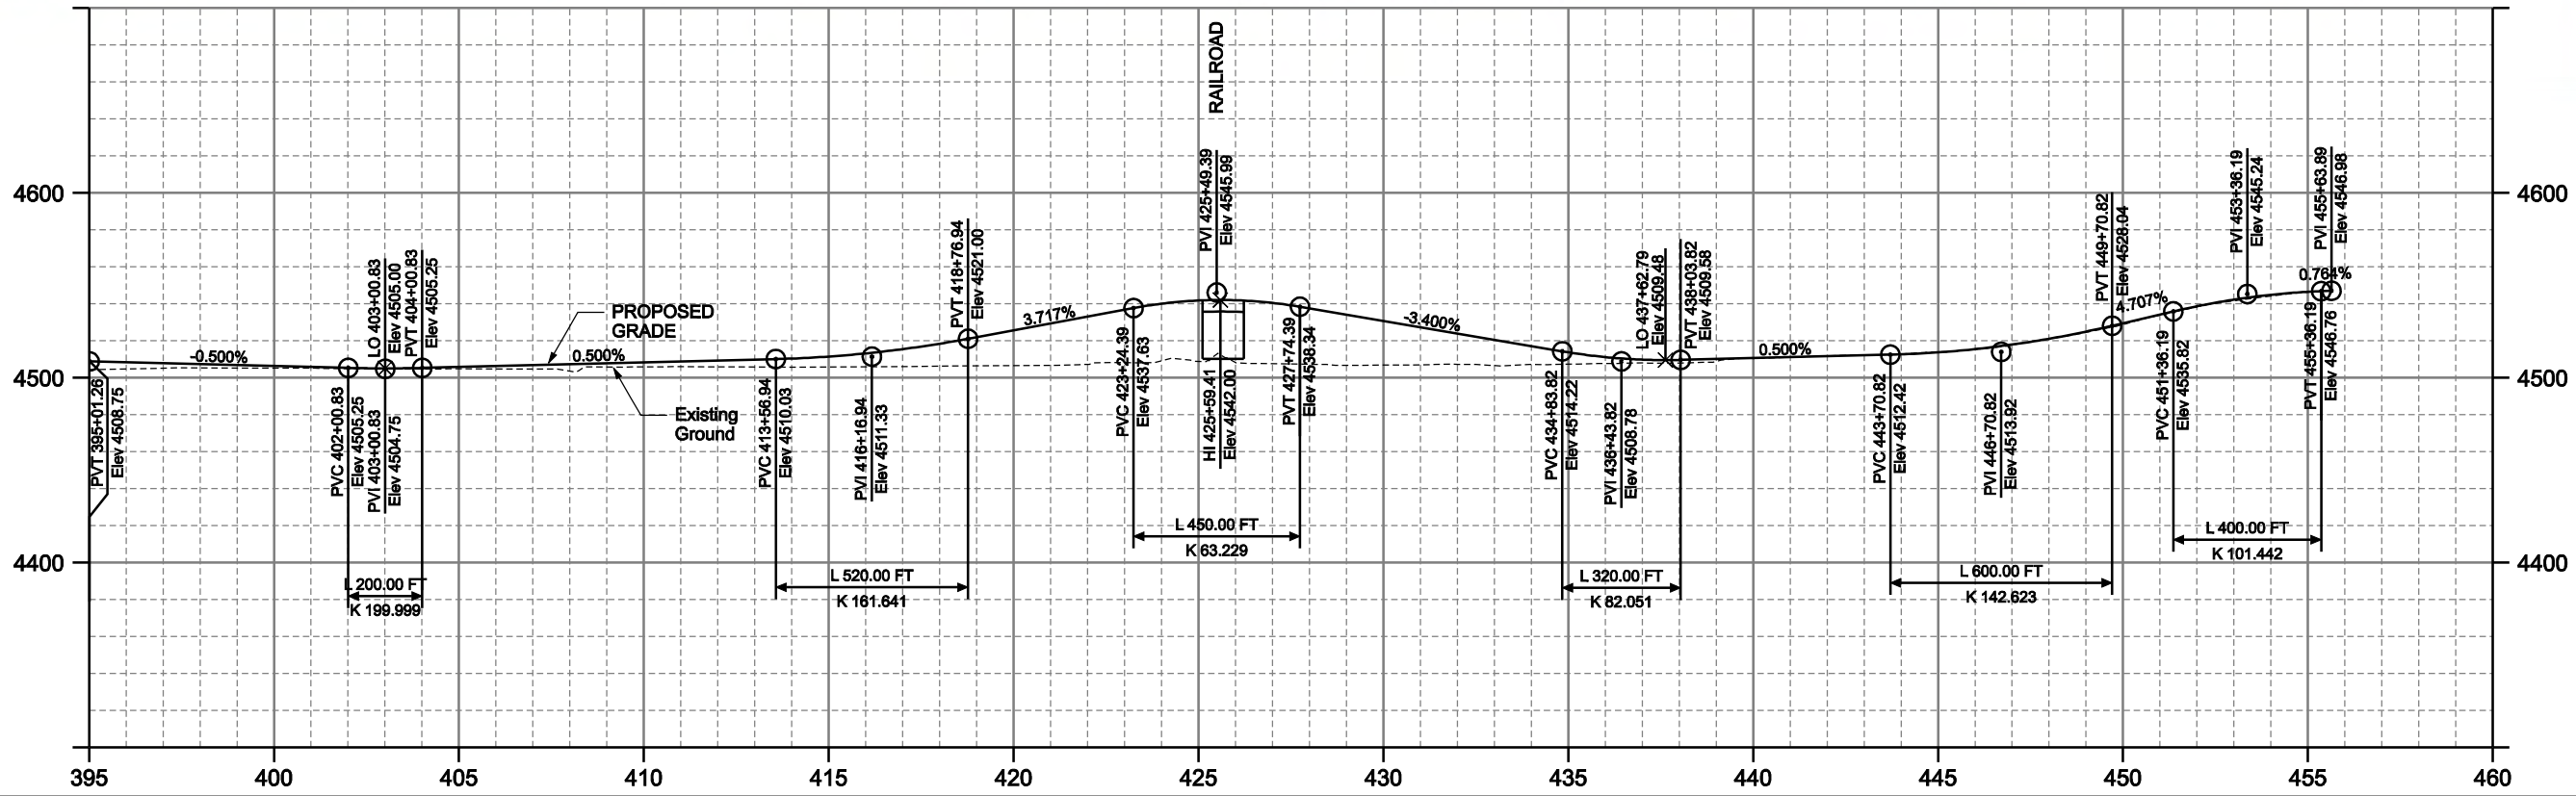

- LEGEND**
- CUT LINE
 - - - FILL LINE
 - WETLANDS
 - PROPERTY LINE
 - CITY BOUNDARY
 - ROW
 - DRAINAGE EASEMENT
 - UTILITY RELOCATION EASEMENT
 - TRANSIT EASEMENTS
 - CENTER RUNNING
 - MIXED TRAFFIC






8/12/2008 U:\22687A-WTC\Sheet_Files\Trio_LES\RoadwayPlanProfile\RD-63.dgn

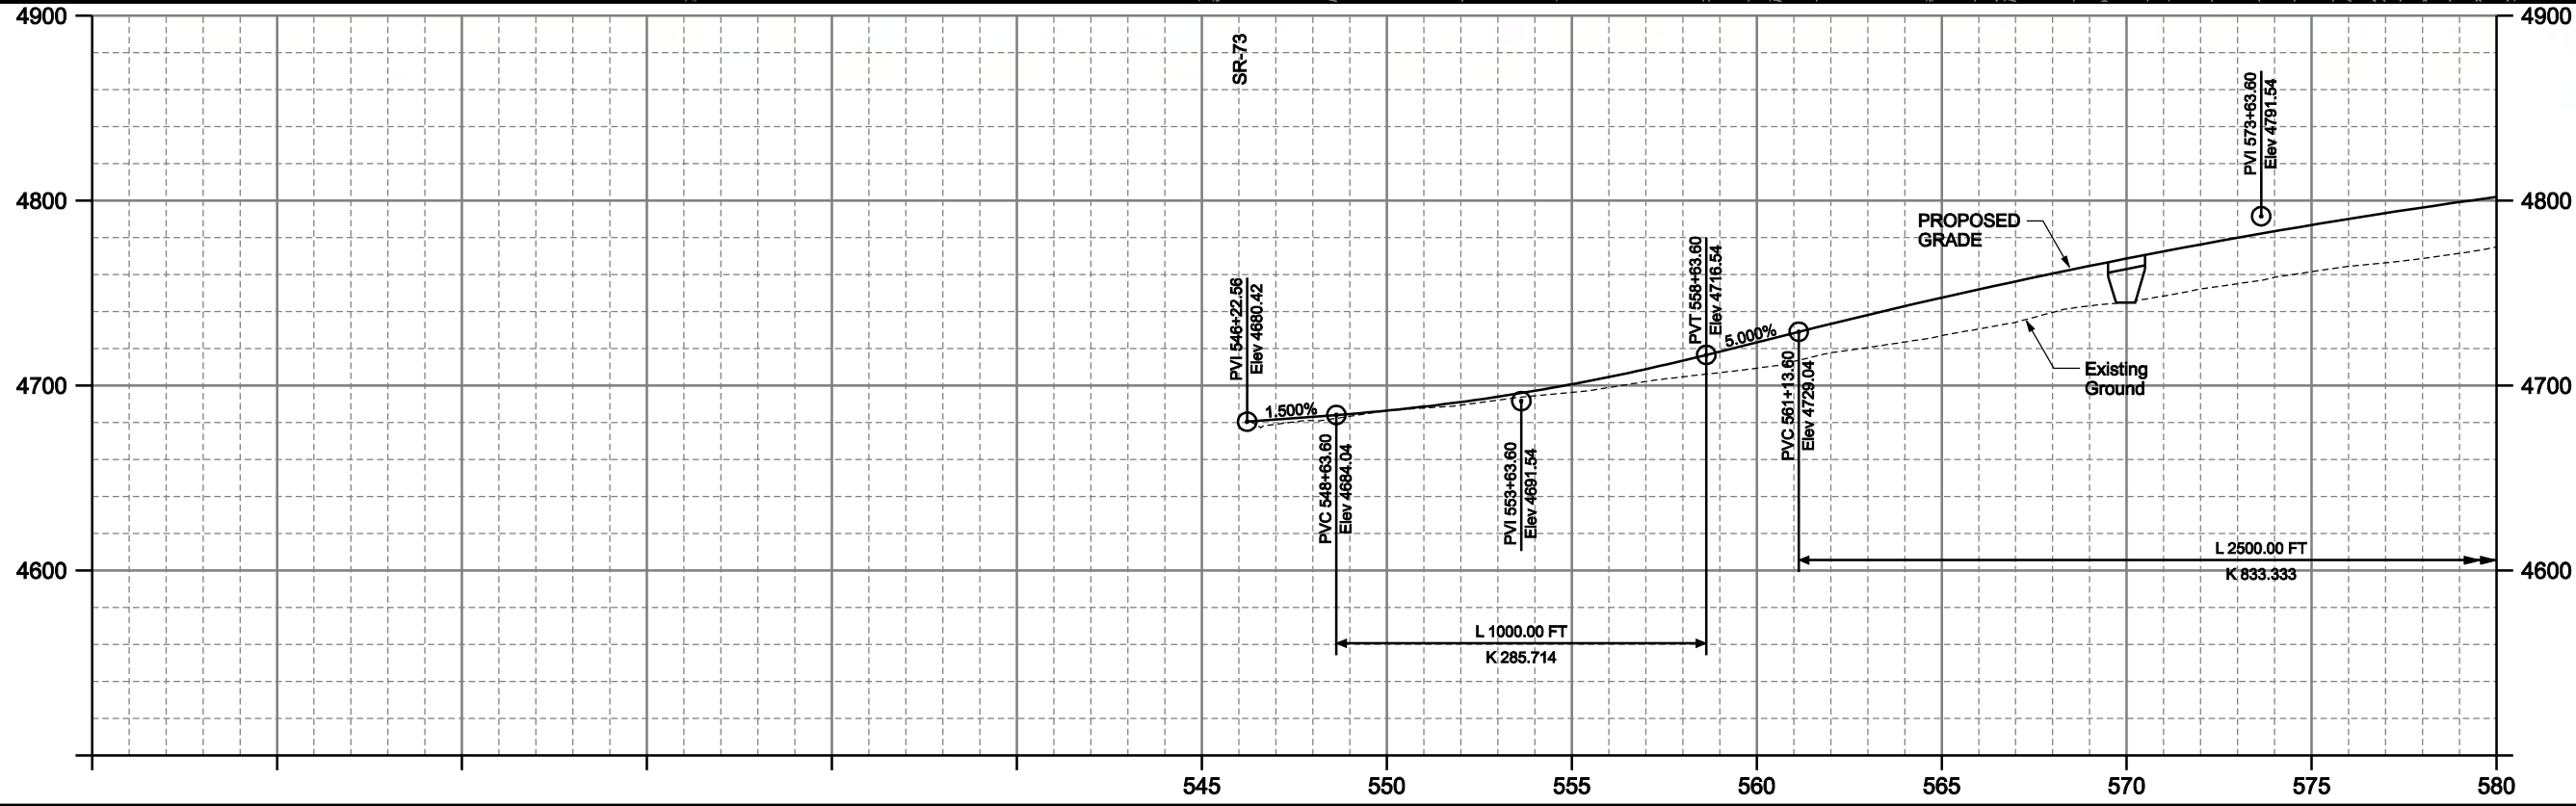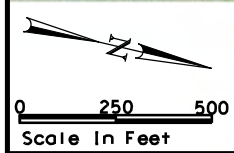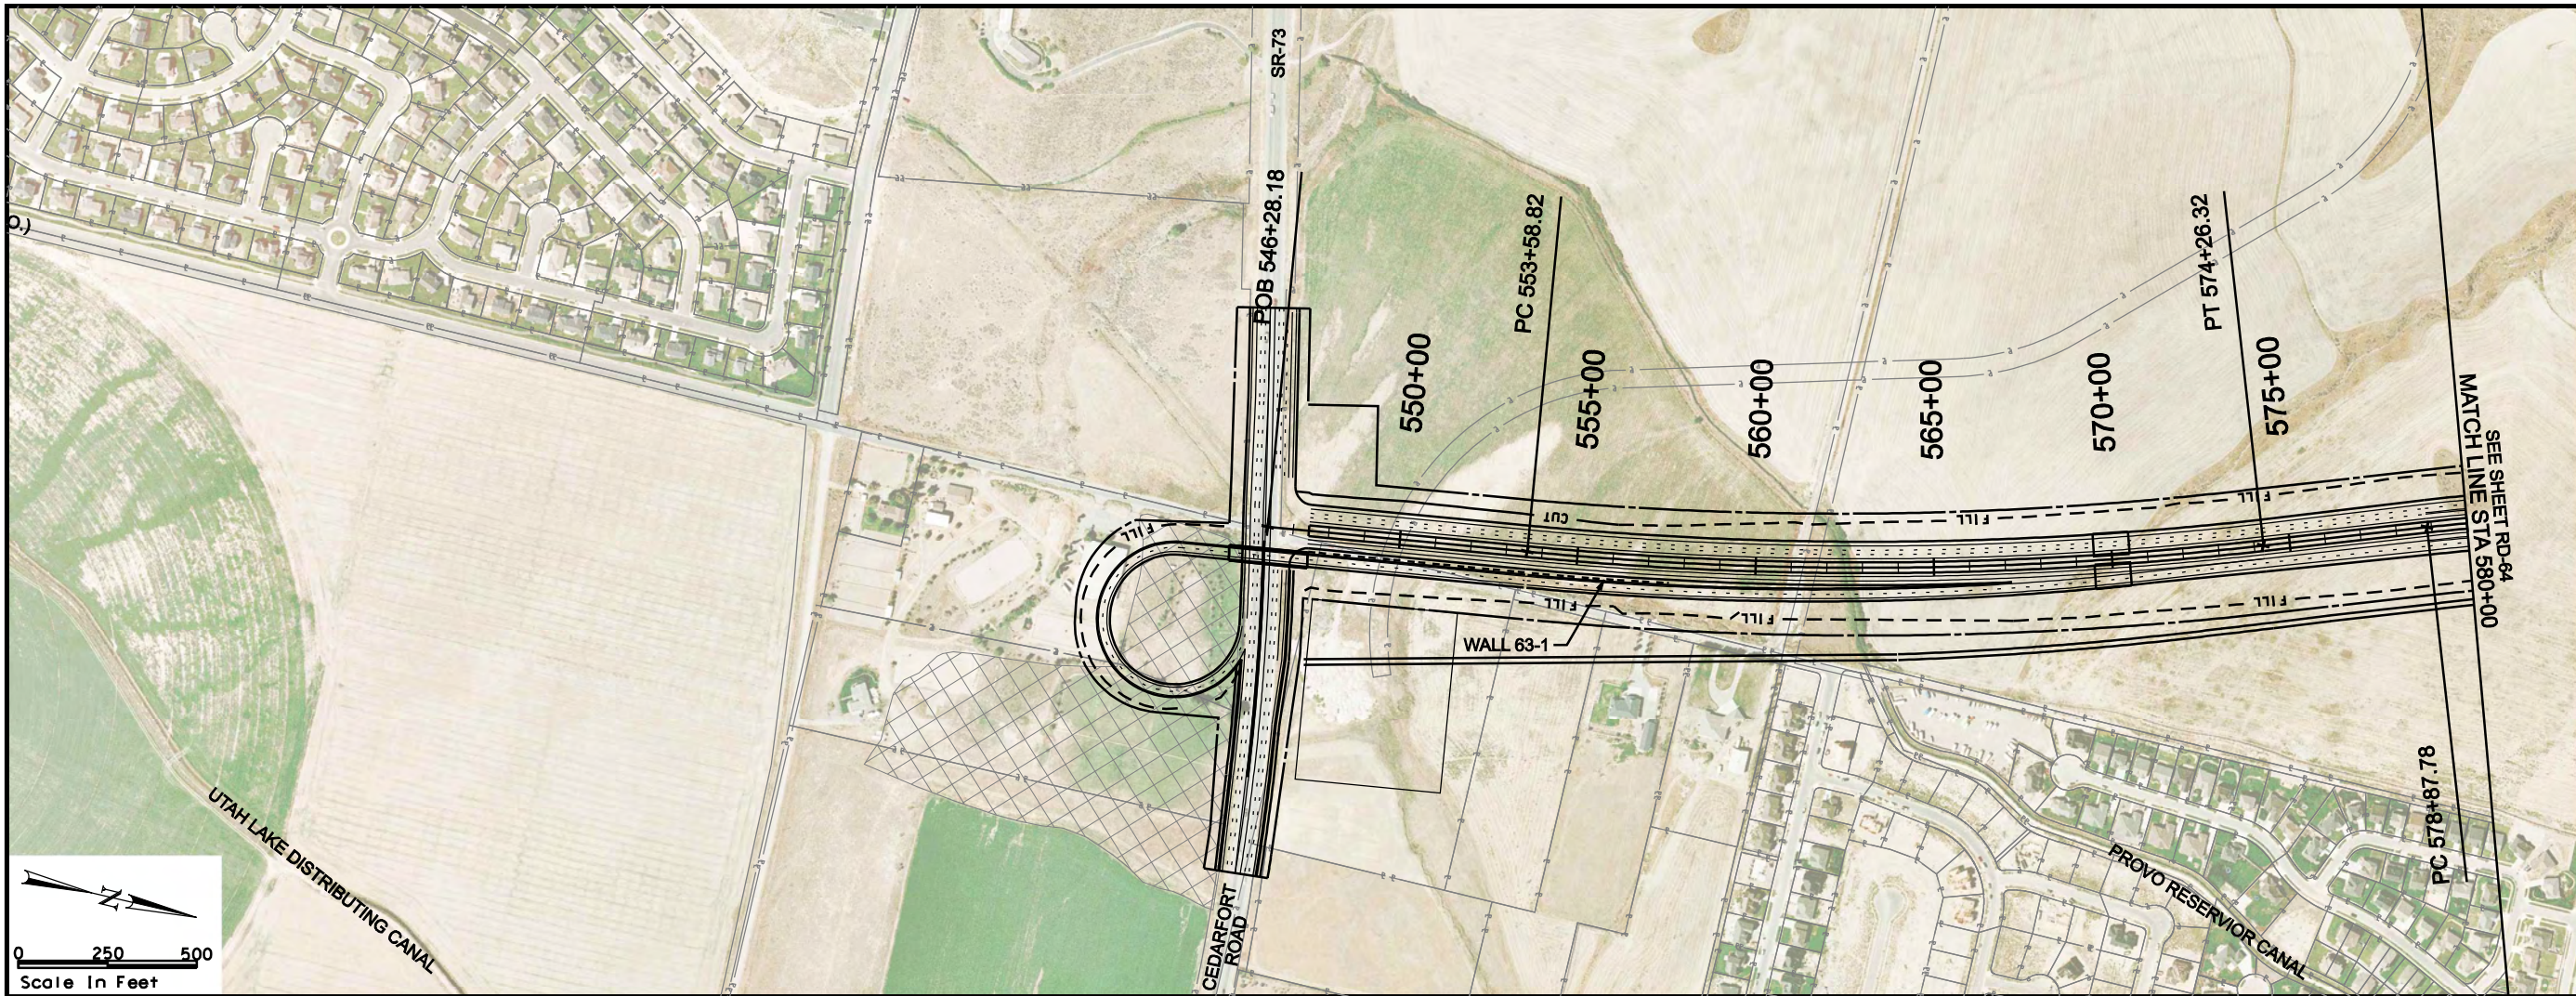

	MOUNTAIN VIEW CORRIDOR	
	ARTERIALS ALTERNATIVE	
ROADWAY PLAN AND PROFILE		
SHEET RD-63 OF 89		

LEGEND	ROW	EASEMENT
CUT	DRAINAGE	UTILITY RELOCATION
FILL	TRANSIT	CENTER RUNNING
WETLANDS	MIXED TRAFFIC	
EOP	EASEMENT	
CUT LINE	TRANSIT EASEMENTS	
FILL LINE	CENTER RUNNING	
WETLANDS	MIXED TRAFFIC	
PROPERTY LINE		
CITY BOUNDARY		

8/12/2008 U:\22687A-WTC\Sheet_Files\Trio_LES\RoadwayPlanProfile\RD-64.dgn

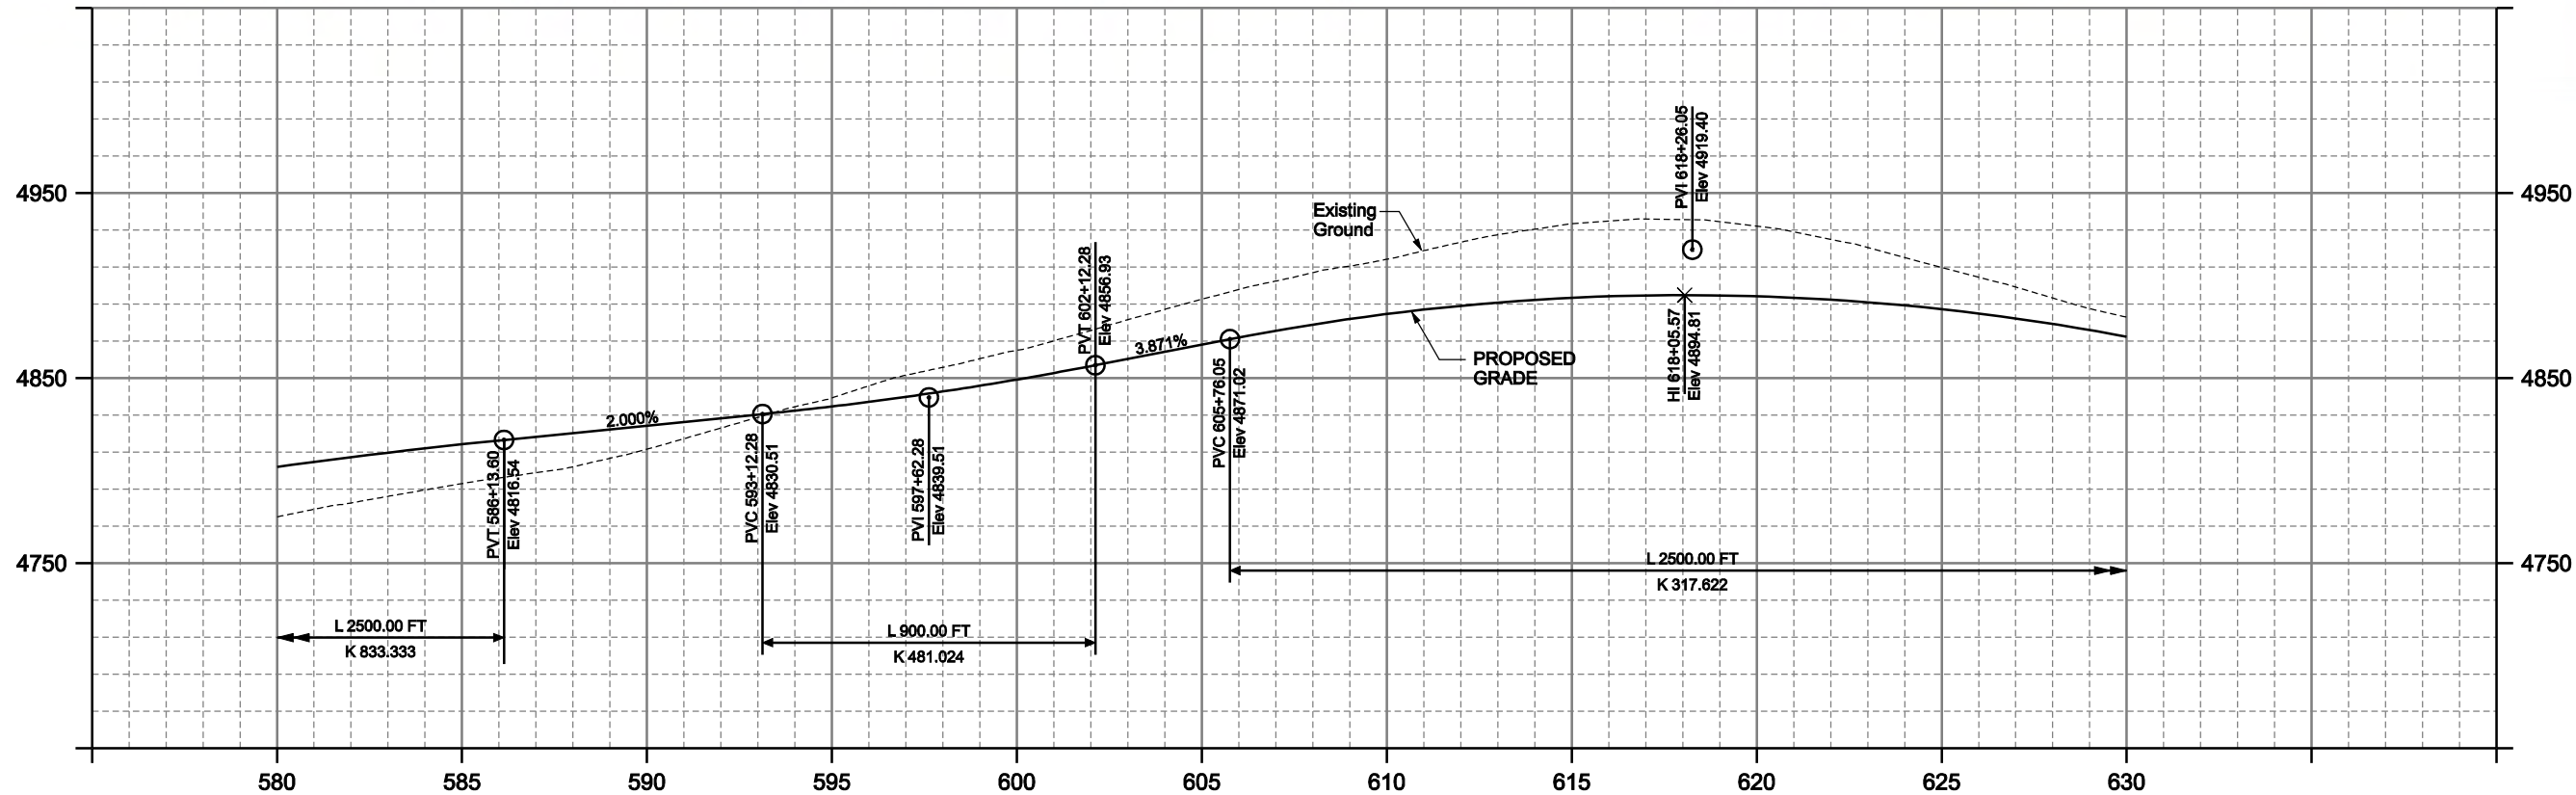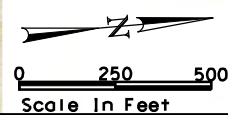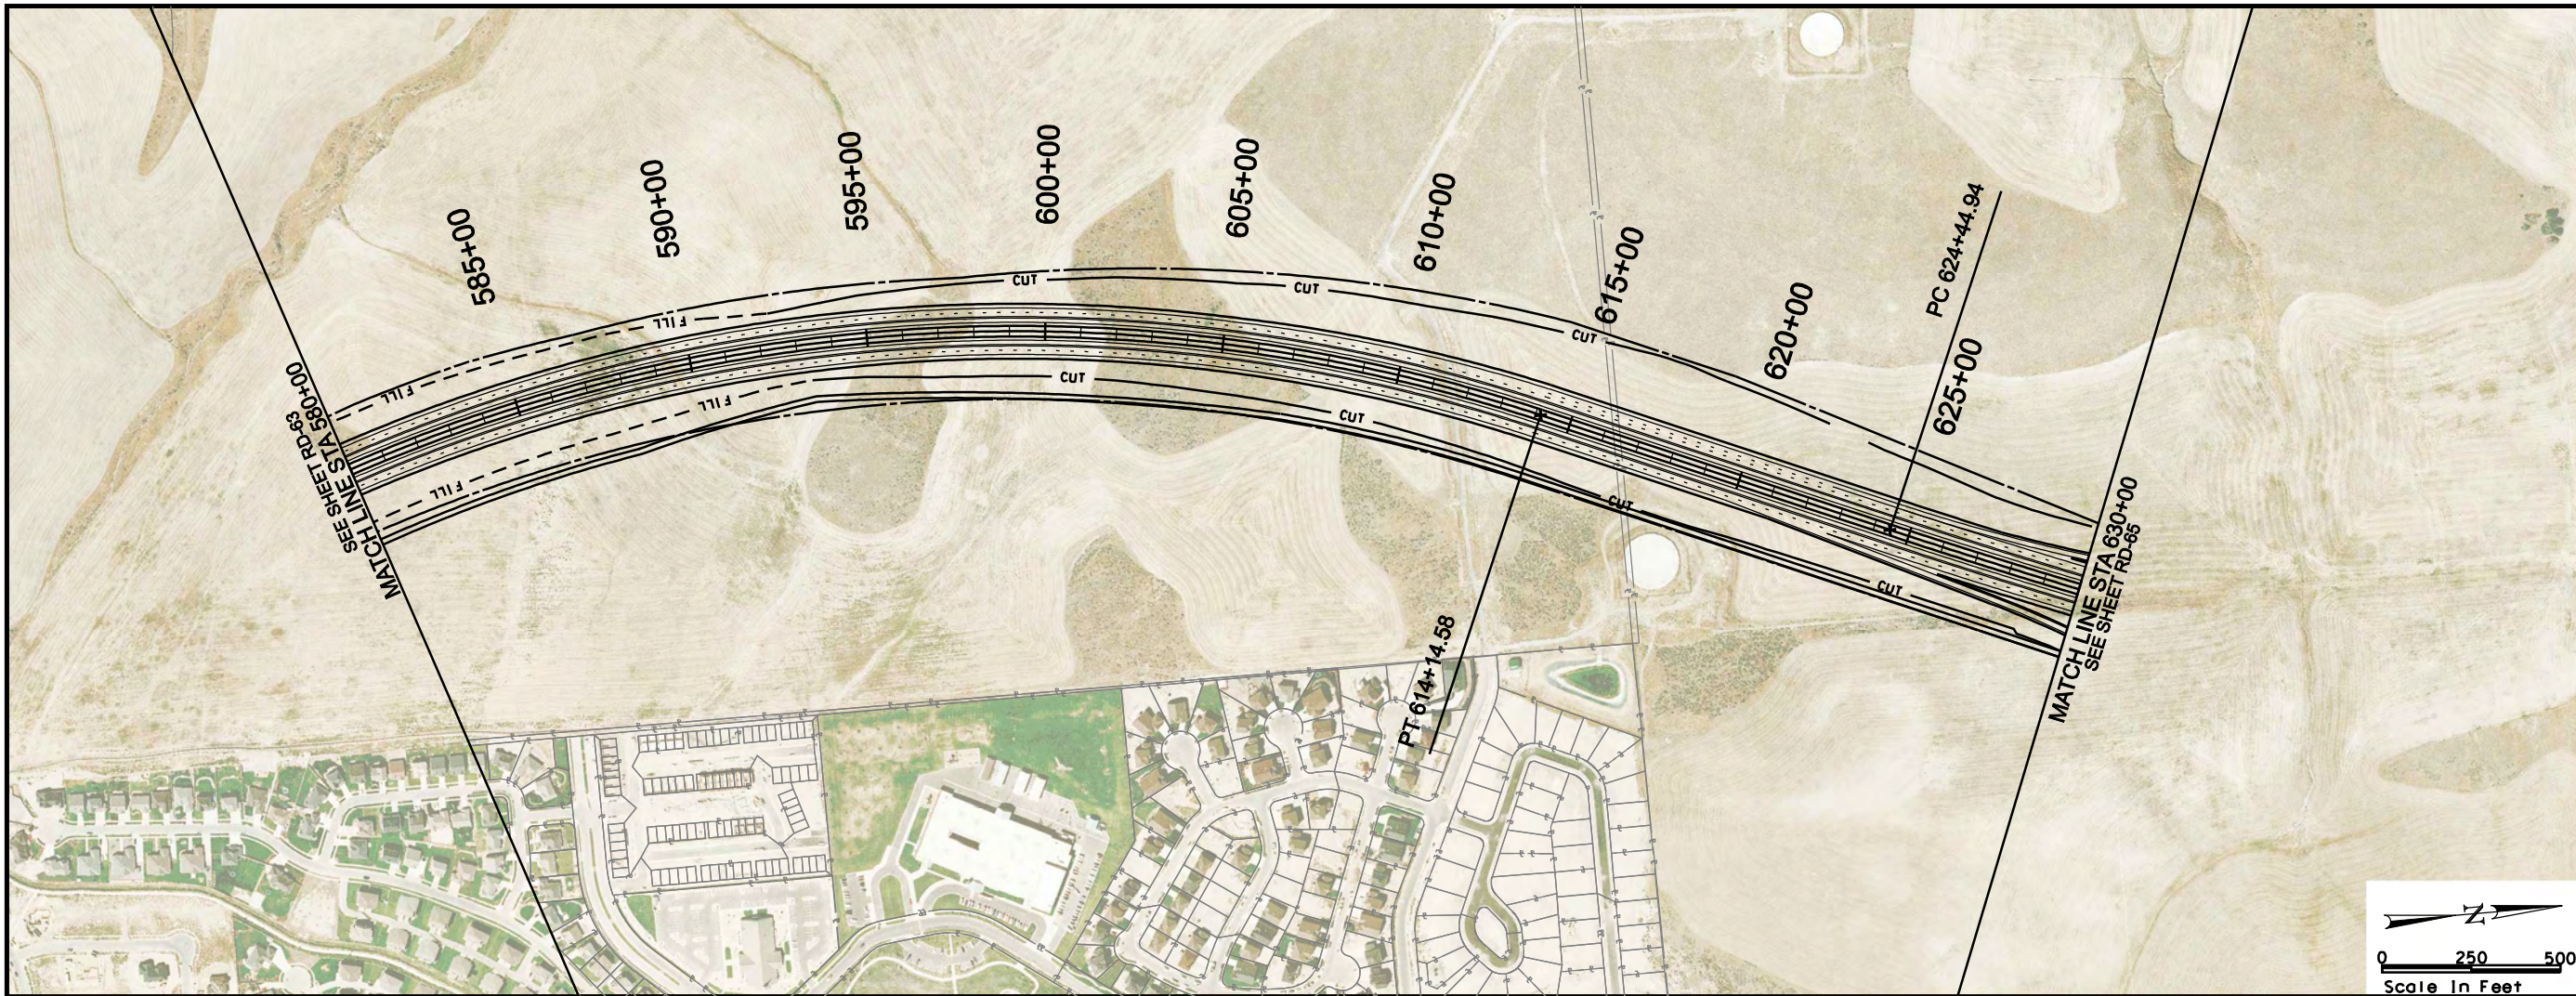

MOUNTAIN VIEW CORRIDOR

ARTERIALS ALTERNATIVE




ROADWAY PLAN AND PROFILE

SHEET RD-64 OF 89

- LEGEND
- ROW
 - DRAINAGE EASEMENT
 - UTILITY RELOCATION EASEMENT
 - TRANSIT EASEMENTS
 - CENTER RUNNING
 - MIXED TRAFFIC

- EOP
- CUT LINE
 - FILL LINE
 - WETLANDS
 - PROPERTY LINE
 - CITY BOUNDARY

8/12/2008 J:\22687A-WTC\Sheet_Files\Trio_LES\RoadwayPlanProfile\RD-67.dgn

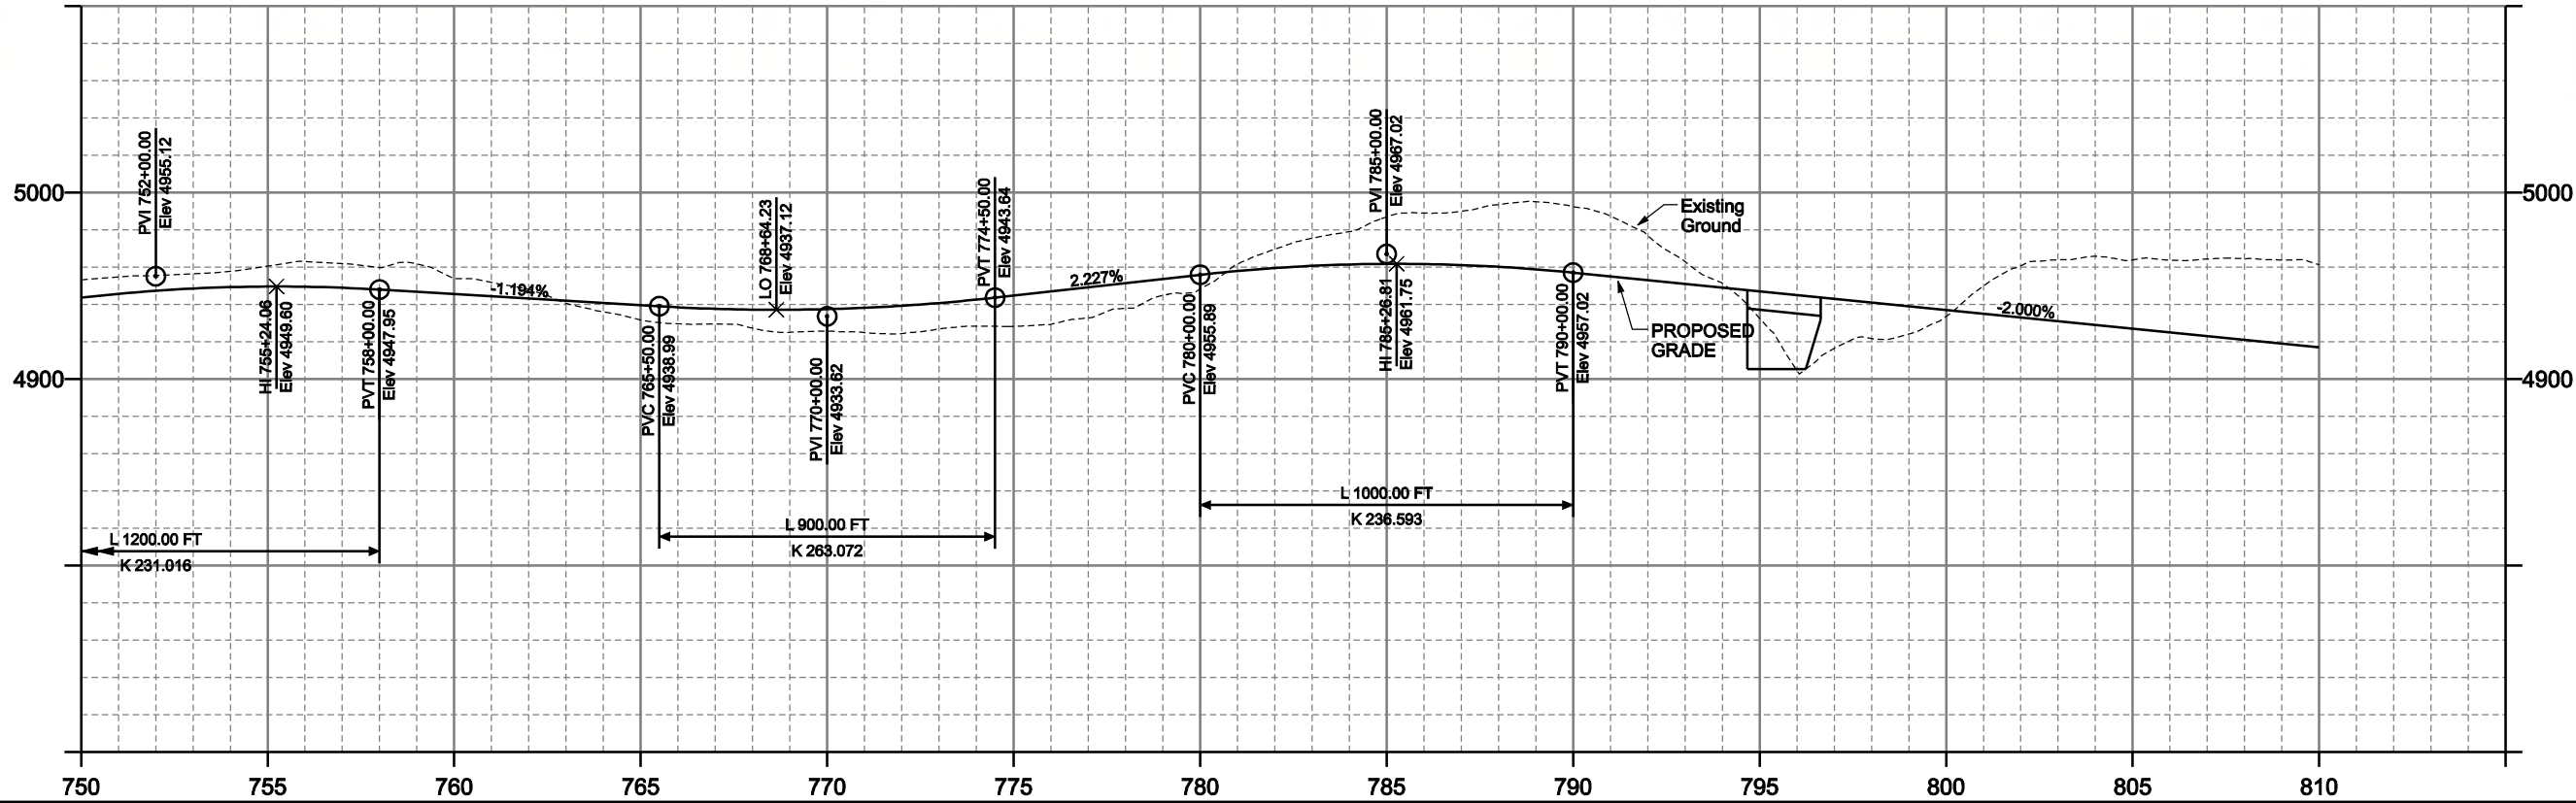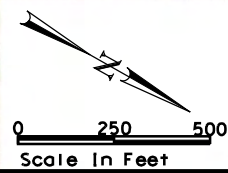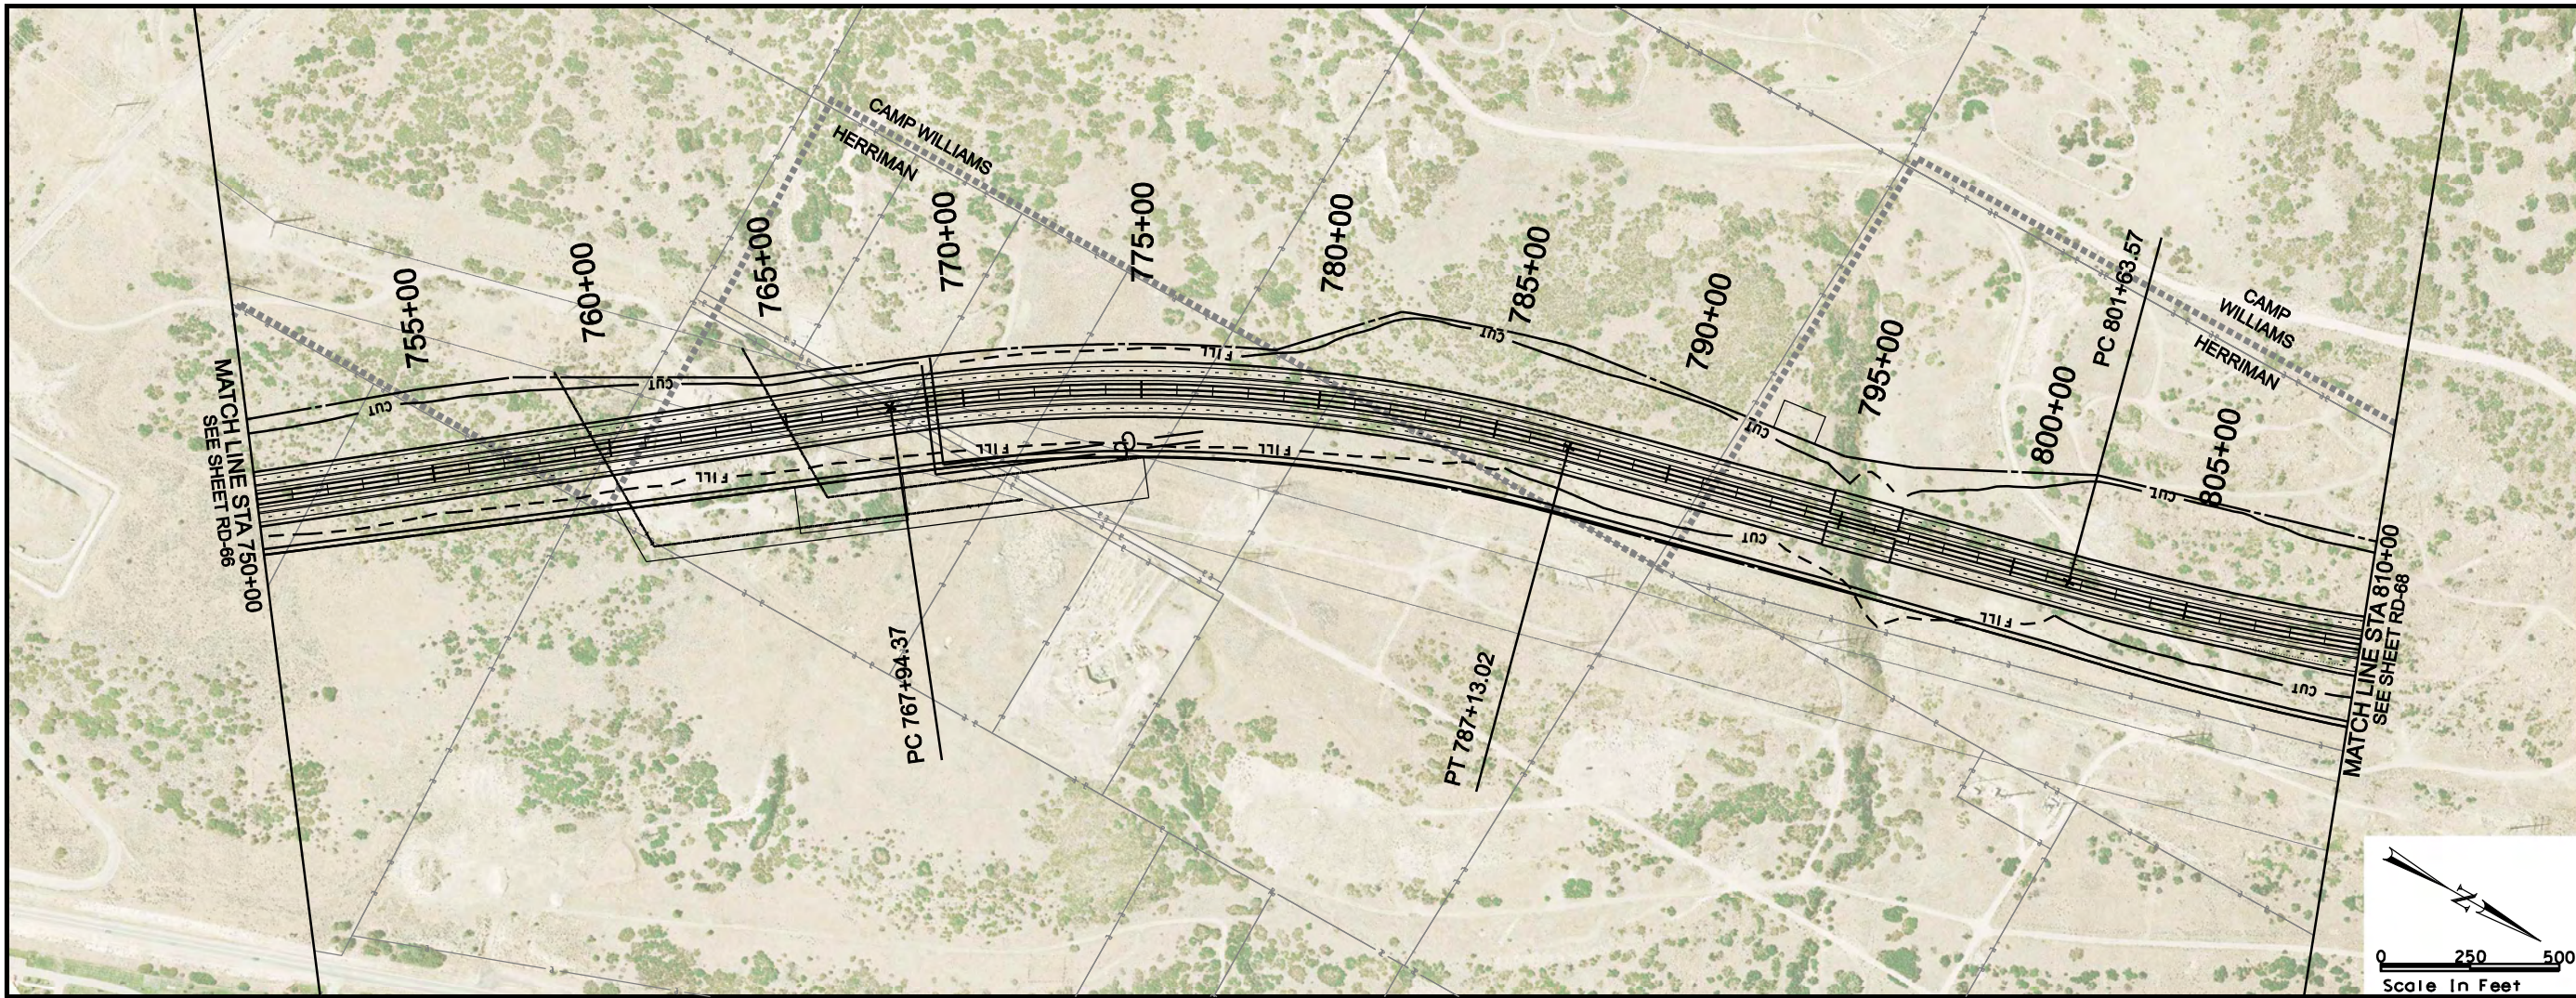

LEGEND

- ROW
- DRAINAGE EASEMENT
- UTILITY RELOCATION EASEMENT
- TRANSIT EASEMENTS
- CENTER RUNNING
- MIXED TRAFFIC

EOP


- CUT LINE
- FILL LINE
- WETLANDS
- PROPERTY LINE
- CITY BOUNDARY



MOUNTAIN VIEW CORRIDOR

ARTERIALS ALTERNATIVE

ROADWAY PLAN AND PROFILE

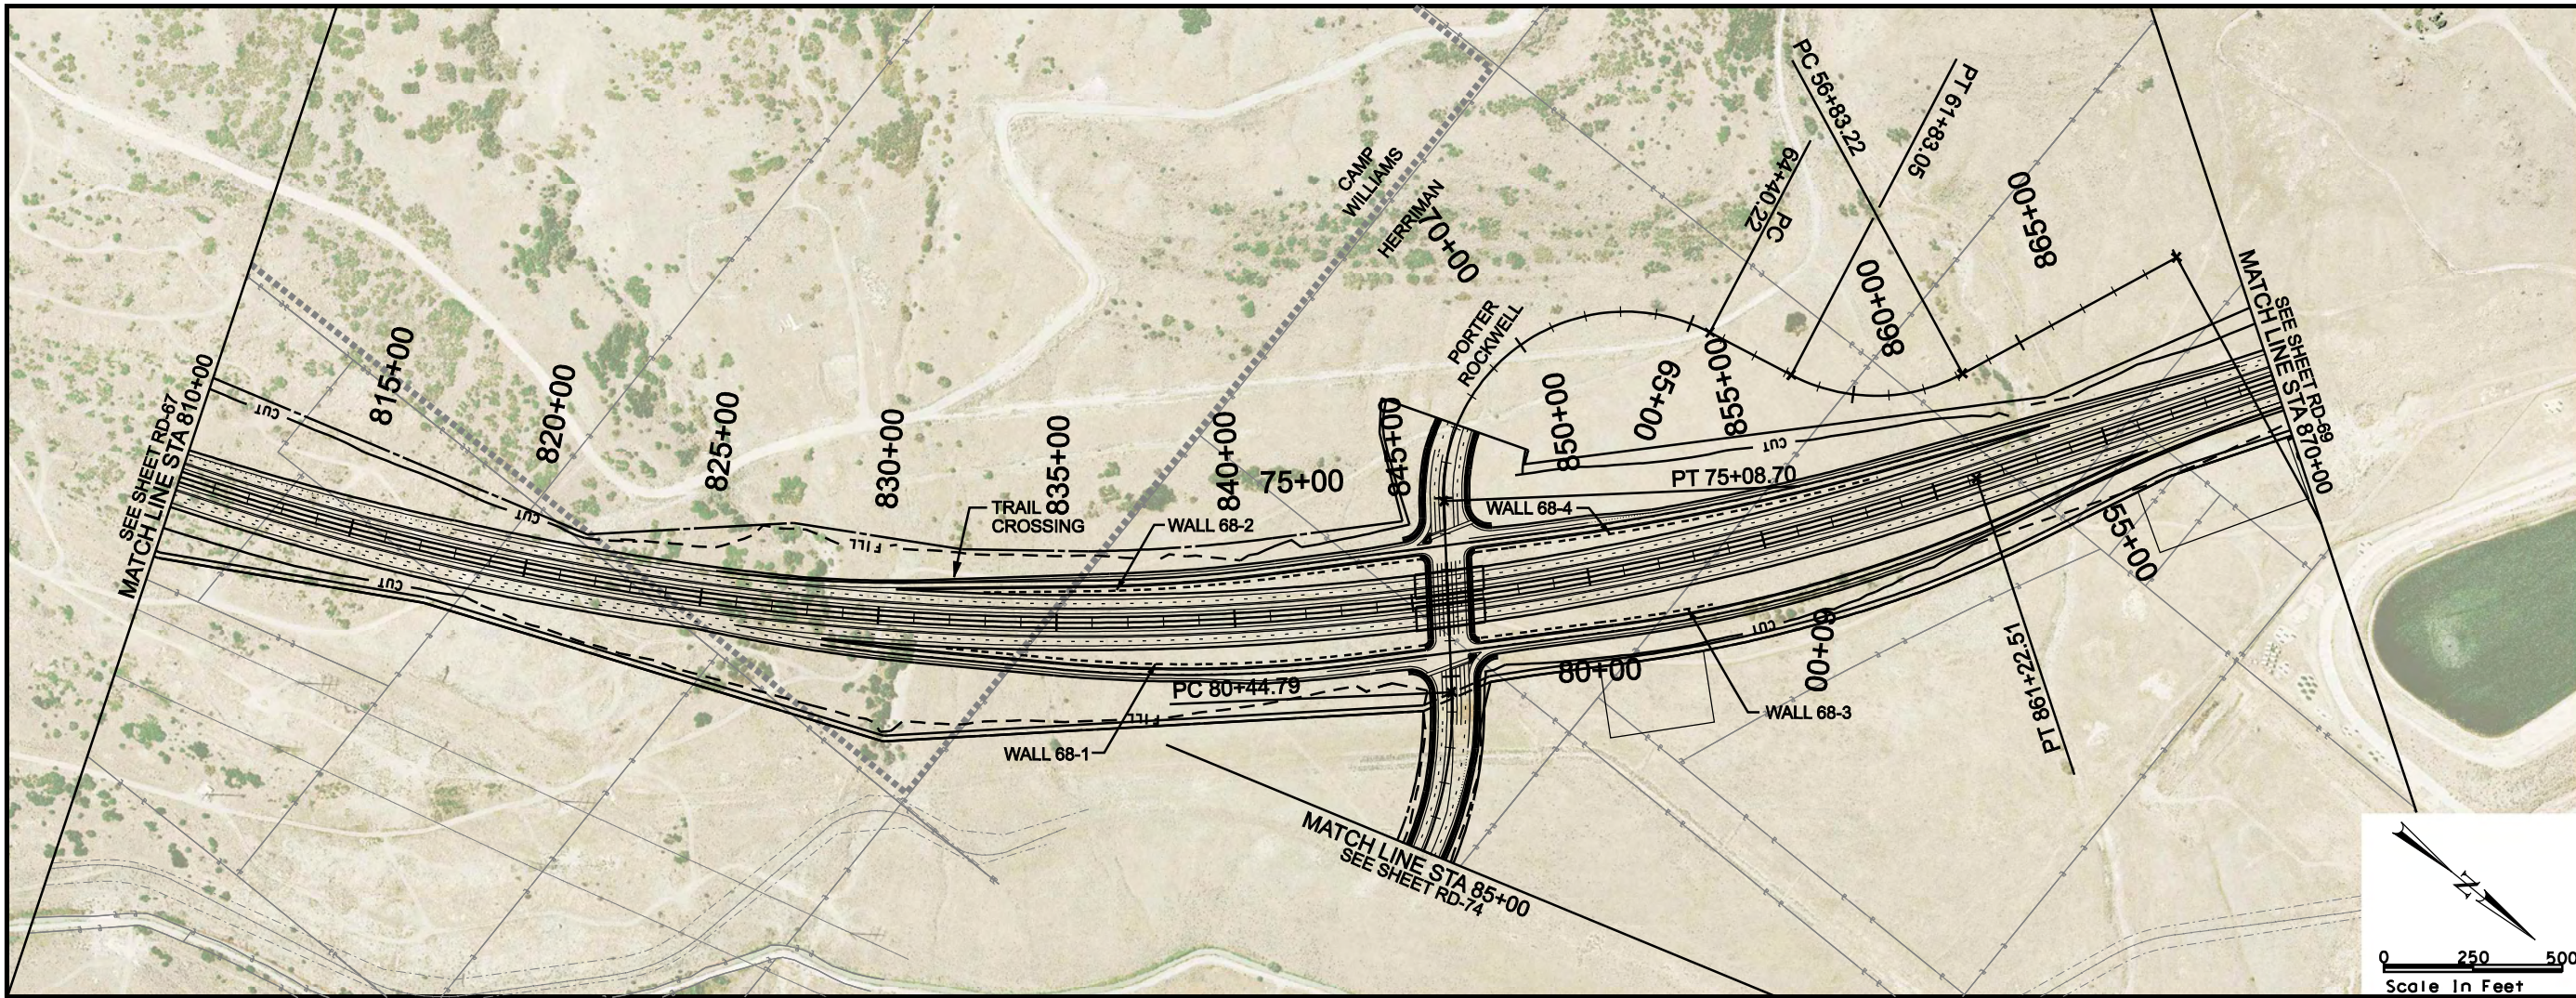


LEGEND

ROW
DRAINAGE EASEMENT
UTILITY RELOCATION
TRANSIT EASEMENTS
CENTER RUNNING
MIXED TRAFFIC

LEGEND

EOP
CUT LINE
FILL LINE
WETLANDS
PROPERTY LINE
CITY BOUNDARY

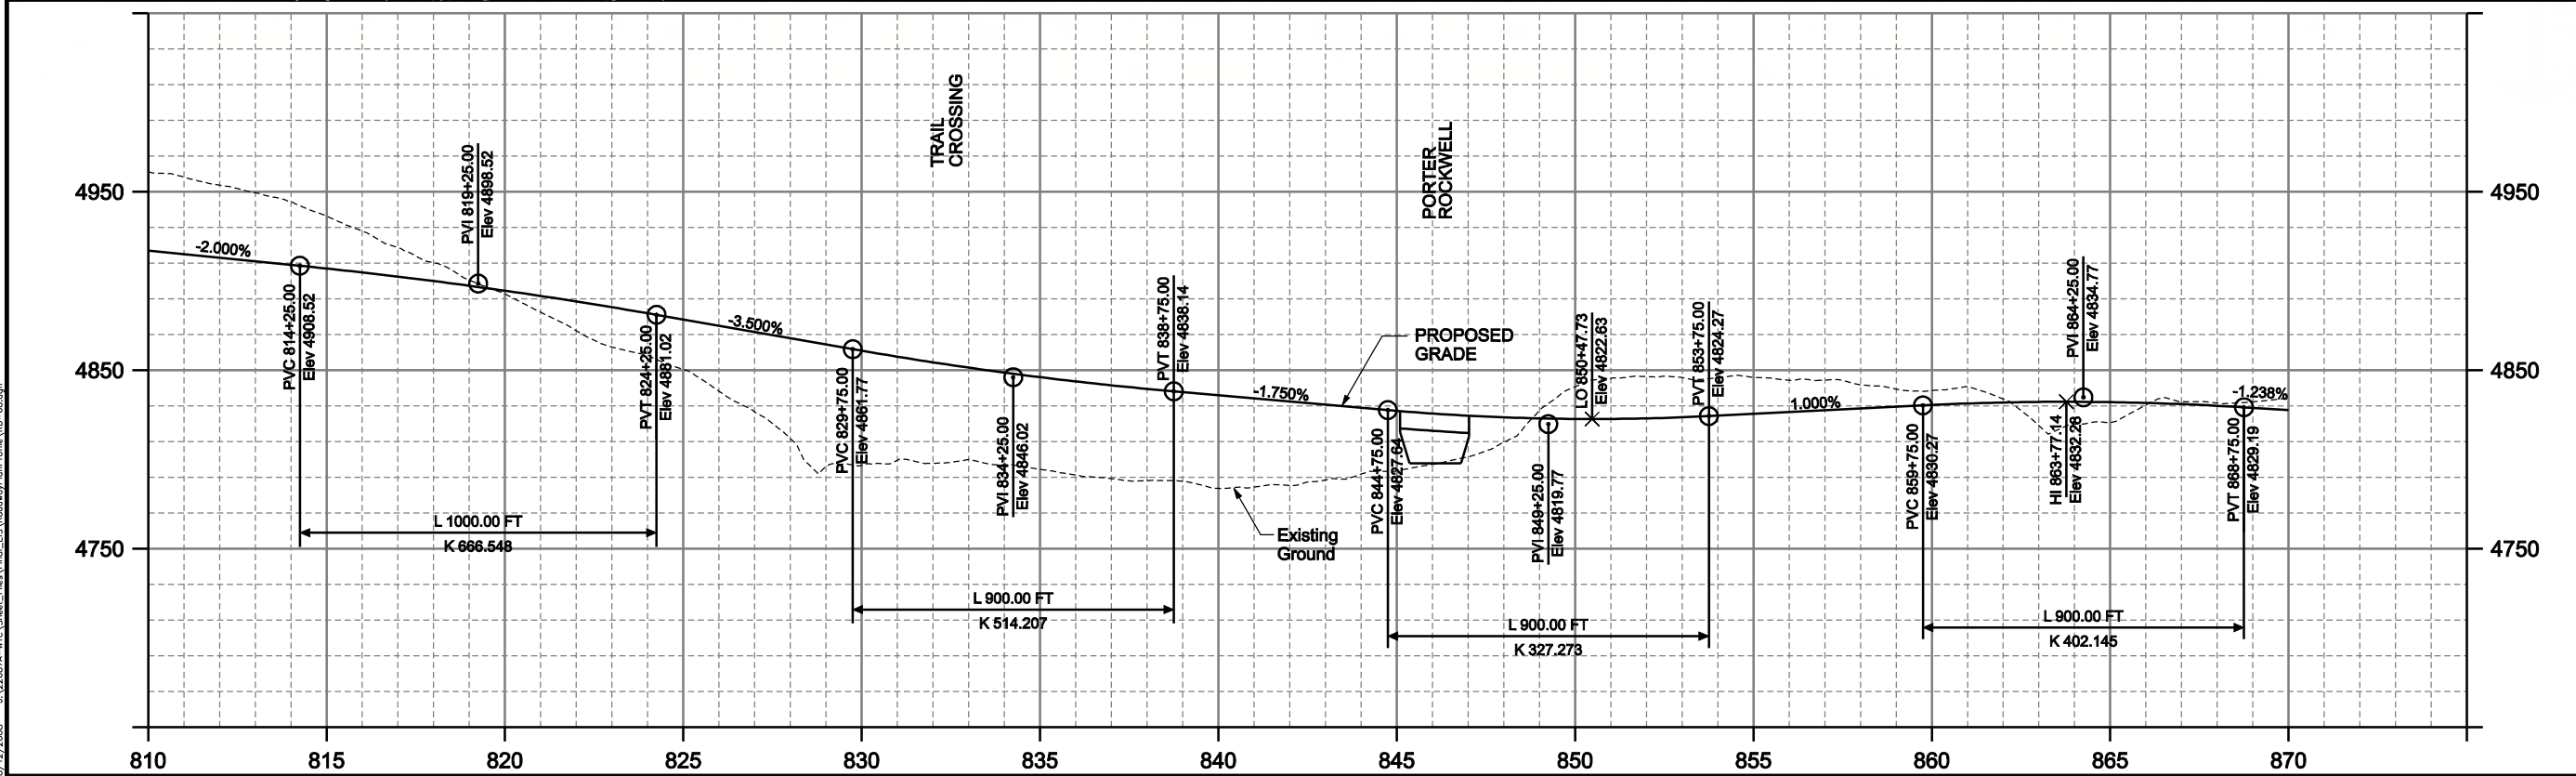

MOUNTAIN VIEW

CORRIDOR

ENVIRONMENTAL
IMPACT STATEMENT


MOUNTAIN VIEW CORRIDOR

ARTERIALS ALTERNATIVE

ROADWAY PLAN AND PROFILE

SHEET RD-68 OF 89

8/12/2008 J:\026874-MVC\Sheet Files\Final EIS\ROADWAY\PLAN\RD-70.DGN

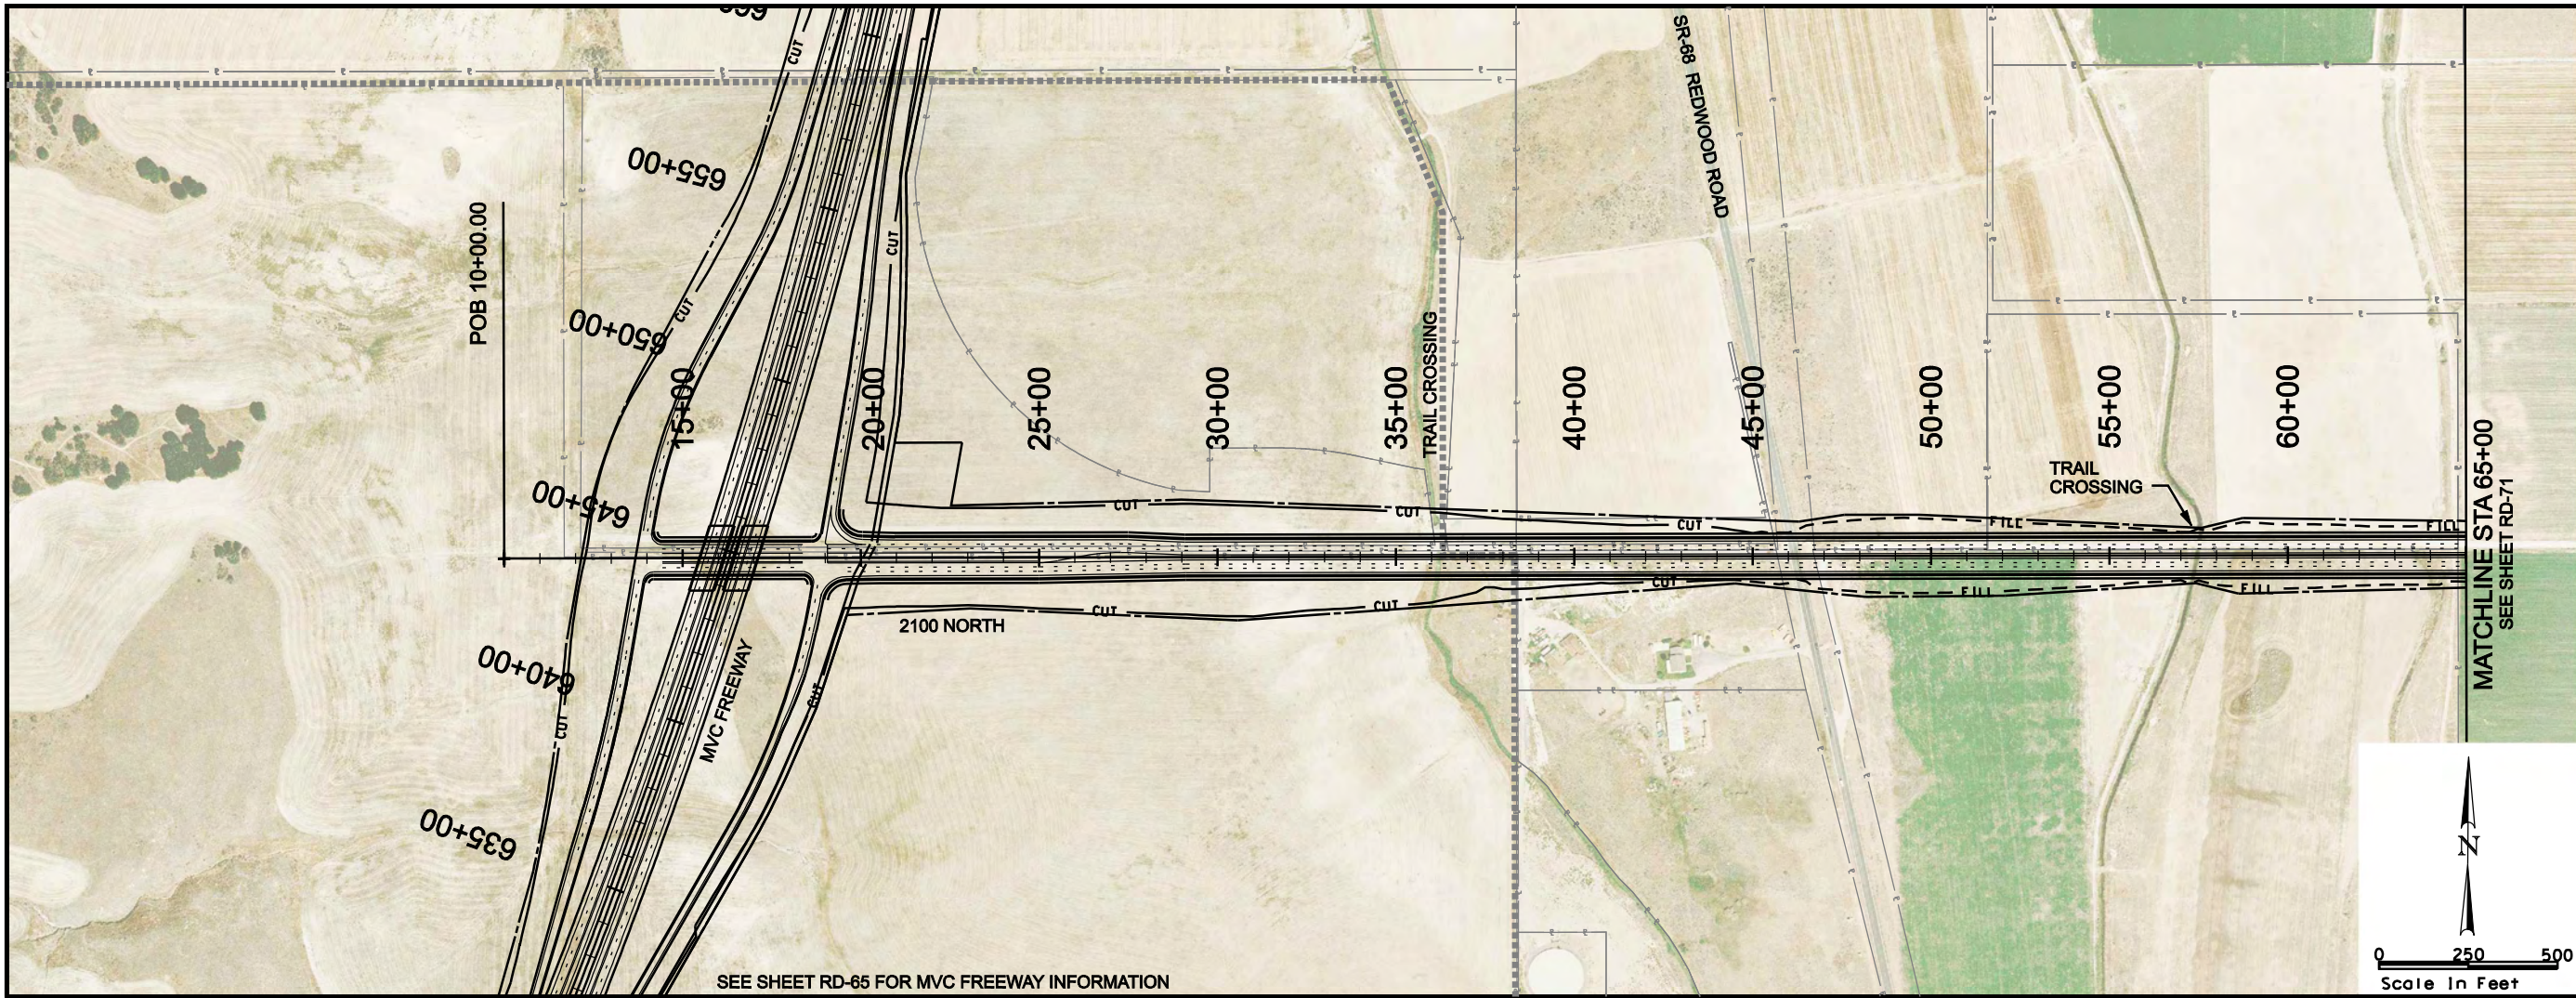


LEGEND

—	ROW	—	EASEMENT
---	DRAINAGE	---	RELOCATION
---	UTILITY	---	EASEMENTS
---	TRANSIT	---	CENTER RUNNING
---	MIXED	---	TRAFFIC

EOP

---	CUT LINE
---	FILL LINE
---	WETLANDS
---	PROPERTY LINE
---	CITY BOUNDARY

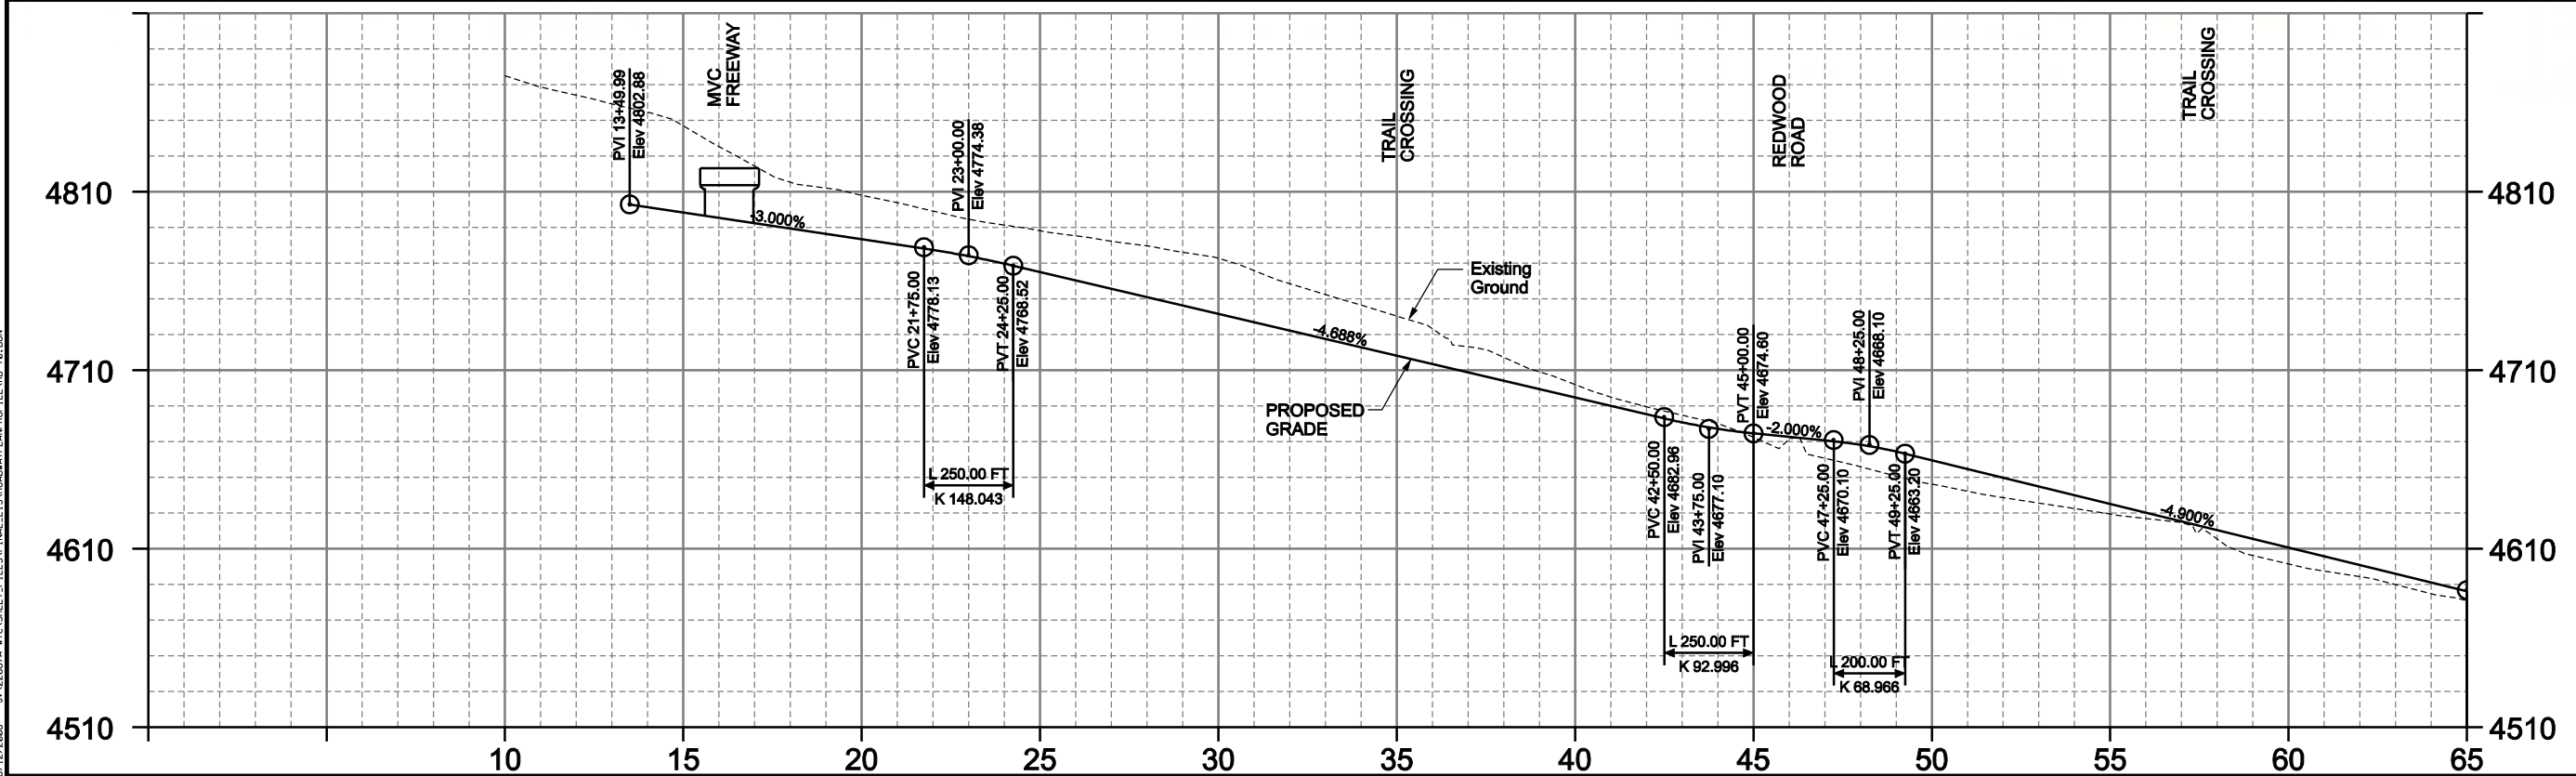




MOUNTAIN VIEW CORRIDOR

ARTERIALS ALTERNATIVE

ROADWAY PLAN AND PROFILE

SHEET RD-70 OF 89

8/12/2008 J:\226874-MTCSHEET\FILES\FINAL\ETSDRAWING\PLAN\RD 71.DGN

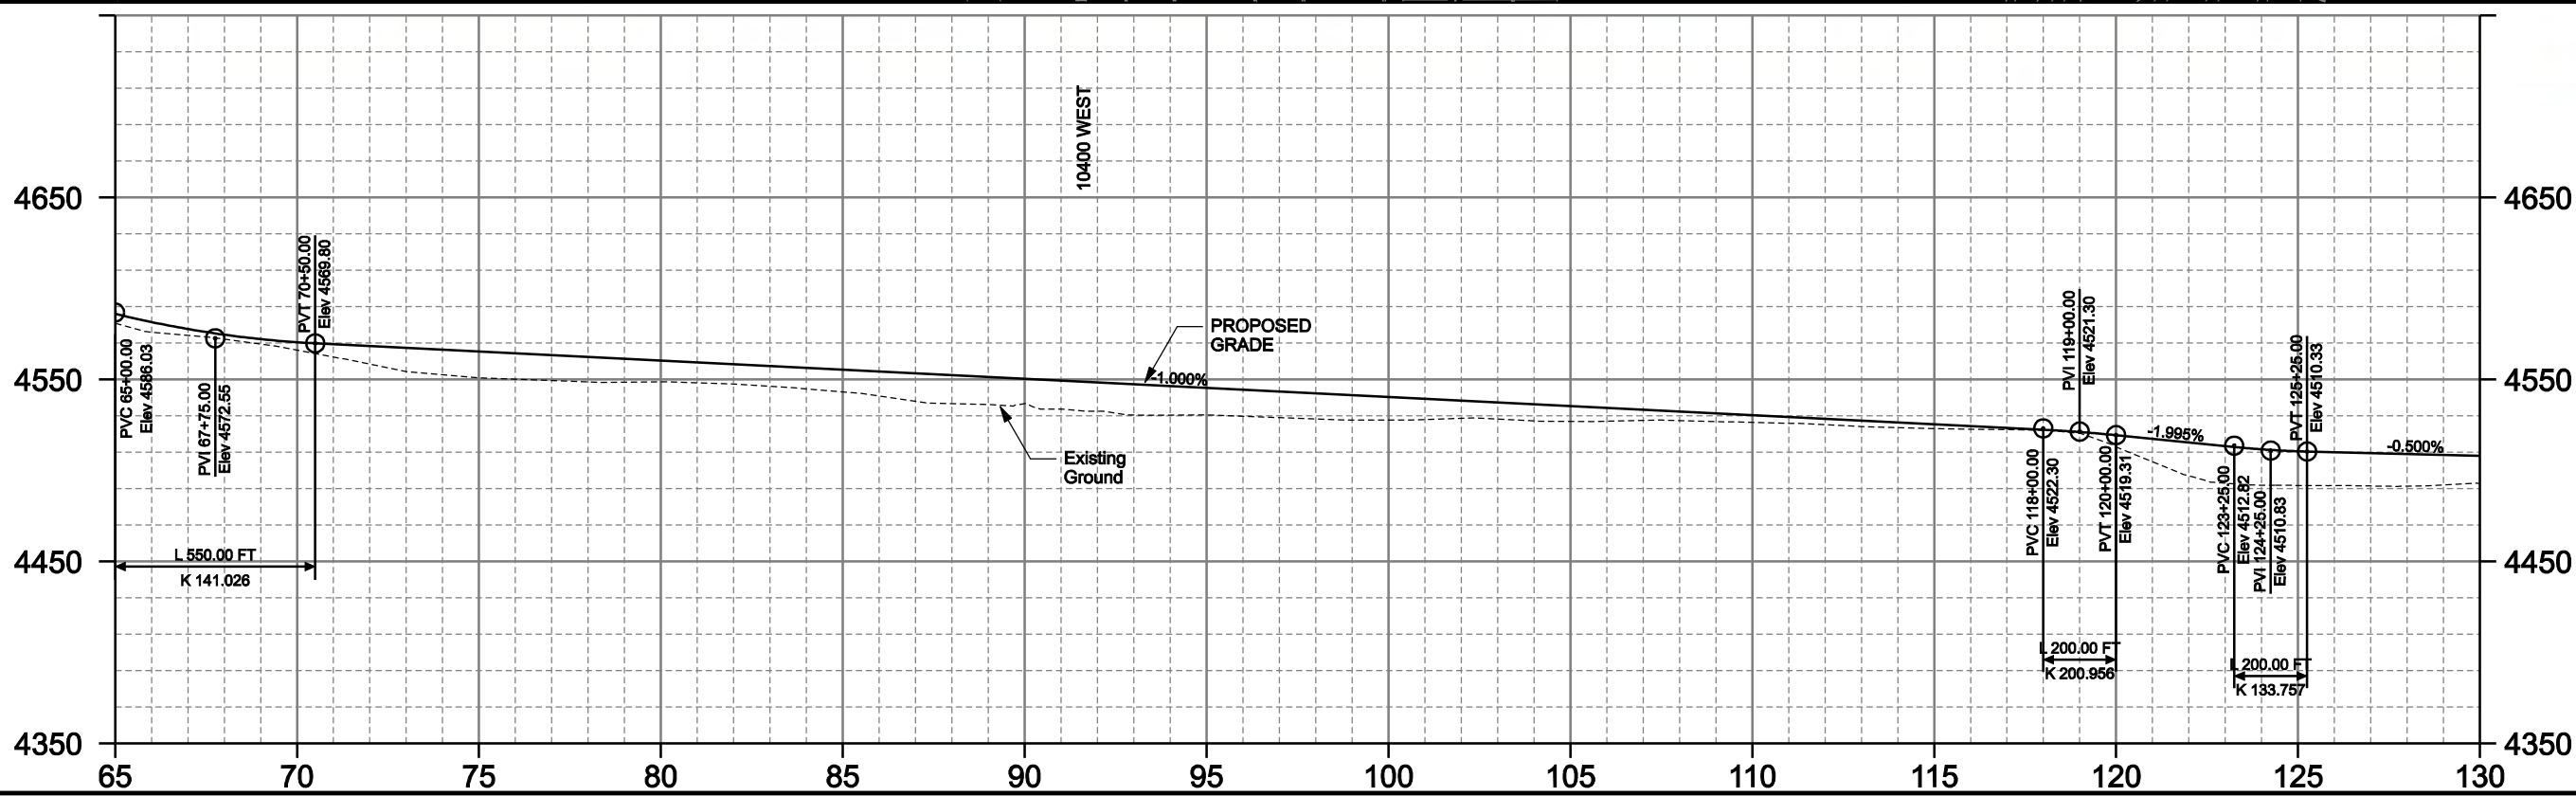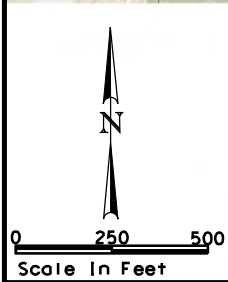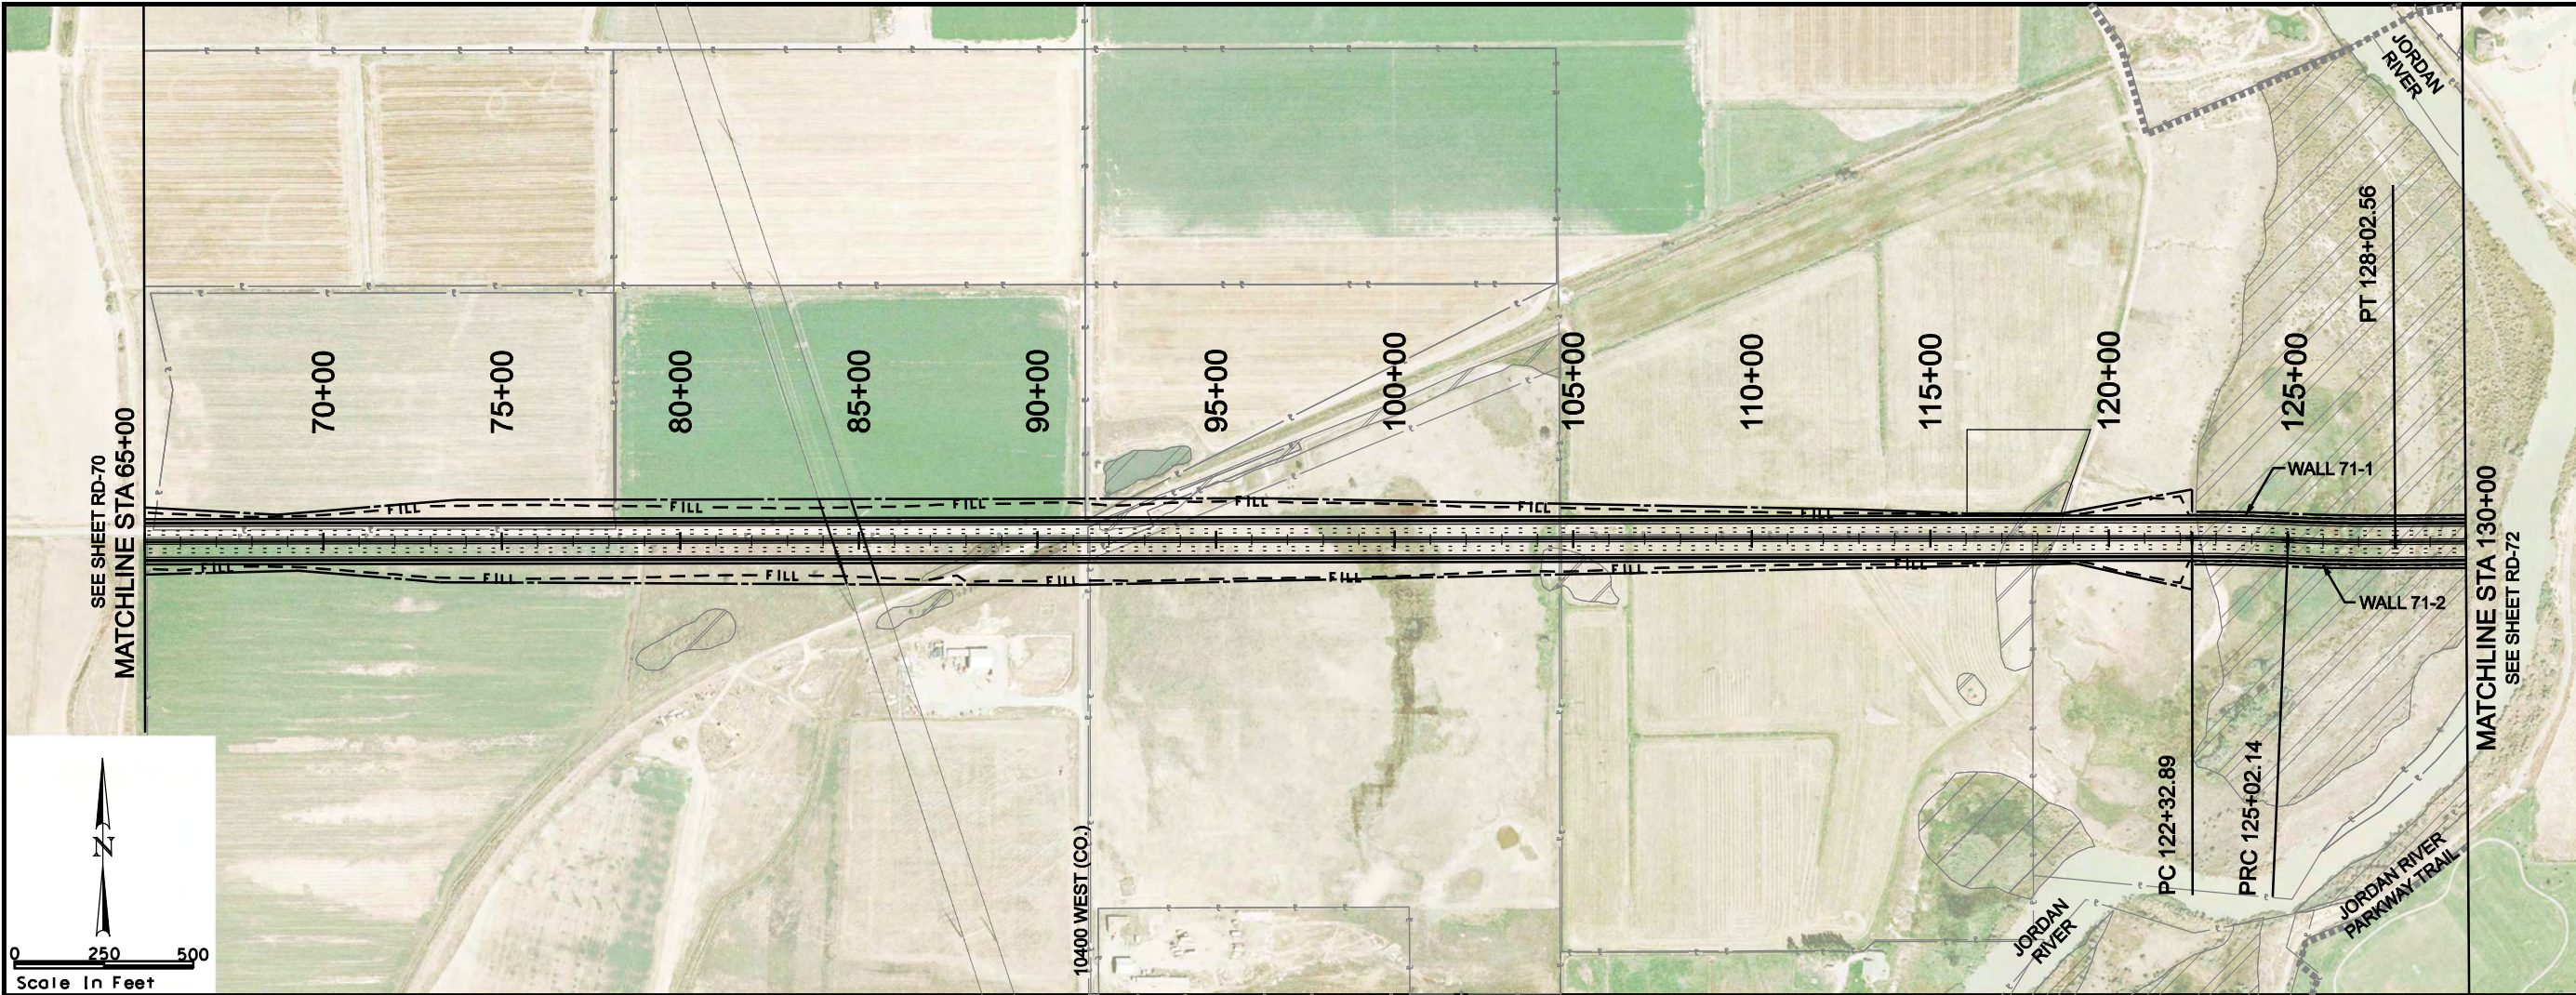


MOUNTAIN VIEW CORRIDOR



ARTERIALS ALTERNATIVE

ROADWAY PLAN AND PROFILE

- LEGEND
- CUT —
 - FILL —
 - ROW —
 - DRAINAGE EASEMENT —
 - UTILITY RELOCATION EASEMENT —
 - TRANSIT EASEMENTS —
 - CENTER RUNNING —
 - MIXED TRAFFIC —
 - CUT LINE —
 - FILL LINE —
 - WETLANDS —
 - PROPERTY LINE —
 - CITY BOUNDARY —

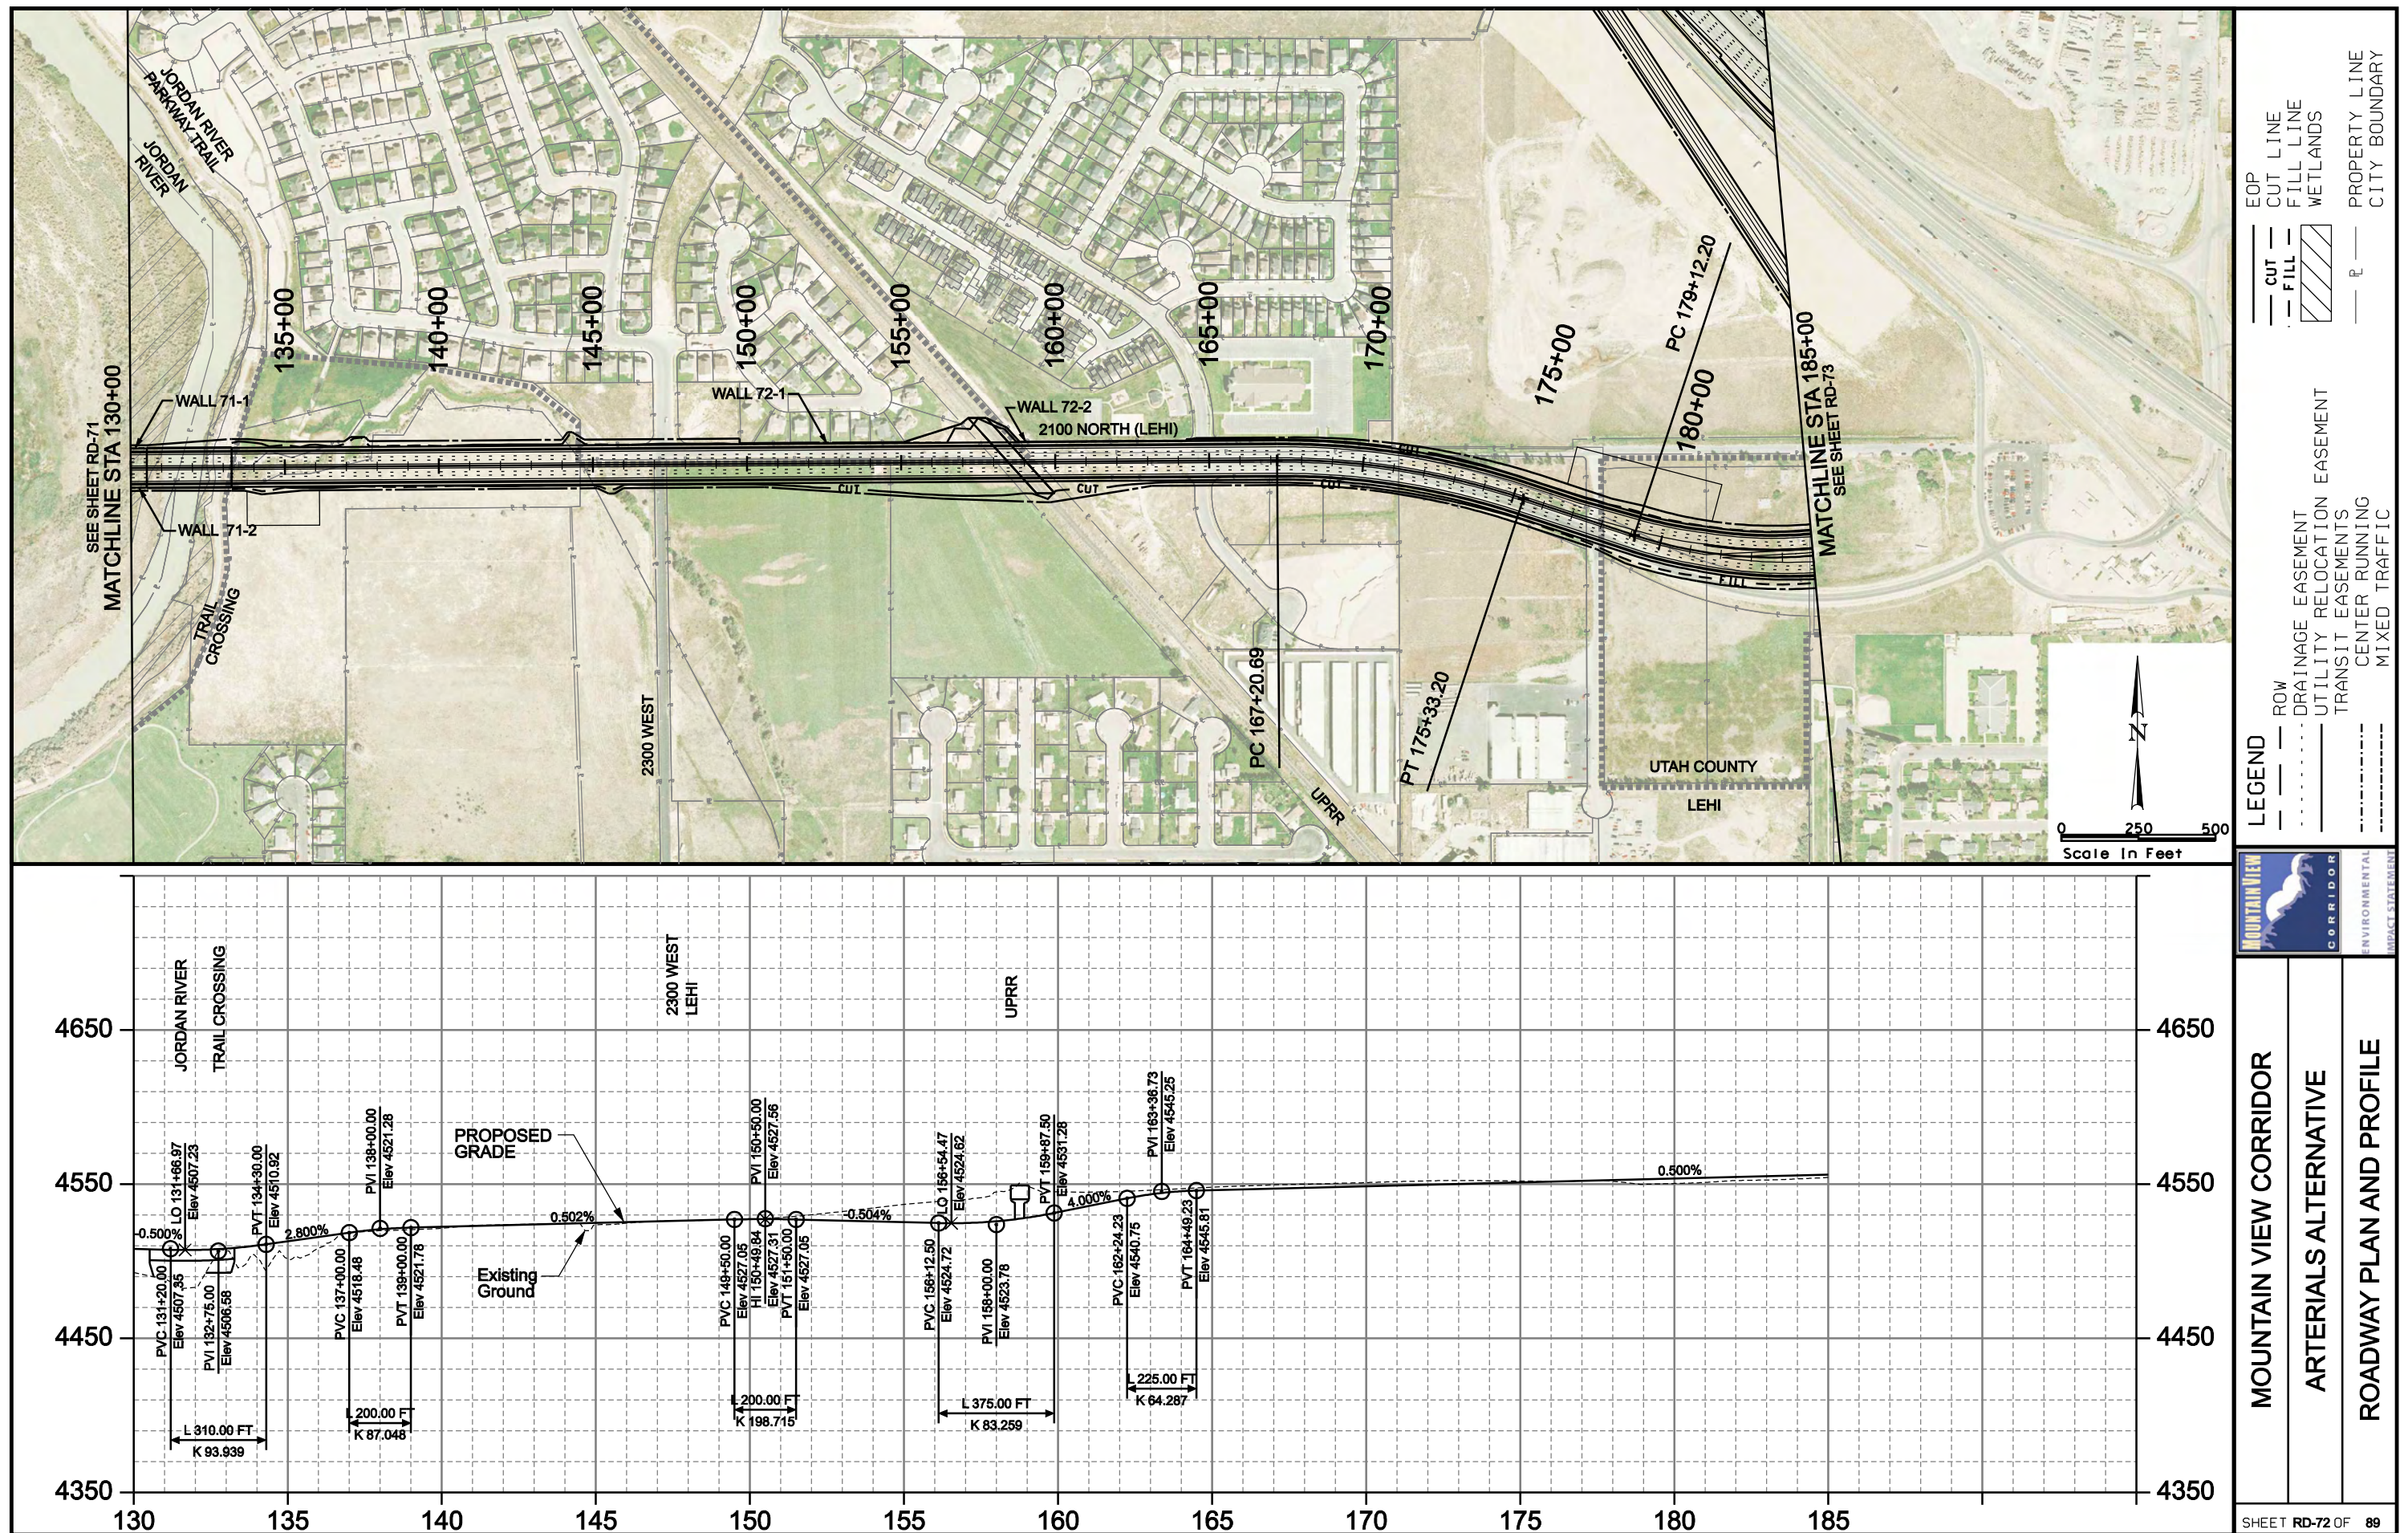


8/12/2008 J:\226874-MTCSHEET\FILES\FINAL\ETSDRAWING\PLAN\RD-74.DGN

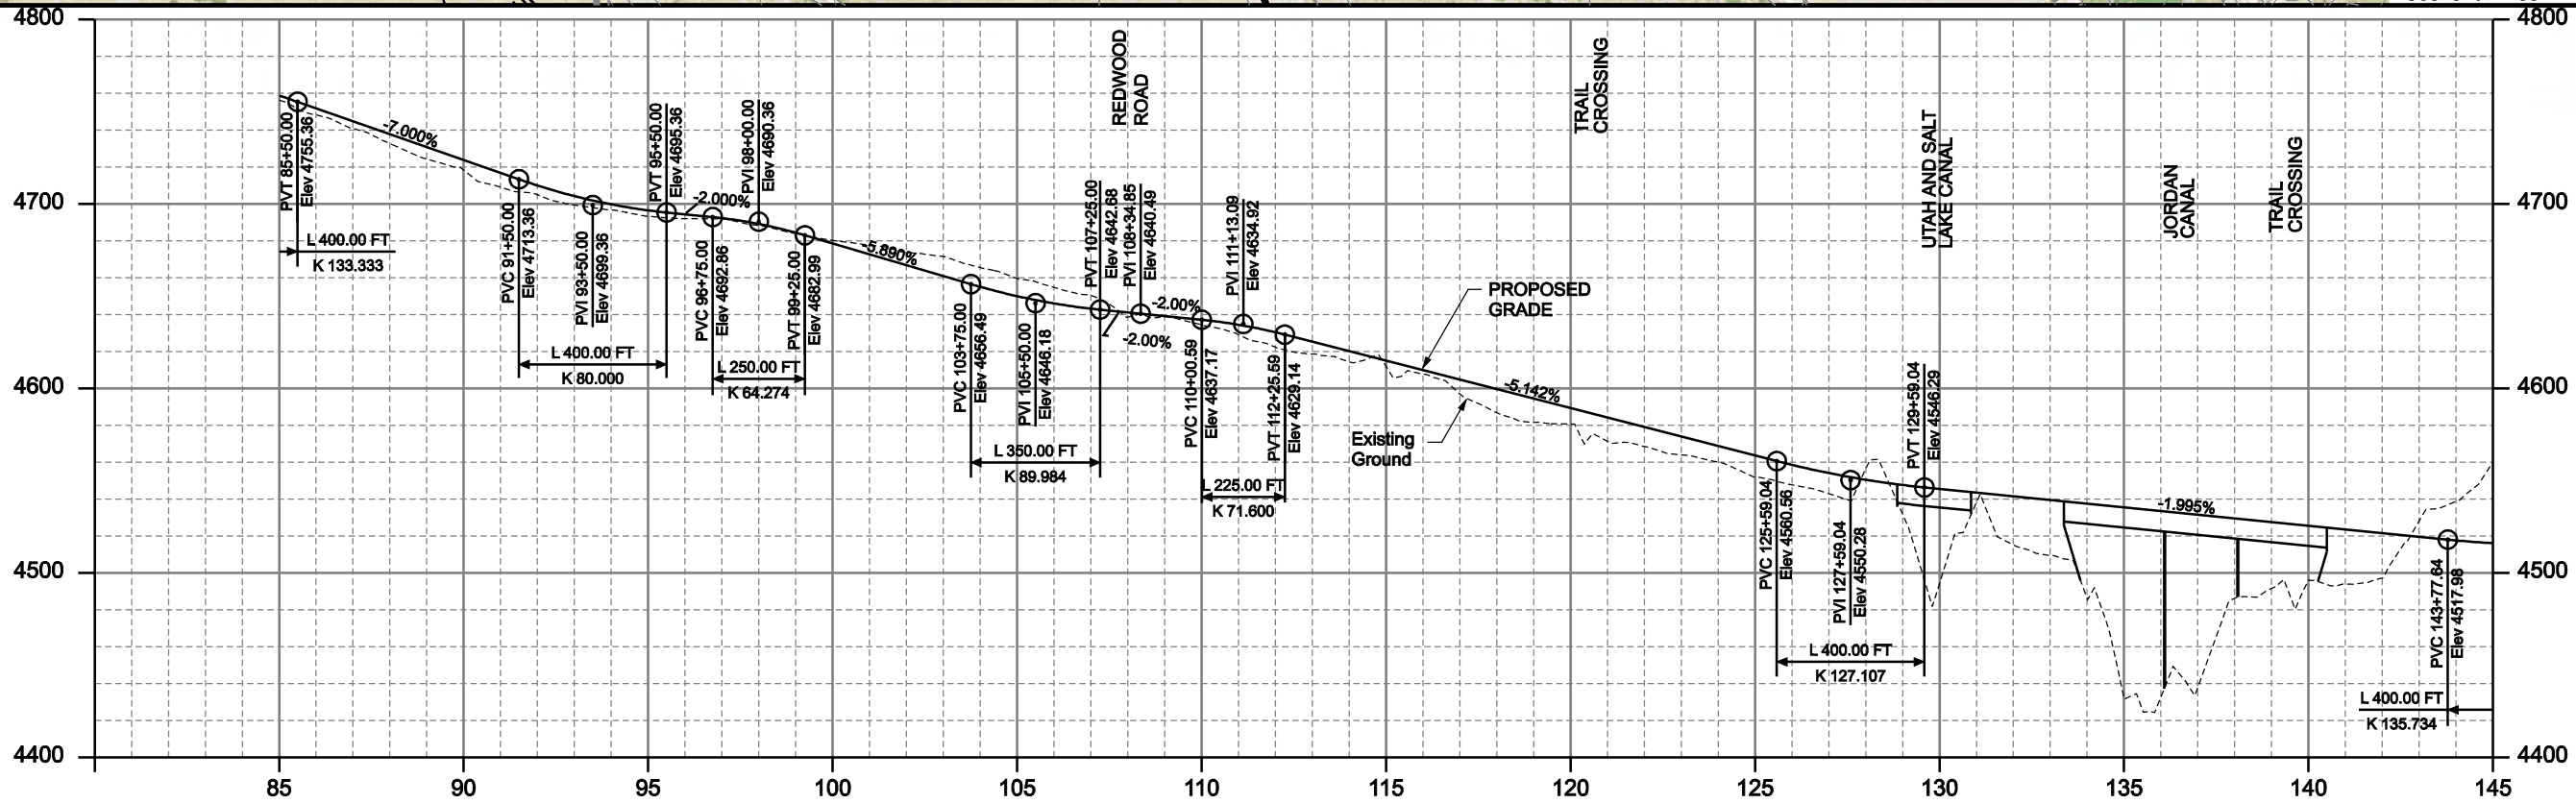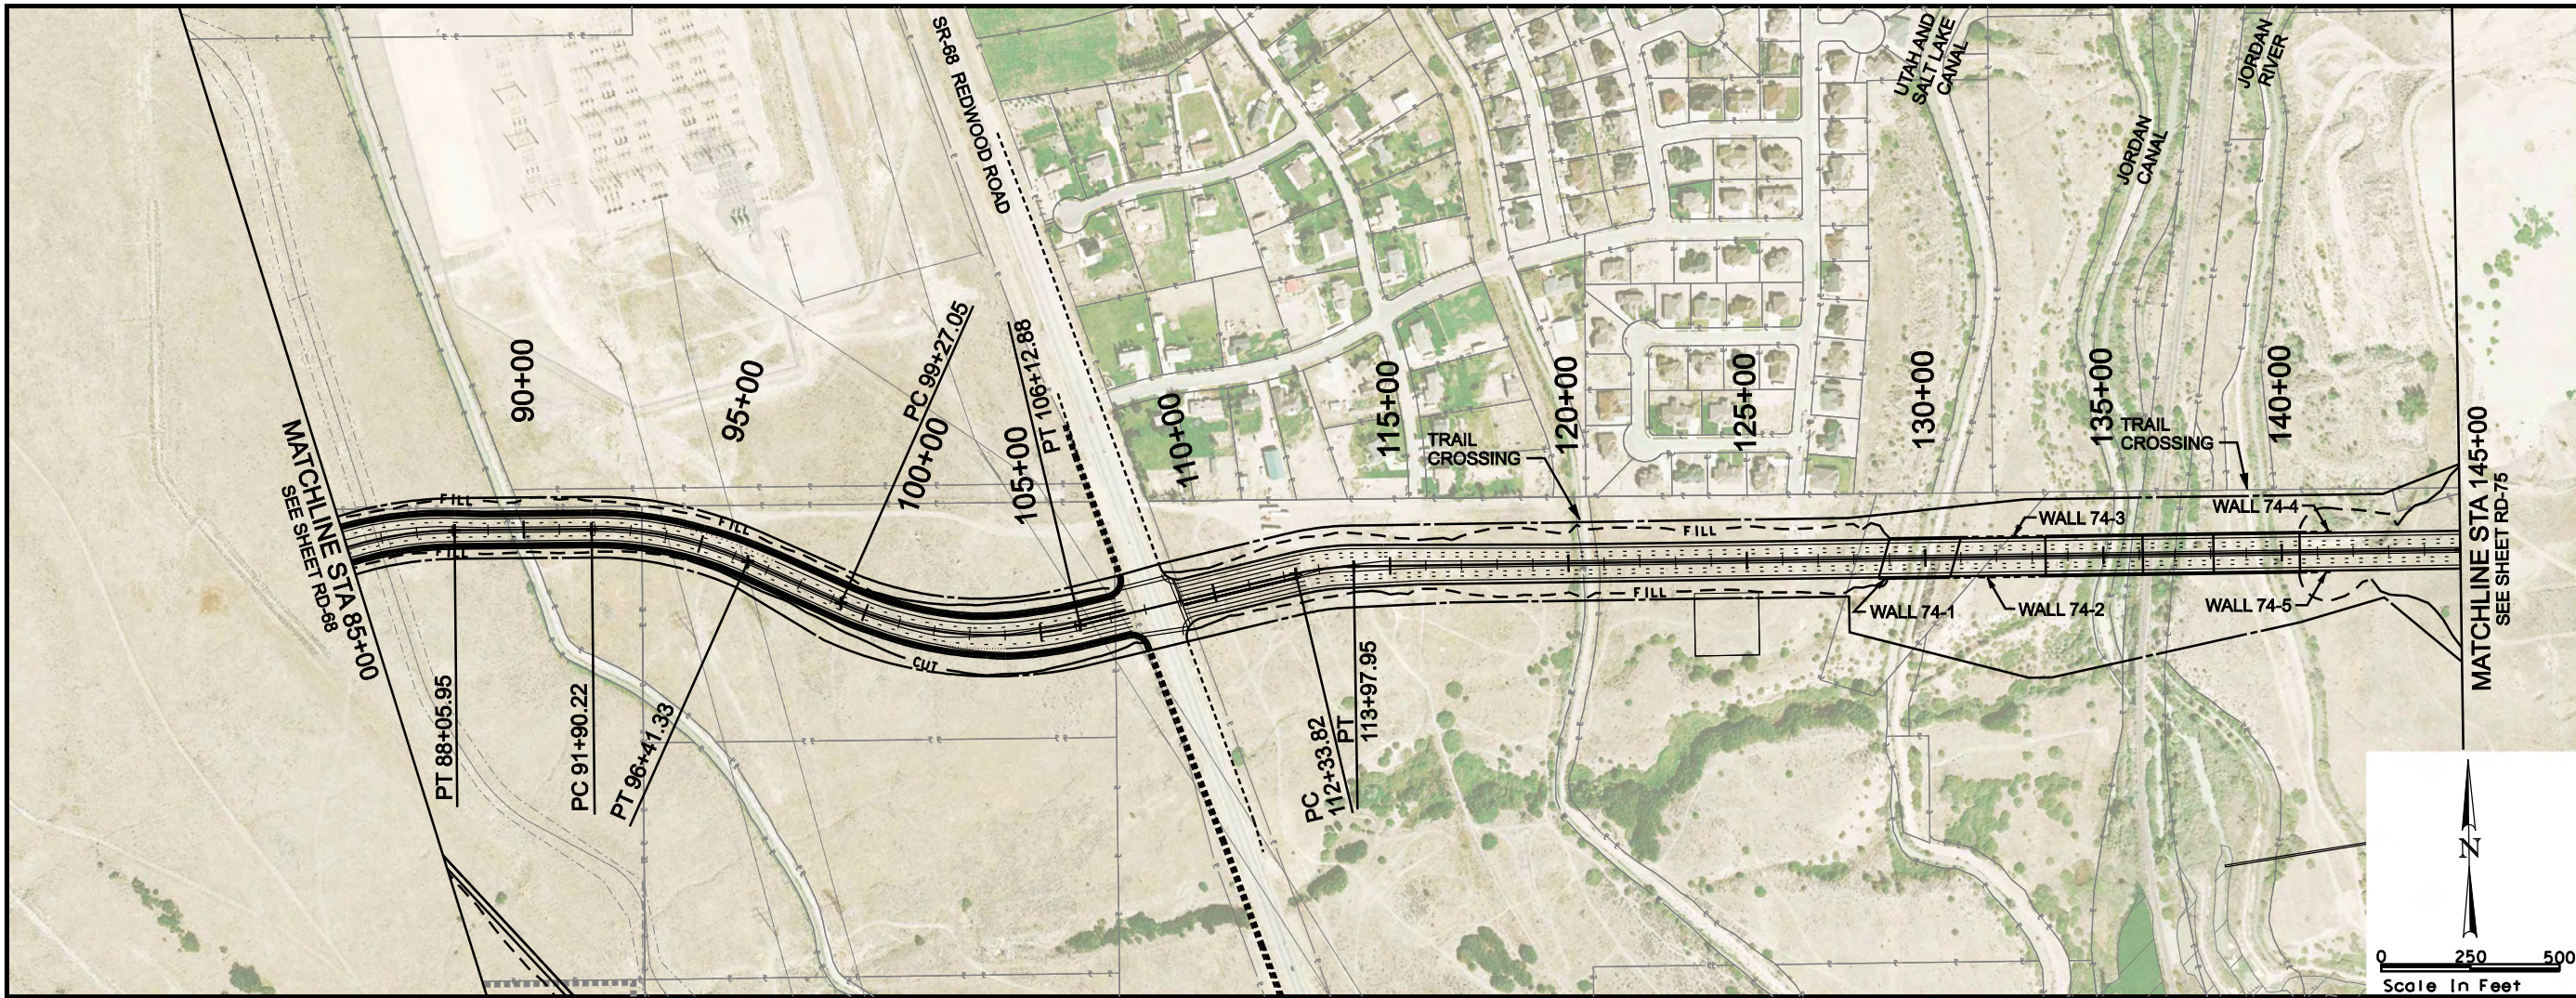

MOUNTAIN VIEW CORRIDOR

ARTERIALS ALTERNATIVE

ROADWAY PLAN AND PROFILE

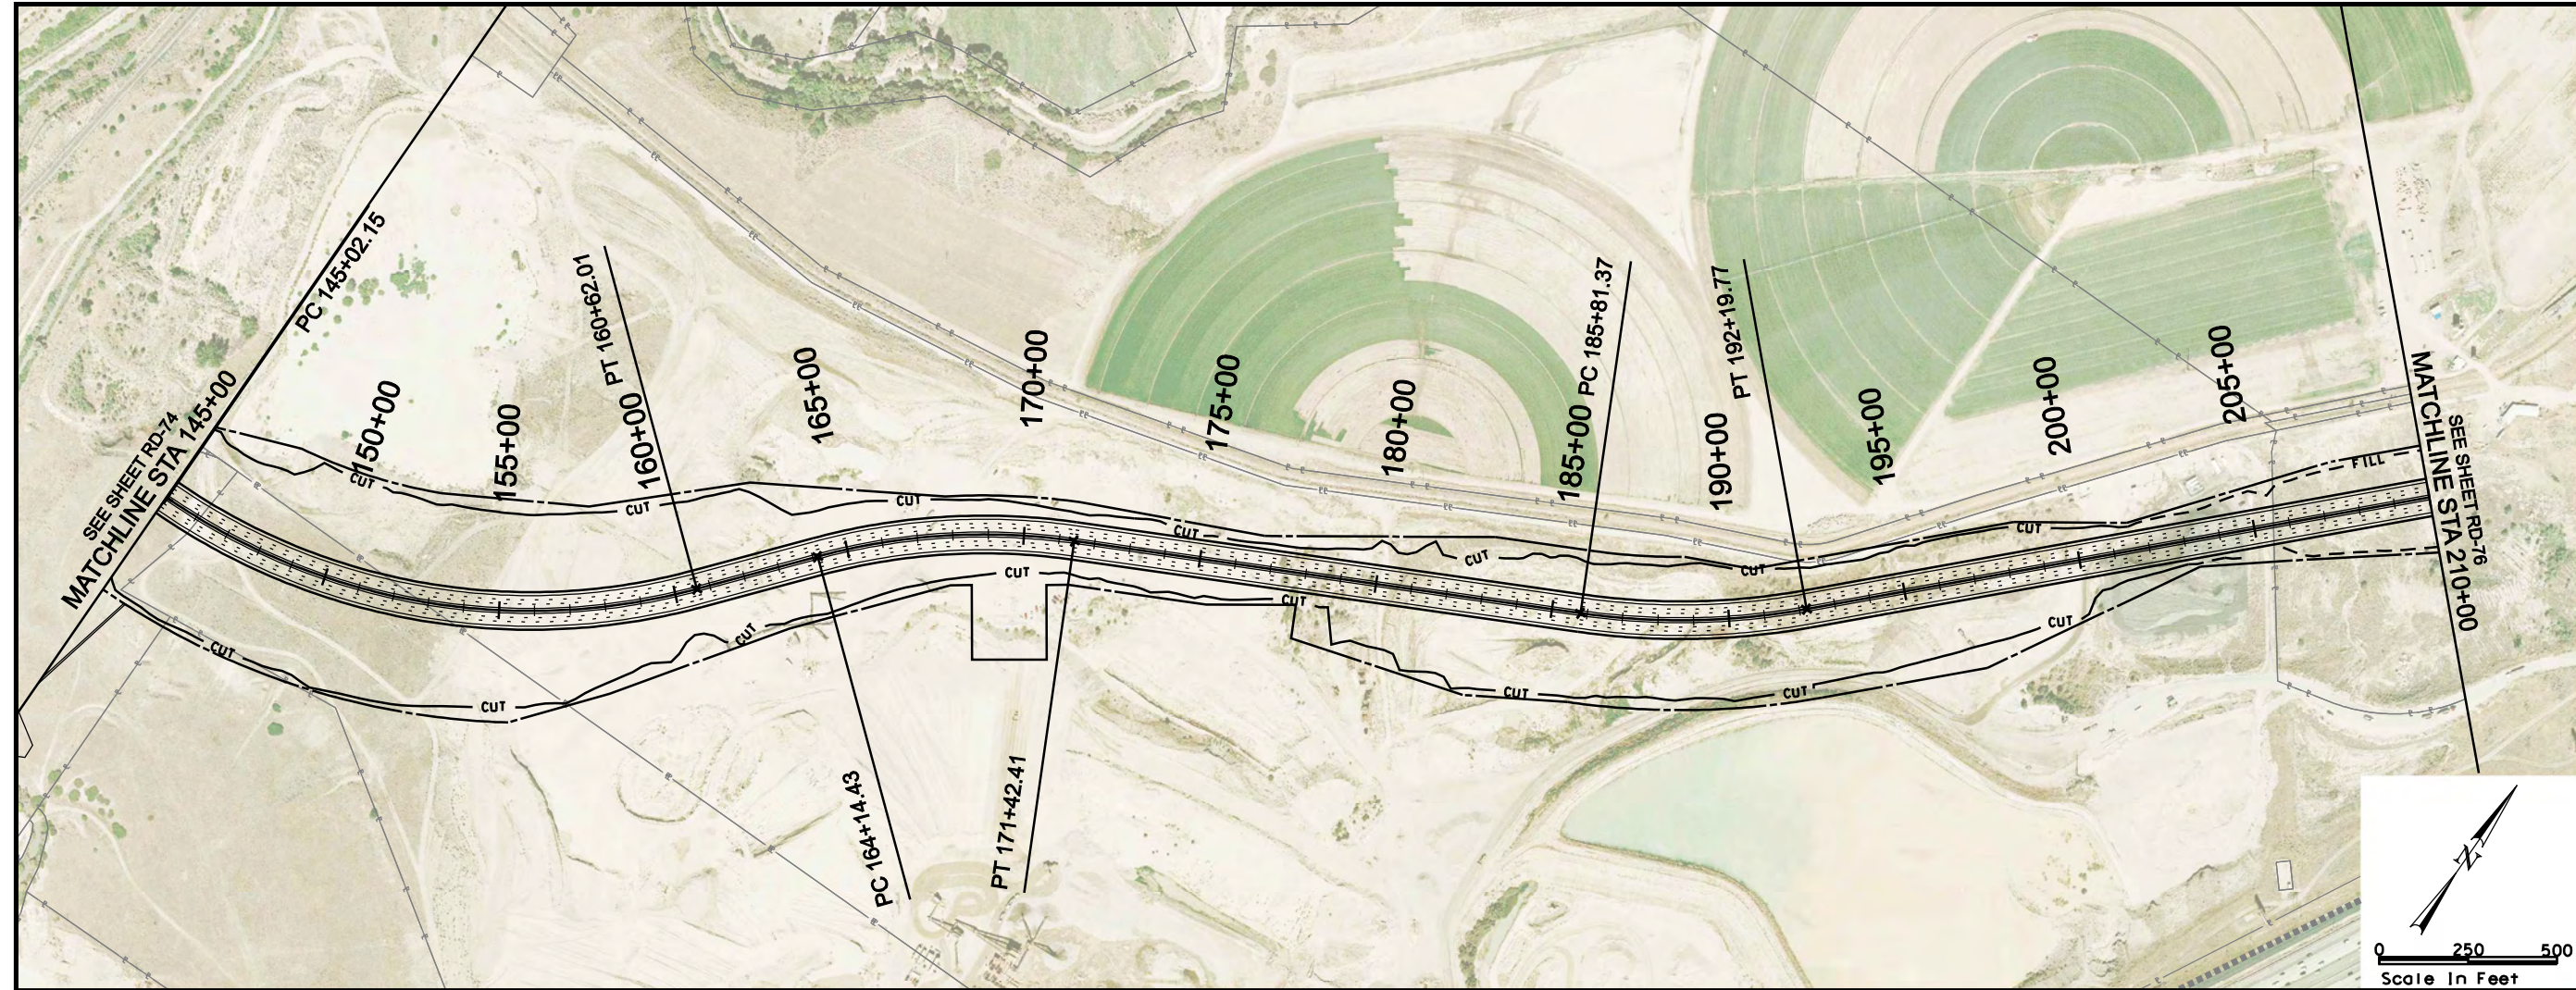

LEGEND

— CUT —

— FILL —

— P —

ROW

DRAINAGE EASEMENT

UTILITY RELOCATION EASEMENT

TRANSIT EASEMENTS

CENTER RUNNING

MIXED TRAFFIC

EOP


CUT LINE

FILL LINE

WETLANDS

PROPERTY LINE

CITY BOUNDARY

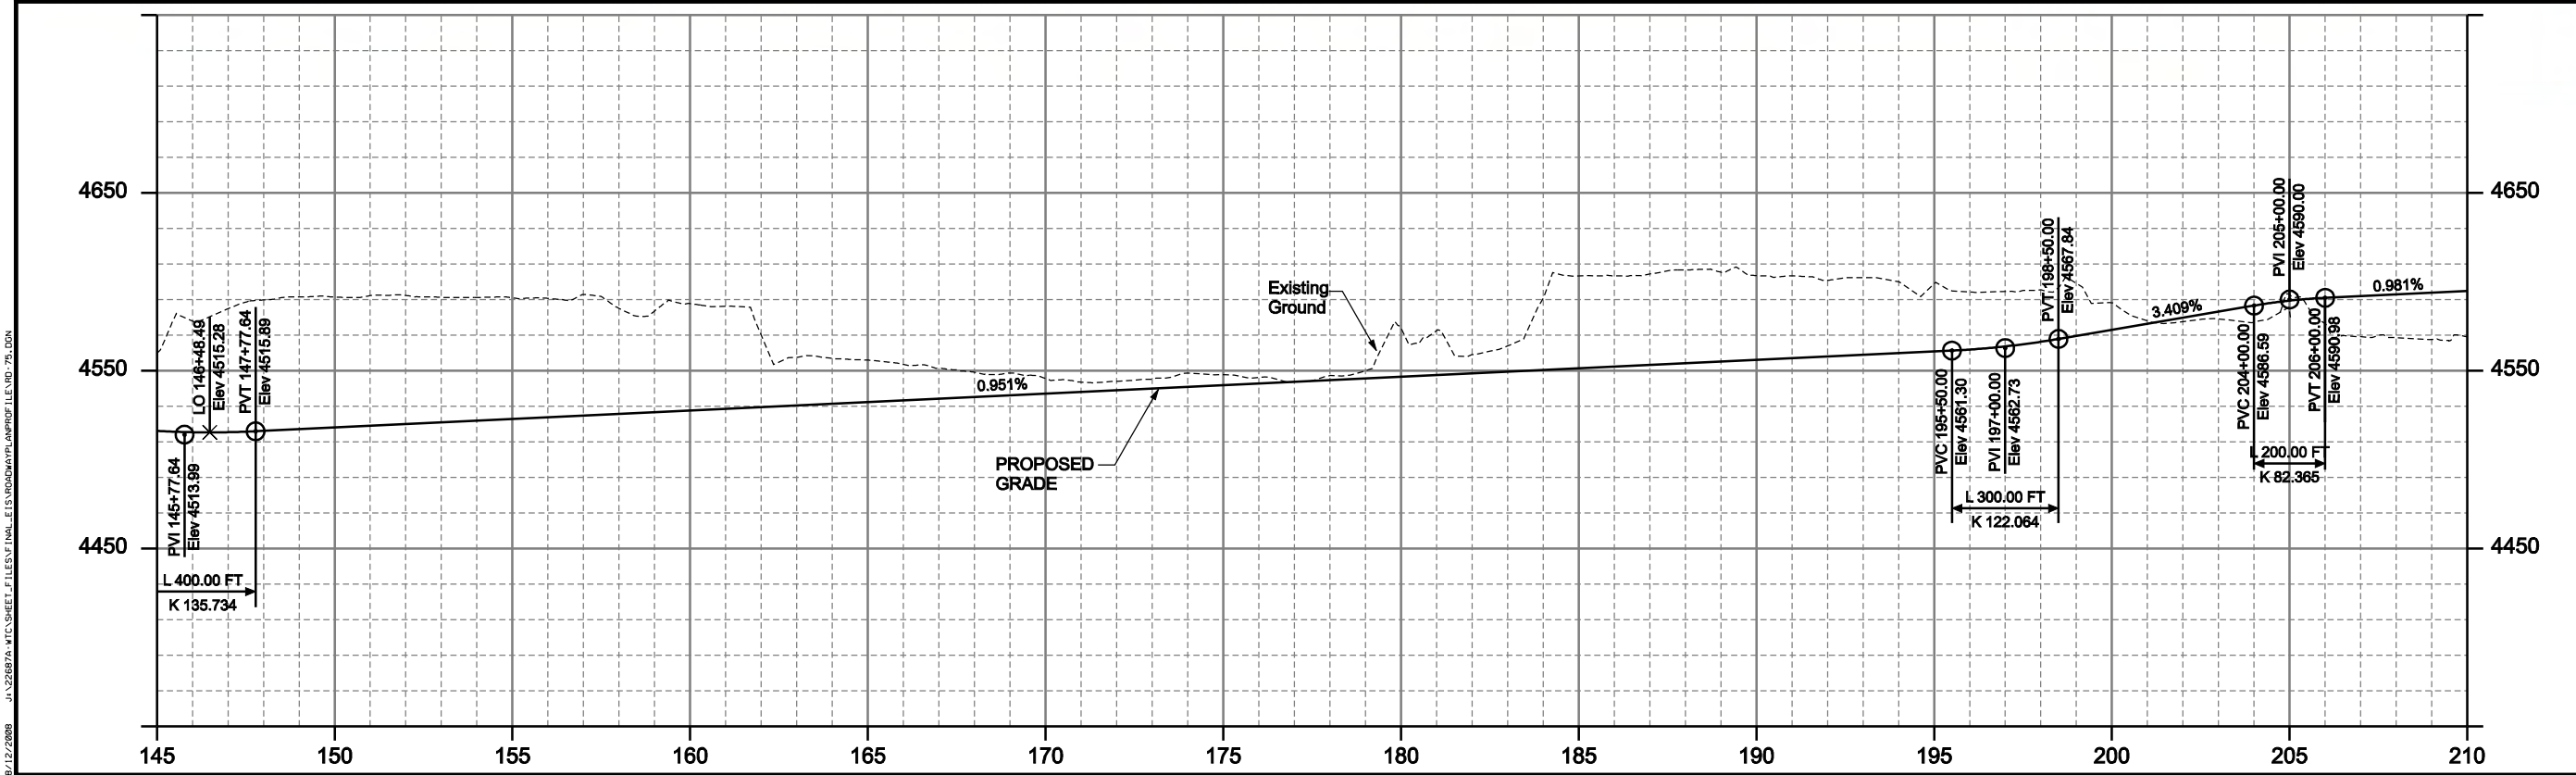

MOUNTAIN VIEW CORRIDOR
ENVIRONMENTAL
IMPACT STATEMENT



MOUNTAIN VIEW CORRIDOR

ARTERIALS ALTERNATIVE

ROADWAY PLAN AND PROFILE

SHEET **RD-75** OF **89**

8/12/2008 J:\226874-MTCSHEET FILES\FINAL EIS\ROADWAY\PLAN\RD 76.DGN

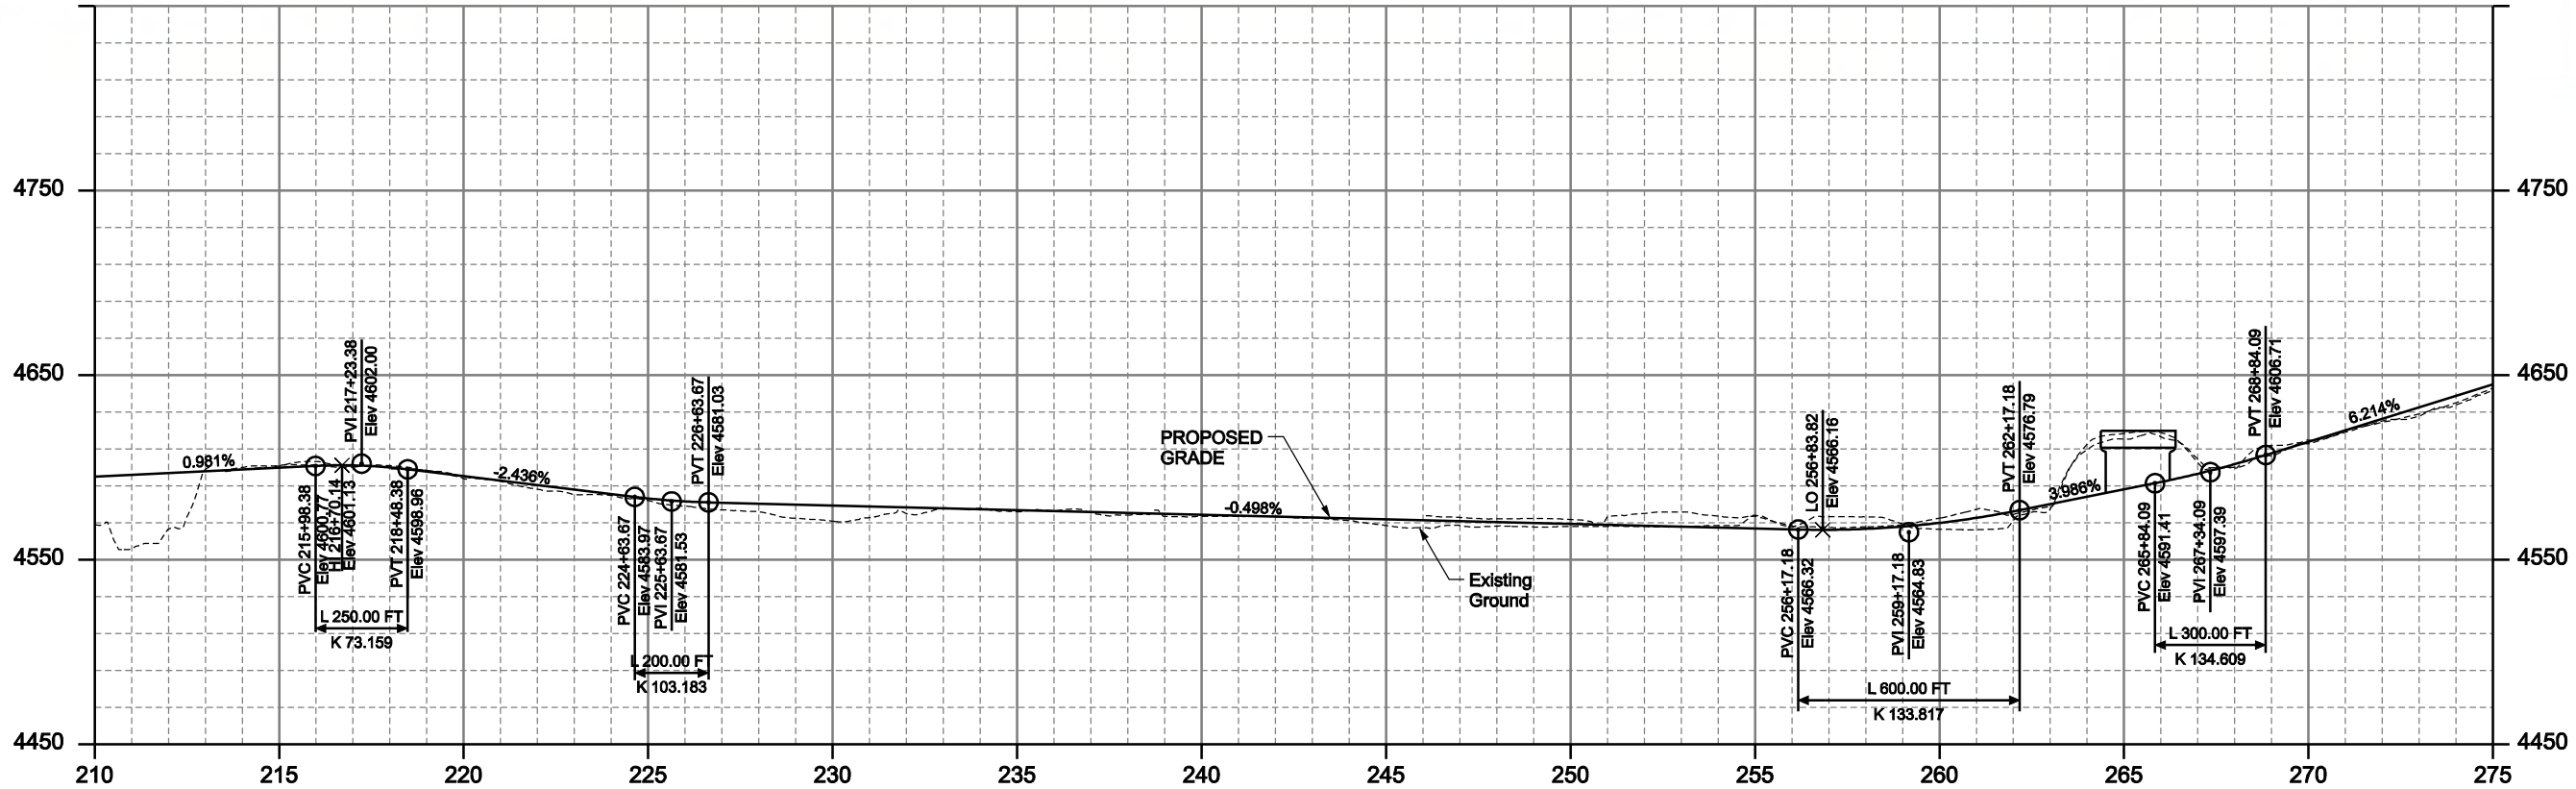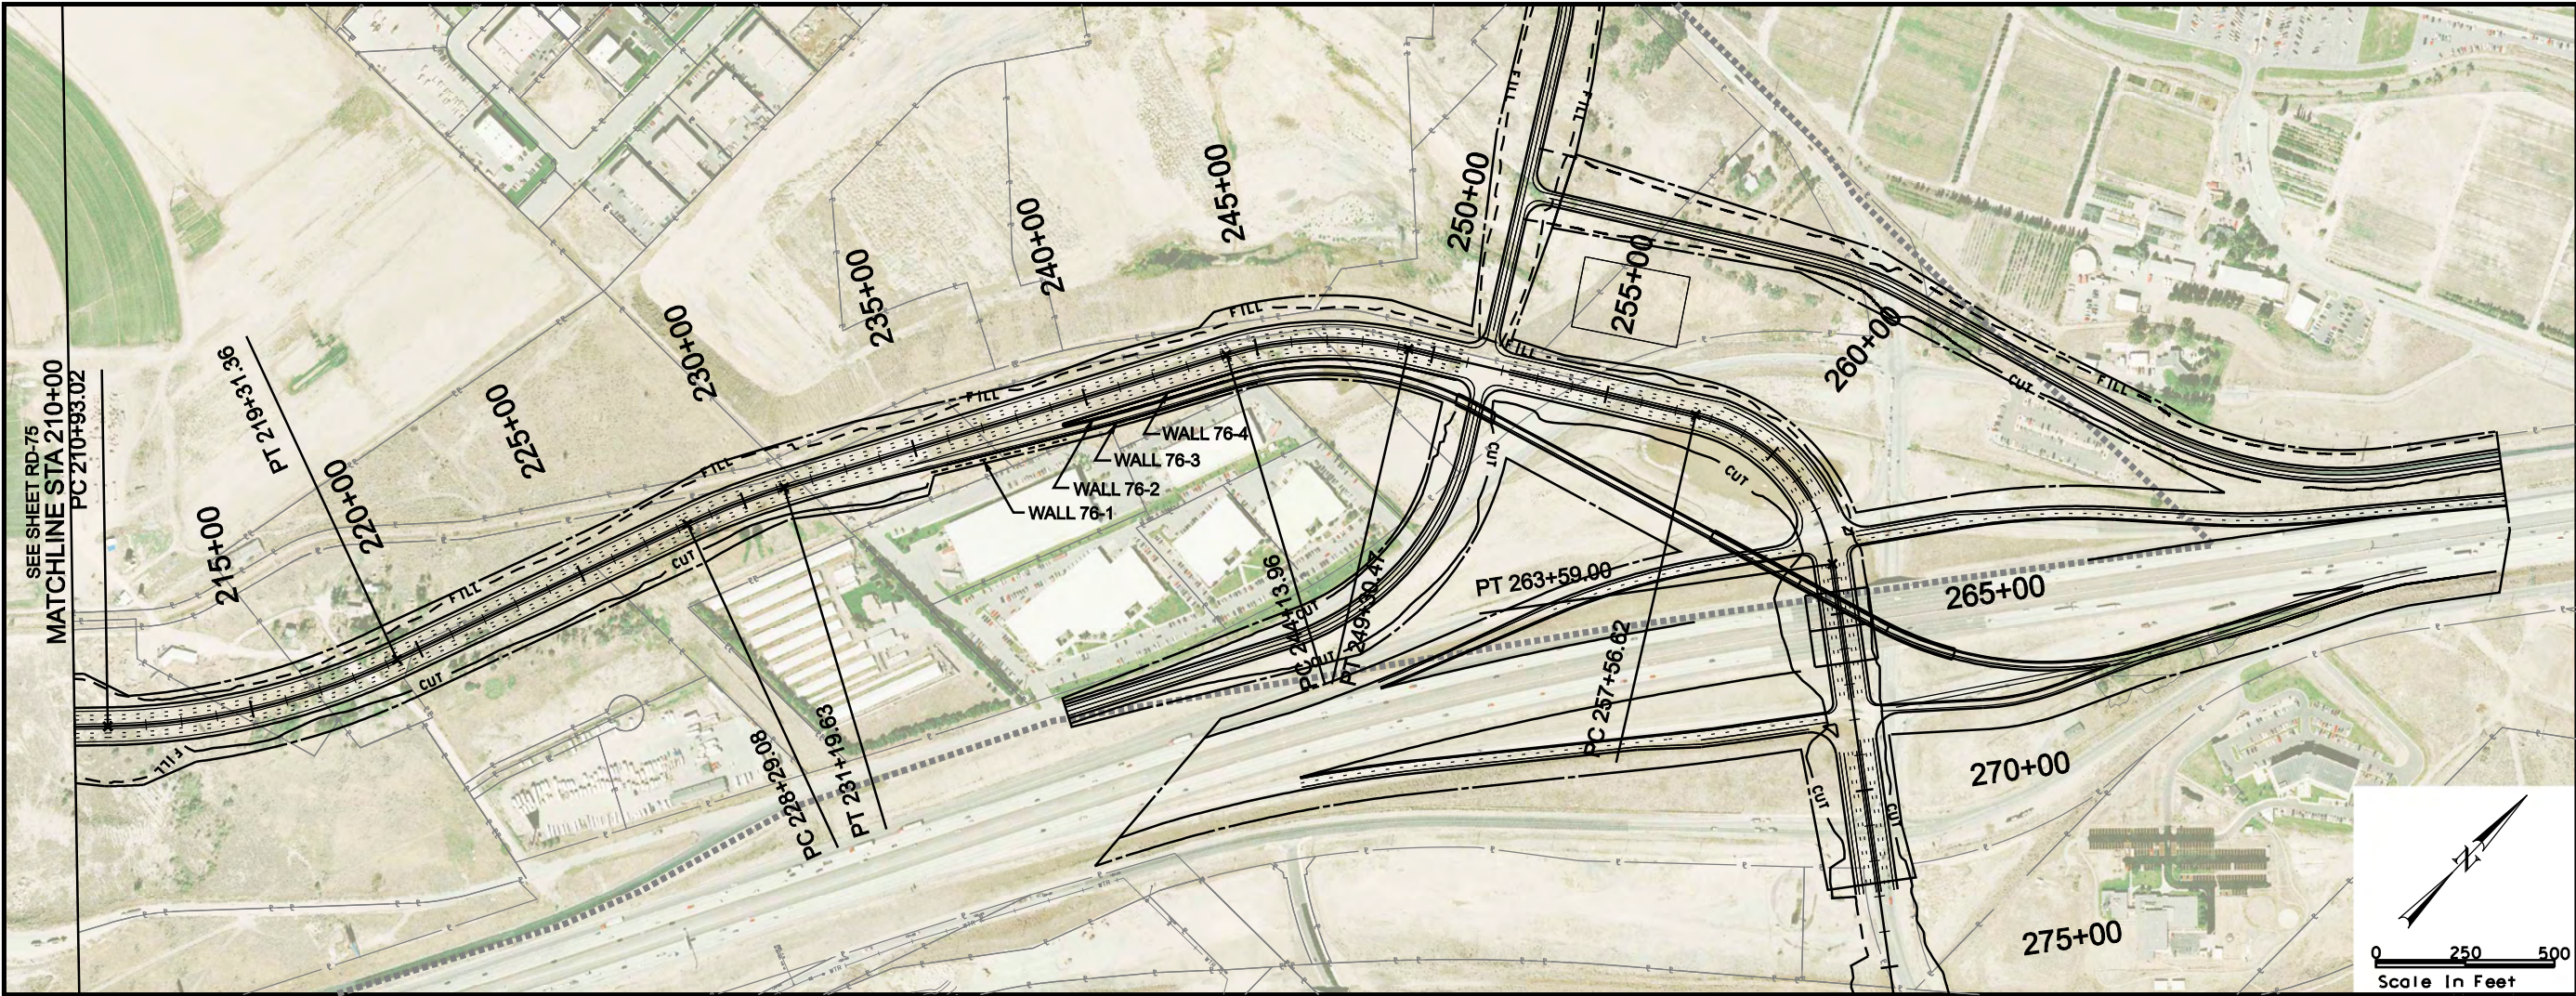




MOUNTAIN VIEW CORRIDOR
ARTERIALS ALTERNATIVE
ROADWAY PLAN AND PROFILE

LEGEND

— CUT	ROW	— DRAINAGE EASEMENT
- - - FILL	— UTILITY RELOCATION	— EASEMENT
▨ WETLANDS	— TRANSIT EASEMENTS	
— PROPERTY LINE	— CENTER RUNNING	
— CITY BOUNDARY	— MIXED TRAFFIC	

EOP

— CUT LINE
- - - FILL LINE
▨ WETLANDS
— PROPERTY LINE
— CITY BOUNDARY

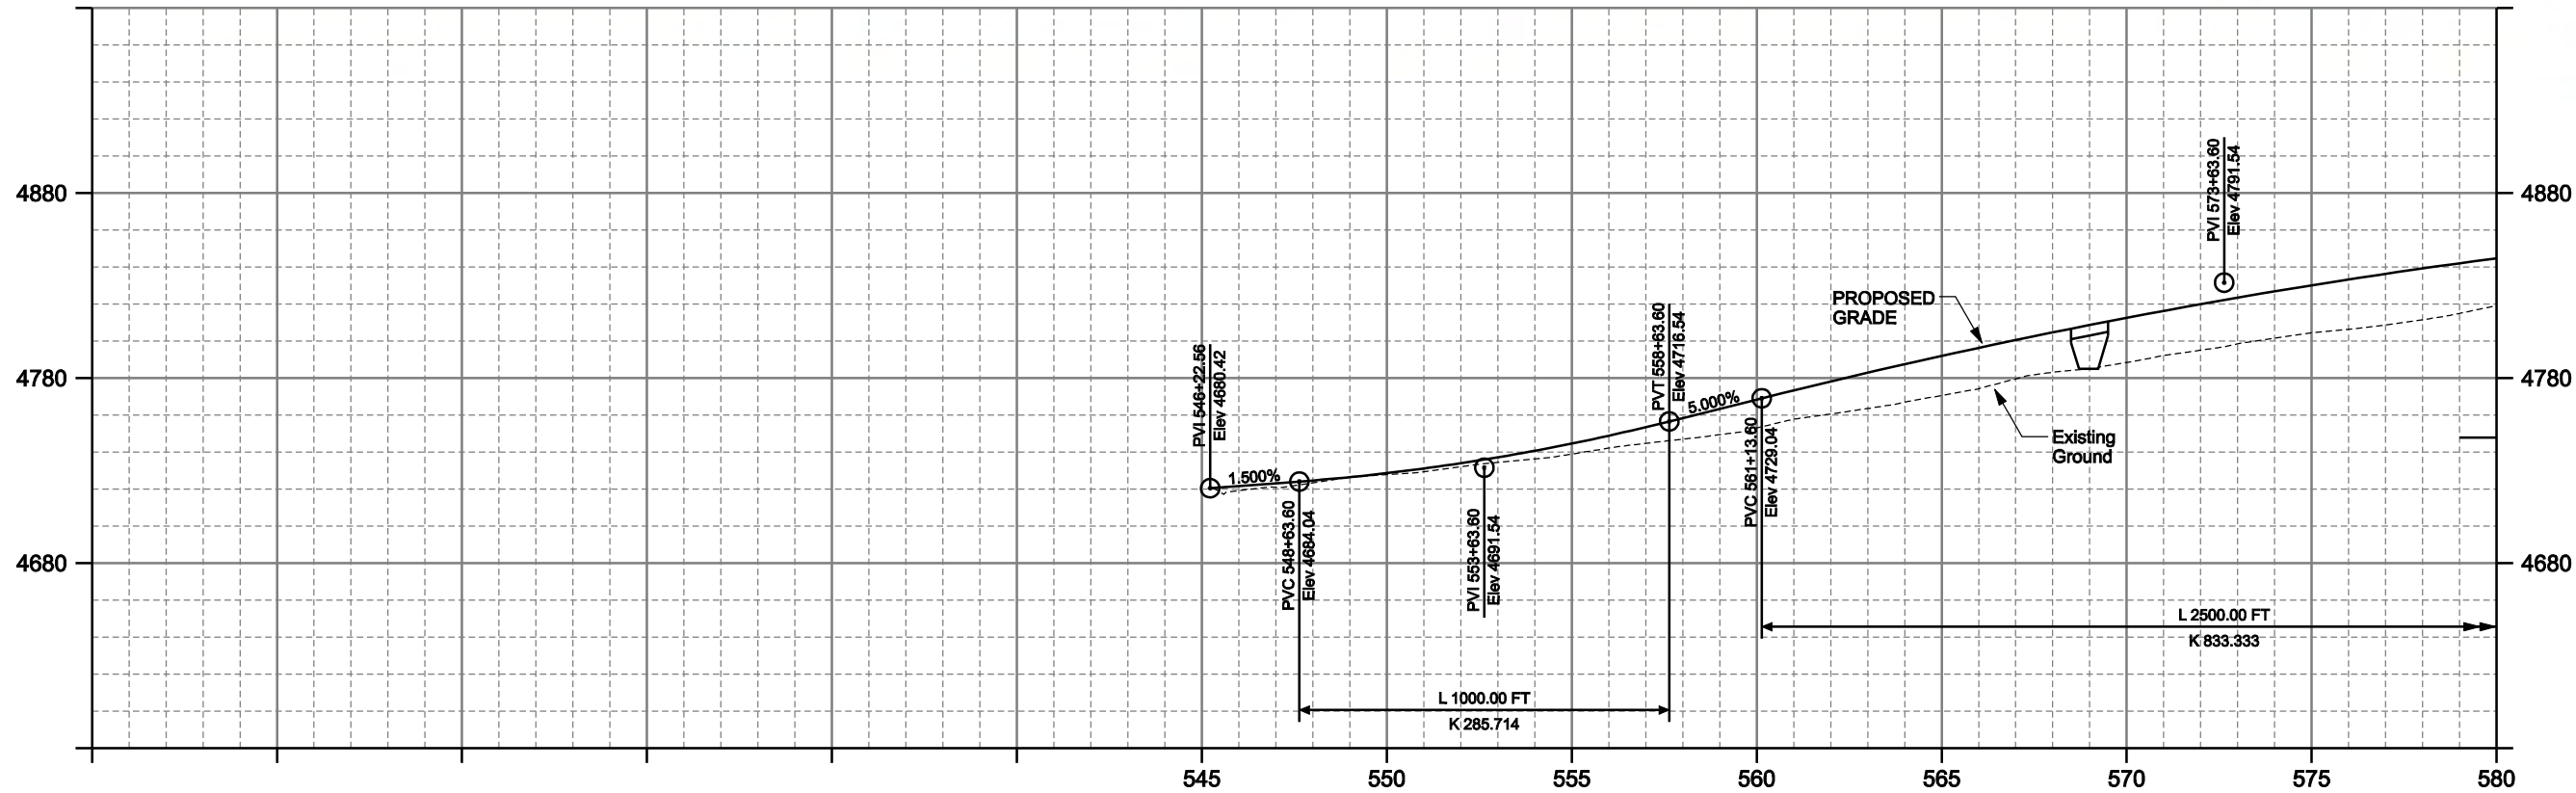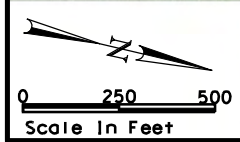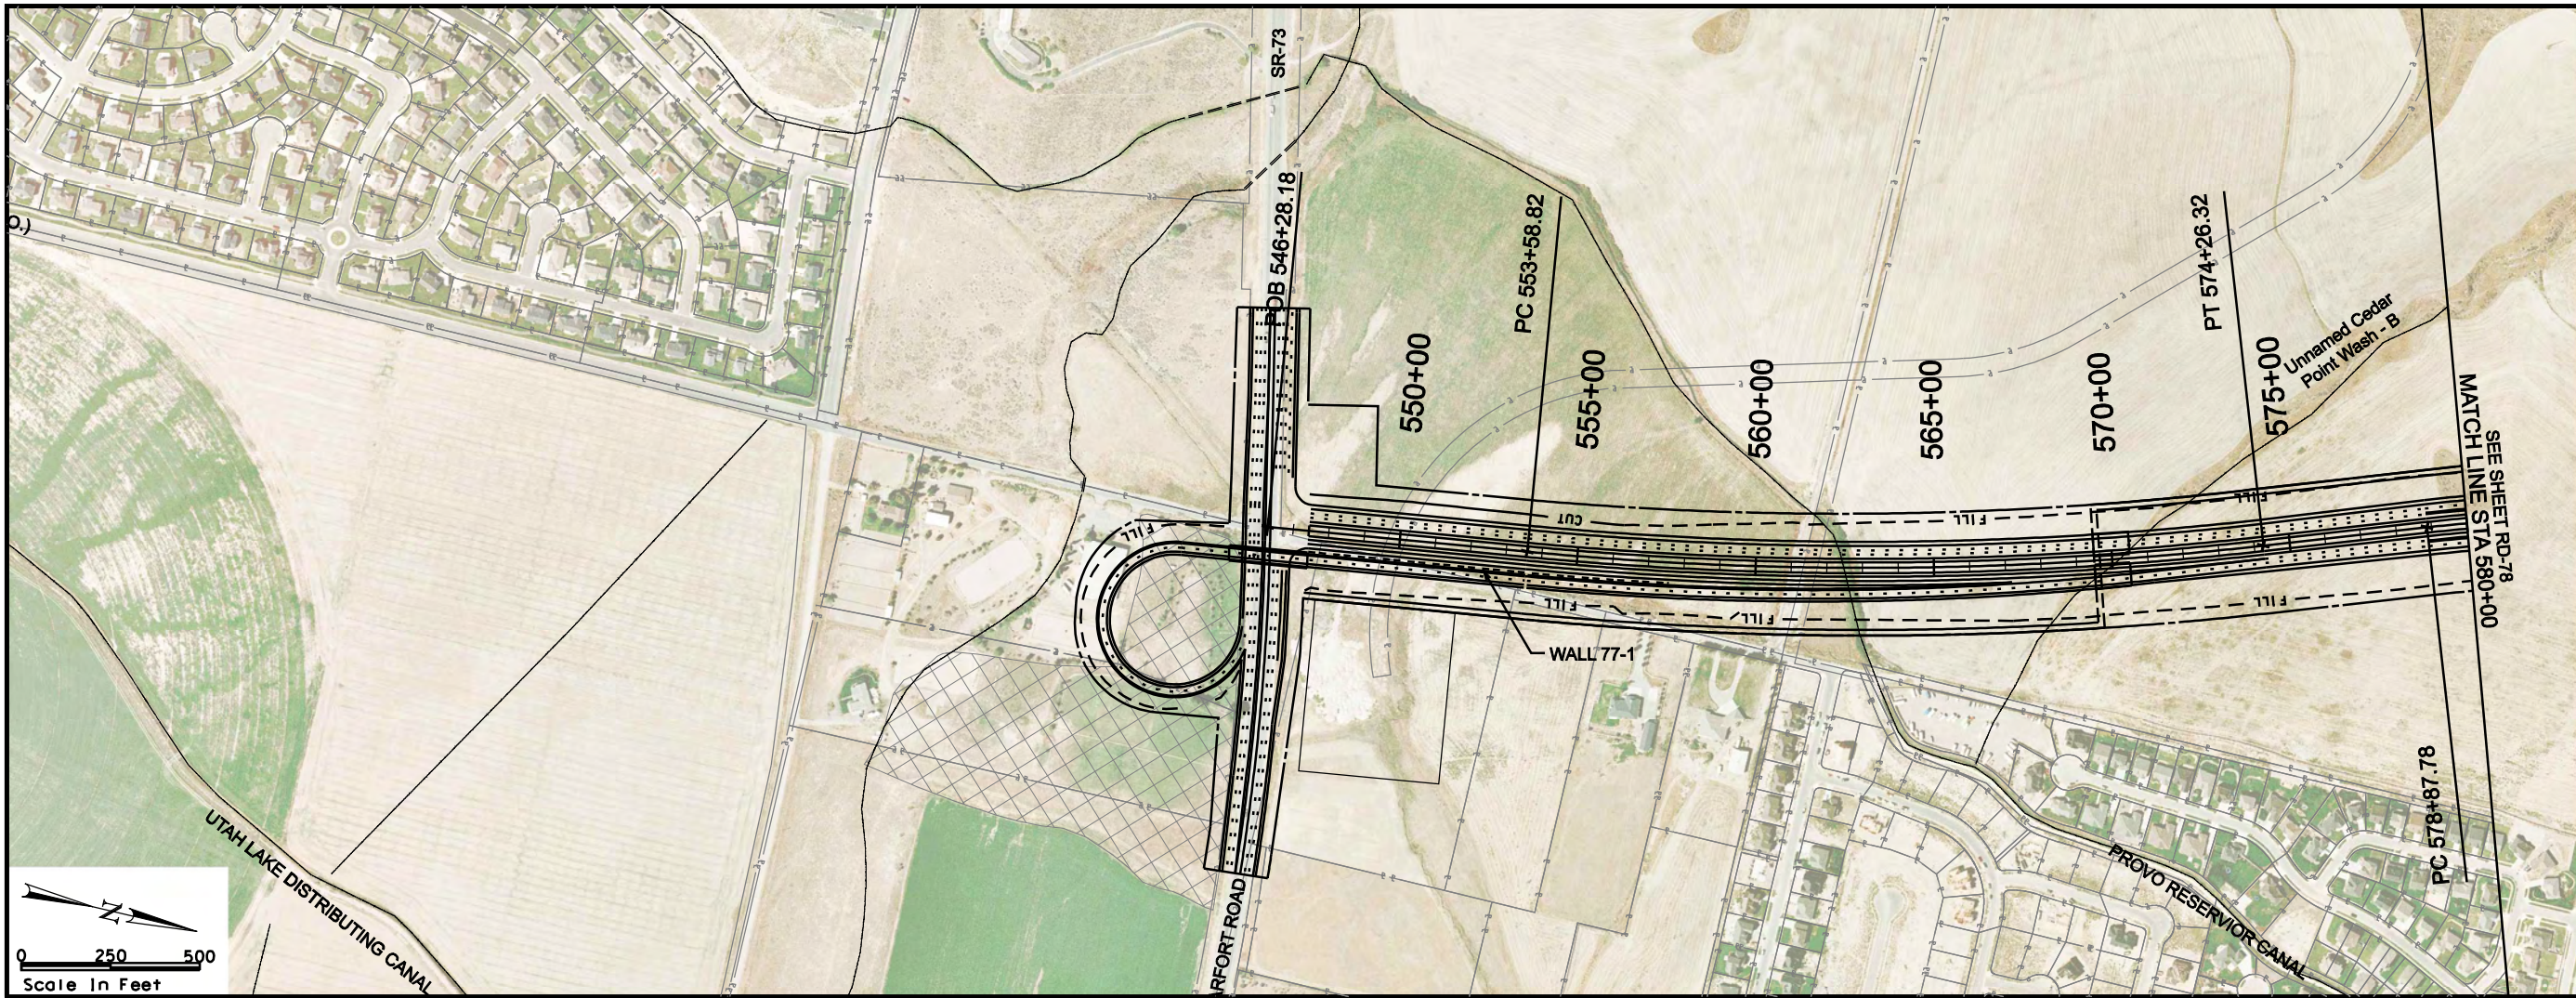

LEGEND

- CUT —
- - - FILL - - -
- WETLANDS
- PROPERTY LINE
- CITY BOUNDARY
- ROW
- DRAINAGE EASEMENT
- UTILITY RELOCATION EASEMENT
- TRANSIT EASEMENTS
- CENTER RUNNING
- MIXED TRAFFIC





MOUNTAIN VIEW CORRIDOR

2100N FREEWAY ALTERNATIVE

ROADWAY PLAN AND PROFILE


8/12/2008 J:\22687A-WTC\Sheet_Files\Trio_LES\RoadwayPlanProfile\RD-78.dgn

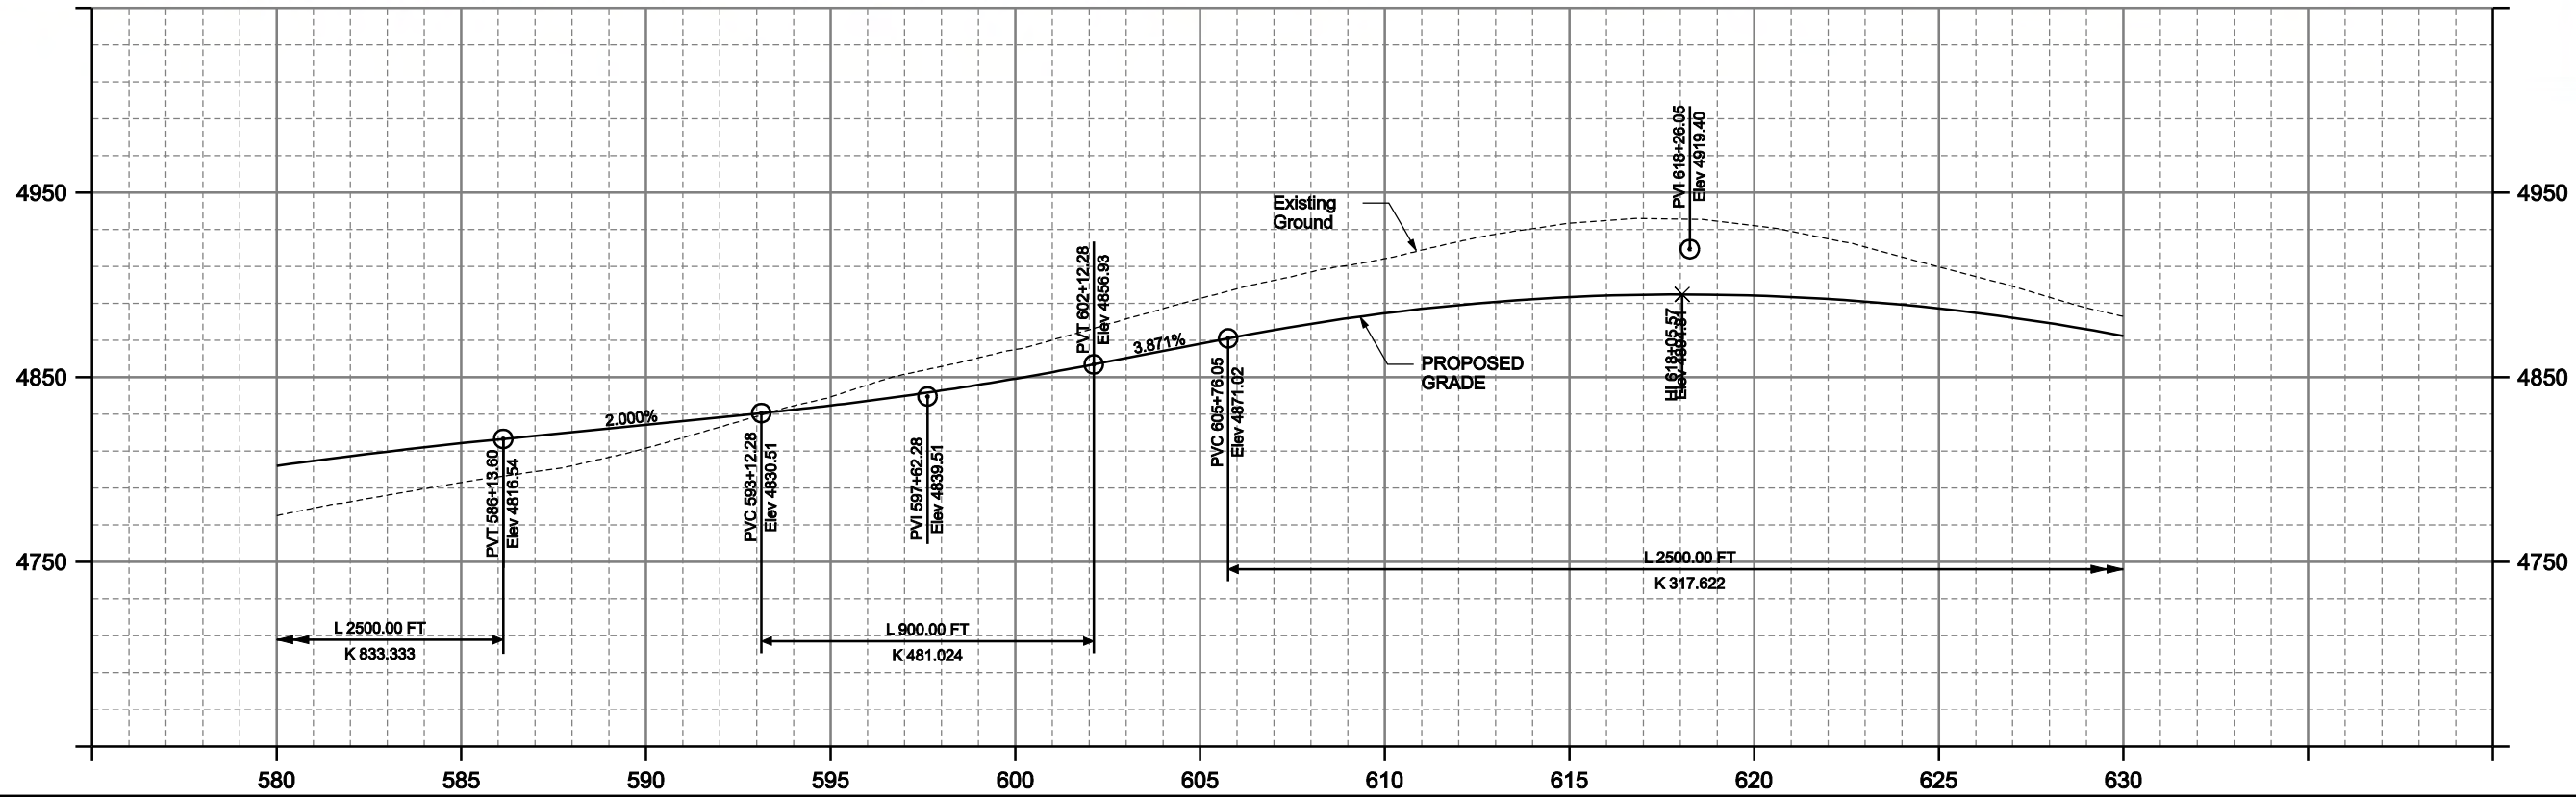
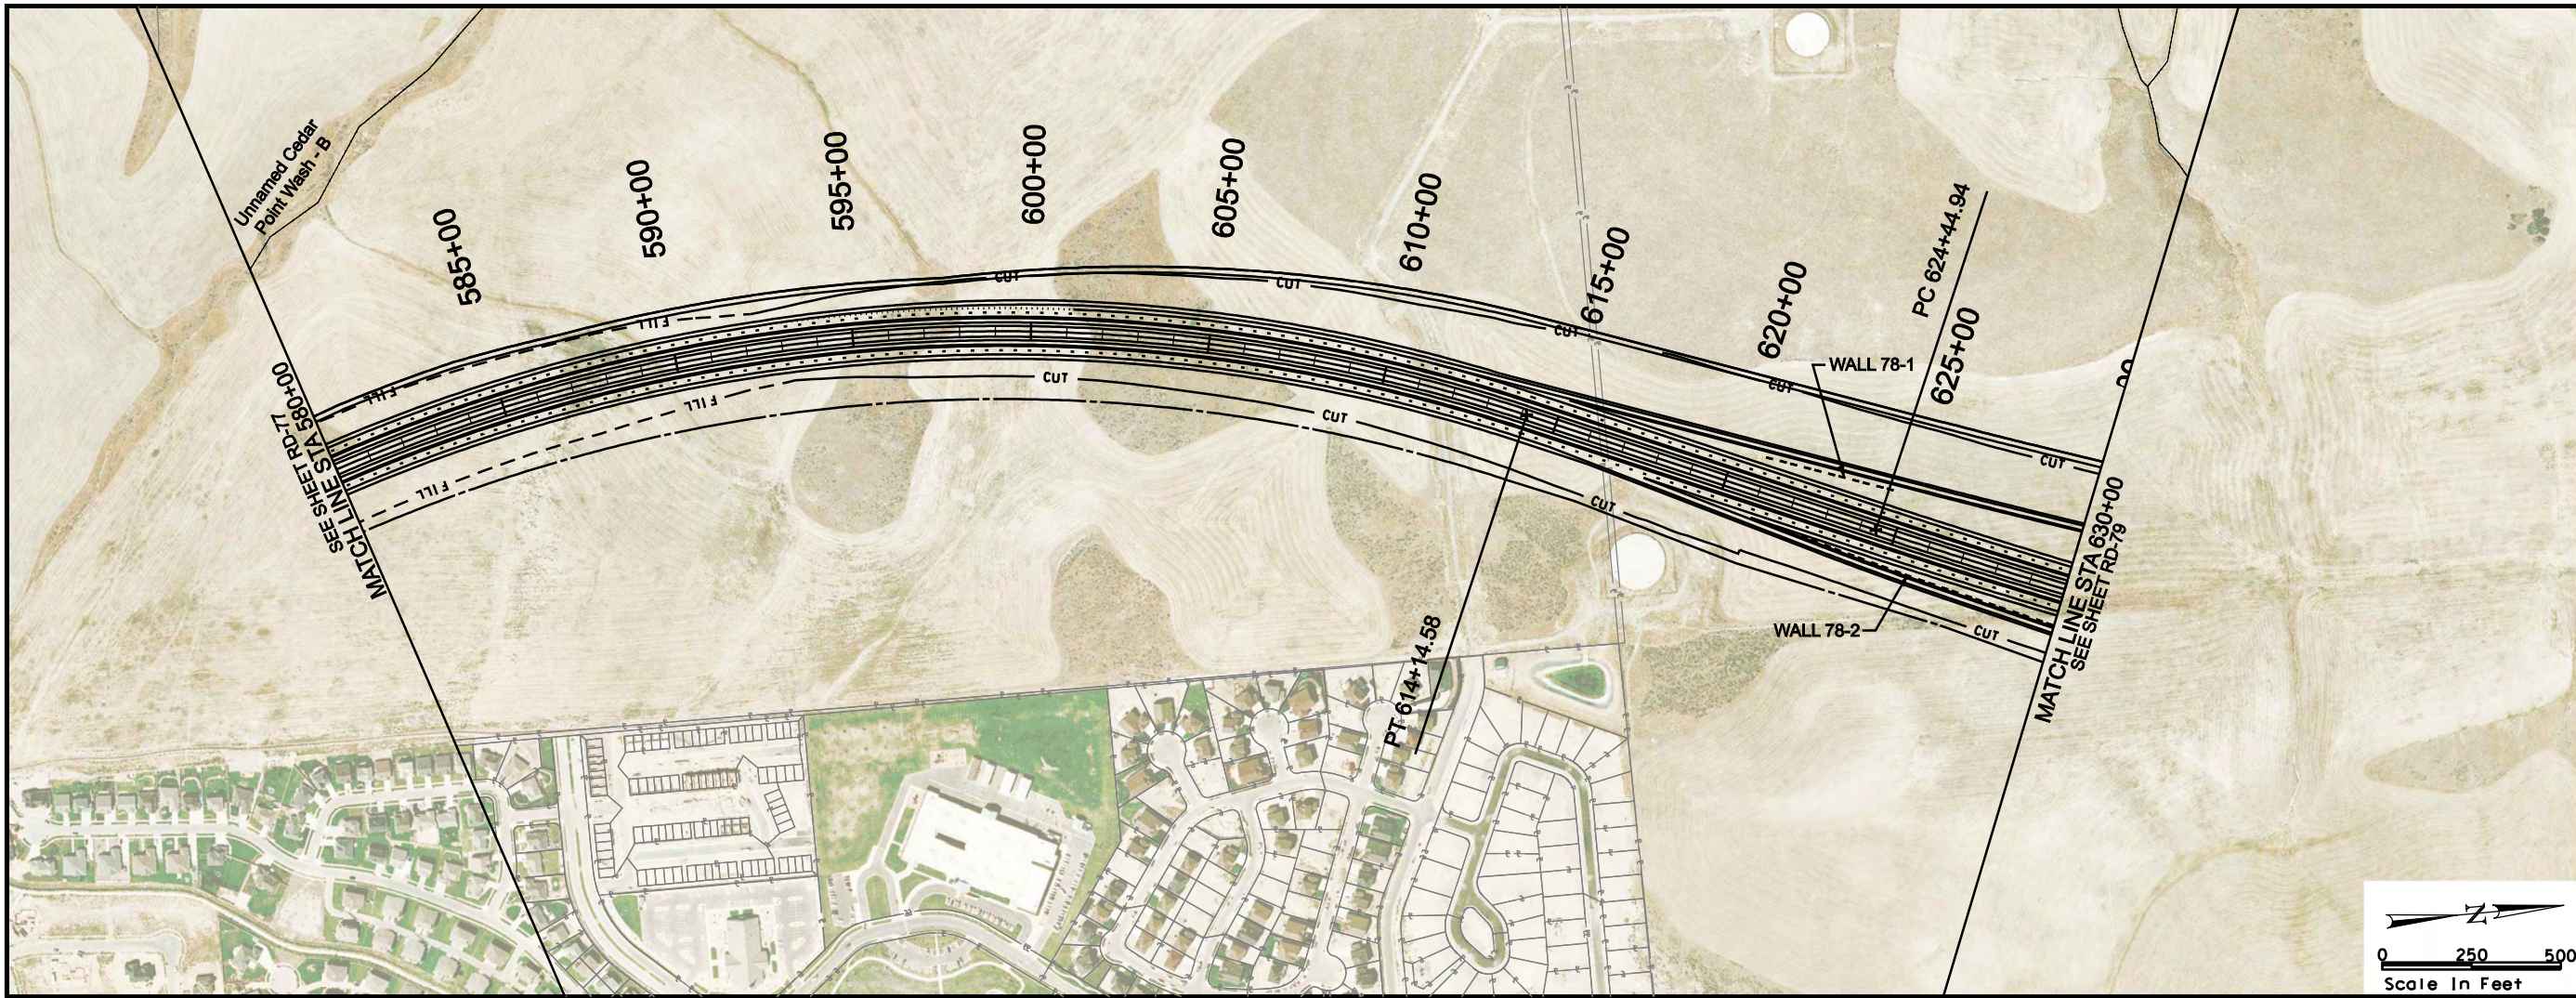


MOUNTAIN VIEW CORRIDOR
2100N FREEWAY ALTERNATIVE
ROADWAY PLAN AND PROFILE

- LEGEND
- ROW
 - DRAINAGE EASEMENT
 - UTILITY RELOCATION EASEMENT
 - TRANSIT EASEMENTS
 - CENTER RUNNING
 - MIXED TRAFFIC

- EOP
- CUT LINE
 - FILL LINE
 - WETLANDS
 - PROPERTY LINE
 - CITY BOUNDARY

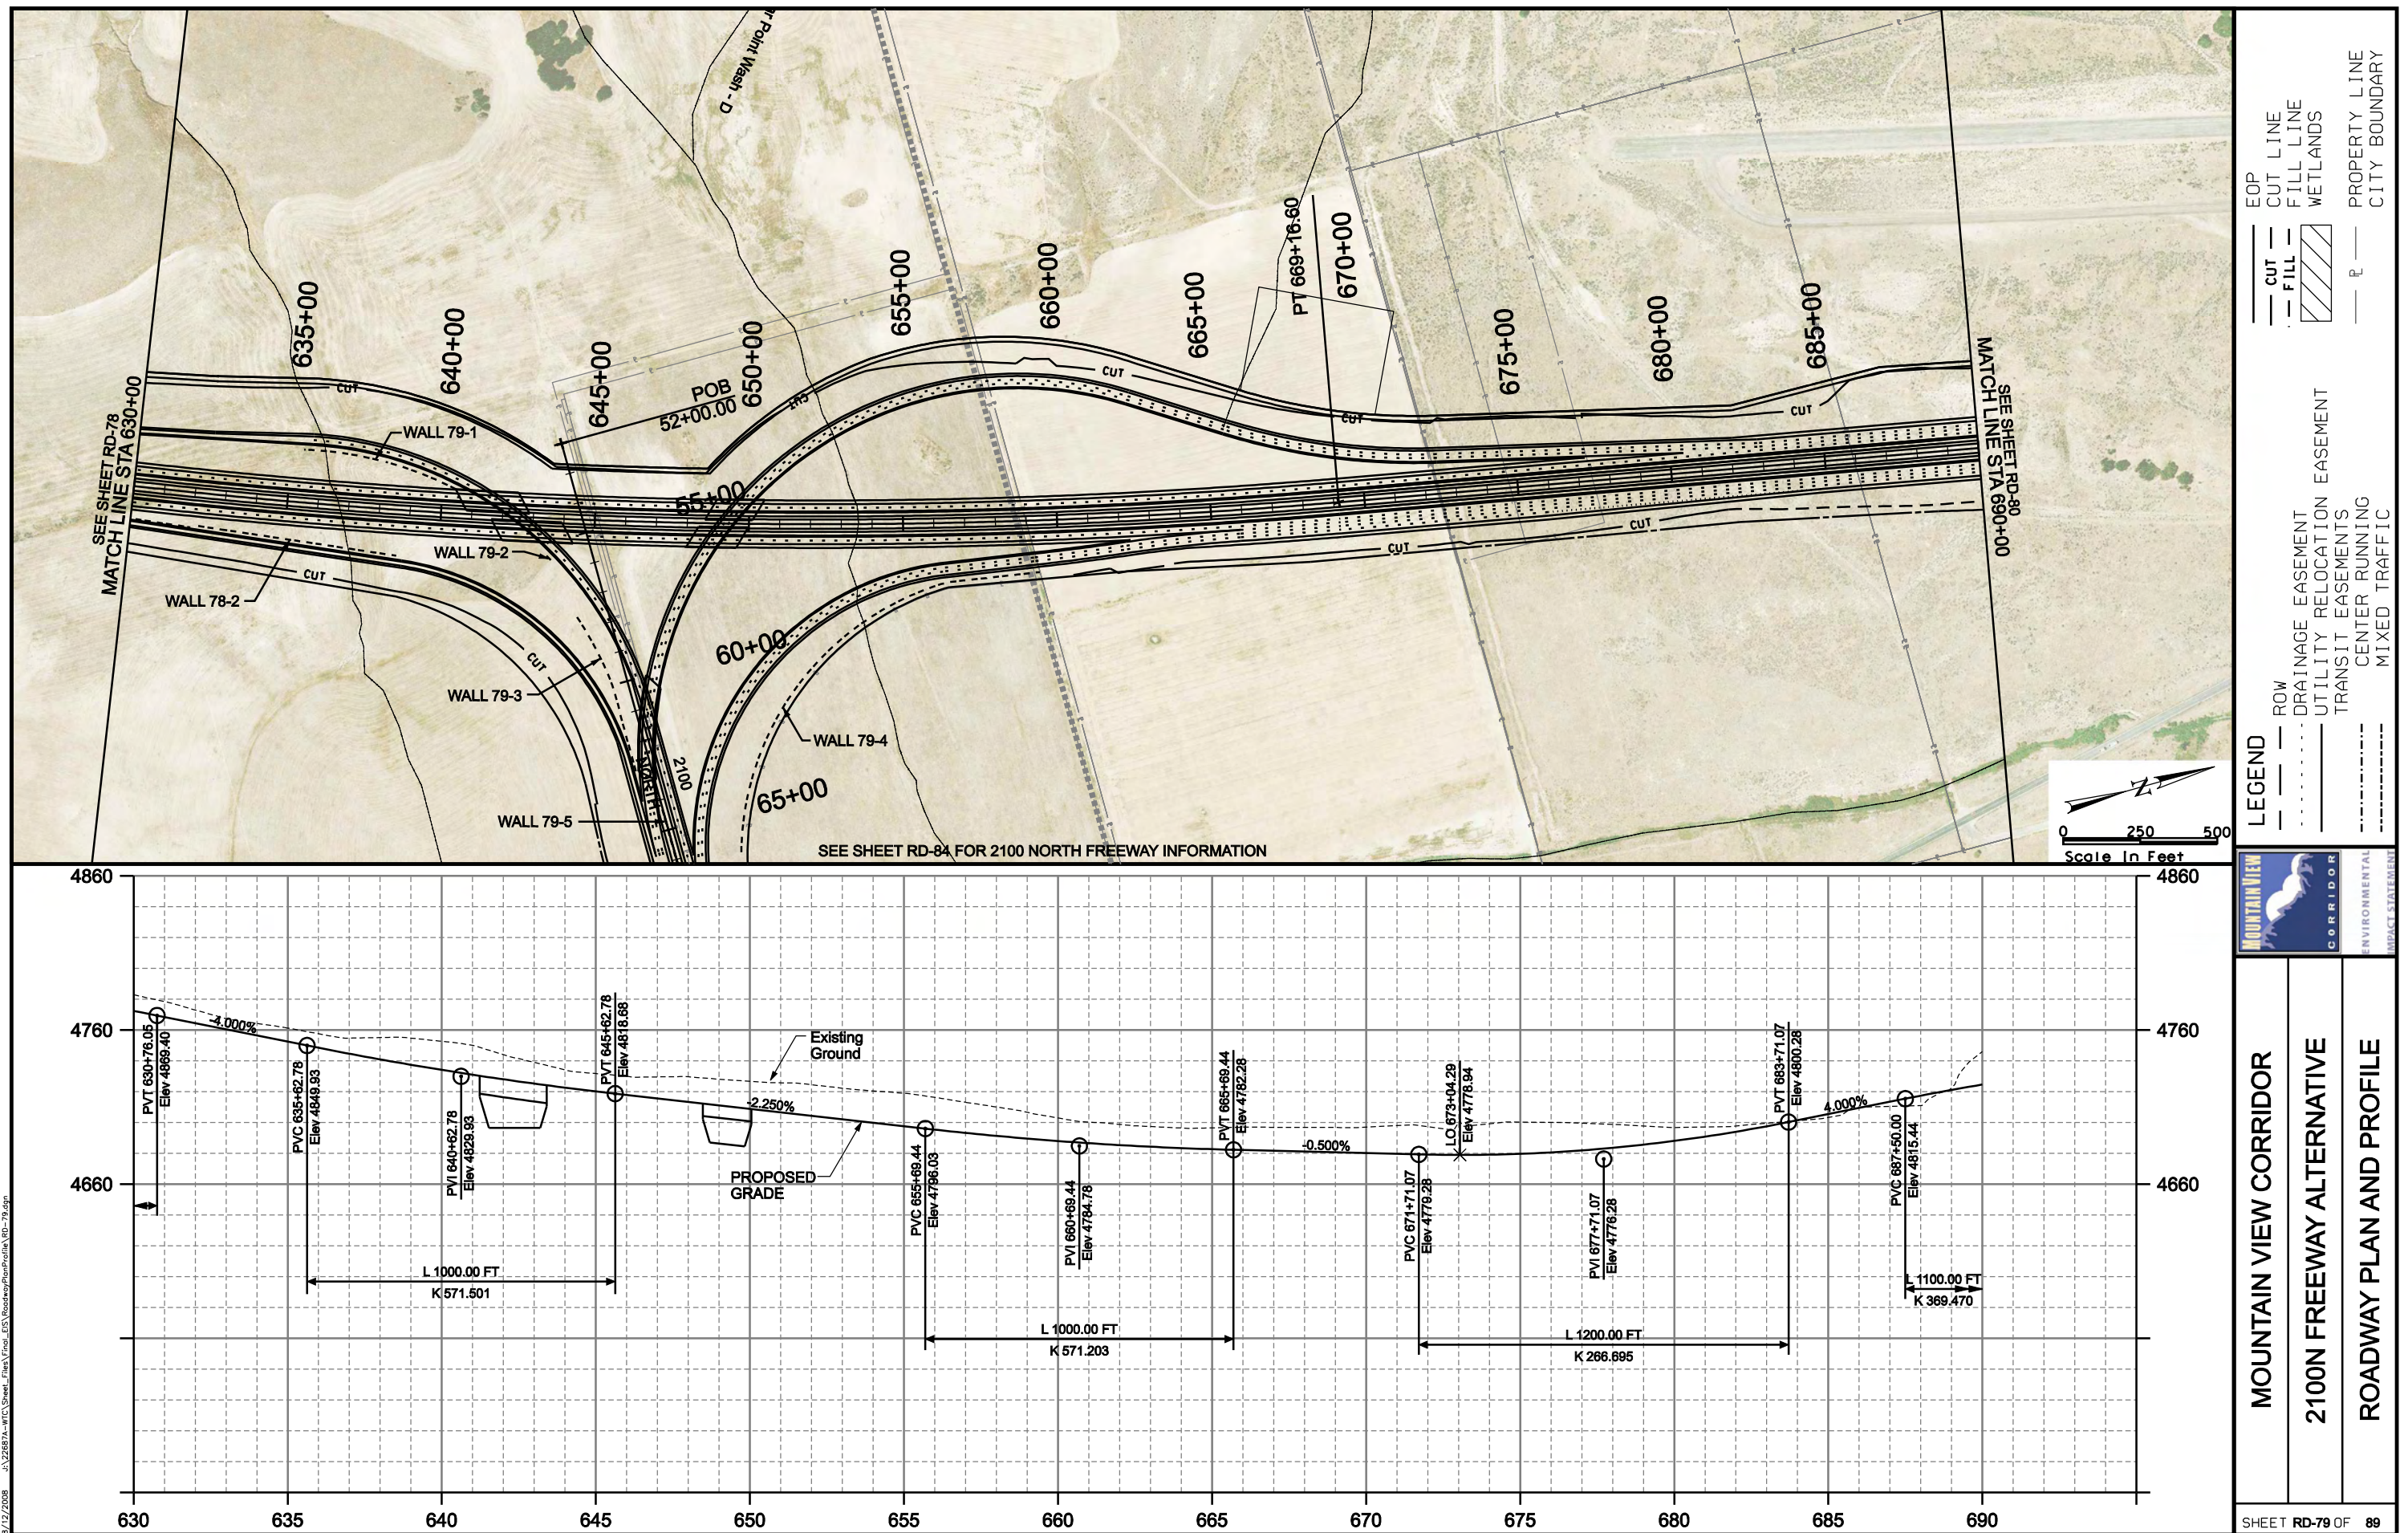


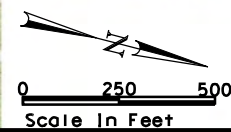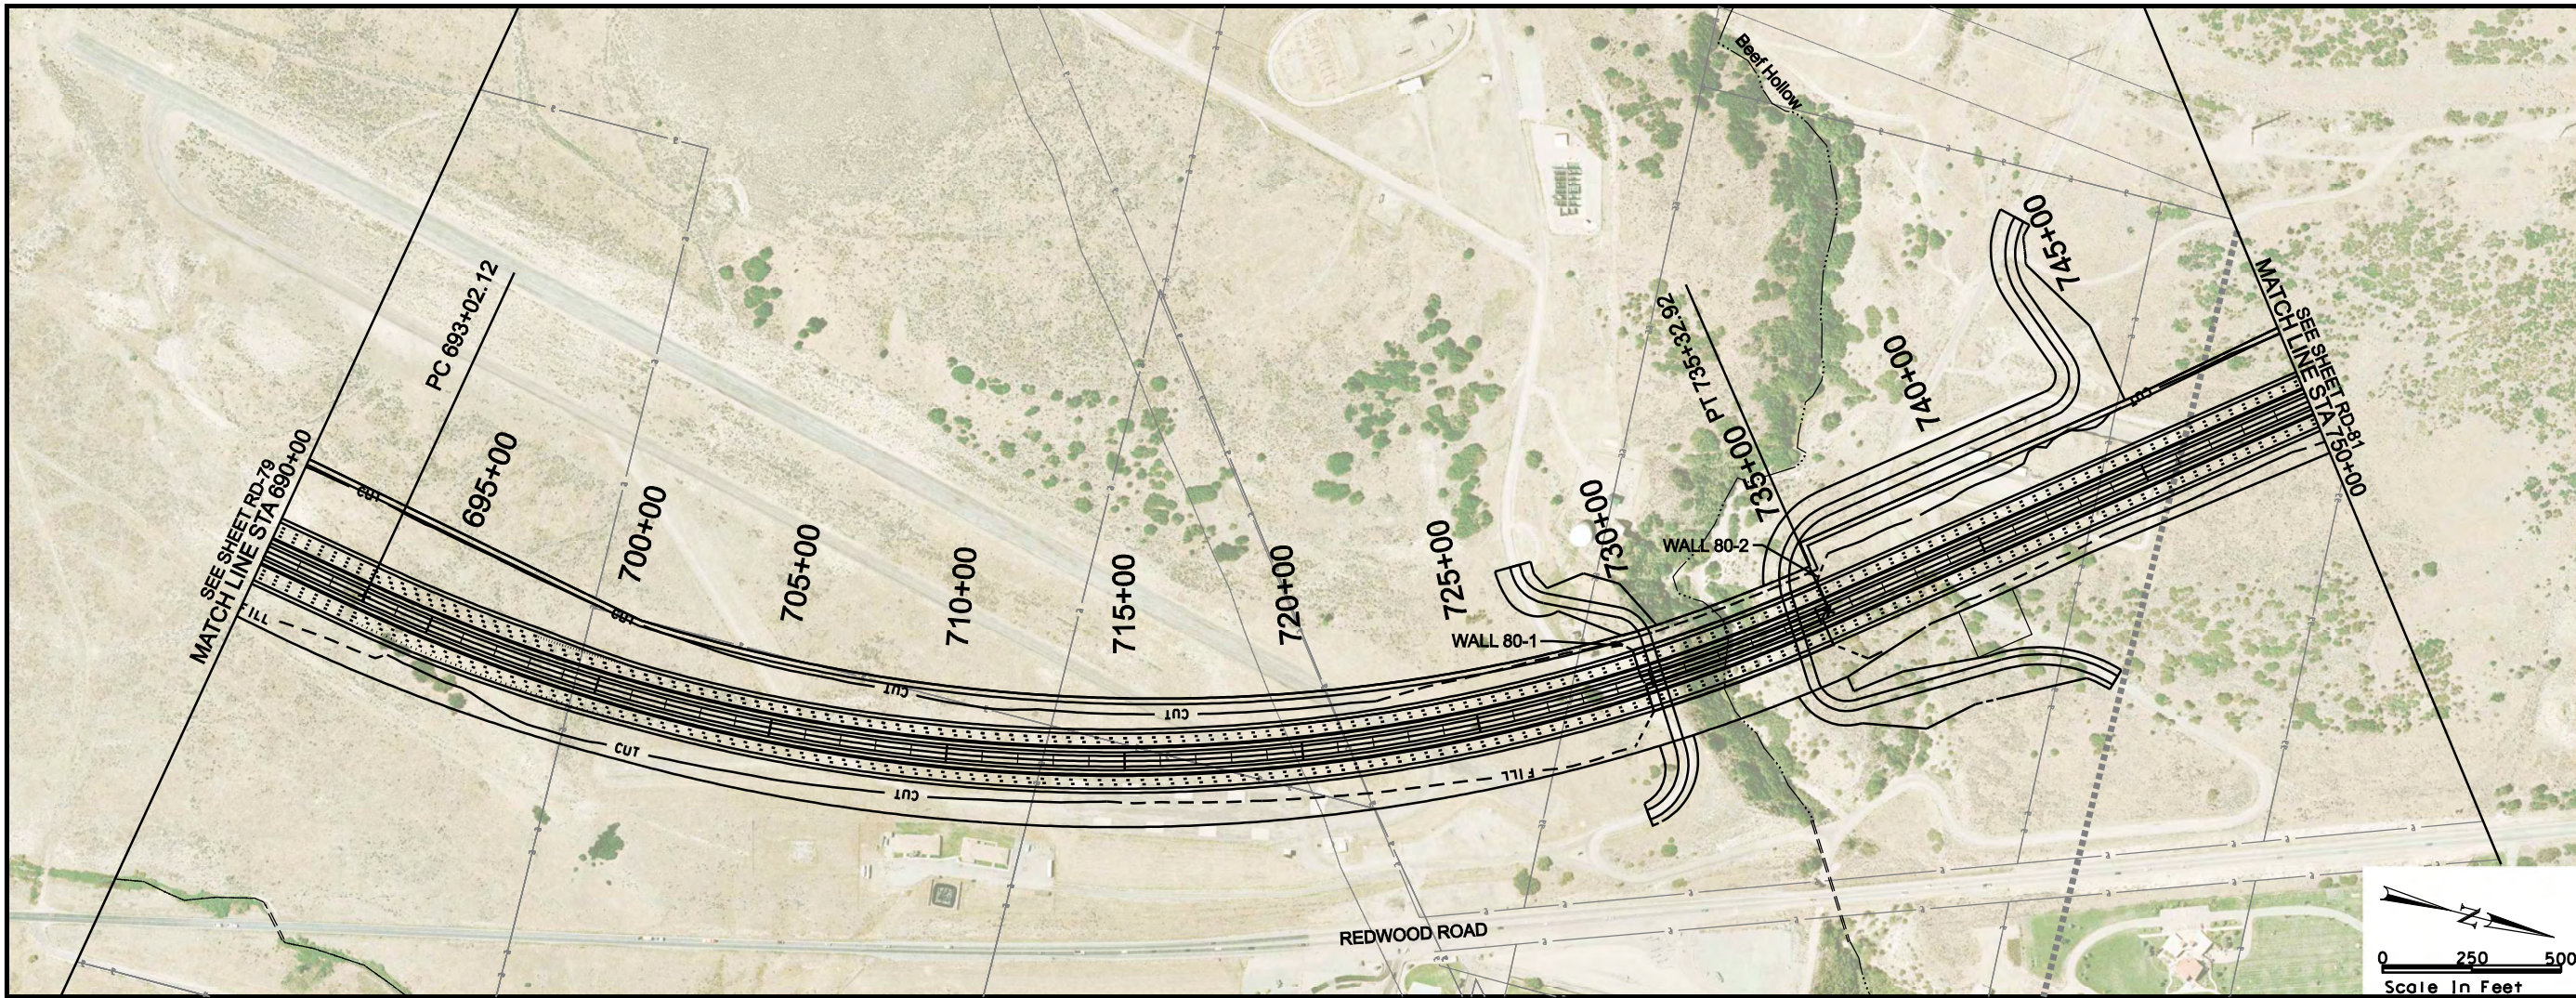

LEGEND

— CUT —	ROW	— DRAINAGE EASEMENT —
— FILL —	— UTILITY RELOCATION —	— EASEMENT —
▨ WETLANDS	— TRANSIT EASEMENTS —	— CENTER RUNNING —
— P —	— MIXED TRAFFIC —	

EOP
CUT LINE
FILL LINE
WETLANDS
PROPERTY LINE
CITY BOUNDARY

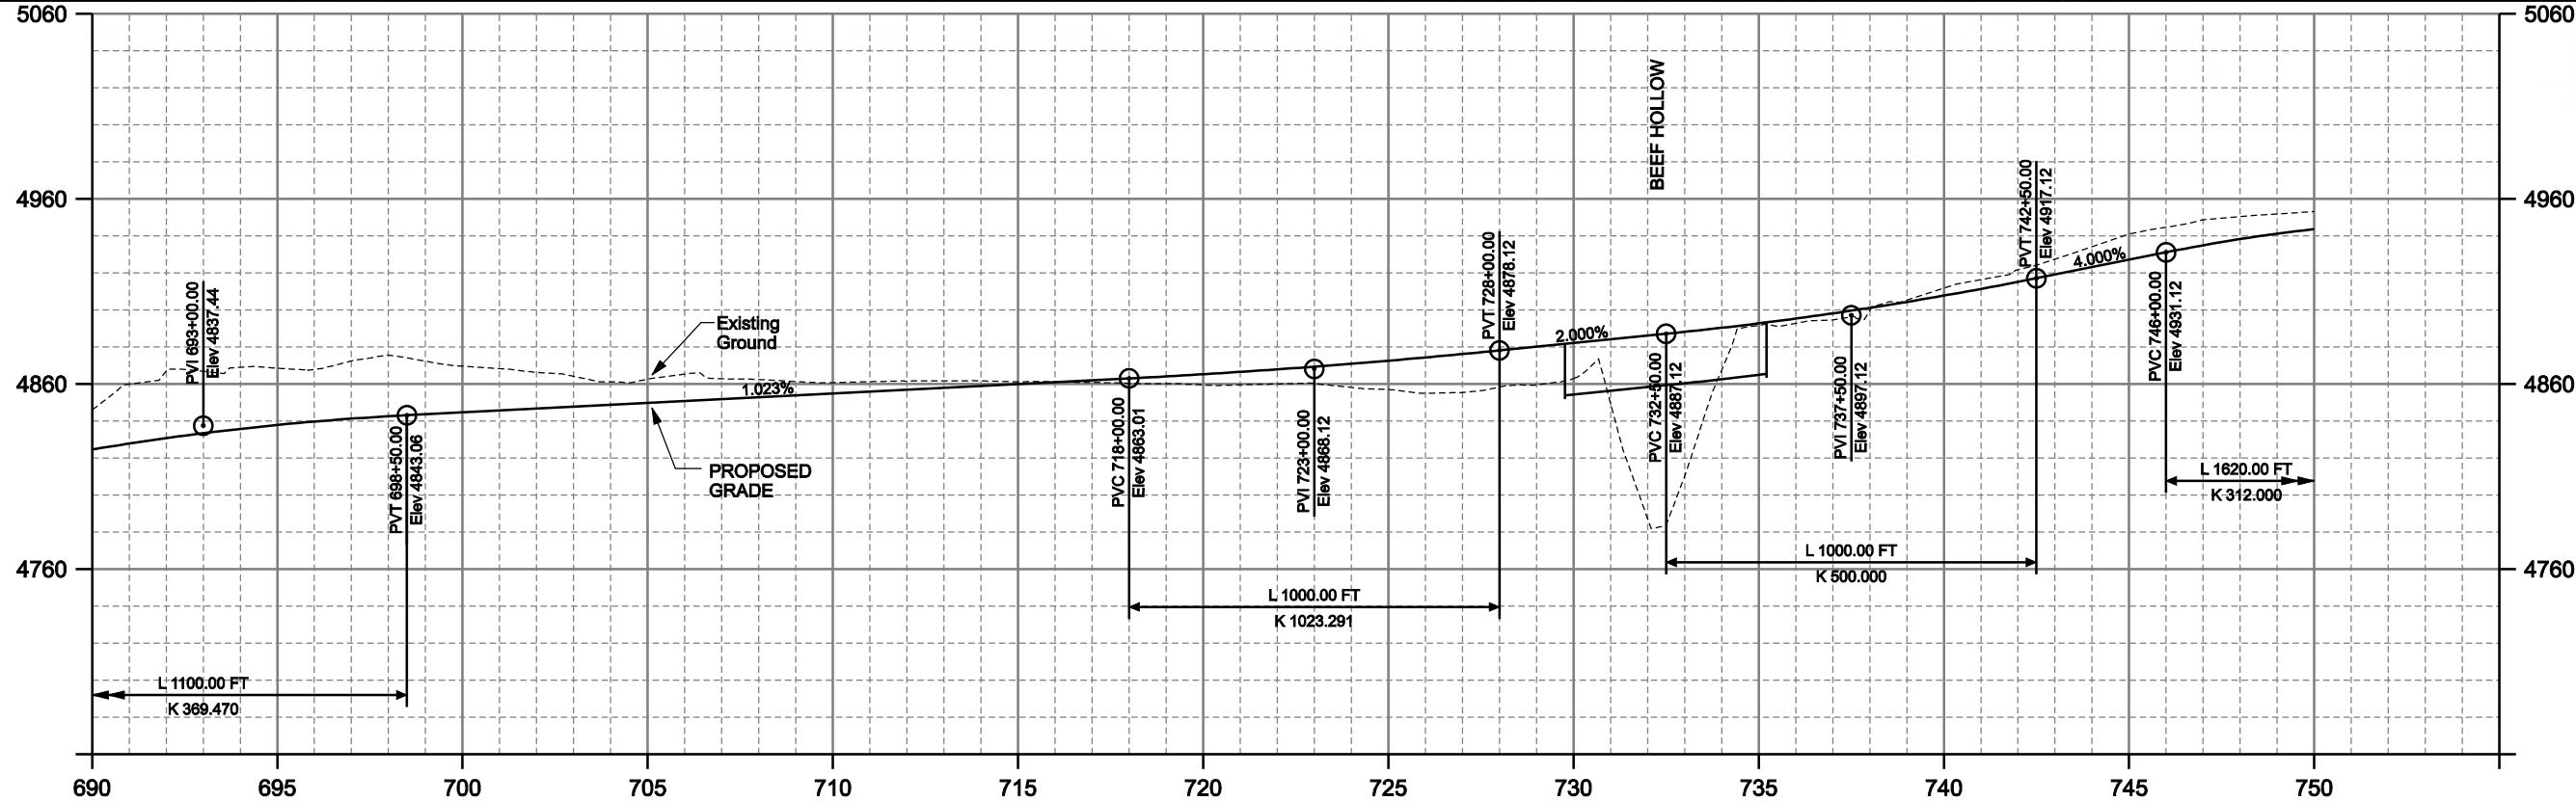



MOUNTAIN VIEW CORRIDOR

2100N FREEWAY ALTERNATIVE

ROADWAY PLAN AND PROFILE

SHEET RD-80 OF 89

8/12/2008 J:\22687A-WTC\Sheet_Files\Trio_LES\RoadwayPlanProfile\RD-81.dgn

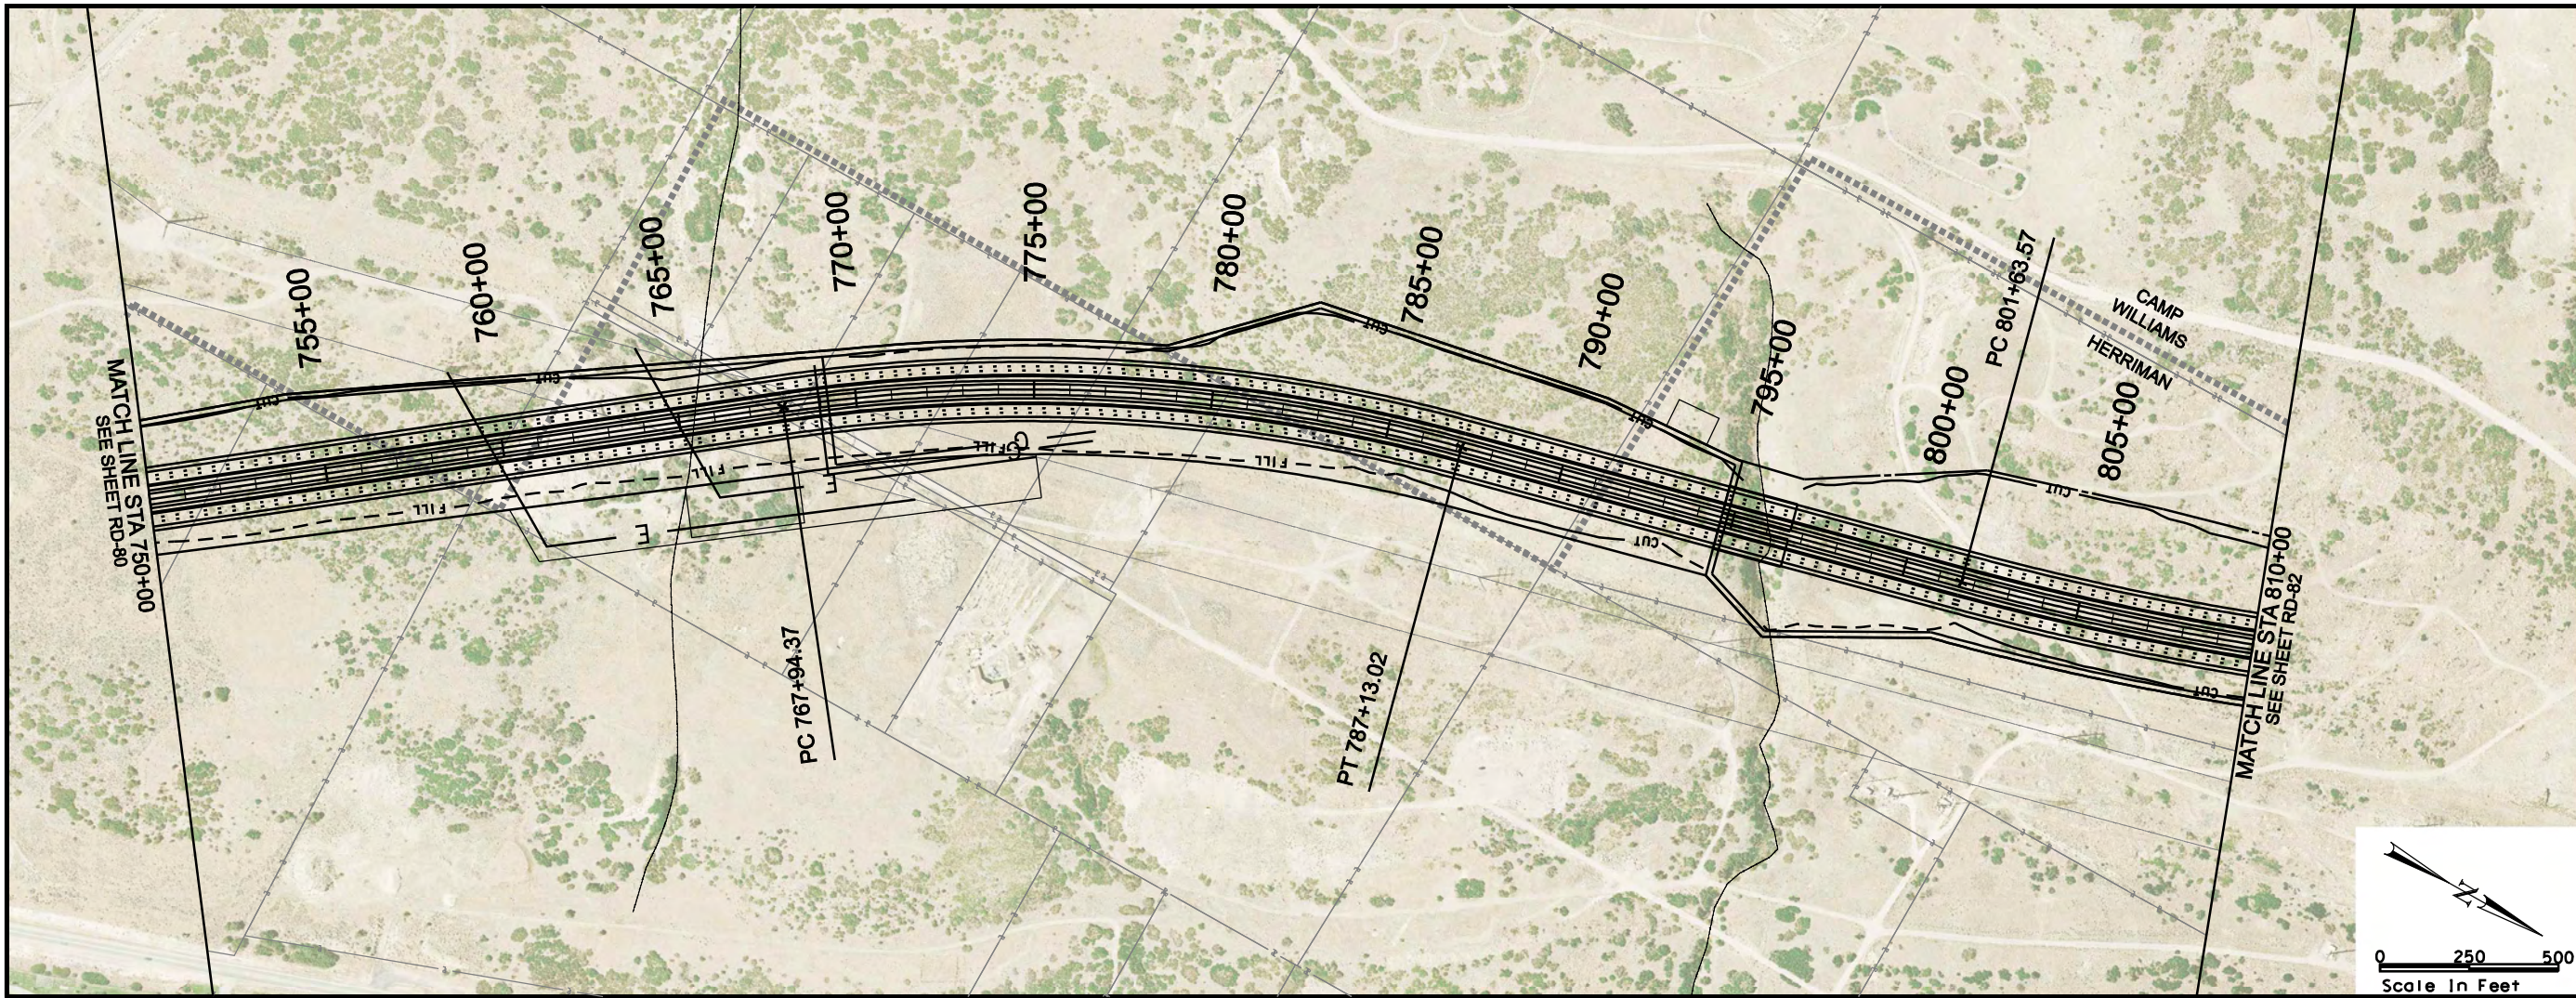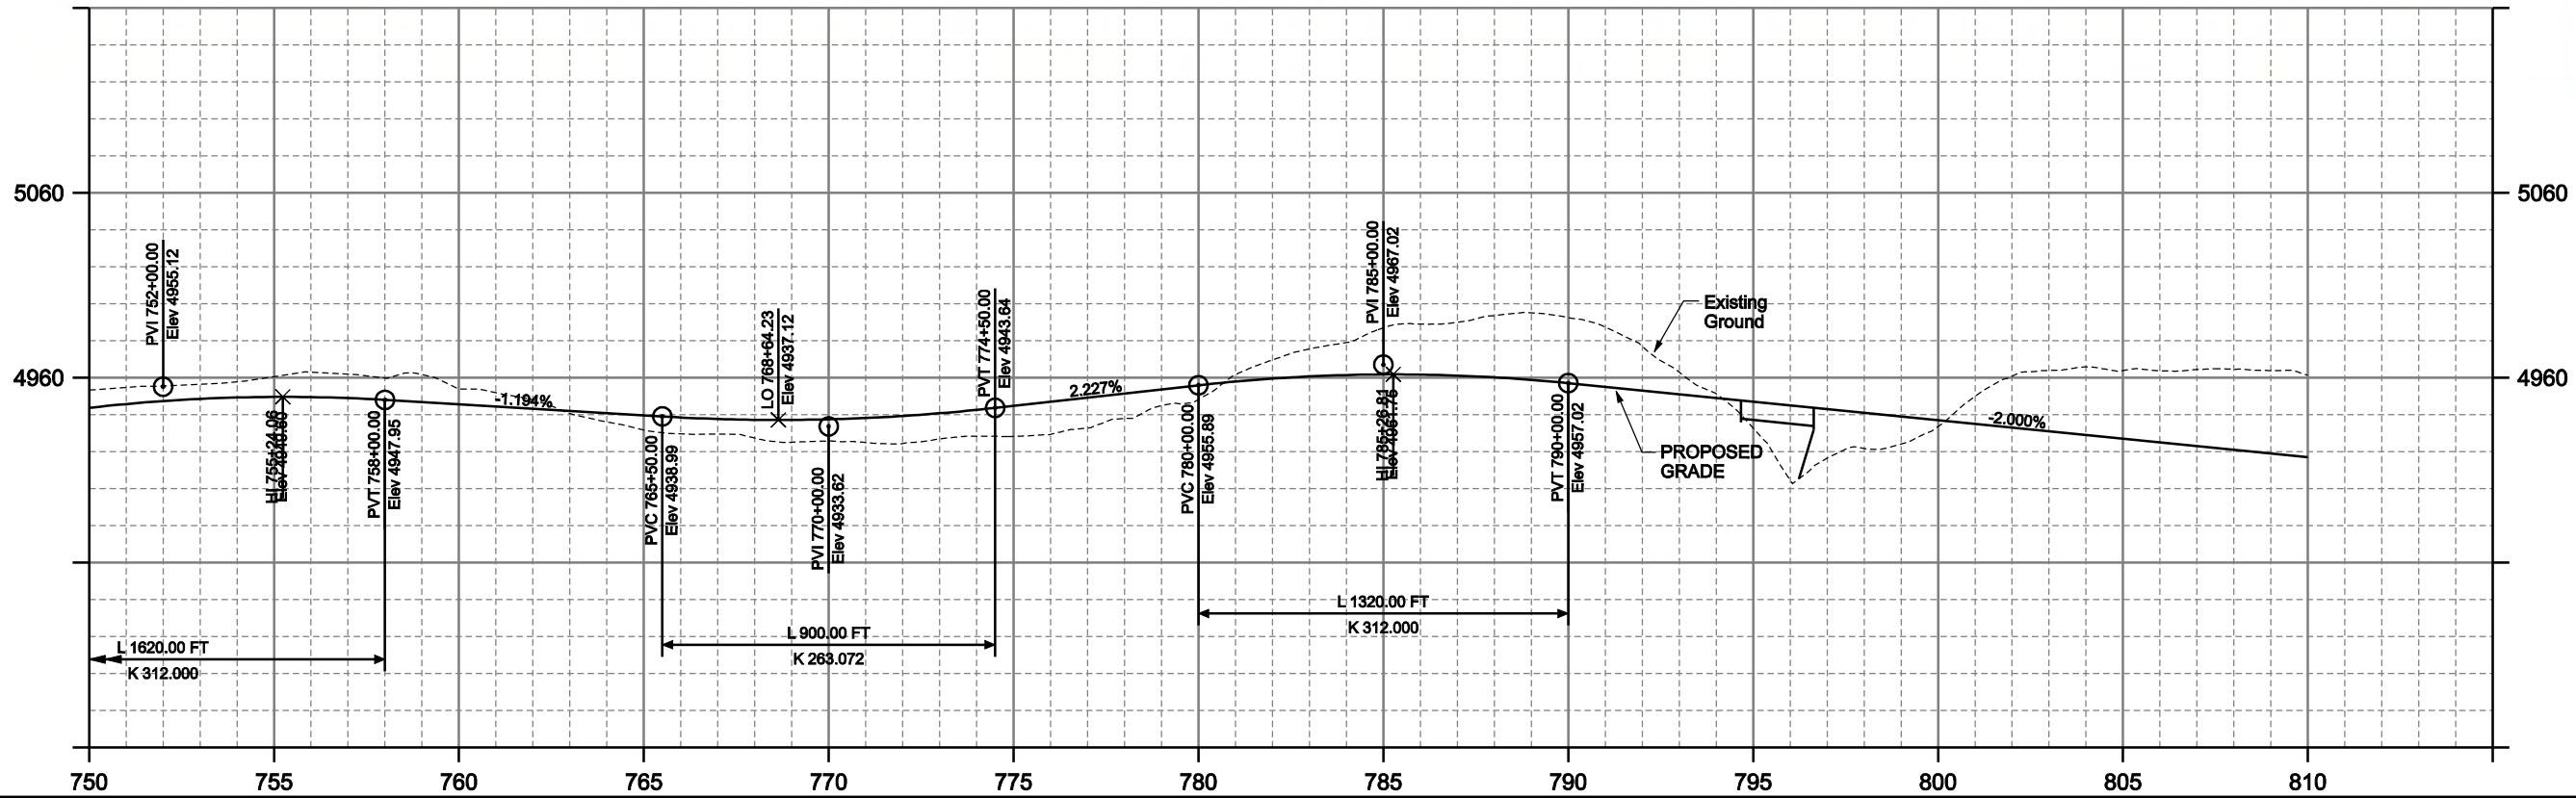

MOUNTAIN VIEW

CORRIDOR

ENVIRONMENTAL

IMPACT STATEMENT

MOUNTAIN VIEW CORRIDOR

2100N FREEWAY ALTERNATIVE

ROADWAY PLAN AND PROFILE

SHEET RD-81 OF 89

LEGEND

ROW

DRAINAGE EASEMENT

UTILITY RELOCATION EASEMENT

TRANSIT EASEMENTS

CENTER RUNNING

MIXED TRAFFIC

—

—

—

—

—

—

EOP

CUT LINE

FILL LINE

WETLANDS

PROPERTY LINE

CITY BOUNDARY

—



—

—

—

—

8/12/2008 J:\22687A-WTC-Sheet_Files\Trio_LDS RoadwayPlanProfile\RD-82.dgn

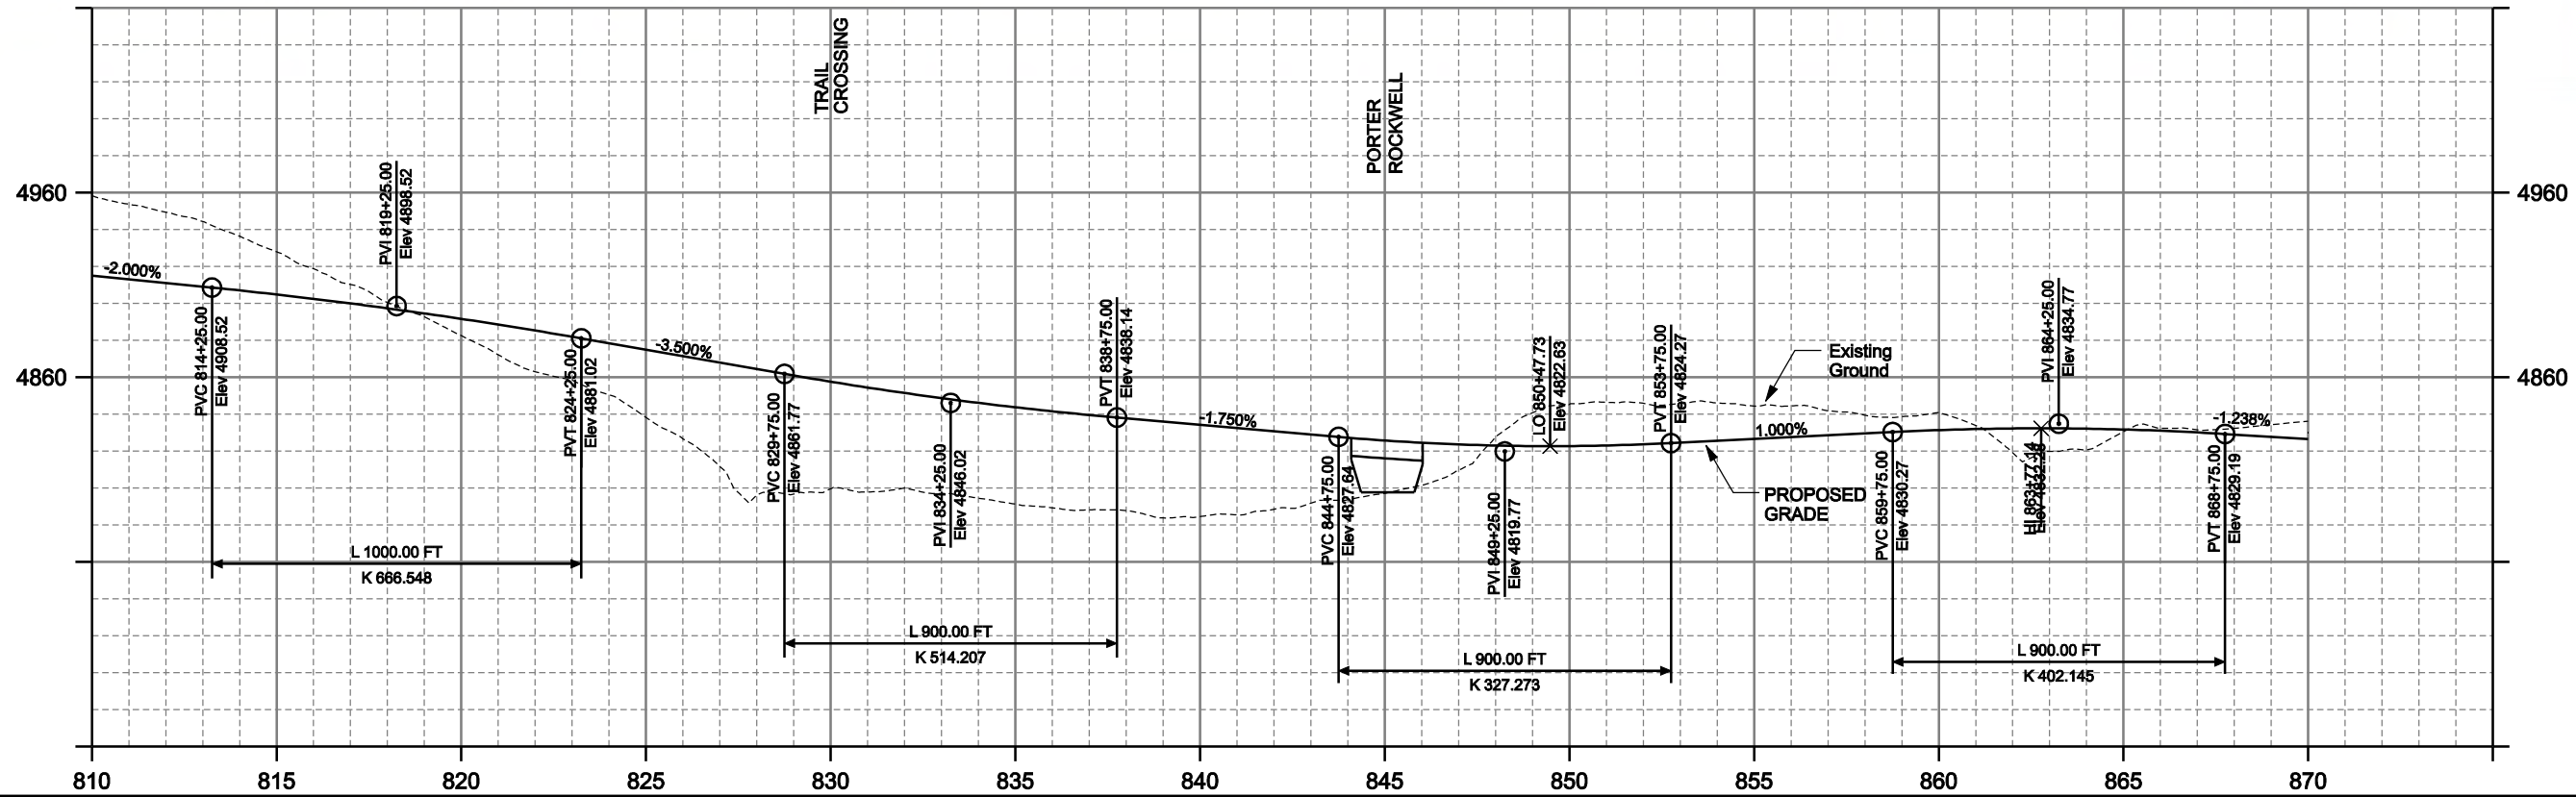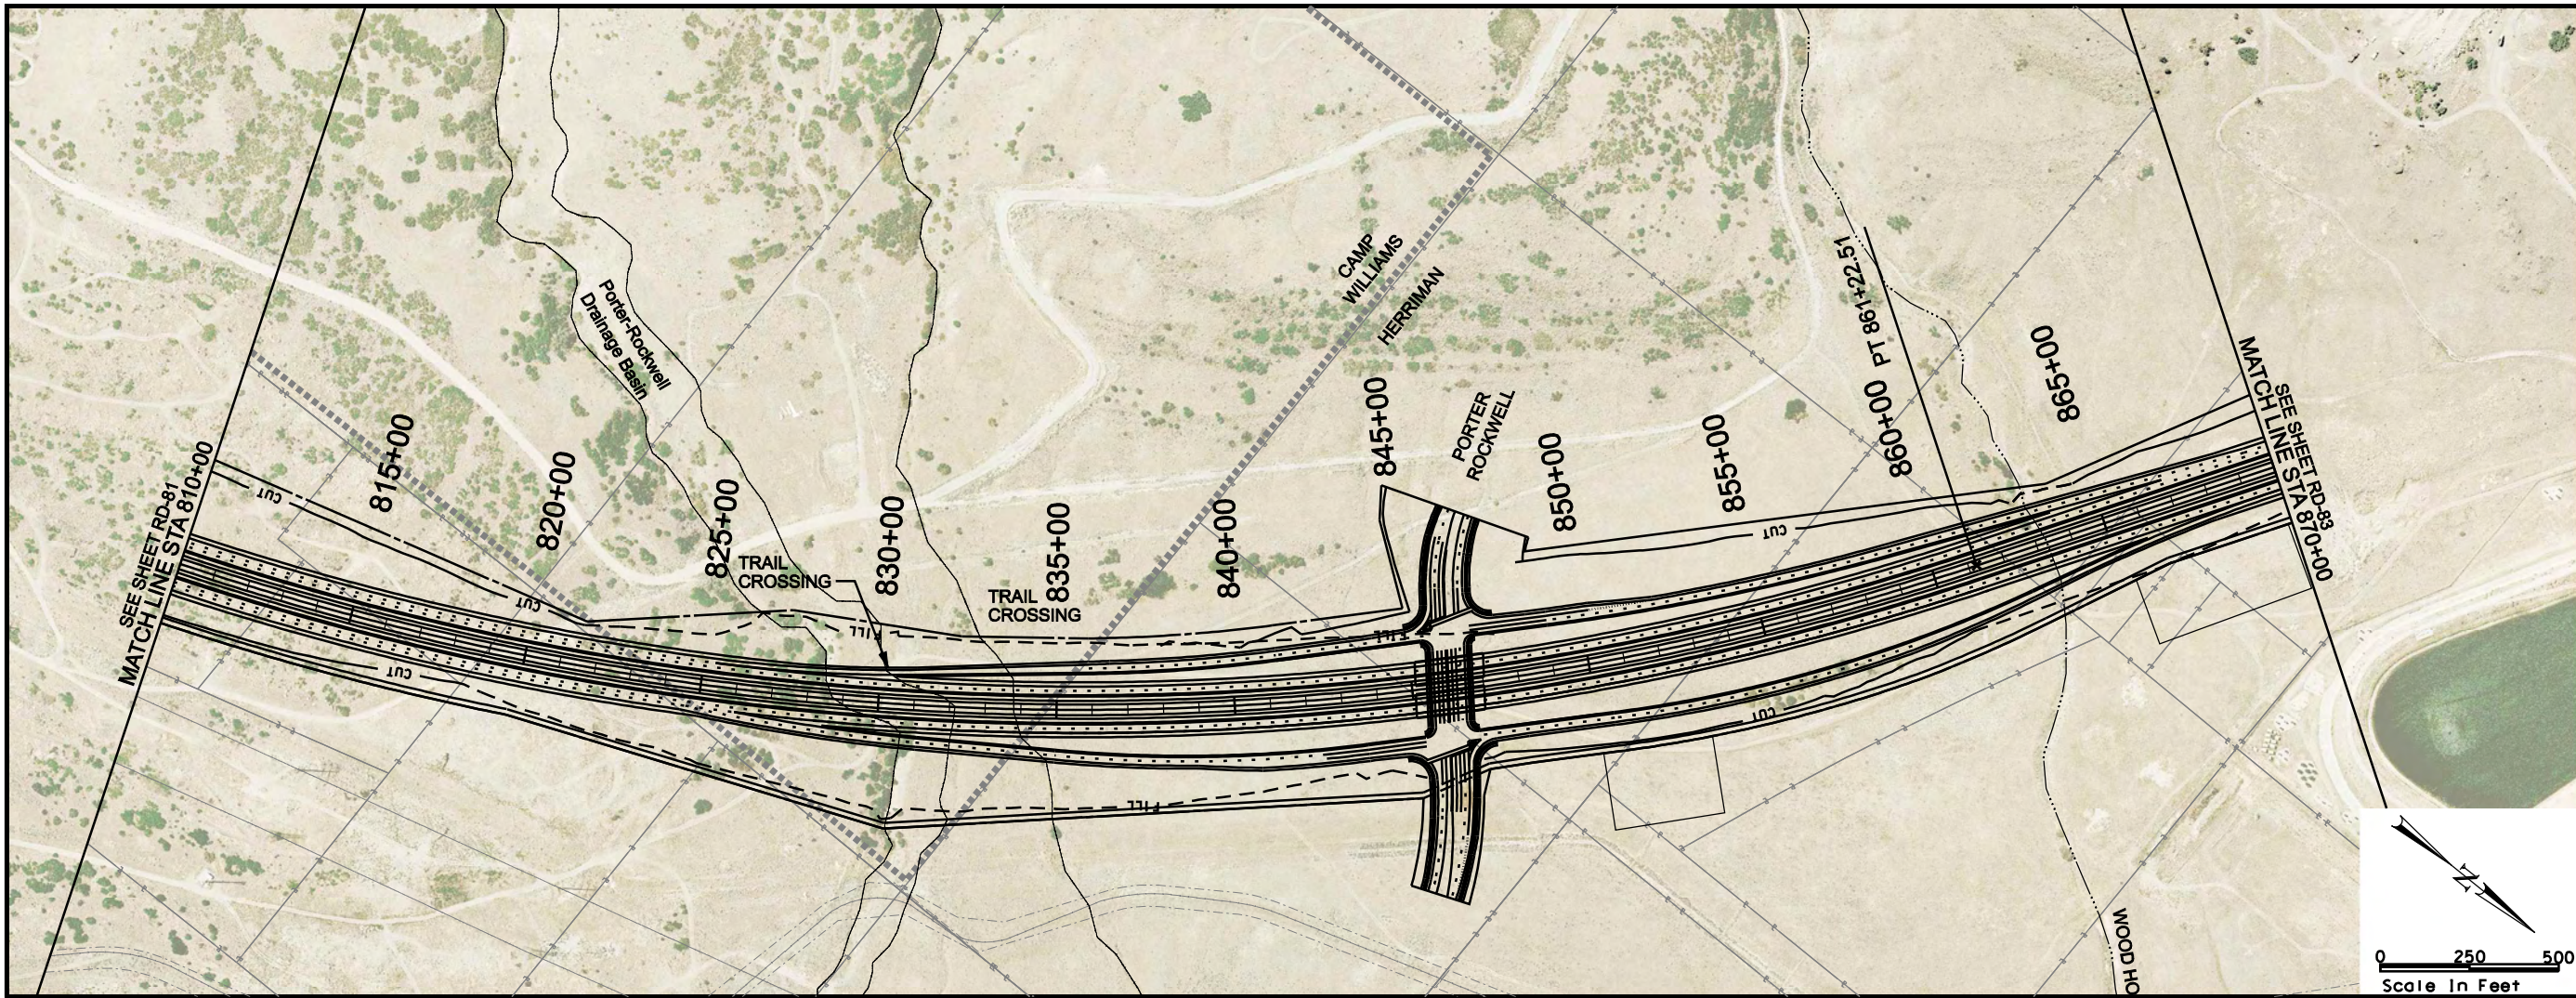


MOUNTAIN VIEW CORRIDOR
2100N FREEWAY ALTERNATIVE
ROADWAY PLAN AND PROFILE

LEGEND
--- ROW
--- DRAINAGE EASEMENT
--- UTILITY RELOCATION EASEMENT
--- TRANSIT EASEMENTS
--- CENTER RUNNING
--- MIXED TRAFFIC

--- CUT
--- FILL
--- WETLANDS
--- PROPERTY LINE
--- CITY BOUNDARY

EOP
--- CUT LINE
--- FILL LINE
--- WETLANDS

8/12/2008 U:\22687A-WTC\Sheet_Files\Trio_LES\RoadwayPlanProfile\RD-83.dgn

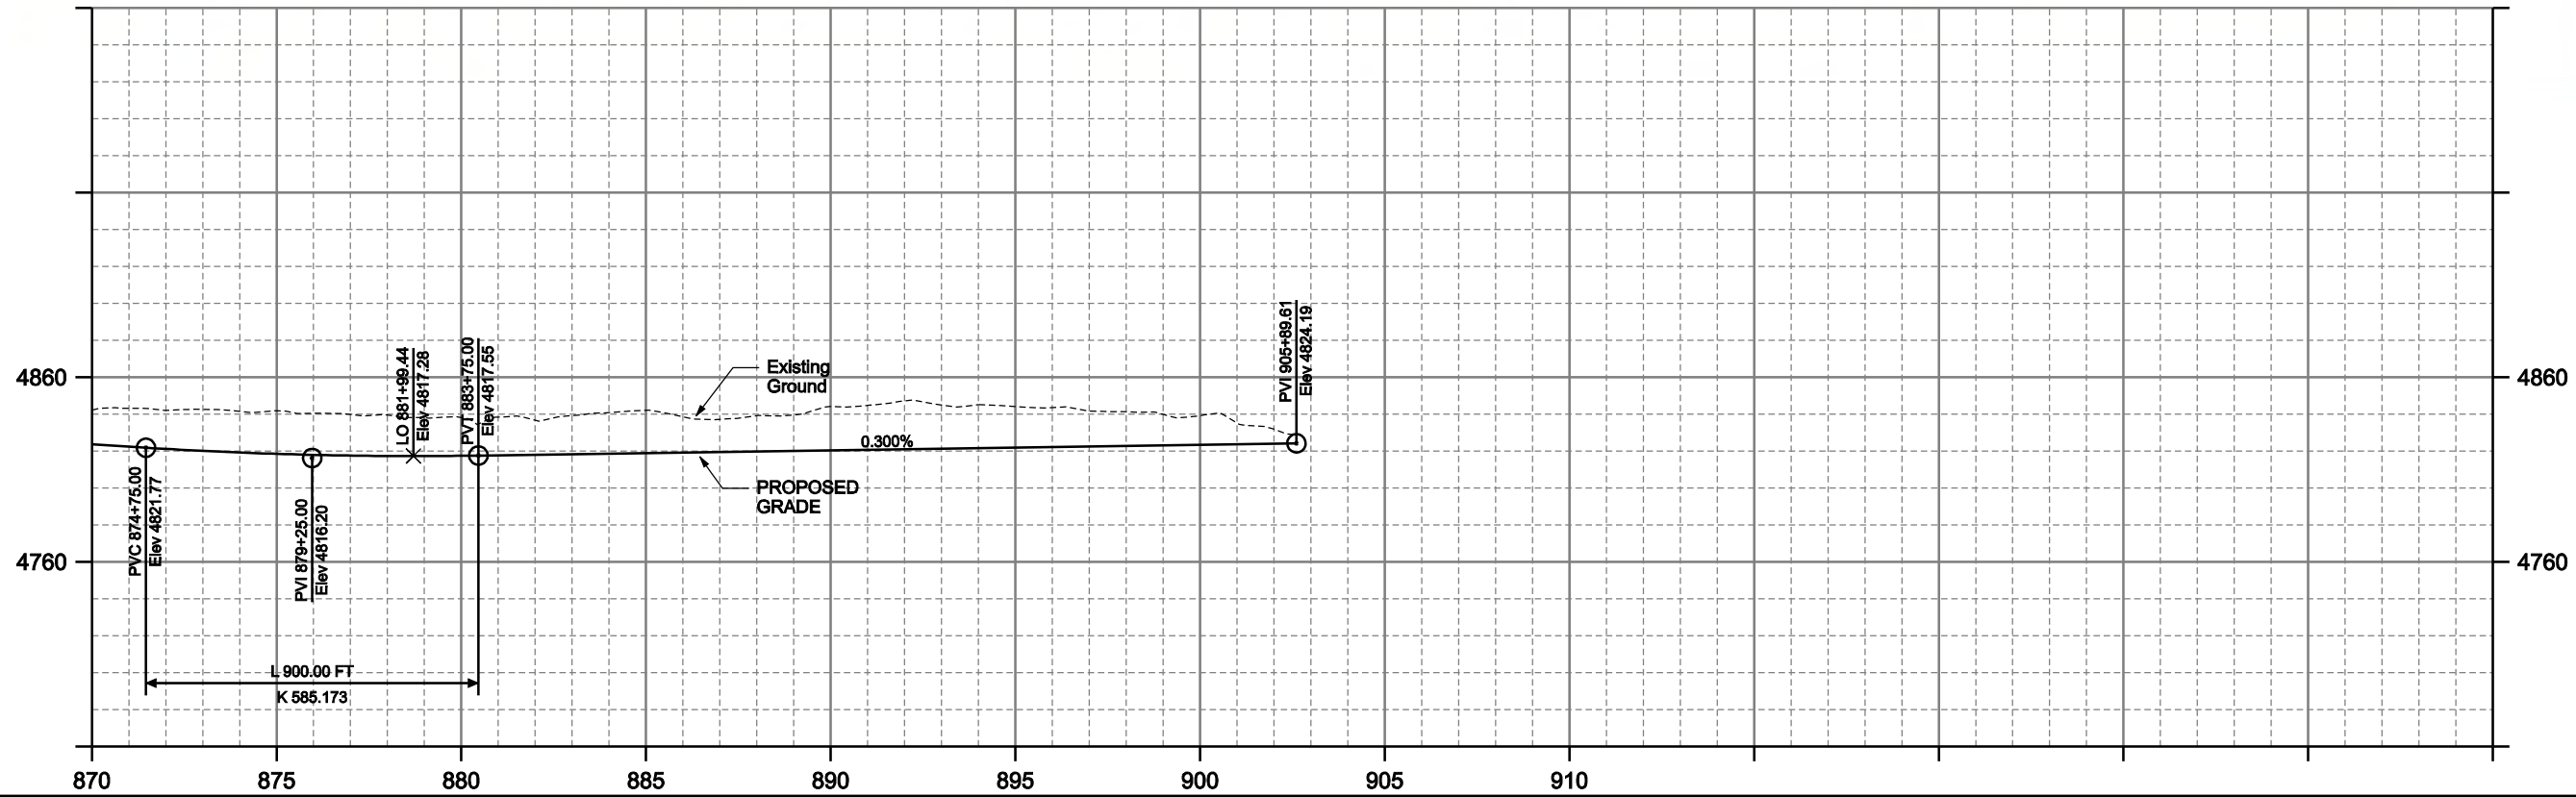

SEE SHEET RD-82
MATCH LINE STA 870+00

SOUTH VALLEY
WATER TREATMENT PLANT


Treatment Plant
Basin

PC 905+89.61 2100 NORTH STA 905+89.61 BACK =
5800W 7200W STA 905+89.61 AHEAD
SEE SHEET RD-20

POE 905+89.61

PT 928+16.51


PROPOSED SOUTH HILL
SUB-DIVISION

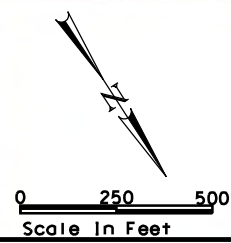


MOUNTAIN VIEW CORRIDOR
2100N FREEWAY ALTERNATIVE
ROADWAY PLAN AND PROFILE

- LEGEND
- ROW
 - - - DRAINAGE EASEMENT
 - - - UTILITY RELOCATION EASEMENT
 - - - TRANSIT EASEMENTS
 - - - CENTER RUNNING
 - - - MIXED TRAFFIC

- EOP
- CUT LINE
 - - - FILL LINE
 - [Hatched Box] WETLANDS
 - P — PROPERTY LINE
 - - - CITY BOUNDARY

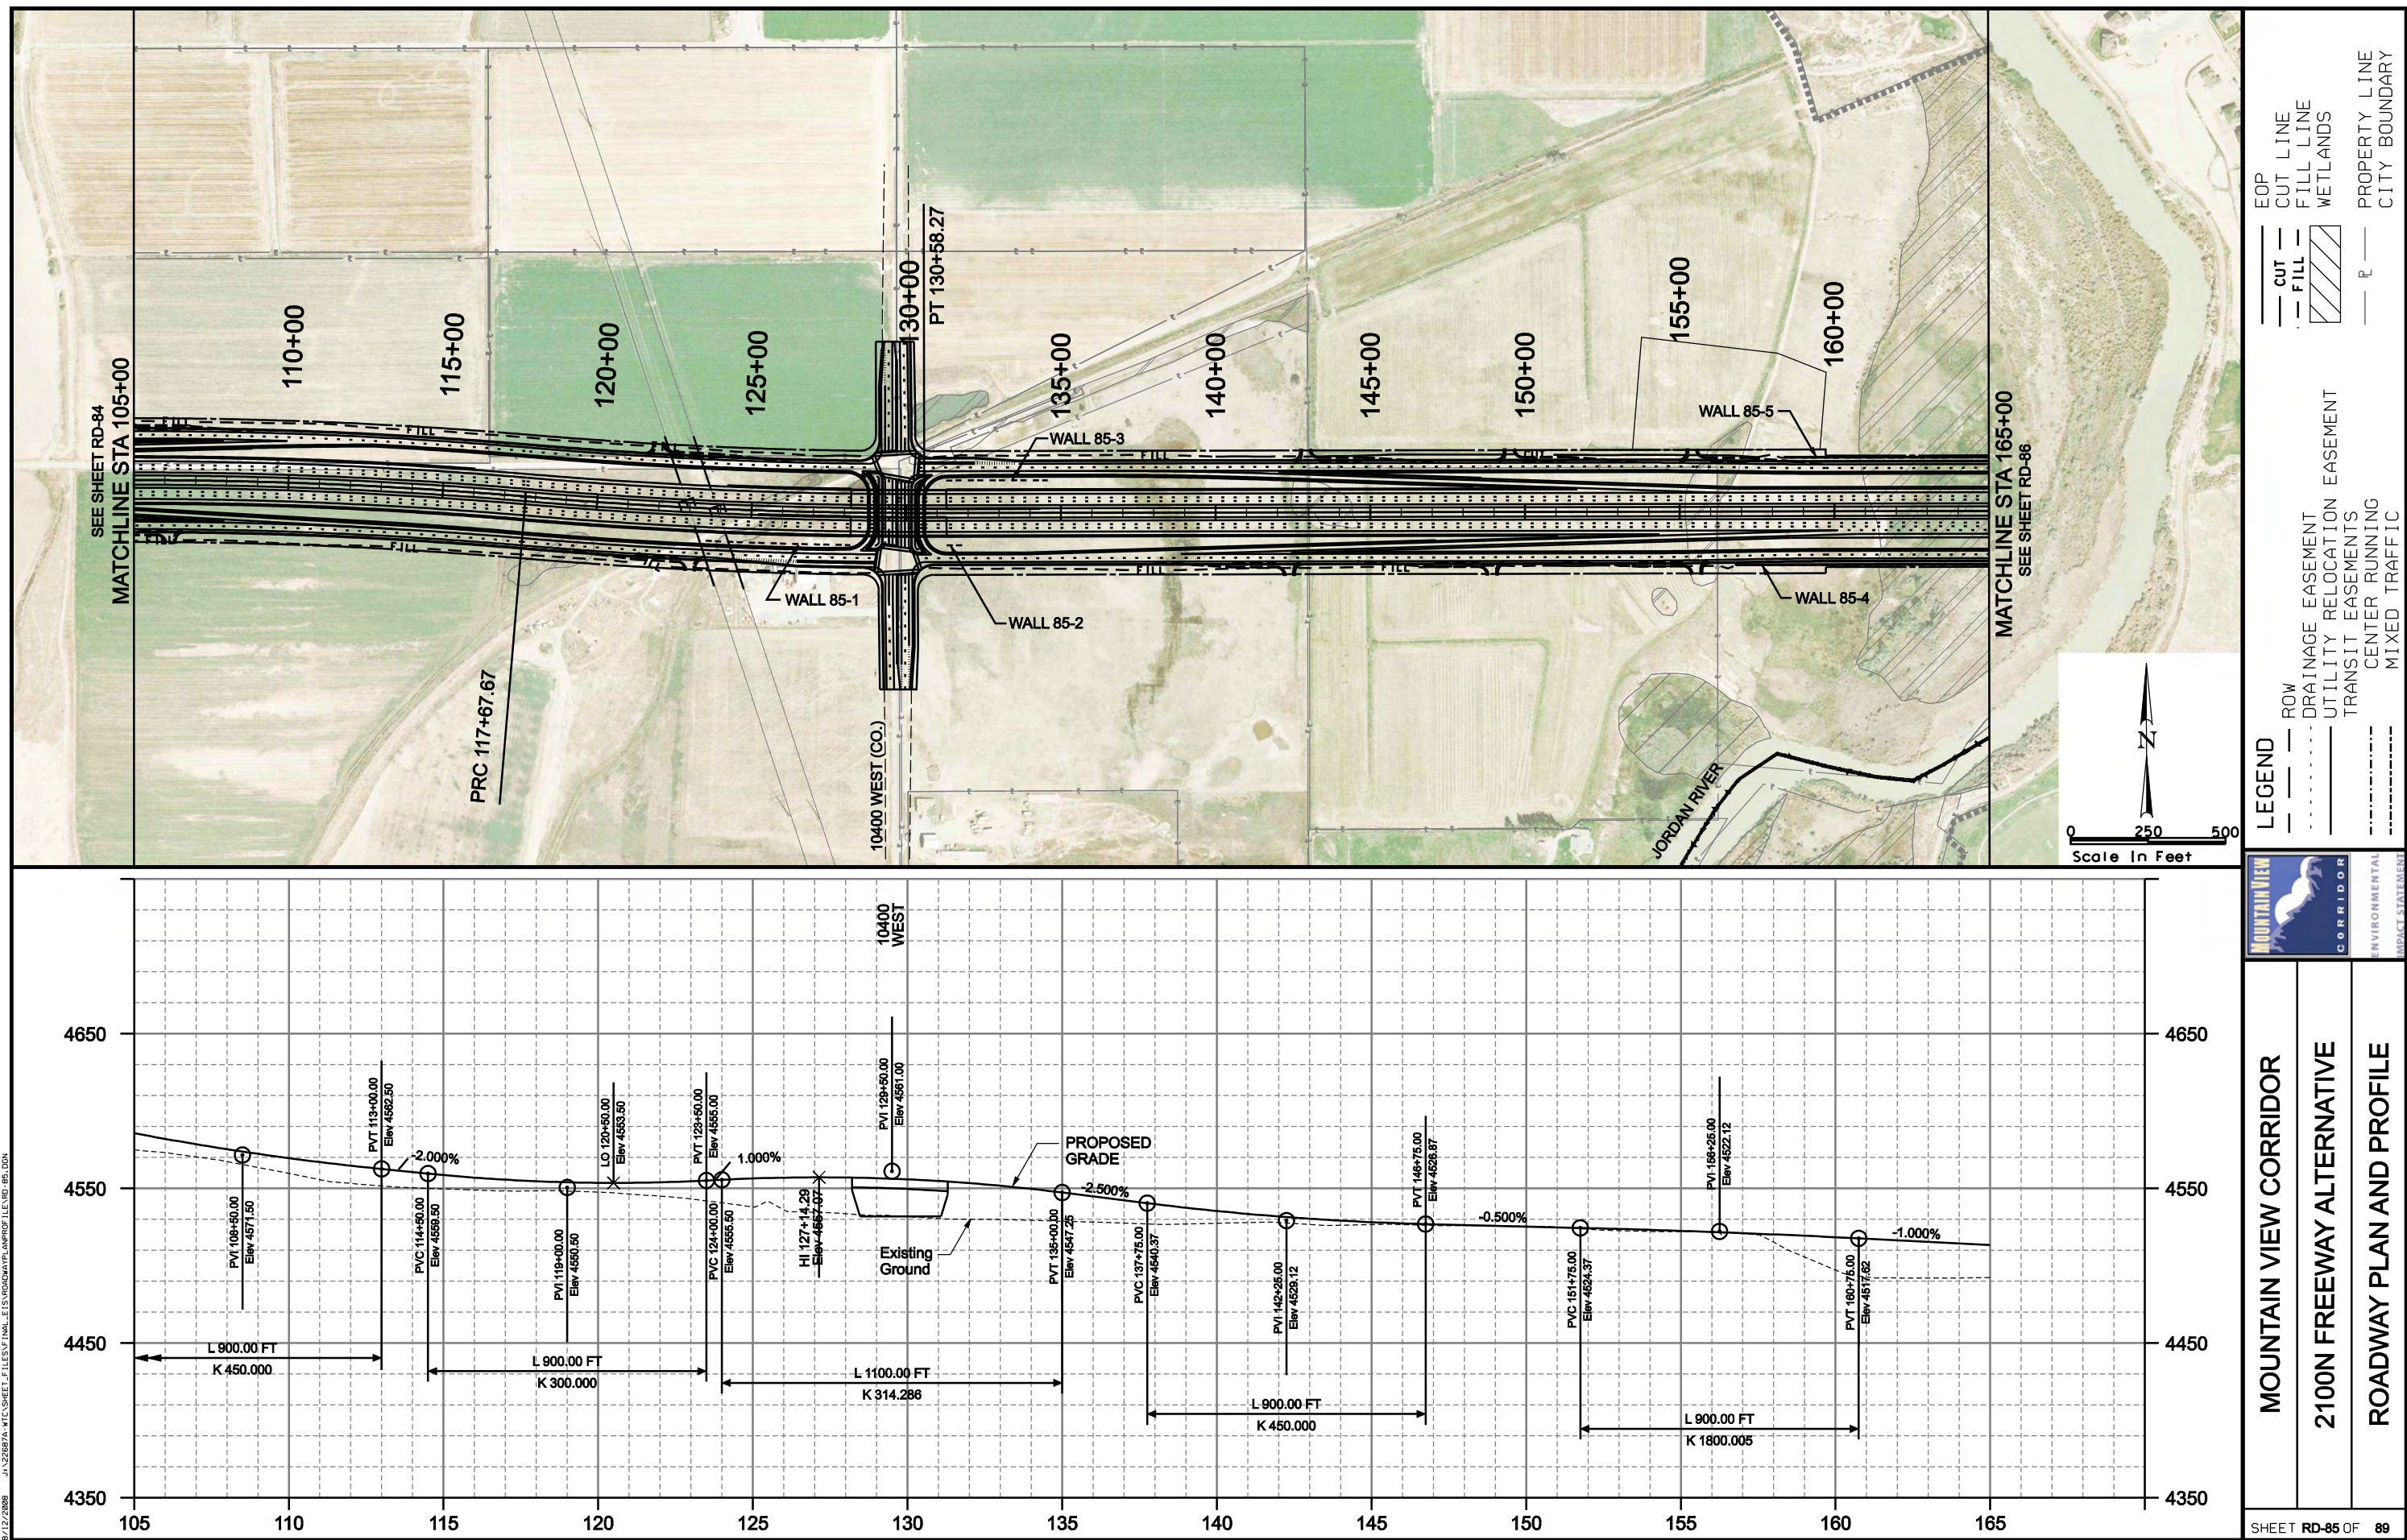

A large grid of graph paper, consisting of 20 columns and 10 rows of squares. The grid is divided into four horizontal sections by three solid horizontal lines. The central section, between the second and third solid lines, contains the text "NO PROFILE THIS SHEET" in a bold, black, sans-serif font, centered horizontally and vertically within that section. The grid is otherwise empty.

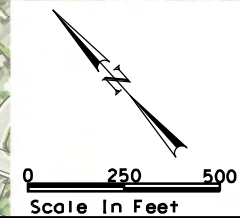

MATCHLINE
SEE SHEET RD-88

**SEE SHEET RD-89
MATCHLINE**

SEE SHEET RD-86

275+00
WAL
2719+77.13

1200 WEST

SR-89 STATE STREET

MOUNTAIN VIEW CORRIDOR

SHEET RD-87 OF 89

LEGEND

LEGEND



—	ROW
—	—
- - -	DRAIN
- - -	UTIL
—	TRAN
- - -	—
- - -	—

ROW	DRAINAGE EASEMENT	UTILITY RELOCATION EASEMENT	TRANSIT EASEMENTS	CENTER RUNNING	MIXED TRAFFIC
-----	-------------------	-----------------------------	-------------------	----------------	---------------

FOR

— CUT —
— FILL —
WETLANDS



ℙ — PROPERTY LINE
CITY BOUNDARY

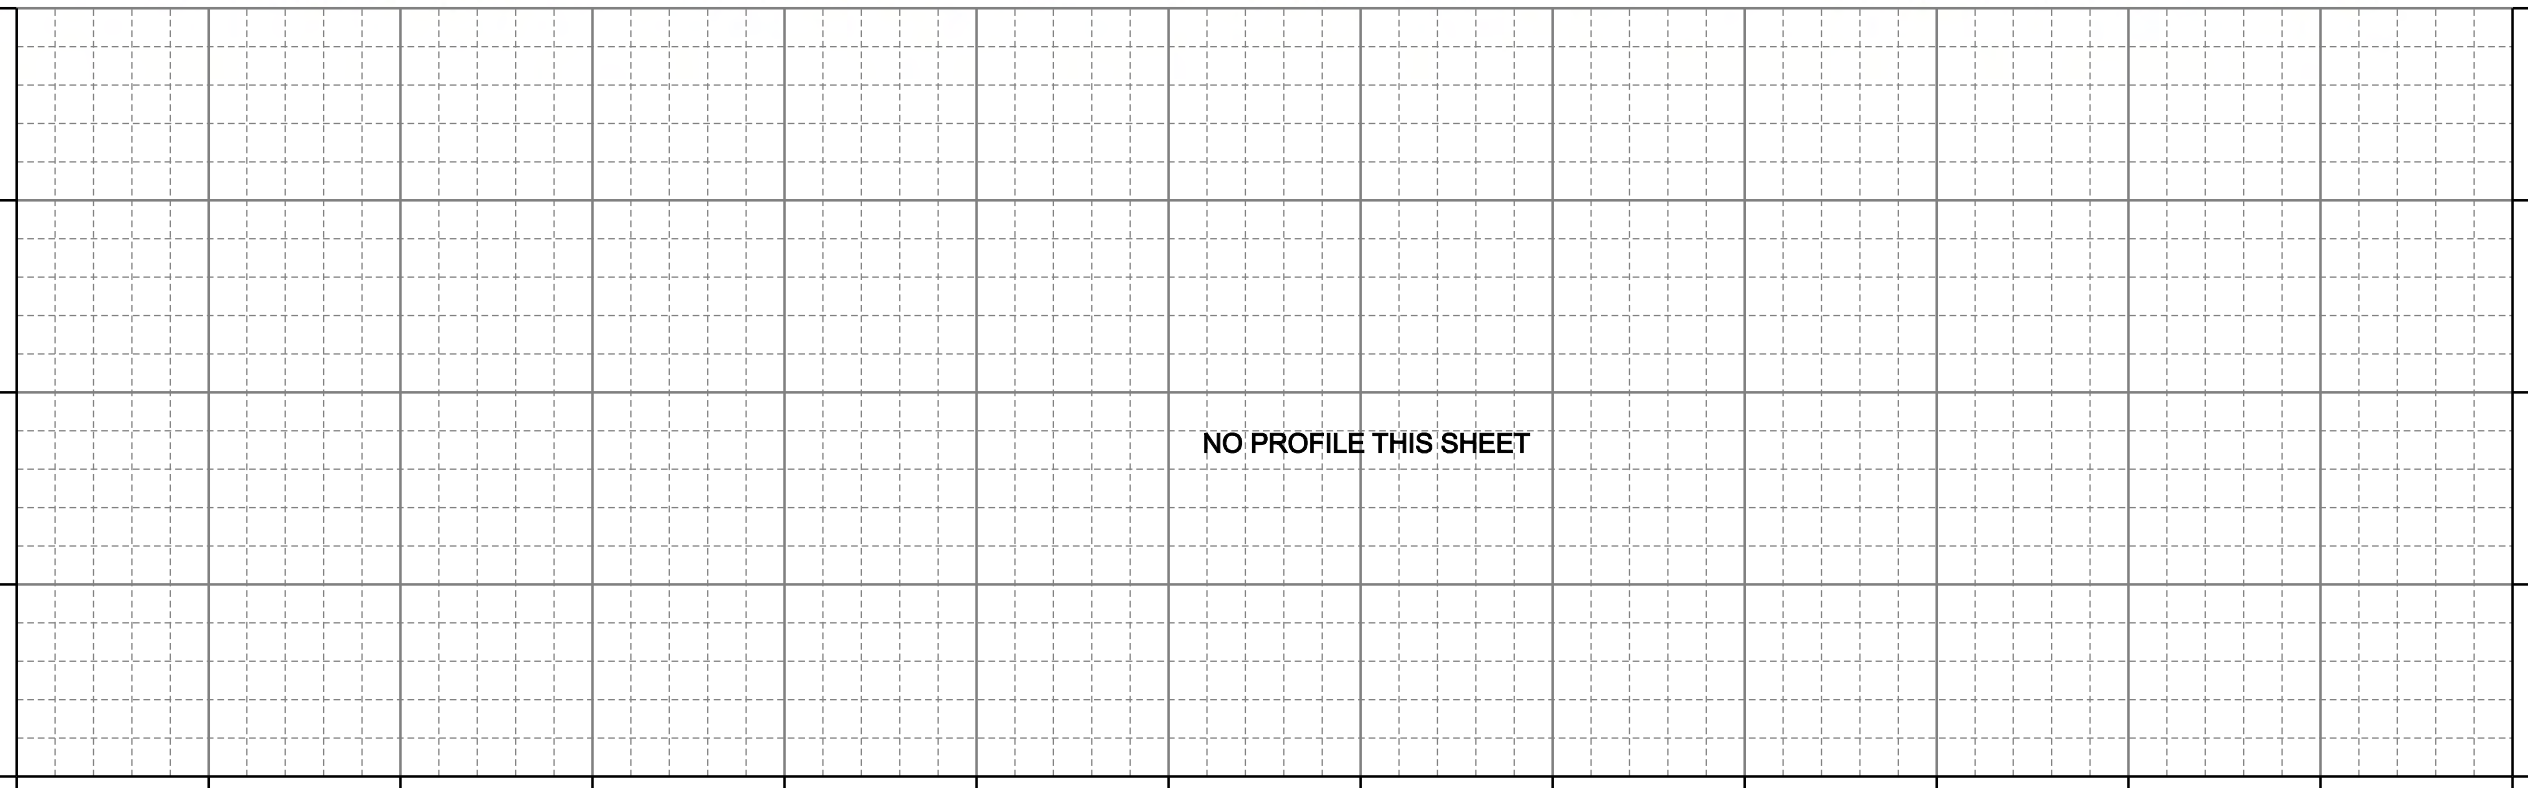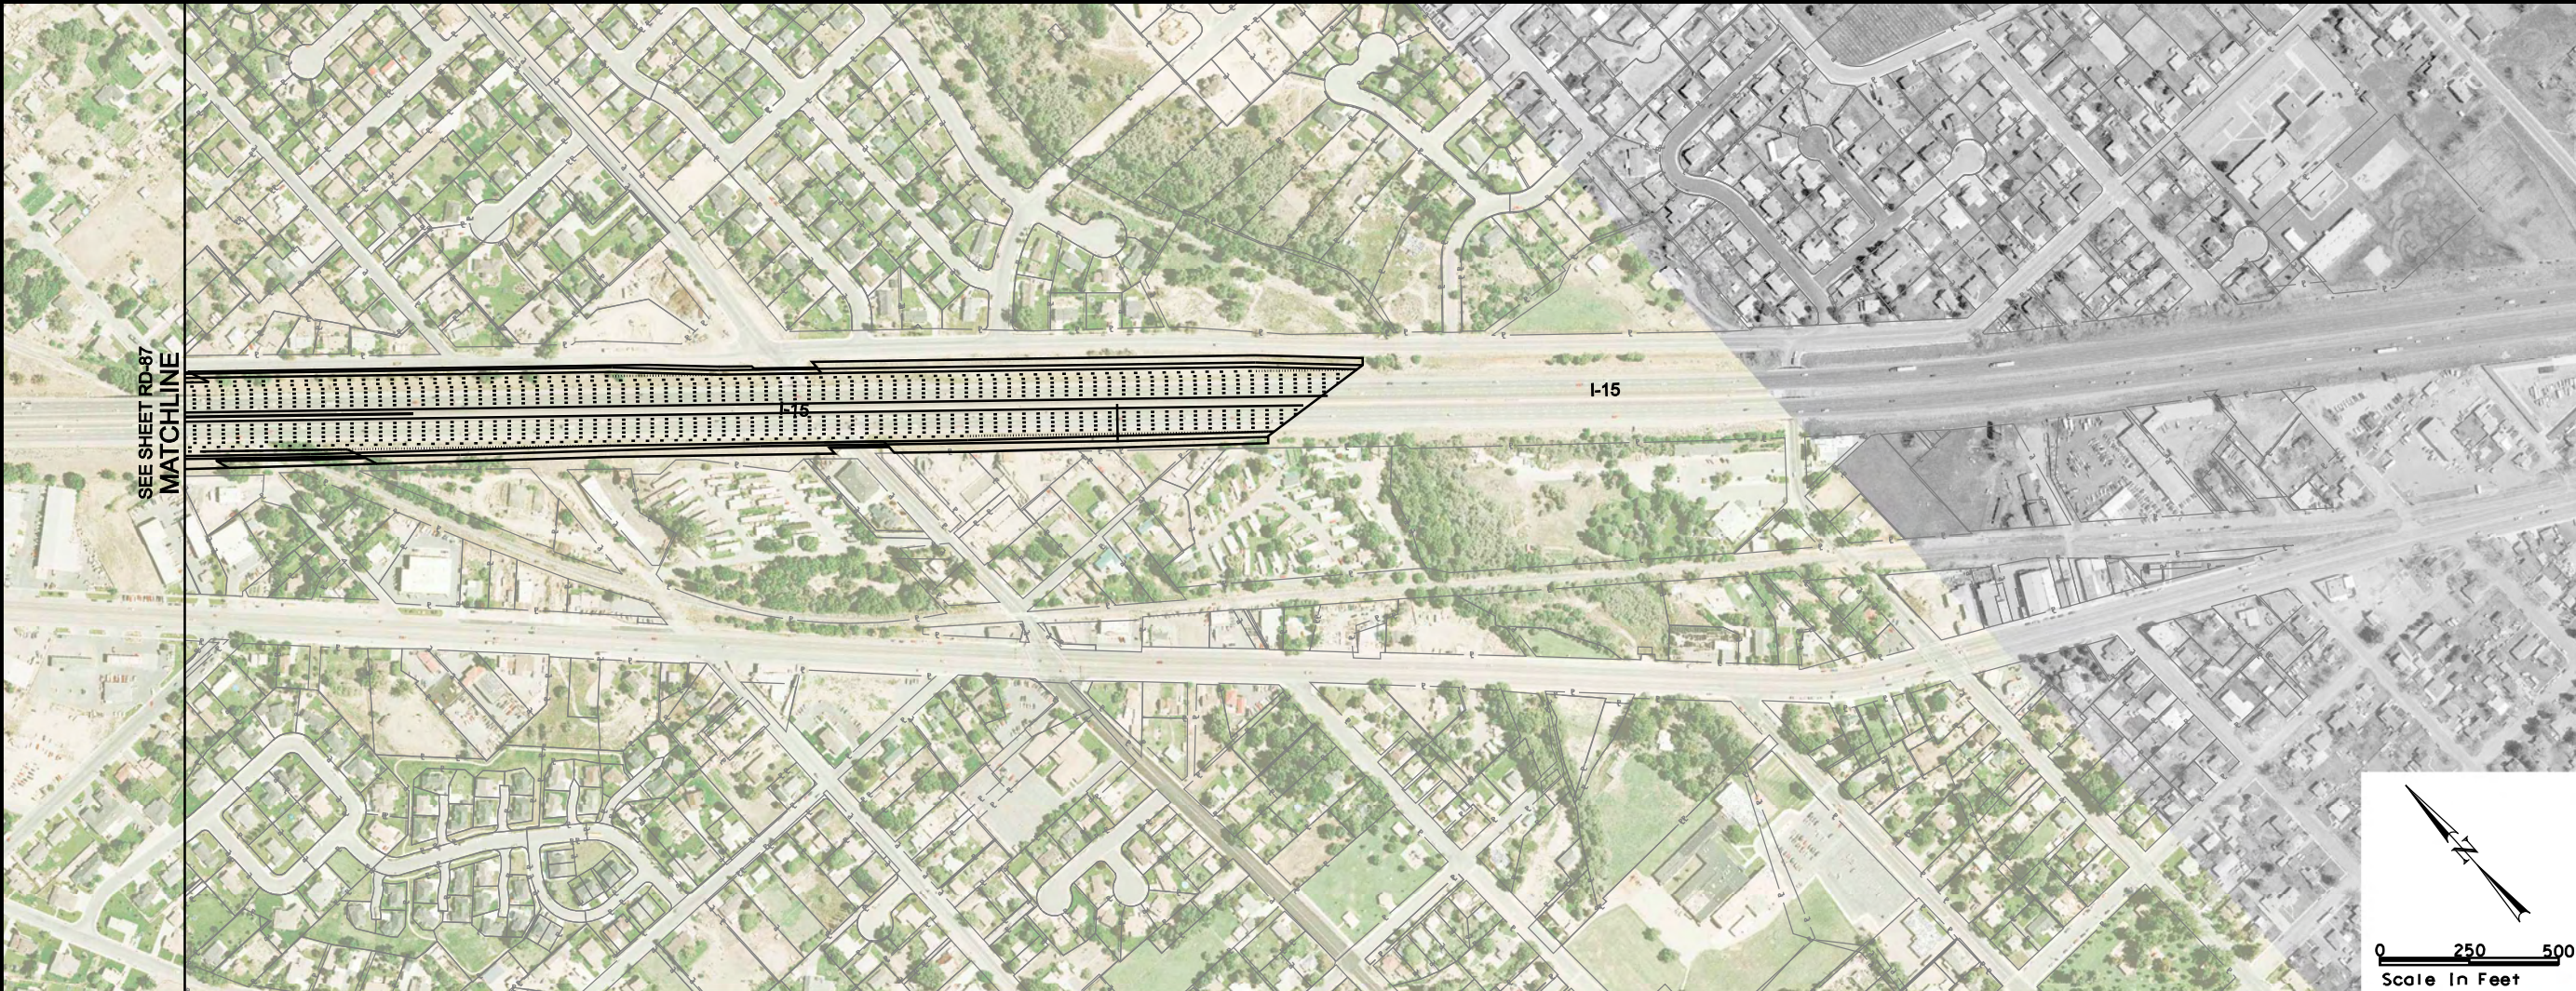

	MOUNTAIN VIEW CORRIDOR
	2100N FREEWAY ALTERNATIVE
	ROADWAY PLAN AND PROFILE
SHEET RD-88 OF 89	

LEGEND	— ROW	— DRAINAGE EASEMENT	
	— UTILITY RELOCATION	— EASEMENT	
— TRANSIT EASEMENTS	— CENTER RUNNING	— MIXED TRAFFIC	
	— CUT LINE	— FILL LINE	— WETLANDS
— EOP	— CUT LINE	— FILL LINE	— WETLANDS
	— CUT LINE	— FILL LINE	— WETLANDS
— PROPERTY LINE	— CITY BOUNDARY		
	— PROPERTY LINE	— CITY BOUNDARY	

8/12/2008 J:\226874-NTC\SHEET FILES\FINAL EIS\ROADWAY\PLAN\PROFILES\RD 89.DGN

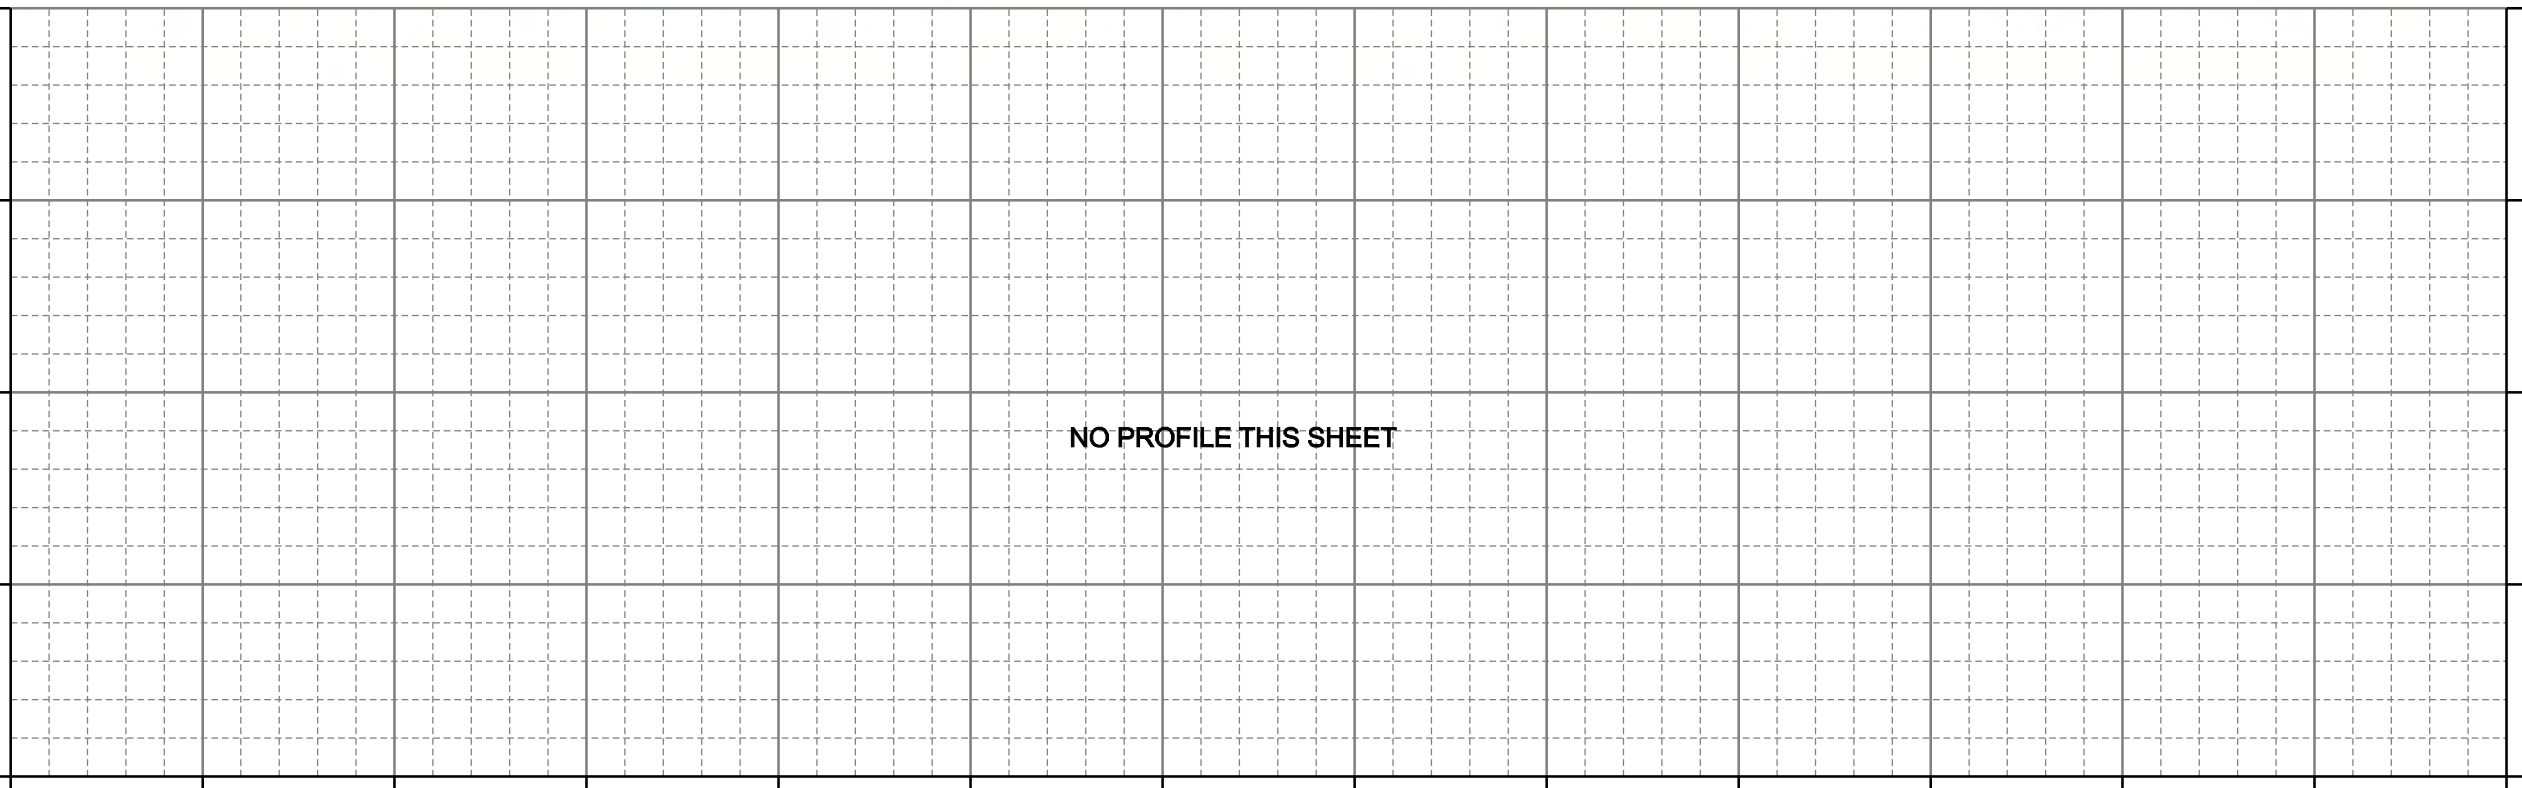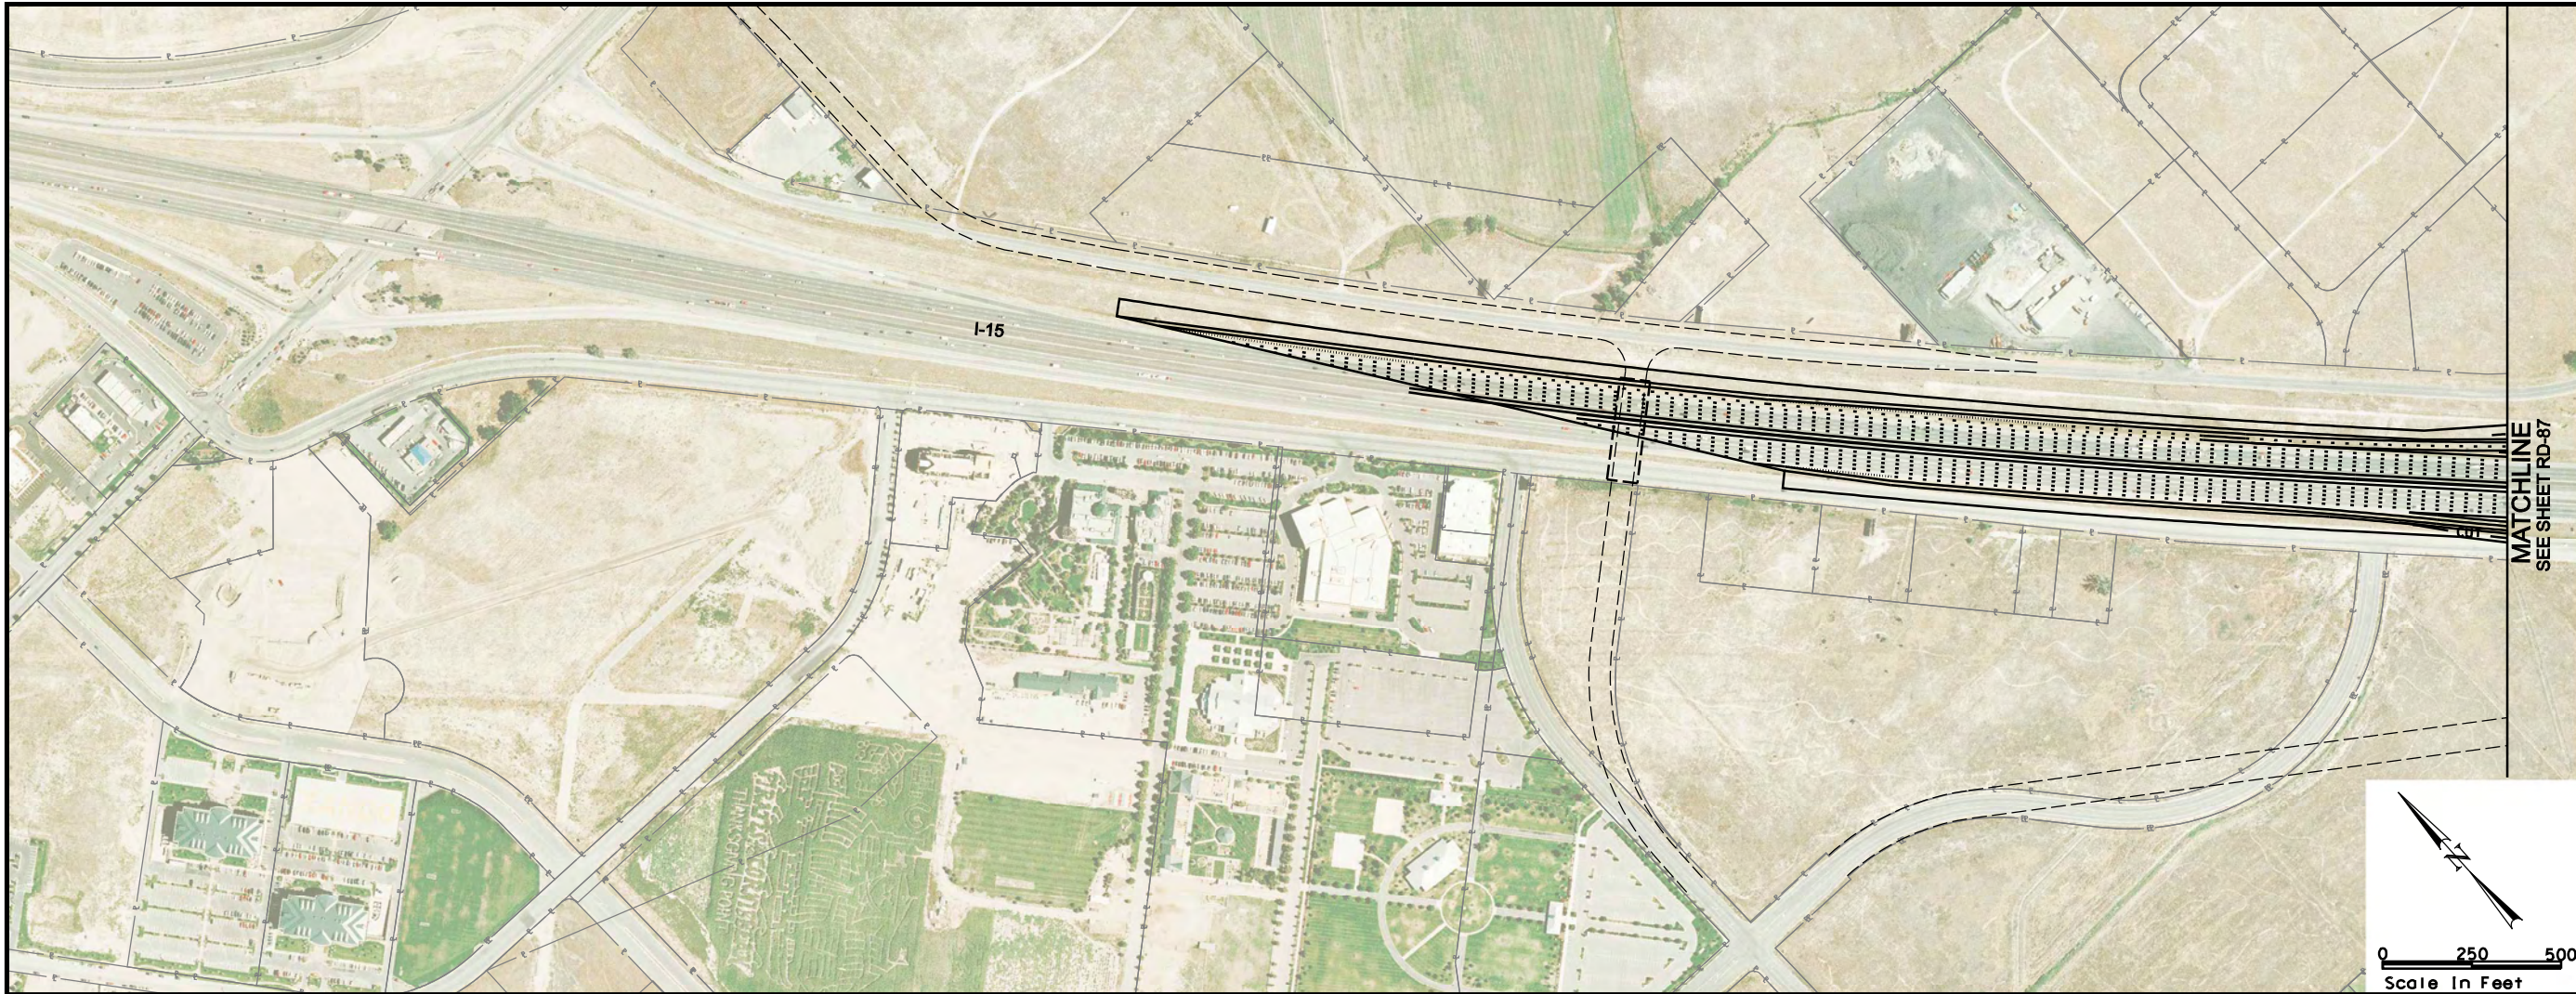

NO PROFILE THIS SHEET

- LEGEND
- CUT —
 - FILL —
 - EOP —
 - CUT LINE —
 - FILL LINE —
 - WETLANDS —
 - PROPERTY LINE —
 - CITY BOUNDARY —


- LEGEND
- ROW —
 - DRAINAGE EASEMENT —
 - UTILITY RELOCATION EASEMENT —
 - TRANSIT EASEMENTS —
 - CENTER RUNNING —
 - MIXED TRAFFIC —



MOUNTAIN VIEW CORRIDOR


2100N FREEWAY ALTERNATIVE

ROADWAY PLAN AND PROFILE

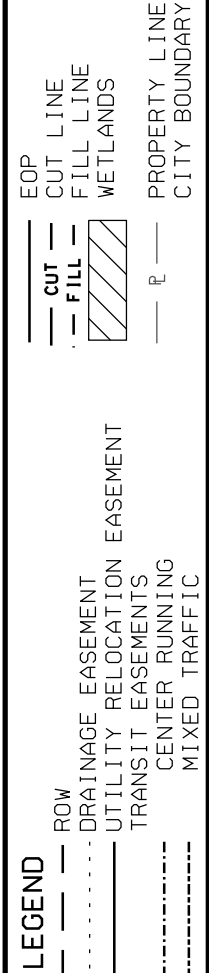

MOUNTAIN VIEW
CORRIDOR
ENVIRONMENTAL
IMPACT STATEMENT

MOUNTAIN VIEW CORRIDOR
SOUTHERN FREEWAY ALTERNATIVE
KEYMAP

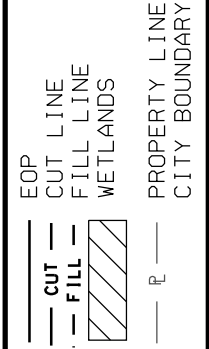

LEGEND

—	—	—	ROW
- - - - -	- - - - -	- - - - -	DRAINAGE EASEMENT
—	—	—	UTILITY RELOCATION EASEMENT
- - - - -	- - - - -	- - - - -	TRANSIT EASEMENTS
- - - - -	- - - - -	- - - - -	CENTER RUNNING
- - - - -	- - - - -	- - - - -	MIXED TRAFFIC





MOUNTAIN VIEW CORRIDOR	5800 WEST FREEWAY ALTERNATIVE	KEYMAP
------------------------	-------------------------------	--------

8/12/2008 U:\22687A-WTC\Sheet_Files\Trio_LEIS\RoadwayPlanProfile\CR03.dgn

7200 WEST FREEWAY ALTERNATIVE

CROSS REFERENCE SHEET

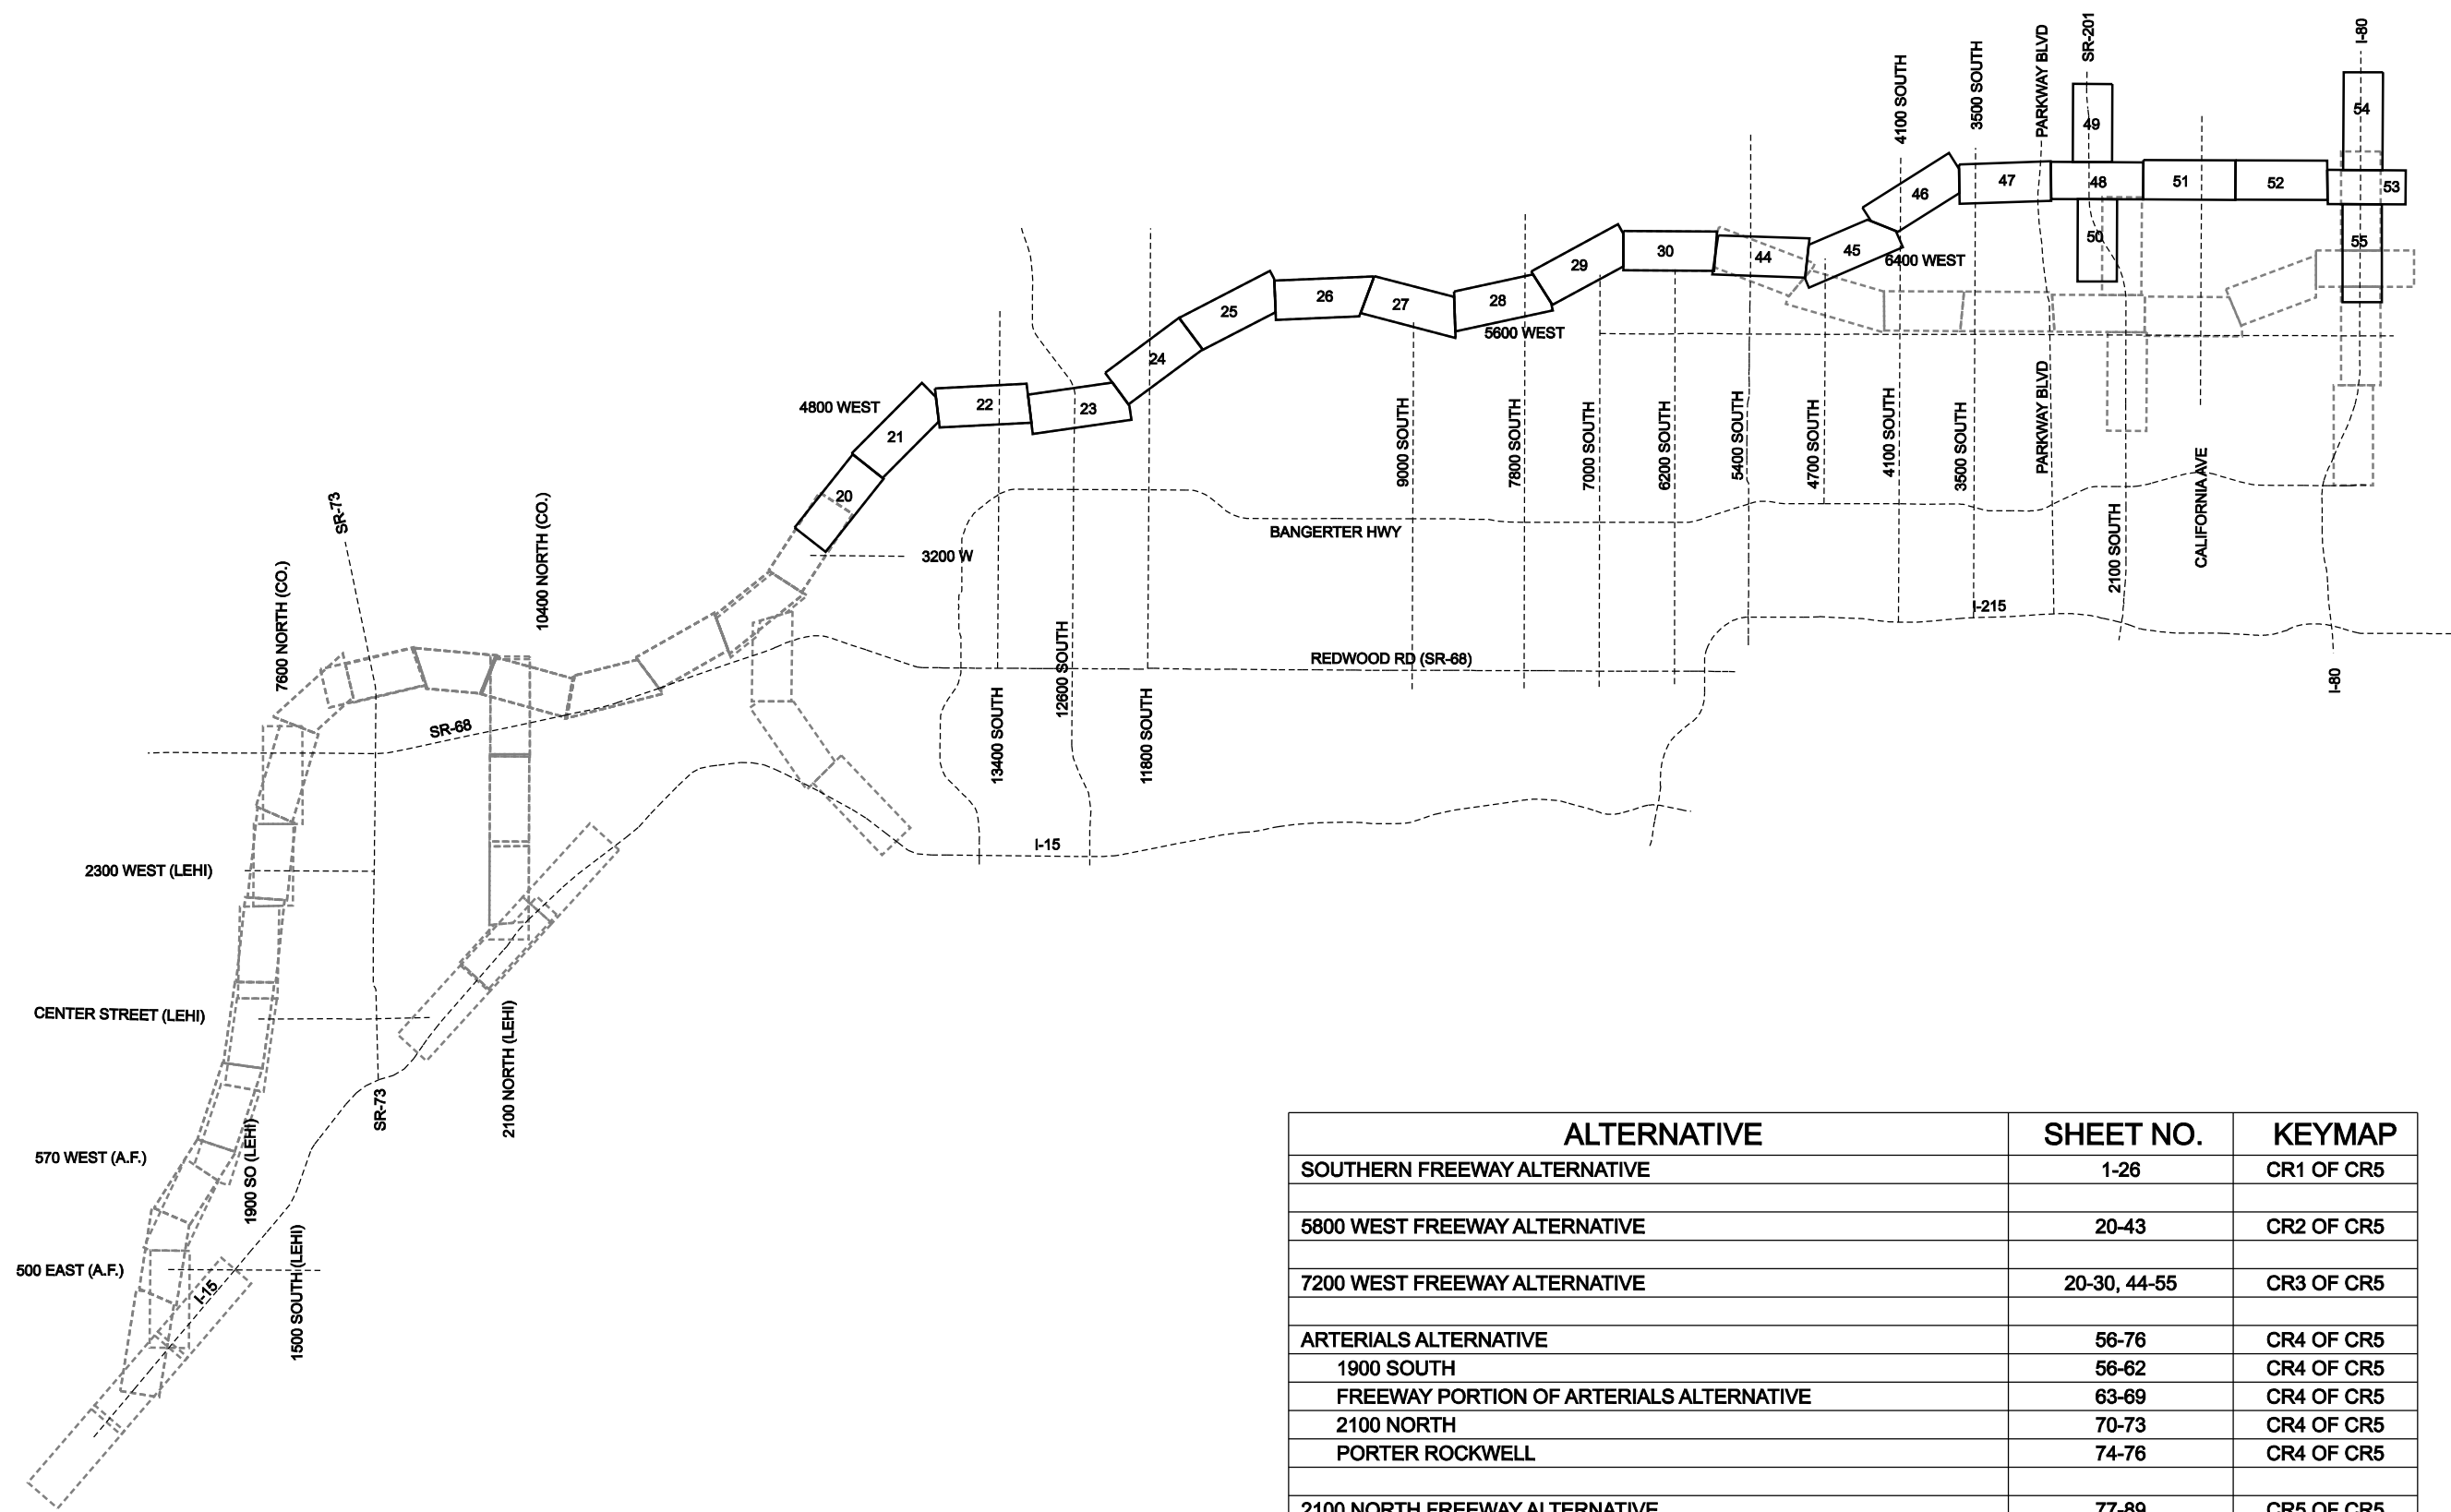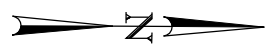

EOP

CUT LINE

FILL LINE

WETLANDS

PROPERTY LINE

CITY BOUNDARY

CUT

FILL

WETLANDS

PROPERTY LINE

CITY BOUNDARY

LEGEND

ROW

DRAINAGE EASEMENT

UTILITY RELOCATION EASEMENT

TRANSIT EASEMENTS

CENTER RUNNING

MIXED TRAFFIC

ROW

DRAINAGE EASEMENT

UTILITY RELOCATION EASEMENT

TRANSIT EASEMENTS

CENTER RUNNING

MIXED TRAFFIC




ALTERNATIVE	SHEET NO.	KEYMAP
SOUTHERN FREEWAY ALTERNATIVE	1-26	CR1 OF CR5
5800 WEST FREEWAY ALTERNATIVE	20-43	CR2 OF CR5
7200 WEST FREEWAY ALTERNATIVE	20-30, 44-55	CR3 OF CR5
ARTERIALS ALTERNATIVE	56-76	CR4 OF CR5
1900 SOUTH	56-62	CR4 OF CR5
FREEWAY PORTION OF ARTERIALS ALTERNATIVE	63-69	CR4 OF CR5
2100 NORTH	70-73	CR4 OF CR5
PORTER ROCKWELL	74-76	CR4 OF CR5
2100 NORTH FREEWAY ALTERNATIVE	77-89	CR5 OF CR5

MOUNTAIN VIEW CORRIDOR

7200 WEST FREEWAY ALTERNATIVE

KEYMAP

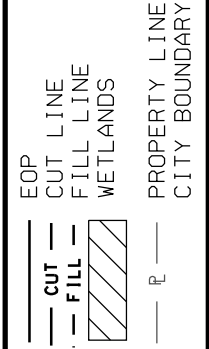

LEGEND


—	—	—	ROW
- - - - -	- - - - -	- - - - -	DRAINAGE EASEMENT
—	—	—	UTILITY RELOCATION EASEMENT
- - - - -	- - - - -	- - - - -	TRANSIT EASEMENTS
- - - - -	- - - - -	- - - - -	CENTER RUNNING
- - - - -	- - - - -	- - - - -	MIXED TRAFFIC



MOUNTAIN VIEW CORRIDOR
ARTERIALS ALTERNATIVE
KEYMAP

2100N FREEWAY ALTERNATIVE

CROSS REFERENCE SHEET

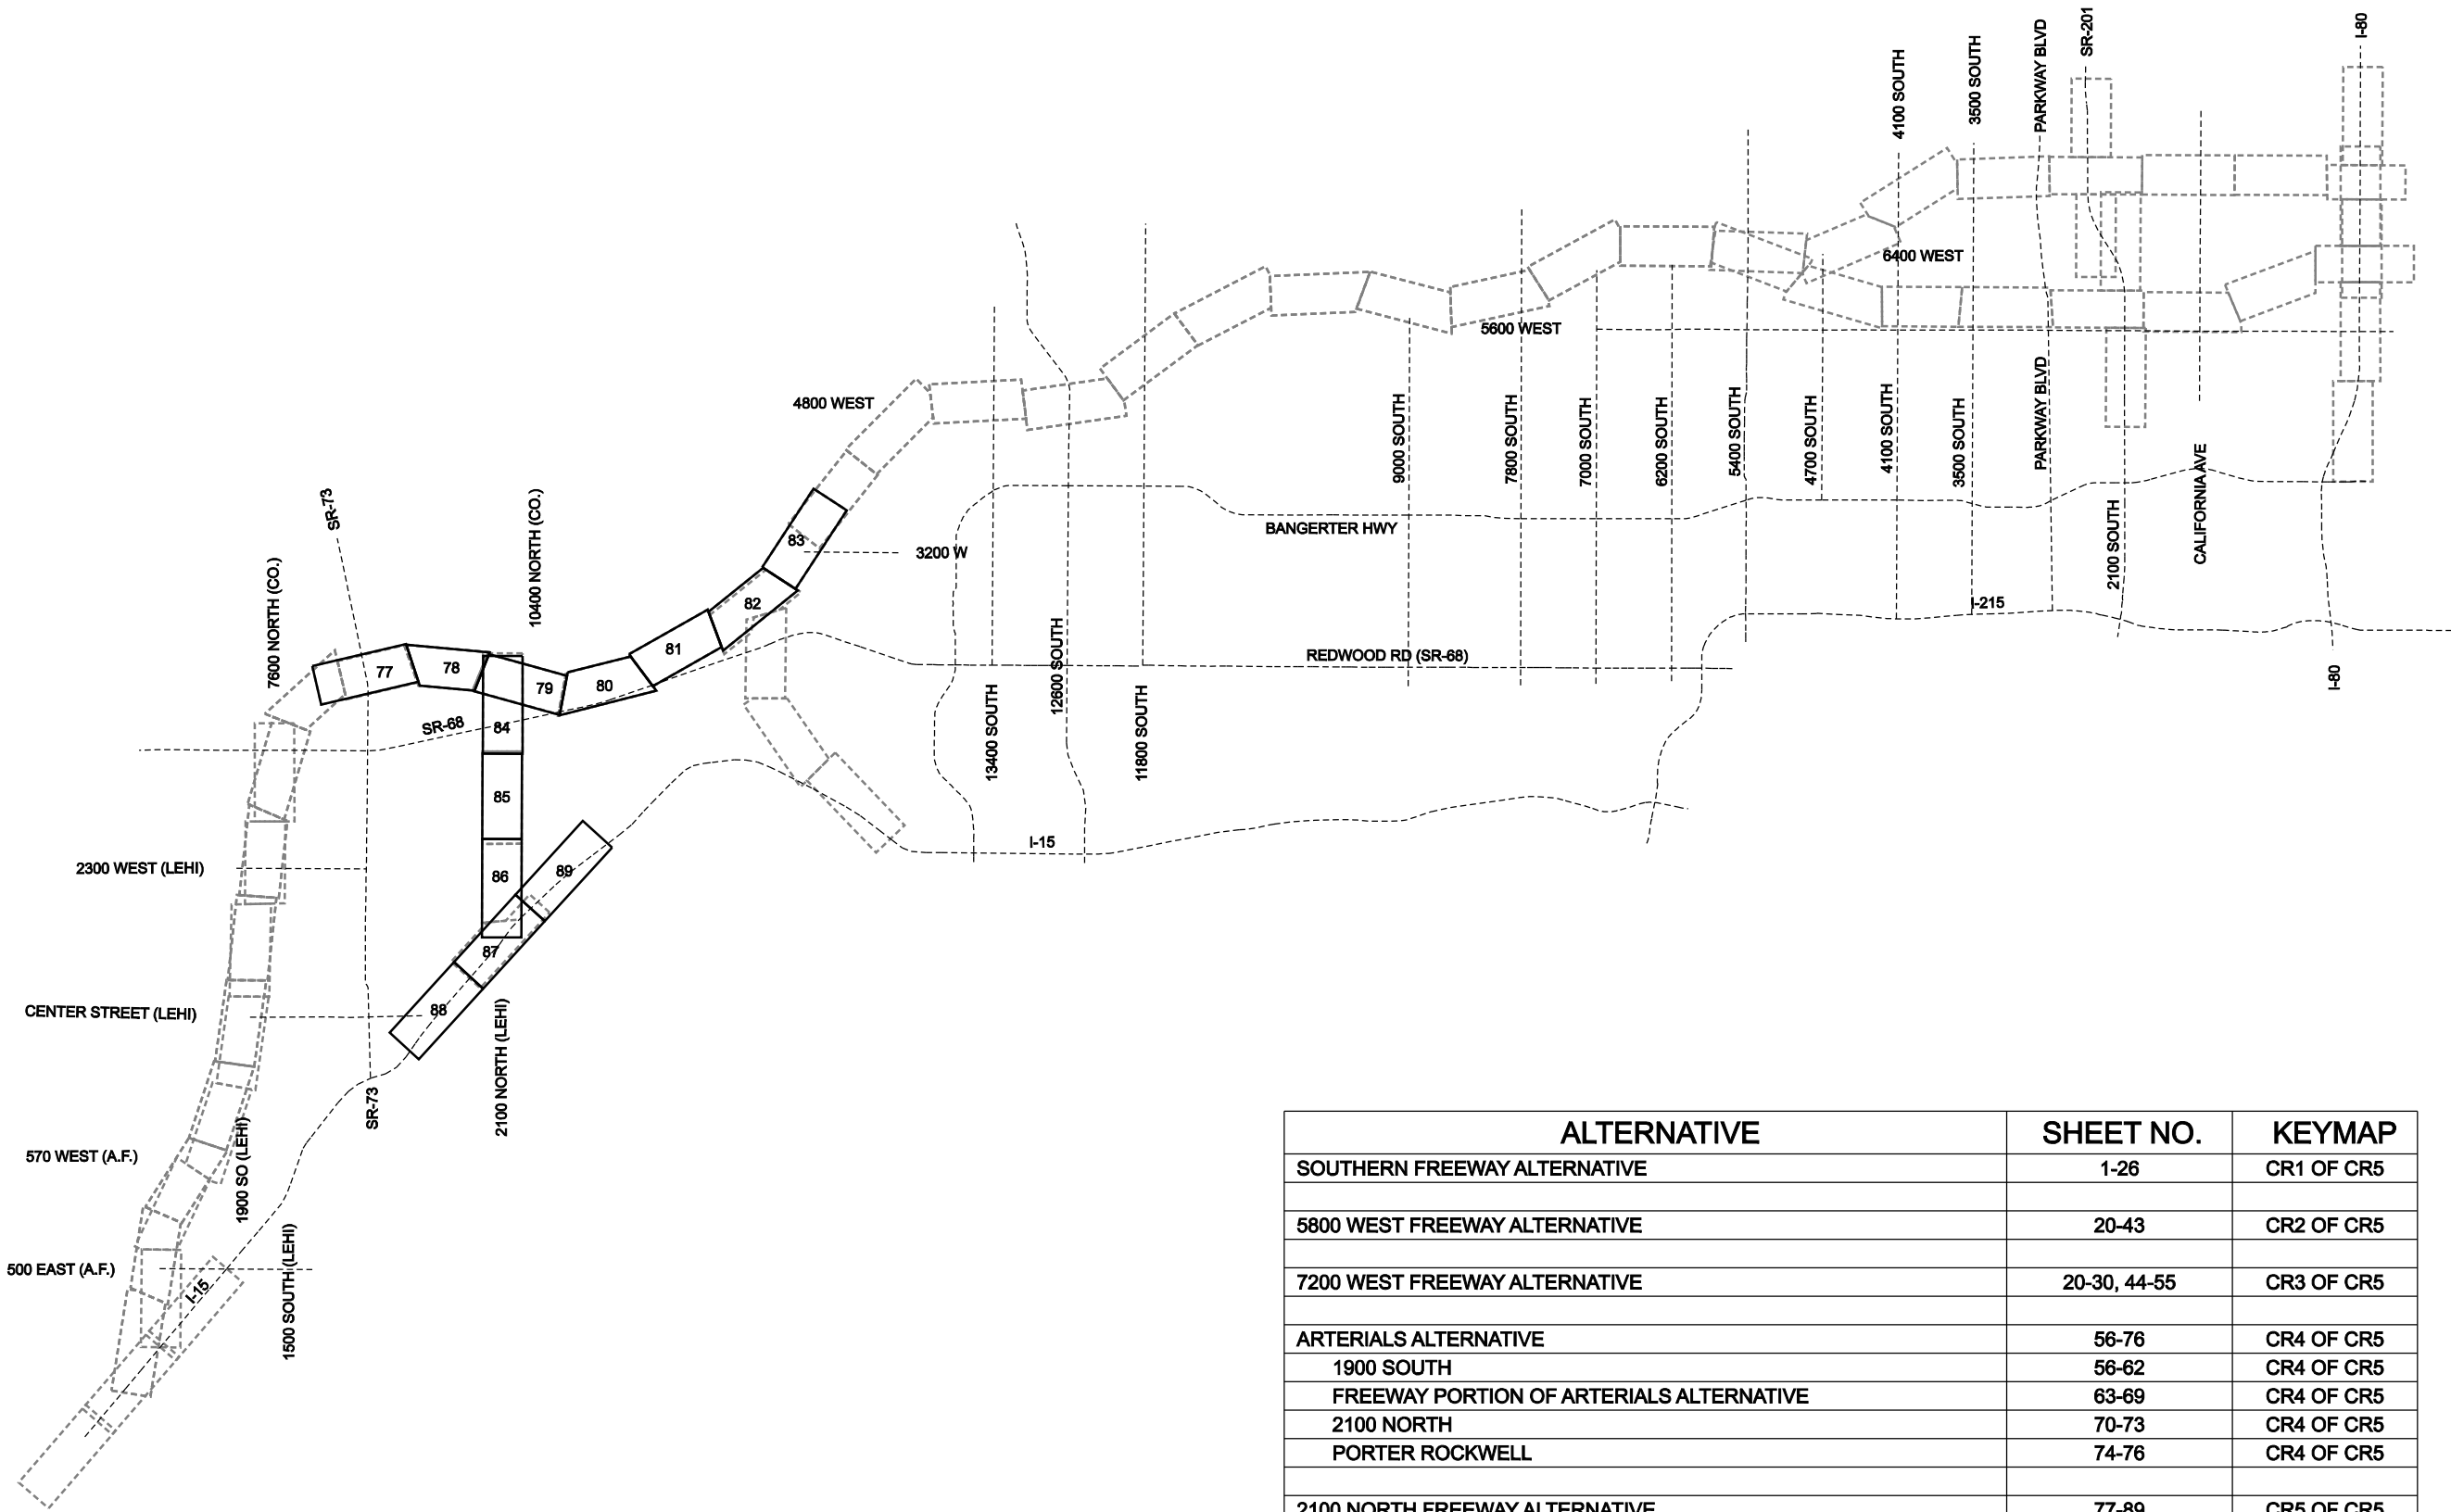

ALTERNATIVE	SHEET NO.	KEYMAP
SOUTHERN FREEWAY ALTERNATIVE	1-26	CR1 OF CR5
5800 WEST FREEWAY ALTERNATIVE	20-43	CR2 OF CR5
7200 WEST FREEWAY ALTERNATIVE	20-30, 44-55	CR3 OF CR5
ARTERIALS ALTERNATIVE	56-76	CR4 OF CR5
1900 SOUTH	56-62	CR4 OF CR5
FREEWAY PORTION OF ARTERIALS ALTERNATIVE	63-69	CR4 OF CR5
2100 NORTH	70-73	CR4 OF CR5
PORTER ROCKWELL	74-76	CR4 OF CR5
2100 NORTH FREEWAY ALTERNATIVE	77-89	CR5 OF CR5

EOP

CUT LINE

FILL LINE

WETLANDS

PROPERTY LINE

CITY BOUNDARY

LEGEND

ROW

DRAINAGE EASEMENT

UTILITY RELOCATION EASEMENT

TRANSIT EASEMENTS


CENTER RUNNING

MIXED TRAFFIC




MOUNTAIN VIEW CORRIDOR
2100N FREEWAY ALTERNATIVE
KEYMAP


8/12/2008 U:\22687A-WTC\Sheet_Files\Trio_LEIS_DrainageConcept\DR-01.dgn

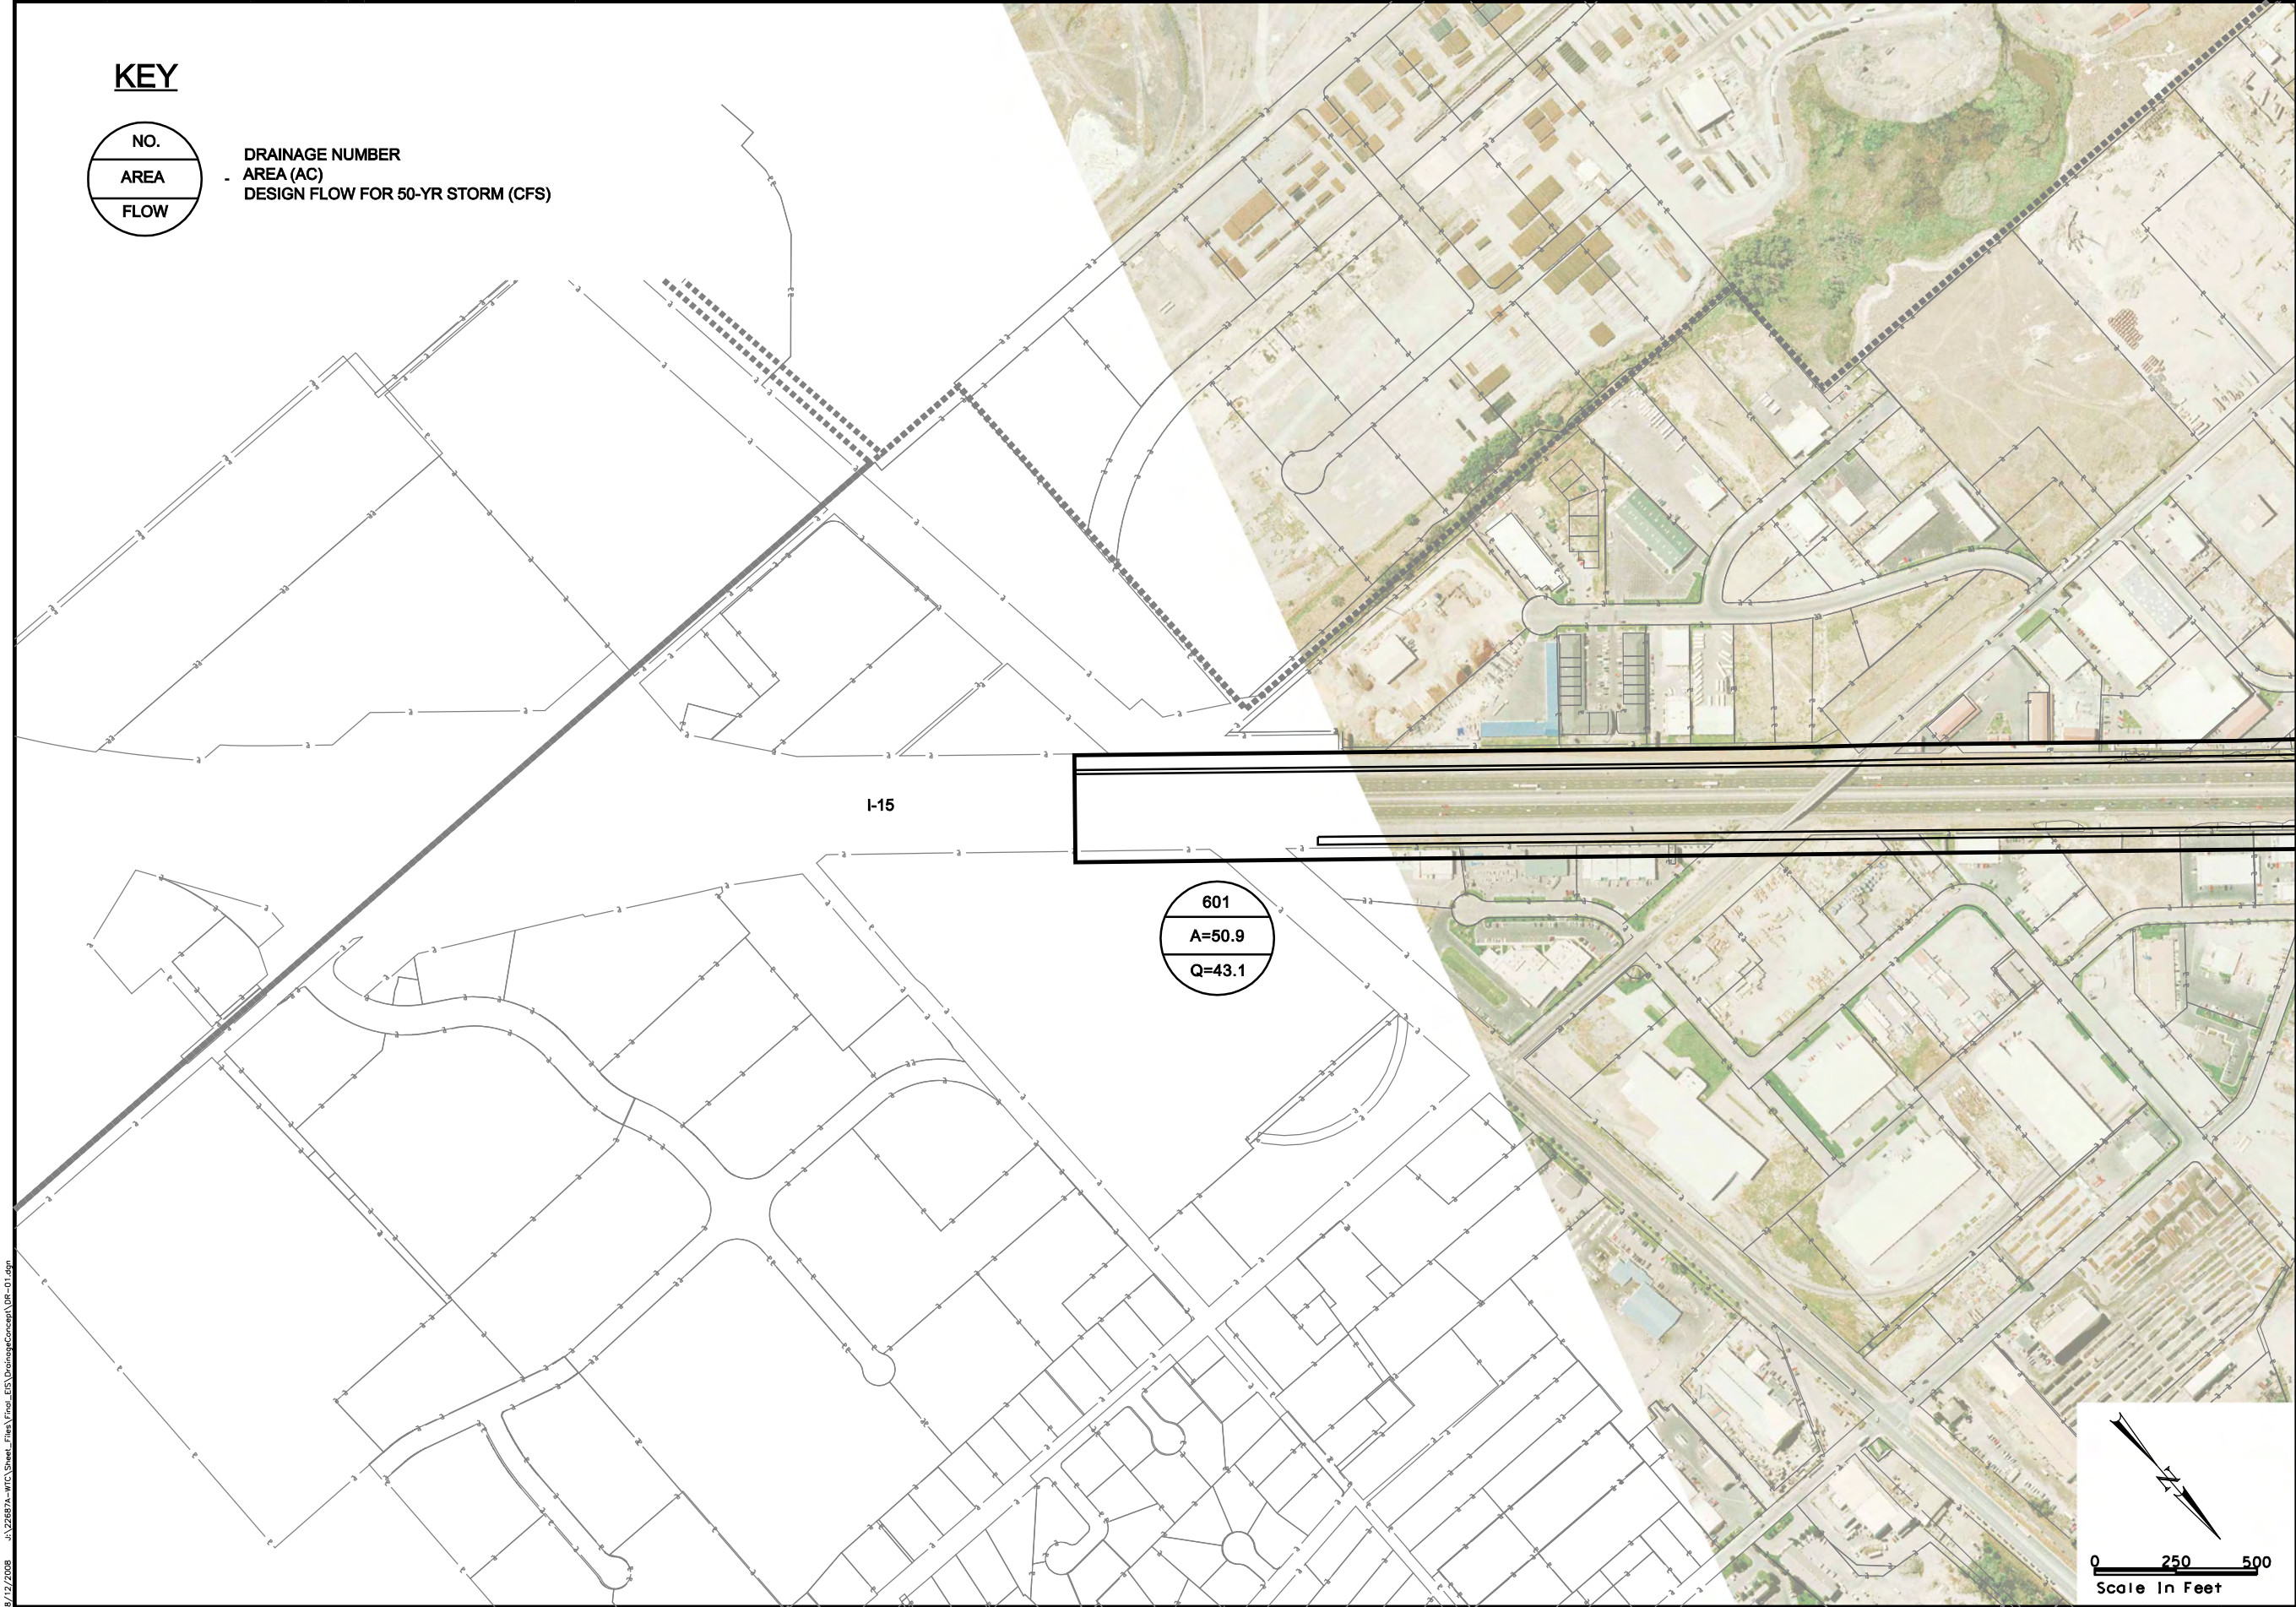

KEY

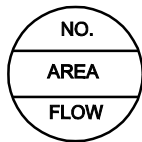

DRAINAGE NUMBER
- AREA (AC)
DESIGN FLOW FOR 50-YR STORM (CFS)

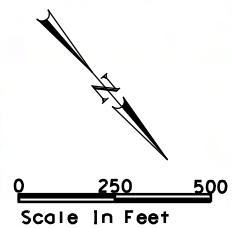

LEGEND


- ROW
- DRAINAGE EASEMENT
- UTILITY RELOCATION EASEMENT
- TRANSIT EASEMENTS
- CENTER RUNNING
- MIXED TRAFFIC

- EOP
- CENTERLINE
- CUT LINE
- FILL LINE
- WETLANDS




MOUNTAIN VIEW CORRIDOR
SOUTHERN FREEWAY ALTERNATIVE
DRAINAGE CONCEPT

8/12/2008 J:\22687A-WTC\Sheet_Files\Final_EIS\DrainageConcept\DR-02.dgn

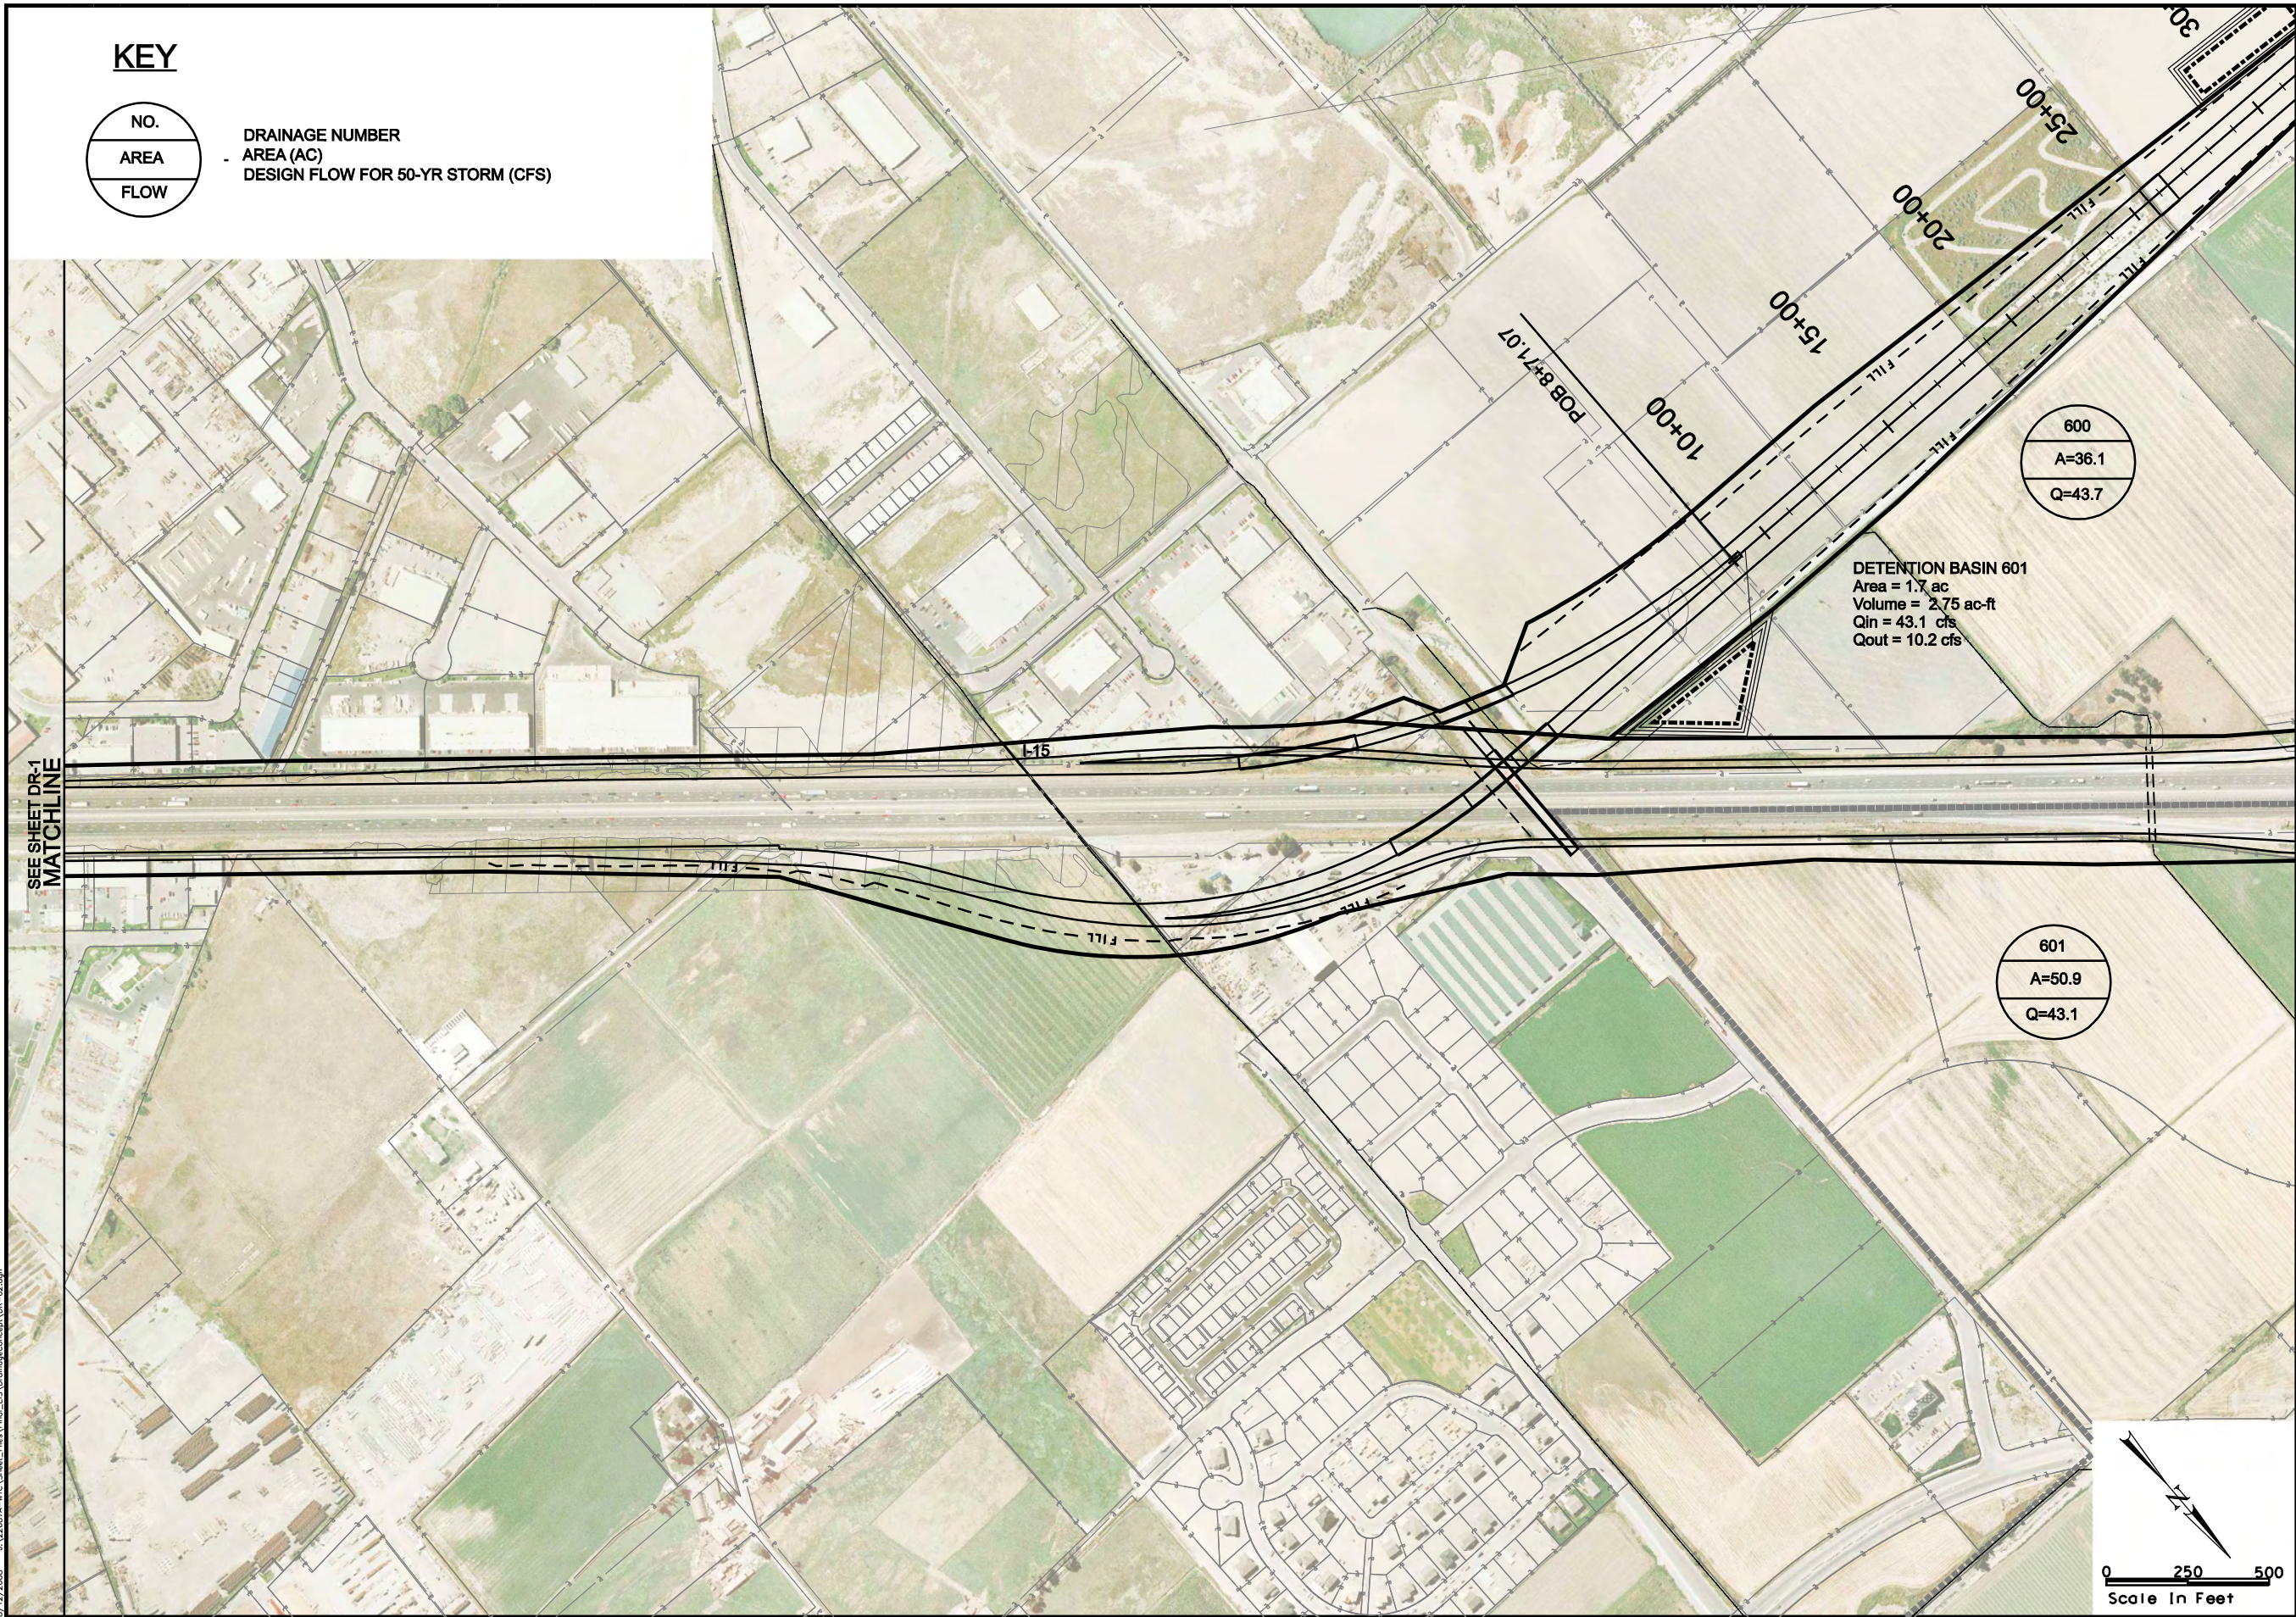

KEY

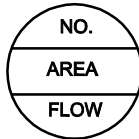


DRAINAGE NUMBER
AREA (AC)
DESIGN FLOW FOR 50-YR STORM (CFS)

EOP
CENTERLINE
CUT LINE
FILL LINE
WETLANDS

LEGEND
ROW
DRAINAGE EASEMENT
UTILITY RELOCATION EASEMENT
TRANSIT EASEMENTS
CENTER RUNNING
MIXED TRAFFIC



MOUNTAIN VIEW CORRIDOR
SOUTHERN FREEWAY ALTERNATIVE
DRAINAGE CONCEPT

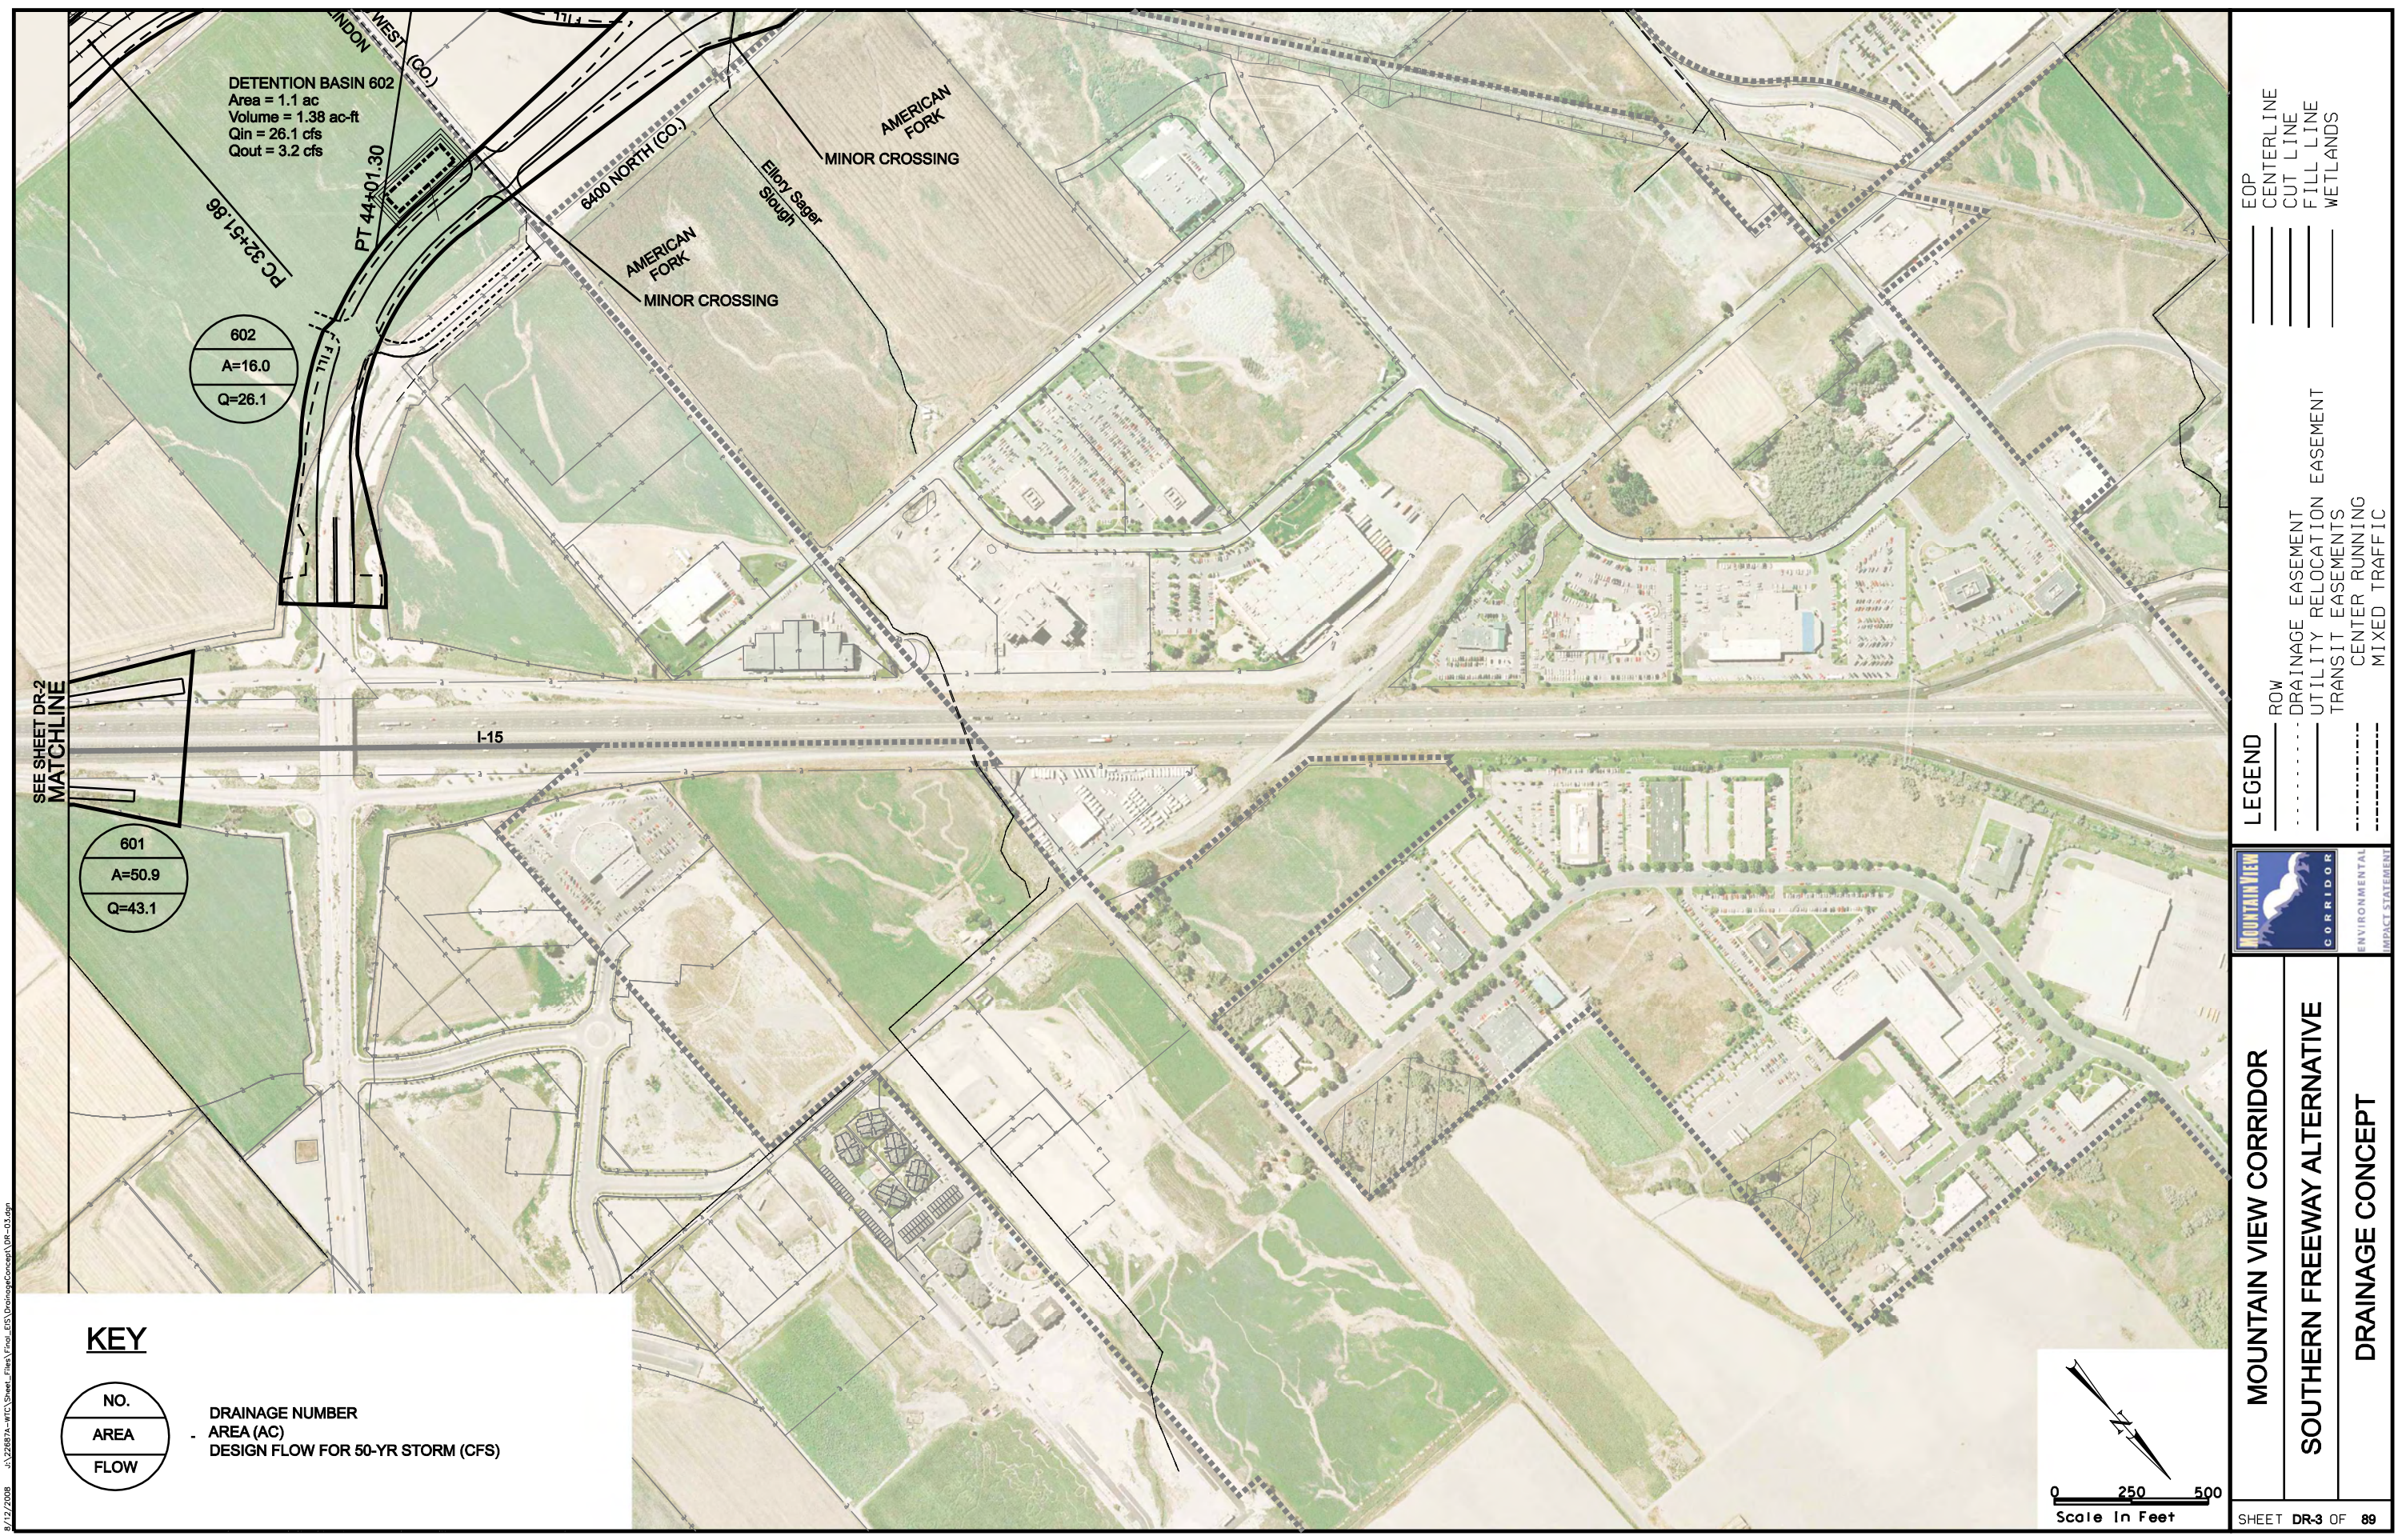

DETENTION BASIN 602
Area = 1.1 ac
Volume = 1.38 ac-ft
Q_{in} = 26.1 cfs
Q_{out} = 3.2 cfs

602
A=16.0
Q=26.1

601
A=50.9
Q=43.1

NO.

AREA

FLOW

KEY

DRAINAGE NUMBER

AREA (AC)

DESIGN FLOW FOR 50-YR STORM (CFS)

- EOP
- CENTERLINE
- CUT LINE
- FILL LINE
- WETLANDS

- ROW
- DRAINAGE EASEMENT
- UTILITY RELOCATION EASEMENT
- TRANSIT EASEMENTS
- CENTER RUNNING
- MIXED TRAFFIC



MOUNTAIN VIEW CORRIDOR


SOUTHERN FREEWAY ALTERNATIVE

DRAINAGE CONCEPT


SHEET DR-3 OF 89

8/12/2008 U:\22687A-WTC\Sheet_Files\Final_EIS\DrainageConcept\DR-04.dgn

KEY

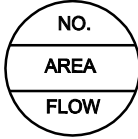

DRAINAGE NUMBER
AREA (AC)
DESIGN FLOW FOR 50-YR STORM (CFS)

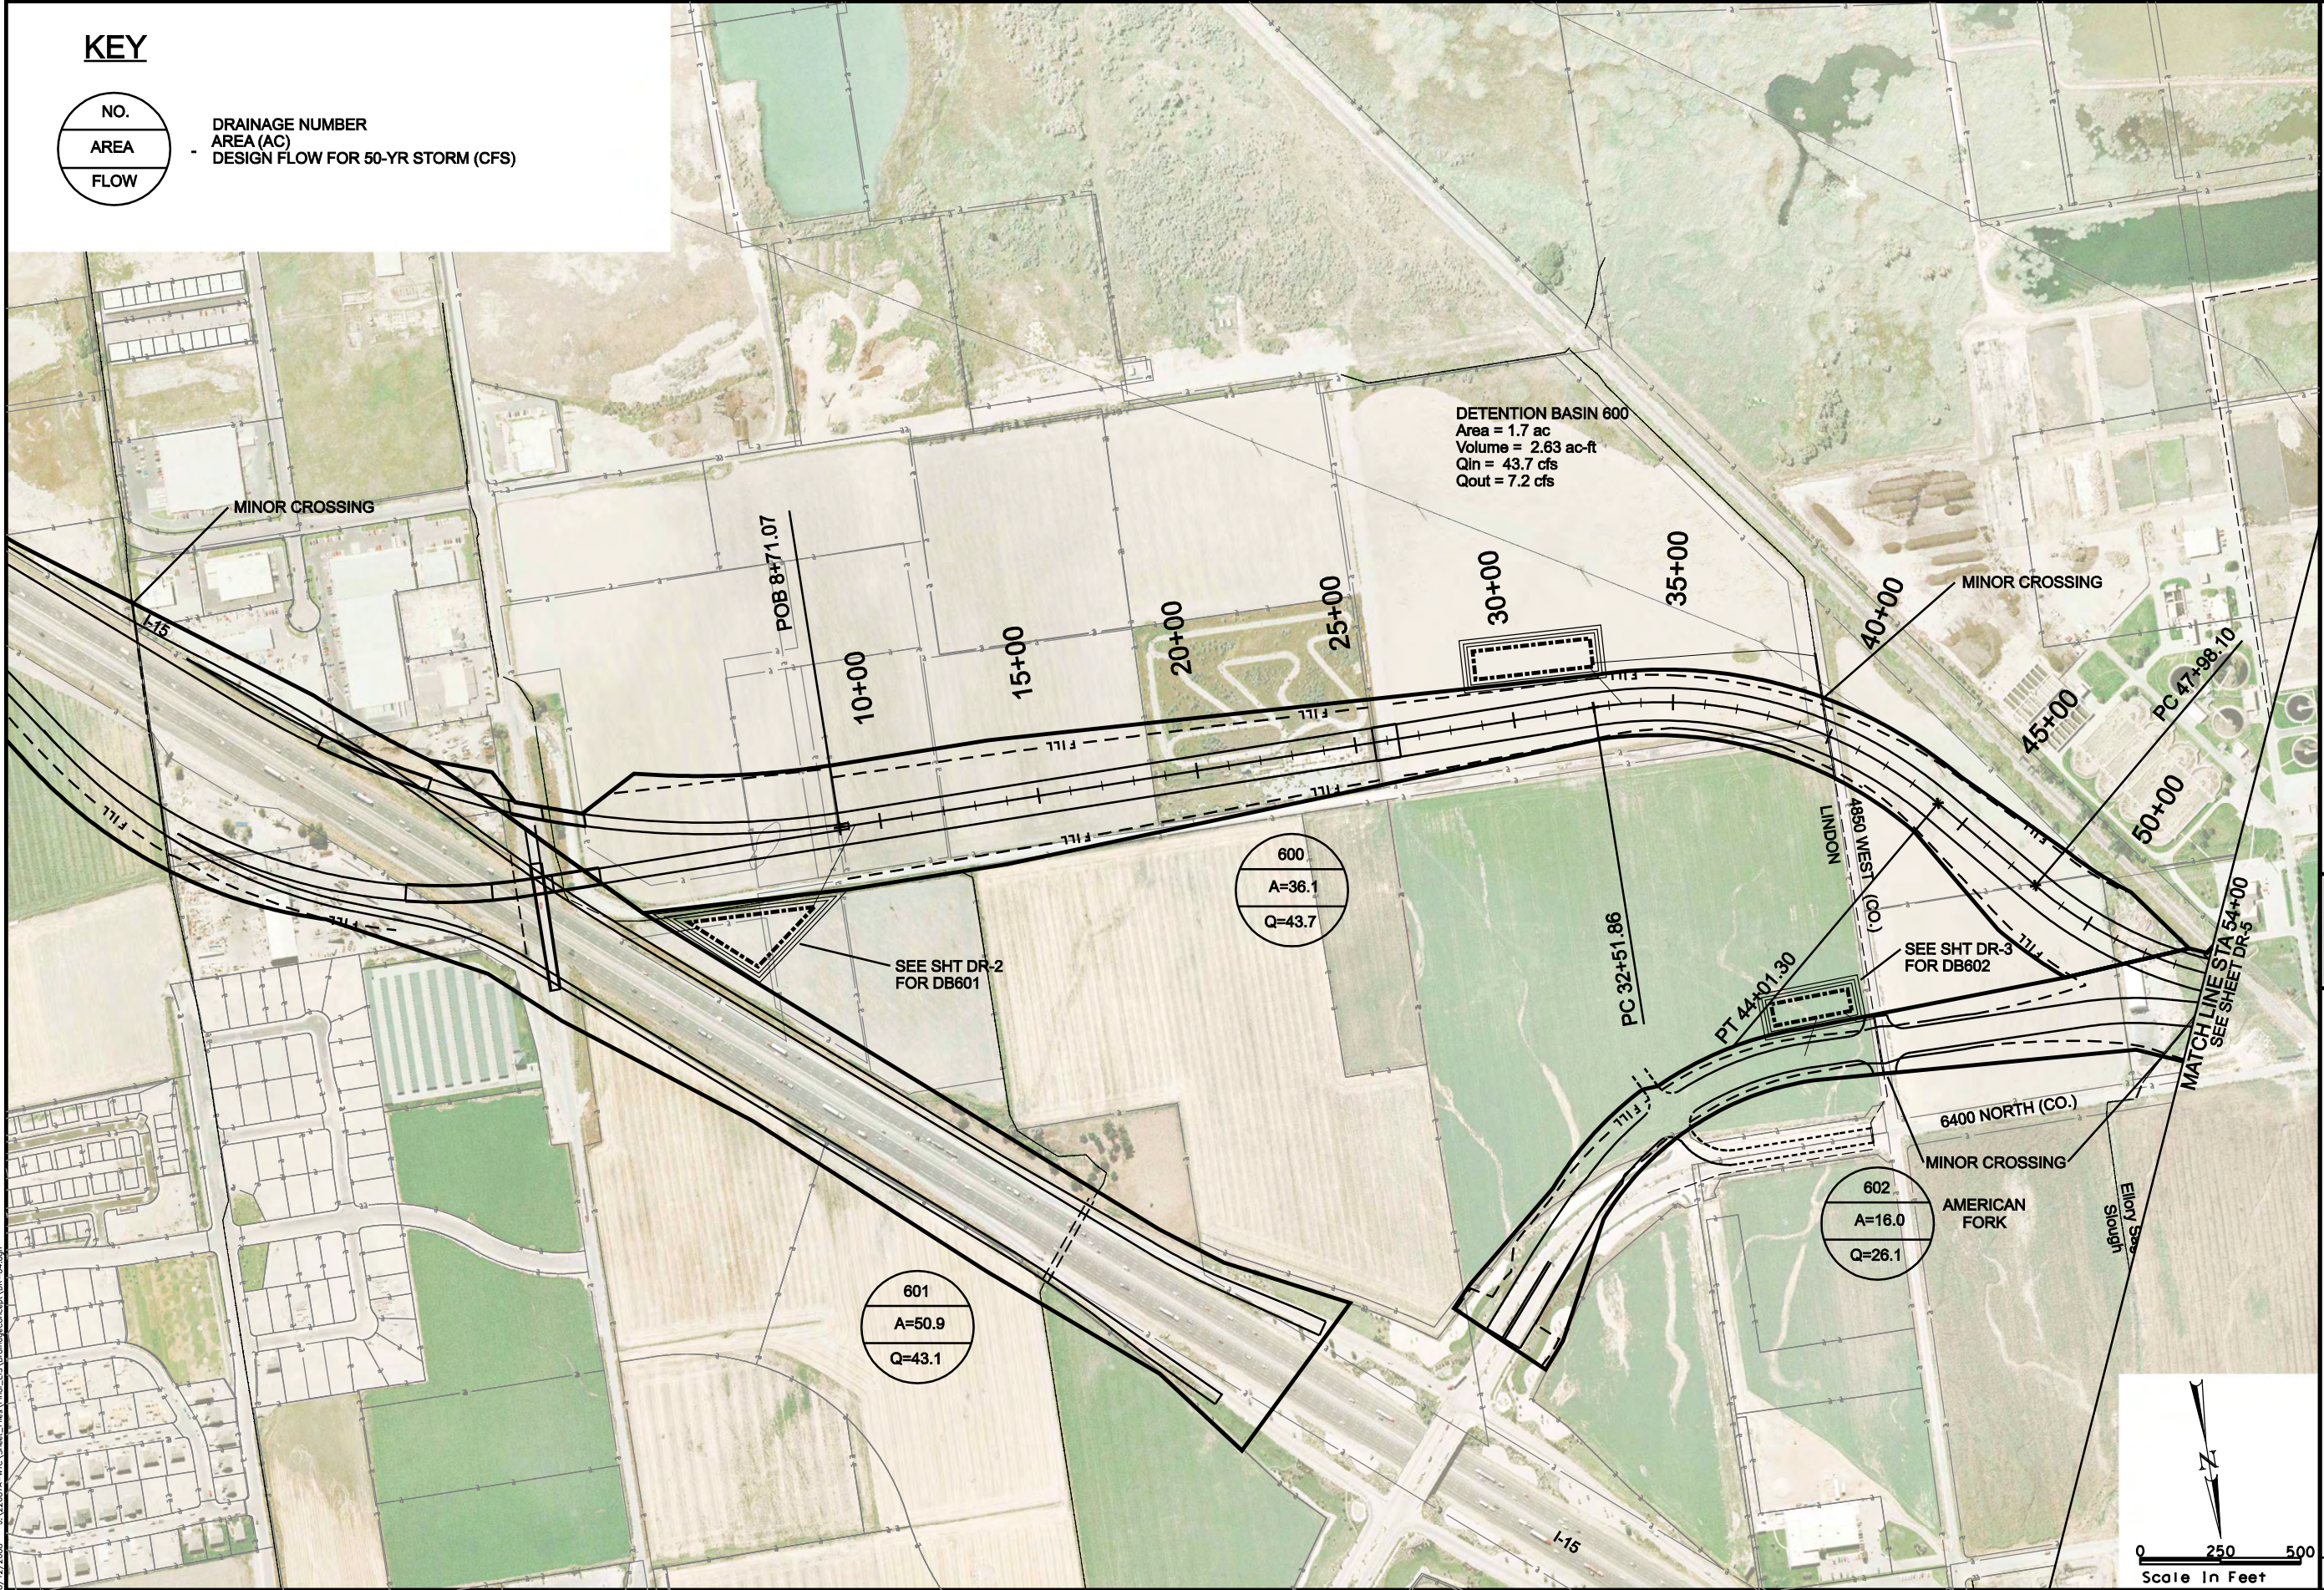

DETENTION BASIN 600
Area = 1.7 ac
Volume = 2.63 ac-ft
Q_{in} = 43.7 cfs
Q_{out} = 7.2 cfs

SEE SHT DR-2
FOR DB601

SEE SHT DR-3
FOR DB602

MATCH LINE STA 54+00
SEE SHEET DR-5

EOP
CENTERLINE
CUT LINE
FILL LINE
WETLANDS

ROW
DRAINAGE EASEMENT
UTILITY RELOCATION EASEMENT
TRANSIT EASEMENTS
CENTER RUNNING
MIXED TRAFFIC

LEGEND




MOUNTAIN VIEW CORRIDOR

SOUTHERN FREEWAY ALTERNATIVE


DRAINAGE CONCEPT

8/12/2008 J:\22687A-WTC\Sheet_Files\Trio_LEIS_DrainageConcept\DR-05.DGN

KEY

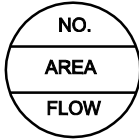

DRAINAGE NUMBER
AREA (AC)
DESIGN FLOW FOR 50-YR STORM (CFS)

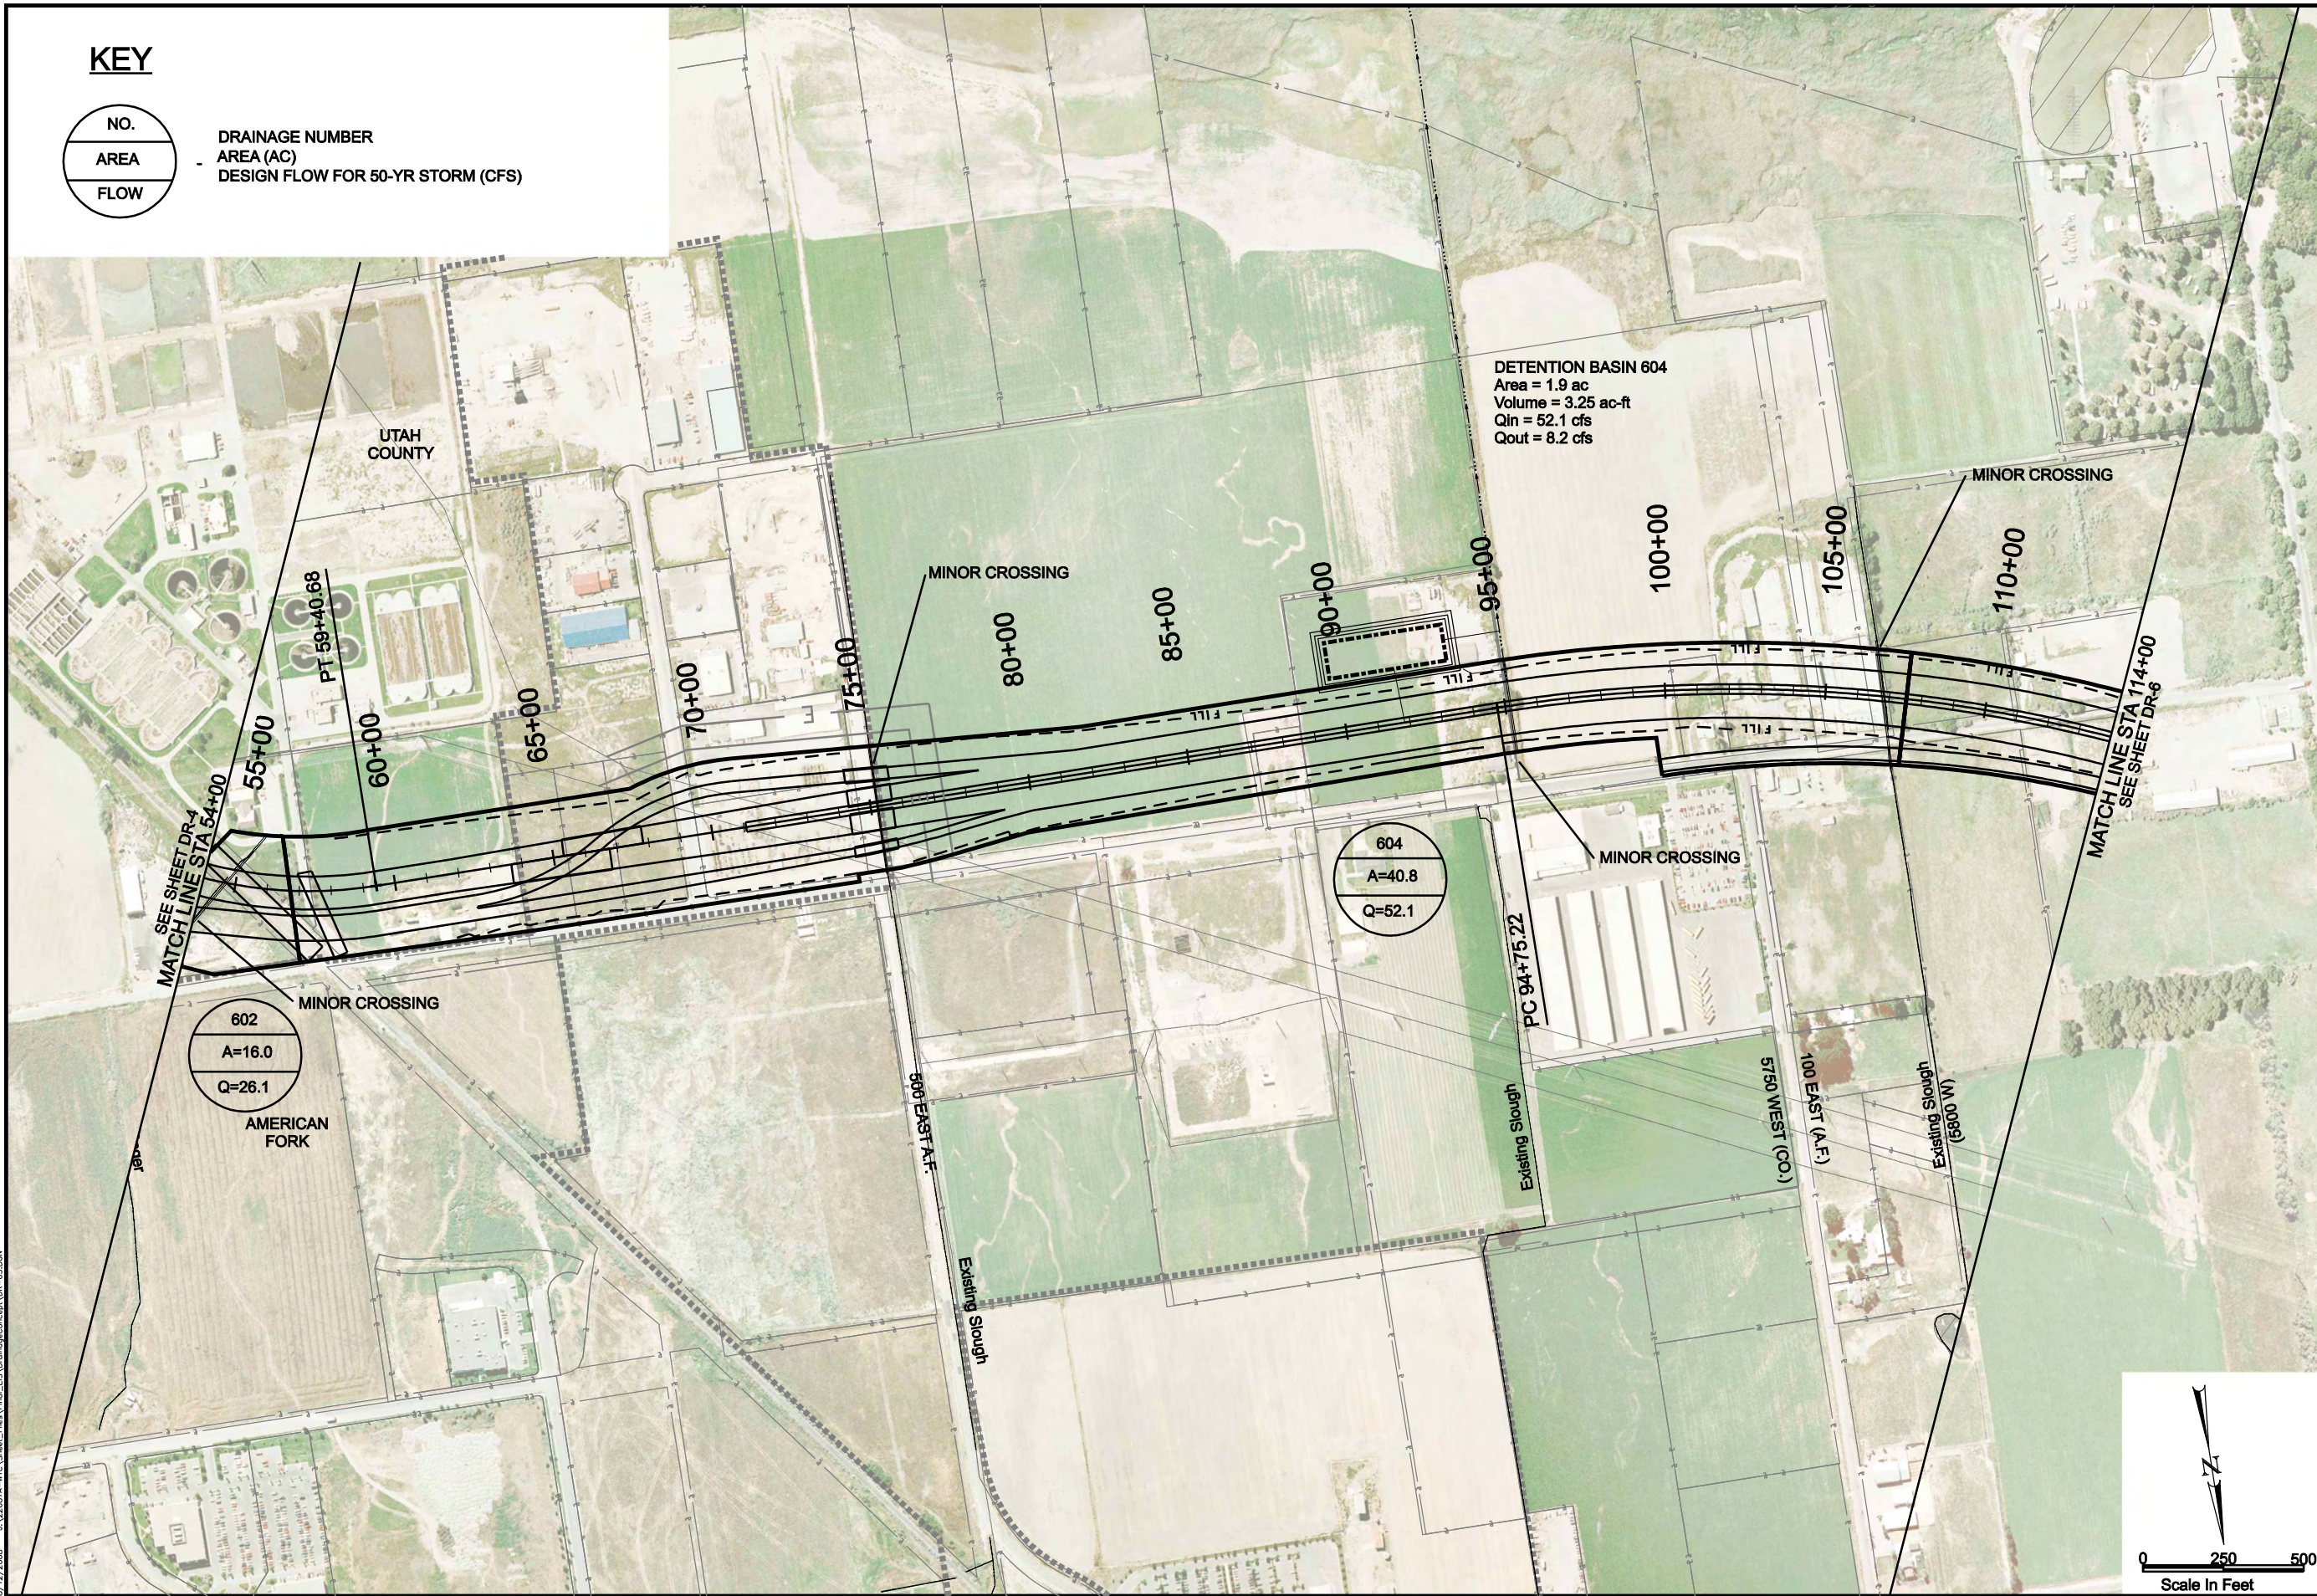

EOP
CENTERLINE
CUT LINE
FILL LINE
WETLANDS

LEGEND
ROW
DRAINAGE EASEMENT
UTILITY RELOCATION EASEMENT
TRANSIT EASEMENTS
CENTER RUNNING
MIXED TRAFFIC




MOUNTAIN VIEW CORRIDOR


SOUTHERN FREEWAY ALTERNATIVE

DRAINAGE CONCEPT

8/12/2008 U:\22687A-MTC\Sheet_Files\Trio_LIS\DrainageConcept\DR-6.dgn

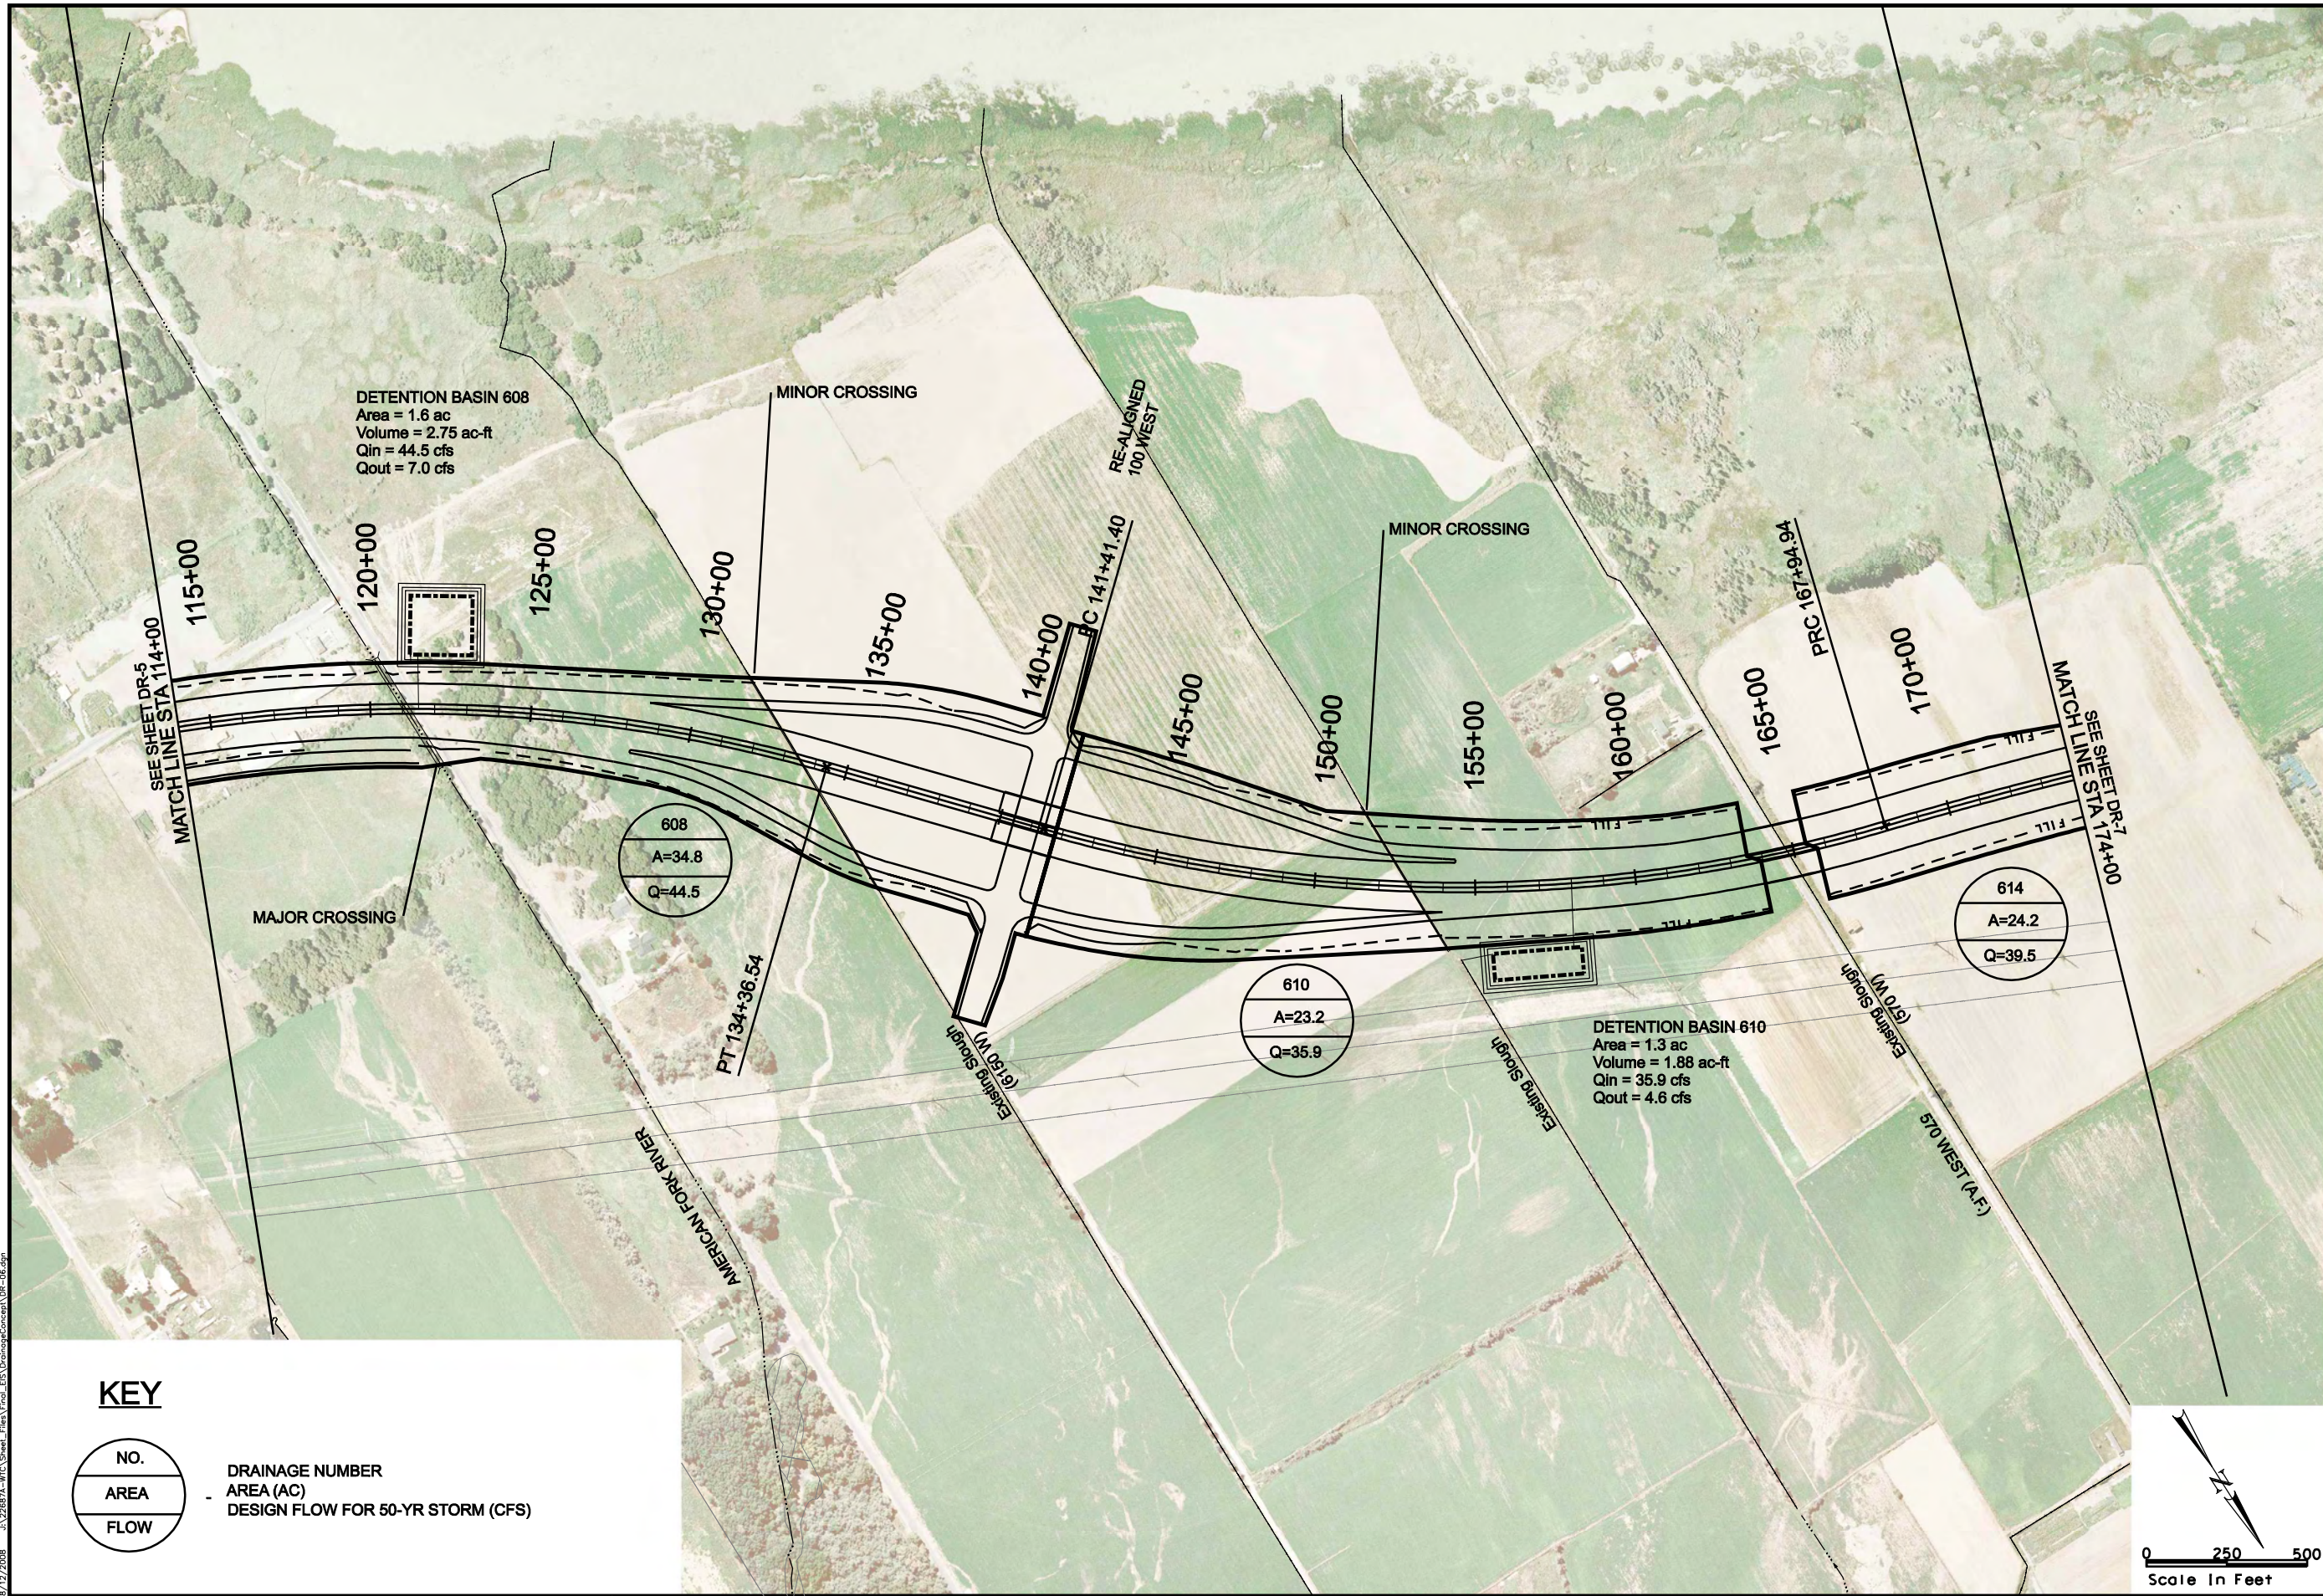

KEY

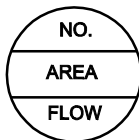

DRAINAGE NUMBER
AREA (AC)
DESIGN FLOW FOR 50-YR STORM (CFS)

EOP
CENTERLINE
CUT LINE
FILL LINE
WETLANDS

ROW
DRAINAGE EASEMENT
UTILITY RELOCATION EASEMENT
TRANSIT EASEMENTS
CENTER RUNNING
MIXED TRAFFIC


LEGEND




MOUNTAIN VIEW CORRIDOR

SOUTHERN FREEWAY ALTERNATIVE

DRAINAGE CONCEPT

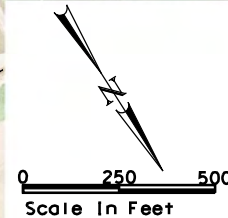

8/12/2008 U:\22687A-WTC\Sheet_Files\Trio_LEIS\DrainageConcept\DR-07.dgn

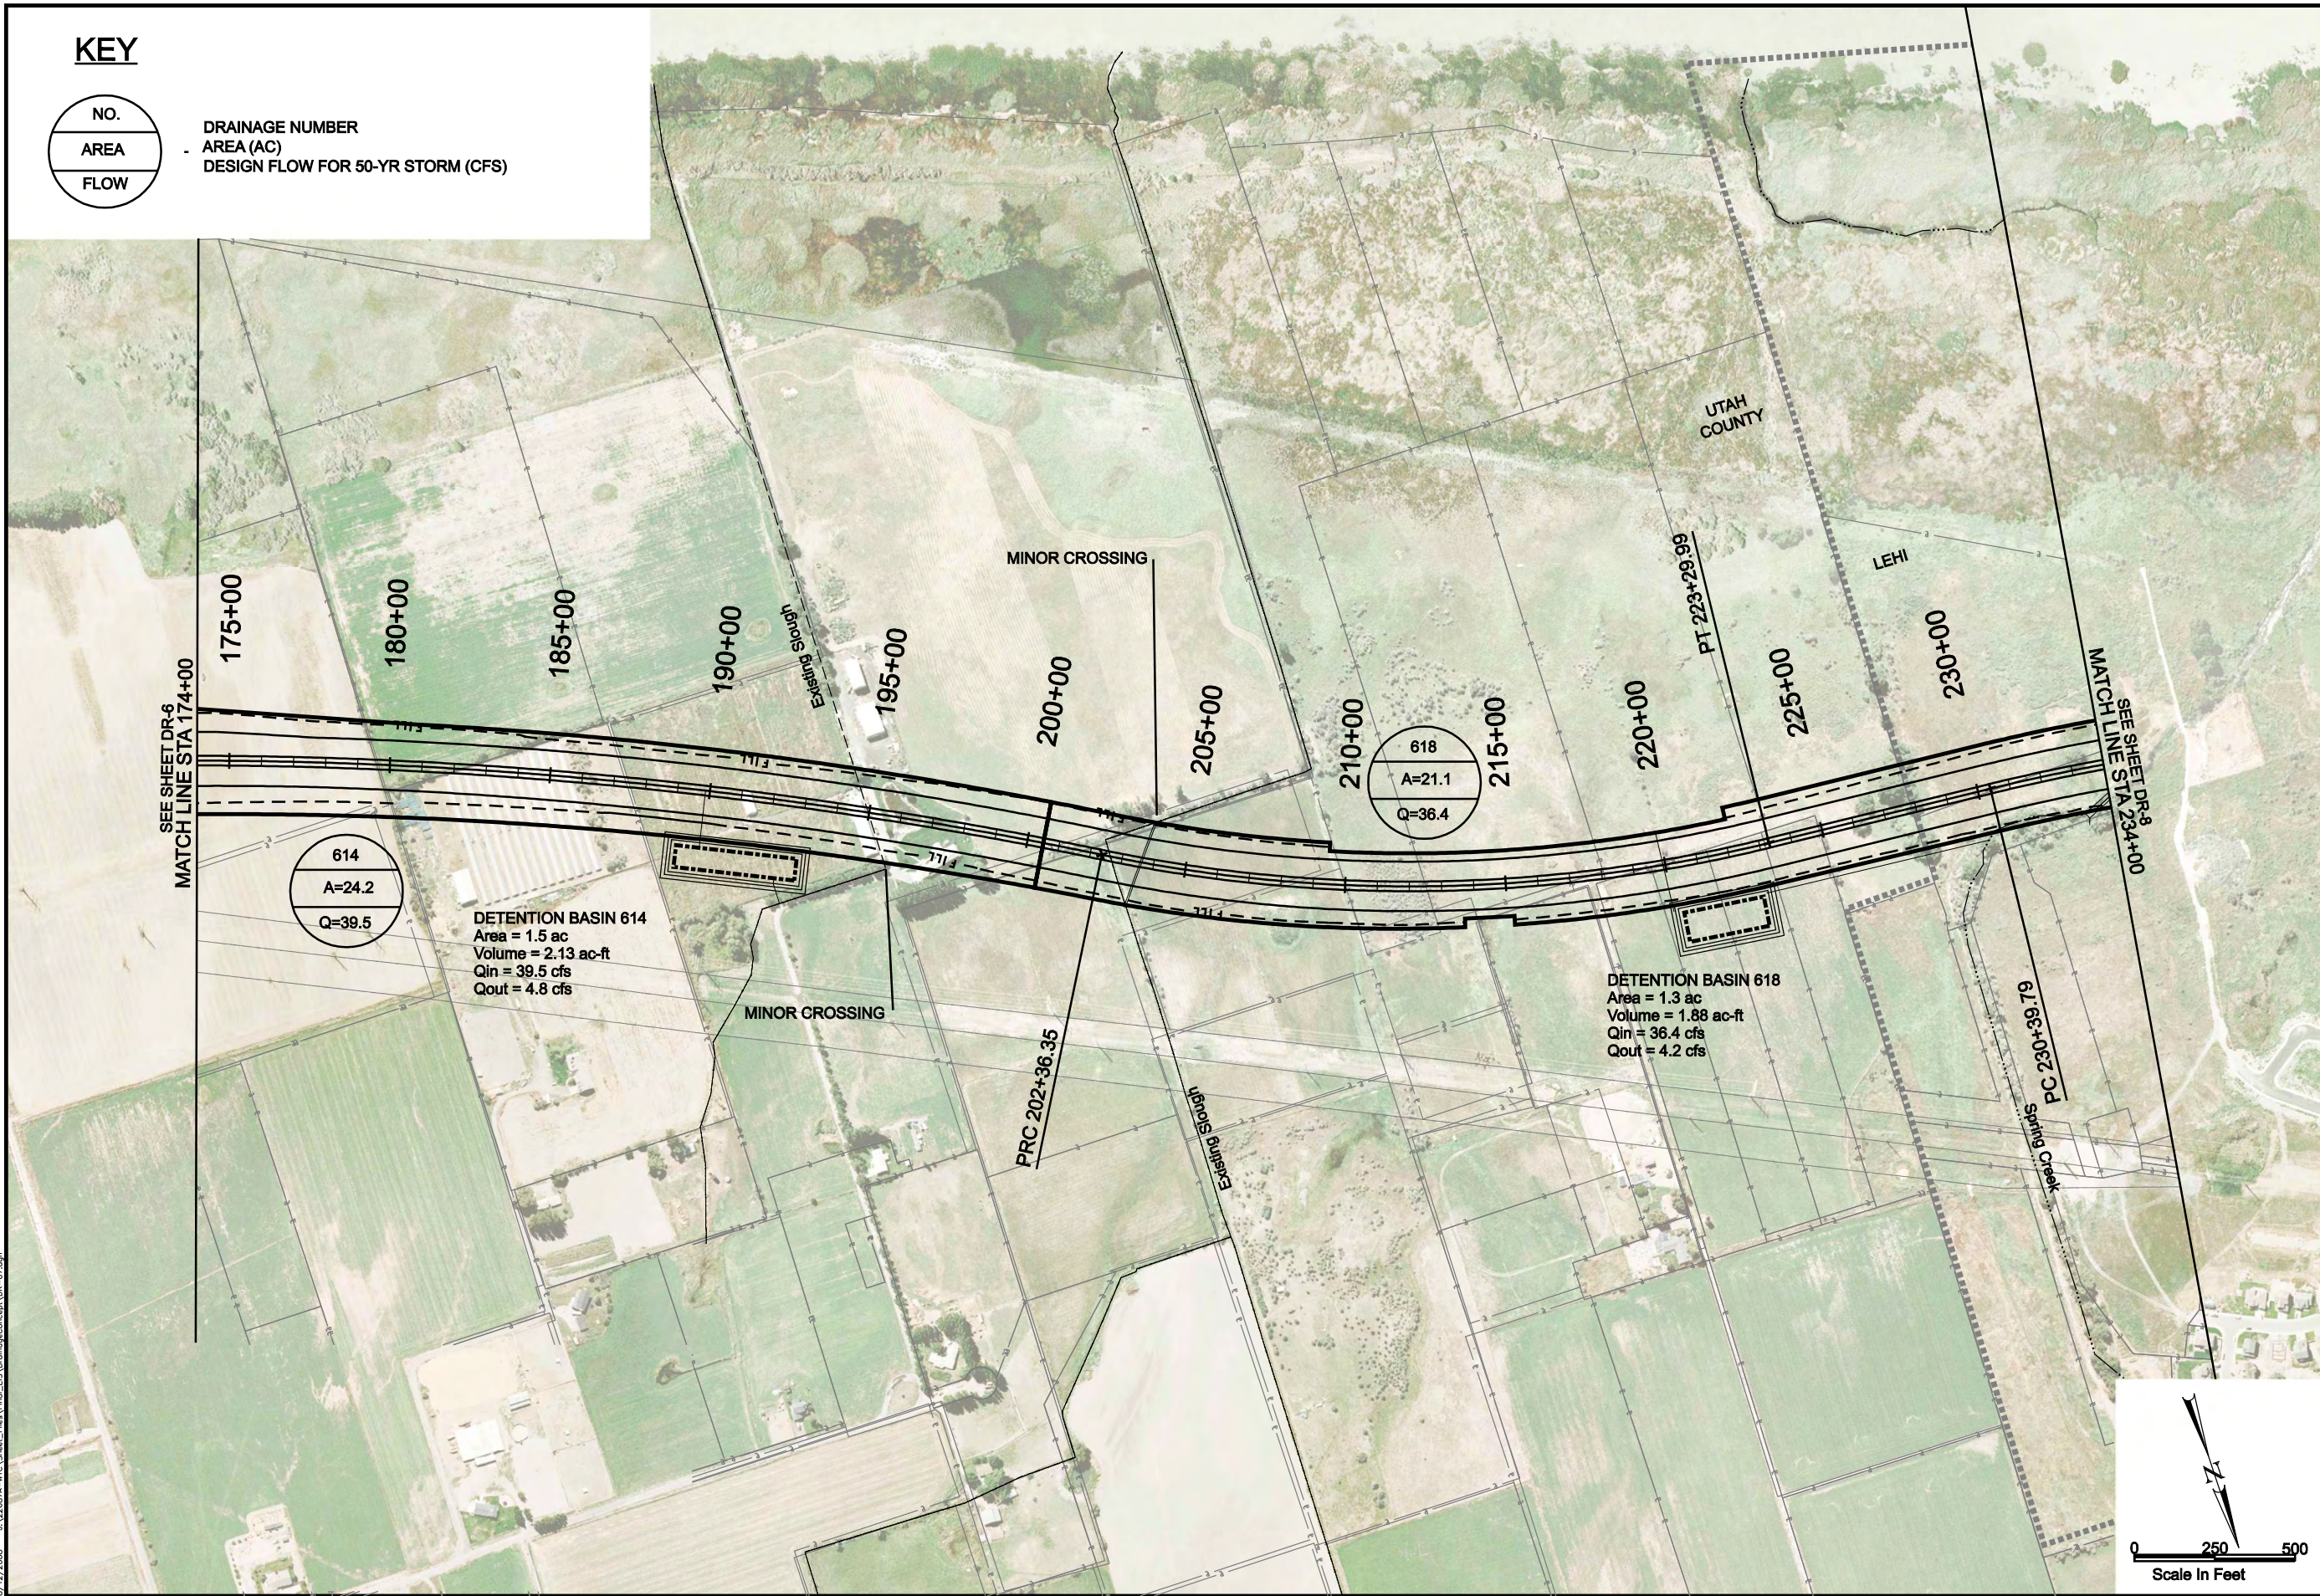

KEY

NO.

AREA

FLOW

-

DRAINAGE NUMBER
AREA (AC)
DESIGN FLOW FOR 50-YR STORM (CFS)

MOUNTAIN VIEW
CORRIDOR

ENVIRONMENTAL
IMPACT STATEMENT

MOUNTAIN VIEW CORRIDOR

SOUTHERN FREEWAY ALTERNATIVE

DRAINAGE CONCEPT

SHEET DR-7 OF 89

LEGEND

ROW

DRAINAGE EASEMENT

UTILITY RELOCATION

TRANSIT EASEMENTS

CENTER RUNNING

MIXED TRAFFIC

EOP

CENTERLINE


CUT LINE

FILL LINE

WETLANDS

8/12/2008 J:\22687A-WTC\Sheet_Files\Trio_LES_DrainageConcept\DR-08.dgn

KEY

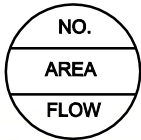

DRAINAGE NUMBER
AREA (AC)
DESIGN FLOW FOR 50-YR STORM (CFS)



EOP
CENTERLINE
CUT LINE
FILL LINE
WETLANDS

ROW
DRAINAGE EASEMENT
UTILITY RELOCATION
TRANSIT EASEMENTS
CENTER RUNNING
MIXED TRAFFIC

LEGEND




MOUNTAIN VIEW CORRIDOR

SOUTHERN FREEWAY ALTERNATIVE


DRAINAGE CONCEPT

8/12/2008 J:\22687A-WTC\Sheet_Files\Trio_LES\DrainageConcept\DR-09.dgn

KEY

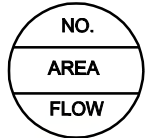

DRAINAGE NUMBER
- AREA (AC)
DESIGN FLOW FOR 50-YR STORM (CFS)

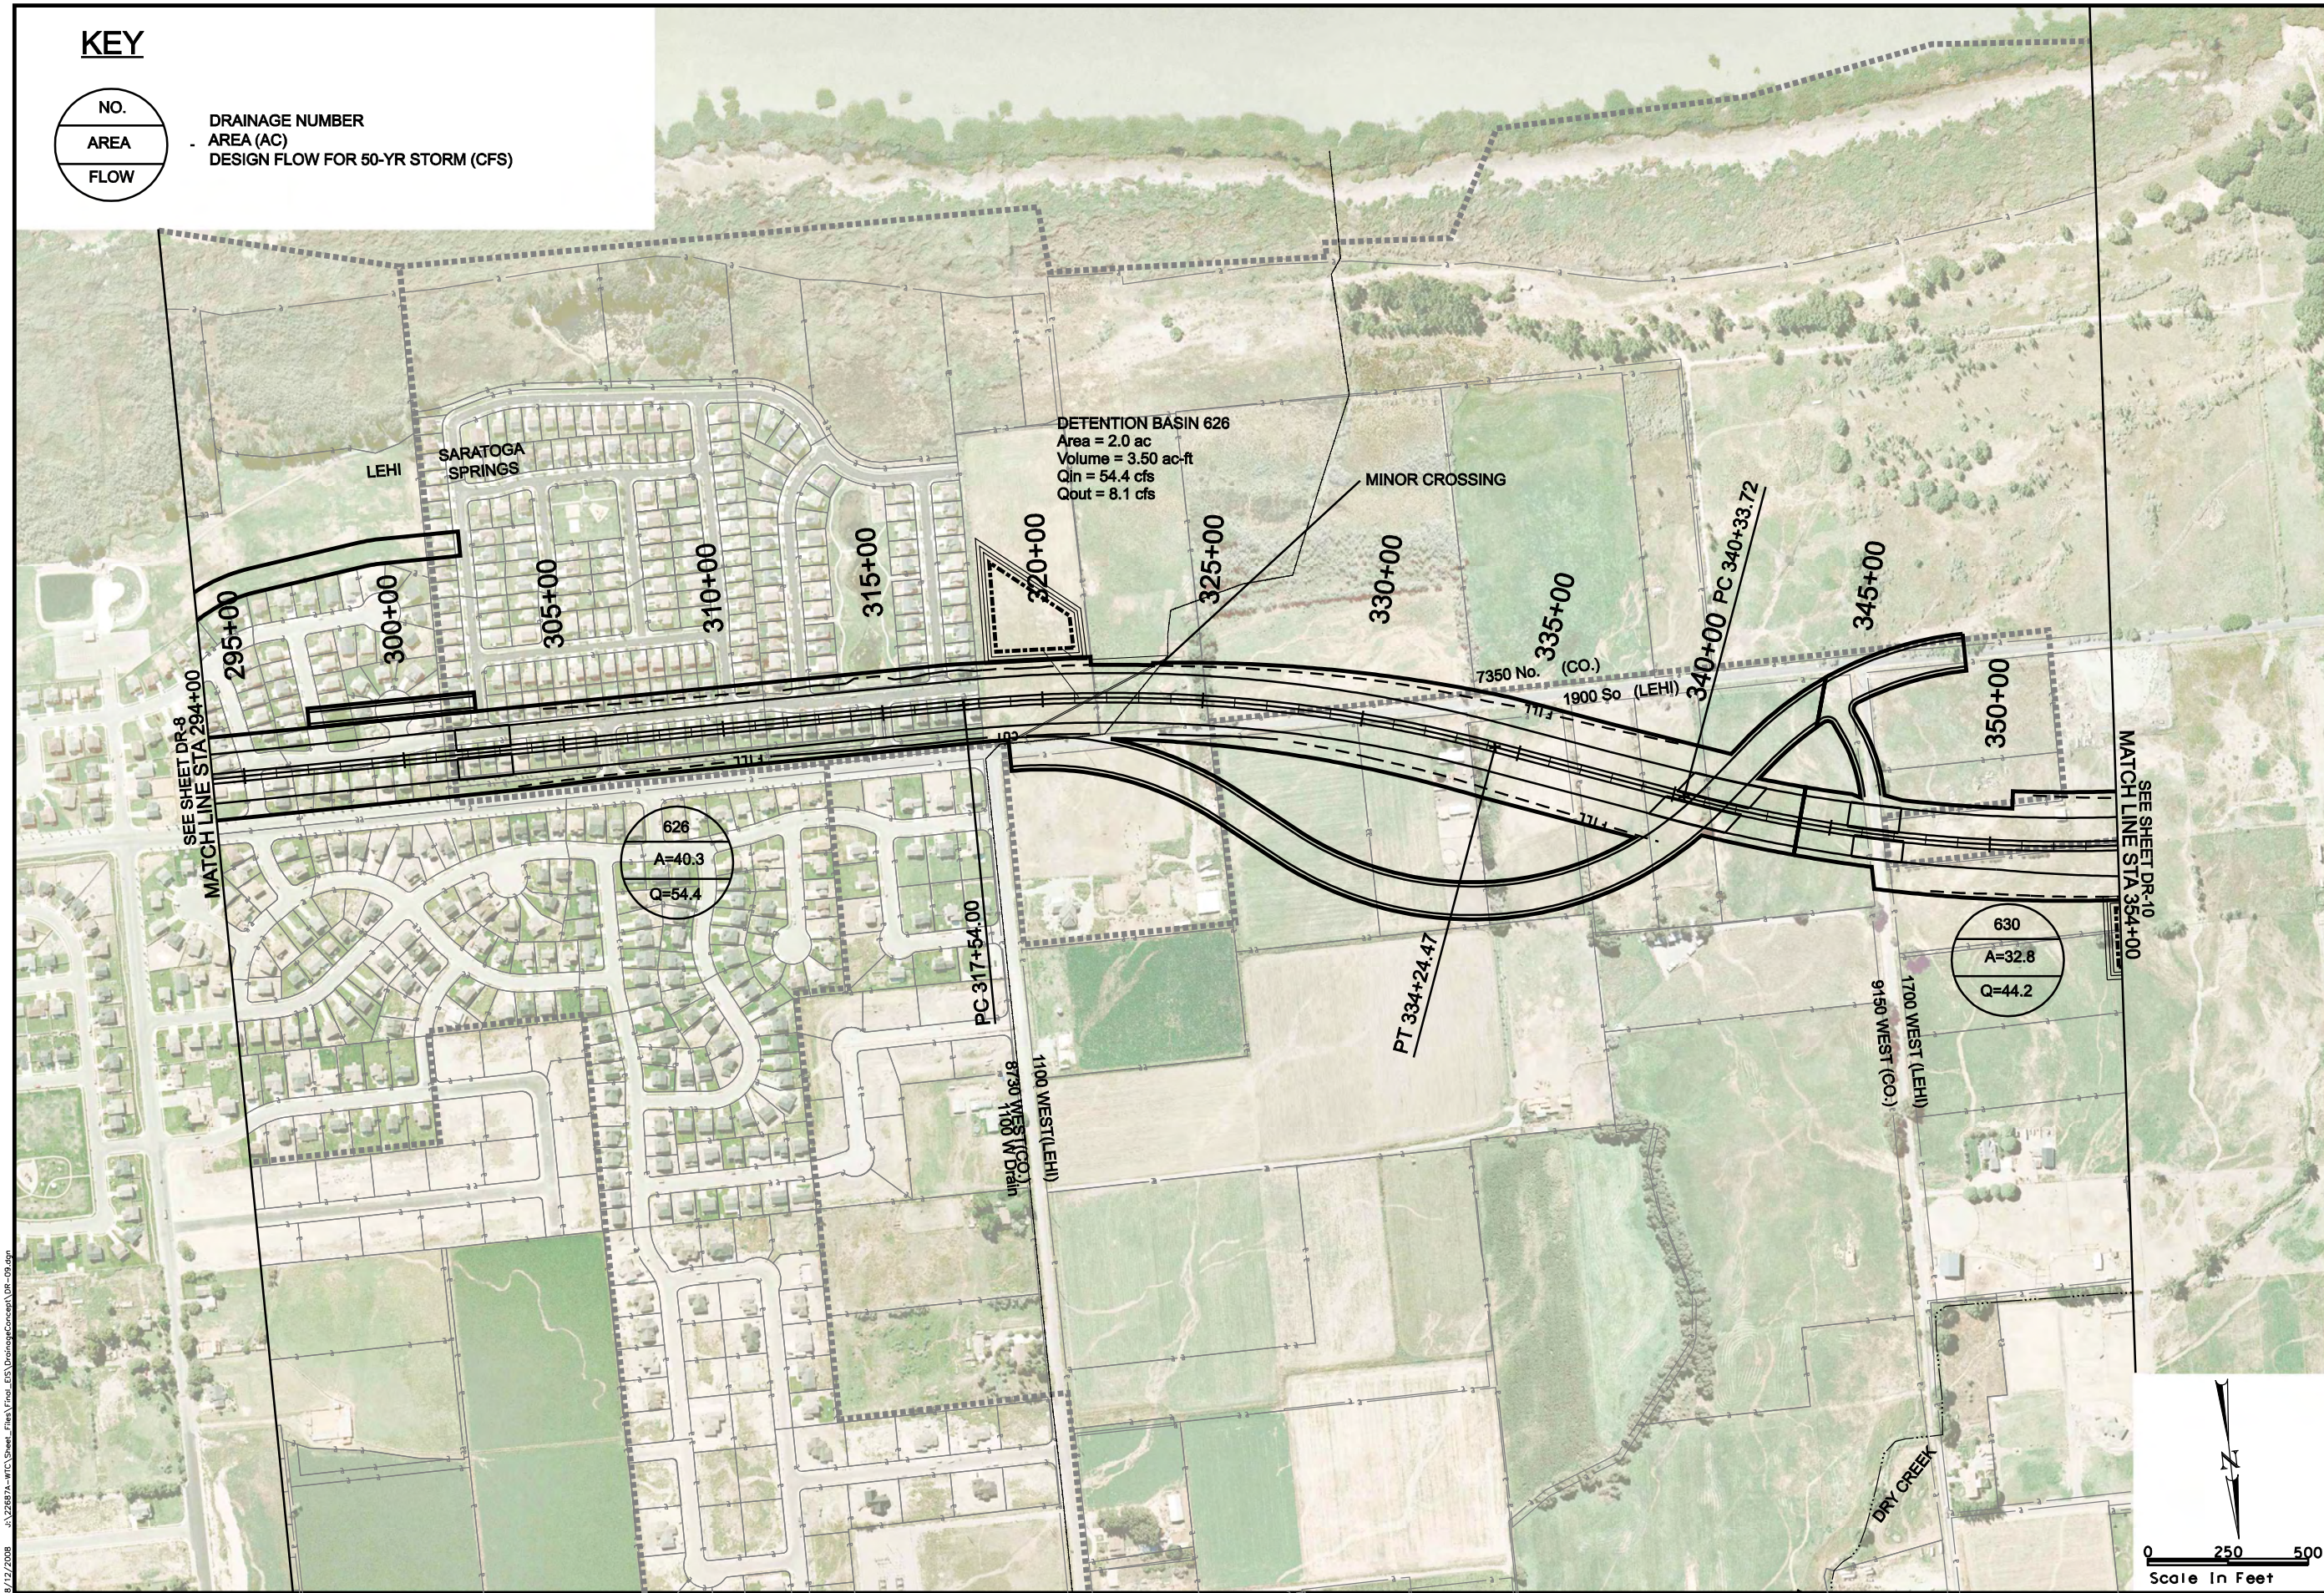


EOP
CENTERLINE
CUT LINE
FILL LINE
WETLANDS

LEGEND
ROW
DRAINAGE EASEMENT
UTILITY RELOCATION EASEMENT
TRANSIT EASEMENTS
CENTER RUNNING
MIXED TRAFFIC




MOUNTAIN VIEW CORRIDOR
SOUTHERN FREEWAY ALTERNATIVE
DRAINAGE CONCEPT

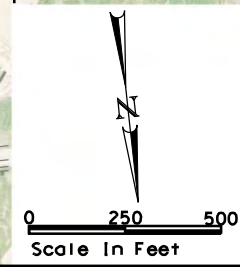


8/12/2008 U:\22687A-WTC\Sheet_Files\Trio_LEIS\DrainageConcept\DR-10.dgn

KEY

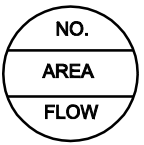

DRAINAGE NUMBER
AREA (AC)
DESIGN FLOW FOR 50-YR STORM (CFS)

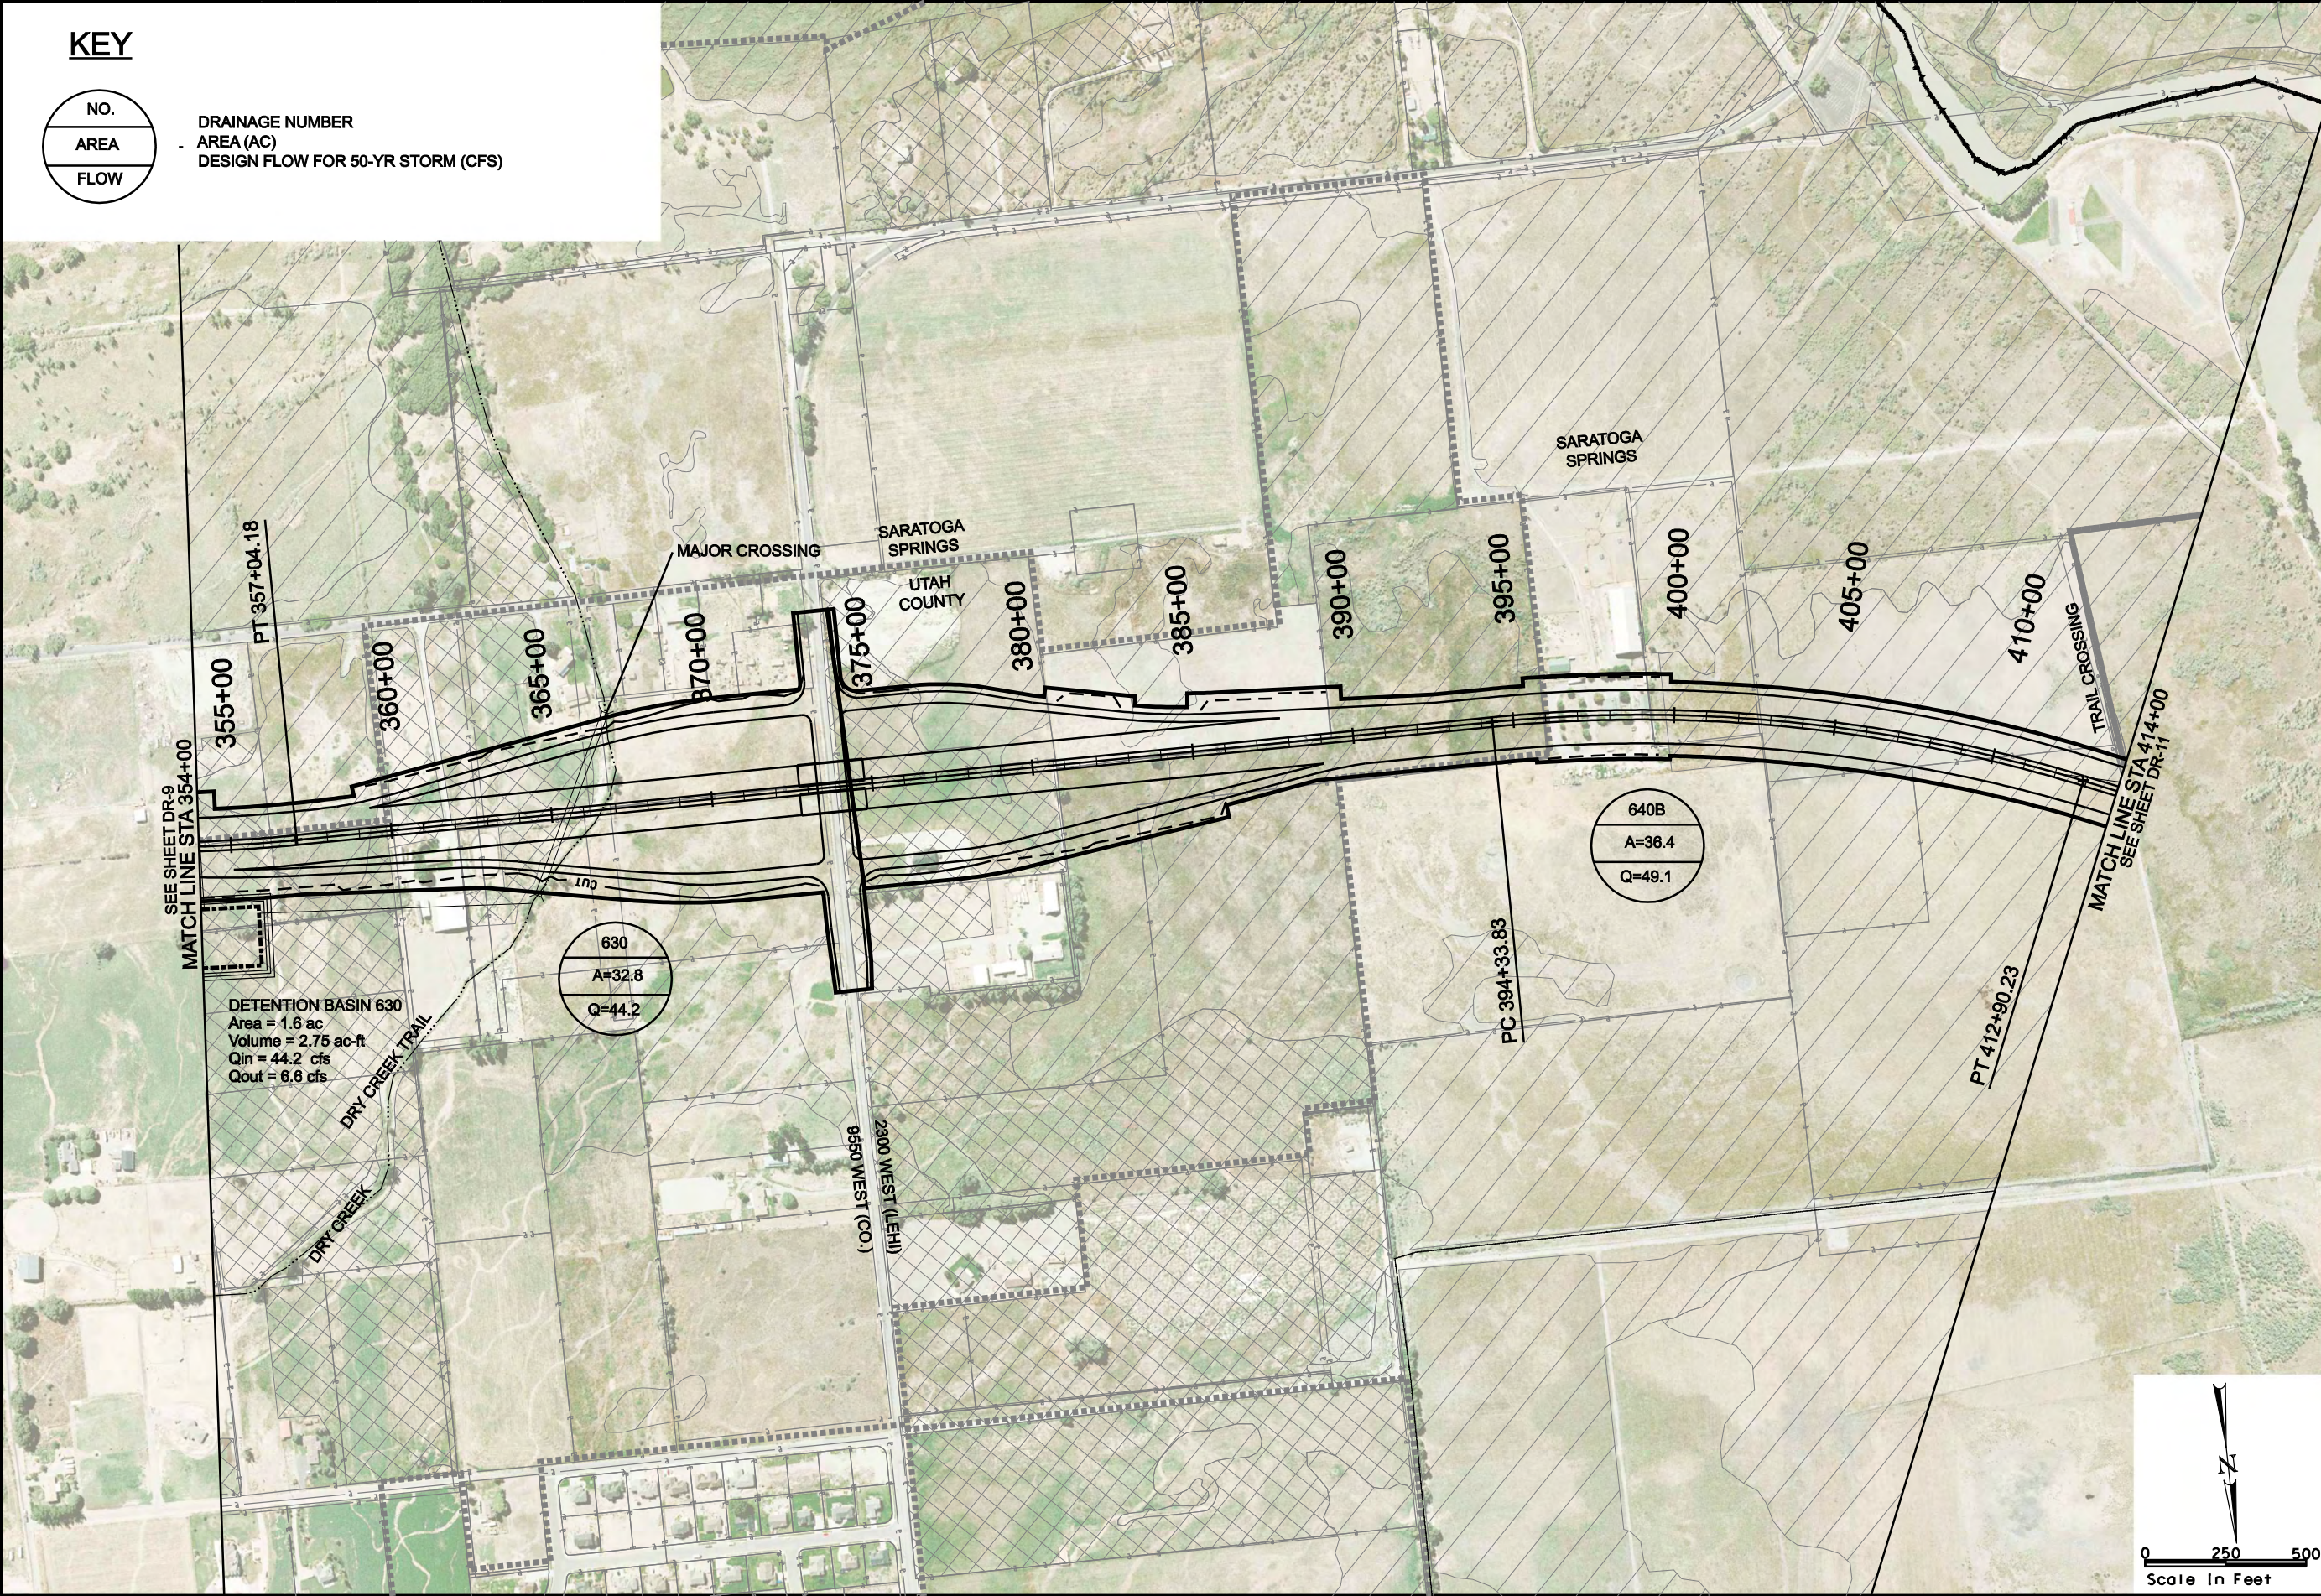

EOP
CENTERLINE
CUT LINE
FILL LINE
WETLANDS

ROW
DRAINAGE EASEMENT
UTILITY RELOCATION EASEMENT
TRANSIT EASEMENTS
CENTER RUNNING
MIXED TRAFFIC

LEGEND




MOUNTAIN VIEW CORRIDOR

SOUTHERN FREEWAY ALTERNATIVE


DRAINAGE CONCEPT

8/12/2008 U:\22687A-WTC\Sheet_Files\Trio_LEIS\DrainageConcept\DR-11.dgn

KEY

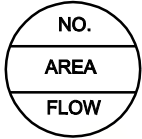

DRAINAGE NUMBER
- AREA (AC)
DESIGN FLOW FOR 50-YR STORM (CFS)

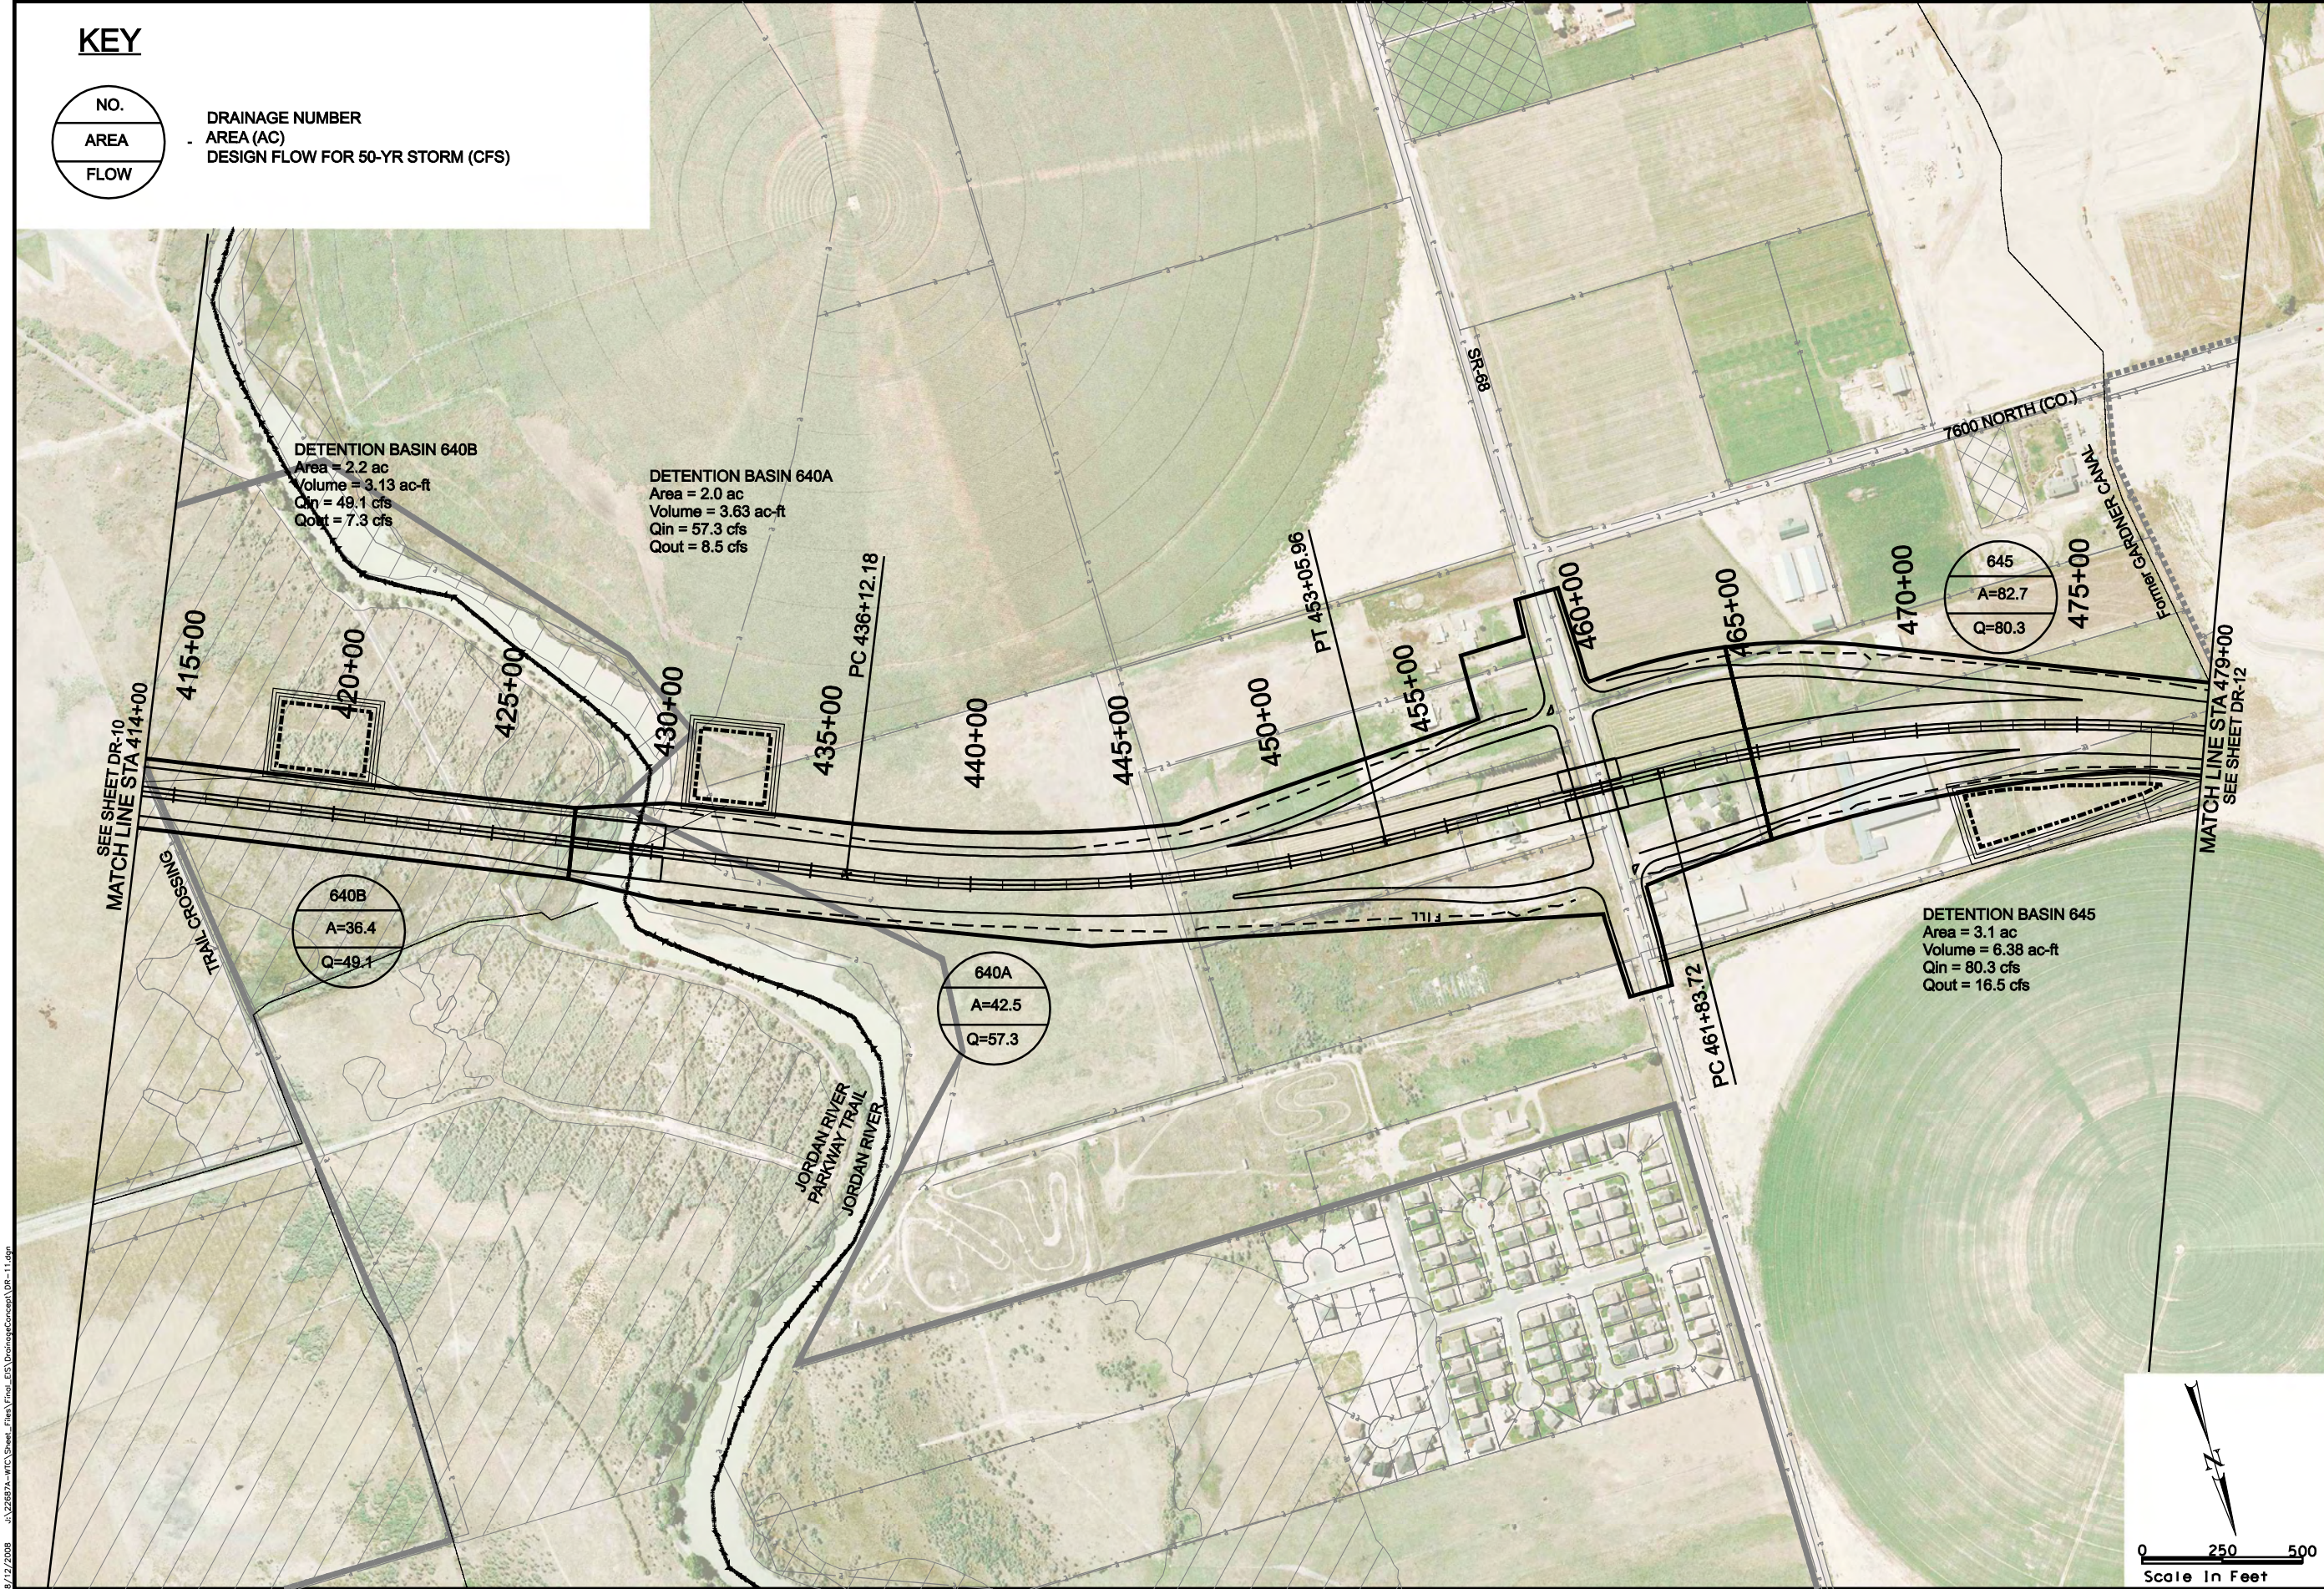

DETENTION BASIN 640B
Area = 2.2 ac
Volume = 3.13 ac-ft
Q_{in} = 49.1 cfs
Q_{out} = 7.3 cfs

DETENTION BASIN 640A
Area = 2.0 ac
Volume = 3.63 ac-ft
Q_{in} = 57.3 cfs
Q_{out} = 8.5 cfs

DETENTION BASIN 645
Area = 3.1 ac
Volume = 6.38 ac-ft
Q_{in} = 80.3 cfs
Q_{out} = 16.5 cfs

640B
A=36.4
Q=49.1

640A
A=42.5
Q=57.3

645
A=82.7
Q=80.3

EOP
CENTERLINE
CUT LINE
FILL LINE
WETLANDS

LEGEND
ROW
DRAINAGE EASEMENT
UTILITY RELOCATION EASEMENT
TRANSIT EASEMENTS
CENTER RUNNING
MIXED TRAFFIC




MOUNTAIN VIEW CORRIDOR
SOUTHERN FREEWAY ALTERNATIVE
DRAINAGE CONCEPT


8/12/2008 U:\226874-WTC\Sheet_Files\Trio_LES\DrainageConcept\DR-12.dgn



KEY

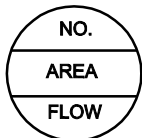

DRAINAGE NUMBER
AREA (AC)
DESIGN FLOW FOR 50-YR STORM (CFS)

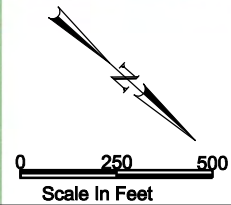

EOP
CENTERLINE
CUT LINE
FILL LINE
WETLANDS

LEGEND
ROW
DRAINAGE EASEMENT
UTILITY RELOCATION EASEMENT
TRANSIT EASEMENTS
CENTER RUNNING
MIXED TRAFFIC




MOUNTAIN VIEW CORRIDOR

SOUTHERN FREEWAY ALTERNATIVE



DRAINAGE CONCEPT

8/12/2008 U:\22687A-WTC\Sheet_Files\Trio_LES\DrainageConcept\DR-13.dgn

KEY

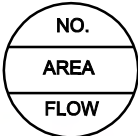

DRAINAGE NUMBER
AREA (AC)
DESIGN FLOW FOR 50-YR STORM (CFS)

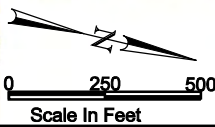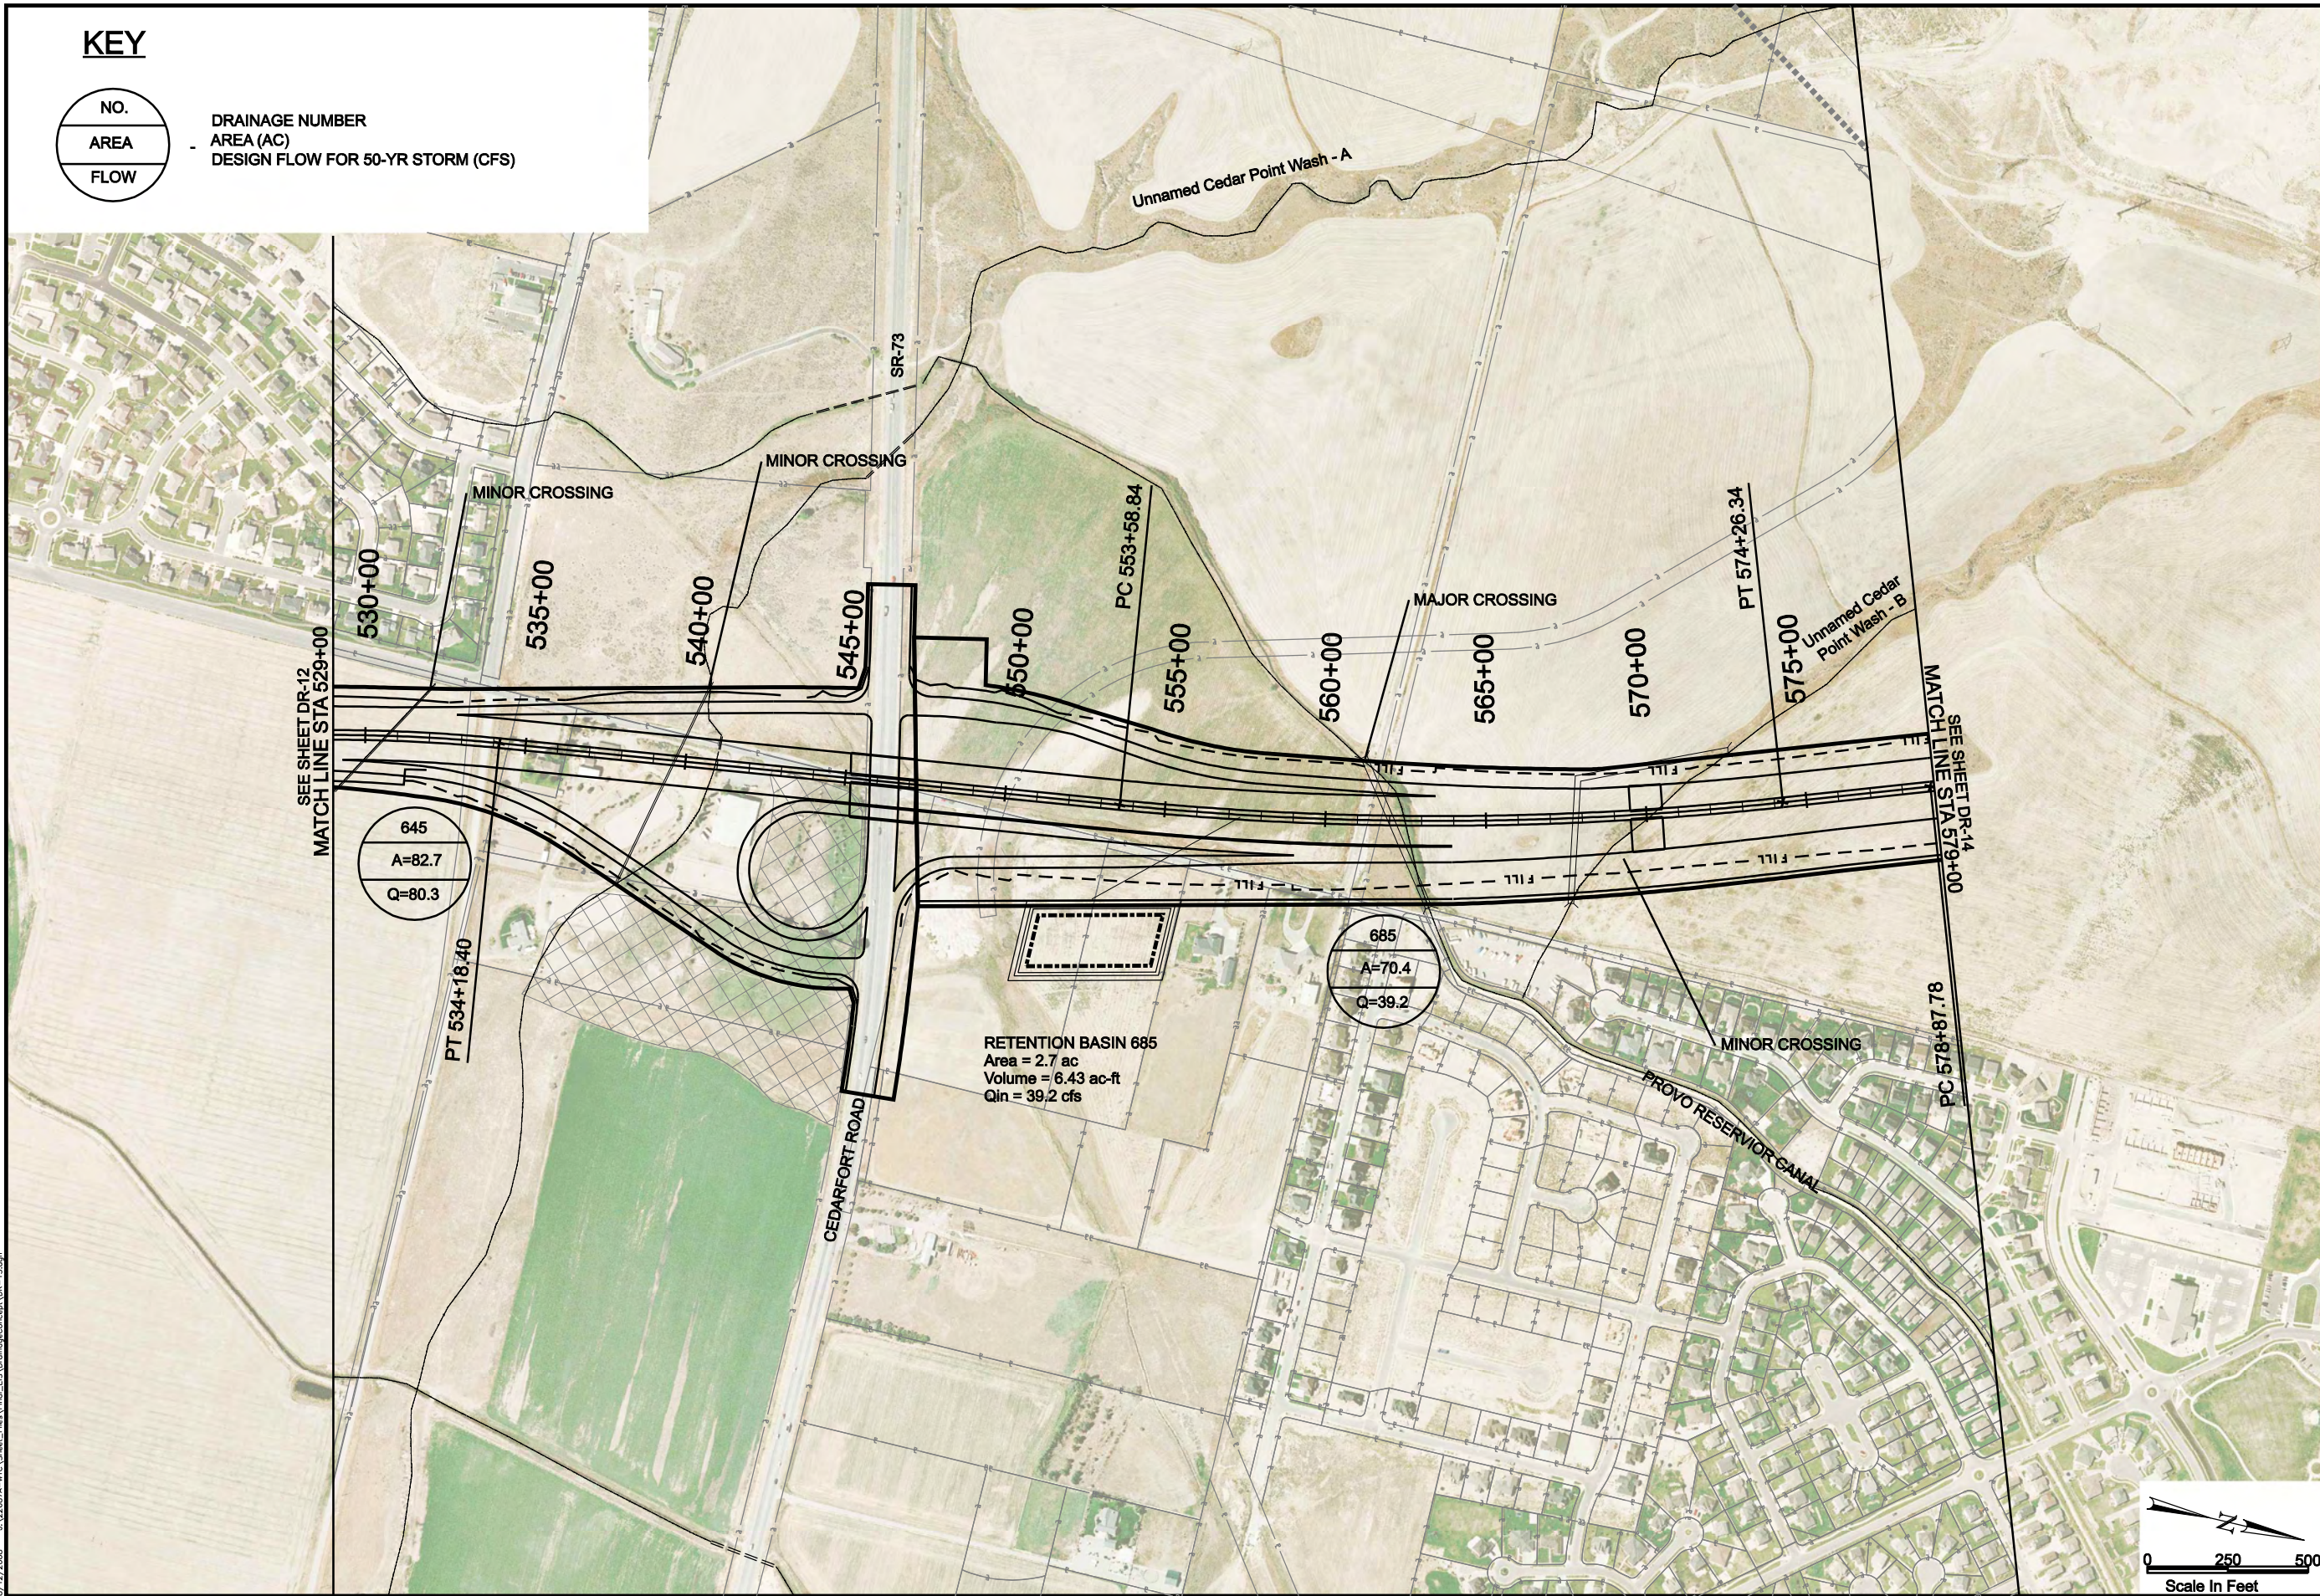

LEGEND

- ROW
- DRAINAGE EASEMENT
- UTILITY RELOCATION EASEMENT
- TRANSIT EASEMENTS
- CENTER RUNNING
- MIXED TRAFFIC



MOUNTAIN VIEW CORRIDOR


SOUTHERN FREEWAY ALTERNATIVE

DRAINAGE CONCEPT



- EOP
- CENTERLINE
- CUT LINE
- FILL LINE
- WETLANDS

8/12/2008 U:\22687A-WTC\Sheet_Files\Trio_LES_DrainageConcept\DR-14.dgn

KEY

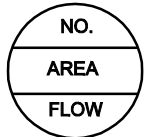

DRAINAGE NUMBER
AREA (AC)
DESIGN FLOW FOR 50-YR STORM (CFS)

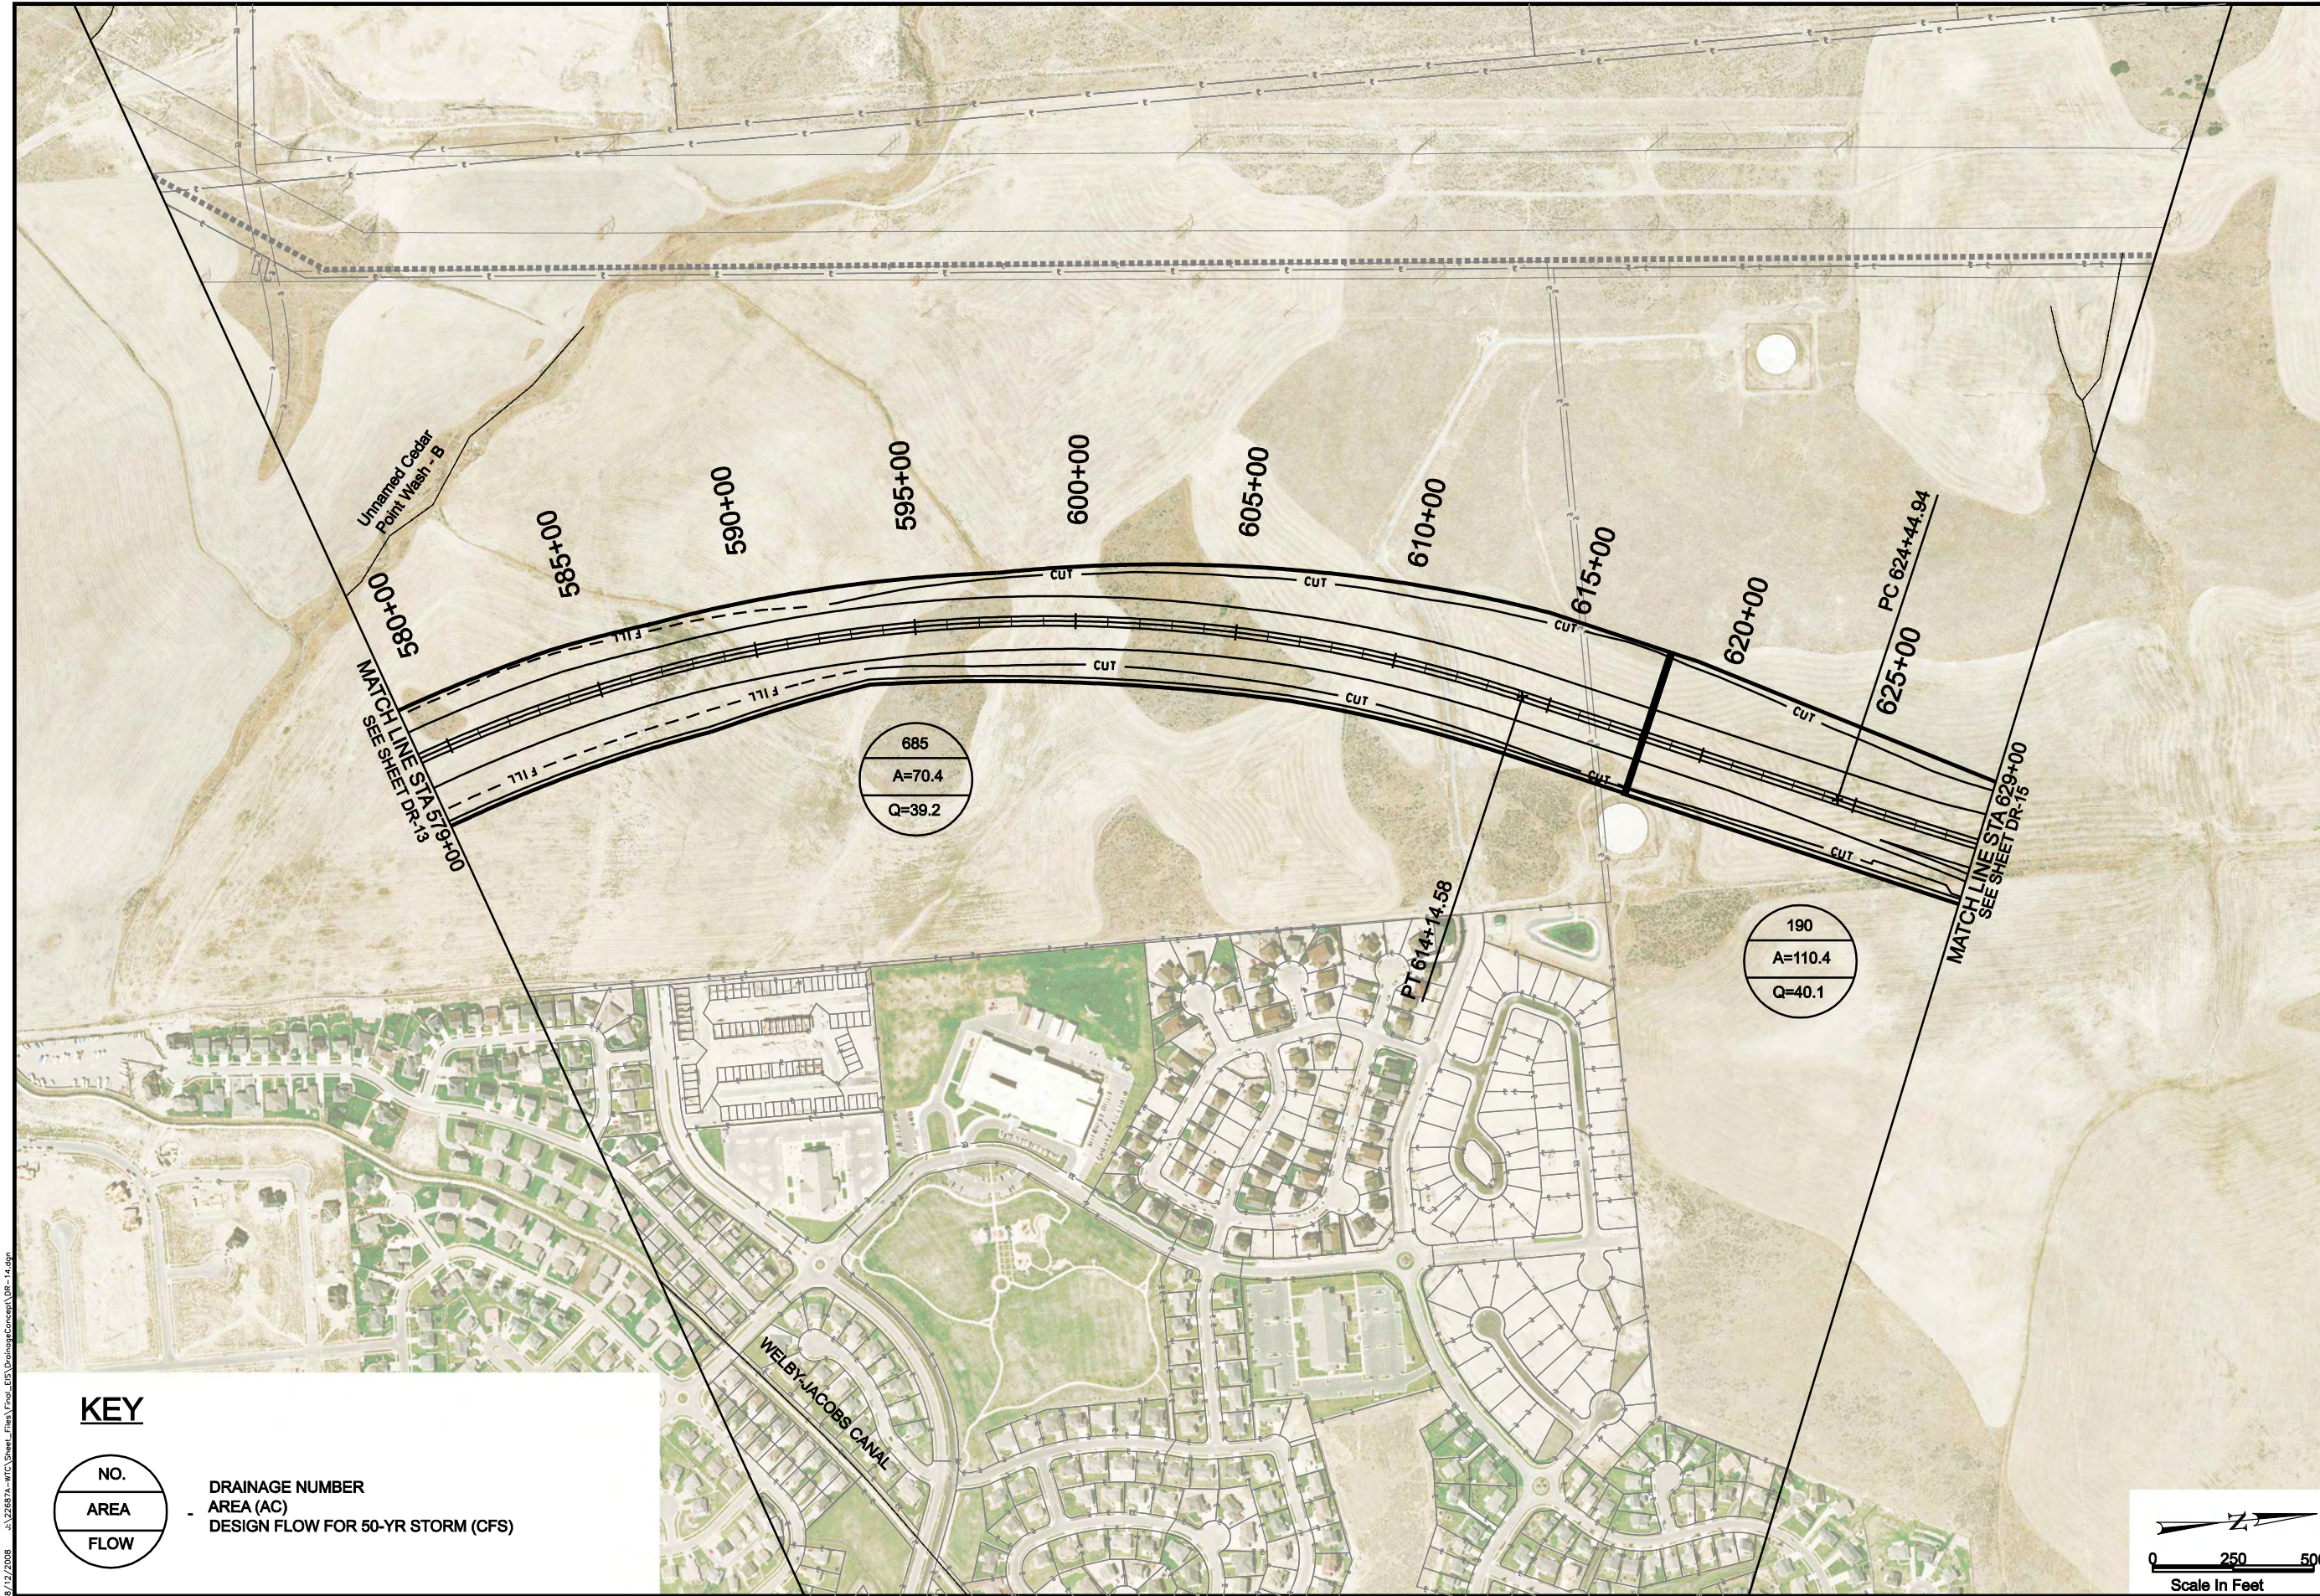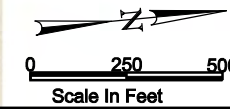

LEGEND

- ROW
- DRAINAGE EASEMENT
- UTILITY RELOCATION EASEMENT
- TRANSIT EASEMENTS
- CENTER RUNNING
- MIXED TRAFFIC



MOUNTAIN VIEW CORRIDOR


SOUTHERN FREEWAY ALTERNATIVE

DRAINAGE CONCEPT



- EOP
- CENTERLINE
- CUT LINE
- FILL LINE
- WETLANDS

8/12/2008 U:\22687A-WTC\Sheet_Files\Trio_LEIS\DrainageConcept\DR-15.dgn

KEY

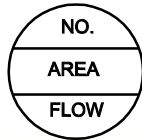

DRAINAGE NUMBER
AREA (AC)
DESIGN FLOW FOR 50-YR STORM (CFS)

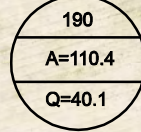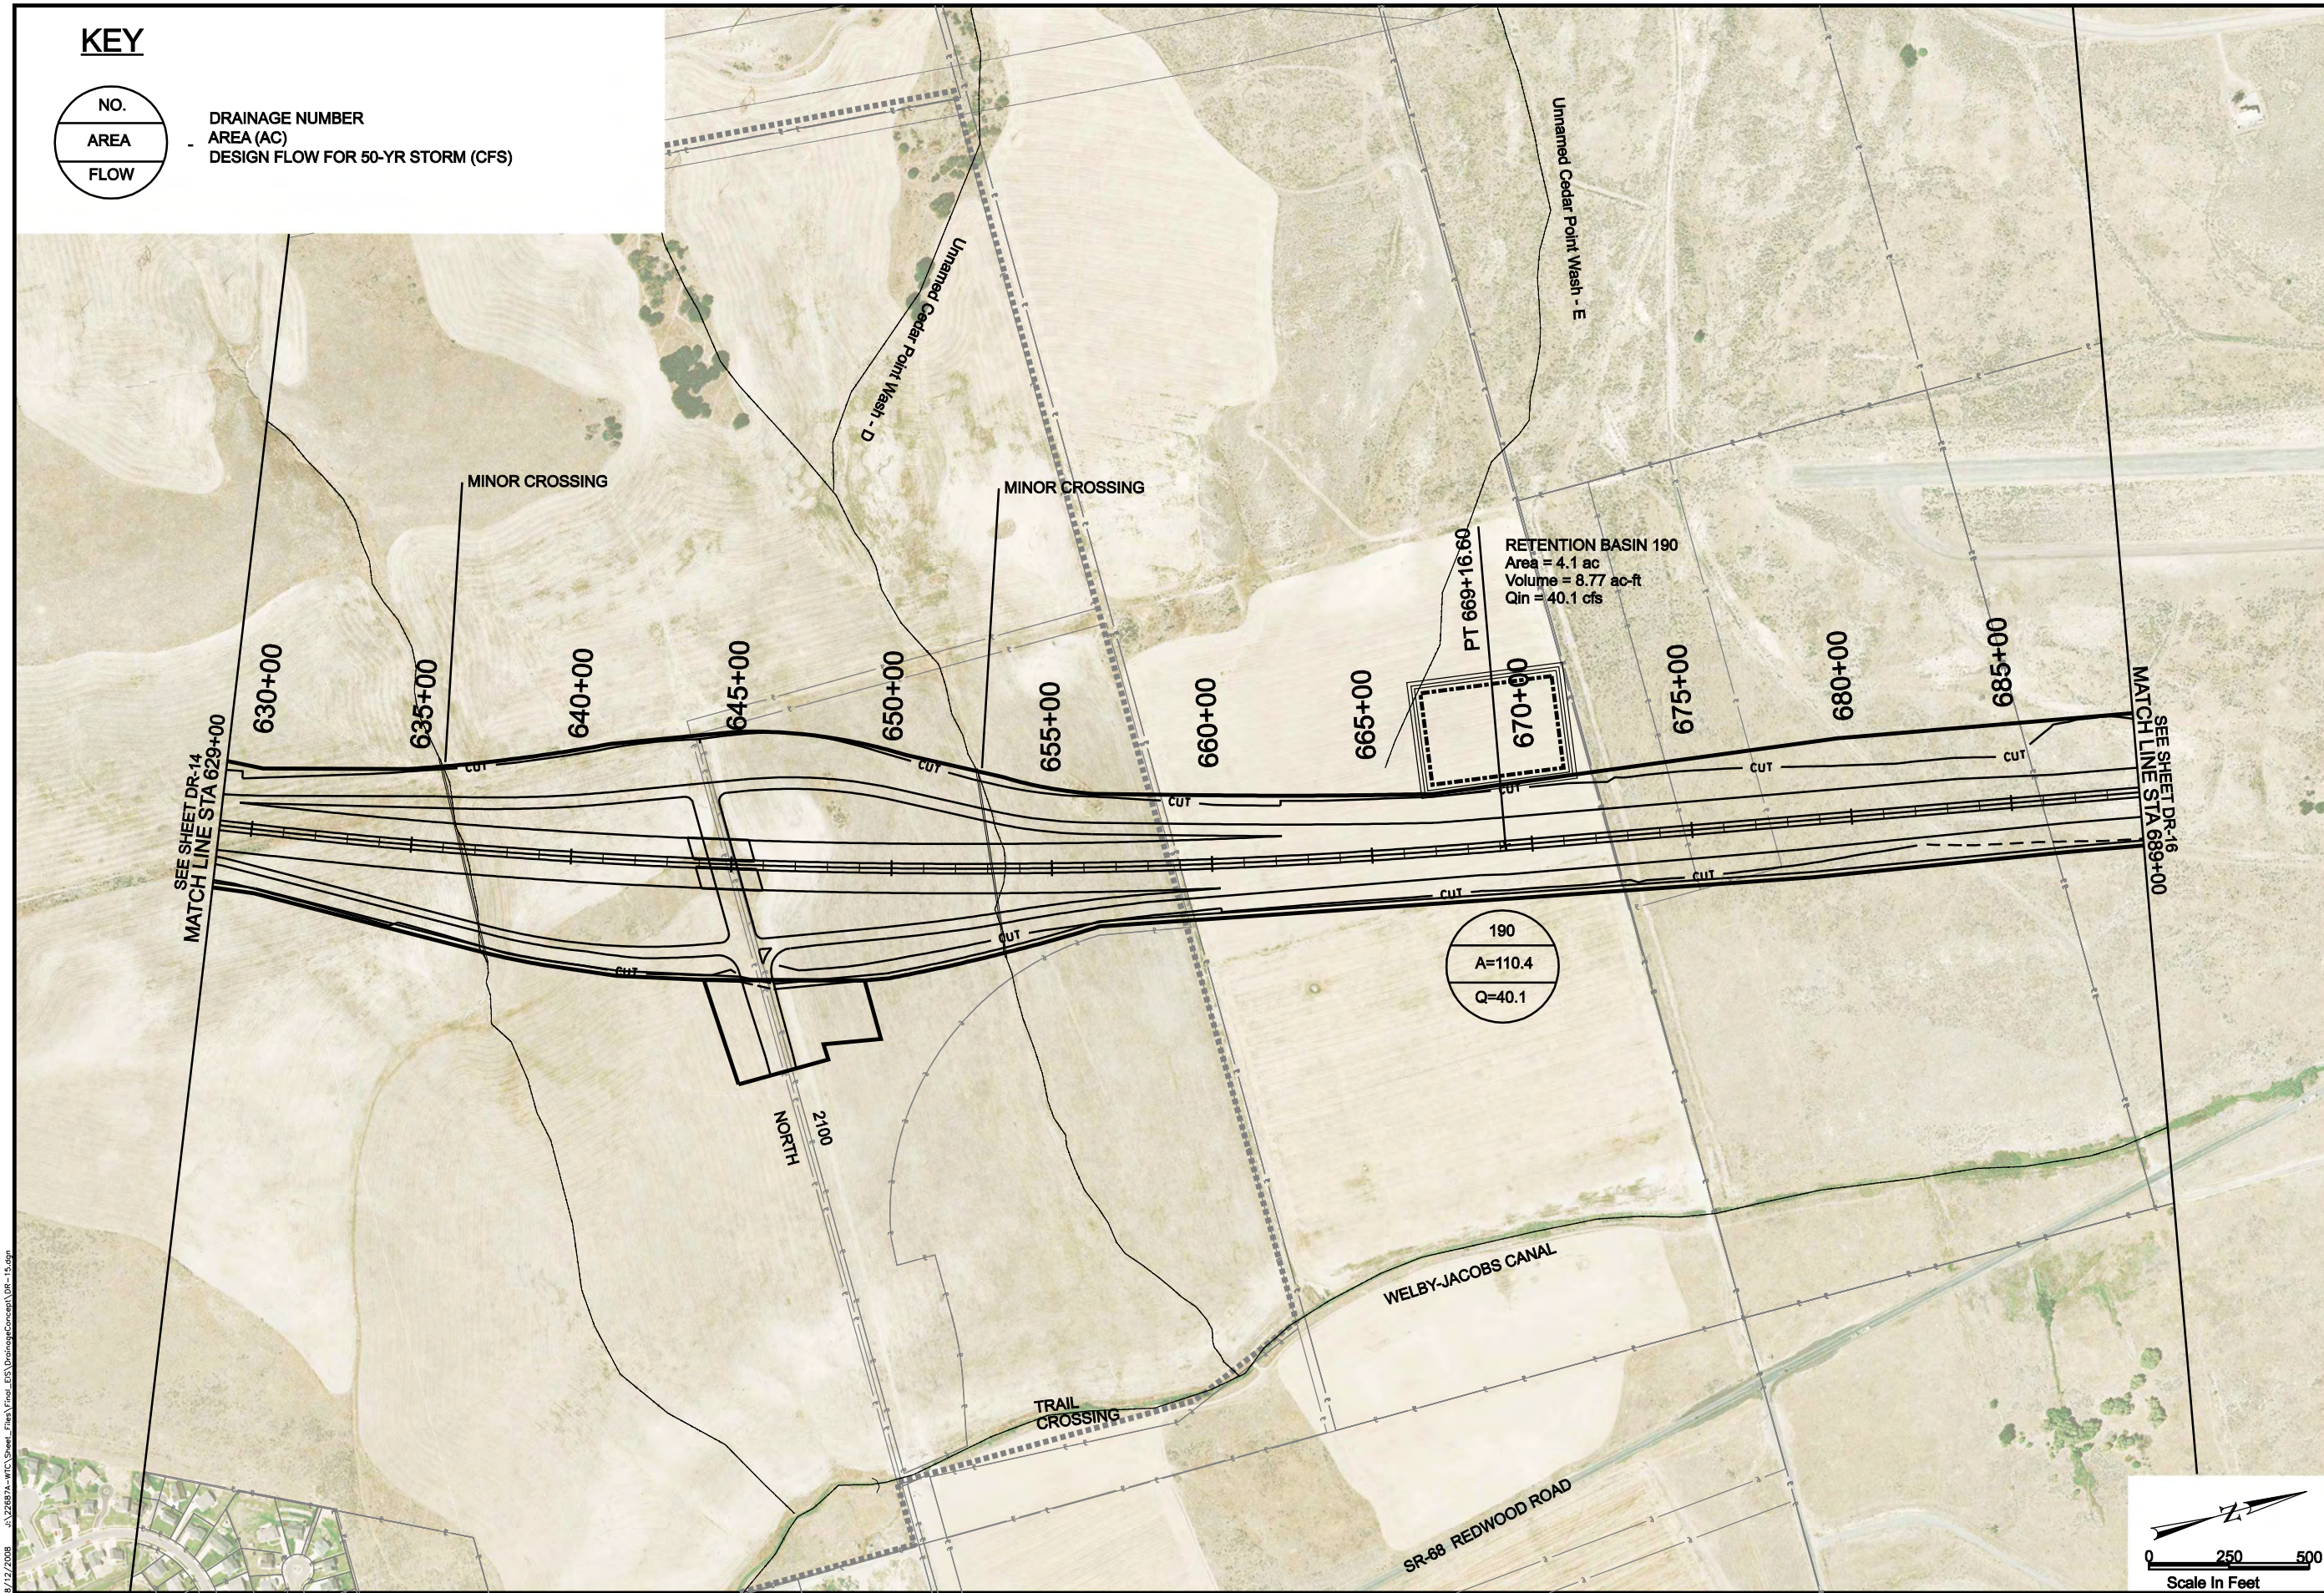

RETENTION BASIN 190
Area = 4.1 ac
Volume = 8.77 ac-ft
Q_{in} = 40.1 cfs

LEGEND

- ROW
- DRAINAGE EASEMENT
- UTILITY RELOCATION
- TRANSIT EASEMENTS
- CENTER RUNNING
- MIXED TRAFFIC




MOUNTAIN VIEW CORRIDOR


SOUTHERN FREEWAY ALTERNATIVE

DRAINAGE CONCEPT

- EOP
- CENTERLINE
- CUT LINE
- FILL LINE
- WETLANDS

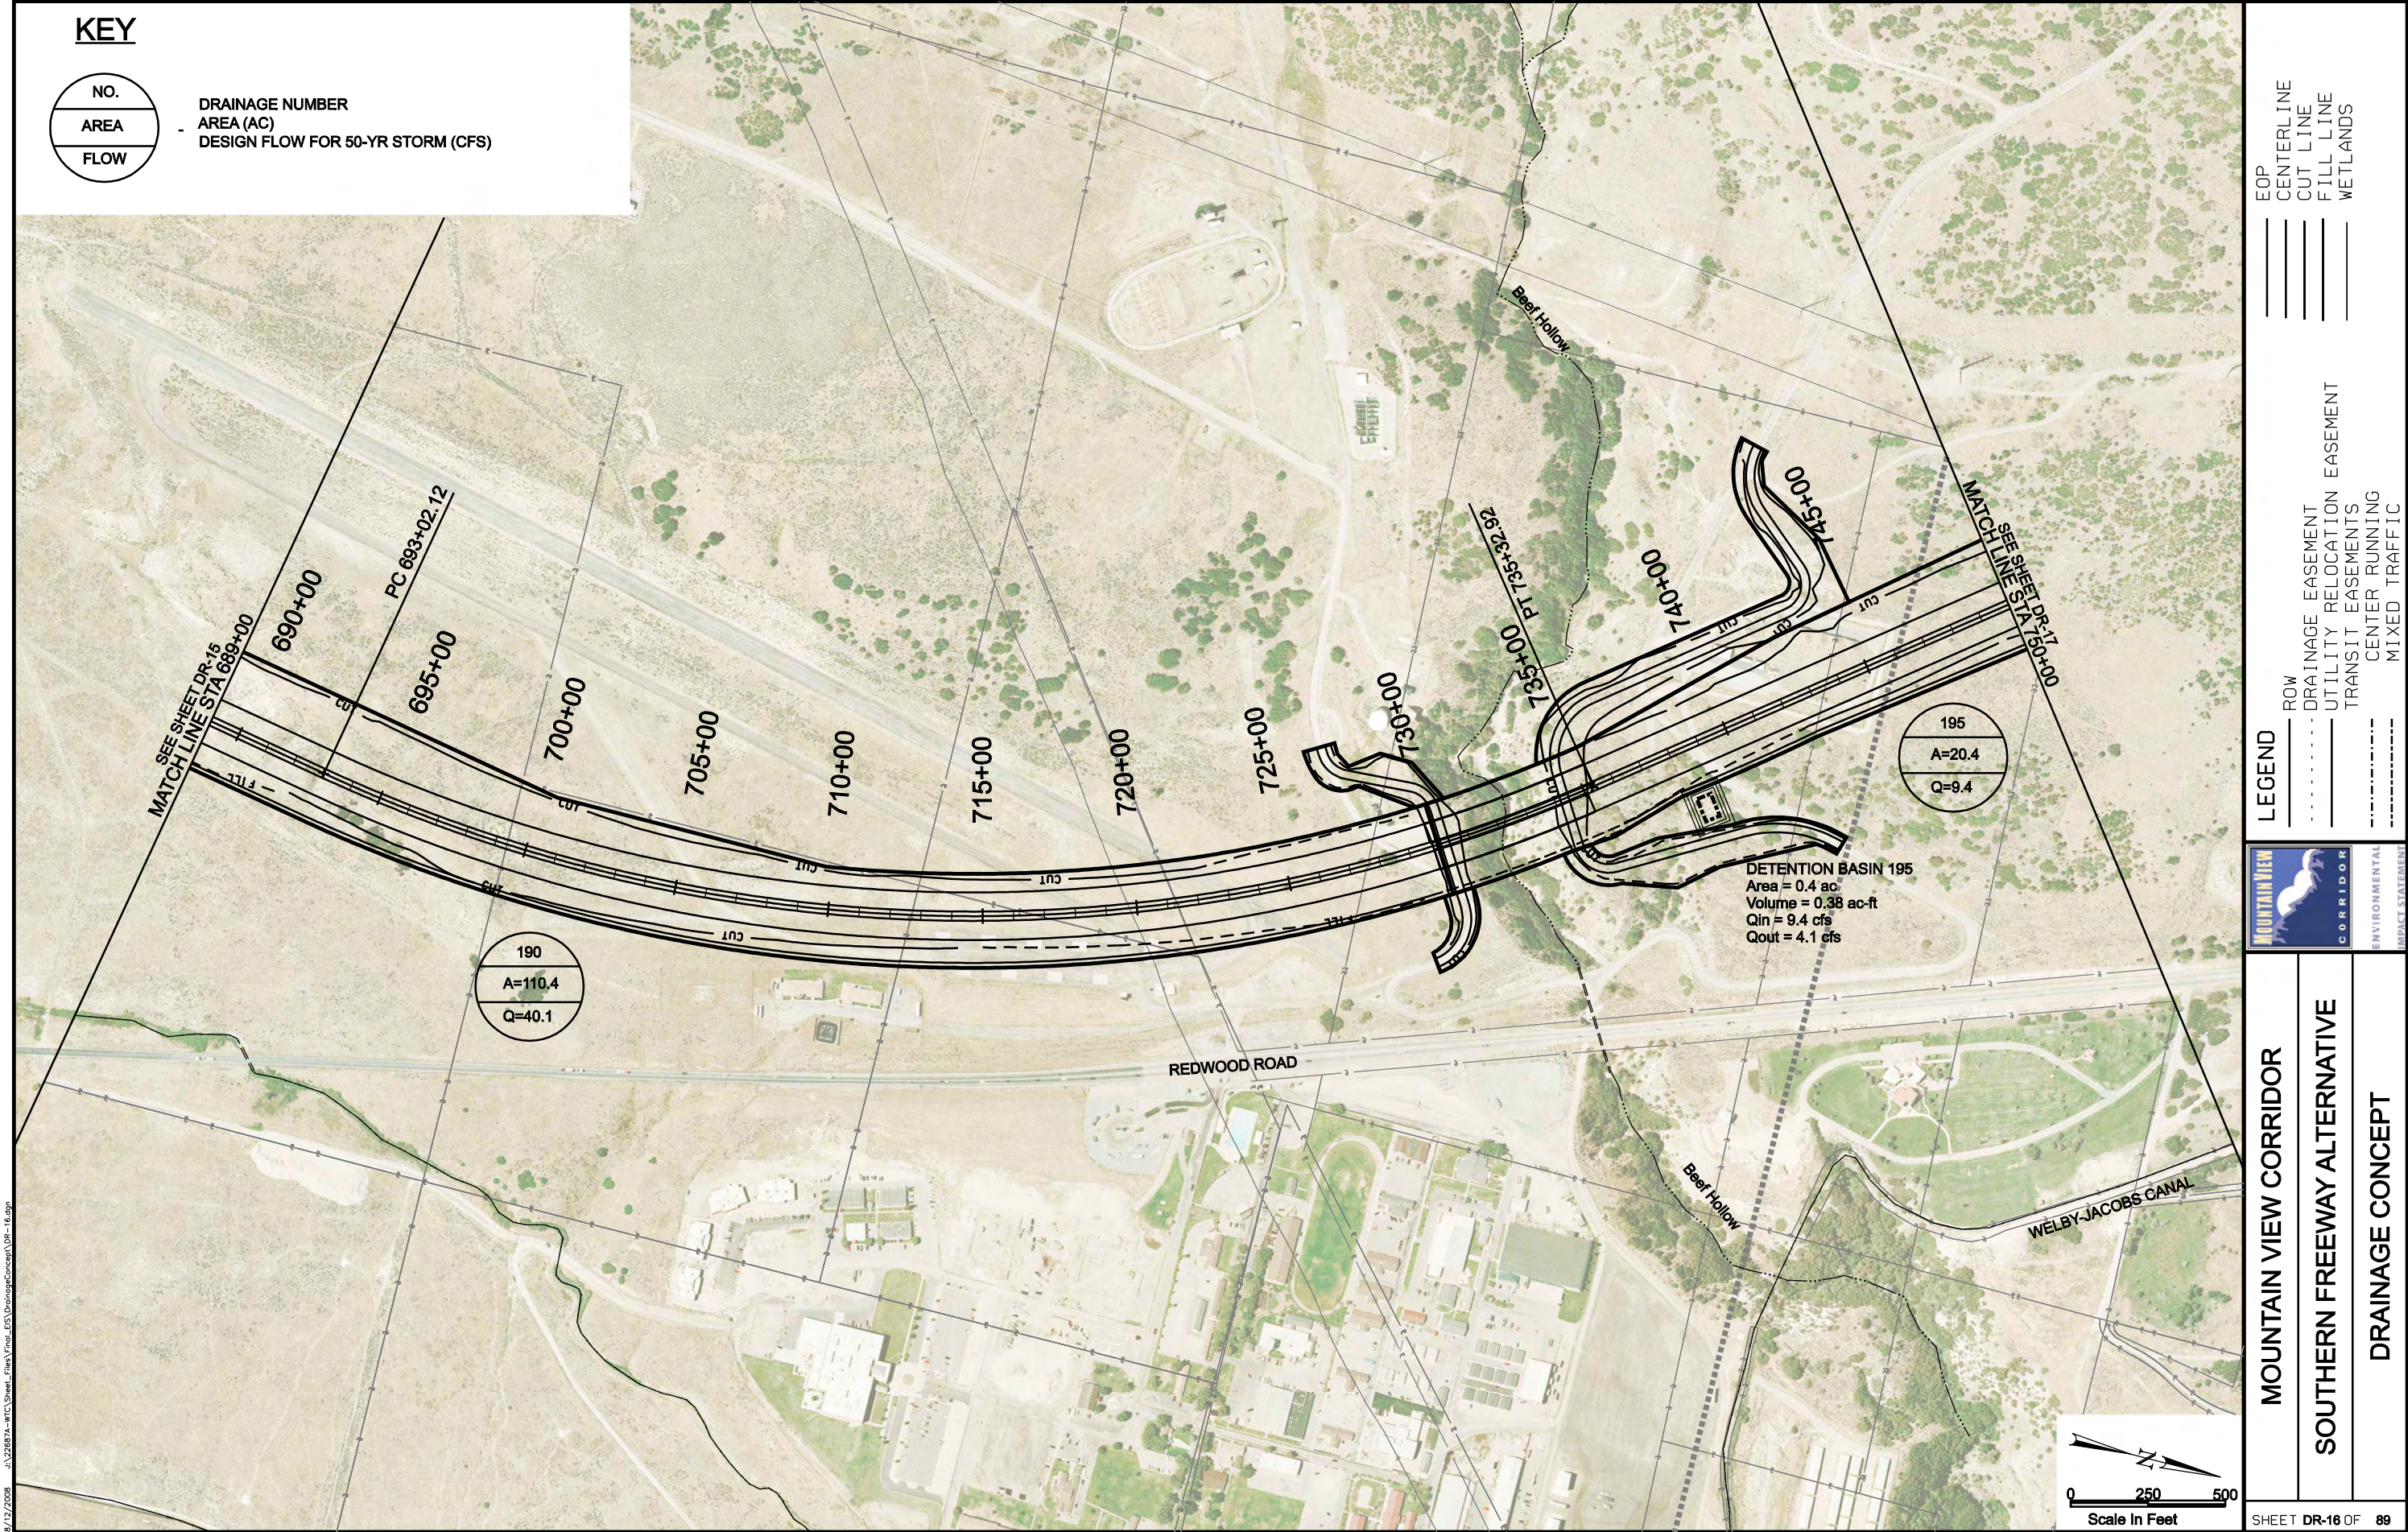

KEY

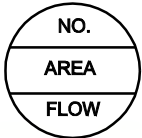

DRAINAGE NUMBER
AREA (AC)
DESIGN FLOW FOR 50-YR STORM (CFS)

EOP
CENTERLINE
CUT LINE
FILL LINE
WETLANDS

LEGEND
ROW
DRAINAGE EASEMENT
UTILITY RELOCATION EASEMENT
TRANSIT EASEMENTS
CENTER RUNNING
MIXED TRAFFIC




MOUNTAIN VIEW CORRIDOR

SOUTHERN FREEWAY ALTERNATIVE

DRAINAGE CONCEPT

8/12/2008 U:\22687A-MTC\Sheet_Files\Final_EIS\DrainageConcept\DR-17.dgn

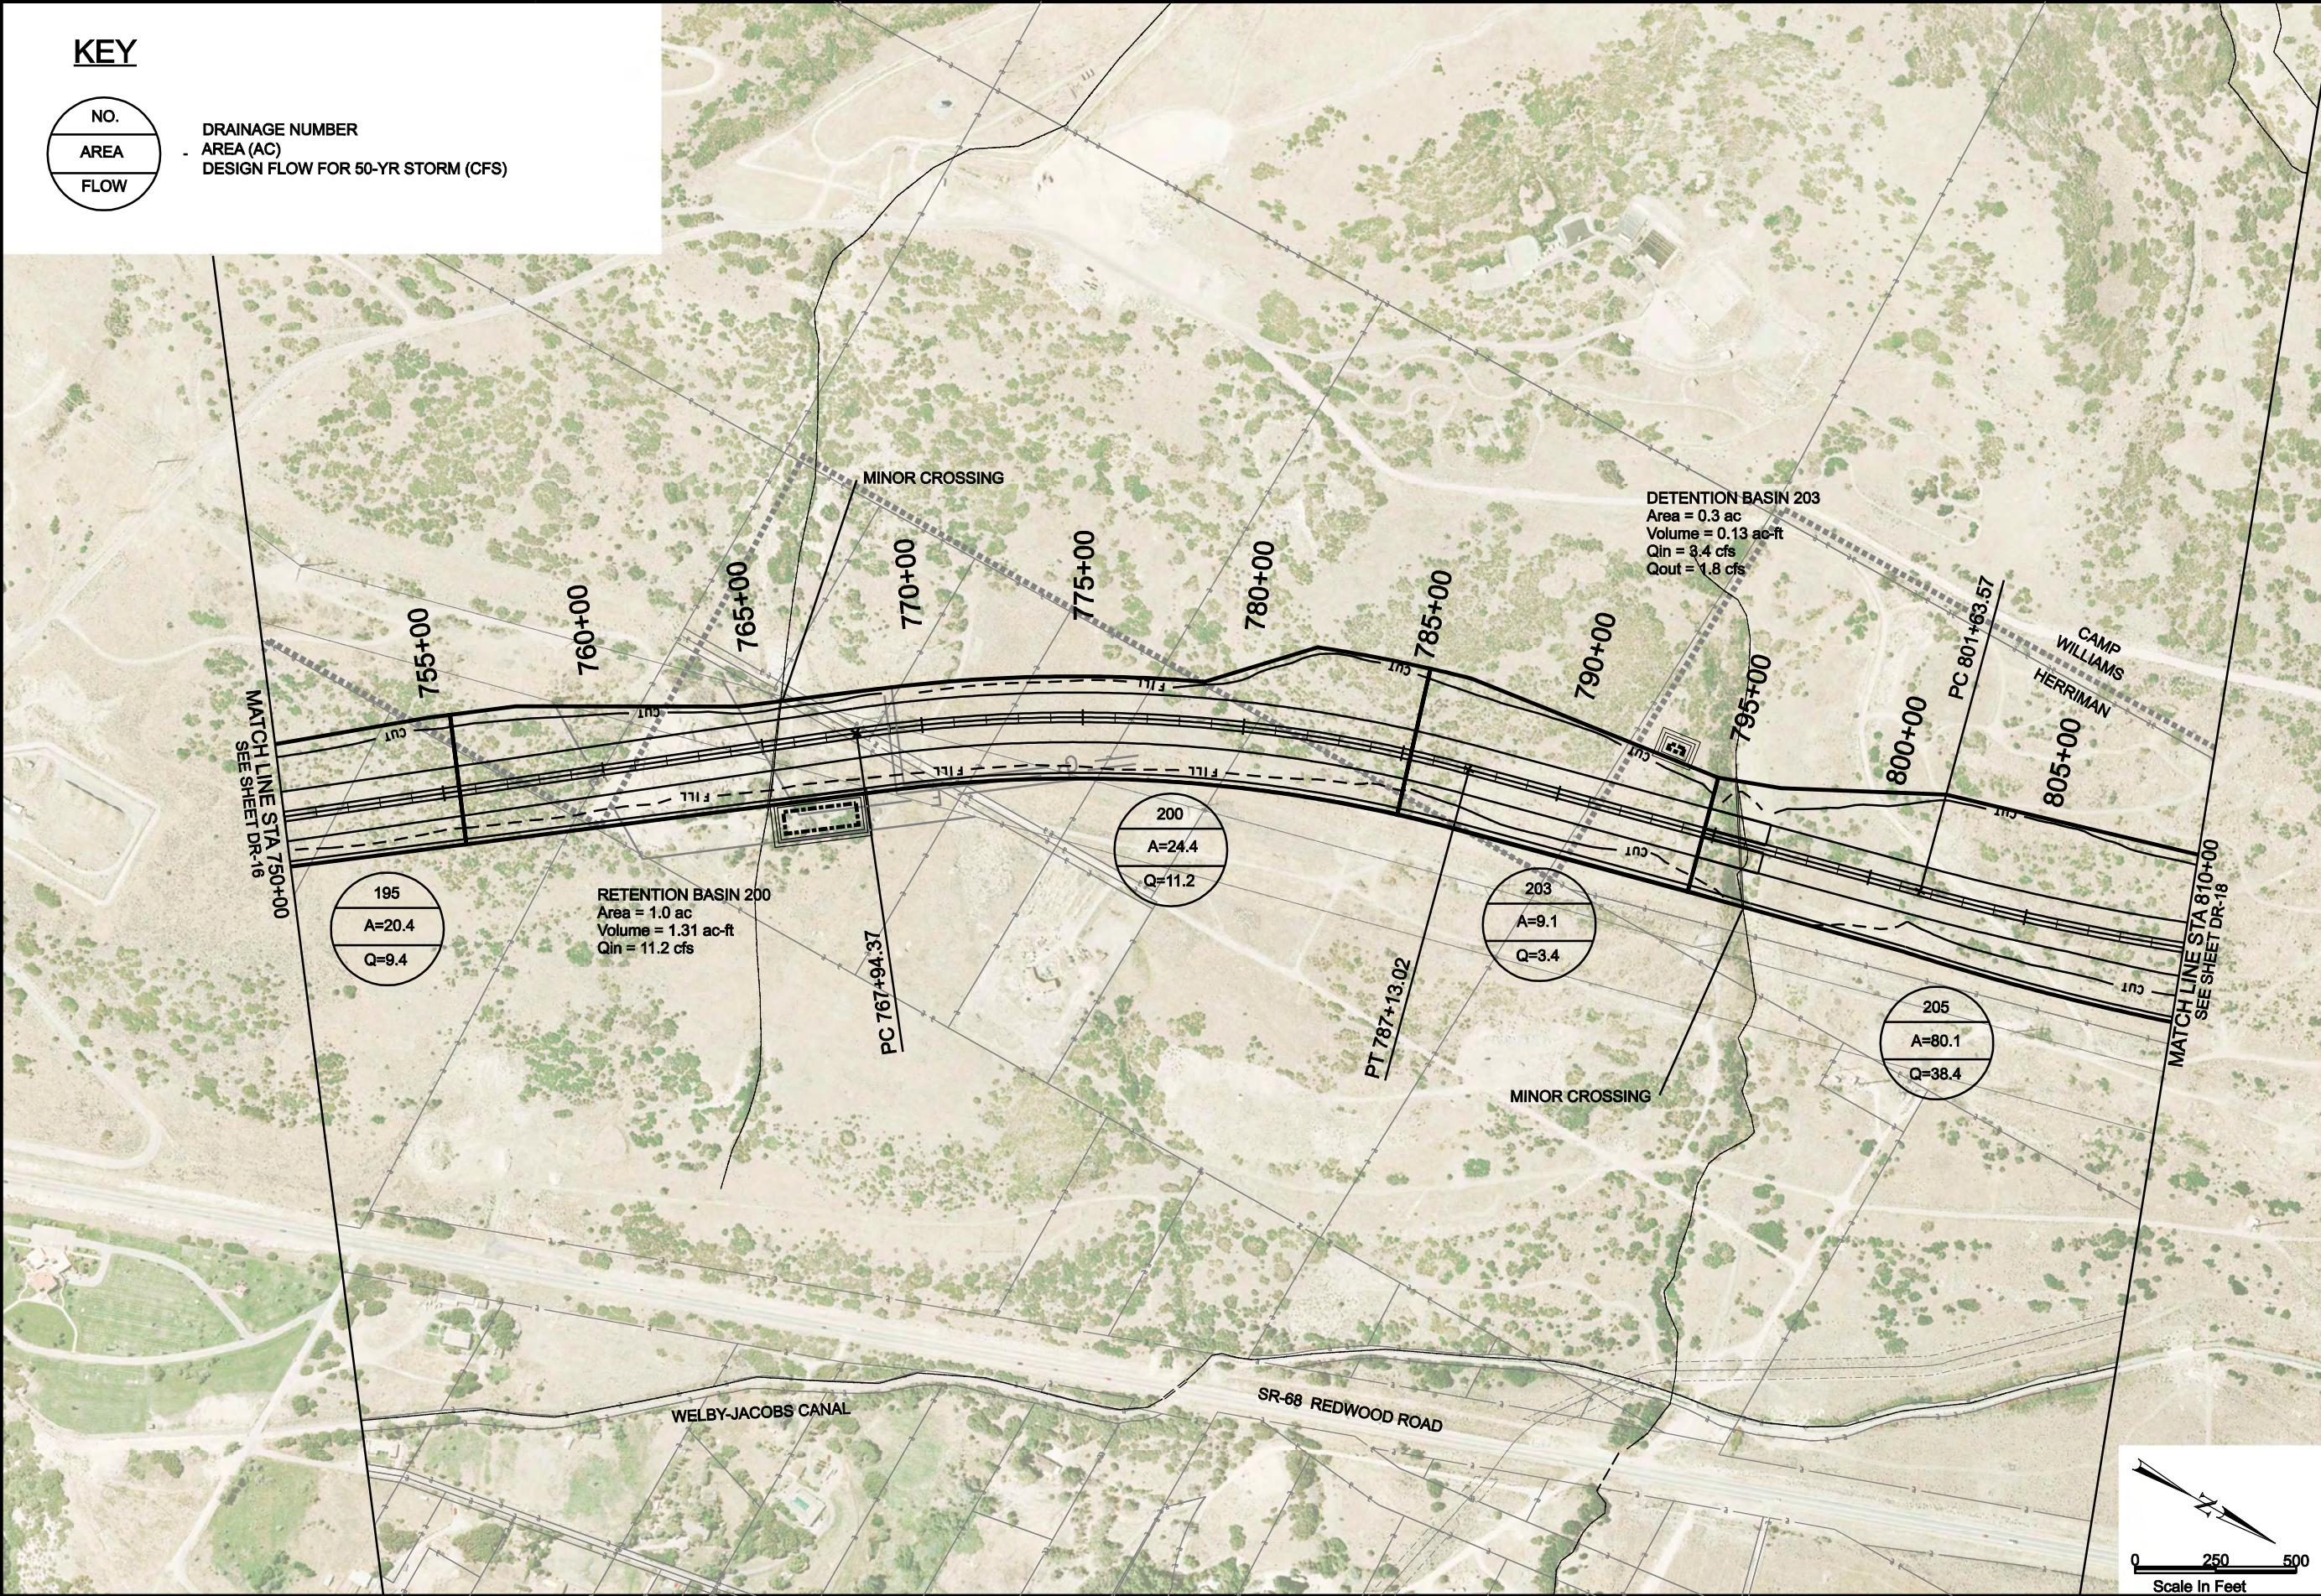

KEY

NO.	DRAINAGE NUMBER
AREA	AREA (AC)
FLOW	DESIGN FLOW FOR 50-YR STORM (CFS)

LEGEND

EOP	ROW	DRAINAGE EASEMENT	UTILITY RELOCATION EASEMENT	TRANSIT EASEMENTS	CENTER RUNNING	MIXED TRAFFIC
CENTERLINE						
CUT LINE						
FILL LINE						
WETLANDS						




MOUNTAIN VIEW CORRIDOR
SOUTHERN FREEWAY ALTERNATIVE
DRAINAGE CONCEPT


SHEET DR-17 OF 89

8/12/2008 U:\22687A-WTC\Sheet_Files\Final_EIS\DrainageConcept\DR-18.dgn

KEY

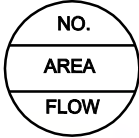

DRAINAGE NUMBER
AREA (AC)
DESIGN FLOW FOR 50-YR STORM (CFS)

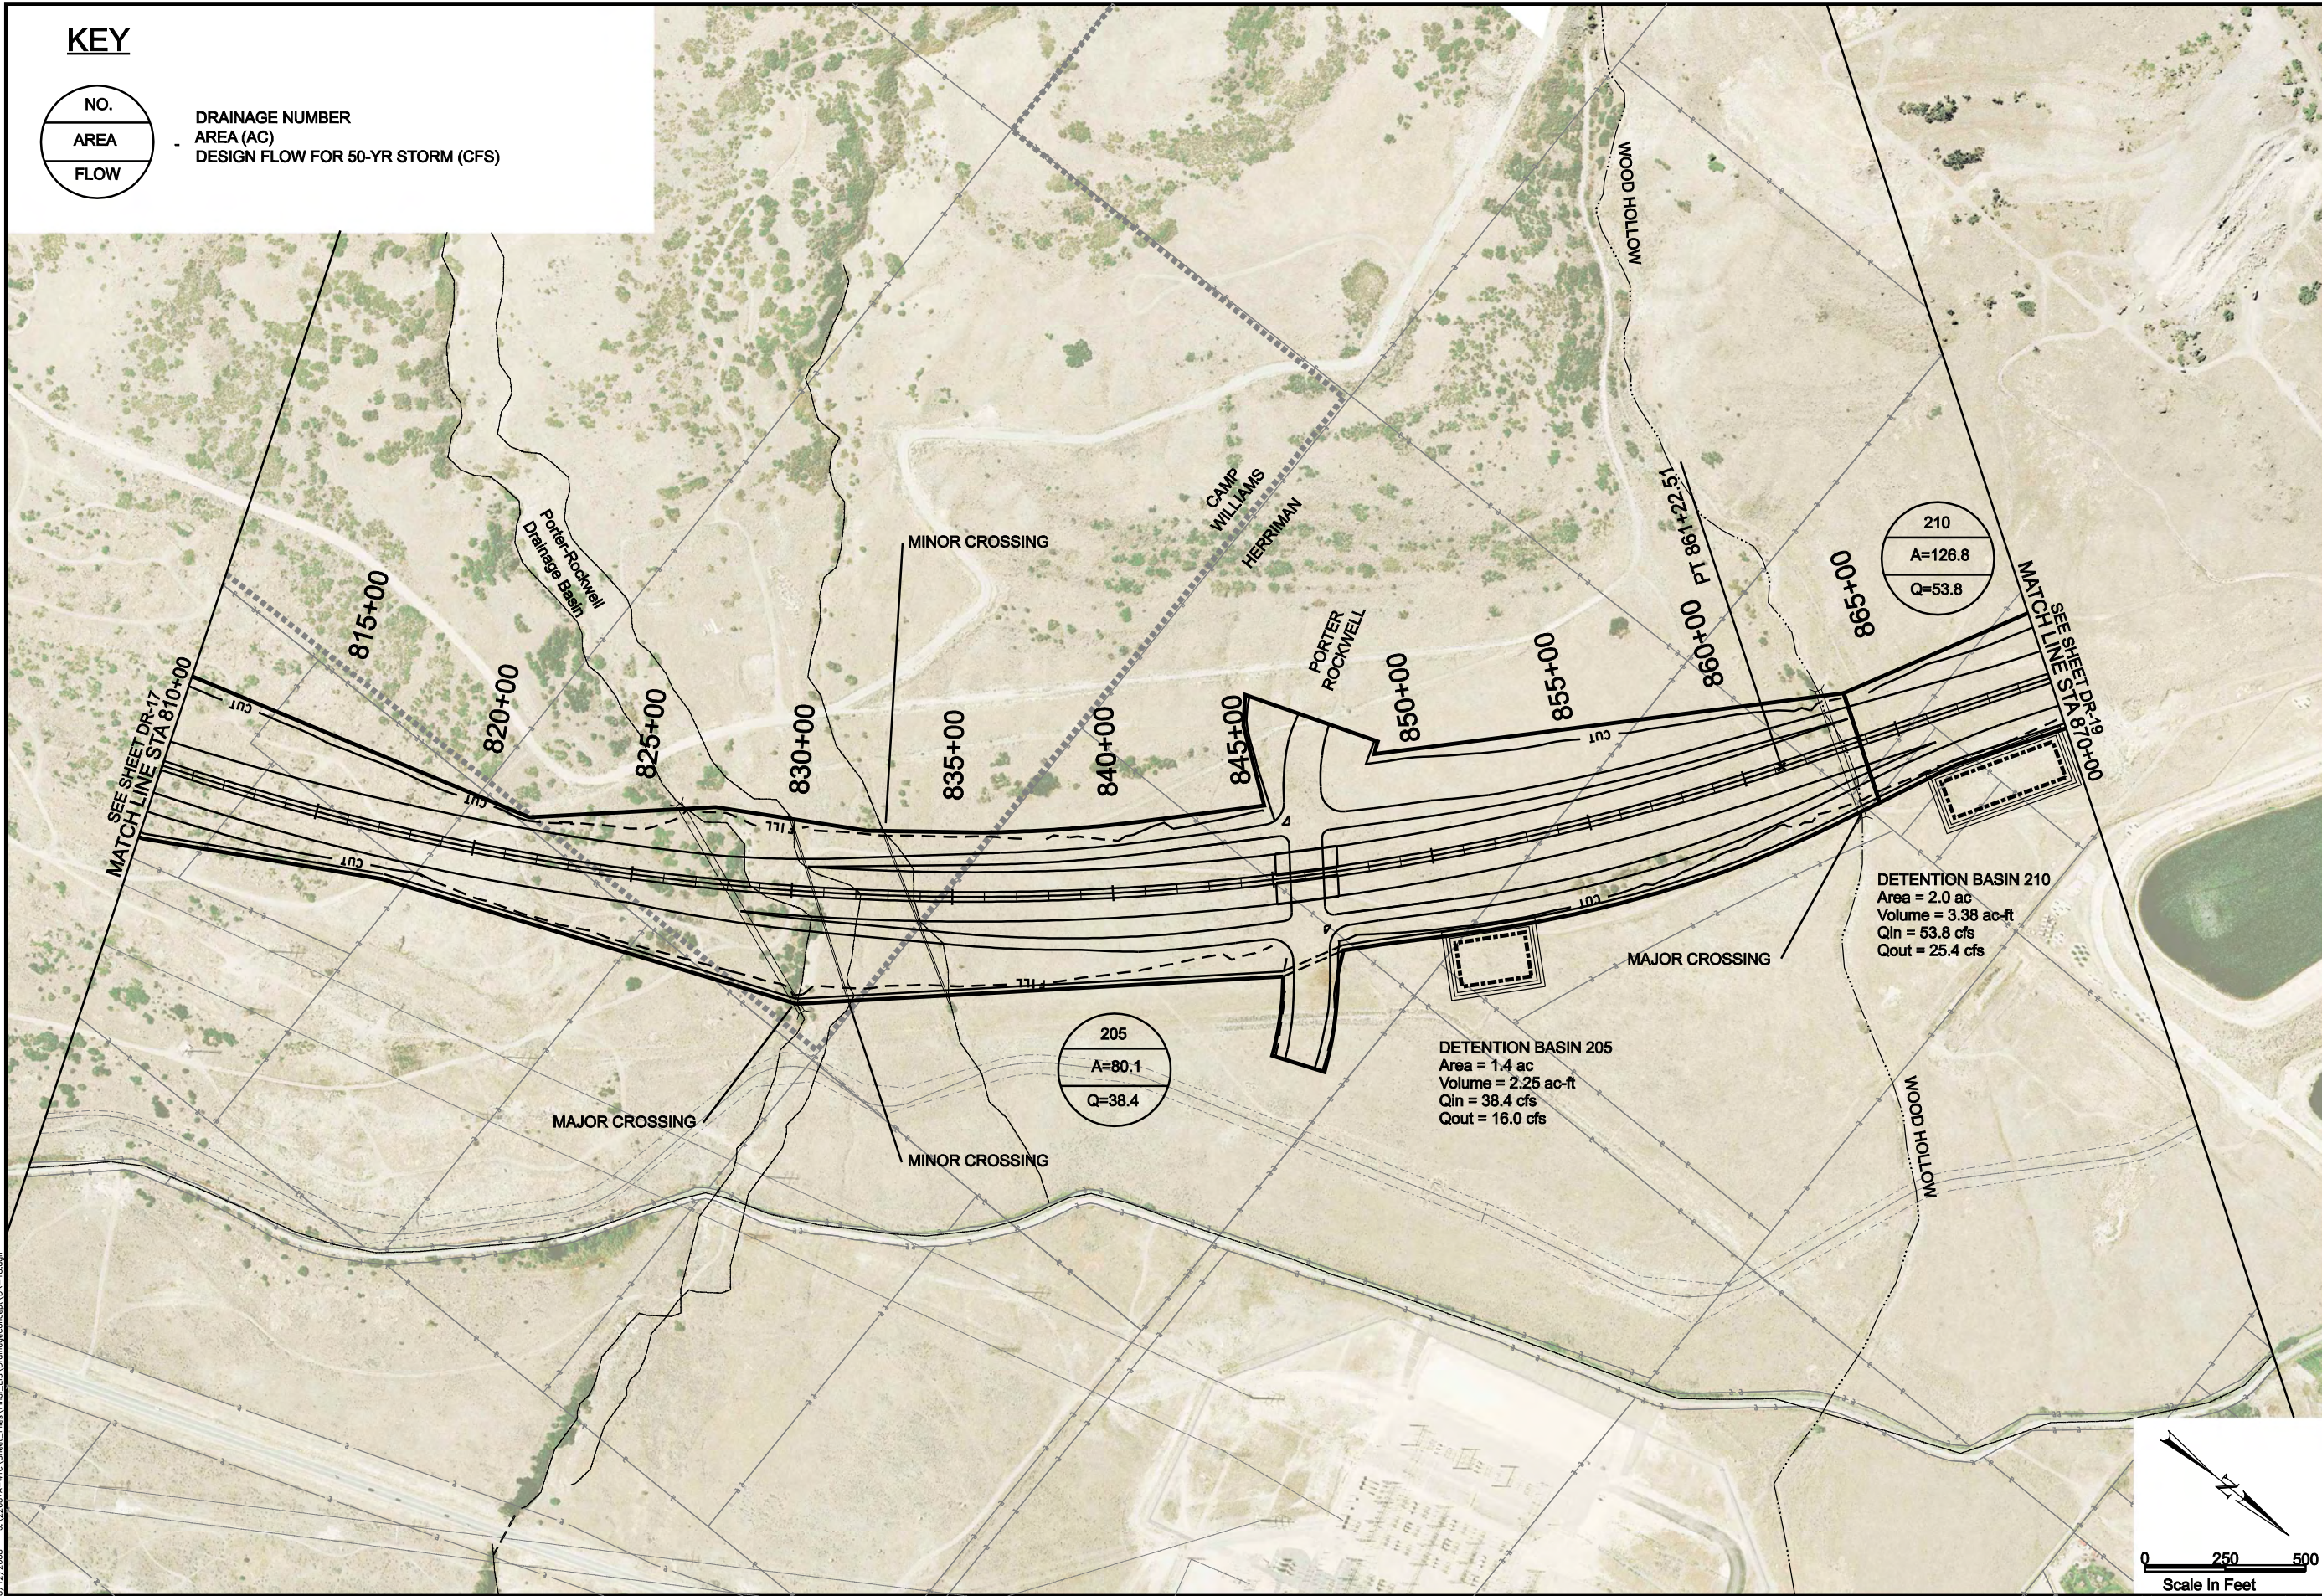

LEGEND

- ROW
- DRAINAGE EASEMENT
- UTILITY RELOCATION EASEMENT
- TRANSIT EASEMENTS
- CENTER RUNNING
- MIXED TRAFFIC



MOUNTAIN VIEW CORRIDOR


SOUTHERN FREEWAY ALTERNATIVE

DRAINAGE CONCEPT



- EOP
- CENTERLINE
- CUT LINE
- FILL LINE
- WETLANDS

8/12/2008 U:\22687A-WTC\Sheet_Files\Trio_LEIS_DrainageConcept\DR-19.dgn

KEY

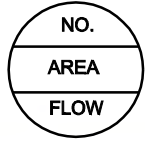

DRAINAGE NUMBER
- AREA (AC)
DESIGN FLOW FOR 50-YR STORM (CFS)

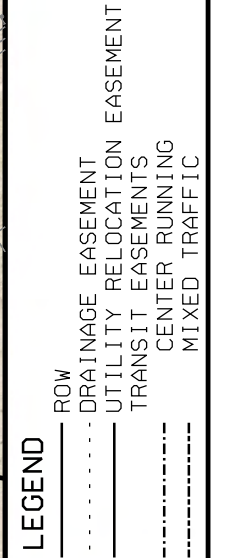
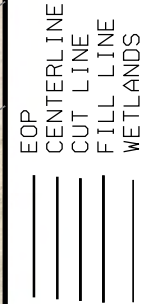



MOUNTAIN VIEW CORRIDOR

SOUTHERN FREEWAY ALTERNATIVE

DRAINAGE CONCEPT

SHEET DR-19 OF 89

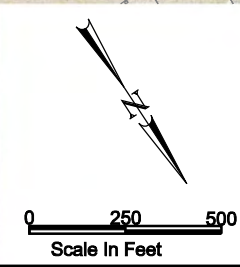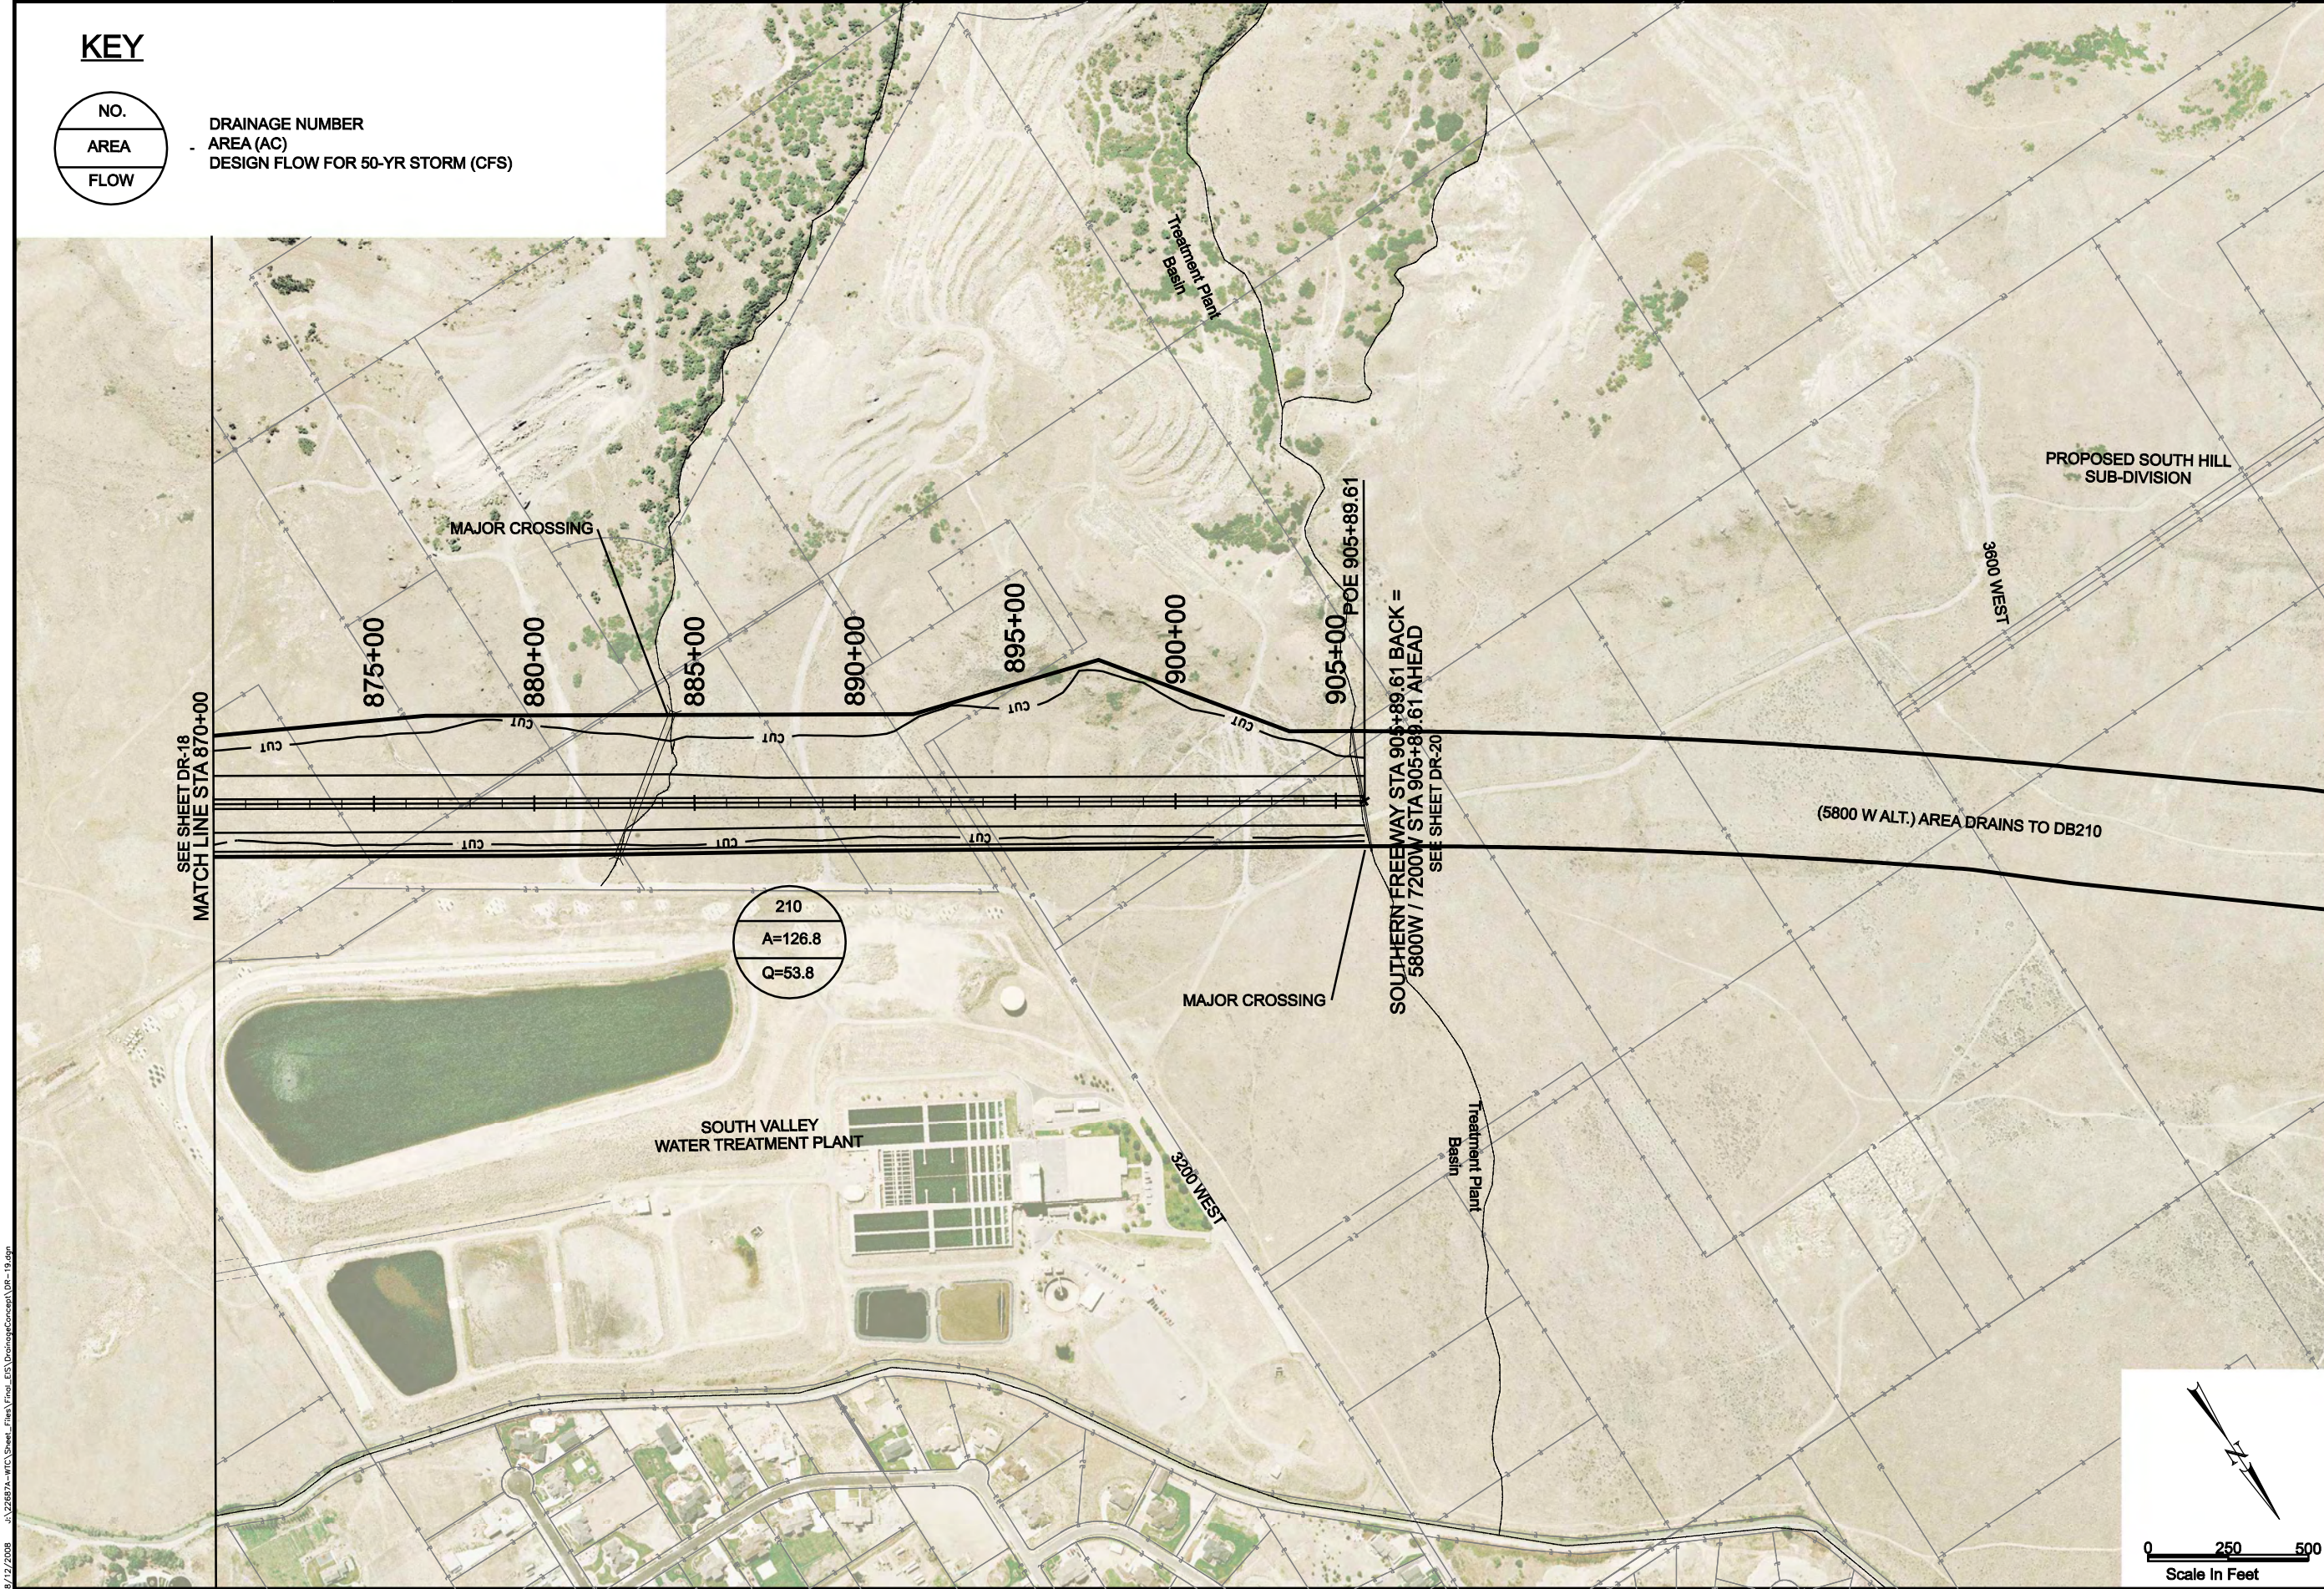

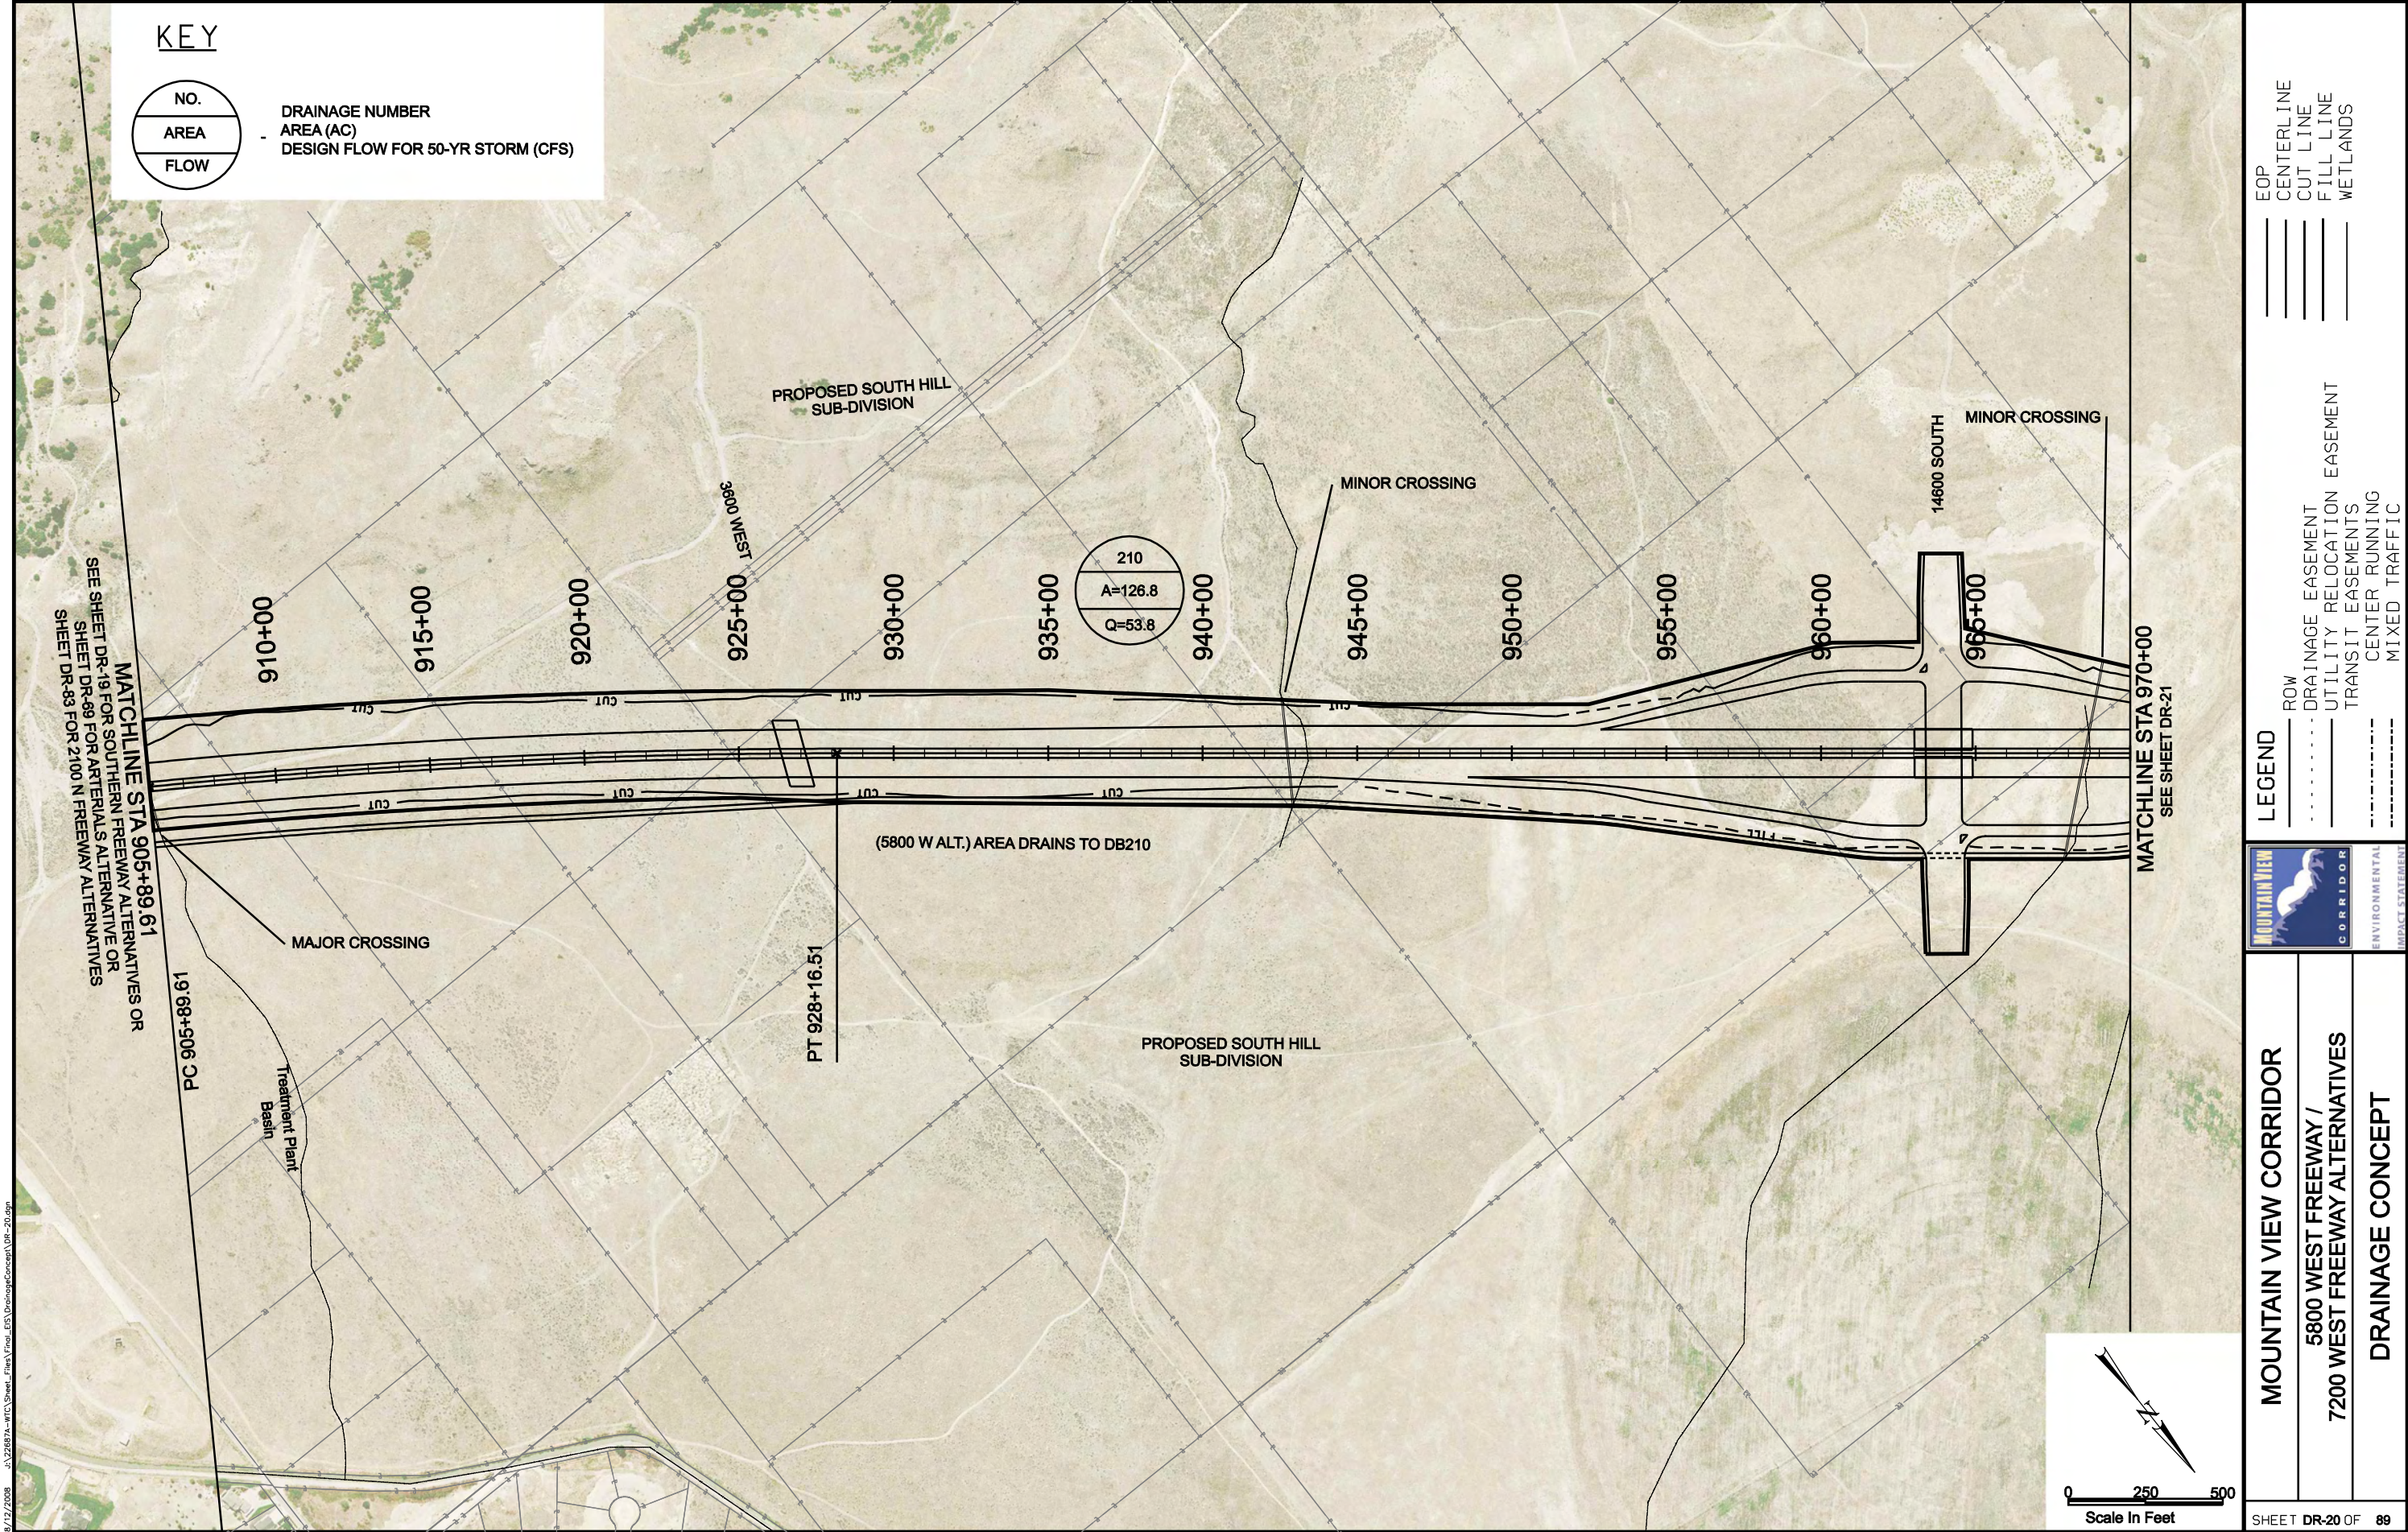

KEY

NO.

AREA

FLOW

DRAINAGE NUMBER

AREA (AC)

DESIGN FLOW FOR 50-YR STORM (CFS)

SEE SHEET DR-19 FOR SOUTHERN FREEWAY ALTERNATIVES OR
SHEET DR-89 FOR ARTERIALS ALTERNATIVES
SHEET DR-83 FOR 2100 N FREEWAY ALTERNATIVES

MATCHLINE STA 905+89.61
19'68.61

PC 905+89.61

Treatment Plant
Basin

MAJOR CROSSING

PROPOSED SOUTH HILL
SUB-DIVISION

3600 WEST

930+00

935+00

940+00

945+00

950+00

955+00

960+00

965+00

14600 SOUTH
MINOR CROSSING

MATCHLINE STA 970+00
SEE SHEET DR-21

210


A=126.8

Q=53.8

(5800 W ALT.) AREA DRAINS TO DB210

PT 928+16.51

PROPOSED SOUTH HILL
SUB-DIVISION

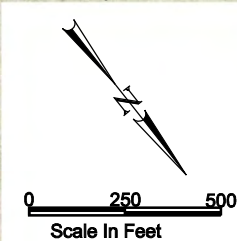

MOUNTAIN VIEW
CORRIDOR

ENVIRONMENTAL
IMPACT STATEMENT

MOUNTAIN VIEW CORRIDOR

5800 WEST FREEWAY /
7200 WEST FREEWAY ALTERNATIVES

DRAINAGE CONCEPT

LEGEND

ROW

DRAINAGE EASEMENT

UTILITY RELOCATION EASEMENT

TRANSIT EASEMENTS

CENTER RUNNING

MIXED TRAFFIC

EOP

CENTERLINE

CUT LINE

FILL LINE


WETLANDS

SHEET DR-20 OF



89

8/12/2008 U:\22687A-WTC\Sheet_Files\Final_EIS\DrainageConcept\DR-21.dgn

KEY

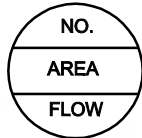

DRAINAGE NUMBER
AREA (AC)
DESIGN FLOW FOR 50-YR STORM (CFS)

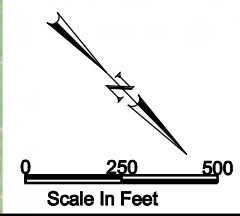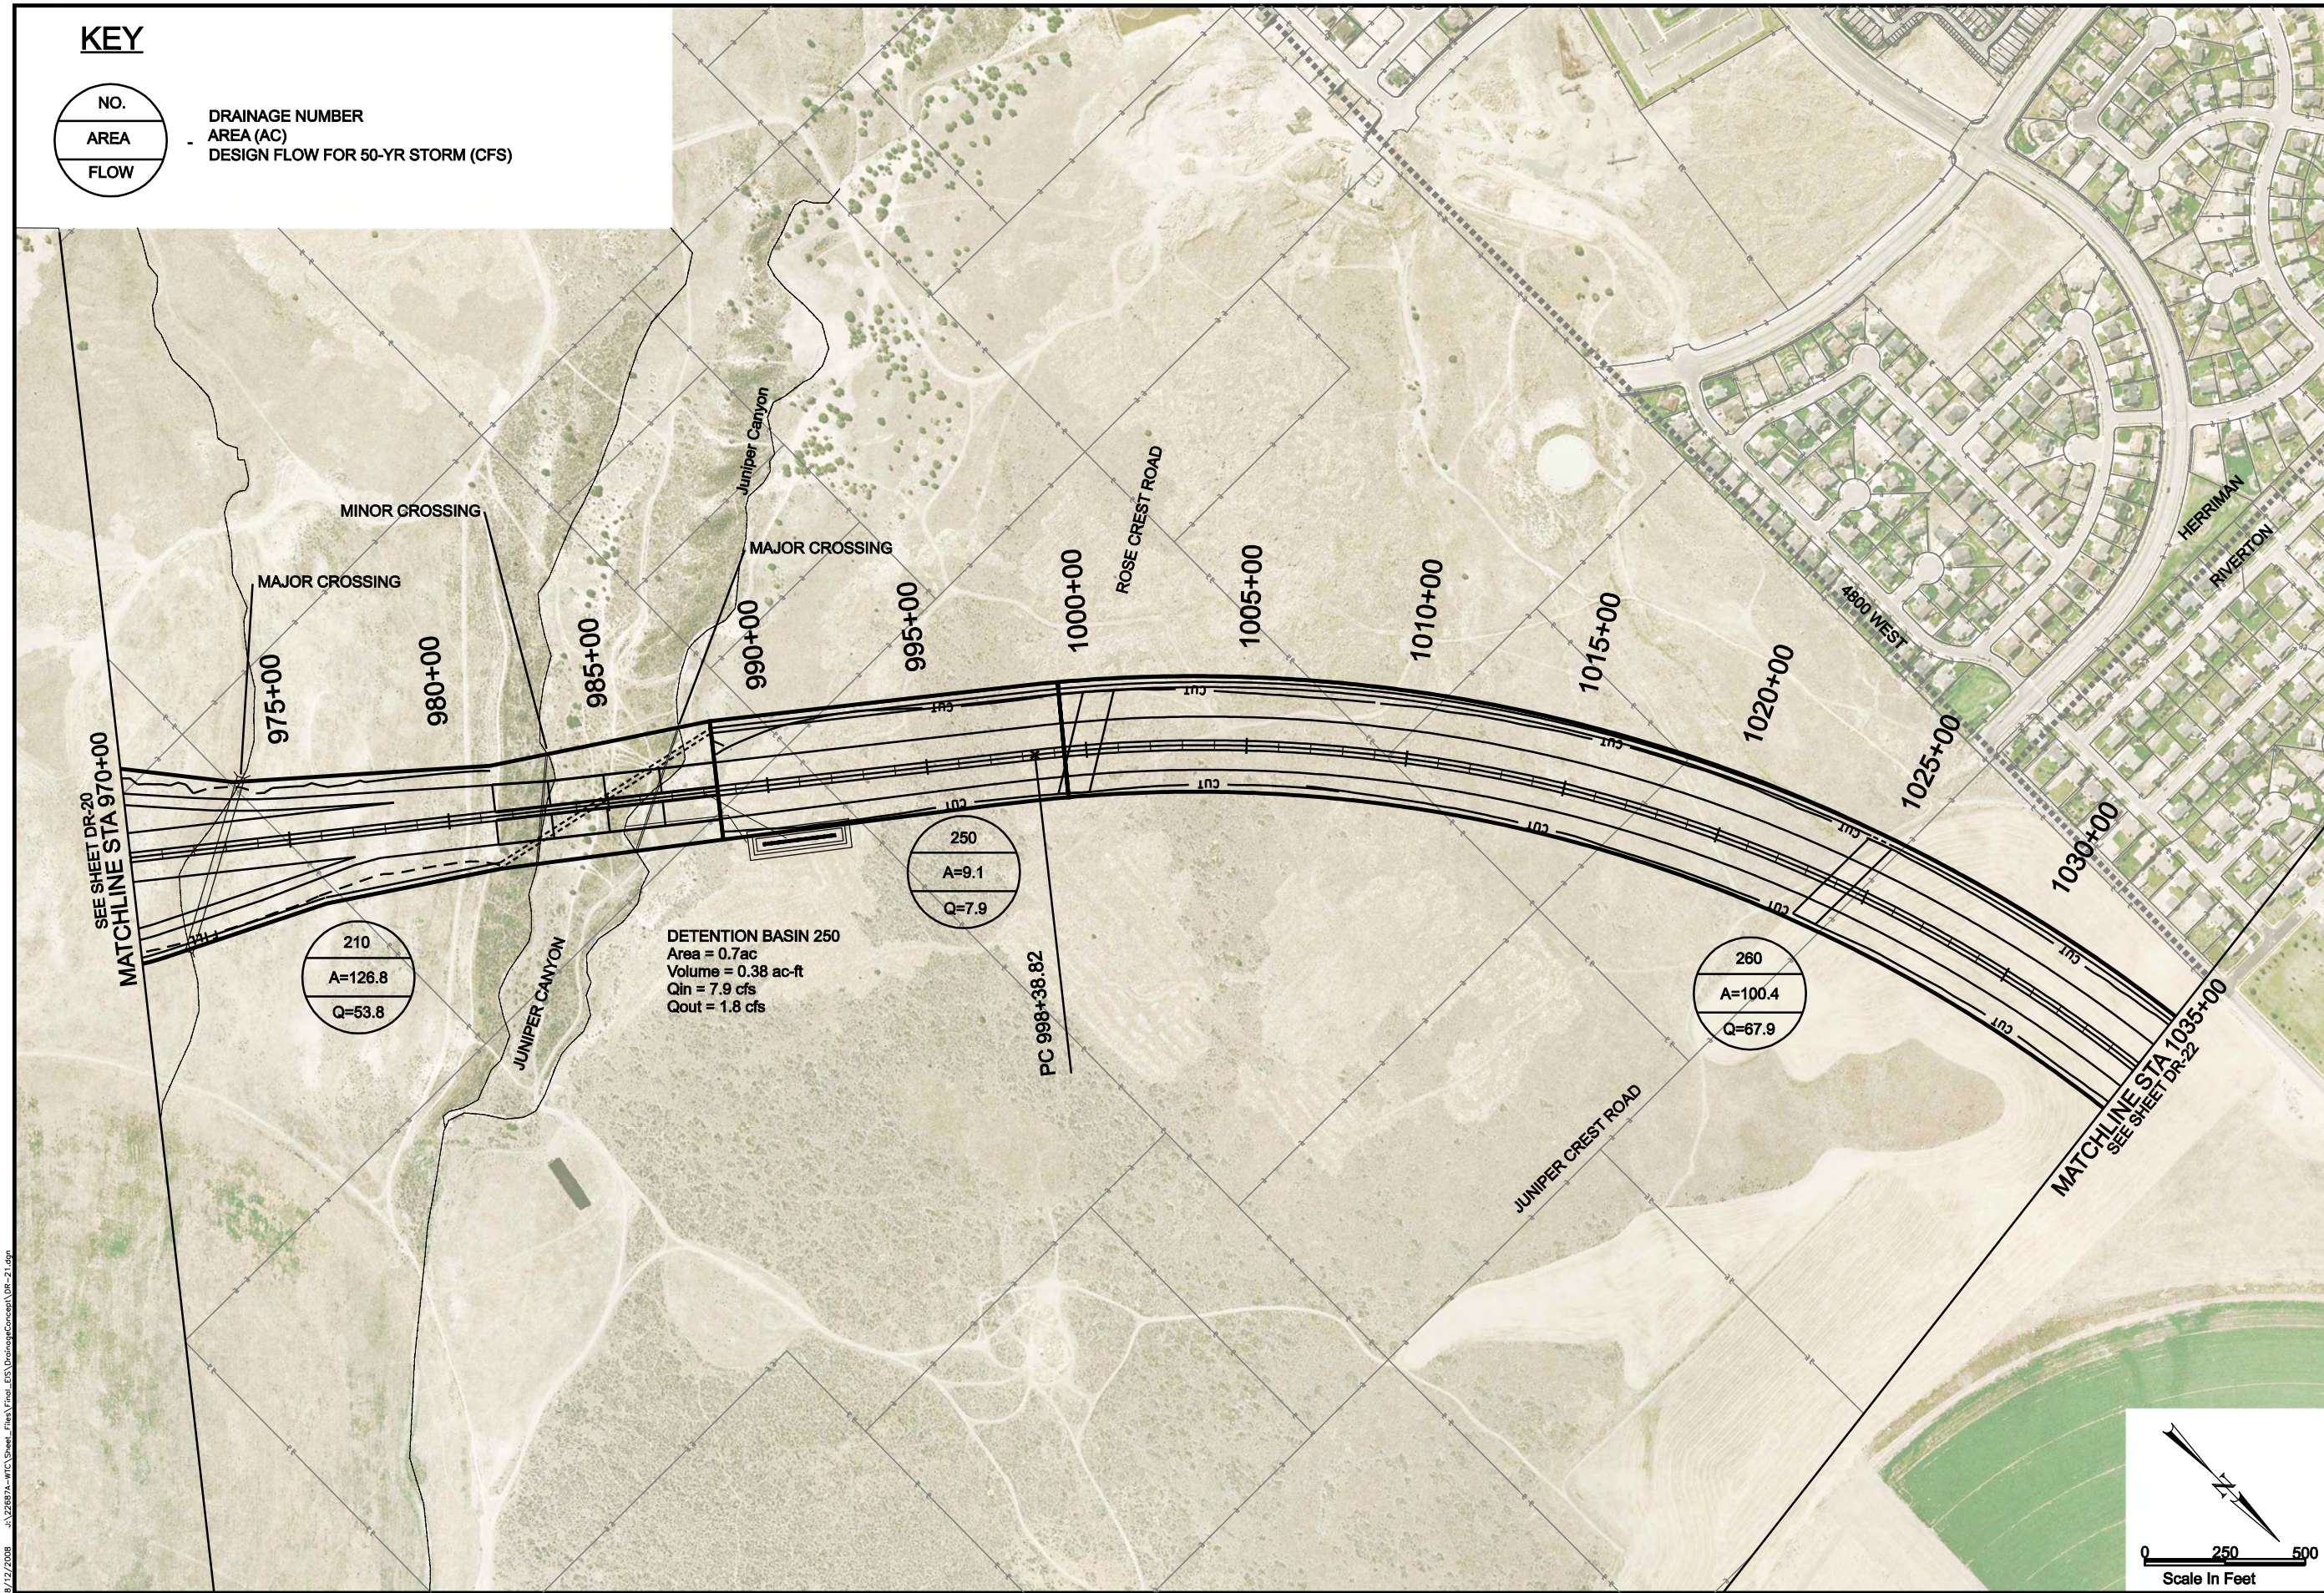

LEGEND

- ROW
- DRAINAGE EASEMENT
- UTILITY RELOCATION EASEMENT
- TRANSIT EASEMENTS
- CENTER RUNNING
- MIXED TRAFFIC

- EOP
- CENTERLINE
- CUT LINE
- FILL LINE
- WETLANDS




MOUNTAIN VIEW CORRIDOR		
5800 WEST FREEWAY / 7200 WEST FREEWAY ALTERNATIVES		
DRAINAGE CONCEPT		

8/12/2008 U:\22687A-WTC\Sheet_Files\Trio_LES_DrainageConcept\DR-22.dgn




KEY

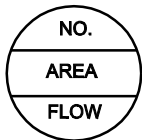

DRAINAGE NUMBER
AREA (AC)
DESIGN FLOW FOR 50-YR STORM (CFS)

DETENTION BASIN 260
Area = 2.7 ac
Volume = 6.88 ac-ft
Q_{in} = 67.9 cfs
Q_{out} = 10.0 cfs

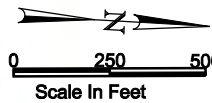

MOUNTAIN VIEW CORRIDOR

5800 WEST FREEWAY /
7200 WEST FREEWAY ALTERNATIVES

DRAINAGE CONCEPT




LEGEND

- ROW
- DRAINAGE EASEMENT
- UTILITY RELOCATION EASEMENT
- TRANSIT EASEMENTS
- CENTER RUNNING
- MIXED TRAFFIC

- EOP
- CENTERLINE
- CUT LINE
- FILL LINE
- WETLANDS

8/12/2008 U:\22687A-MVC Sheet Files\Final_EIS\DrainageConcept\DR-23.dgn

KEY

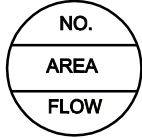



DRAINAGE NUMBER
AREA (AC)
DESIGN FLOW FOR 50-YR STORM (CFS)

EOP
CENTERLINE
CUT LINE
FILL LINE
WETLANDS

LEGEND
ROW
DRAINAGE EASEMENT
UTILITY RELOCATION EASEMENT
TRANSIT EASEMENTS
CENTER RUNNING
MIXED TRAFFIC



MOUNTAIN VIEW CORRIDOR
5800 WEST FREEWAY /
7200 WEST FREEWAY ALTERNATIVES
DRAINAGE CONCEPT

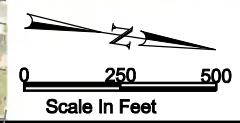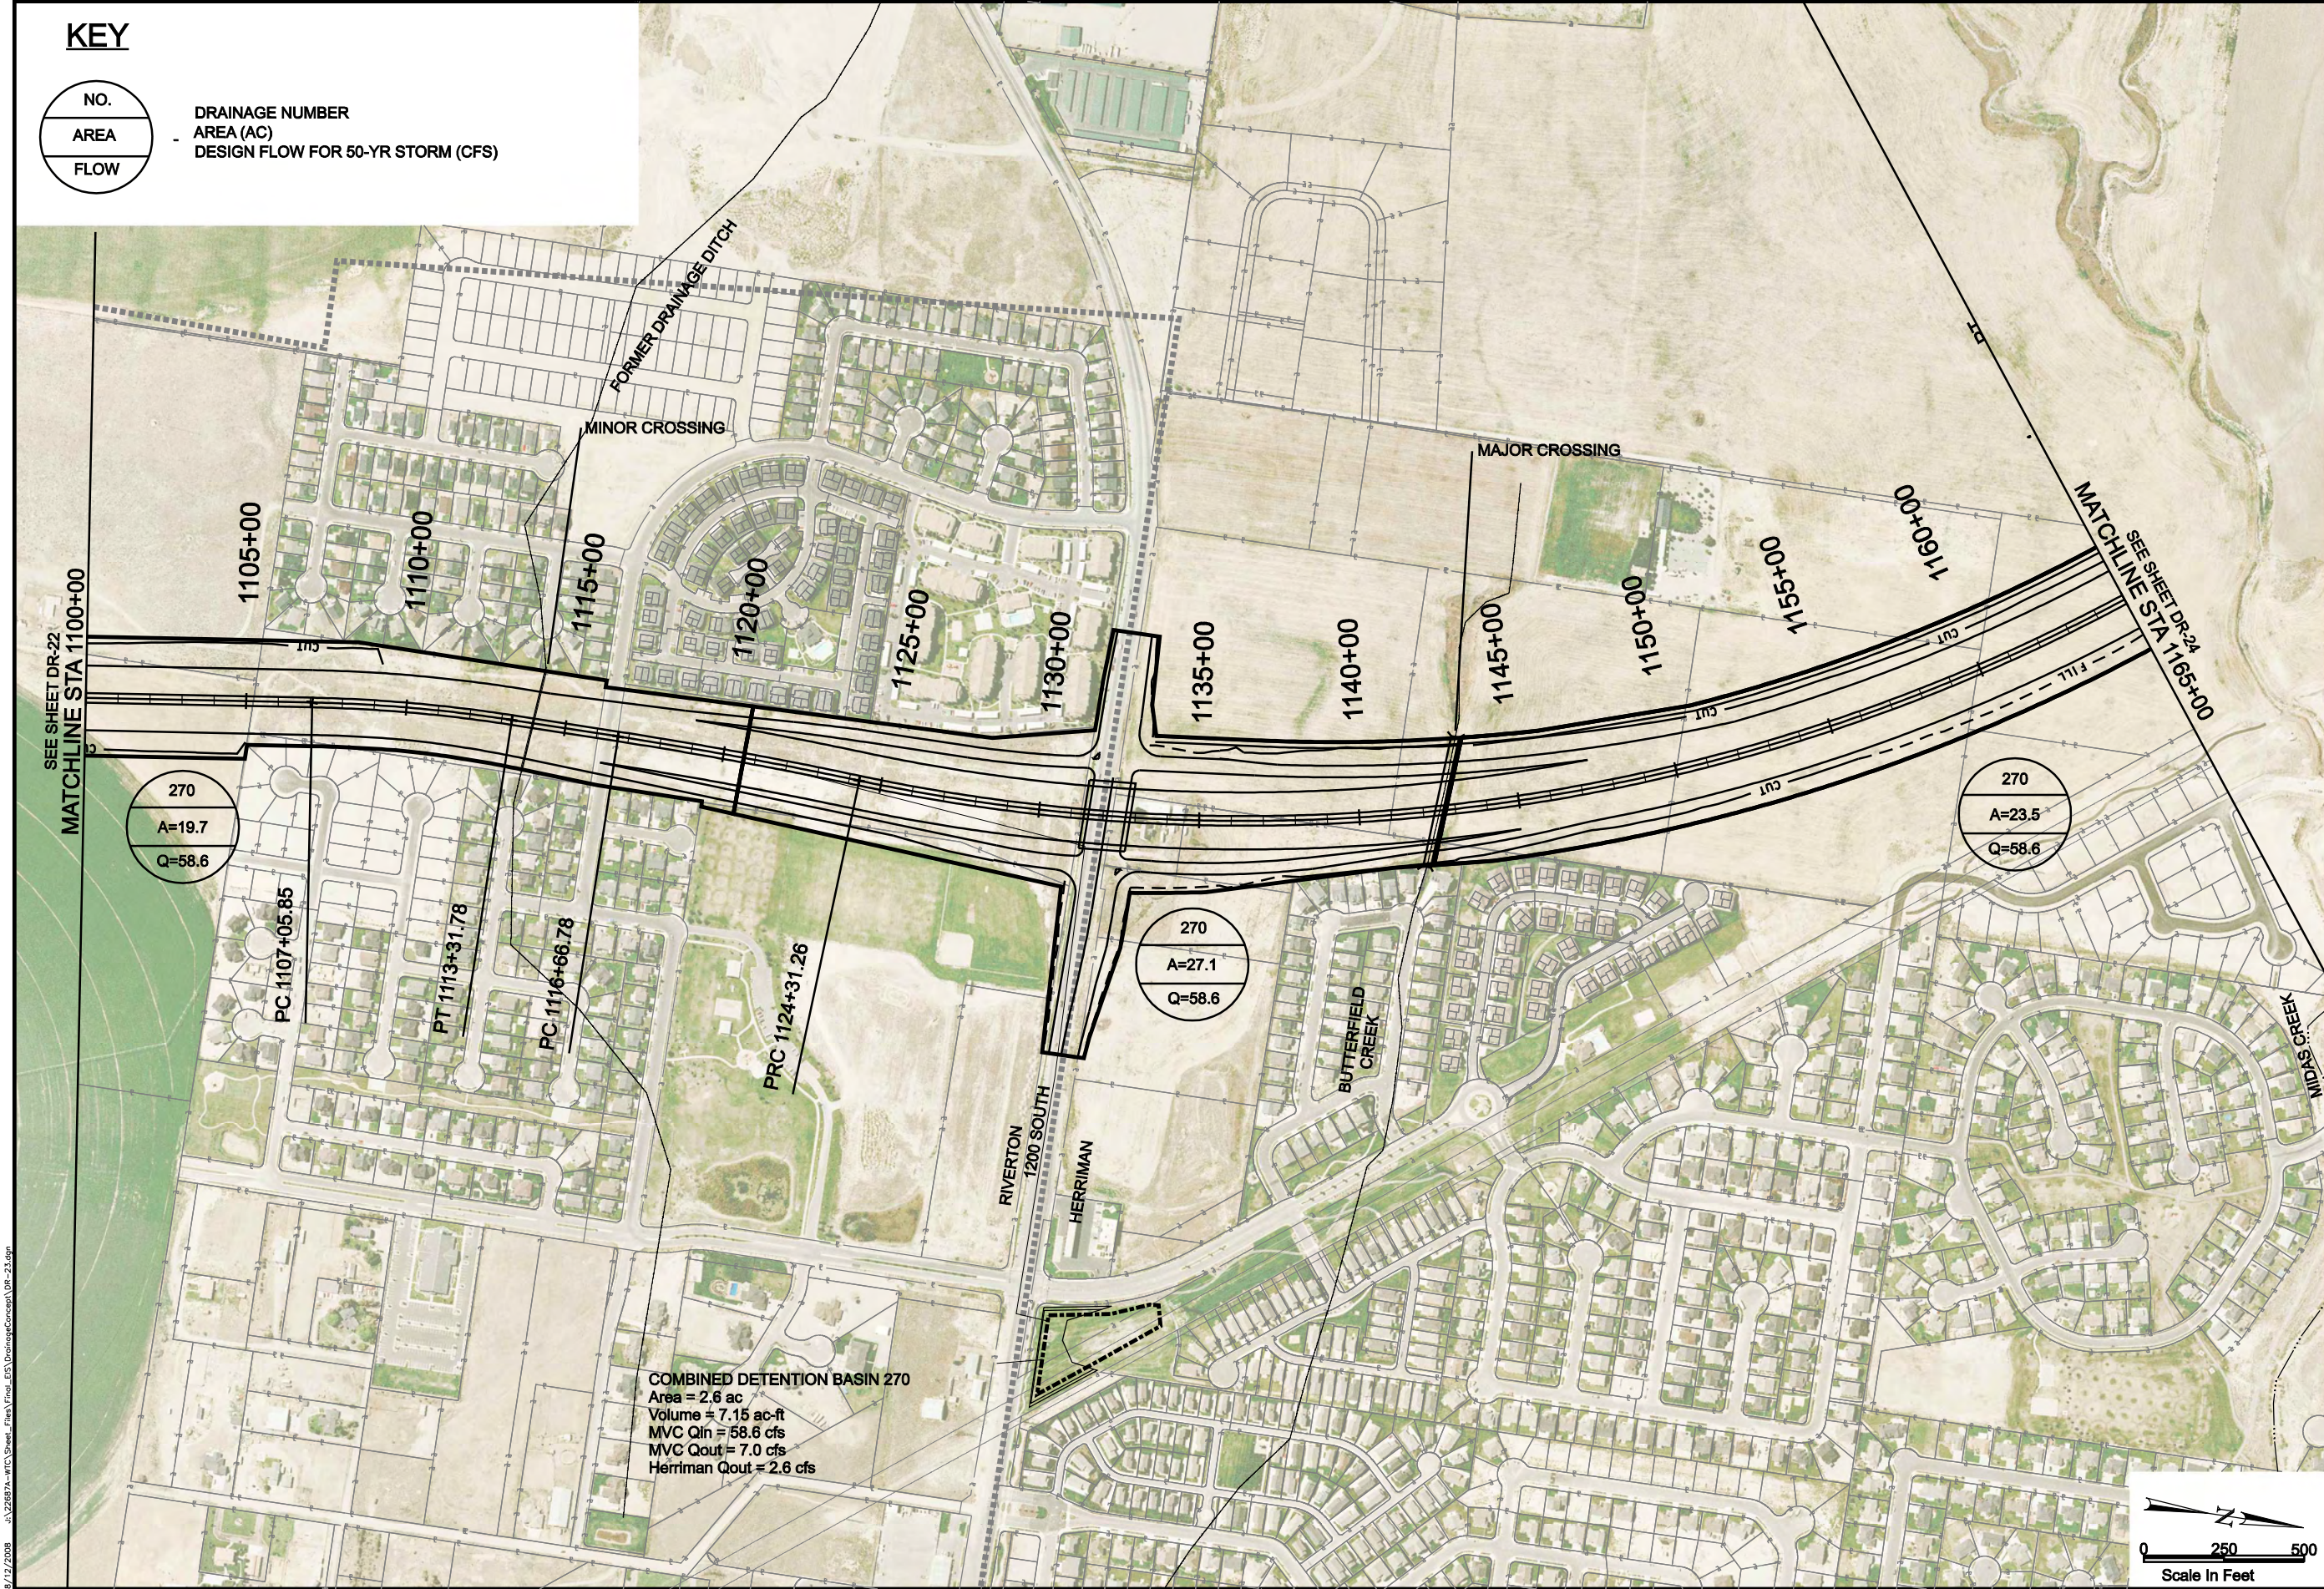

COMBINED DETENTION BASIN 270
Area = 2.6 ac
Volume = 7.15 ac-ft
MVC Qin = 58.6 cfs
MVC Qout = 7.0 cfs
Herriman Qout = 2.6 cfs


270
A=19.7
Q=58.6

270
A=27.1
Q=58.6



270
A=23.5
Q=58.6

8/12/2008 U:\22687A-WTC\Sheet_Files\Trio_LES_DrainageConcept\DR-24.dgn

KEY

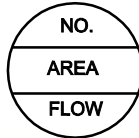

DRAINAGE NUMBER
AREA (AC)
DESIGN FLOW FOR 50-YR STORM (CFS)

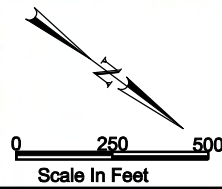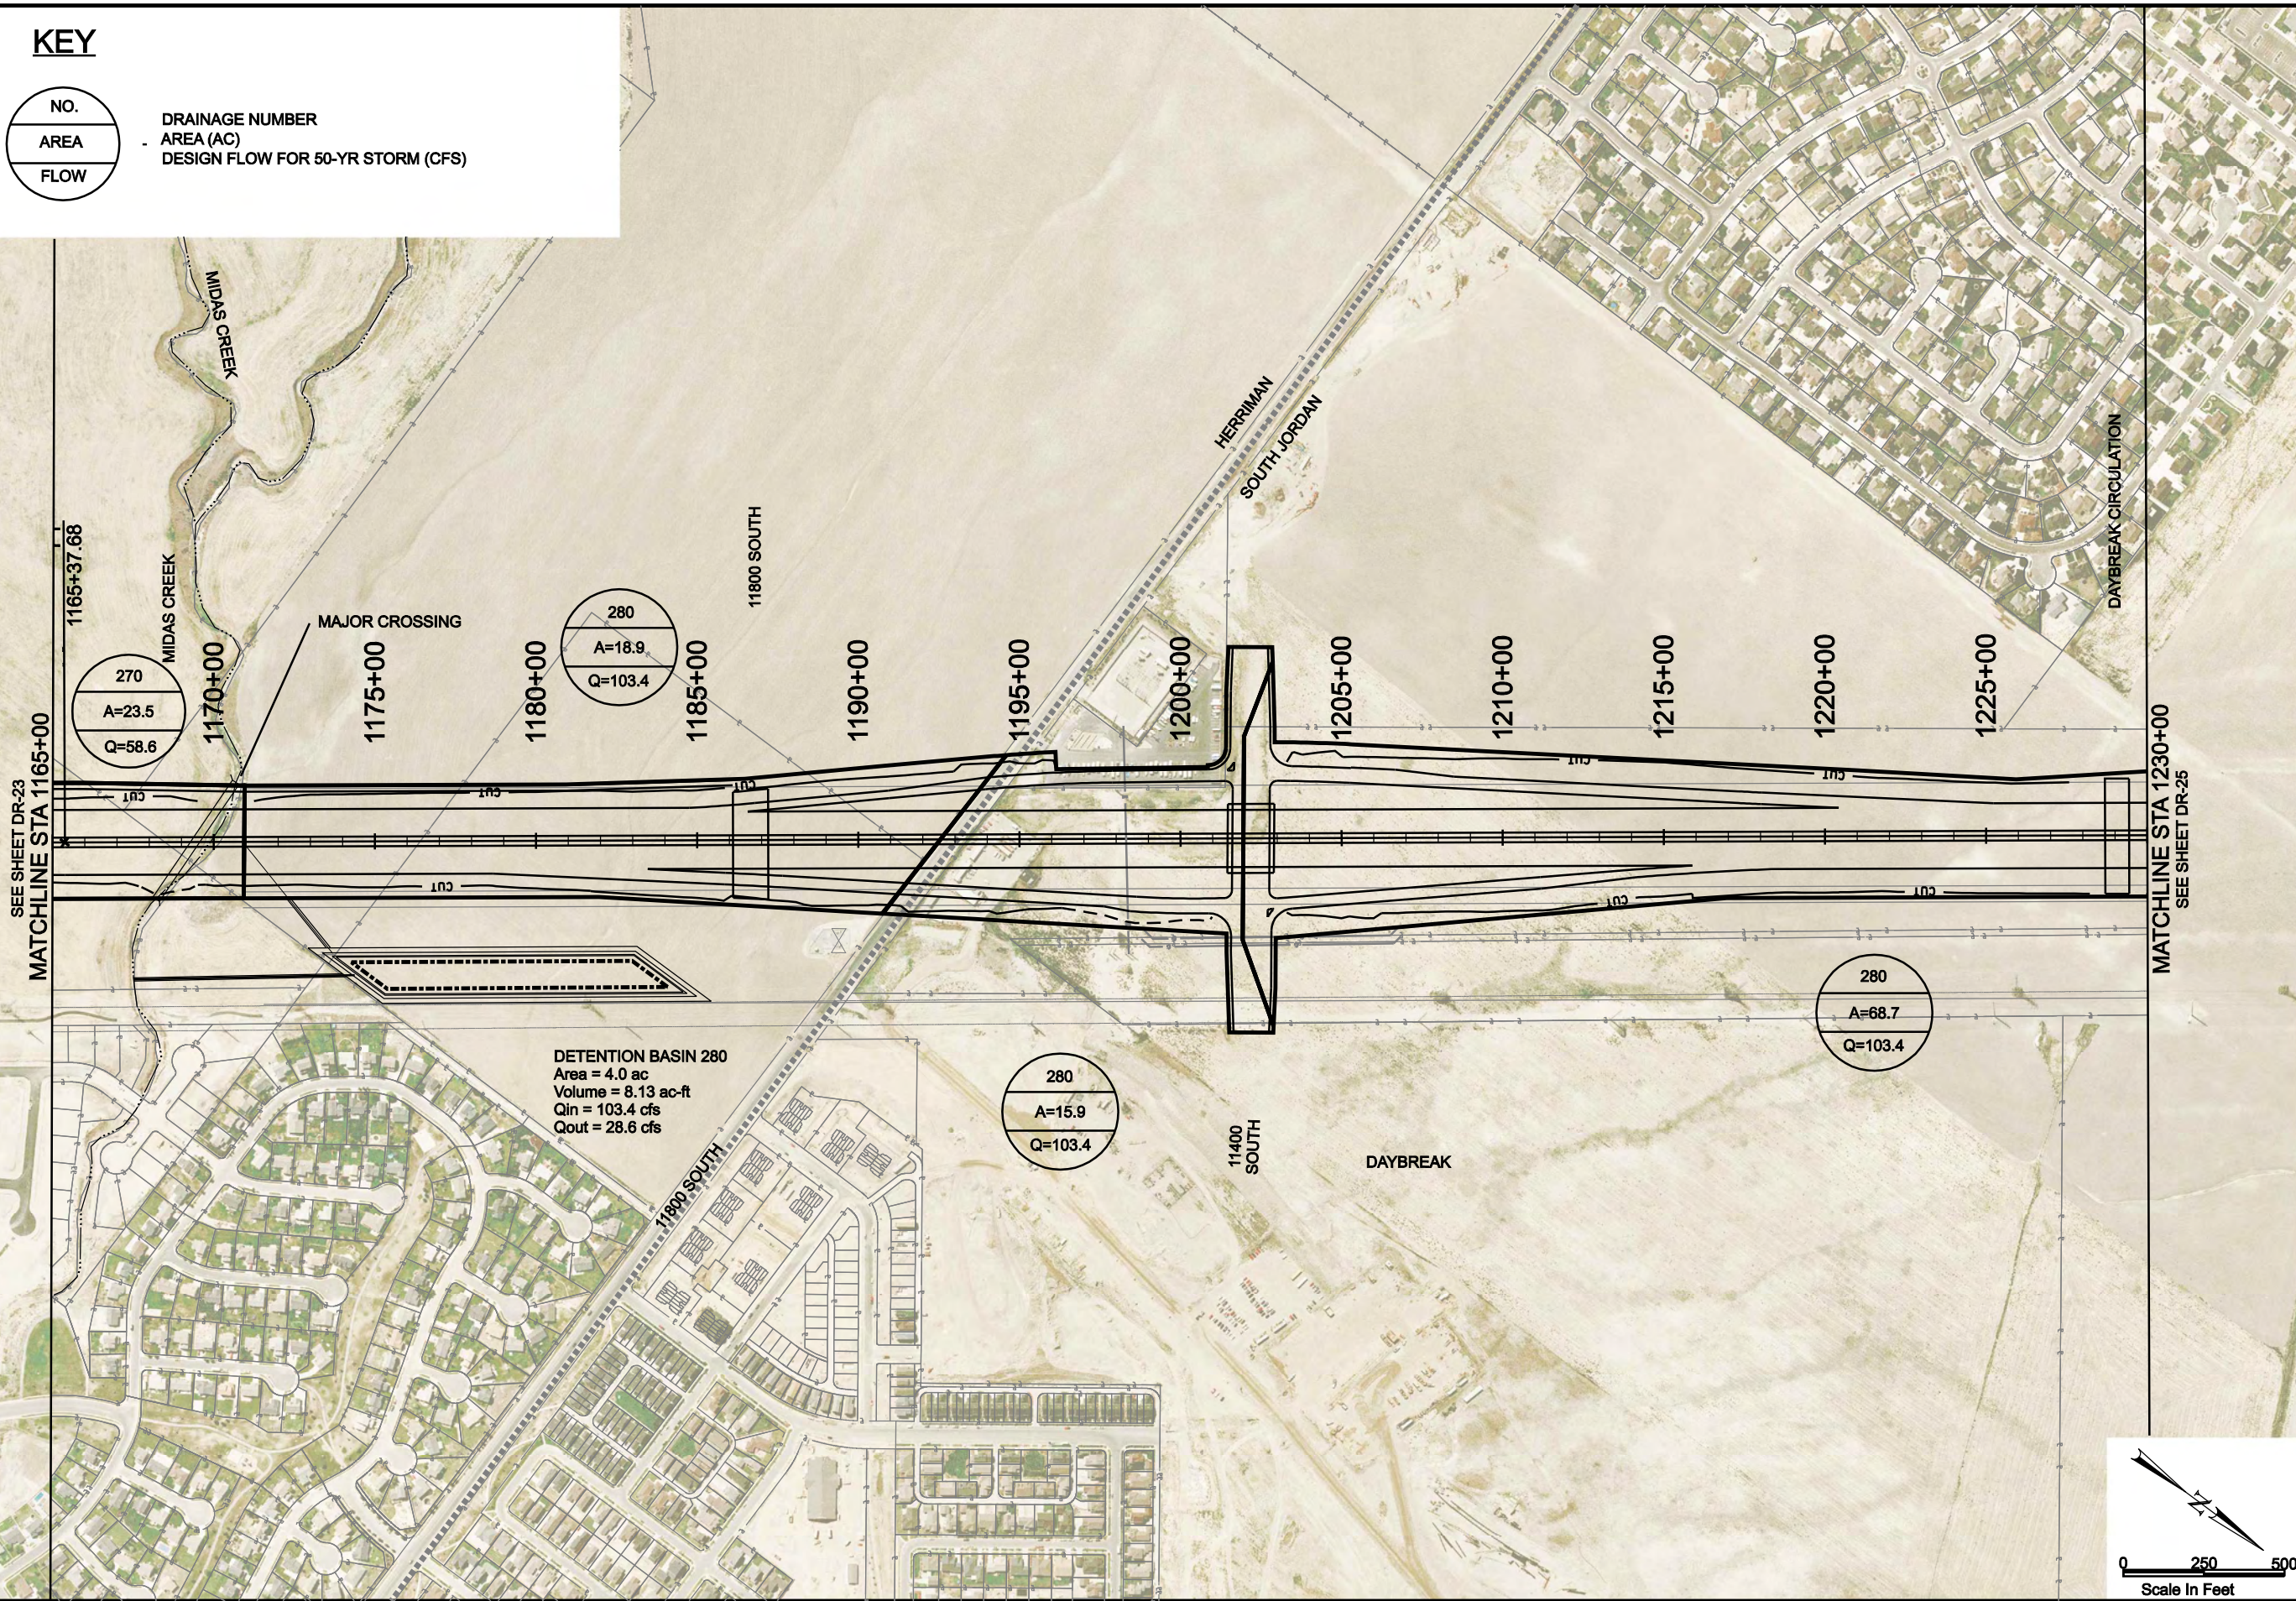

LEGEND

- ROW
- DRAINAGE EASEMENT
- UTILITY RELOCATION EASEMENT
- TRANSIT EASEMENTS
- CENTER RUNNING
- MIXED TRAFFIC

- EOP
- CENTERLINE
- CUT LINE
- FILL LINE
- WETLANDS




MOUNTAIN VIEW CORRIDOR


5800 WEST FREEWAY /
7200 WEST FREEWAY ALTERNATIVES

DRAINAGE CONCEPT

8/12/2008 U:\22687A-WTC\Sheet_Files\Final_EIS\DrainageConcept\DR-25.dgn

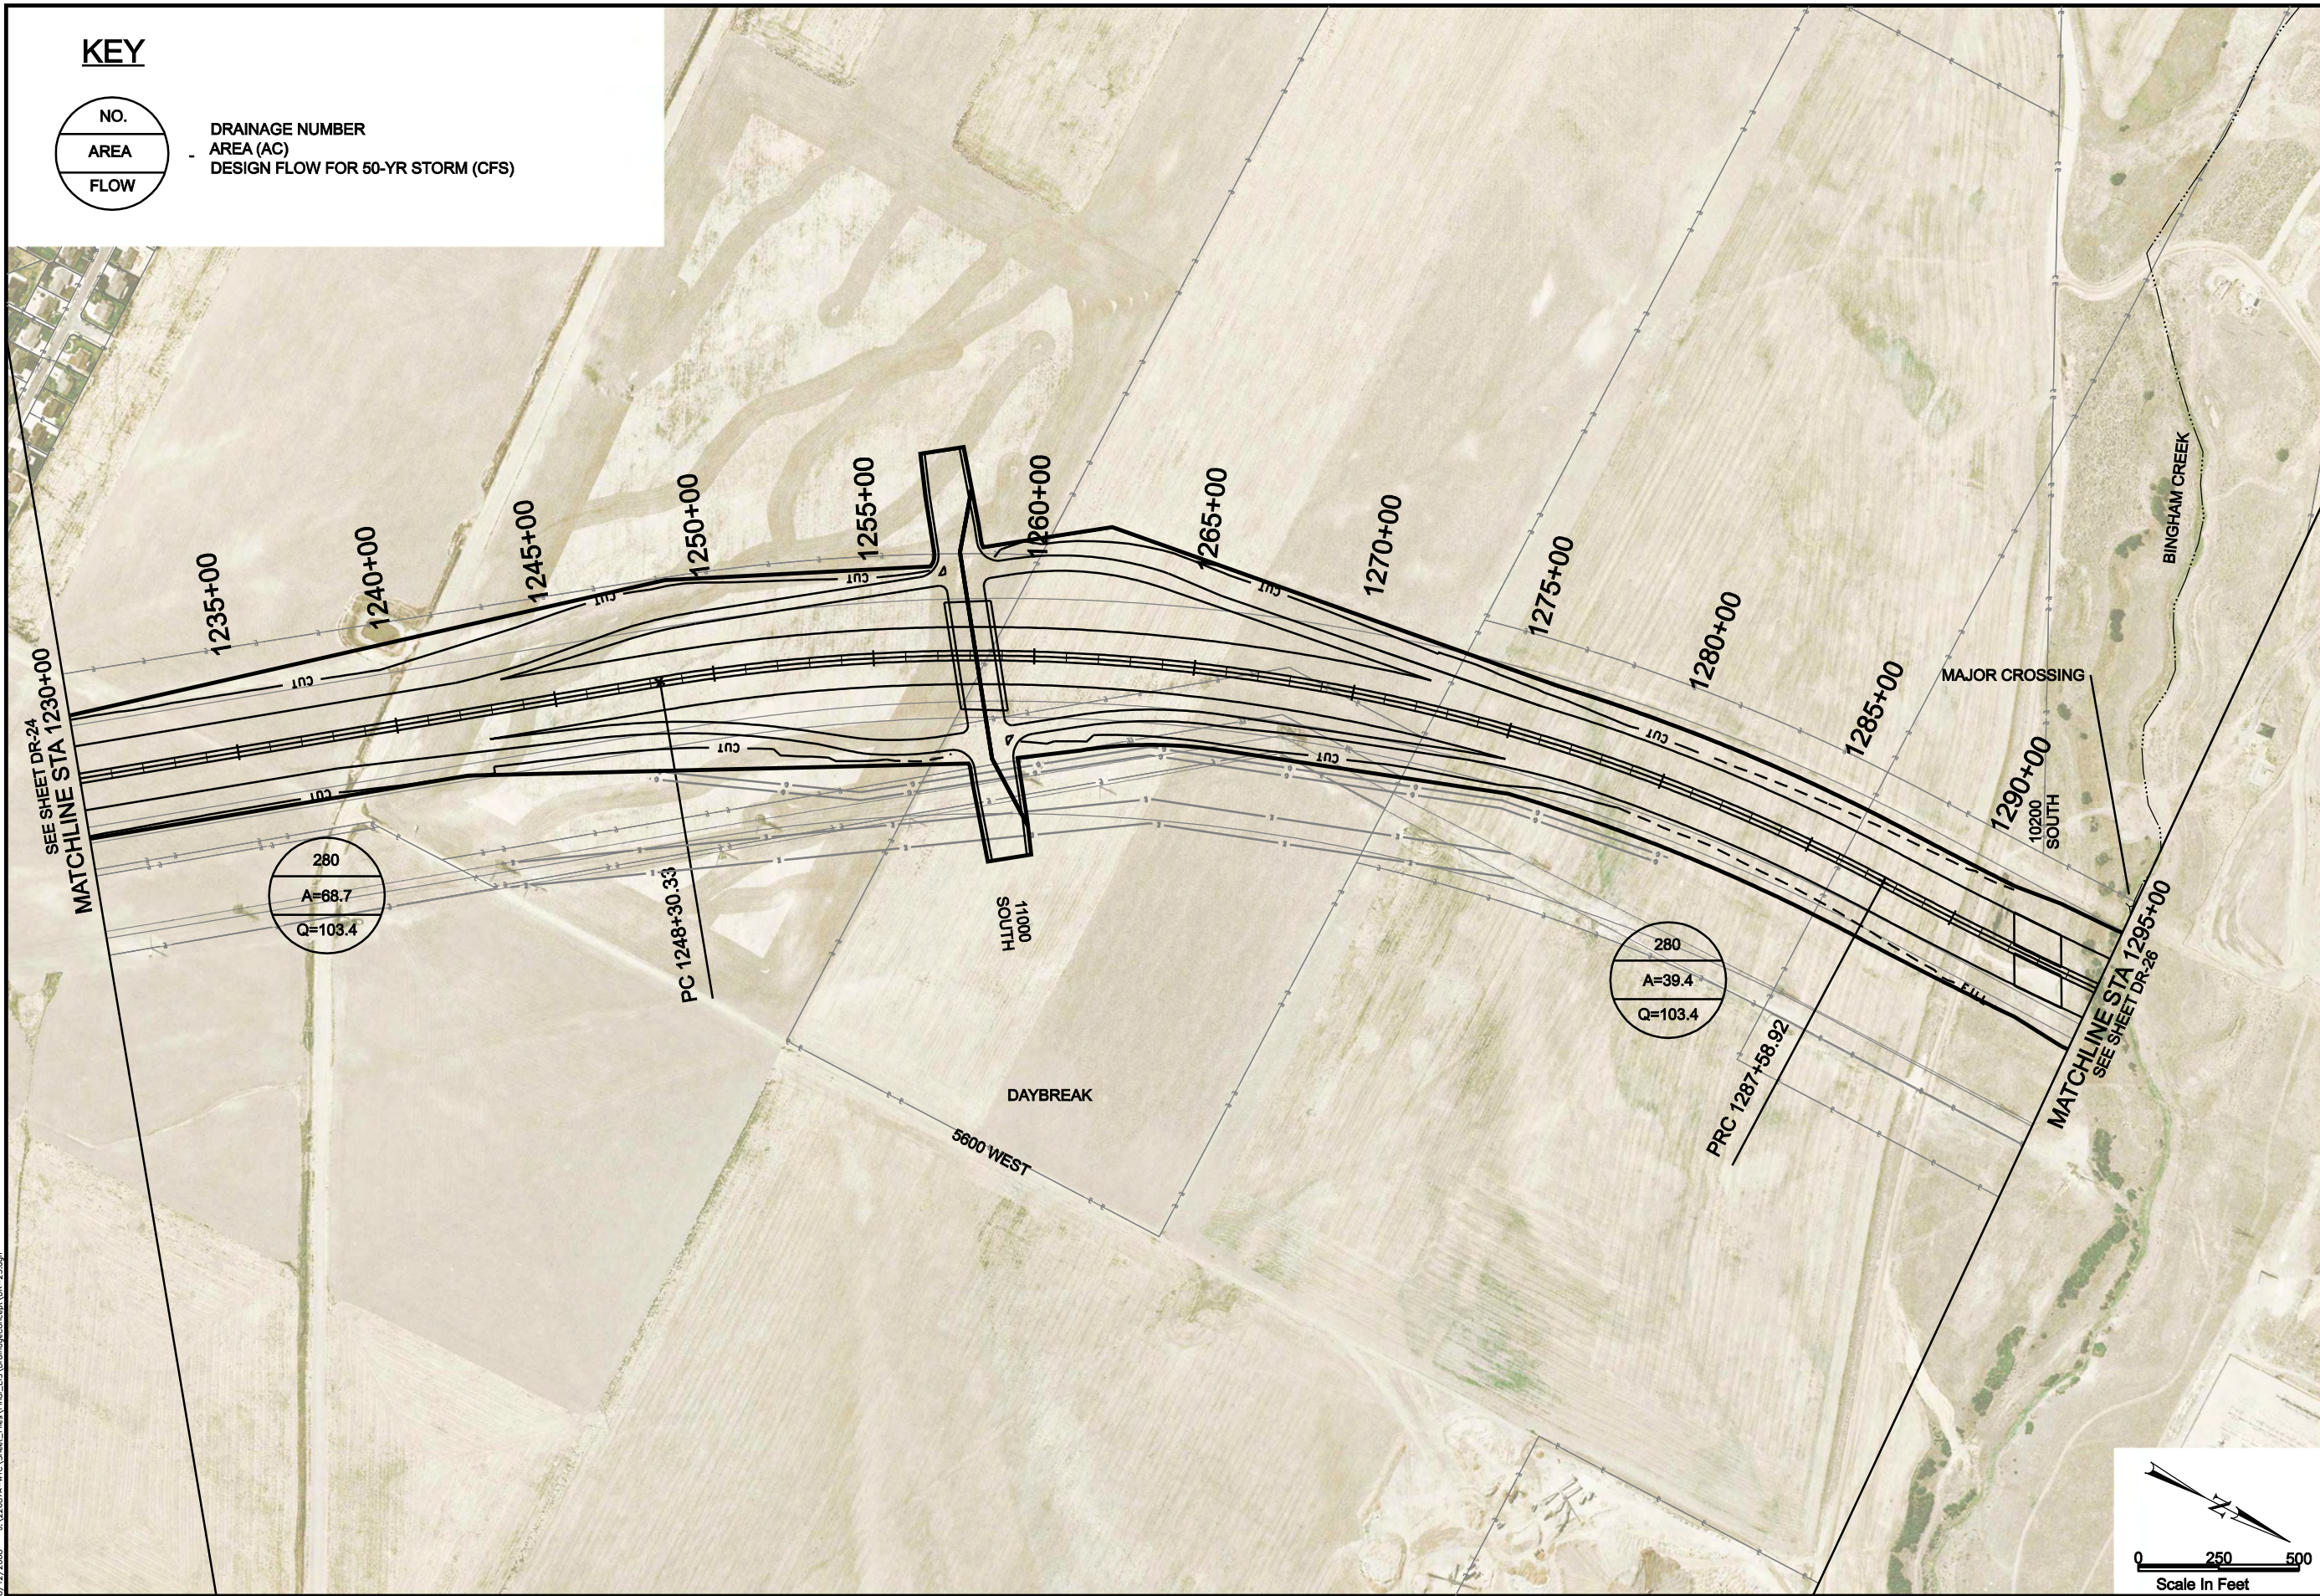

KEY

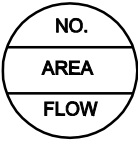

DRAINAGE NUMBER
AREA (AC)
DESIGN FLOW FOR 50-YR STORM (CFS)

EOP
CENTERLINE
CUT LINE
FILL LINE
WETLANDS


LEGEND
ROW
DRAINAGE EASEMENT
UTILITY RELOCATION EASEMENT
TRANSIT EASEMENTS
CENTER RUNNING
MIXED TRAFFIC



MOUNTAIN VIEW CORRIDOR


5800 WEST FREEWAY /
7200 WEST FREEWAY ALTERNATIVES

DRAINAGE CONCEPT



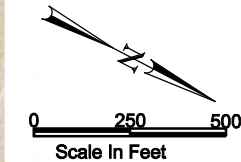


8/12/2008 U:\22687A-WTC\Sheet_Files\Tria_LDS\DrainageConcept\DR-26.dgn

KEY

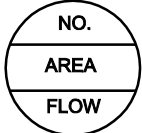


DRAINAGE NUMBER
AREA (AC)
DESIGN FLOW FOR 50-YR STORM (CFS)

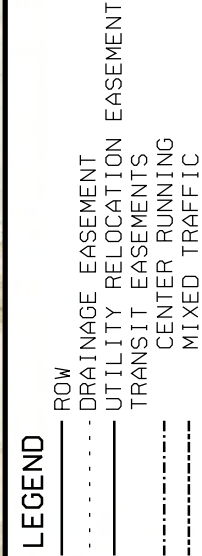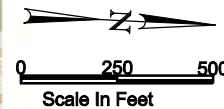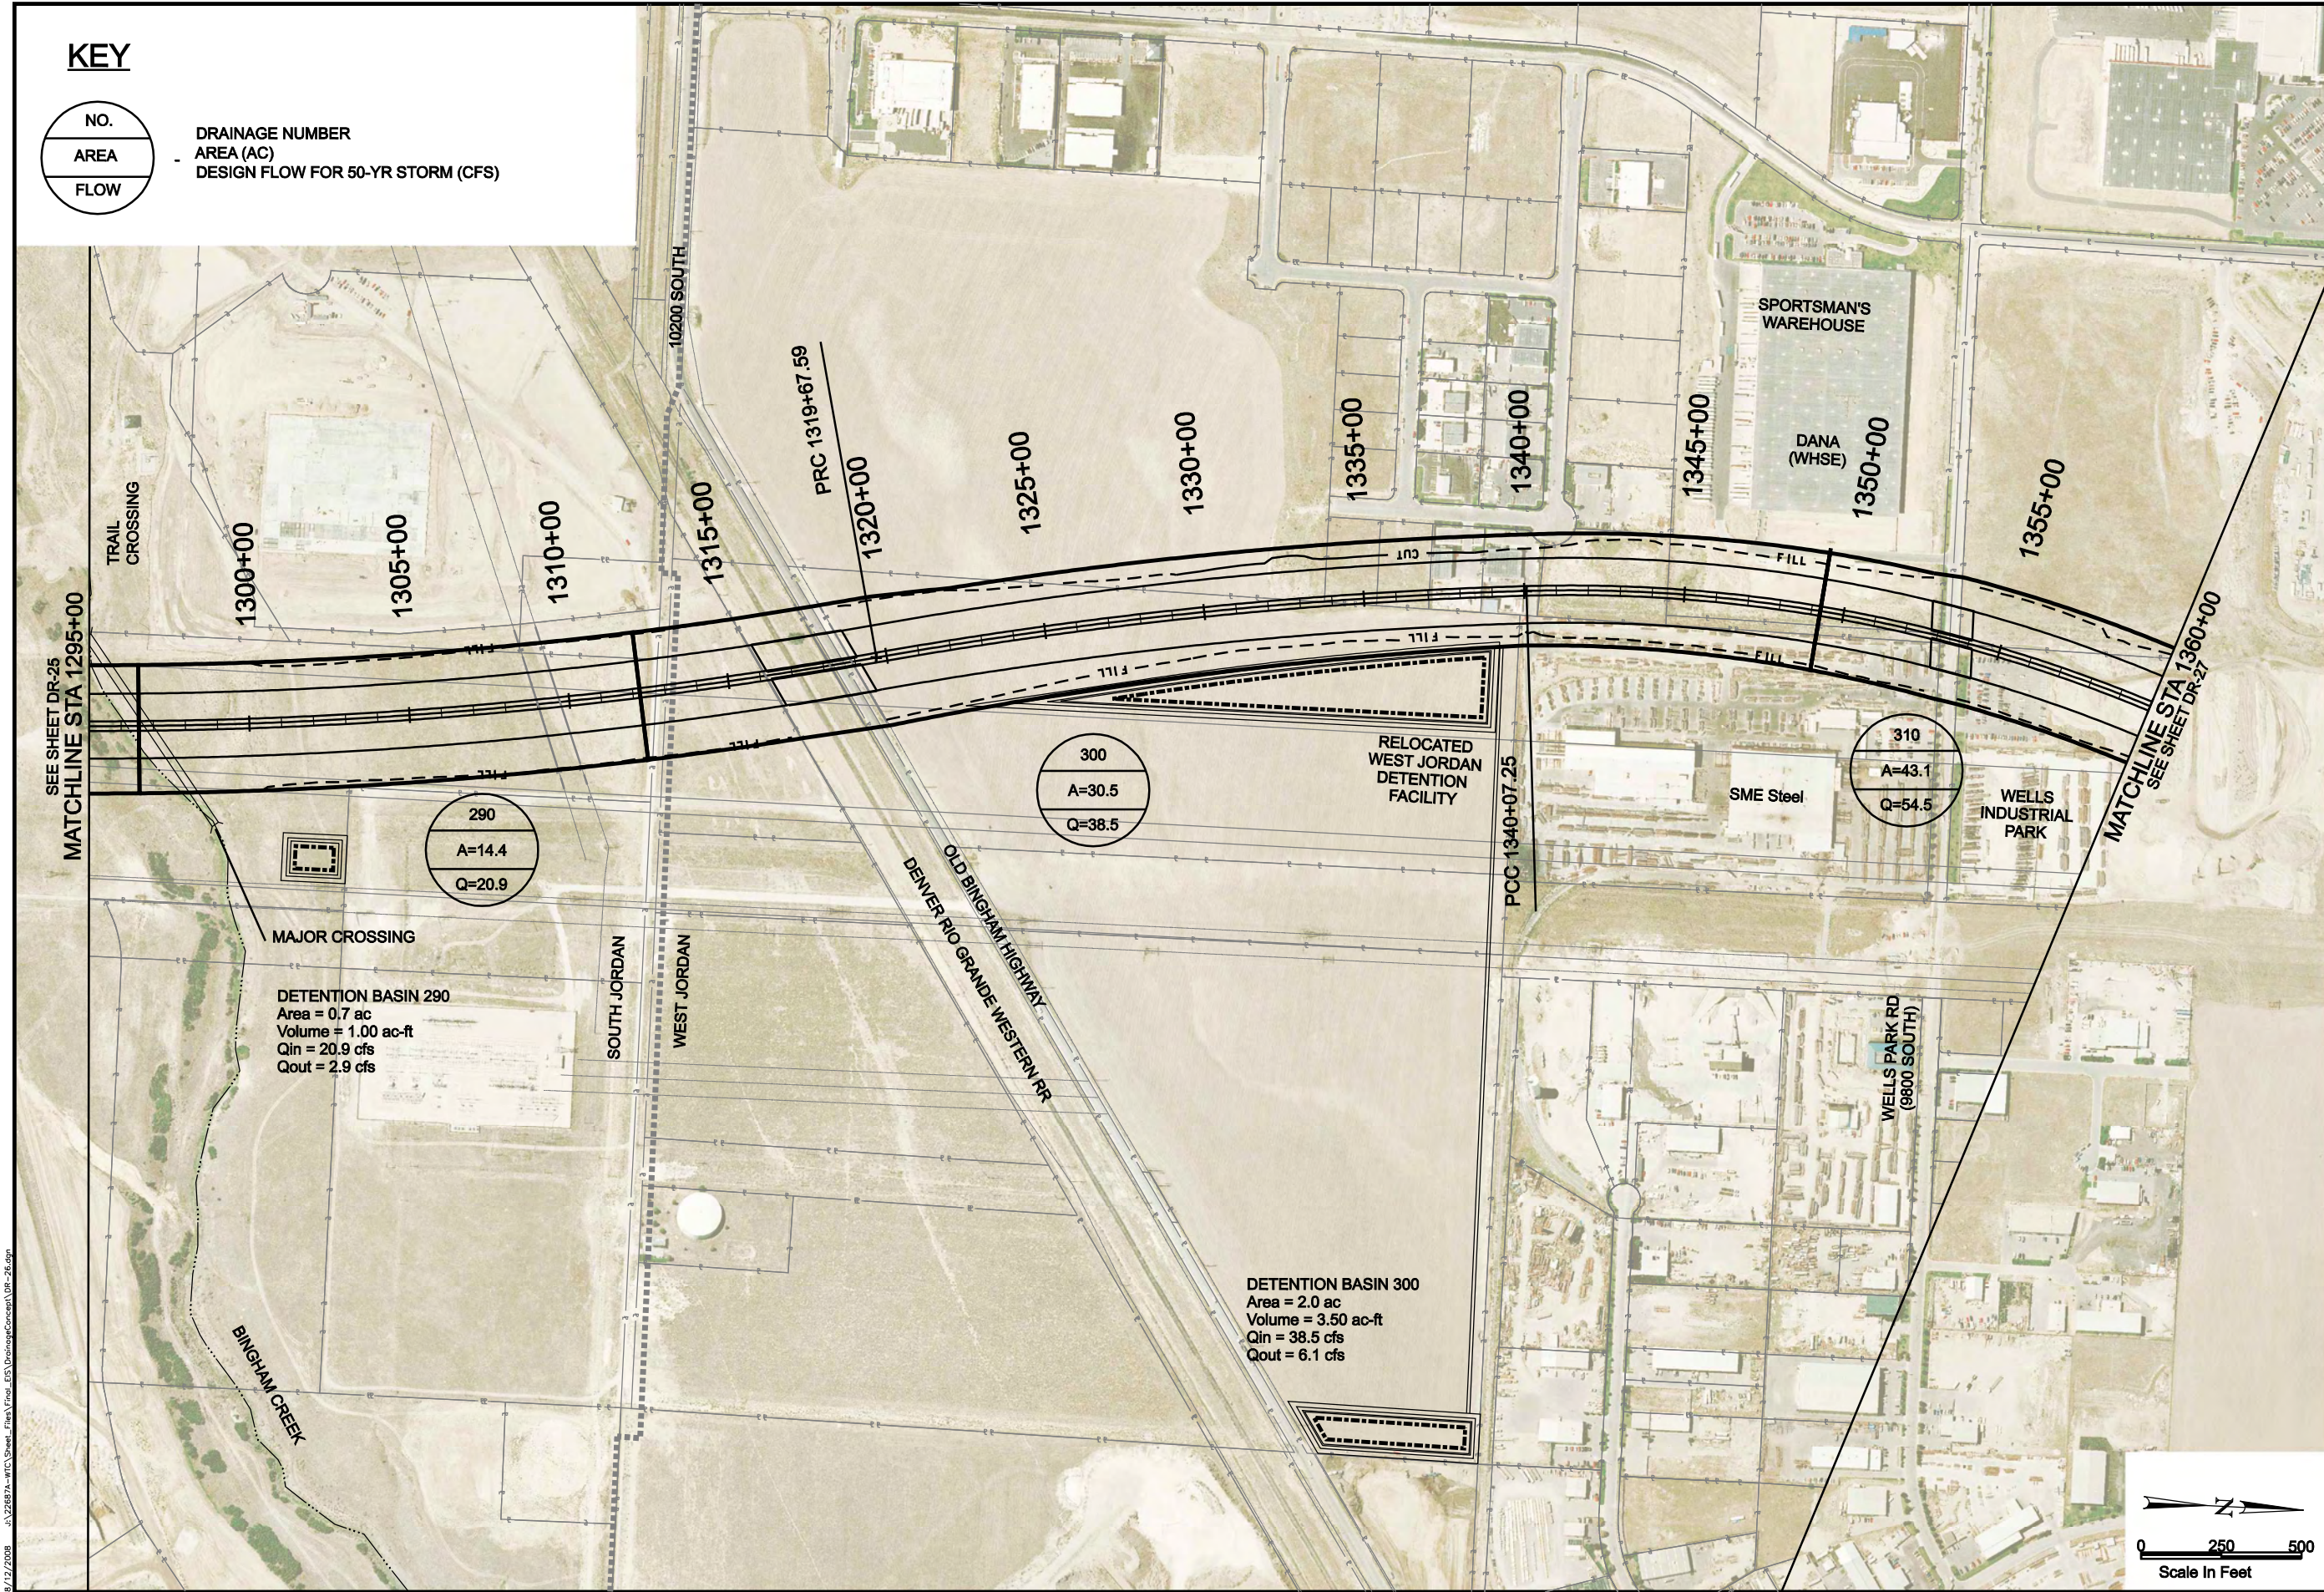


MOUNTAIN VIEW CORRIDOR
5800 WEST FREEWAY /
7200 WEST FREEWAY ALTERNATIVES
DRAINAGE CONCEPT

8/12/2008 J:\226874-WTC\Sheet_Files\Trio_LES\DrainageConcept\DR-27.dgn

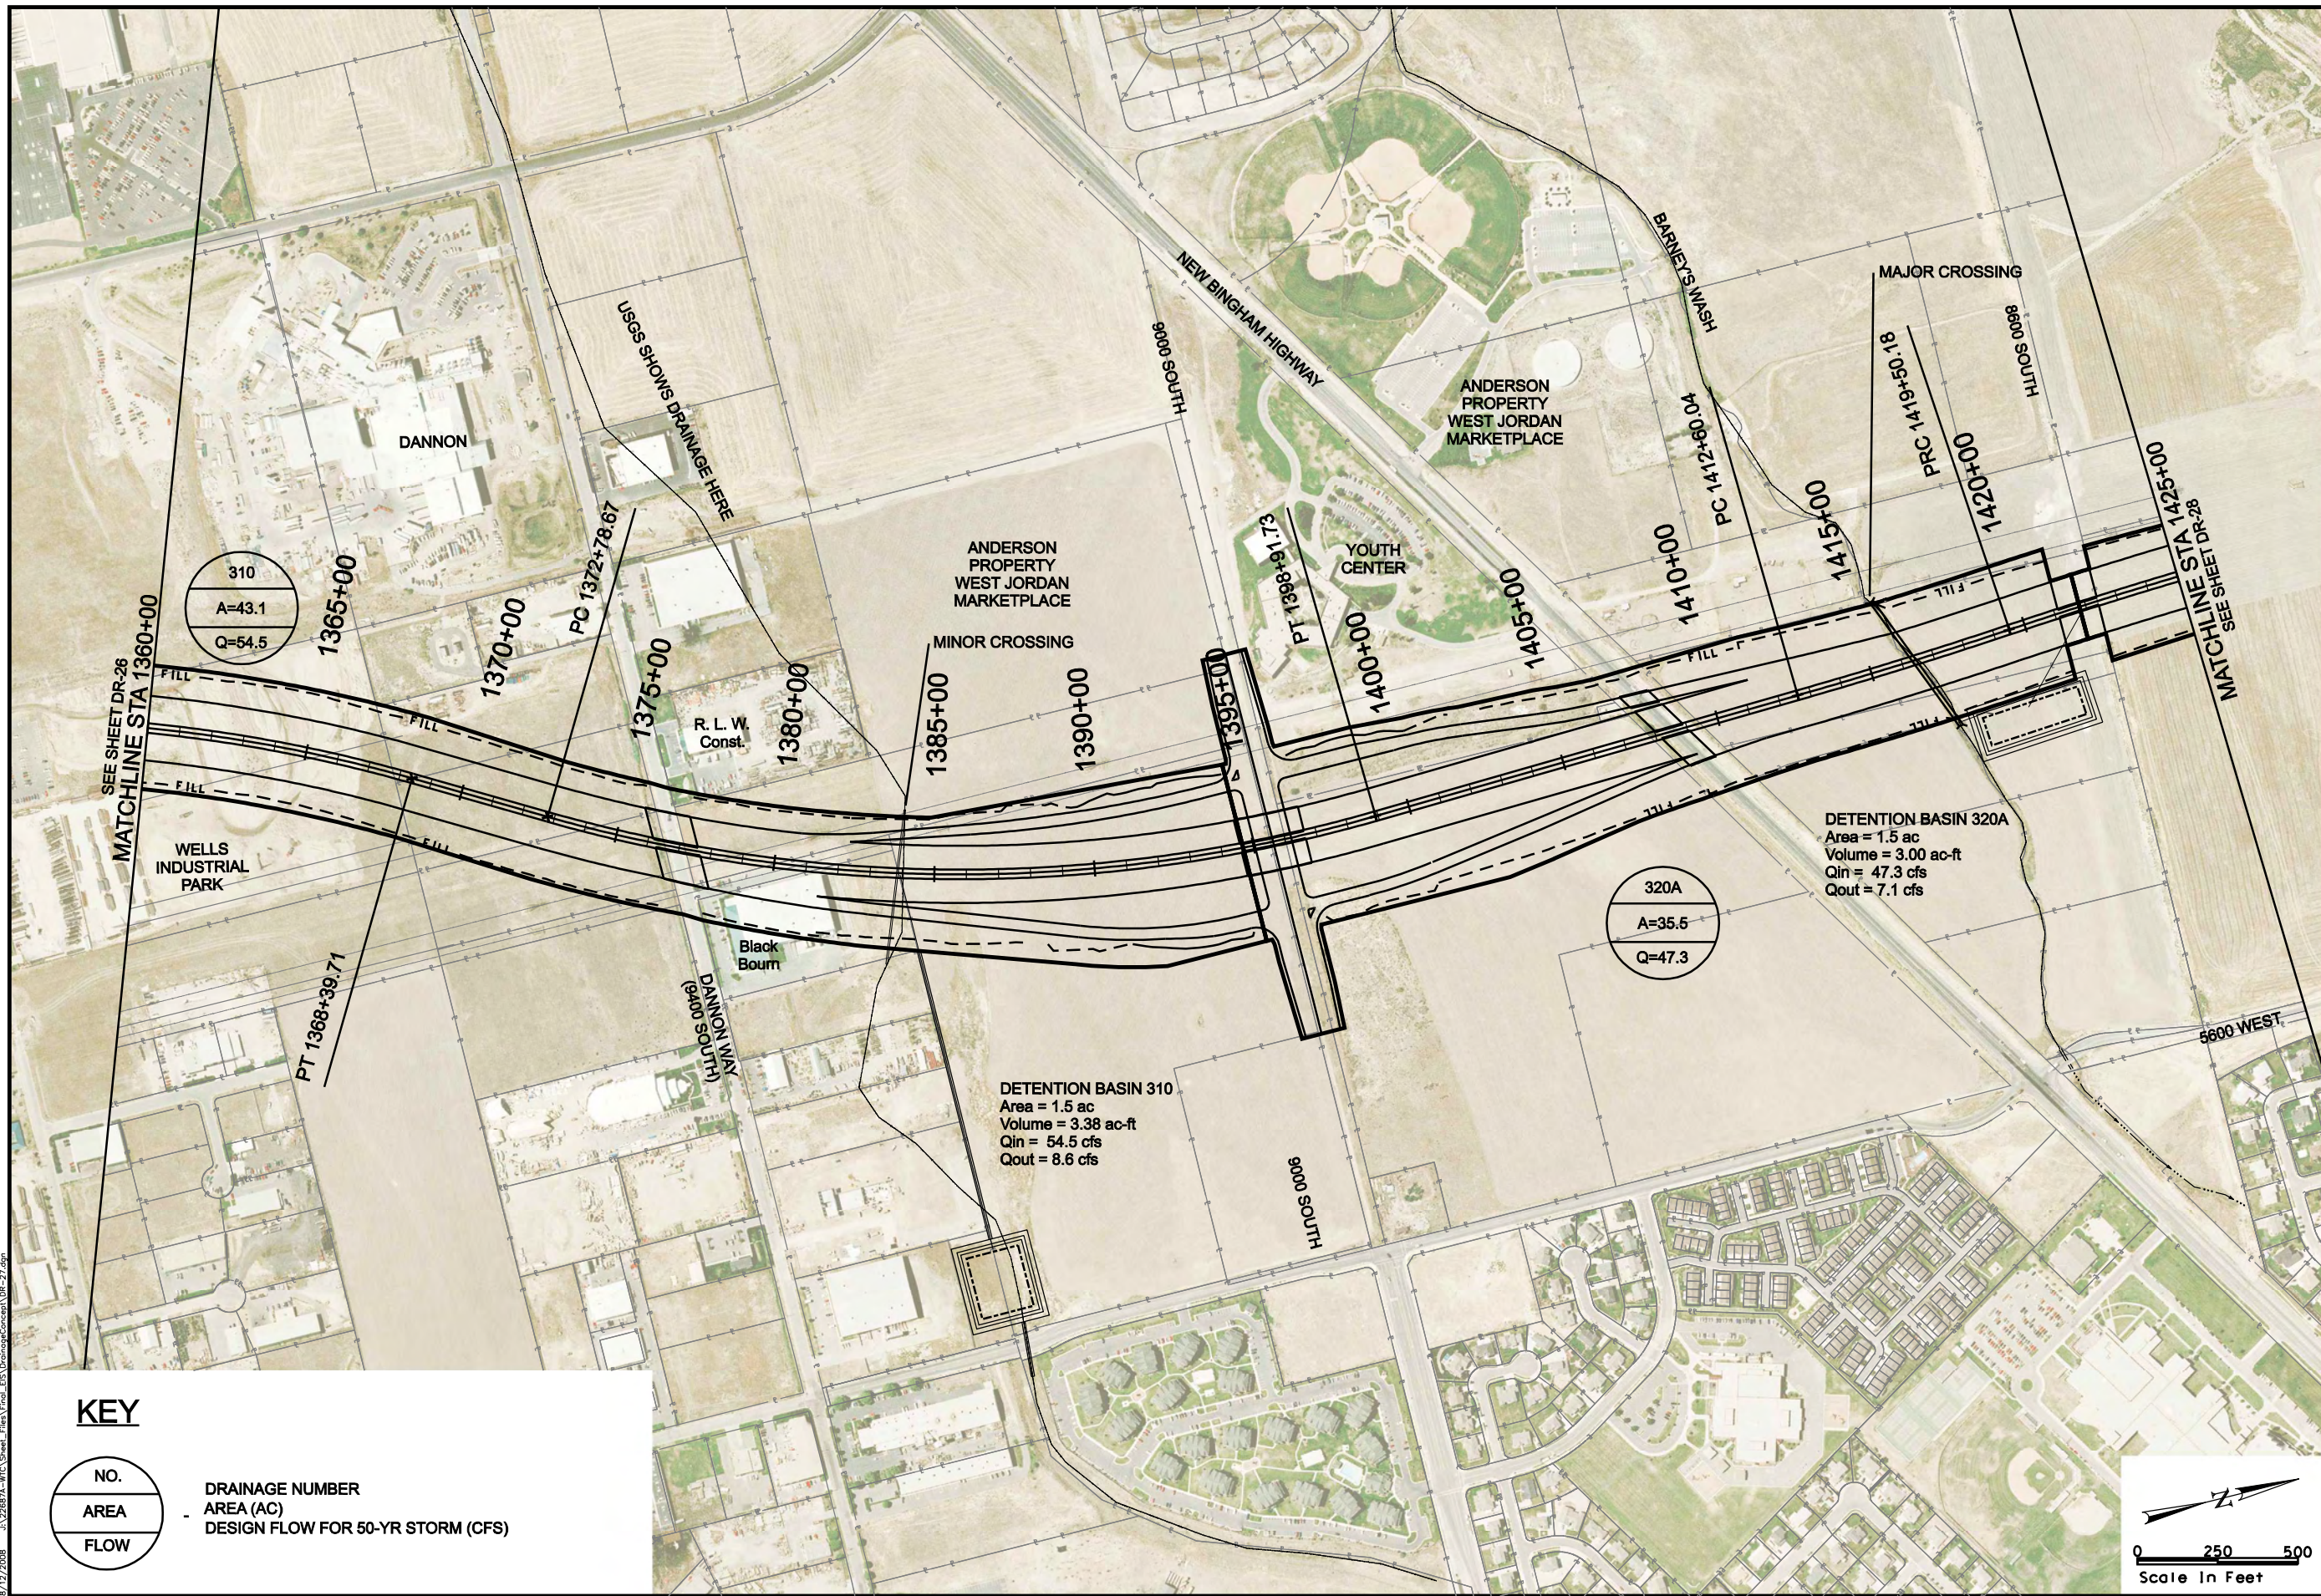

KEY

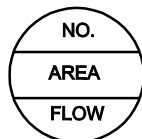

DRAINAGE NUMBER
AREA (AC)
DESIGN FLOW FOR 50-YR STORM (CFS)

EOP
CENTERLINE
CUT LINE
FILL LINE
WETLANDS

ROW
DRAINAGE EASEMENT
UTILITY RELOCATION EASEMENT
TRANSIT EASEMENTS
CENTER RUNNING
MIXED TRAFFIC


LEGEND



MOUNTAIN VIEW CORRIDOR

5800 WEST FREEWAY /
7200 WEST FREEWAY ALTERNATIVES

DRAINAGE CONCEPT

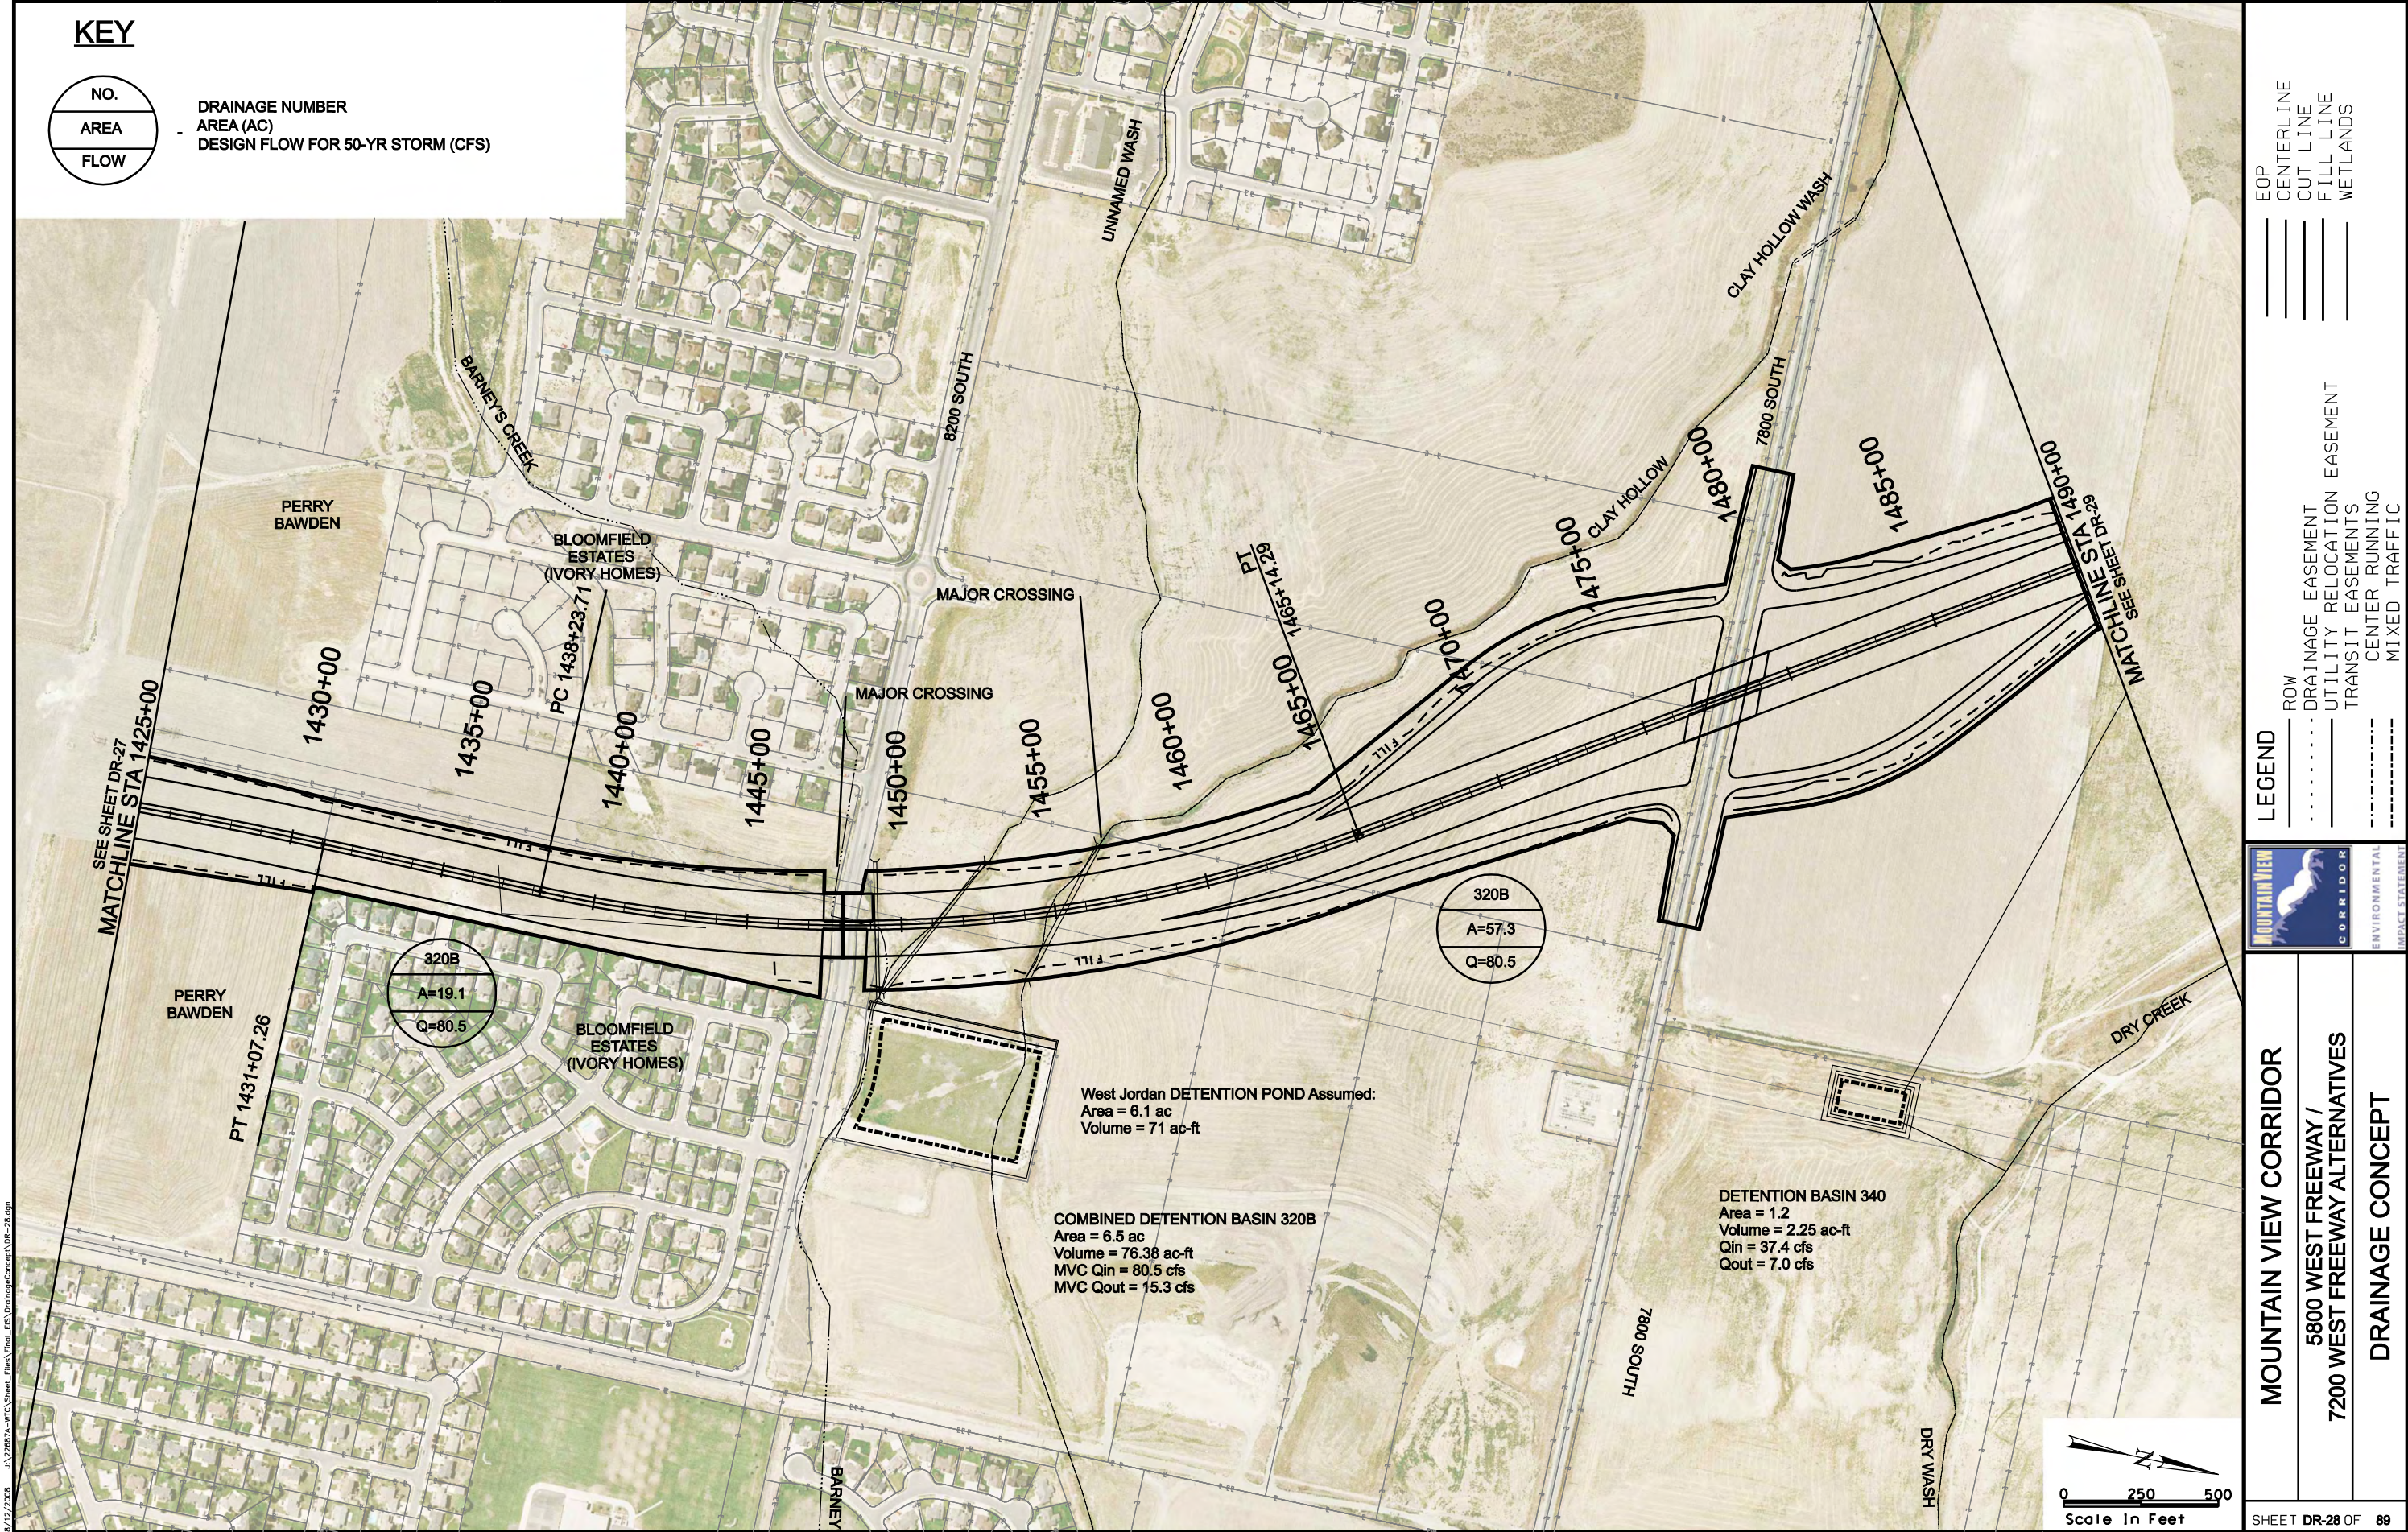

KEY

NO.

AREA

FLOW

-

DRAINAGE NUMBER
AREA (AC)
DESIGN FLOW FOR 50-YR STORM (CFS)

LEGEND

ROW

DRAINAGE EASEMENT

UTILITY RELOCATION EASEMENT

TRANSIT EASEMENTS

CENTER RUNNING

MIXED TRAFFIC

EOP

CENTERLINE

CUT LINE

FILL LINE

WETLANDS



MOUNTAIN VIEW CORRIDOR

5800 WEST FREEWAY /
7200 WEST FREEWAY ALTERNATIVES


DRAINAGE CONCEPT

SHEET DR-28 OF 89


8/12/2008 U:\22687A-MVC\Sheet_Files\Final_ES\DrainageConcept\DR-28.dgn

8/12/2008 U:\22687A-WTC\Sheet_Files\Trio_LEIS\DrainageConcept\DR-29.dgn

KEY

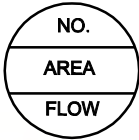

DRAINAGE NUMBER
AREA (AC)
DESIGN FLOW FOR 50-YR STORM (CFS)

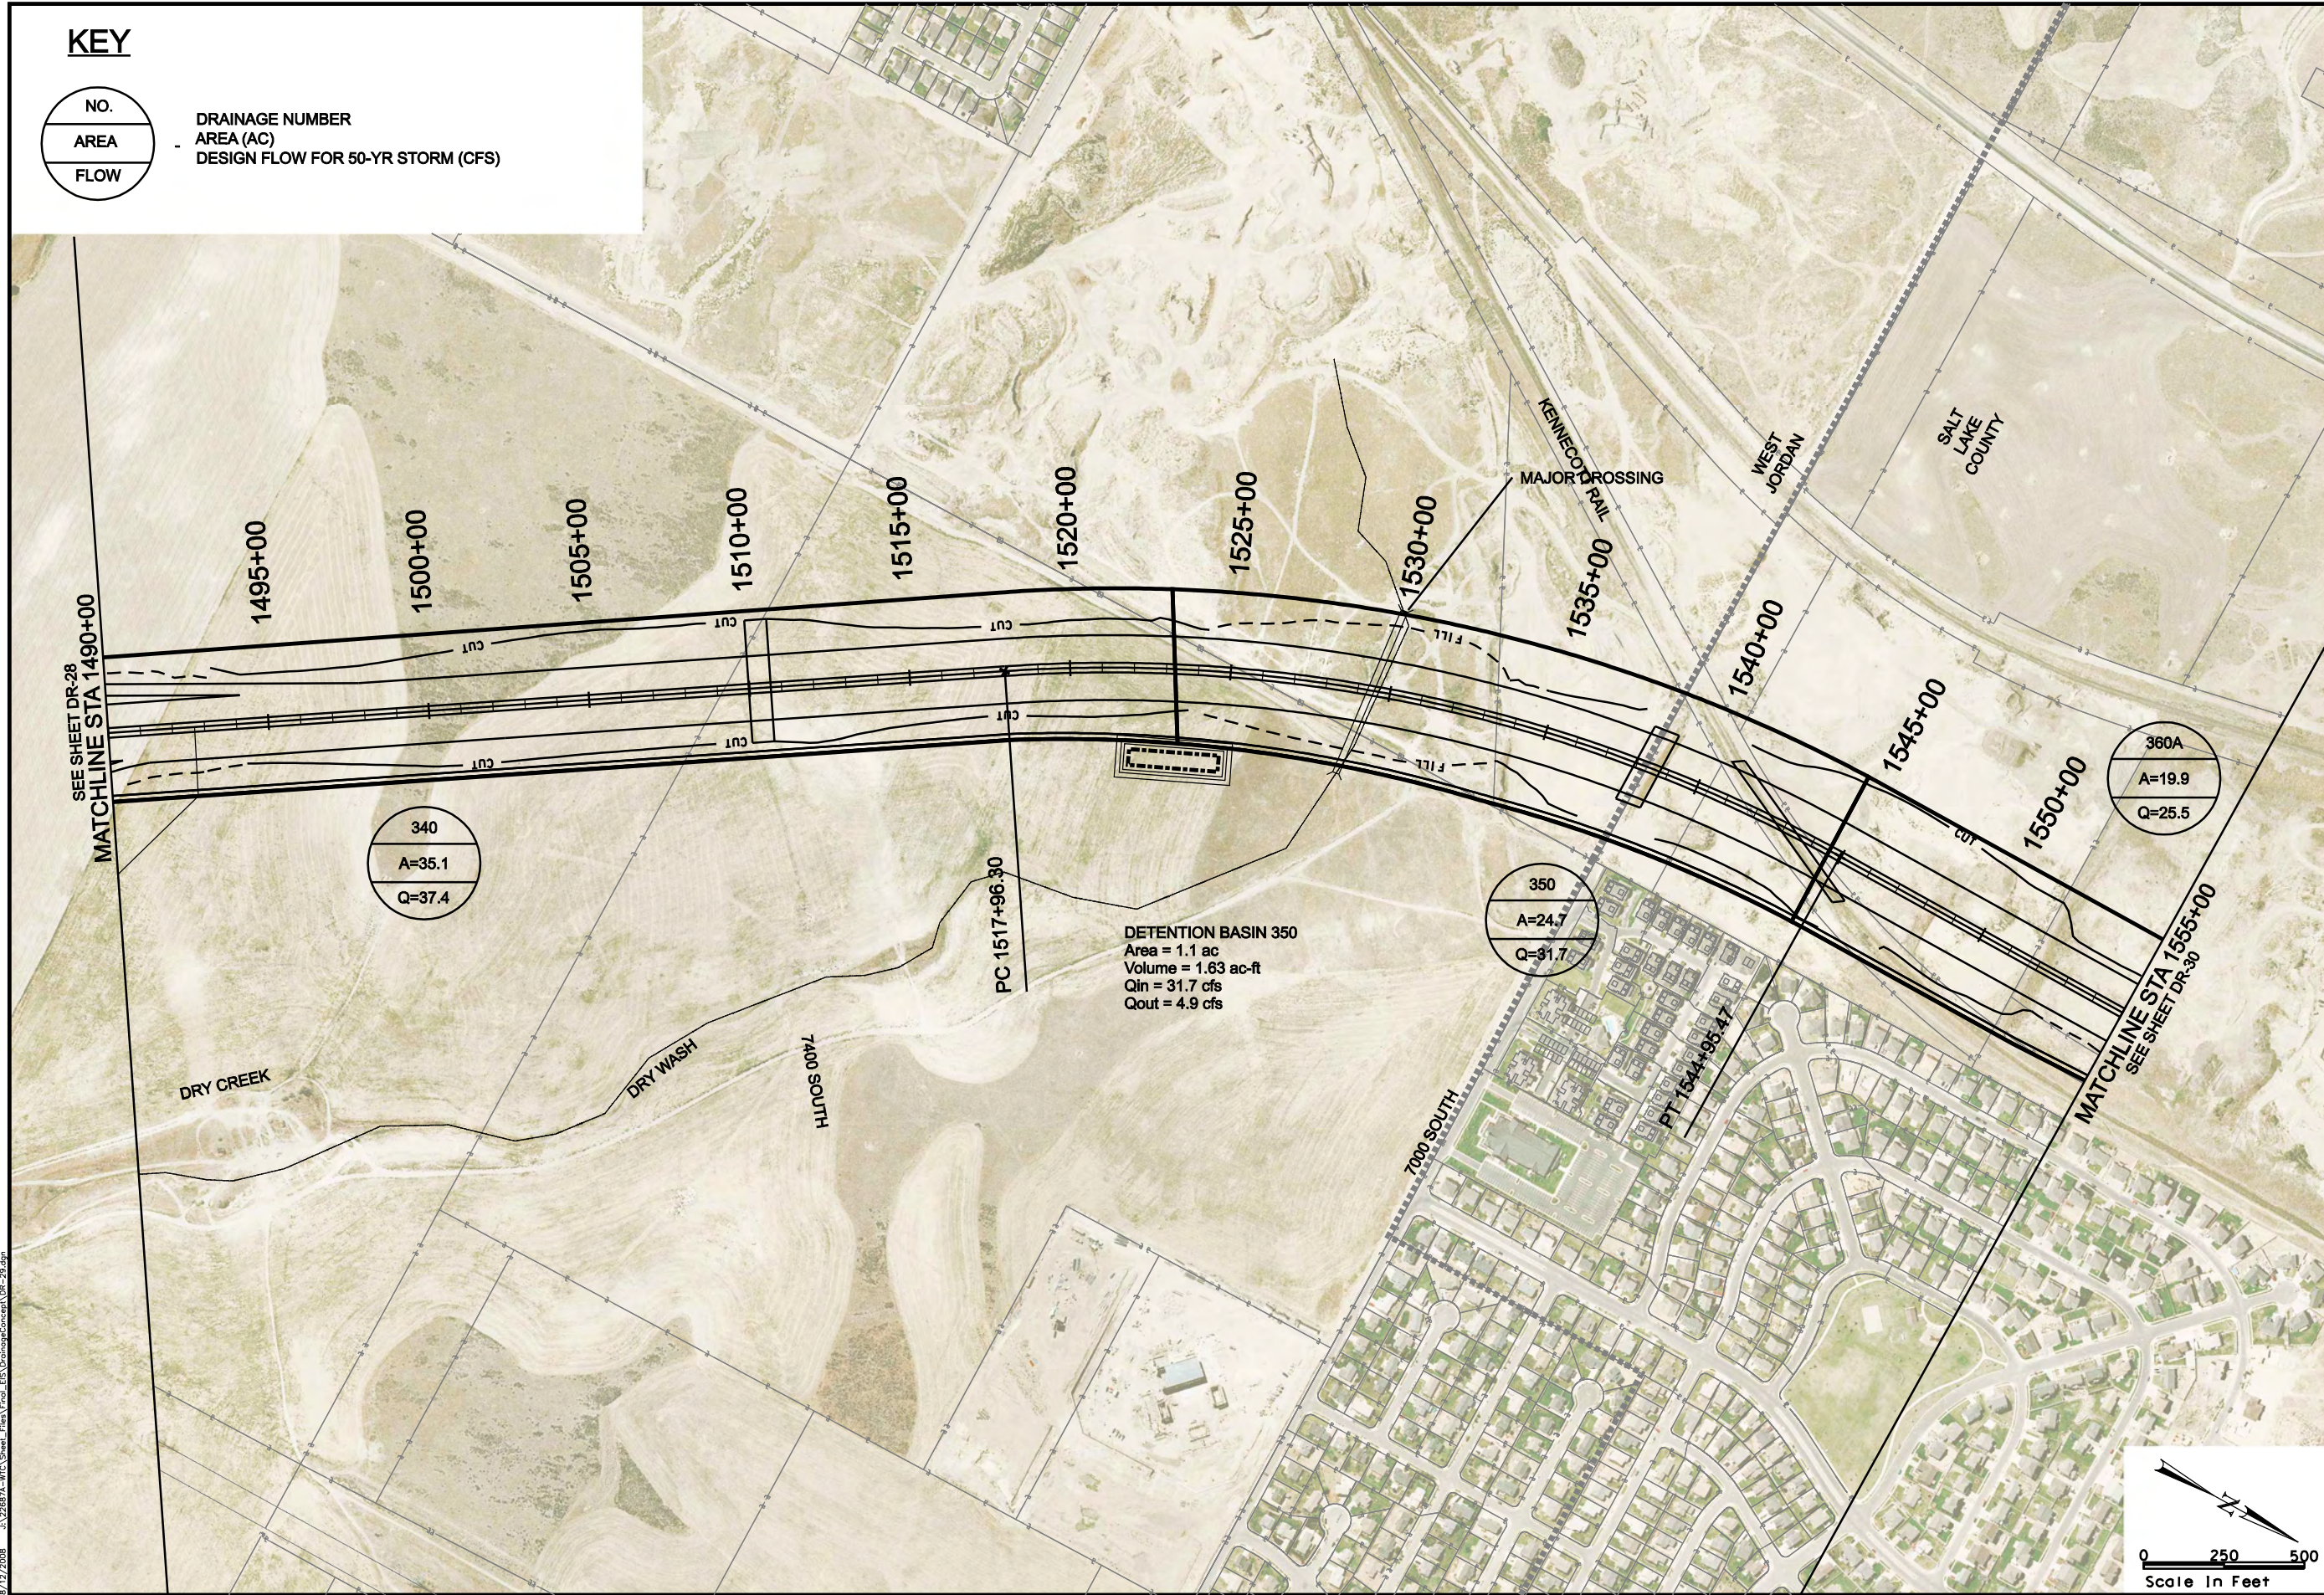


EOP
CENTERLINE
CUT LINE
FILL LINE
WETLANDS

LEGEND
ROW
DRAINAGE EASEMENT
UTILITY RELOCATION EASEMENT
TRANSIT EASEMENTS
CENTER RUNNING
MIXED TRAFFIC



MOUNTAIN VIEW CORRIDOR
5800 WEST FREEWAY /
7200 WEST FREEWAY ALTERNATIVES
DRAINAGE CONCEPT

8/12/2008 c:\22687a-wtc\Sheet_Files\Trio_LEIS_DrainageConcept\DR-30.DGN

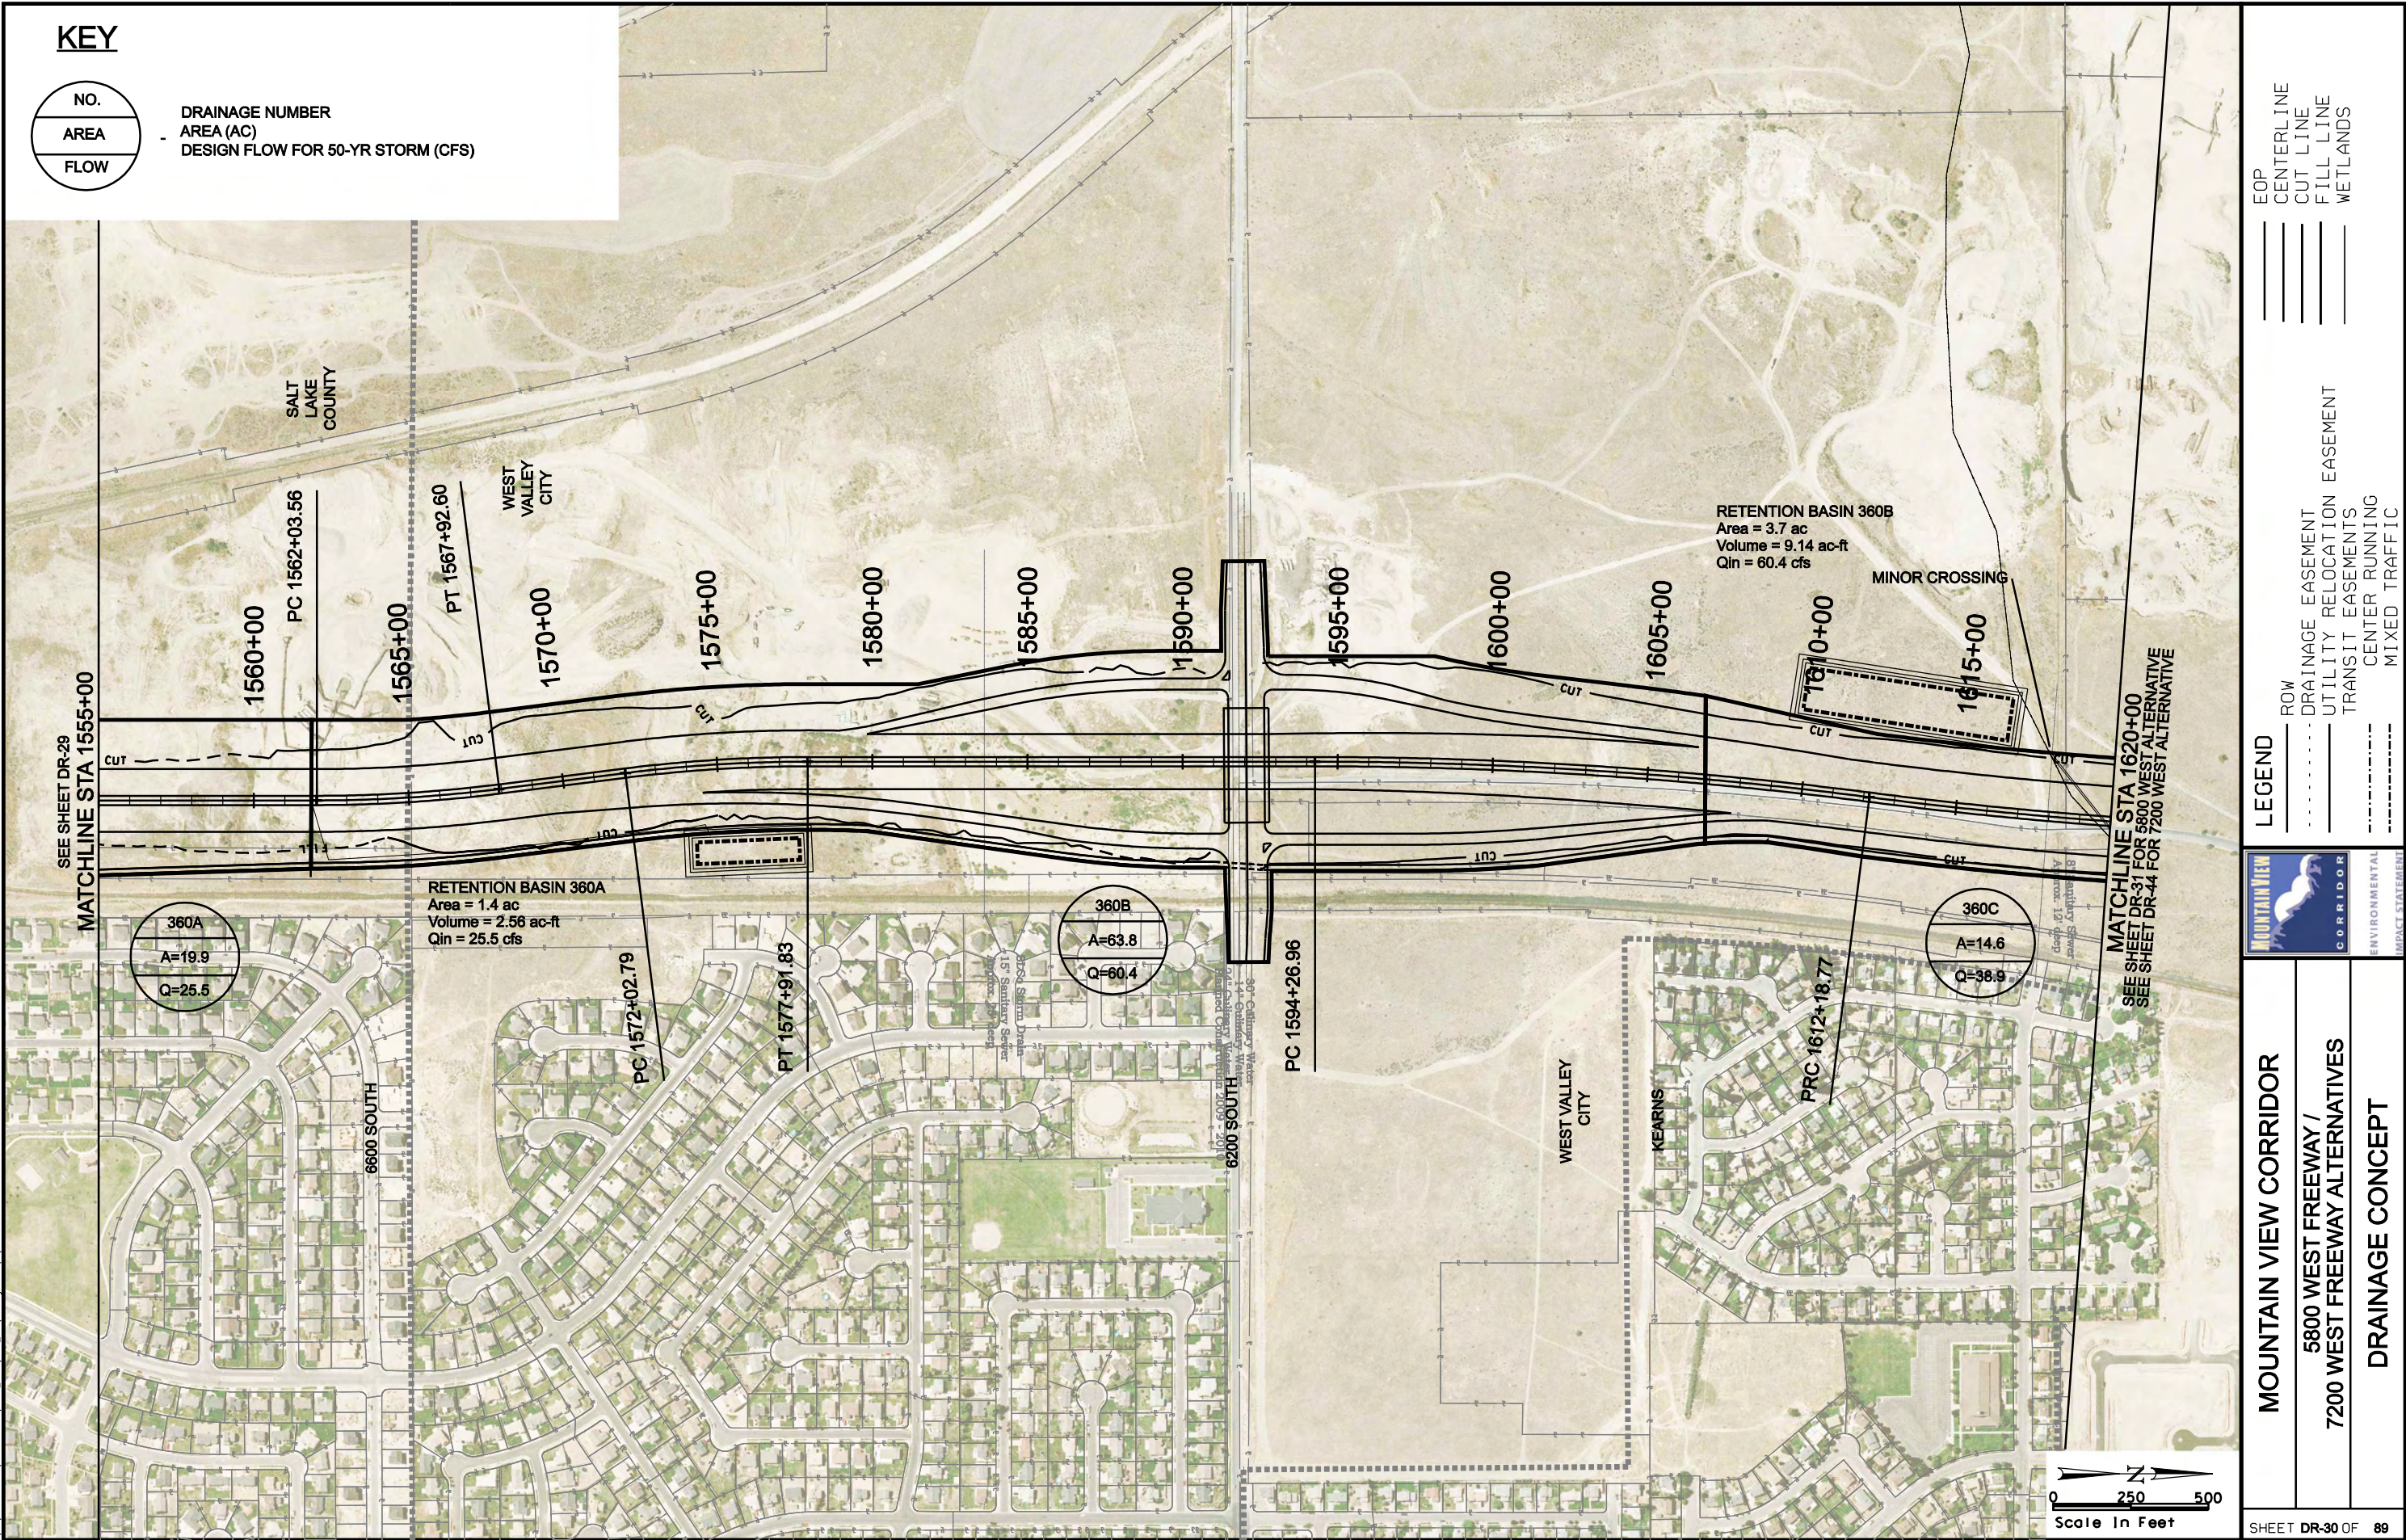

MOUNTAIN VIEW CORRIDOR

5800 WEST FREEWAY /
7200 WEST FREEWAY ALTERNATIVES


DRAINAGE CONCEPT




LEGEND

- ROW
- DRAINAGE EASEMENT
- UTILITY RELOCATION EASEMENT
- TRANSIT EASEMENTS
- CENTER RUNNING
- MIXED TRAFFIC

- EOP
- CENTERLINE
- CUT LINE
- FILL LINE
- WETLANDS

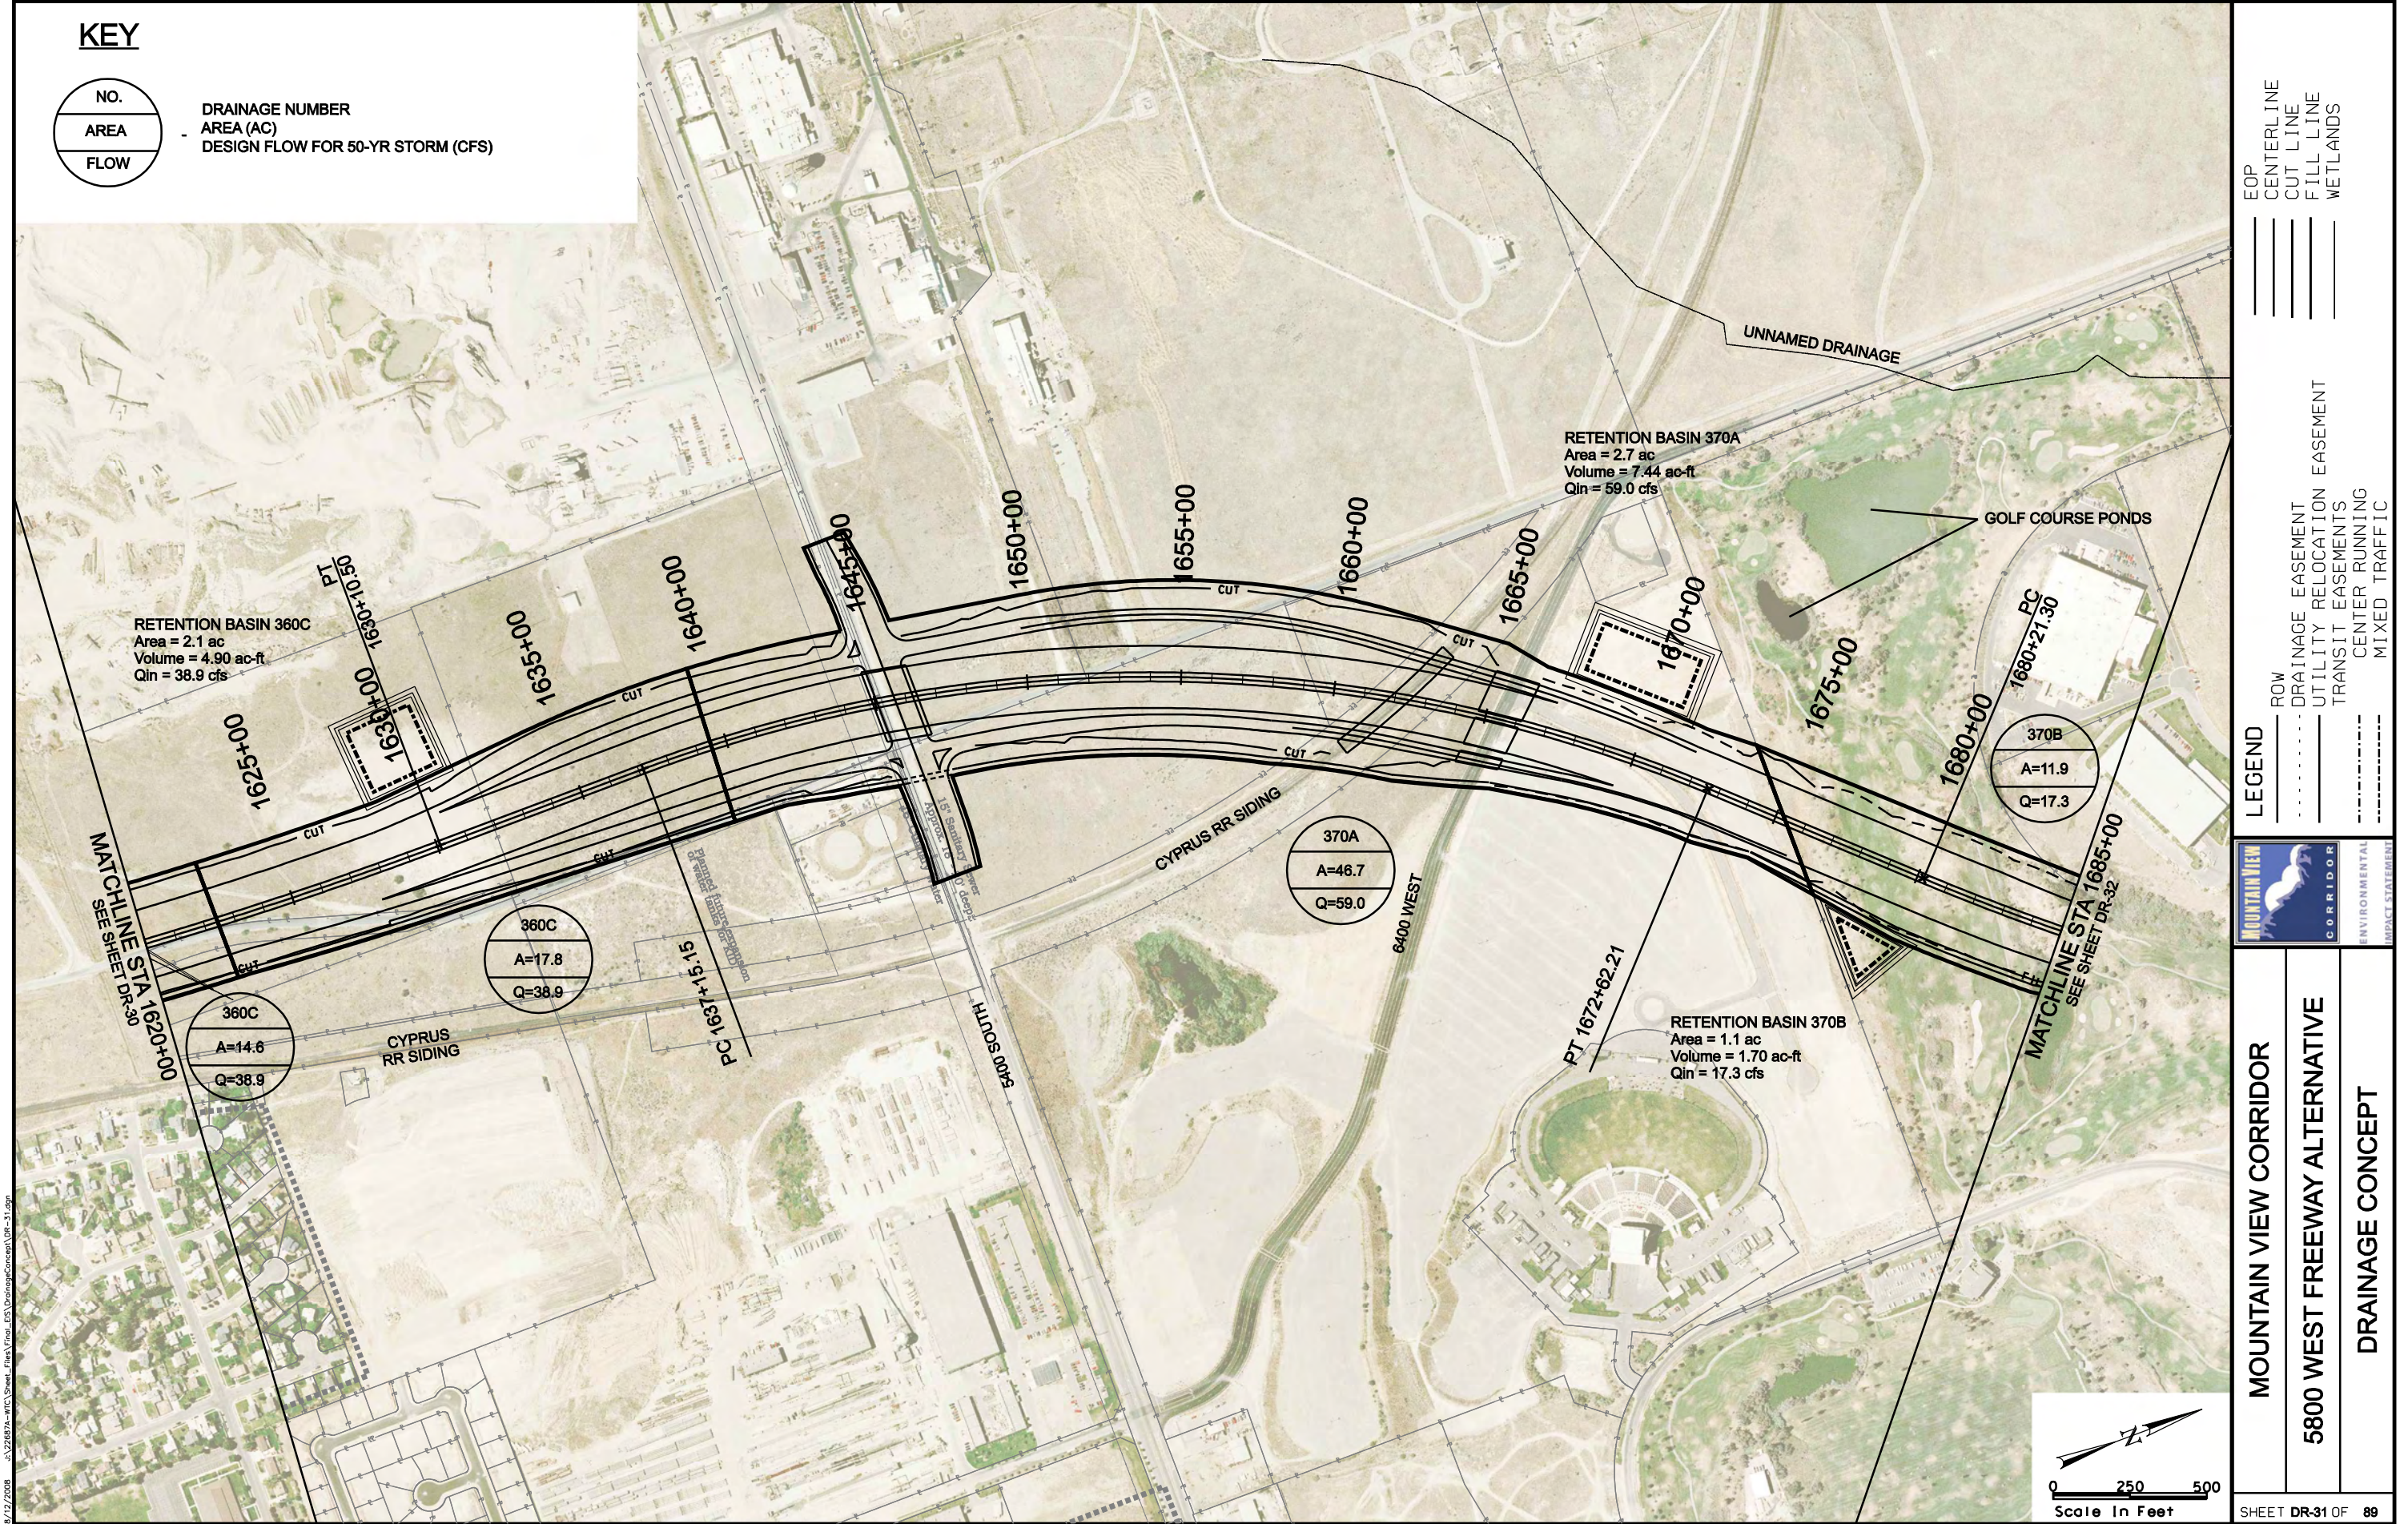

KEY

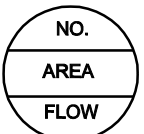


DRAINAGE NUMBER
AREA (AC)
DESIGN FLOW FOR 50-YR STORM (CFS)

EOP
CENTERLINE
CUT LINE
FILL LINE
WETLANDS


LEGEND
ROW
DRAINAGE EASEMENT
UTILITY RELOCATION
TRANSIT EASEMENTS
CENTER RUNNING
MIXED TRAFFIC



MOUNTAIN VIEW CORRIDOR
5800 WEST FREEWAY ALTERNATIVE
DRAINAGE CONCEPT

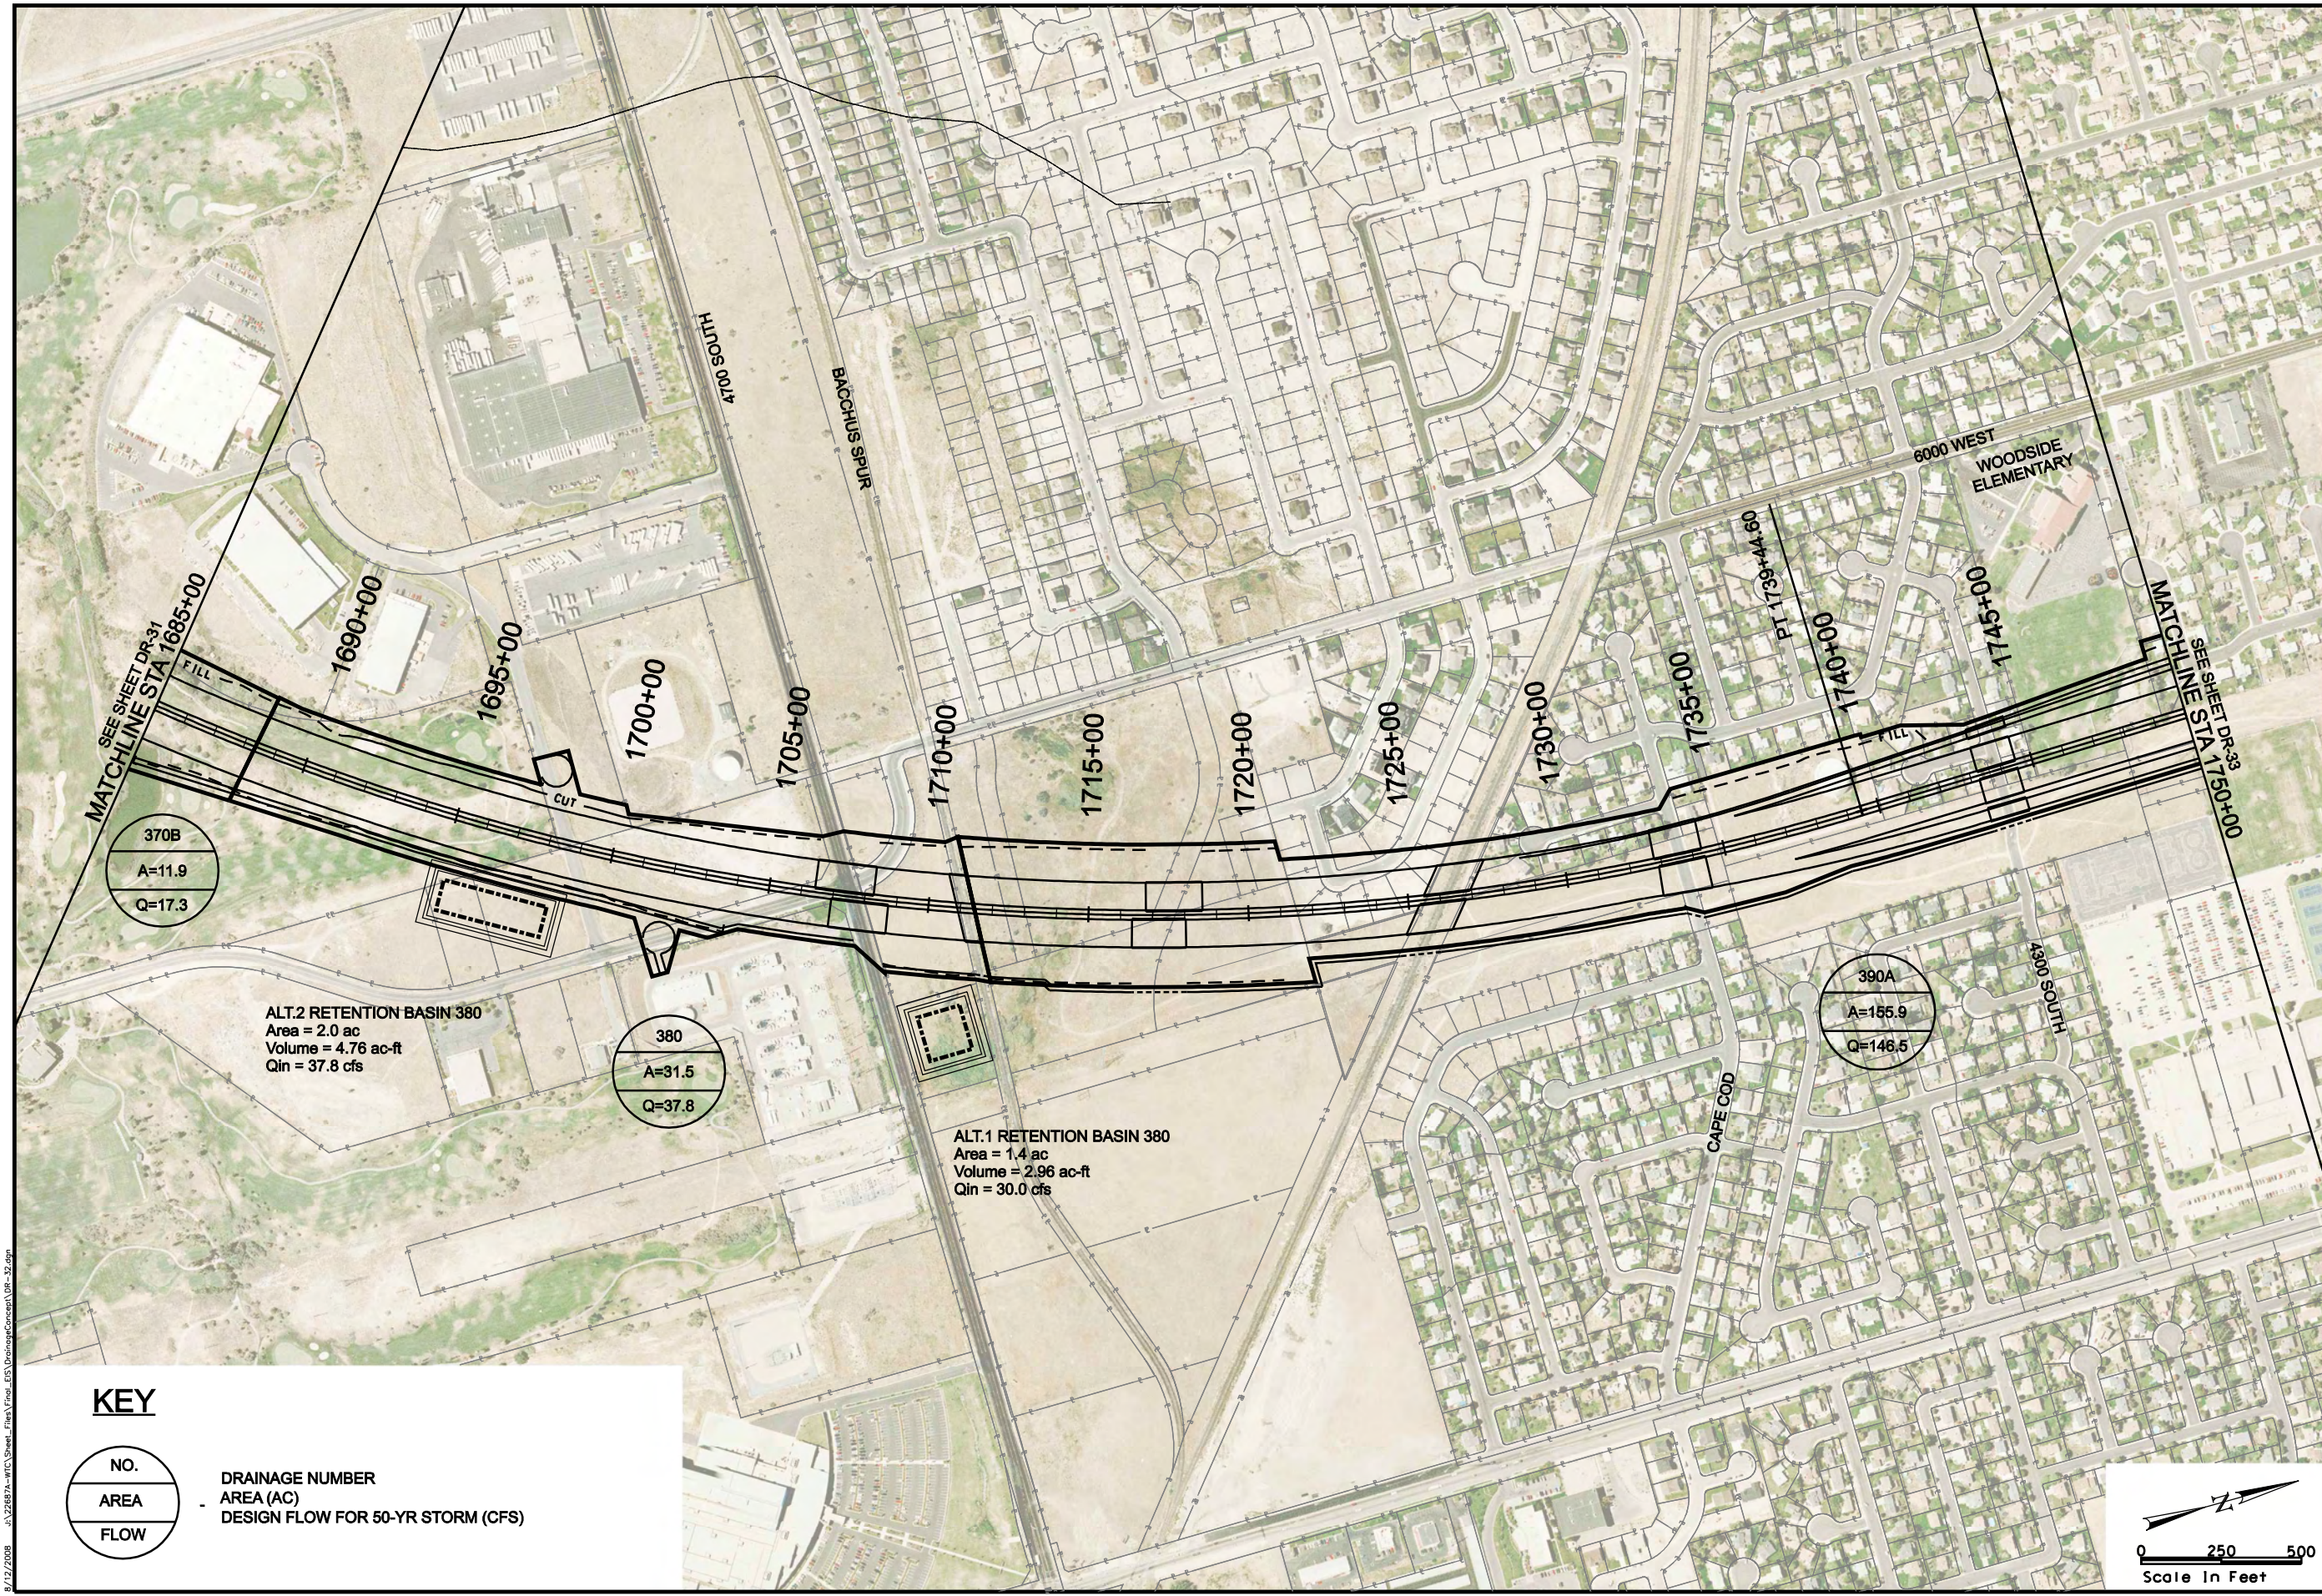

KEY

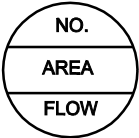

DRAINAGE NUMBER
AREA (AC)
DESIGN FLOW FOR 50-YR STORM (CFS)

EOP
CENTERLINE
CUT LINE
FILL LINE
WETLANDS


LEGEND
ROW
DRAINAGE EASEMENT
UTILITY RELOCATION EASEMENT
TRANSIT EASEMENTS
CENTER RUNNING
MIXED TRAFFIC



MOUNTAIN VIEW CORRIDOR


5800 WEST FREEWAY ALTERNATIVE

DRAINAGE CONCEPT


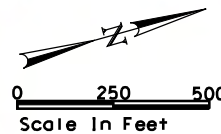


8/12/2008 U:\22687A-WTC\Sheet_Files\Final_EIS\DrainageConcept\DR-33.dgn

KEY

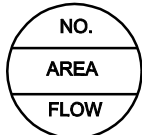

DRAINAGE NUMBER
AREA (AC)
DESIGN FLOW FOR 50-YR STORM (CFS)

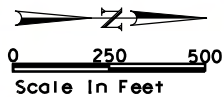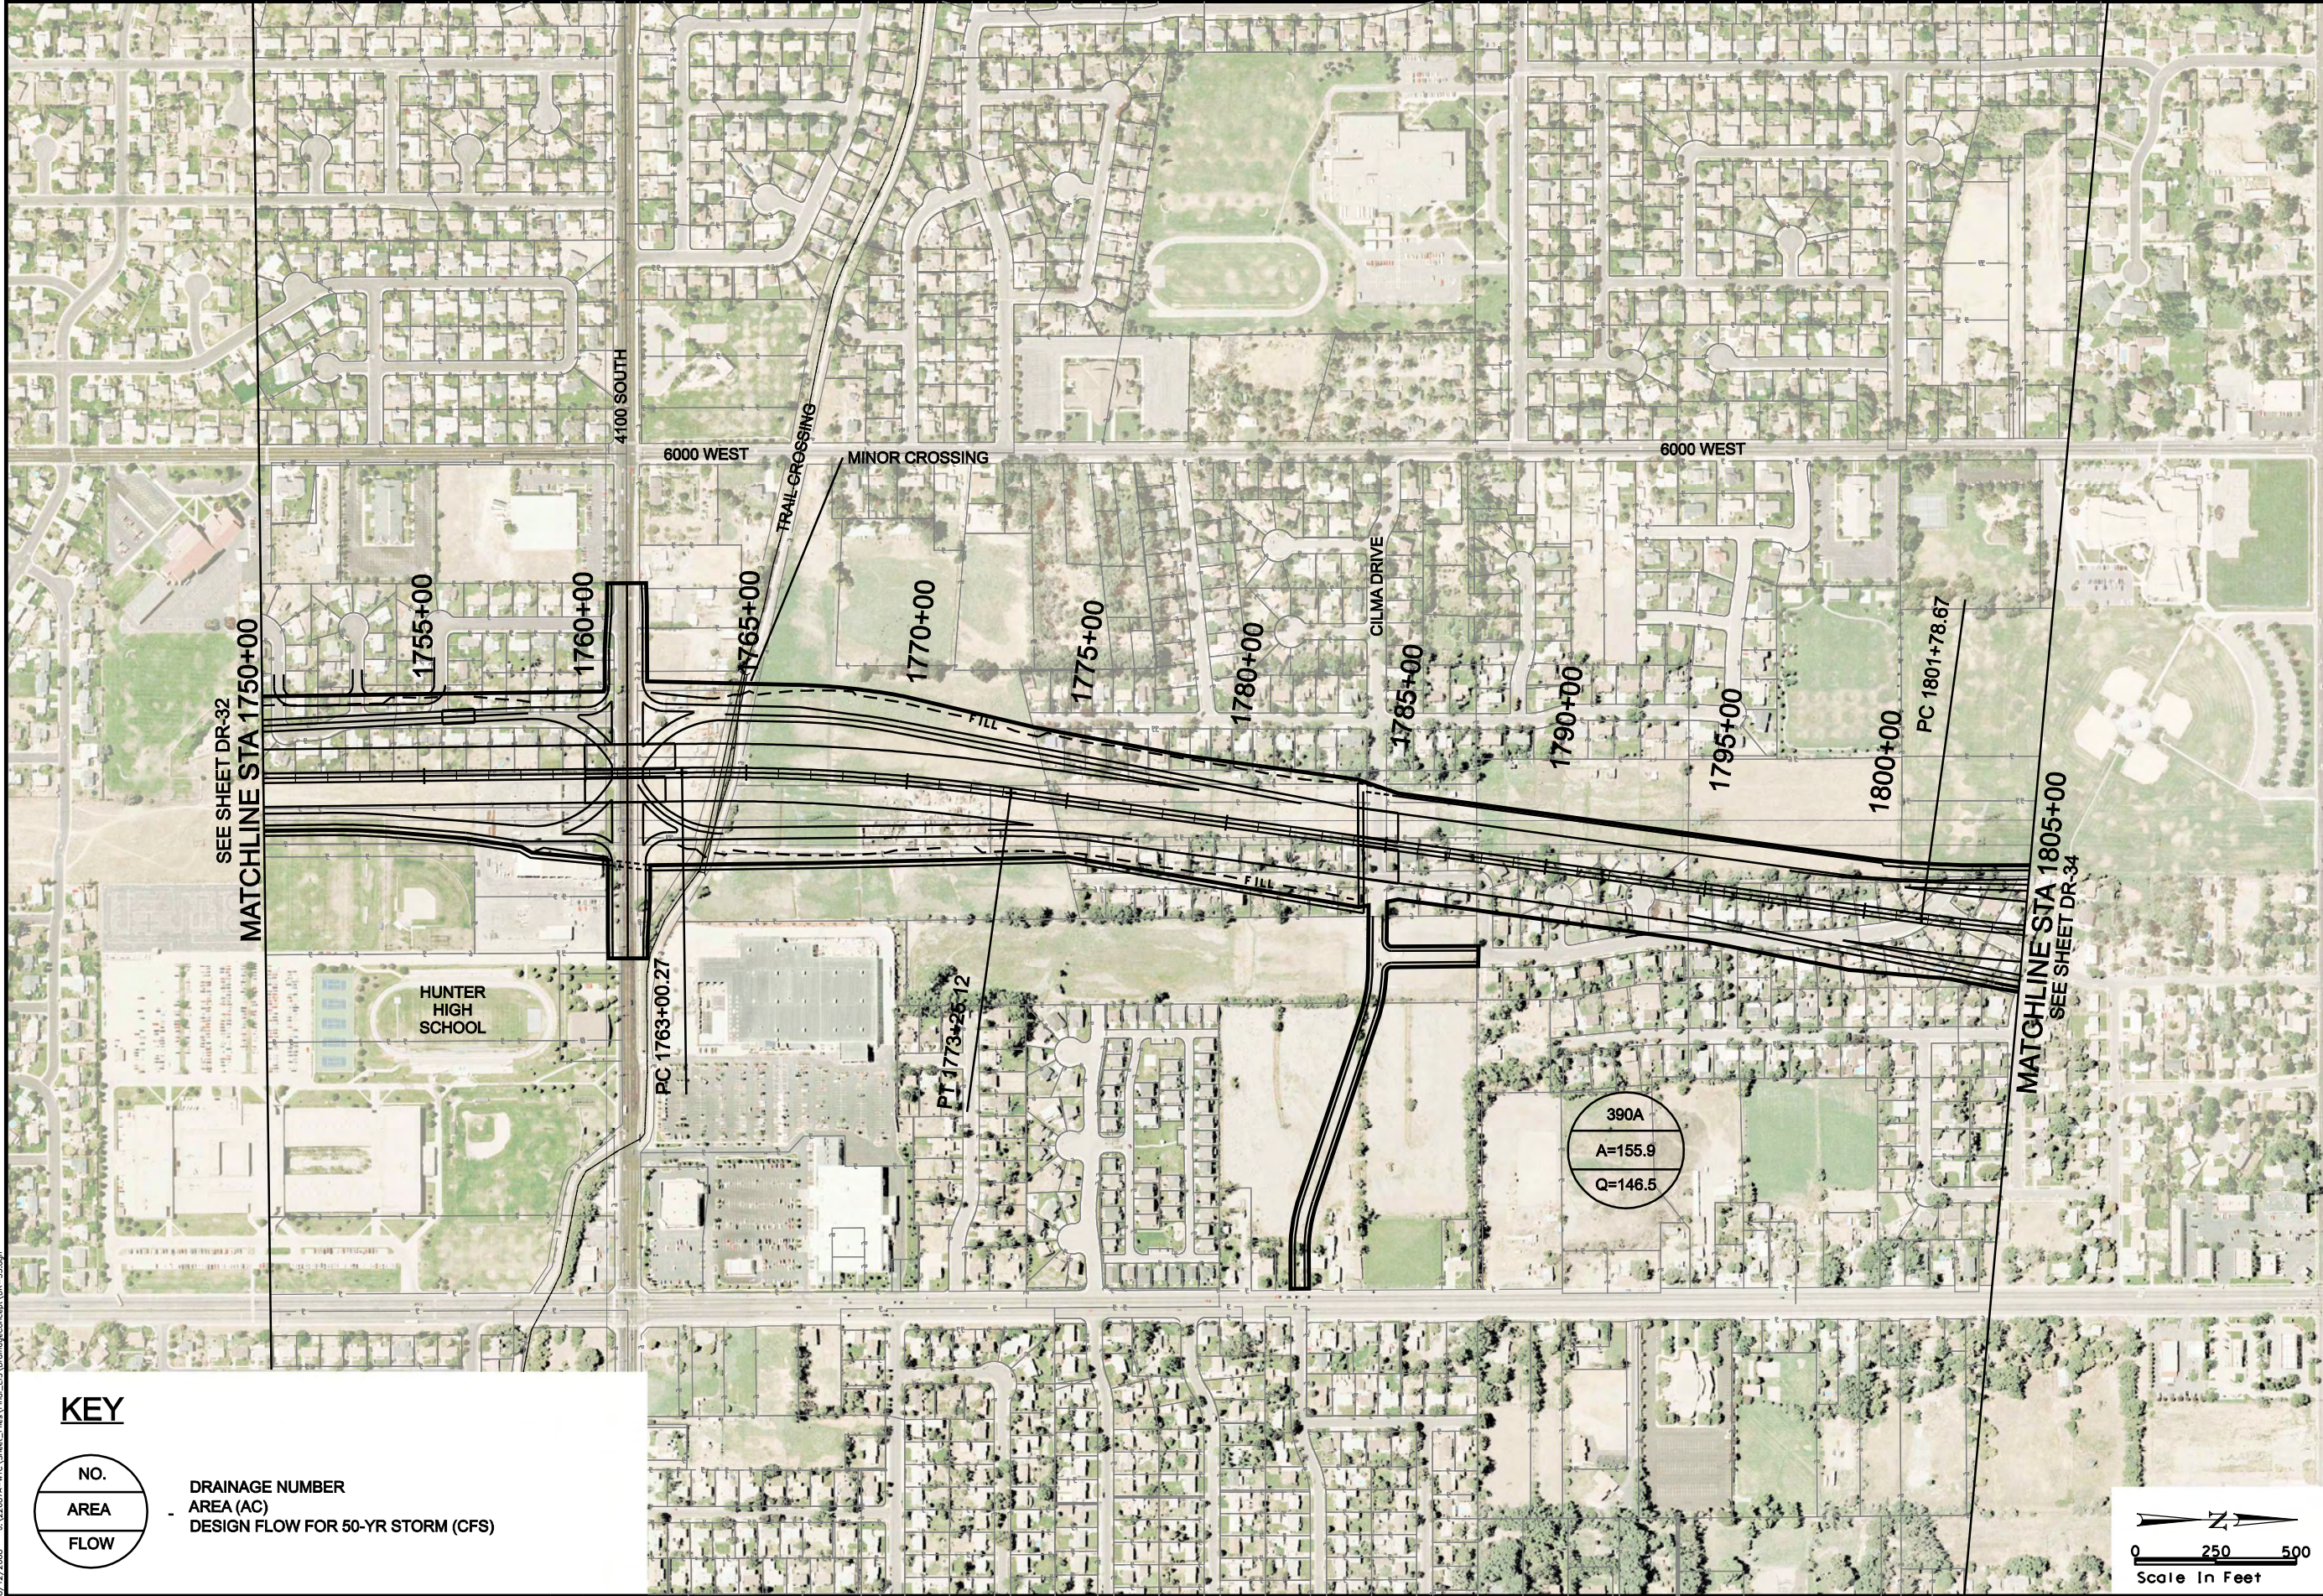

MOUNTAIN VIEW CORRIDOR

5800 WEST FREEWAY ALTERNATIVE

DRAINAGE CONCEPT




LEGEND


- ROW
- DRAINAGE EASEMENT
- UTILITY RELOCATION EASEMENT
- TRANSIT EASEMENTS
- CENTER RUNNING
- MIXED TRAFFIC

- EOP
- CENTERLINE
- CUT LINE
- FILL LINE
- WETLANDS

8/12/2008 U:\22687A-WTC\Sheet_Files\Trio_LES\DrainageConcept\DR-34.dgn

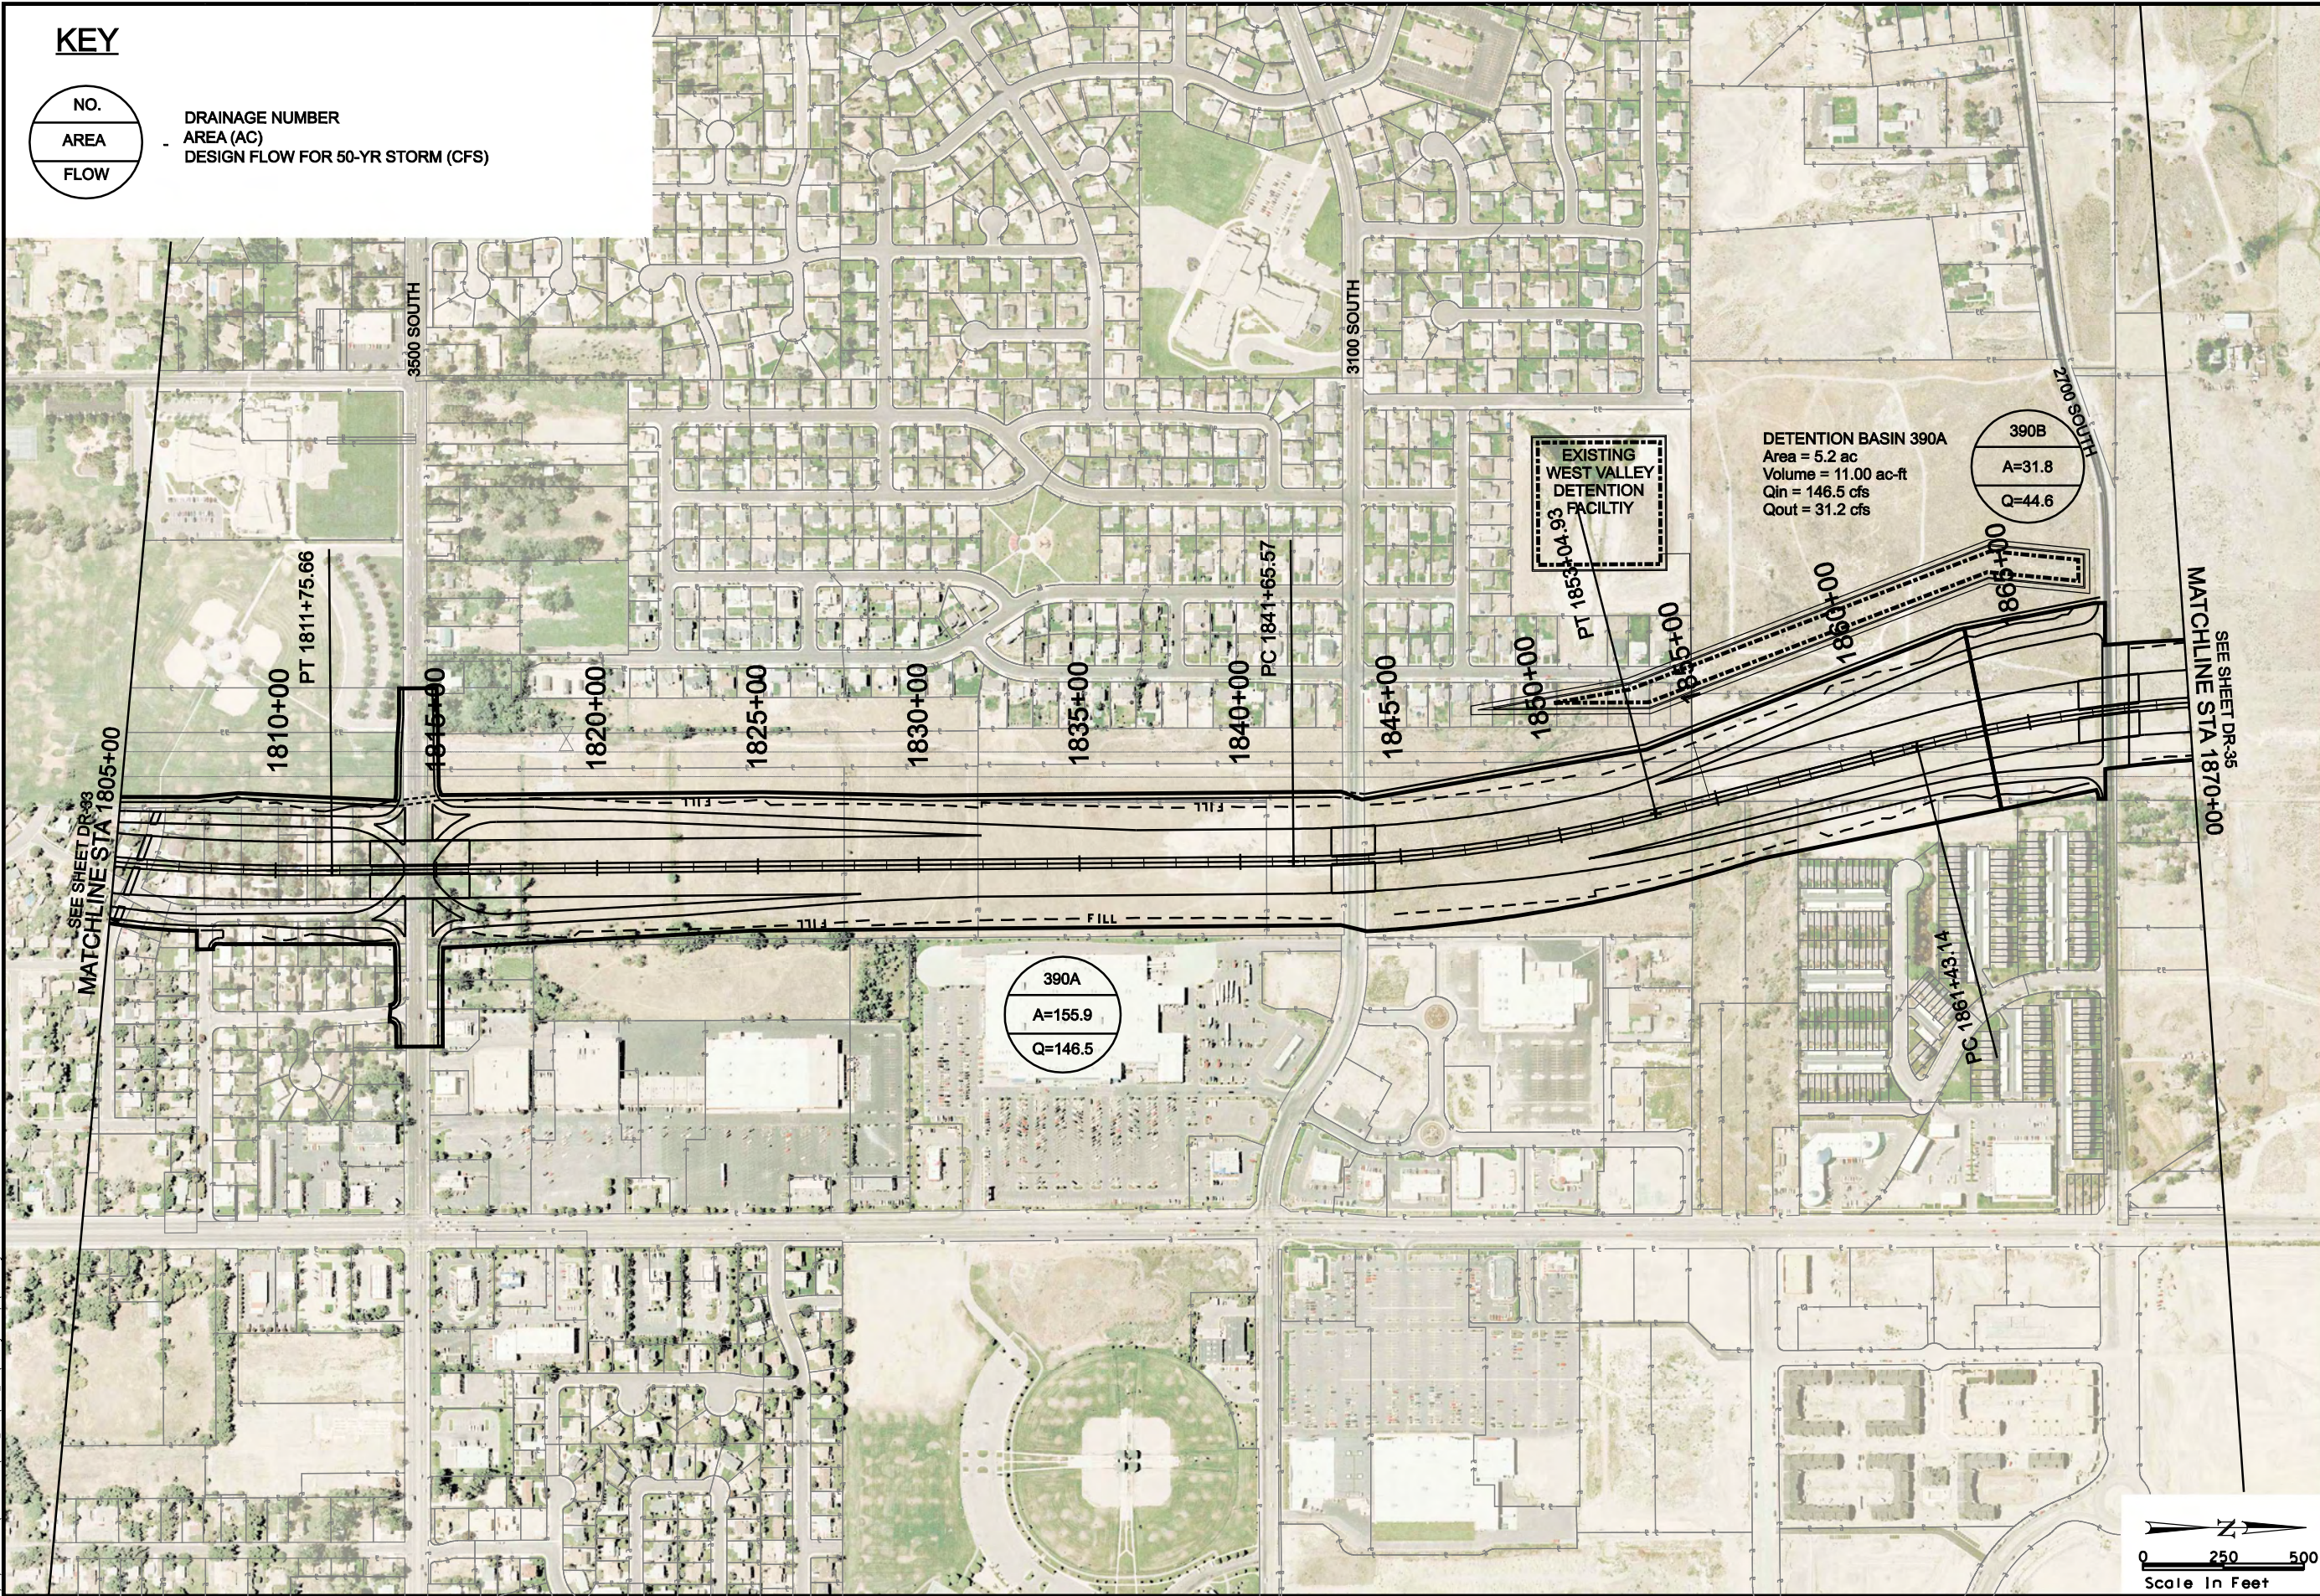

KEY

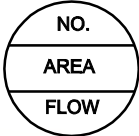

DRAINAGE NUMBER
AREA (AC)
DESIGN FLOW FOR 50-YR STORM (CFS)

EOP
CENTERLINE
CUT LINE
FILL LINE
WETLANDS

LEGEND
ROW
DRAINAGE EASEMENT
UTILITY RELOCATION EASEMENT
TRANSIT EASEMENTS
CENTER RUNNING
MIXED TRAFFIC




MOUNTAIN VIEW CORRIDOR

5800 WEST FREEWAY ALTERNATIVE


DRAINAGE CONCEPT

8/12/2008 U:\22887A-WTC\Sheet_Files\Trio_LES\DrainageConcept\DR-35.dgn

KEY

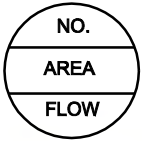

DRAINAGE NUMBER
AREA (AC)
DESIGN FLOW FOR 50-YR STORM (CFS)

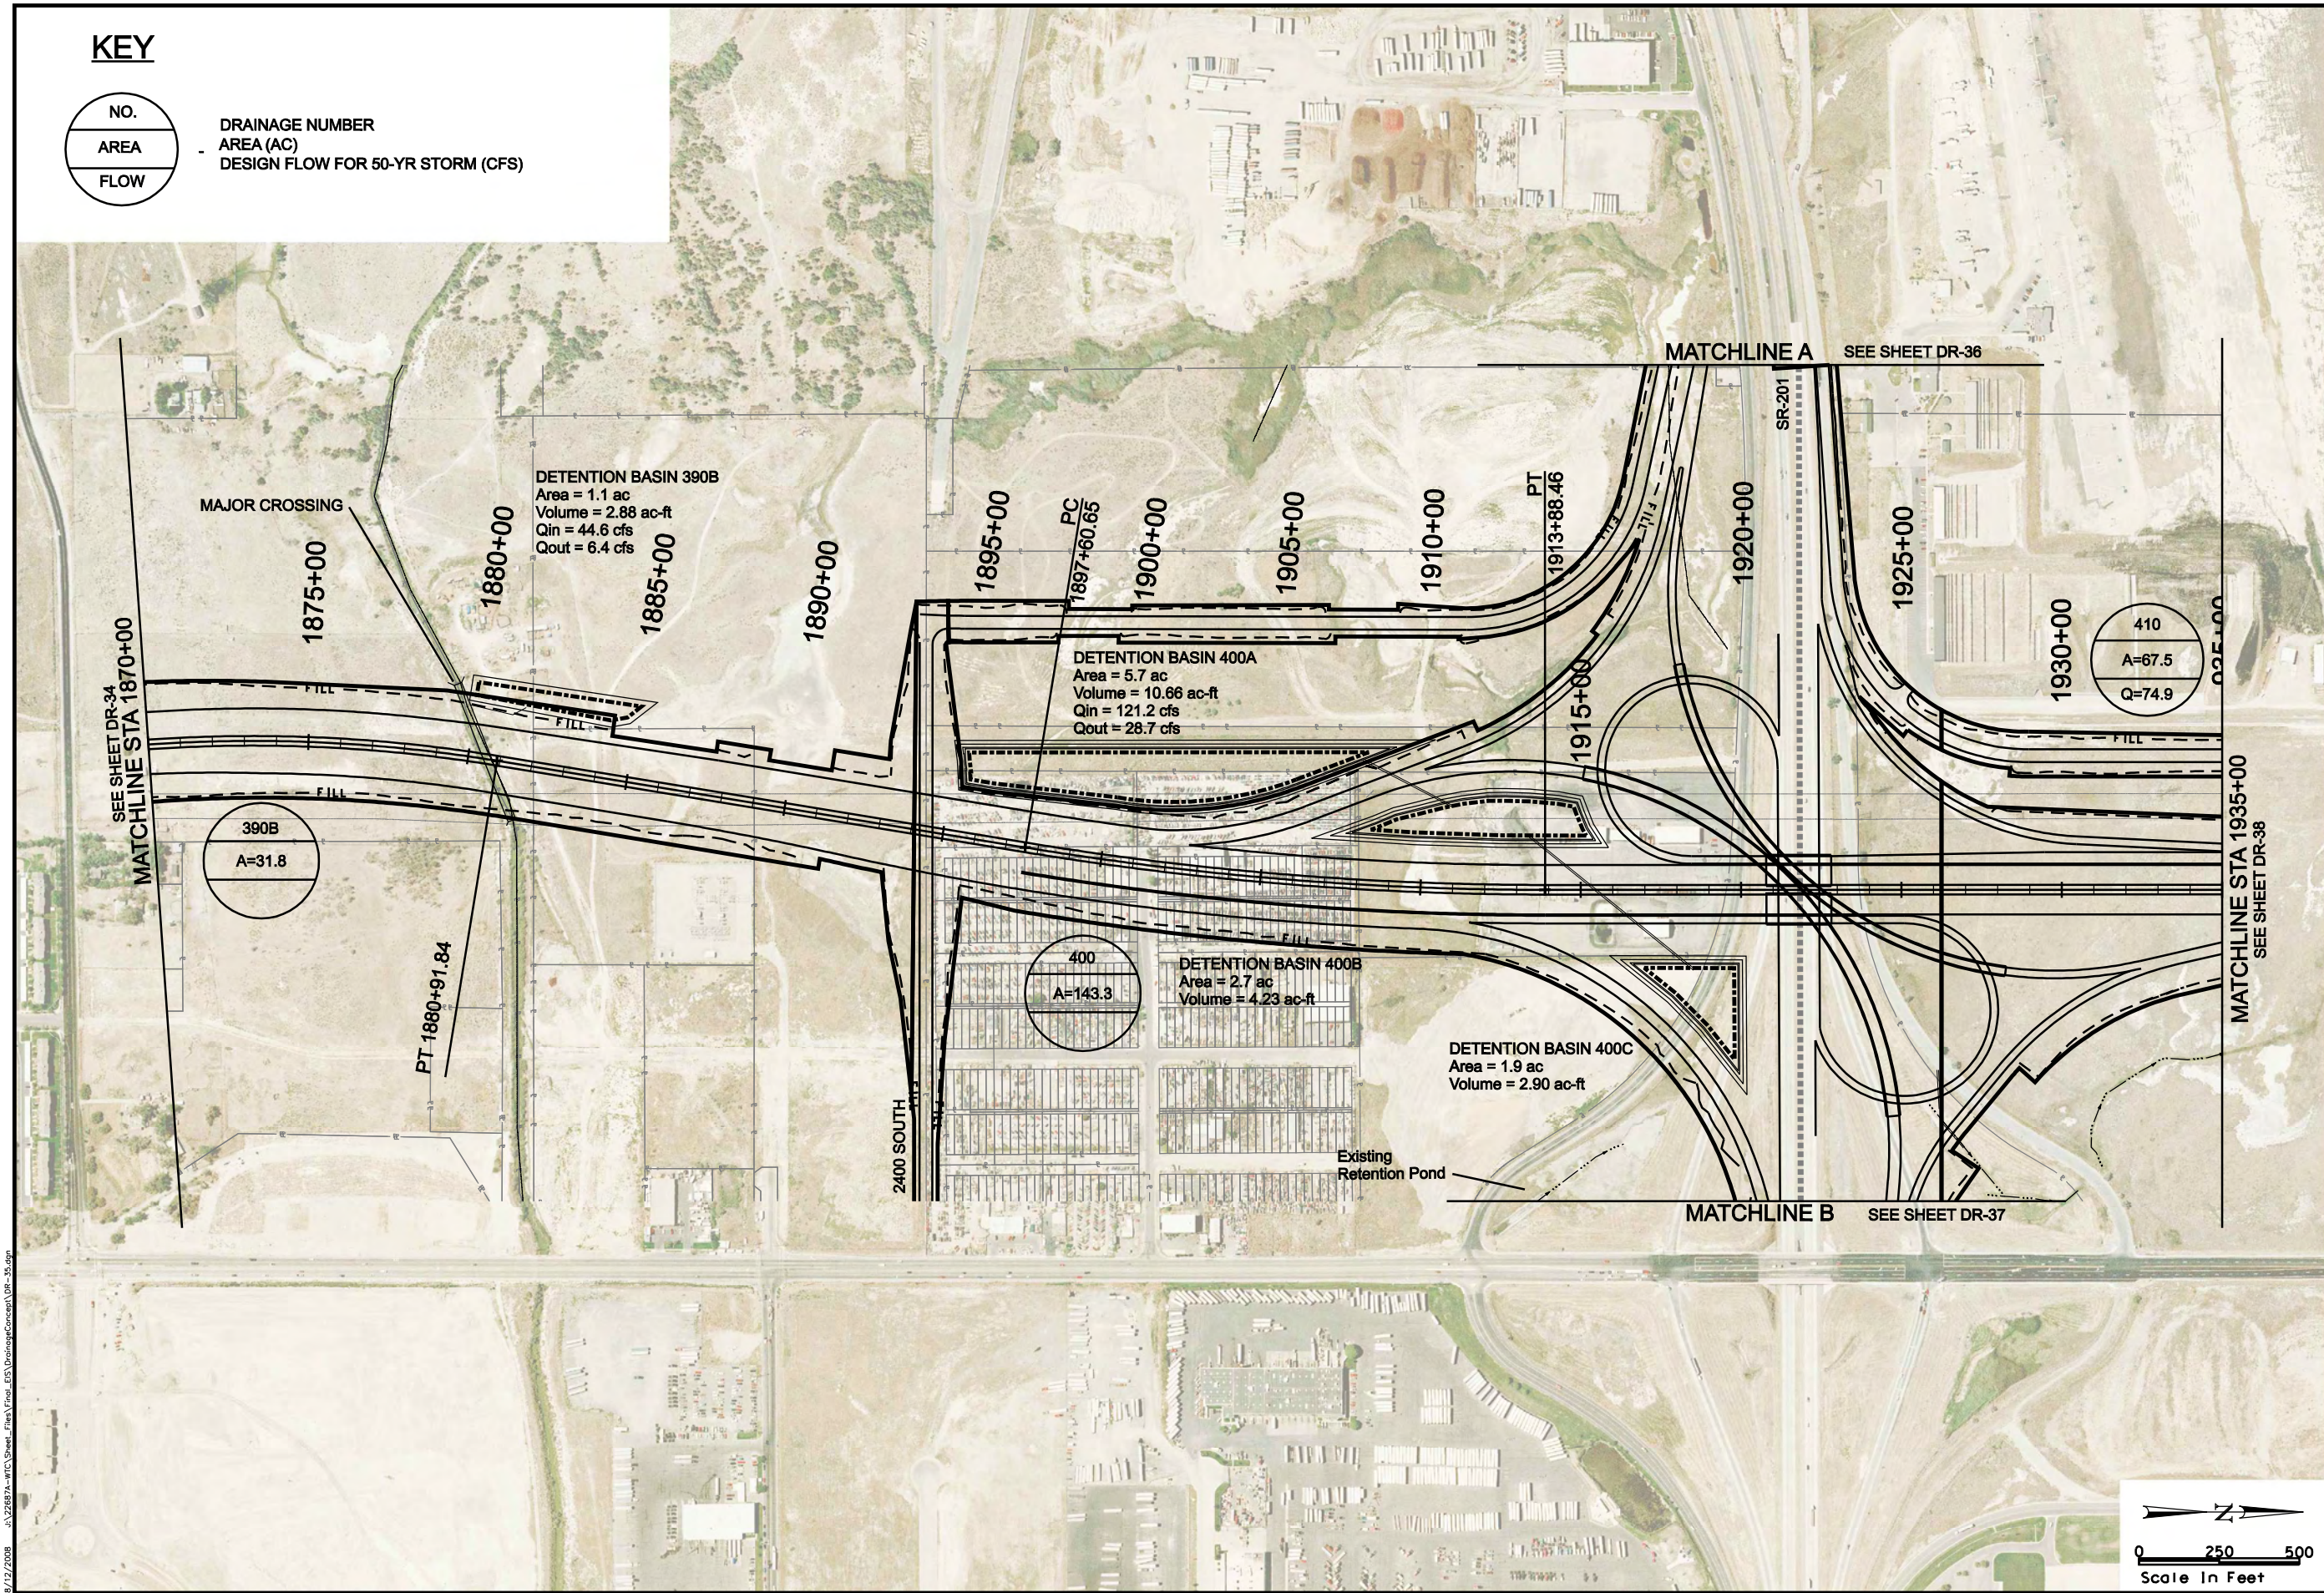

EOP
CENTERLINE
CUT LINE
FILL LINE
WETLANDS

ROW
DRAINAGE EASEMENT
UTILITY RELOCATION EASEMENT
TRANSIT EASEMENTS
CENTER RUNNING
MIXED TRAFFIC


LEGEND



MOUNTAIN VIEW CORRIDOR


5800 WEST FREEWAY ALTERNATIVE

DRAINAGE CONCEPT

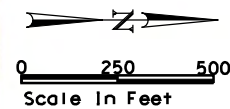


8/12/2008 U:\226874-WTC Sheet_Files\Trio_LES DrainageConcept\DR-36.dgn

KEY

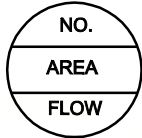

DRAINAGE NUMBER
AREA (AC)
DESIGN FLOW FOR 50-YR STORM (CFS)

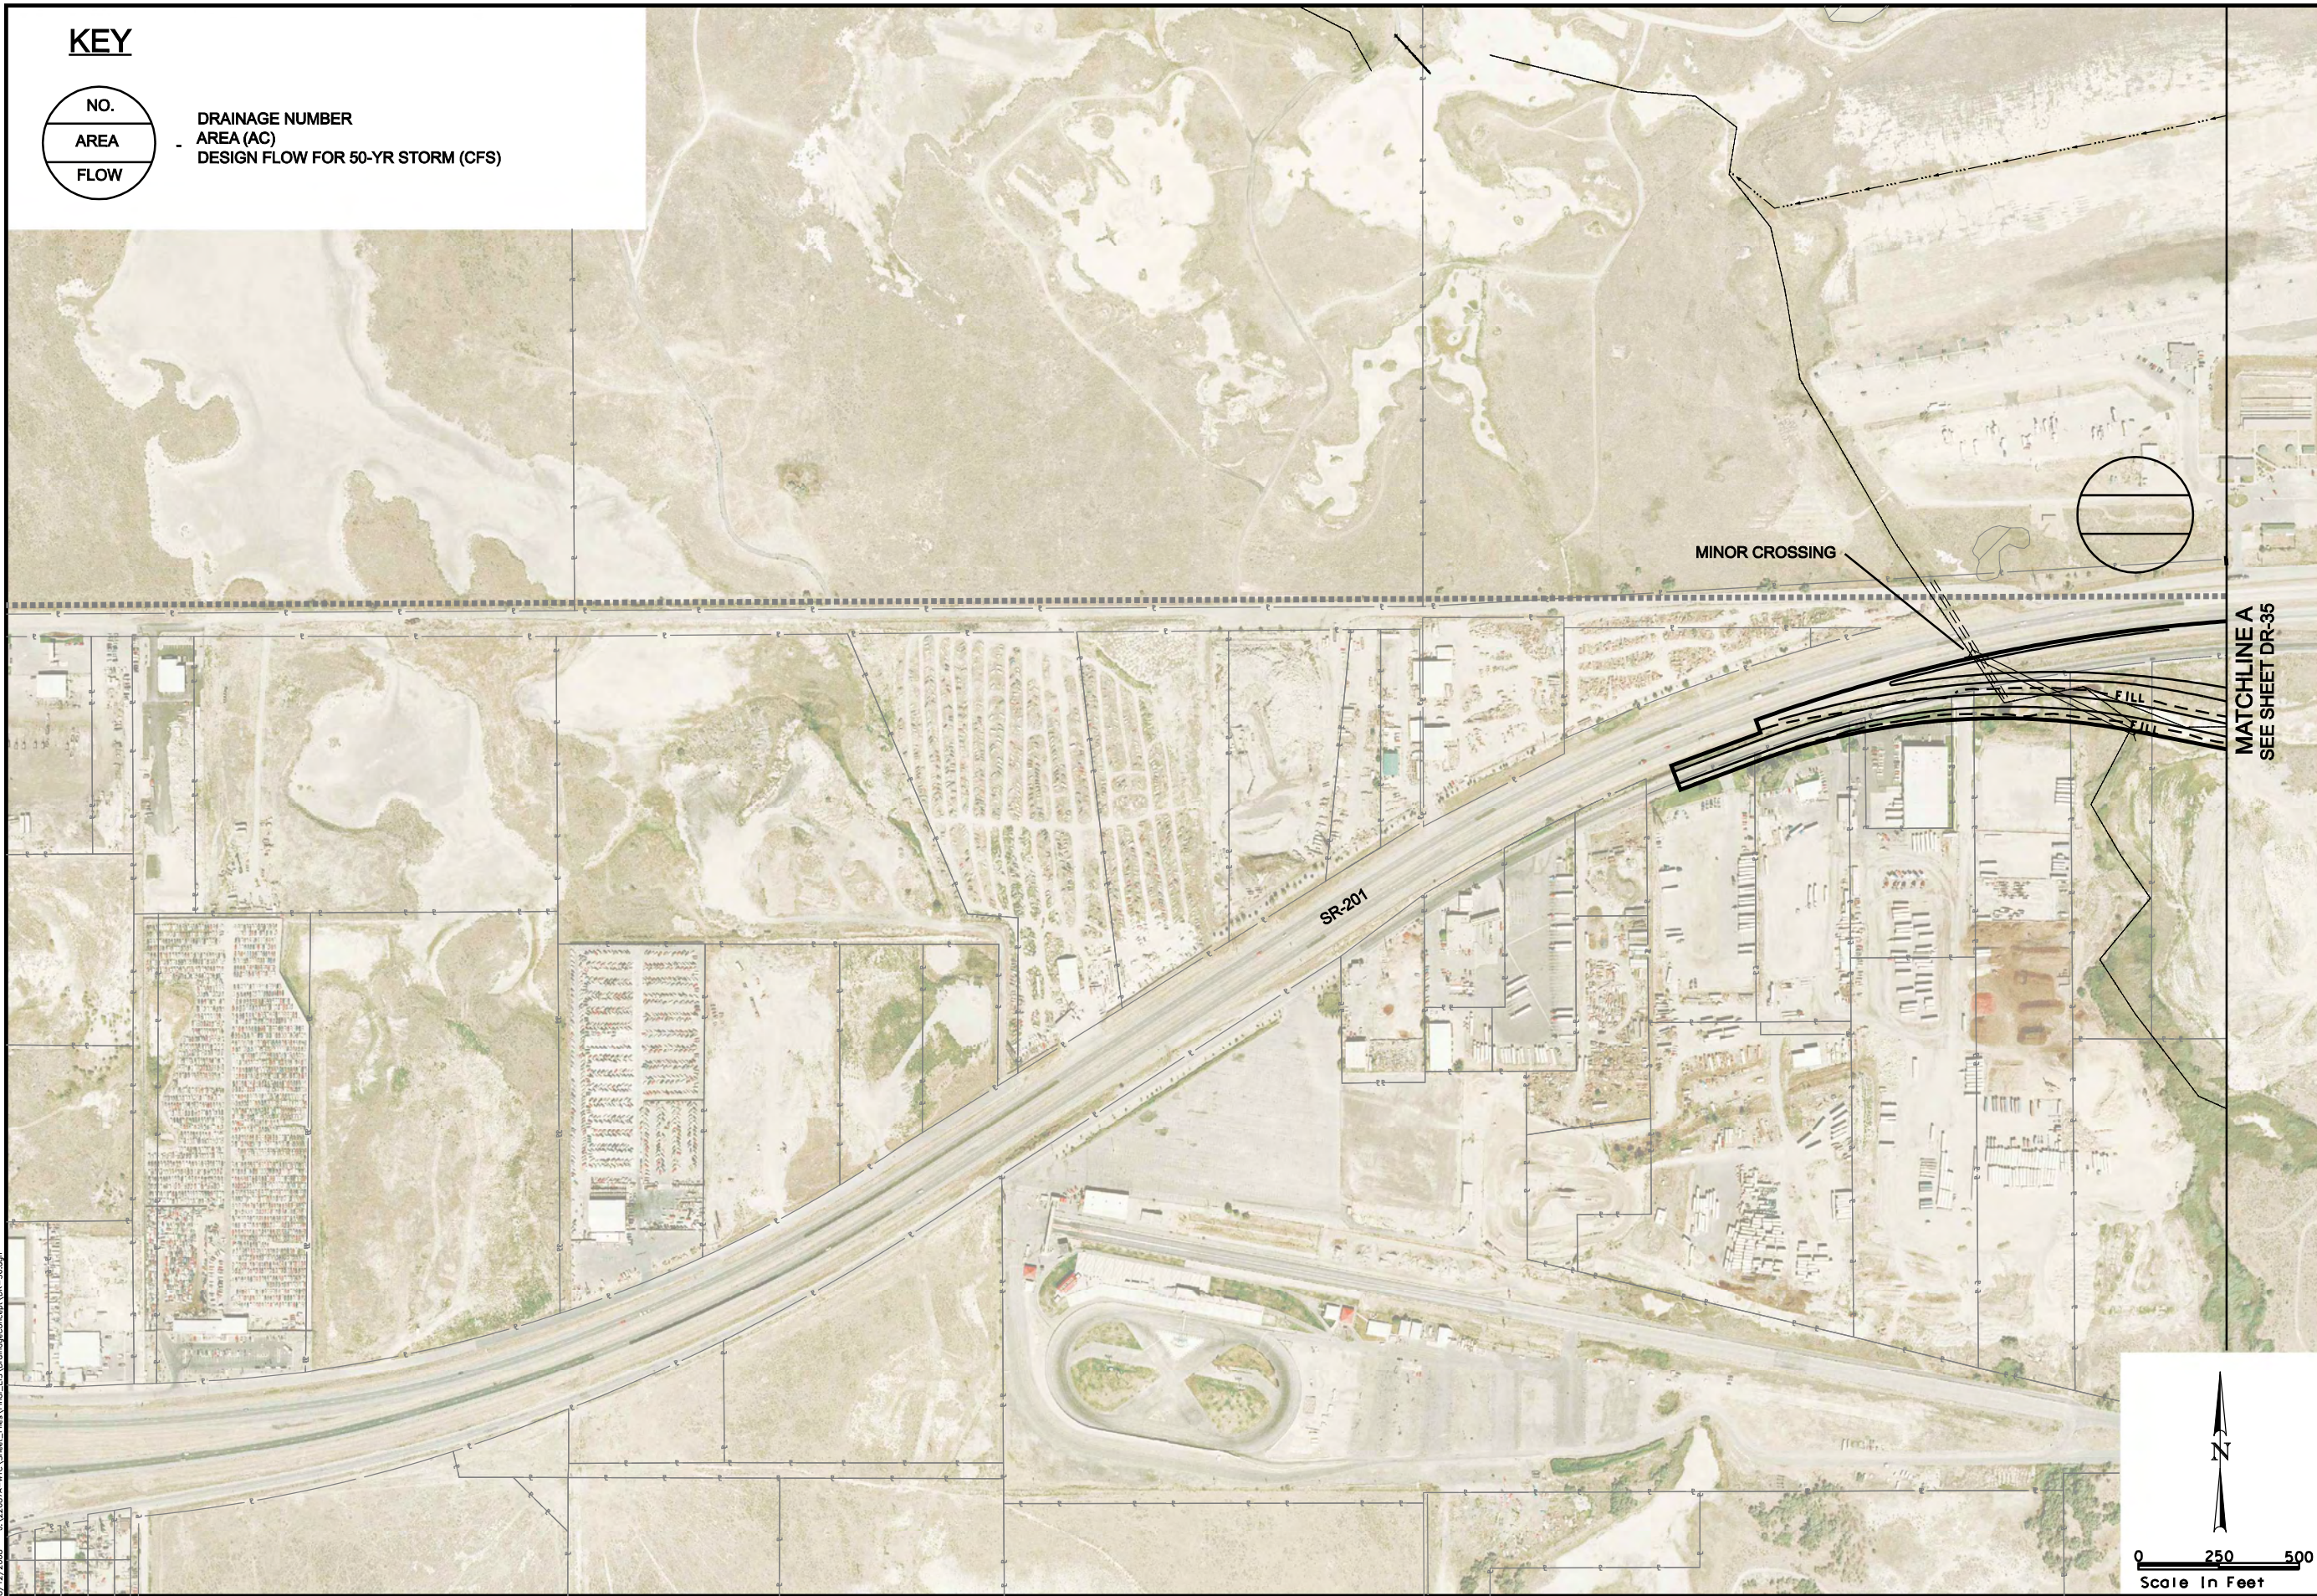

LEGEND

- ROW
- DRAINAGE EASEMENT
- UTILITY RELOCATION EASEMENT
- TRANSIT EASEMENTS
- CENTER RUNNING
- MIXED TRAFFIC




MOUNTAIN VIEW CORRIDOR

5800 WEST FREEWAY ALTERNATIVE

DRAINAGE CONCEPT

- EOP
- CENTERLINE
- CUT LINE
- FILL LINE
- WETLANDS

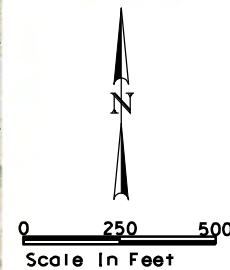


MATCHLINE A
SEE SHEET DR-35

MINOR CROSSING


FILL

SR-201


8/12/2008 U:\22687A-WTC\Sheet_Files\Trio_LES\DrainageConcept\DR-37.dgn

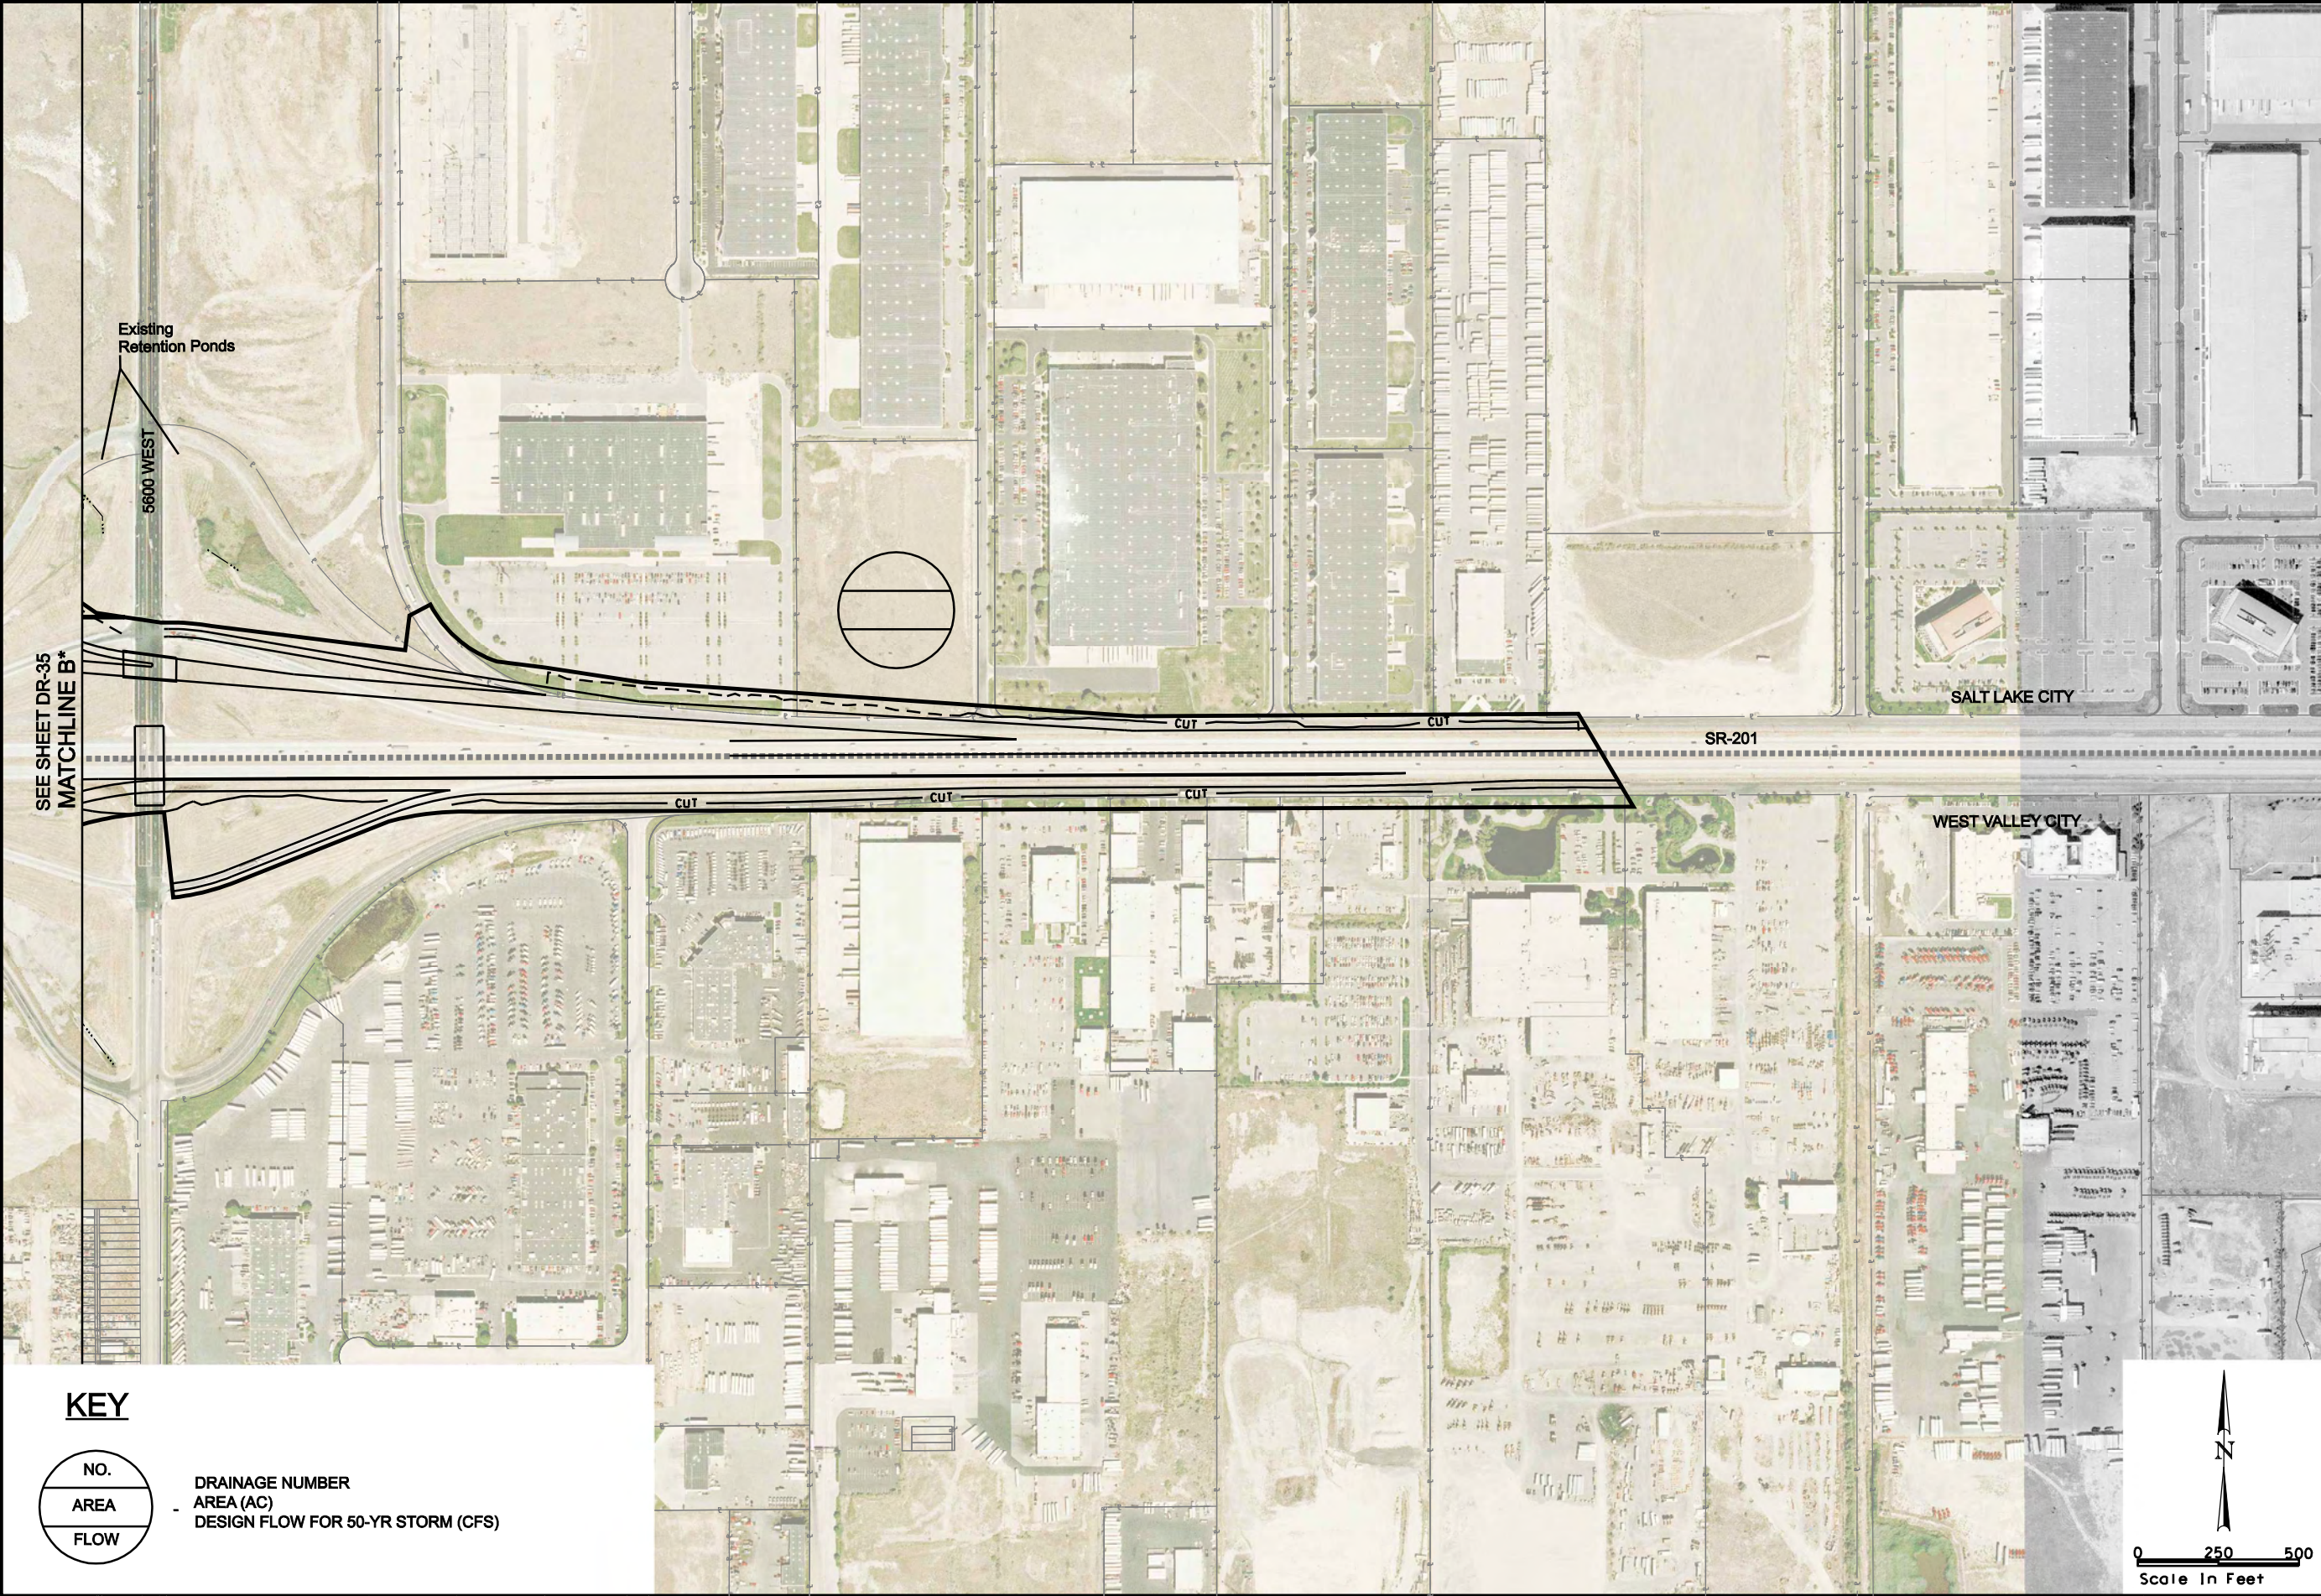

KEY

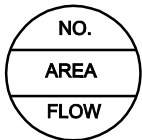

DRAINAGE NUMBER
AREA (AC)
DESIGN FLOW FOR 50-YR STORM (CFS)

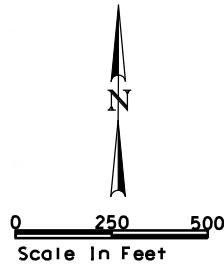

MOUNTAIN VIEW CORRIDOR

5800 WEST FREEWAY ALTERNATIVE

DRAINAGE CONCEPT



LEGEND

- ROW
- DRAINAGE EASEMENT
- UTILITY RELOCATION EASEMENT
- TRANSIT EASEMENTS
- CENTER RUNNING
- MIXED TRAFFIC

- EOP
- CENTERLINE
- CUT LINE
- FILL LINE
- WETLANDS

SEE SHEET DR-35
MATCHLINE B*

Existing
Retention Ponds

5600 WEST


SR-201

SALT LAKE CITY


WEST VALLEY CITY

8/12/2008 U:\22687A-MTC\Sheet_Files\Final\DR-38.dgn

KEY

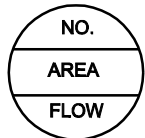

DRAINAGE NUMBER
AREA (AC)
DESIGN FLOW FOR 50-YR STORM (CFS)

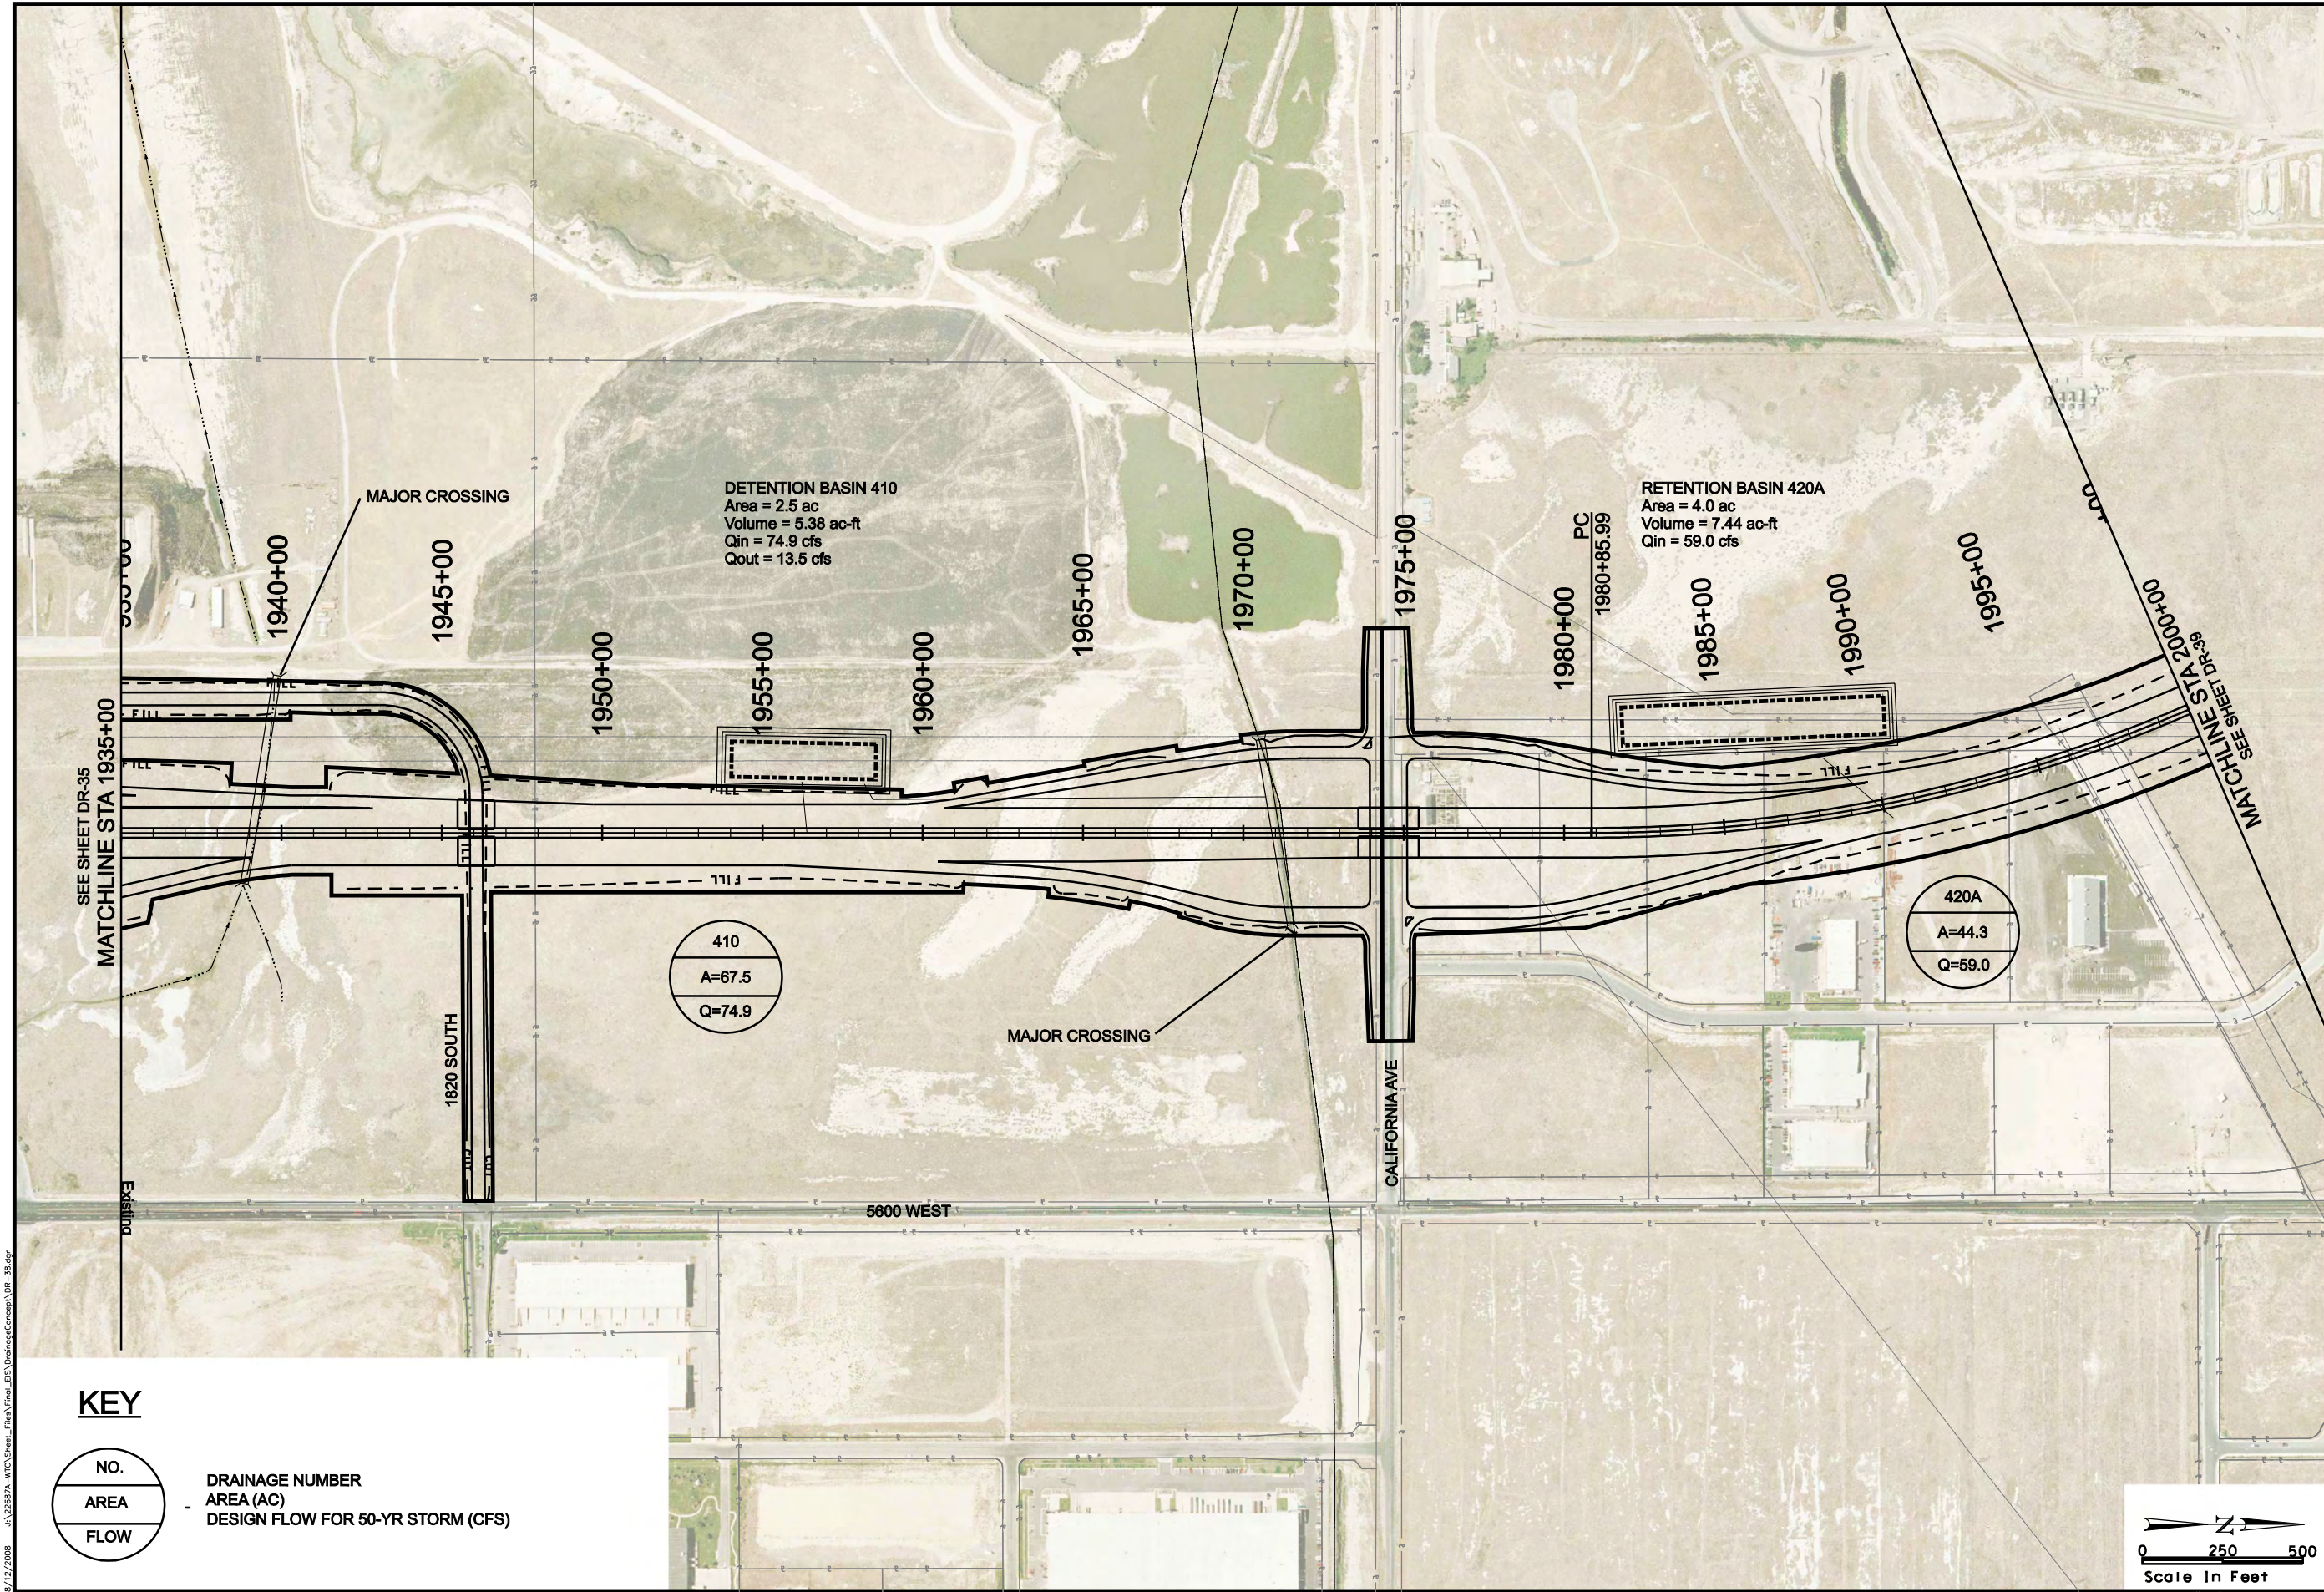

EOP
CENTERLINE
CUT LINE
FILL LINE
WETLANDS

LEGEND
ROW
DRAINAGE EASEMENT
UTILITY RELOCATION EASEMENT
TRANSIT EASEMENTS
CENTER RUNNING
MIXED TRAFFIC




MOUNTAIN VIEW CORRIDOR

5800 WEST FREEWAY ALTERNATIVE

DRAINAGE CONCEPT

8/12/2008 U:\22687A-WTC\Sheet_Files\Final\DR-39.dgn

KEY

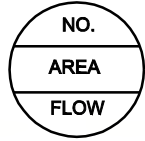

DRAINAGE NUMBER
AREA (AC)
DESIGN FLOW FOR 50-YR STORM (CFS)

EOP
CENTERLINE
CUT LINE
FILL LINE
WETLANDS

LEGEND
ROW
DRAINAGE EASEMENT
UTILITY RELOCATION EASEMENT
TRANSIT EASEMENTS
CENTER RUNNING
MIXED TRAFFIC





MOUNTAIN VIEW CORRIDOR

5800 WEST FREEWAY ALTERNATIVE


DRAINAGE CONCEPT

SHEET DR-39 OF 89

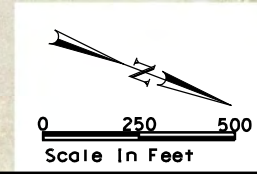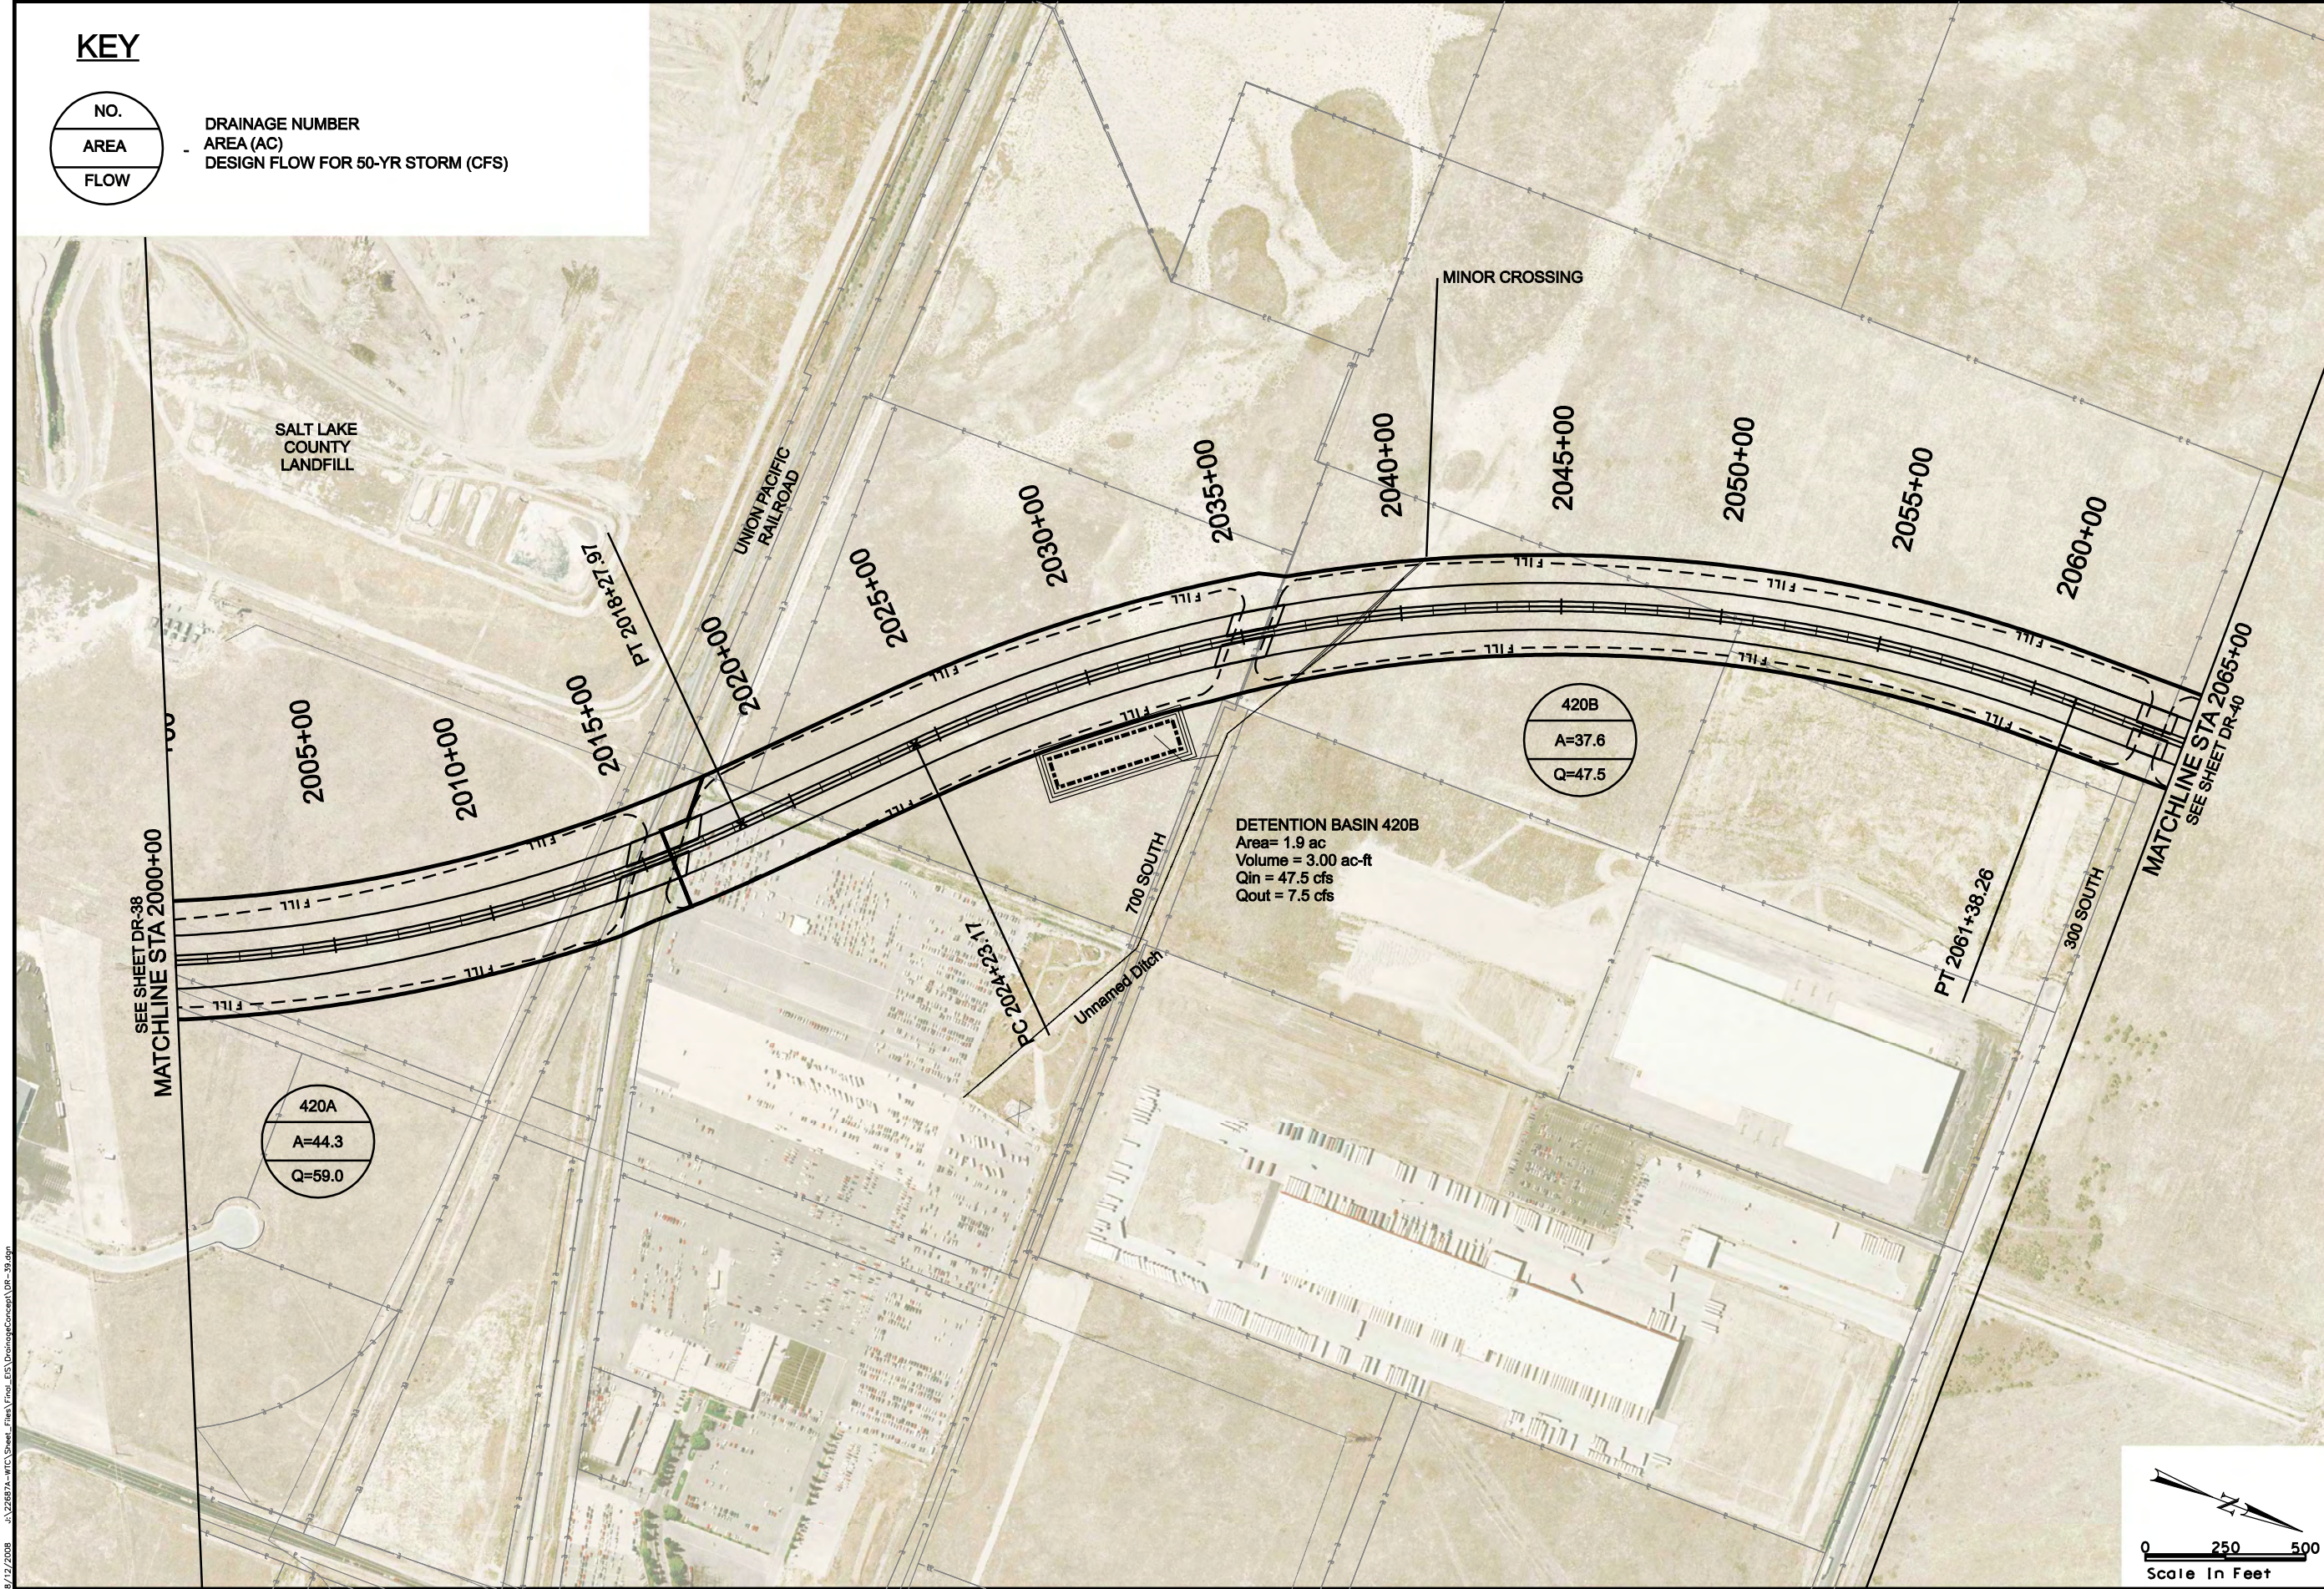


8/12/2008 U:\22687A-WTC\Sheet_Files\Trio_LES\DrainageConcept\DR-40.dgn

KEY

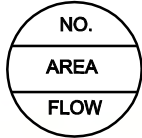

DRAINAGE NUMBER
AREA (AC)
DESIGN FLOW FOR 50-YR STORM (CFS)

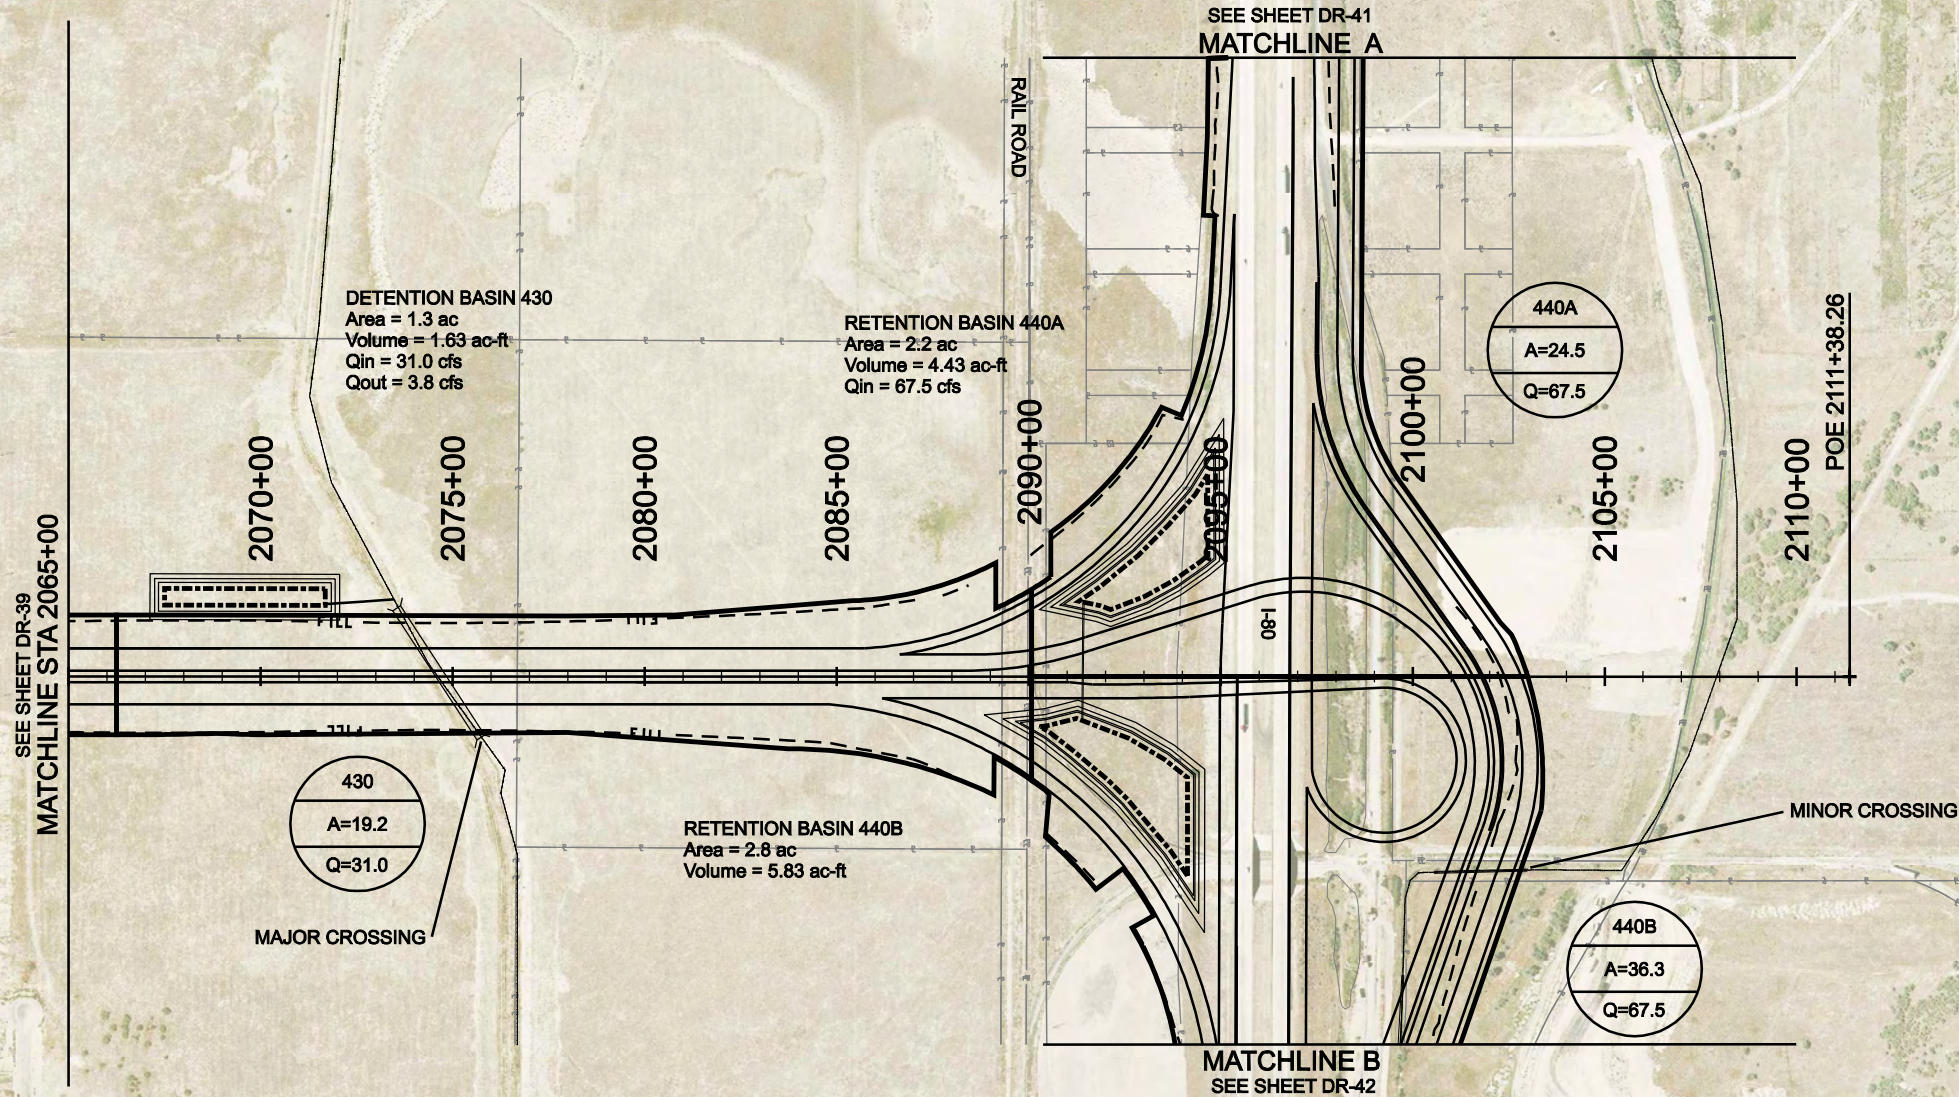

EOP
CENTERLINE
CUT LINE
FILL LINE
WETLANDS


LEGEND
ROW
DRAINAGE EASEMENT
UTILITY RELOCATION EASEMENT
TRANSIT EASEMENTS
CENTER RUNNING
MIXED TRAFFIC



MOUNTAIN VIEW CORRIDOR


5800 WEST FREEWAY ALTERNATIVE

DRAINAGE CONCEPT

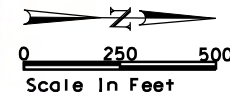


8/12/2008 U:\22687A-WTC\Sheet_Files\Trio_LES_DrainageConcept\DR-41.dgn

KEY

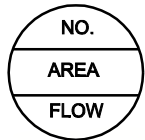

DRAINAGE NUMBER
AREA (AC)
DESIGN FLOW FOR 50-YR STORM (CFS)

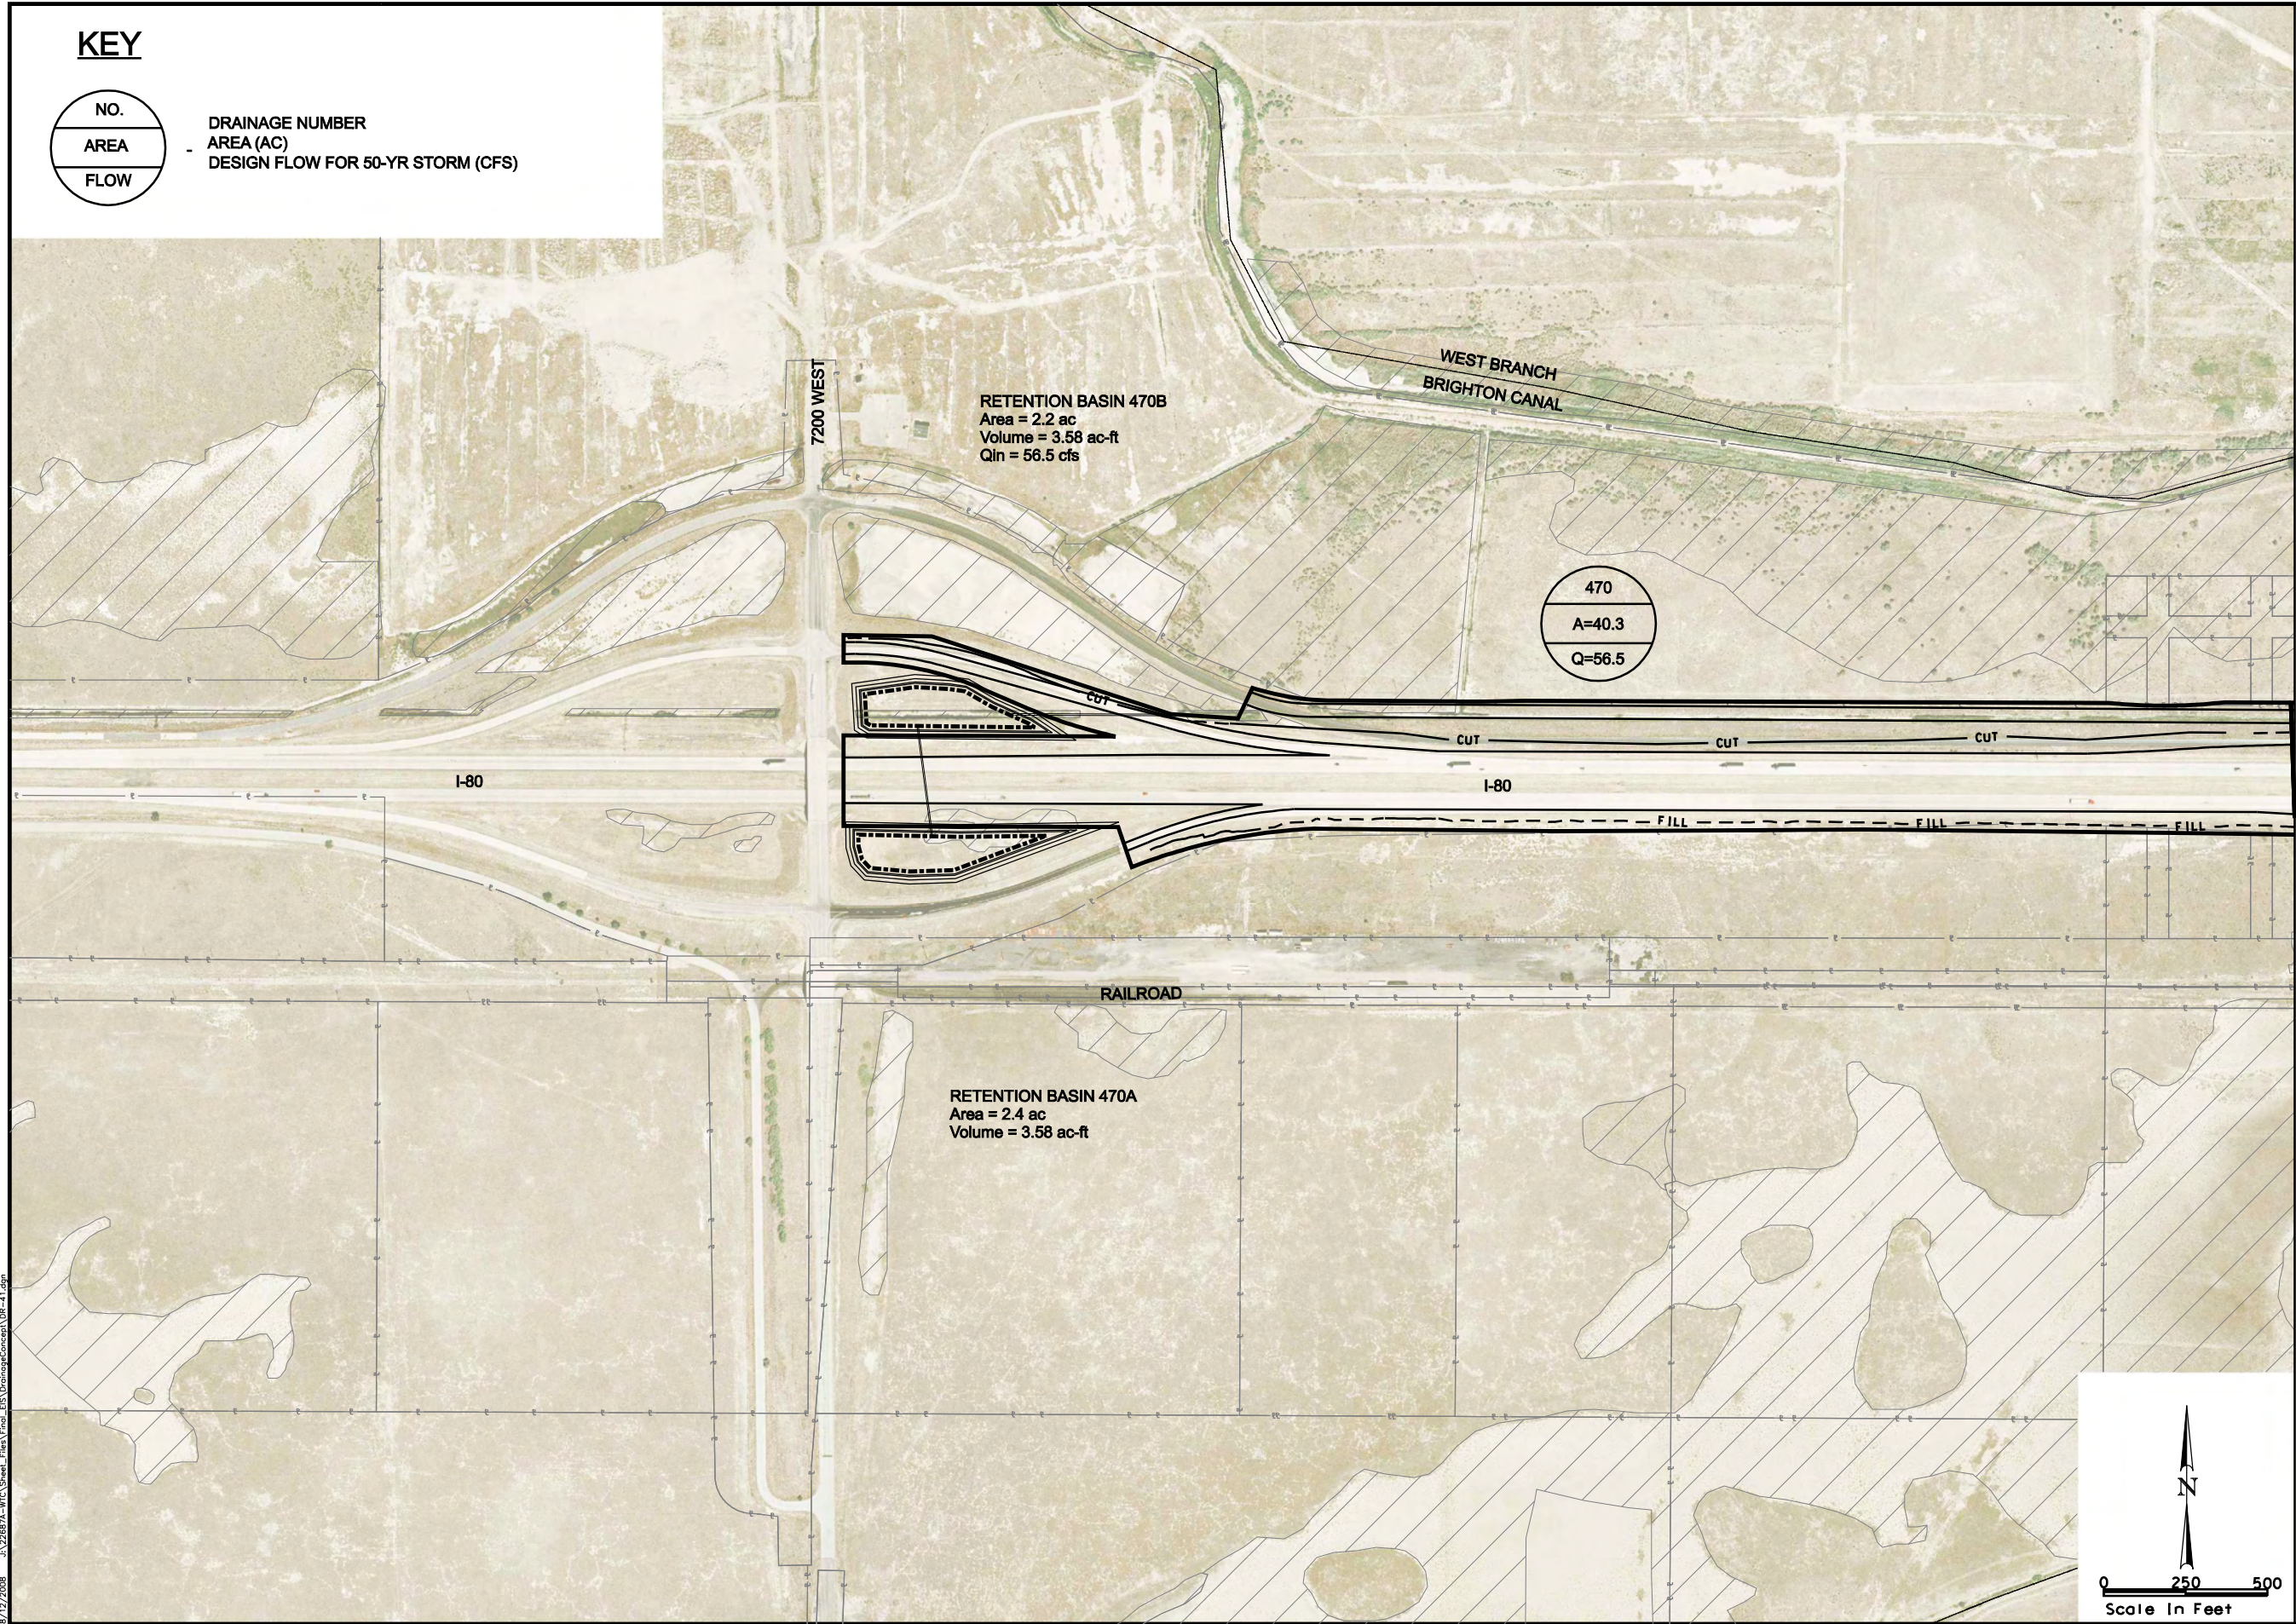

MATCHLINE A
SEE SHEET DR-40

LEGEND

- | | | |
|-----|--------------------|----------|
| ROW | DRAINAGE EASEMENT | EASEMENT |
| --- | UTILITY RELOCATION | EASEMENT |
| --- | TRANSIT EASEMENTS | |
| --- | CENTER RUNNING | |
| --- | MIXED TRAFFIC | |
-
- | | |
|-----|------------|
| EOP | CENTERLINE |
| --- | CUT LINE |
| --- | FILL LINE |
| --- | WETLANDS |




MOUNTAIN VIEW CORRIDOR

5800 WEST FREEWAY ALTERNATIVE

DRAINAGE CONCEPT



DRAINAGE NUMBER	AREA (AC)	DESIGN FLOW FOR 50-YR STORM (CFS)
1	1.0	1.0
2	1.0	1.0
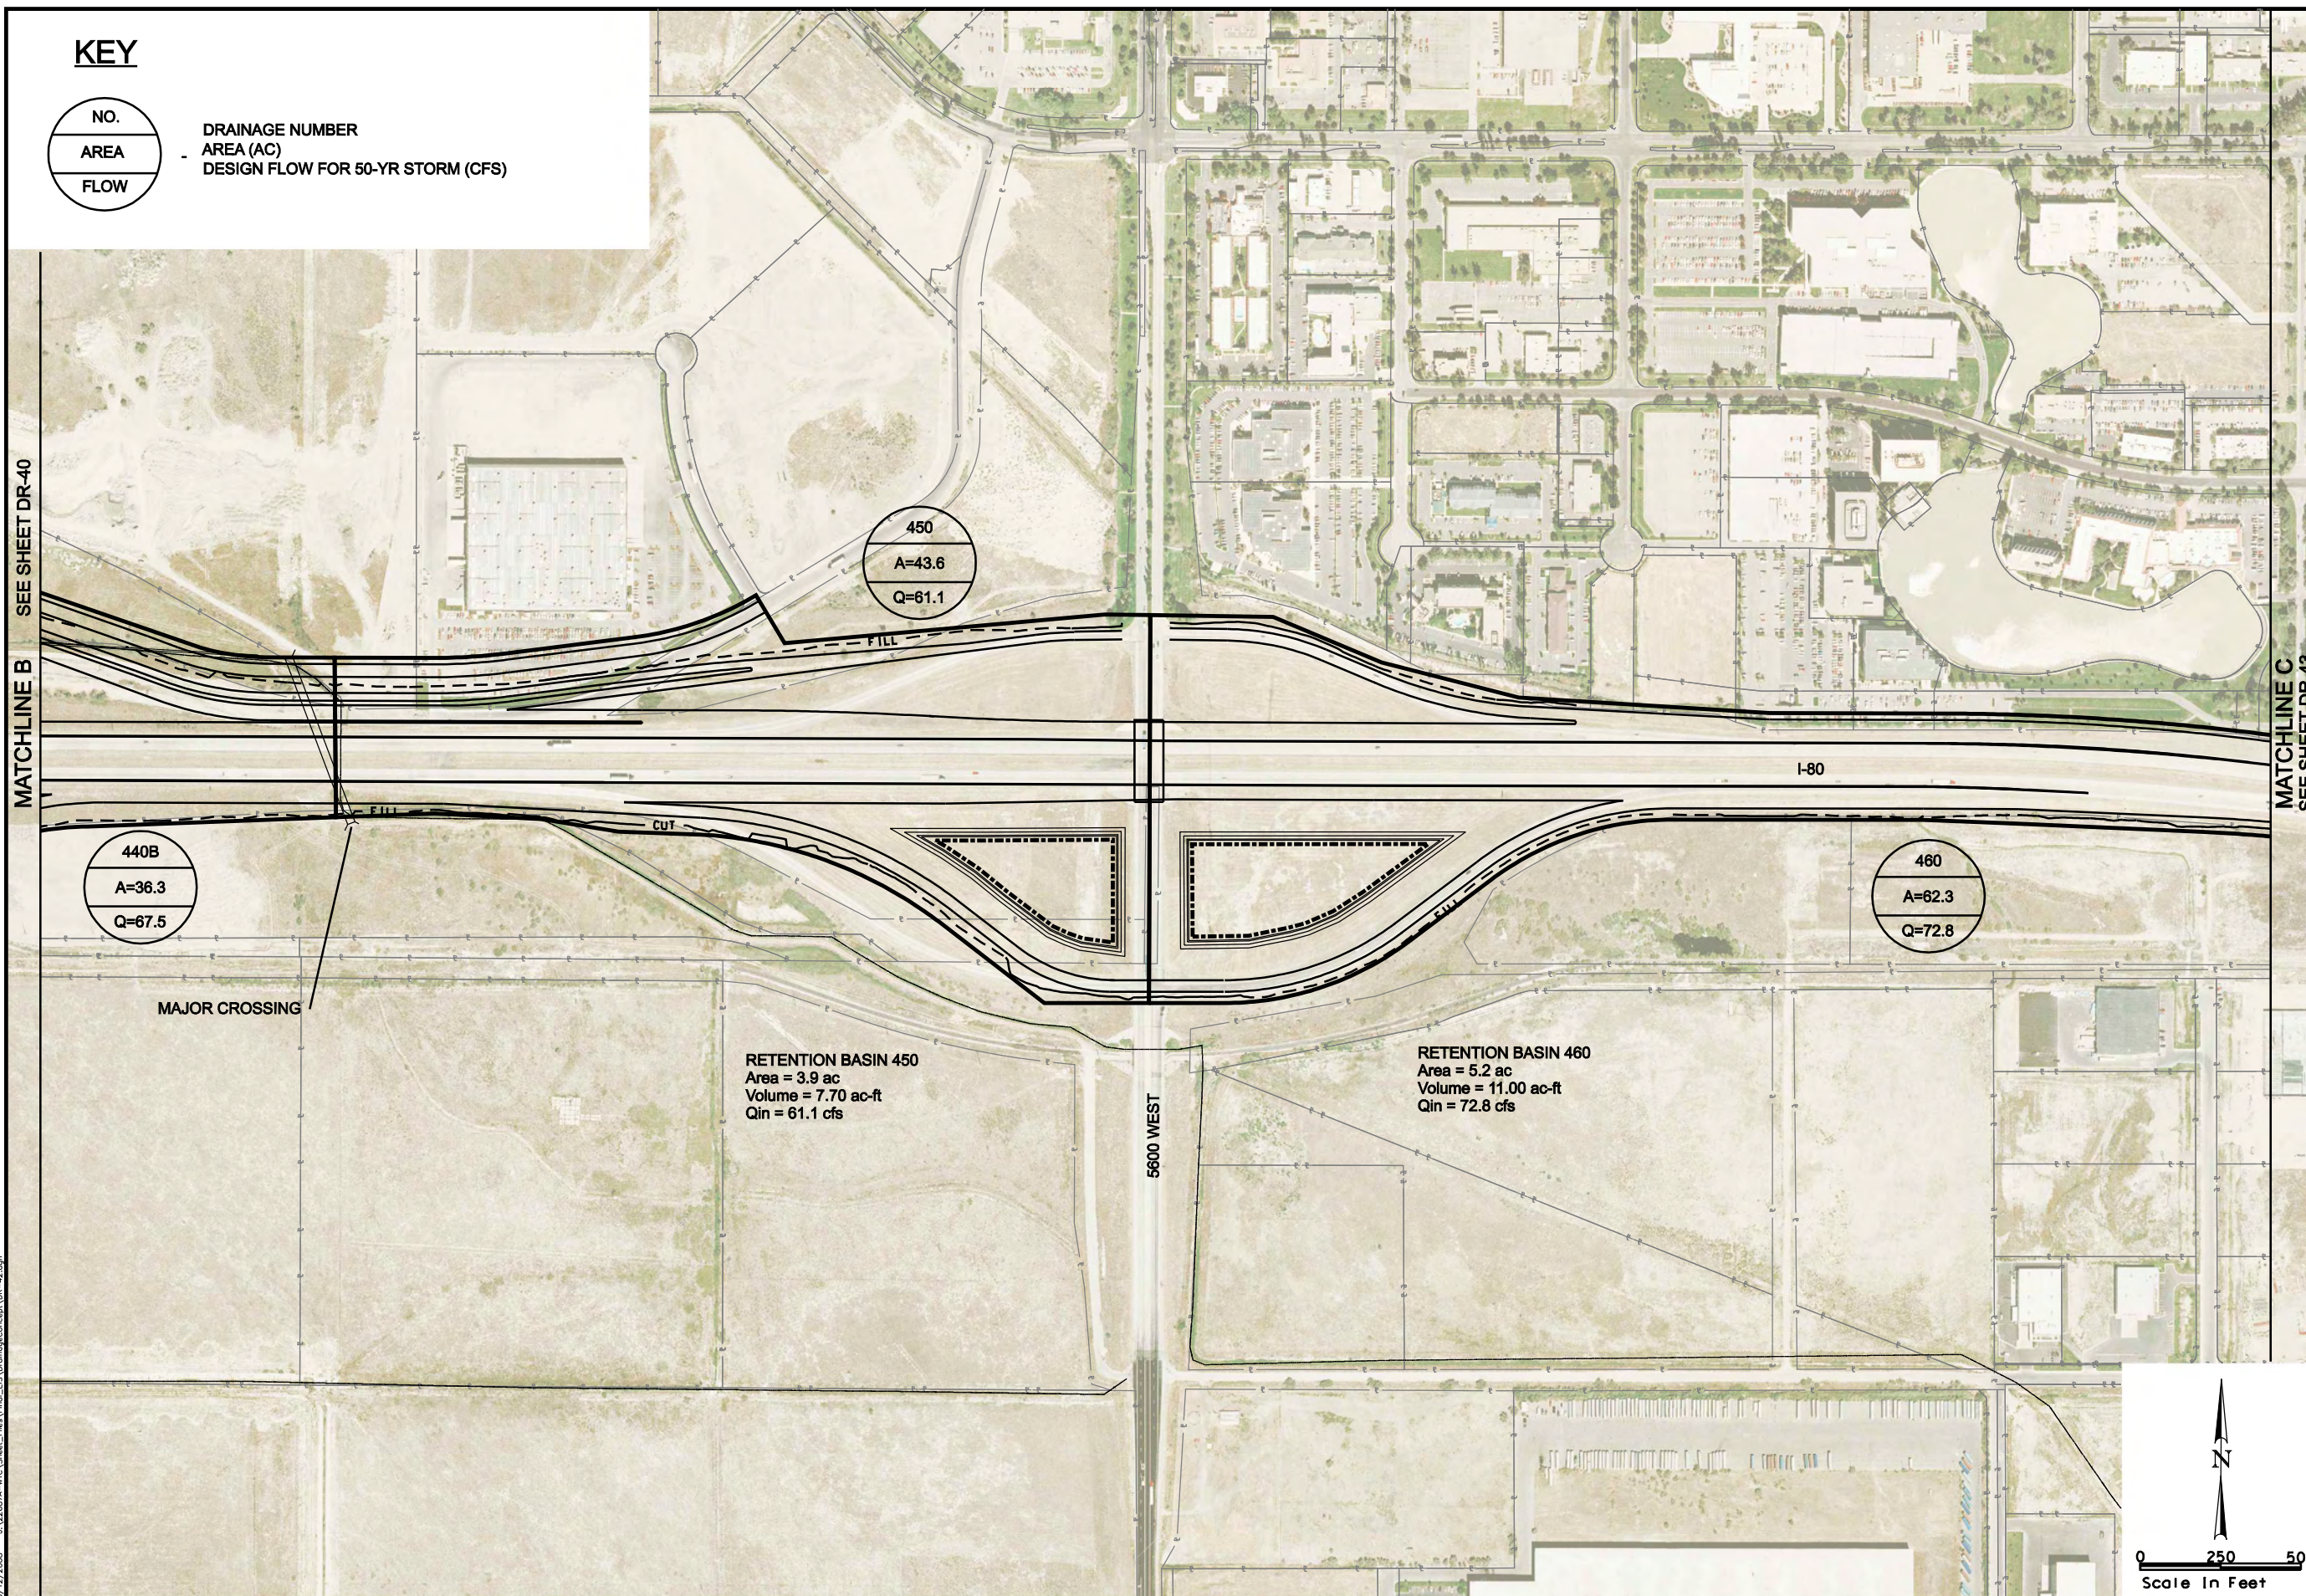

MATCHLINE C
SEE SHEET DR-43

LEGEND

ROW

ROW DRAINAGE EASEMENT

UTILITY RELOCATION

SIT EASEMENTS

ST. EUSEMIUS
CENTER RUNNING

CENTER RUNNING
MIXED TRAFFIC

MIXED TRAFFIC


EOP
CENTERLINE
CUT LINE
FILL LINE
WETLANDS

MOUNTAIN VIEW CORRIDOR


5800 WEST FREEWAY ALTERNATIVE

DRAINAGE CONCEPT


8/12/2008 U:\22687A-WTC\Sheet_Files\Trio_LES\DrainageConcept\DR-43.DGN

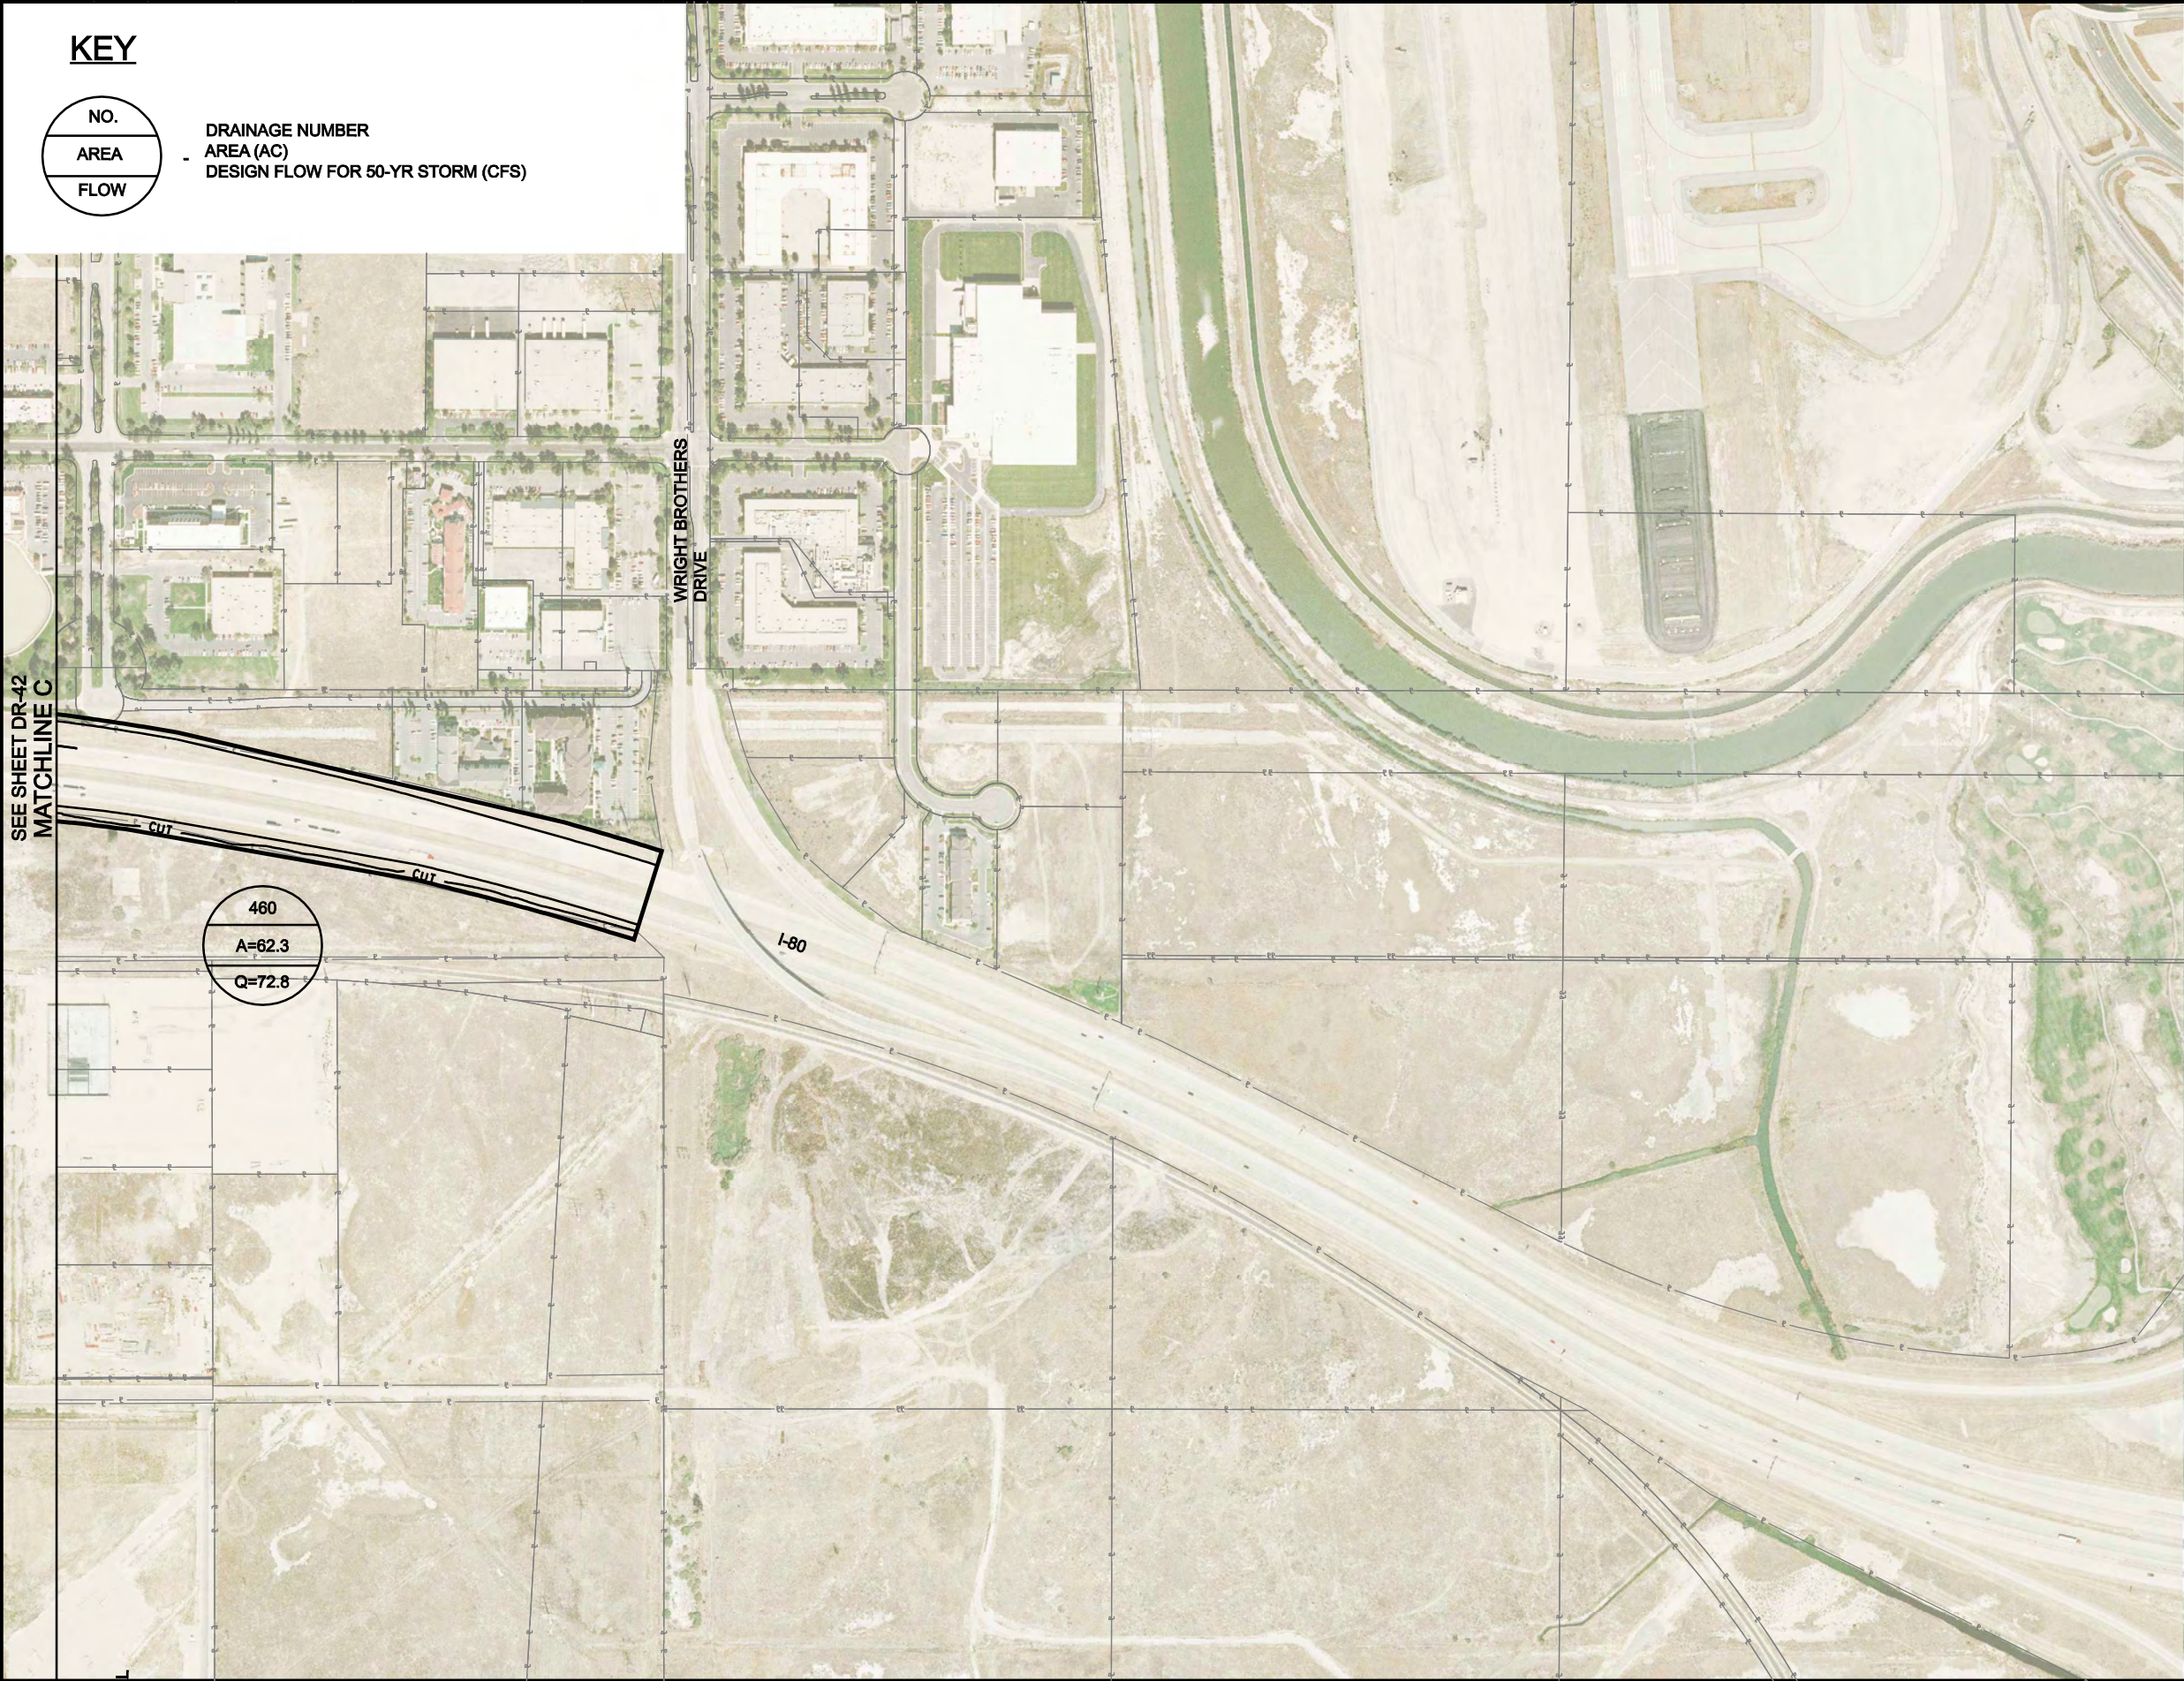

KEY

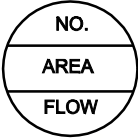

DRAINAGE NUMBER
AREA (AC)
DESIGN FLOW FOR 50-YR STORM (CFS)

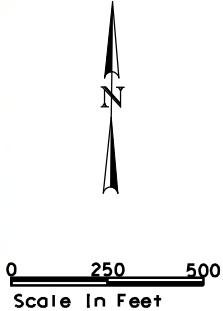

EOP
CENTERLINE
CUT LINE
FILL LINE
WETLANDS

ROW
DRAINAGE EASEMENT
UTILITY RELOCATION EASEMENT
TRANSIT EASEMENTS
CENTER RUNNING
MIXED TRAFFIC

LEGEND




MOUNTAIN VIEW CORRIDOR

5800 WEST FREEWAY ALTERNATIVE


DRAINAGE CONCEPT

8/12/2008 U:\22687A-WTC\Sheet_Files\Trio_LES\DrainageConcept\DR-44.dgn

KEY

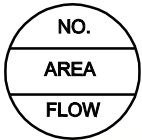

DRAINAGE NUMBER
AREA (AC)
DESIGN FLOW FOR 50-YR STORM (CFS)

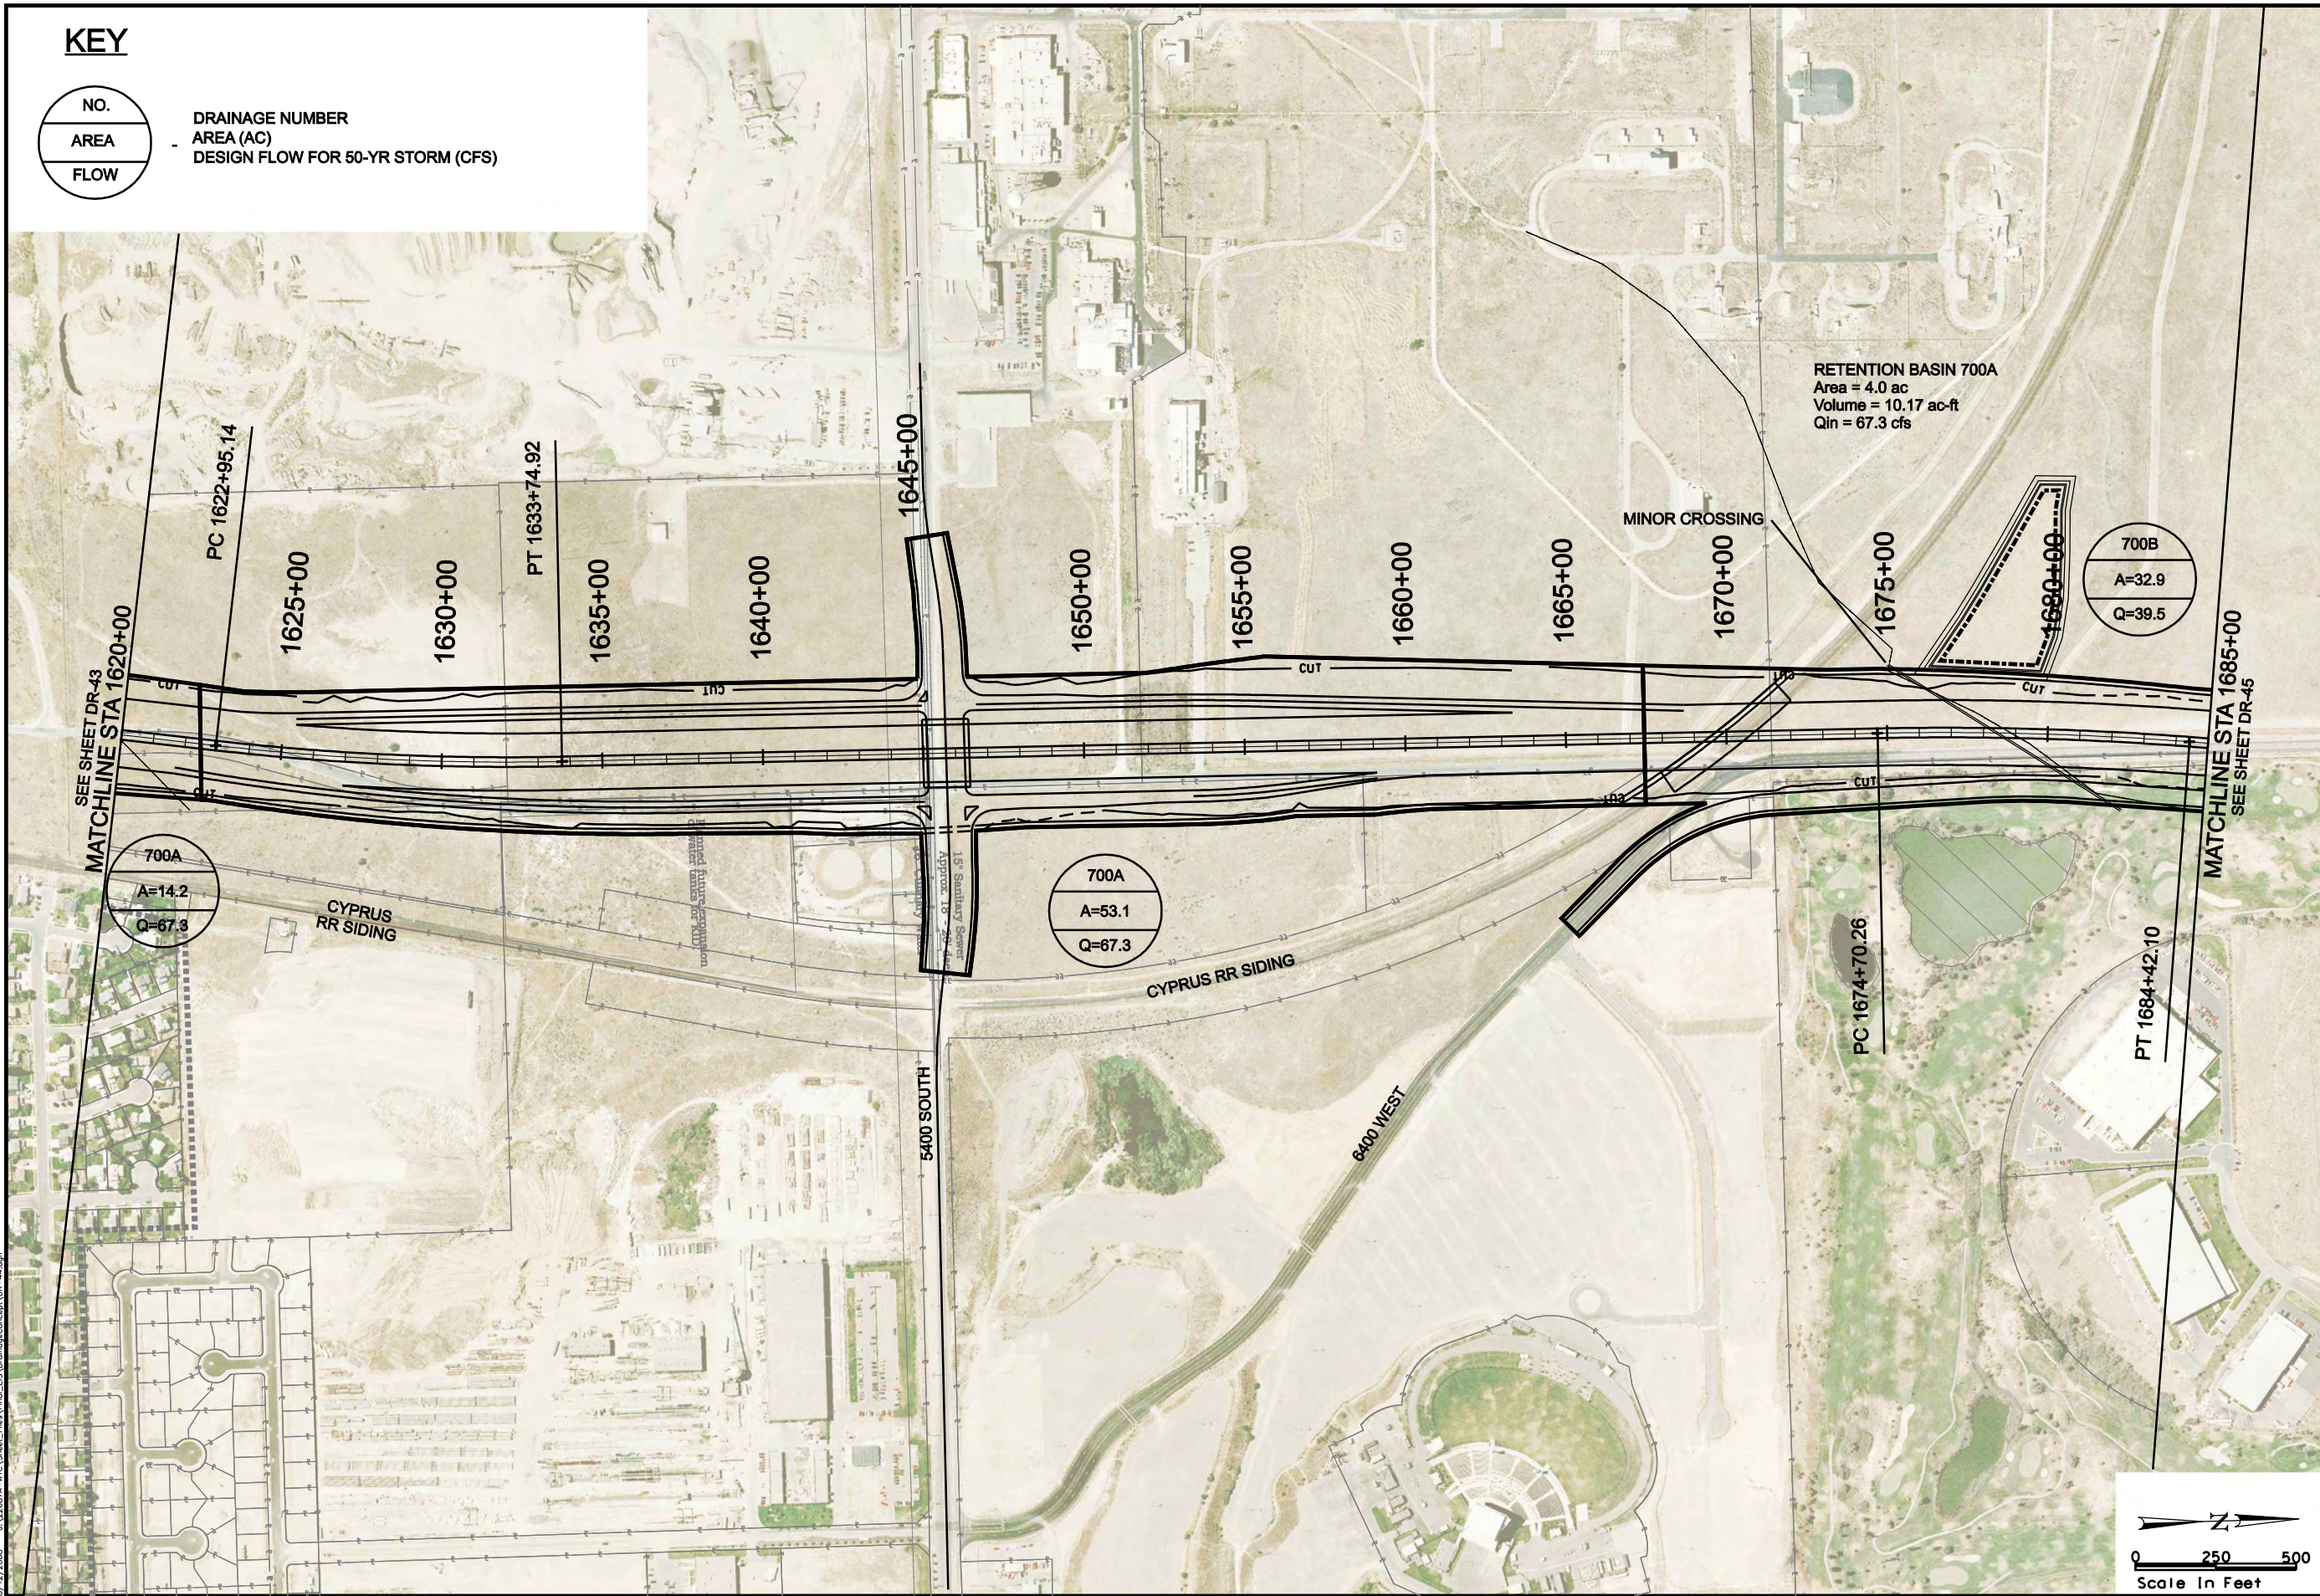

LEGEND

- ROW
- DRAINAGE EASEMENT
- UTILITY RELOCATION EASEMENT
- TRANSIT EASEMENTS
- CENTER RUNNING
- MIXED TRAFFIC


- EOP
- CENTERLINE
- CUT LINE
- FILL LINE
- WETLANDS



MOUNTAIN VIEW CORRIDOR

7200 WEST FREEWAY ALTERNATIVE

DRAINAGE CONCEPT

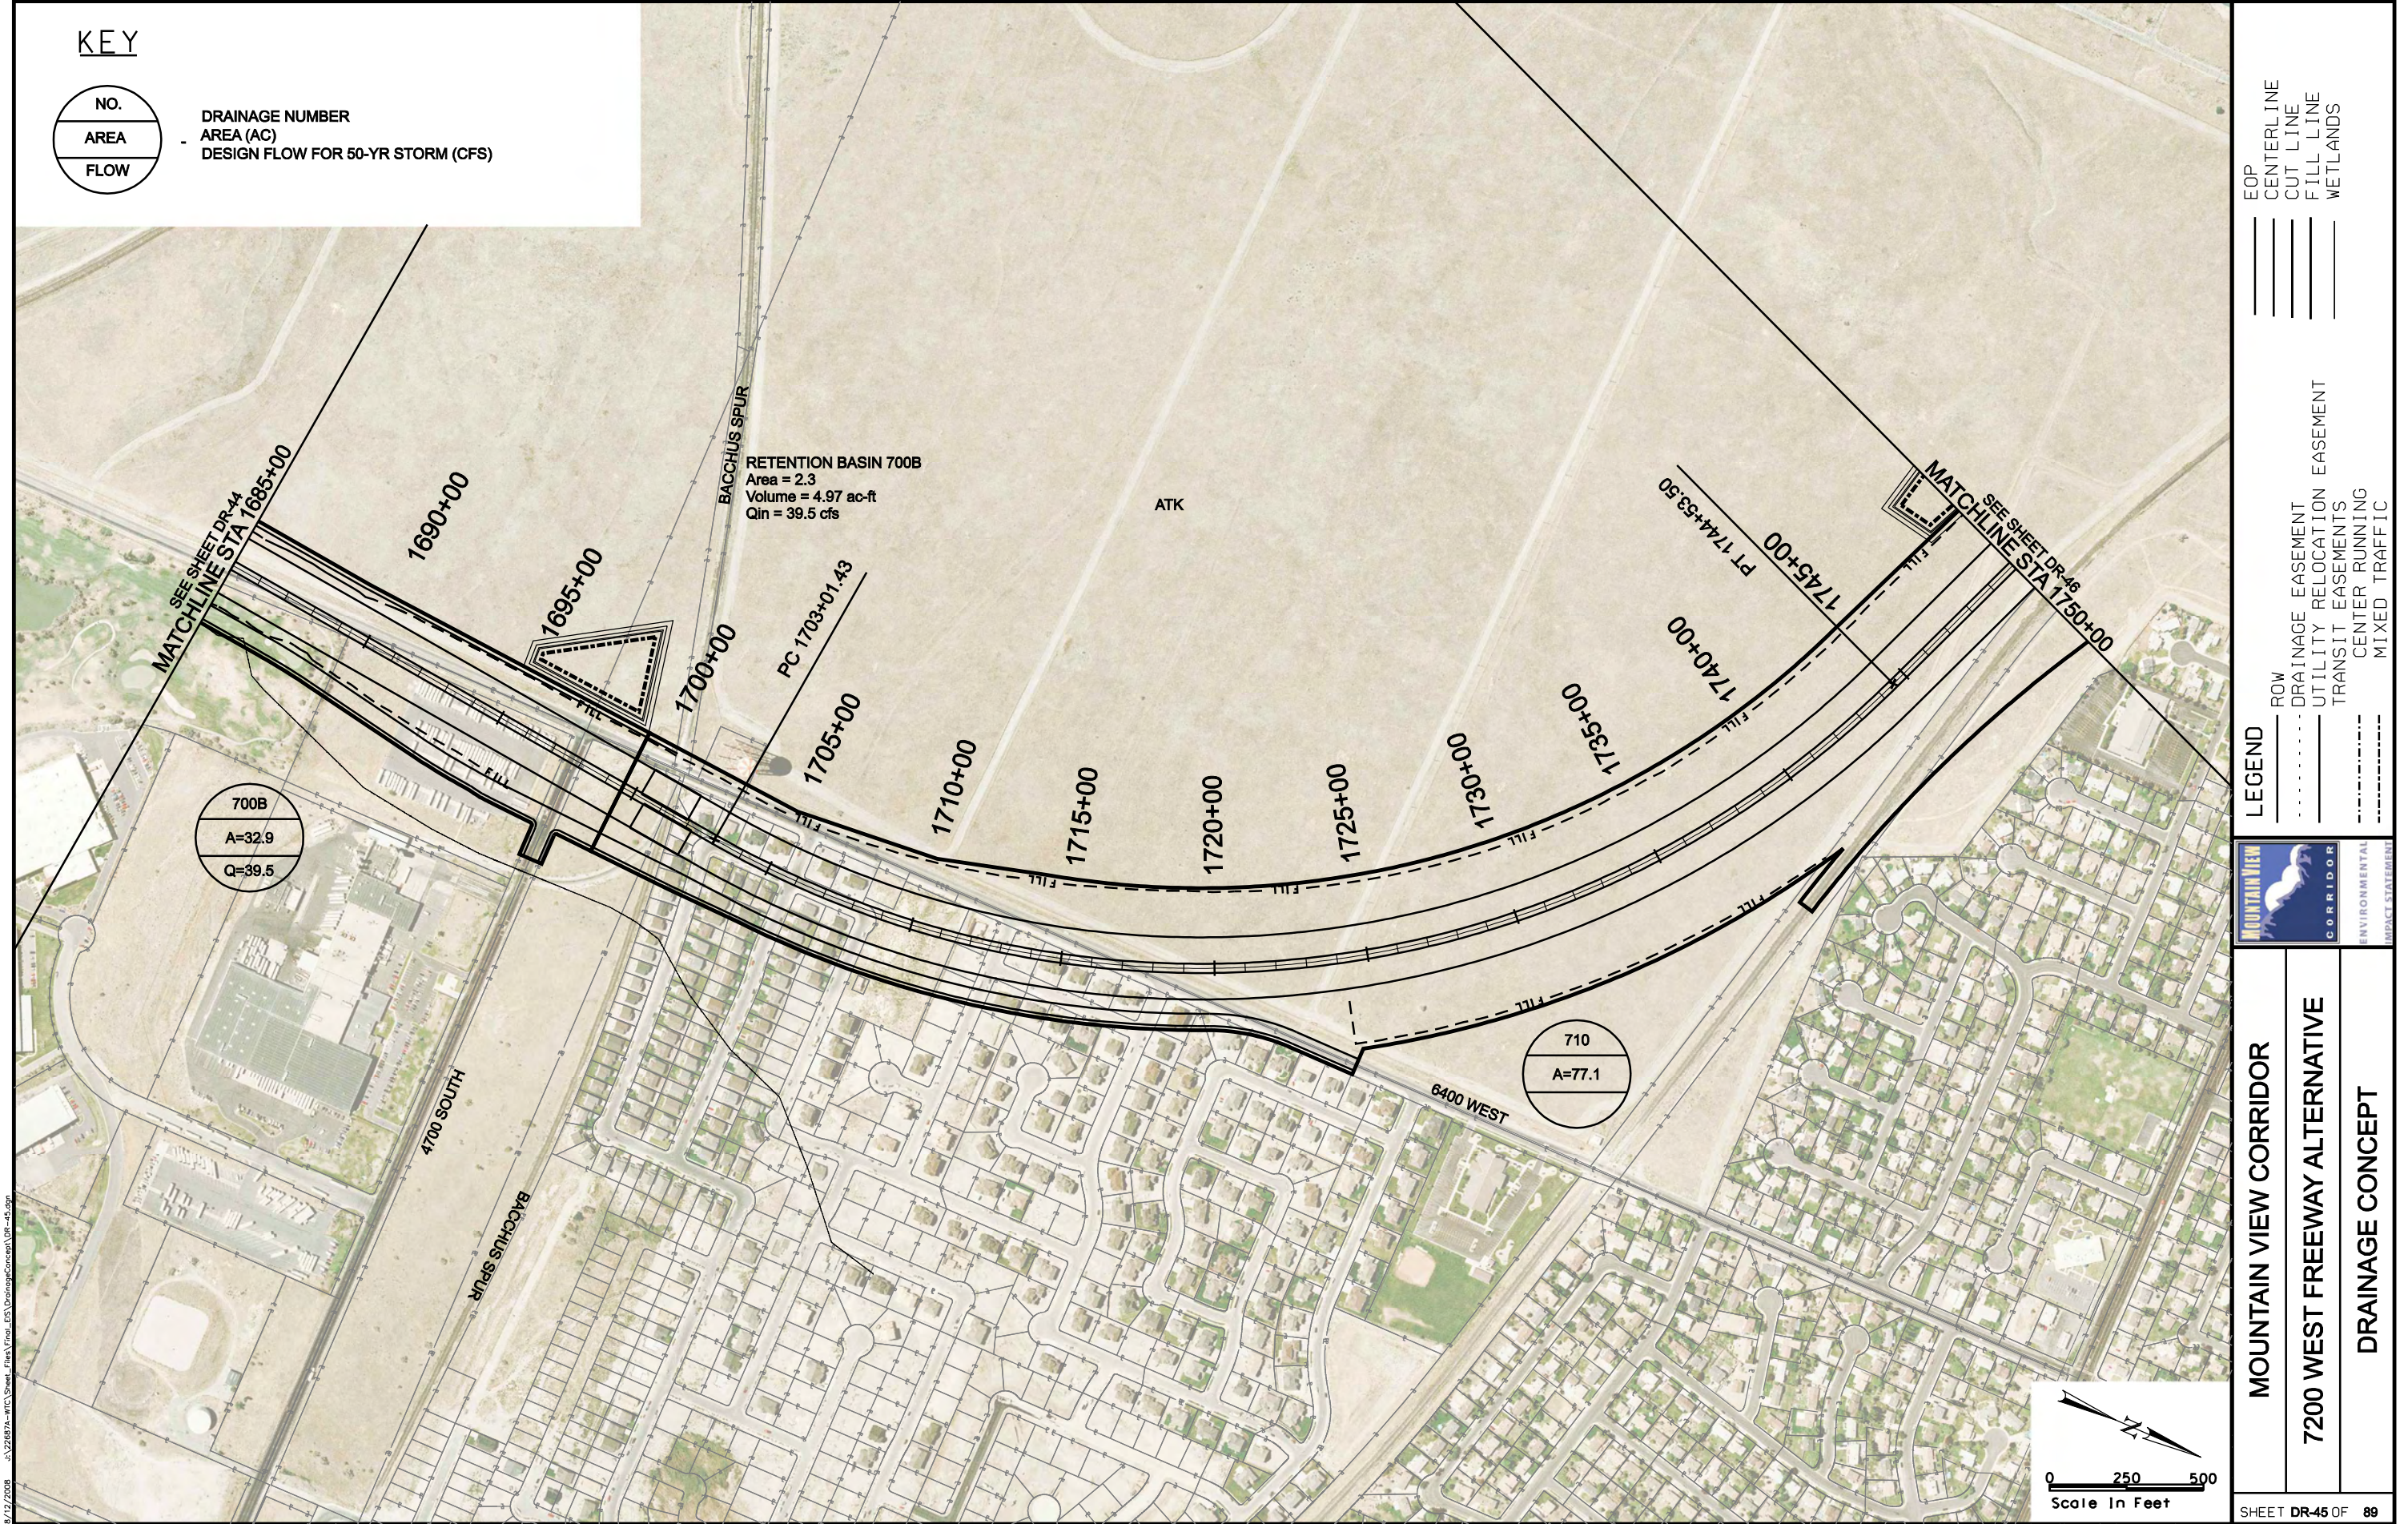

KEY

NO.

AREA

FLOW

-

DRAINAGE NUMBER
AREA (AC)
DESIGN FLOW FOR 50-YR STORM (CFS)

700B

A=32.9

Q=39.5

710

A=77.1

RETENTION BASIN 700B
Area = 2.3
Volume = 4.97 ac-ft
Qin = 39.5 cfs

PC 1703+01.43

ATK

PT 1744+53.50
MATCHLINE STA 1750+00
SEE SHEET DR-46

- EOP
- CENTERLINE
- CUT LINE
- FILL LINE
- WETLANDS

- LEGEND
- ROW
- DRAINAGE EASEMENT
- UTILITY RELOCATION EASEMENT
- TRANSIT EASEMENTS
- CENTER RUNNING
- MIXED TRAFFIC




MOUNTAIN VIEW CORRIDOR


7200 WEST FREEWAY ALTERNATIVE

DRAINAGE CONCEPT

SHEET DR-45 OF 89

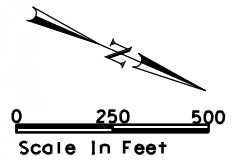


KEY

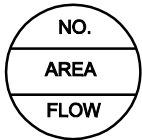

DRAINAGE NUMBER
AREA (AC)
DESIGN FLOW FOR 50-YR STORM (CFS)

RETENTION BASIN 710
Area = 4.3 ac
Volume = 10.48 ac-ft
Q_{in} = 68.5 cfs

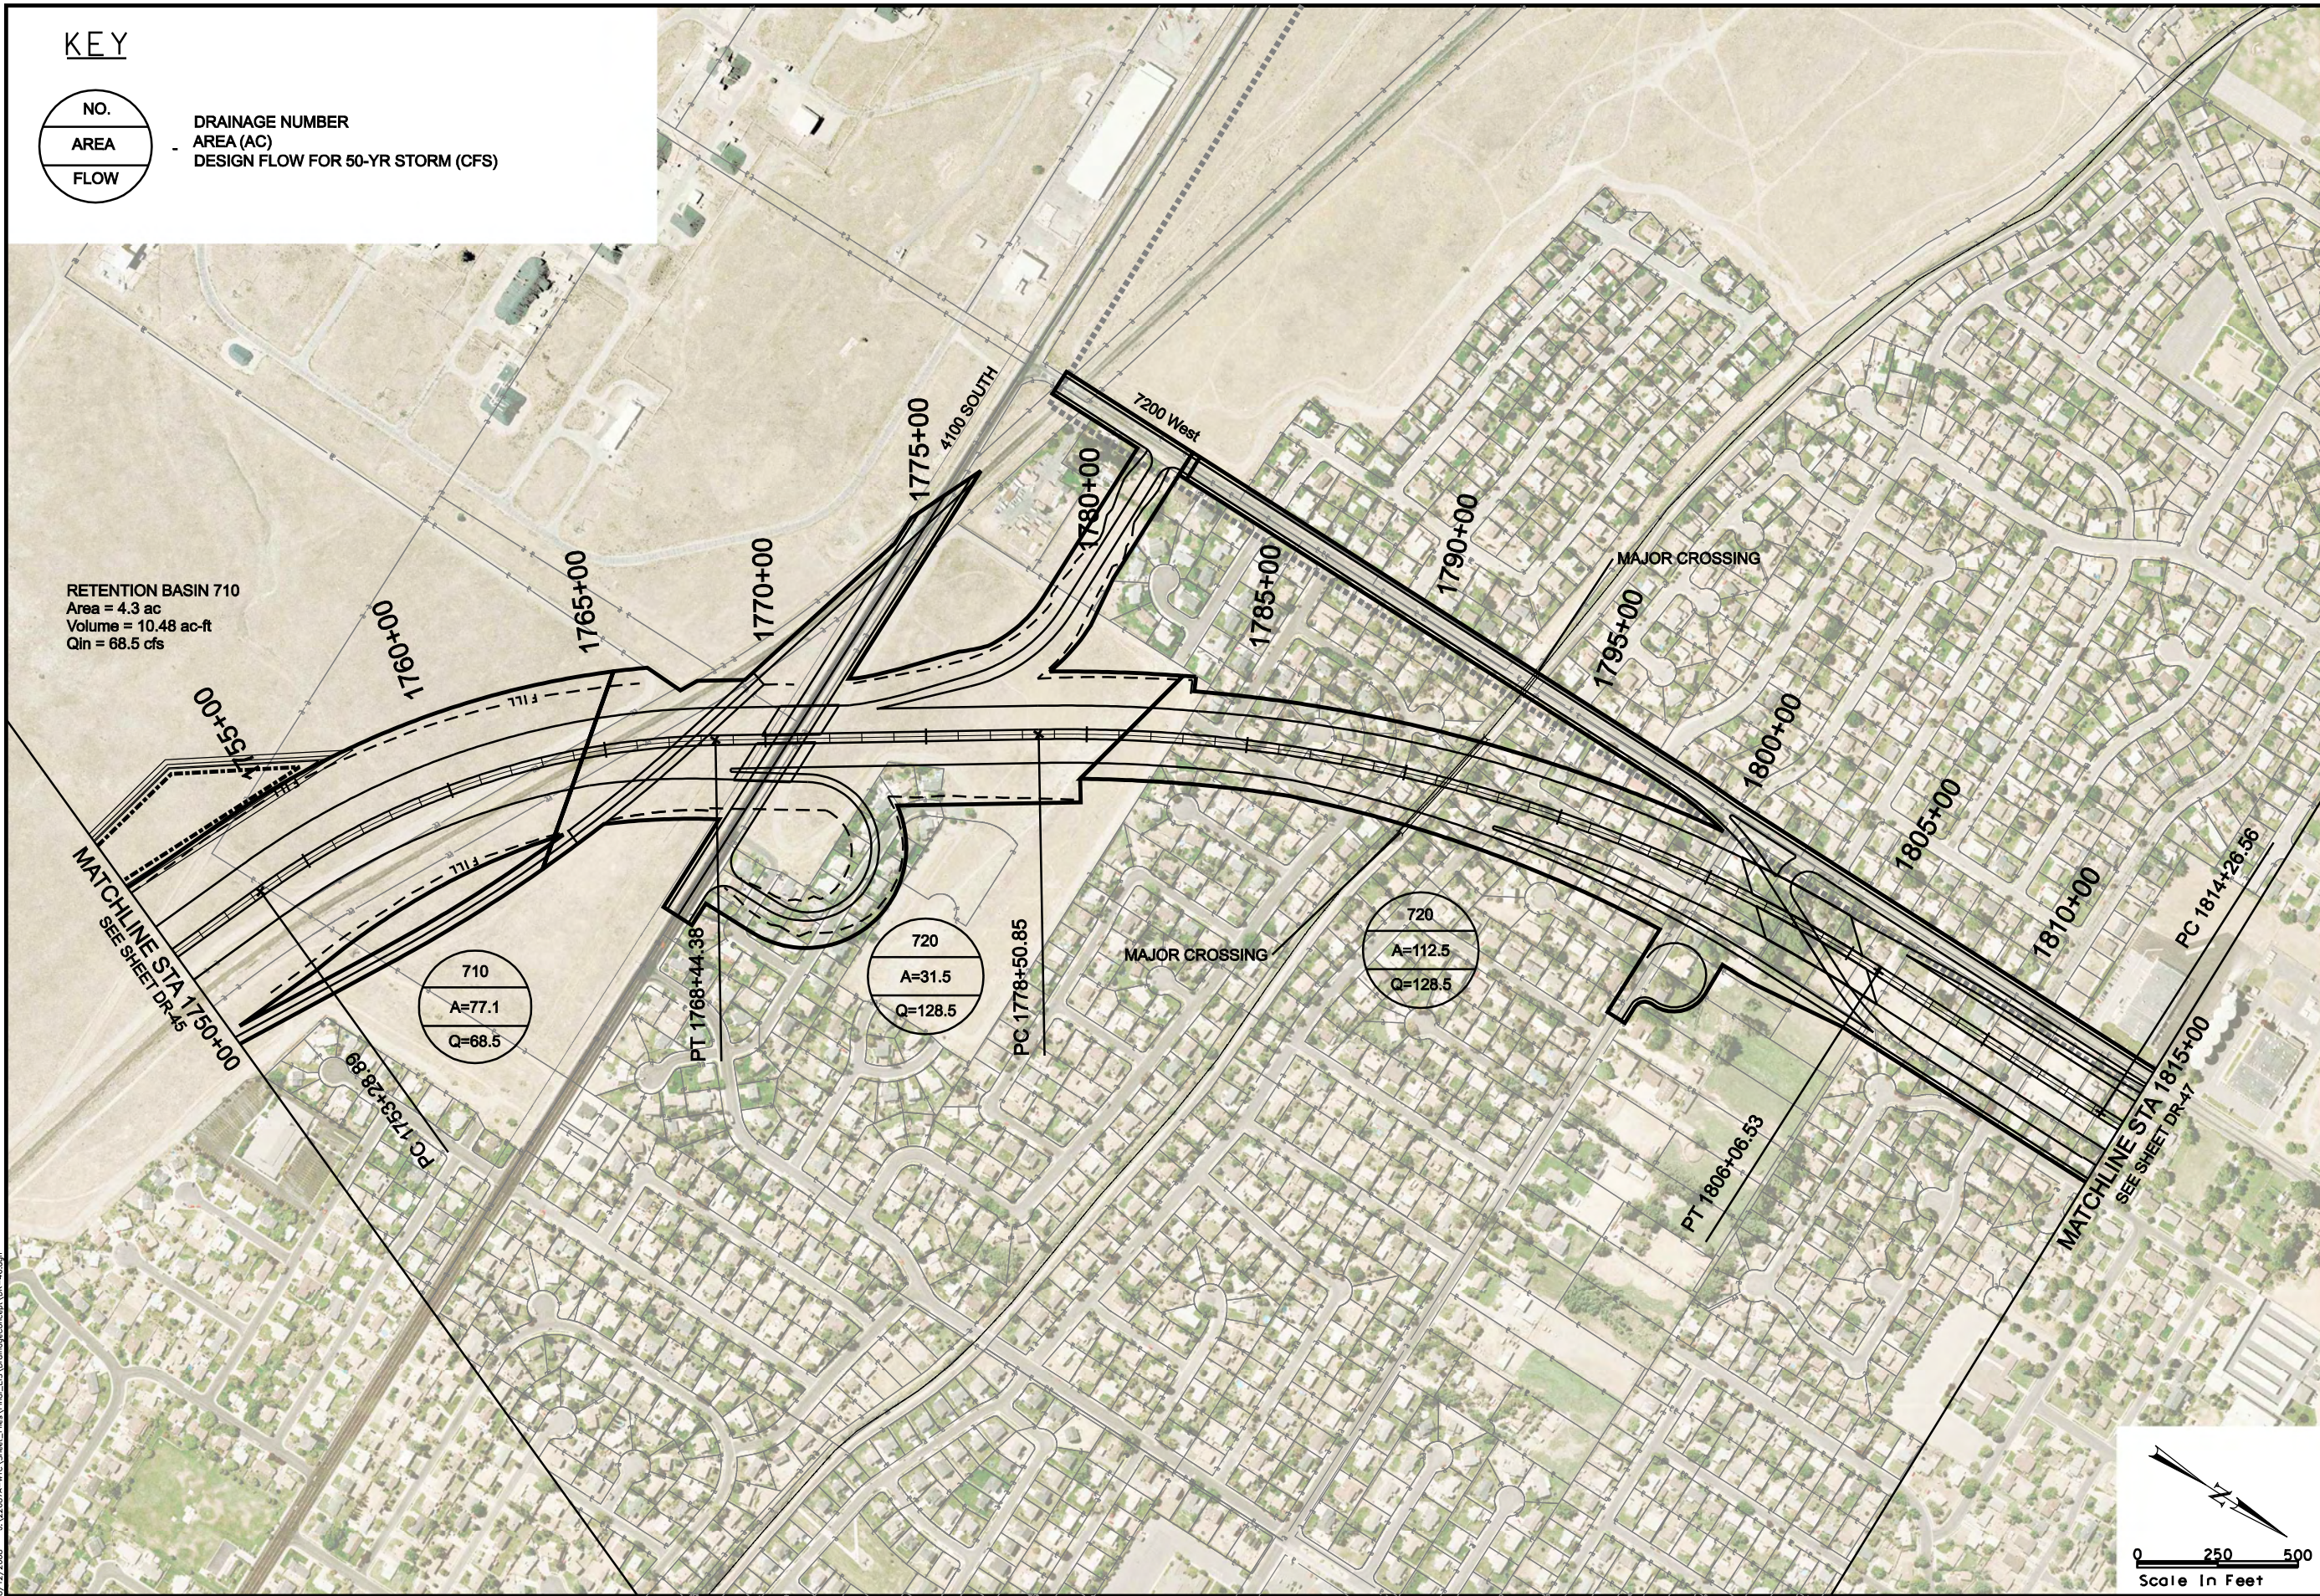


EOP
CENTERLINE
CUT LINE
FILL LINE
WETLANDS


LEGEND
ROW
DRAINAGE EASEMENT
UTILITY RELOCATION EASEMENT
TRANSIT EASEMENTS
CENTER RUNNING
MIXED TRAFFIC




MOUNTAIN VIEW CORRIDOR
7200 WEST FREEWAY ALTERNATIVE
DRAINAGE CONCEPT

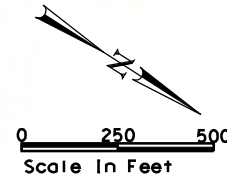

8/12/2008 U:\22687A-WTC\Sheet_Files\Trio_LES\DrainageConcept\DR-47.dgn

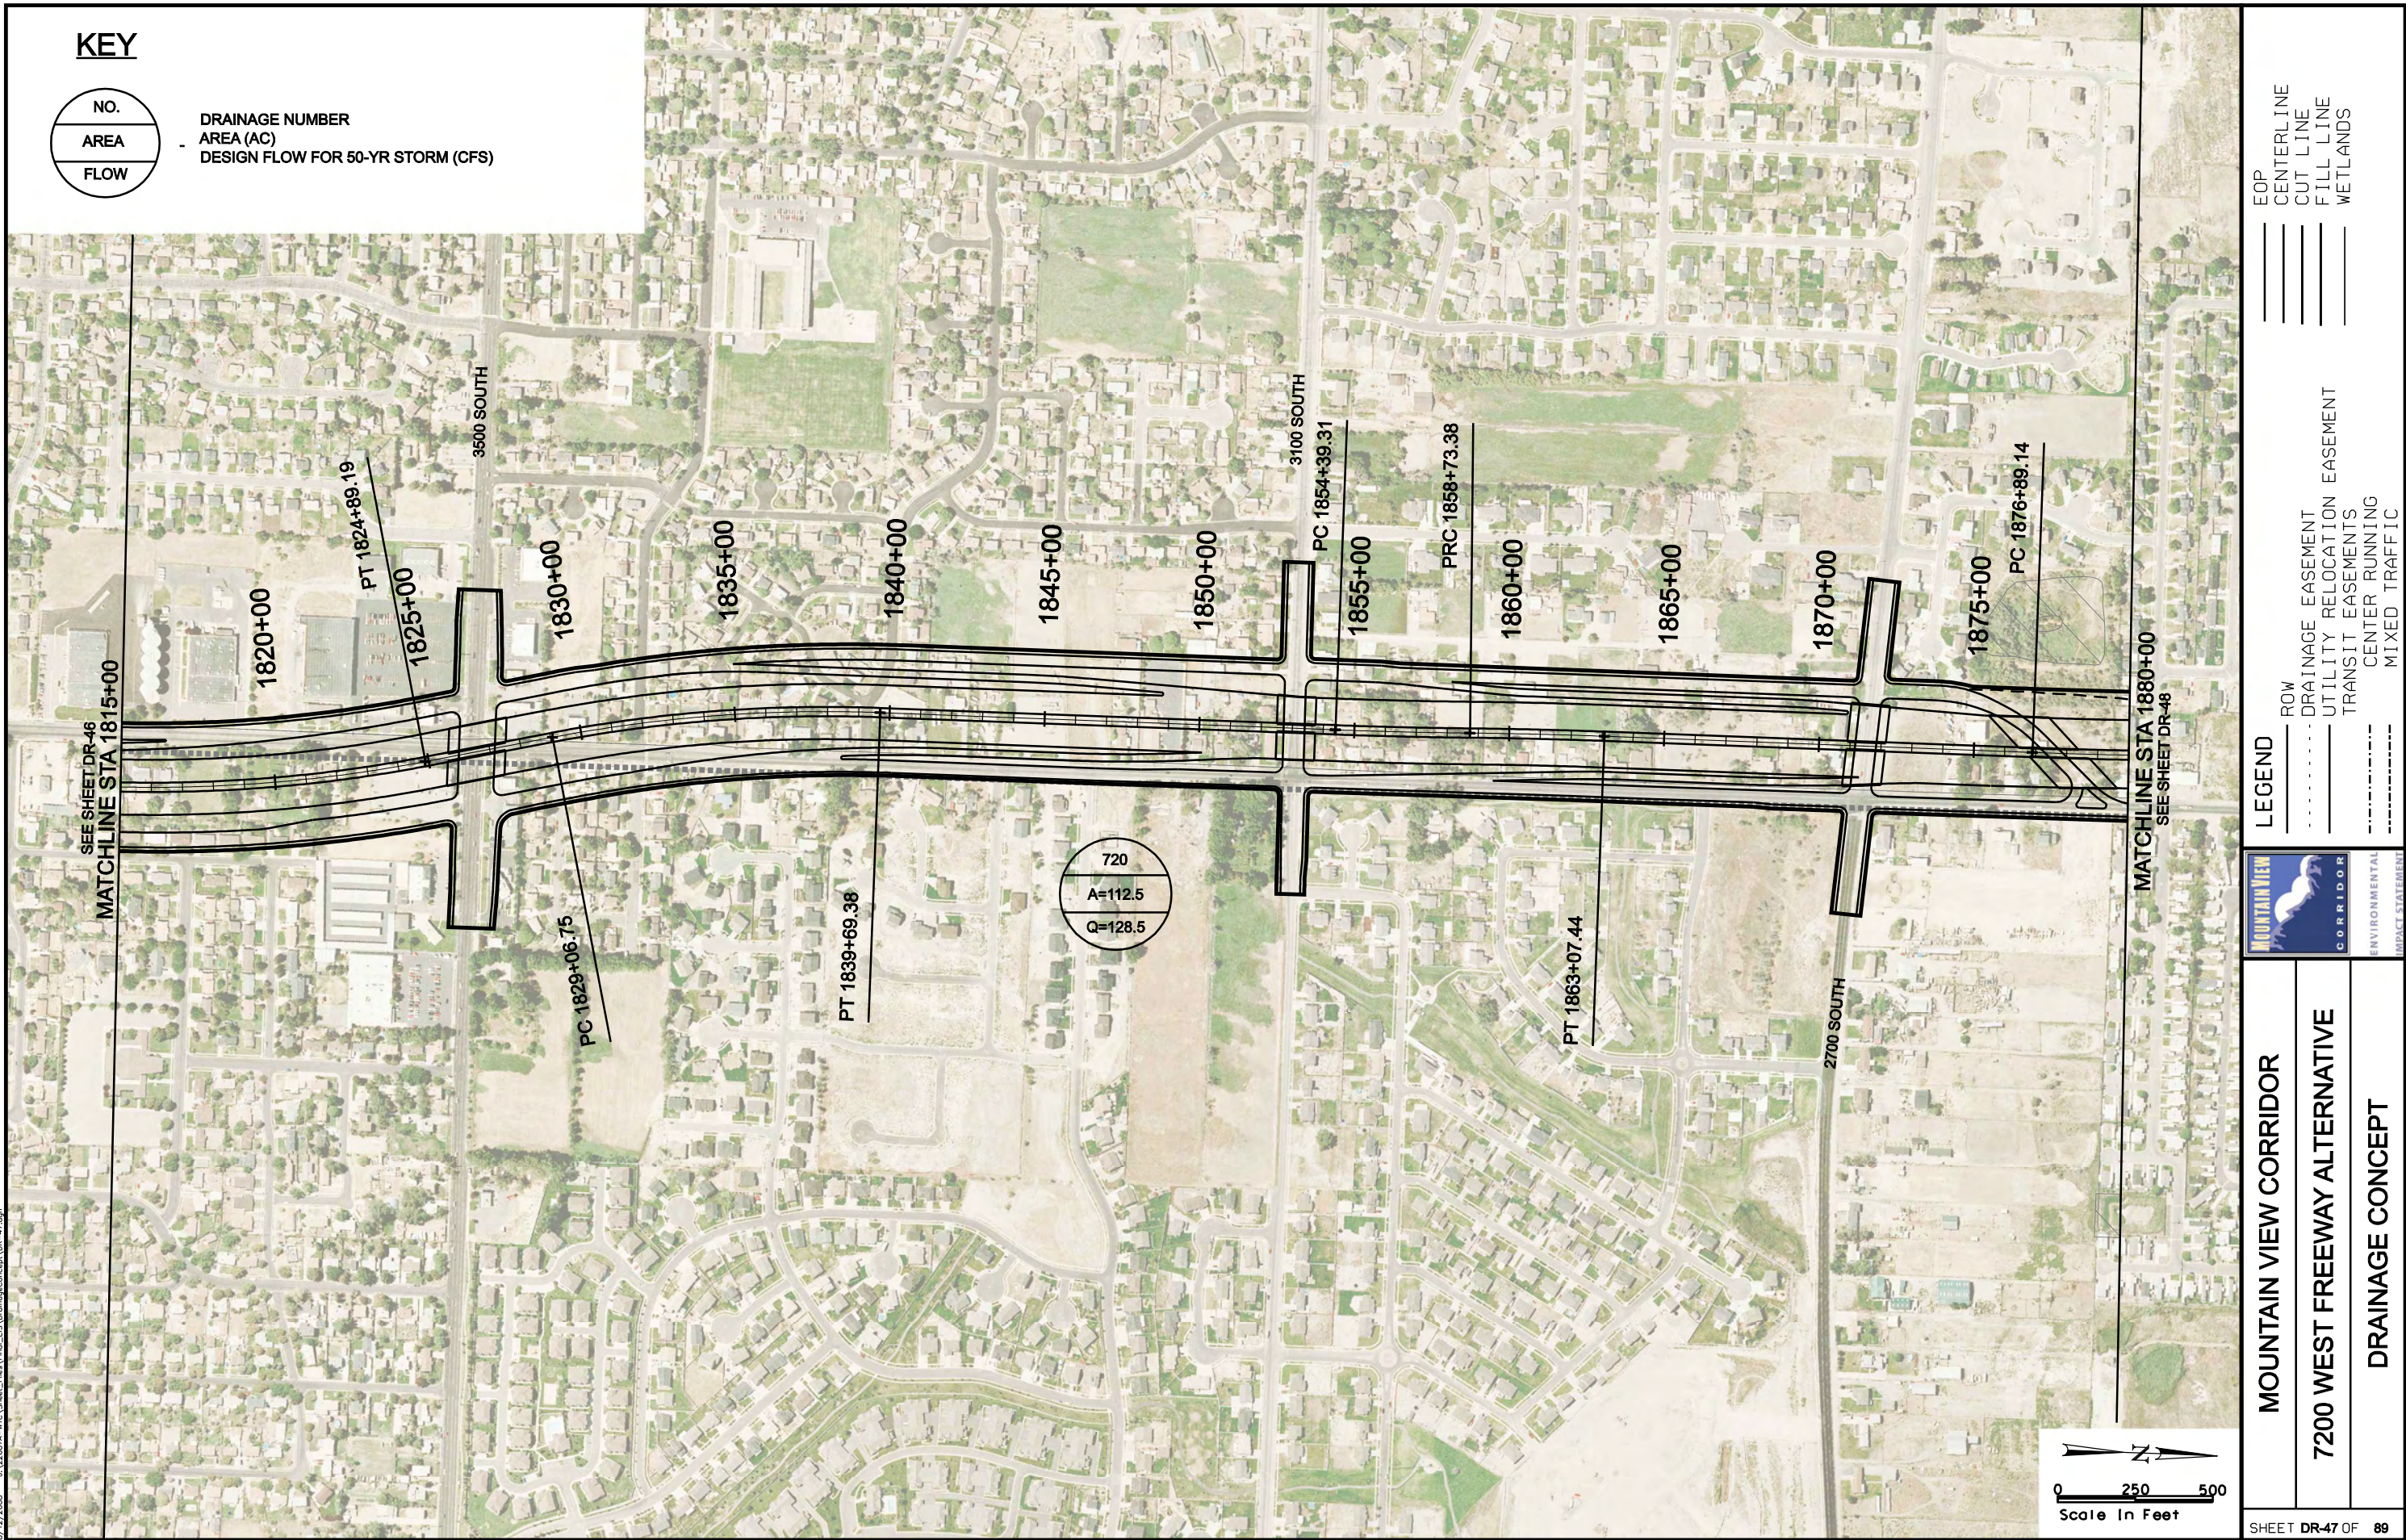

KEY

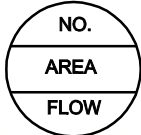

DRAINAGE NUMBER
AREA (AC)
DESIGN FLOW FOR 50-YR STORM (CFS)

LEGEND

- ROW
- DRAINAGE EASEMENT
- UTILITY RELOCATION EASEMENT
- TRANSIT EASEMENTS
- CENTER RUNNING
- MIXED TRAFFIC

- EOP
- CENTERLINE
- CUT LINE
- FILL LINE
- WETLANDS


MOUNTAIN VIEW CORRIDOR

7200 WEST FREEWAY ALTERNATIVE


DRAINAGE CONCEPT

8/12/2008 U:\22687A-WTC\Sheet_Files\Trio_LES\DrainageConcept\DR-48.dgn

KEY

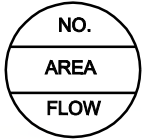

DRAINAGE NUMBER
- AREA (AC)
DESIGN FLOW FOR 50-YR STORM (CFS)

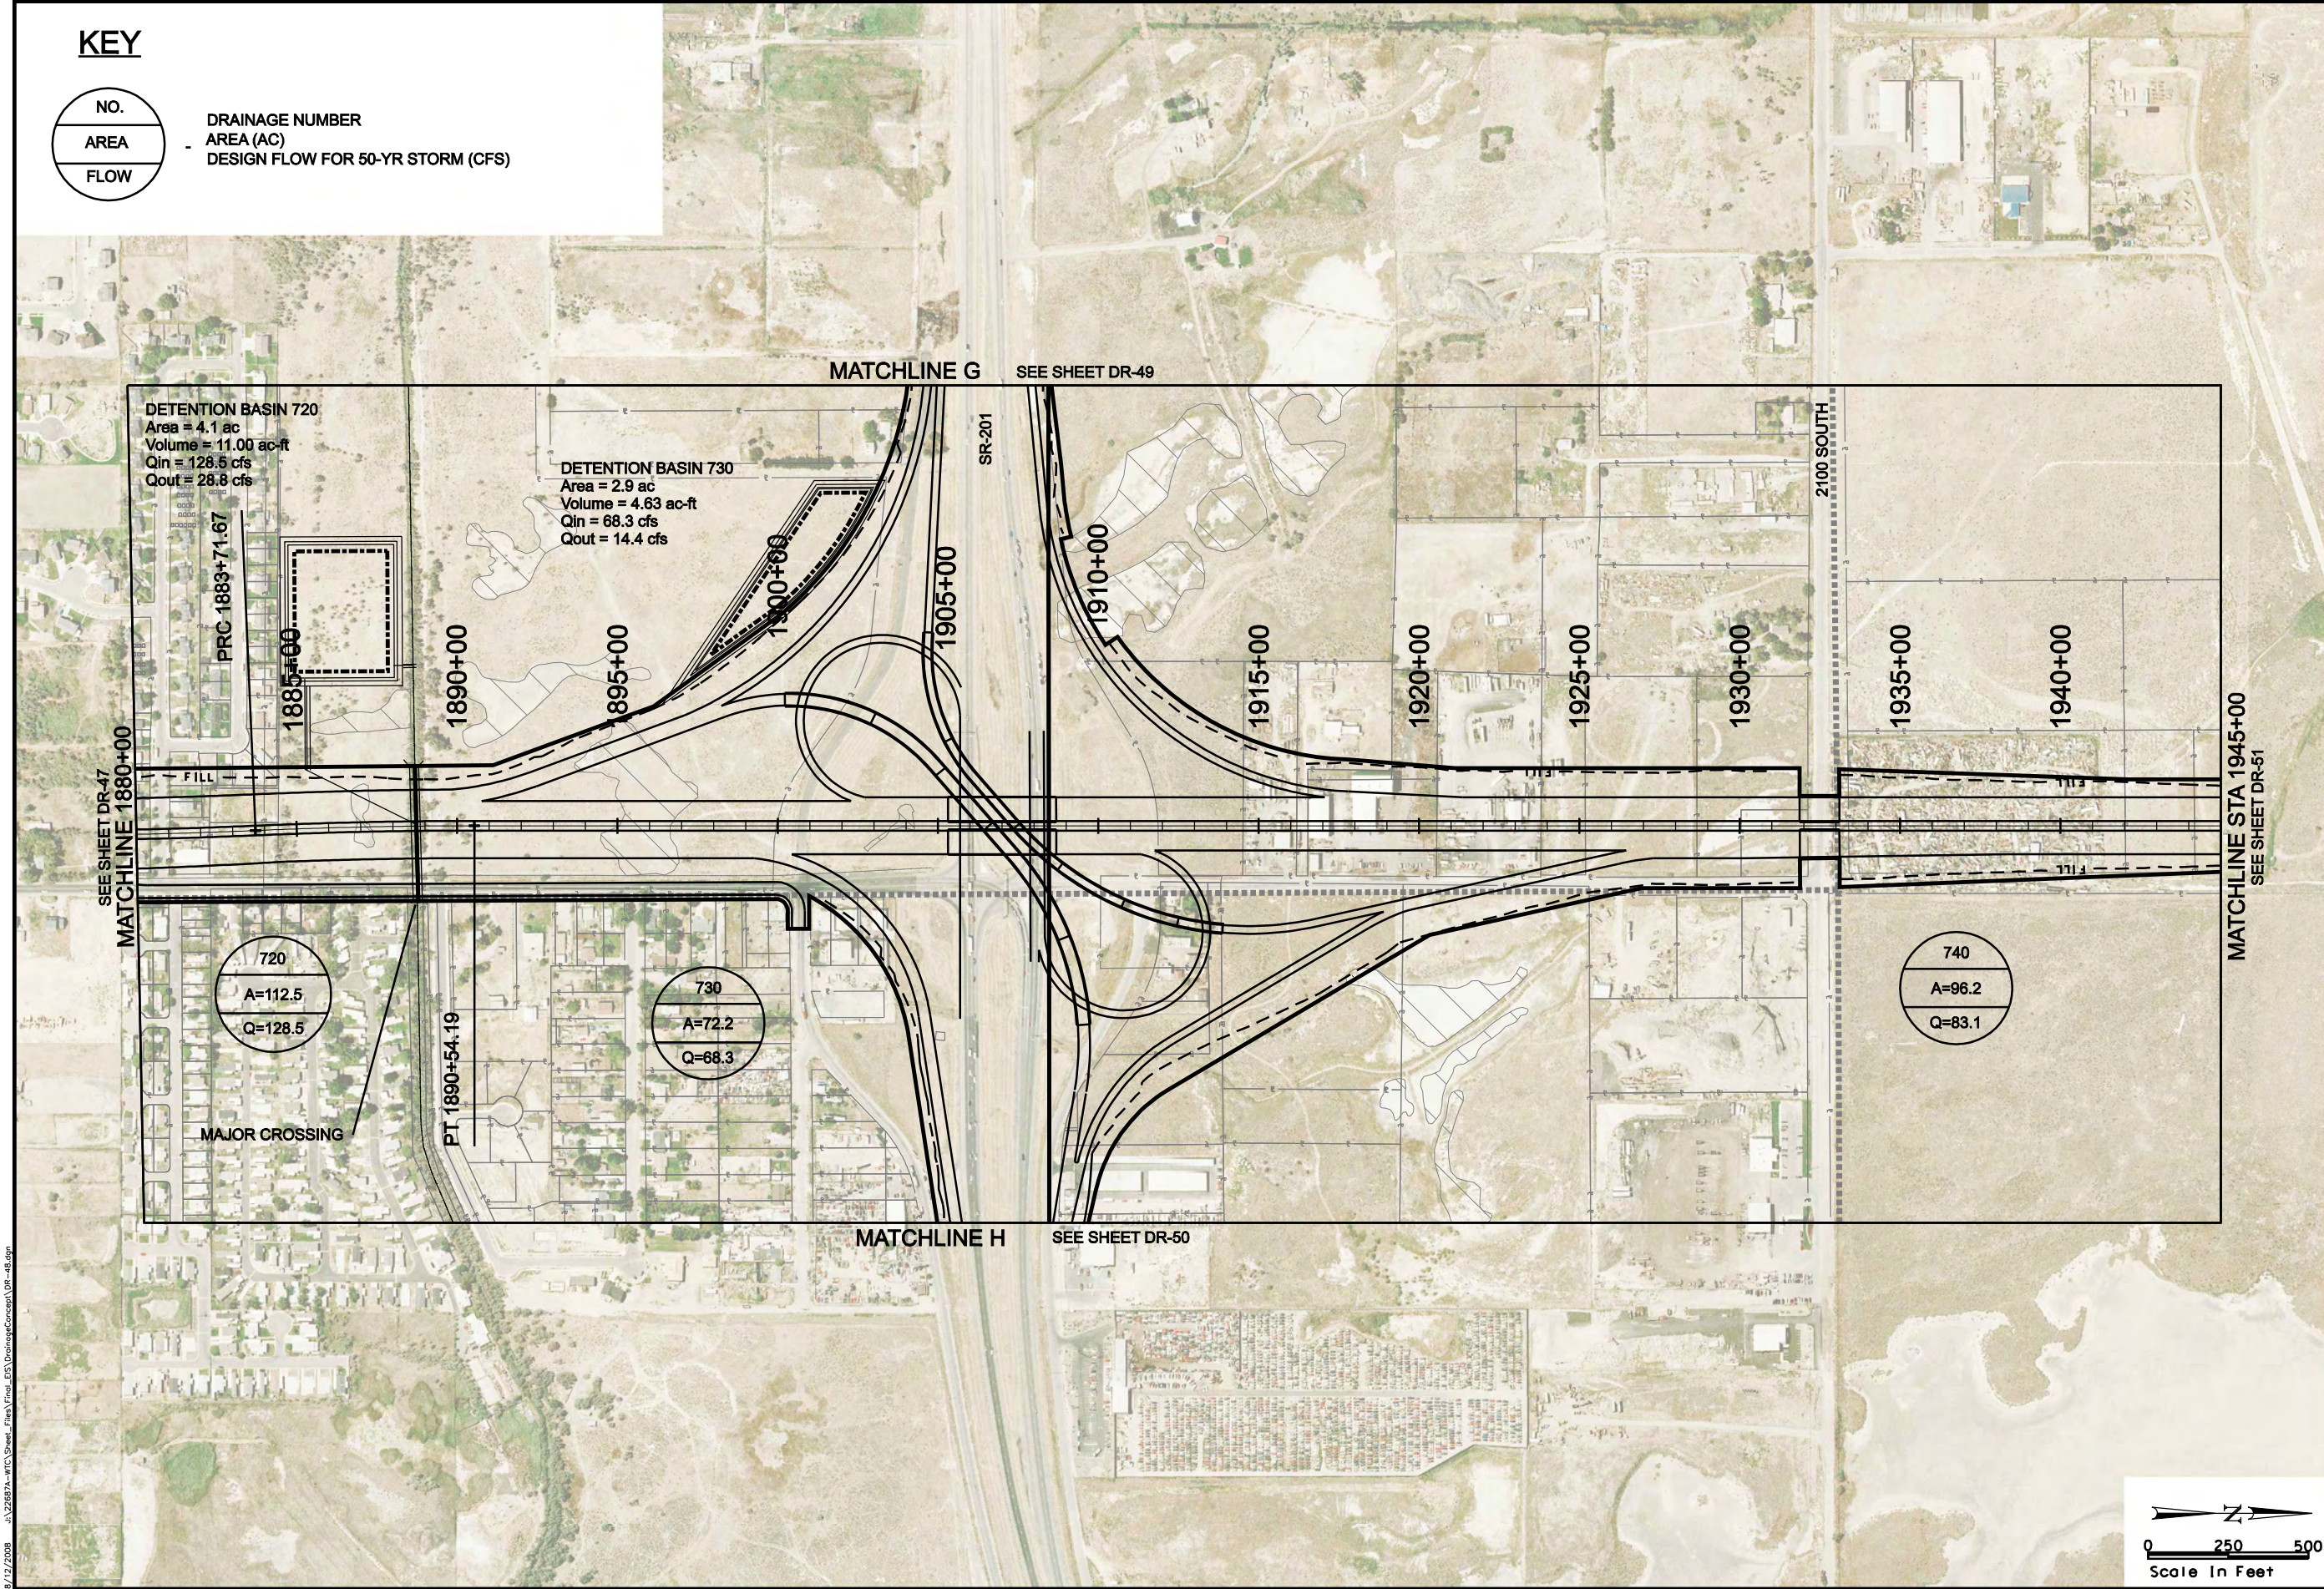

EOP
CENTERLINE
CUT LINE
FILL LINE
WETLANDS

LEGEND
ROW
DRAINAGE EASEMENT
UTILITY RELOCATION EASEMENT
TRANSIT EASEMENTS
CENTER RUNNING
MIXED TRAFFIC




MOUNTAIN VIEW CORRIDOR

7200 WEST FREEWAY ALTERNATIVE

DRAINAGE CONCEPT


8/12/2008 U:\22687A-WTC Sheet_Files\Trio_LES\DrainageConcept\DR-49.dgn

KEY

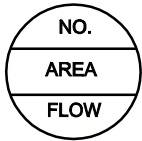


DRAINAGE NUMBER
AREA (AC)
DESIGN FLOW FOR 50-YR STORM (CFS)

SR-201

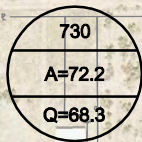

MAJOR CROSSING

MATCHLINE G SEE SHEET DR-48

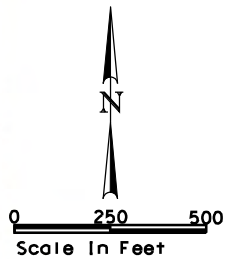

MOUNTAIN VIEW CORRIDOR

7200 WEST FREEWAY ALTERNATIVE

DRAINAGE CONCEPT




LEGEND

- ROW
- DRAINAGE EASEMENT
- UTILITY RELOCATION EASEMENT
- TRANSIT EASEMENTS
- CENTER RUNNING
- MIXED TRAFFIC


- EOP
- CENTERLINE
- CUT LINE
- FILL LINE
- WETLANDS

8/12/2008 U:\22687A-WTC\Sheet_Files\Trio_LES_DrainageConcept\DR-50.dgn

KEY

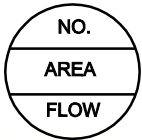

DRAINAGE NUMBER
AREA (AC)
DESIGN FLOW FOR 50-YR STORM (CFS)

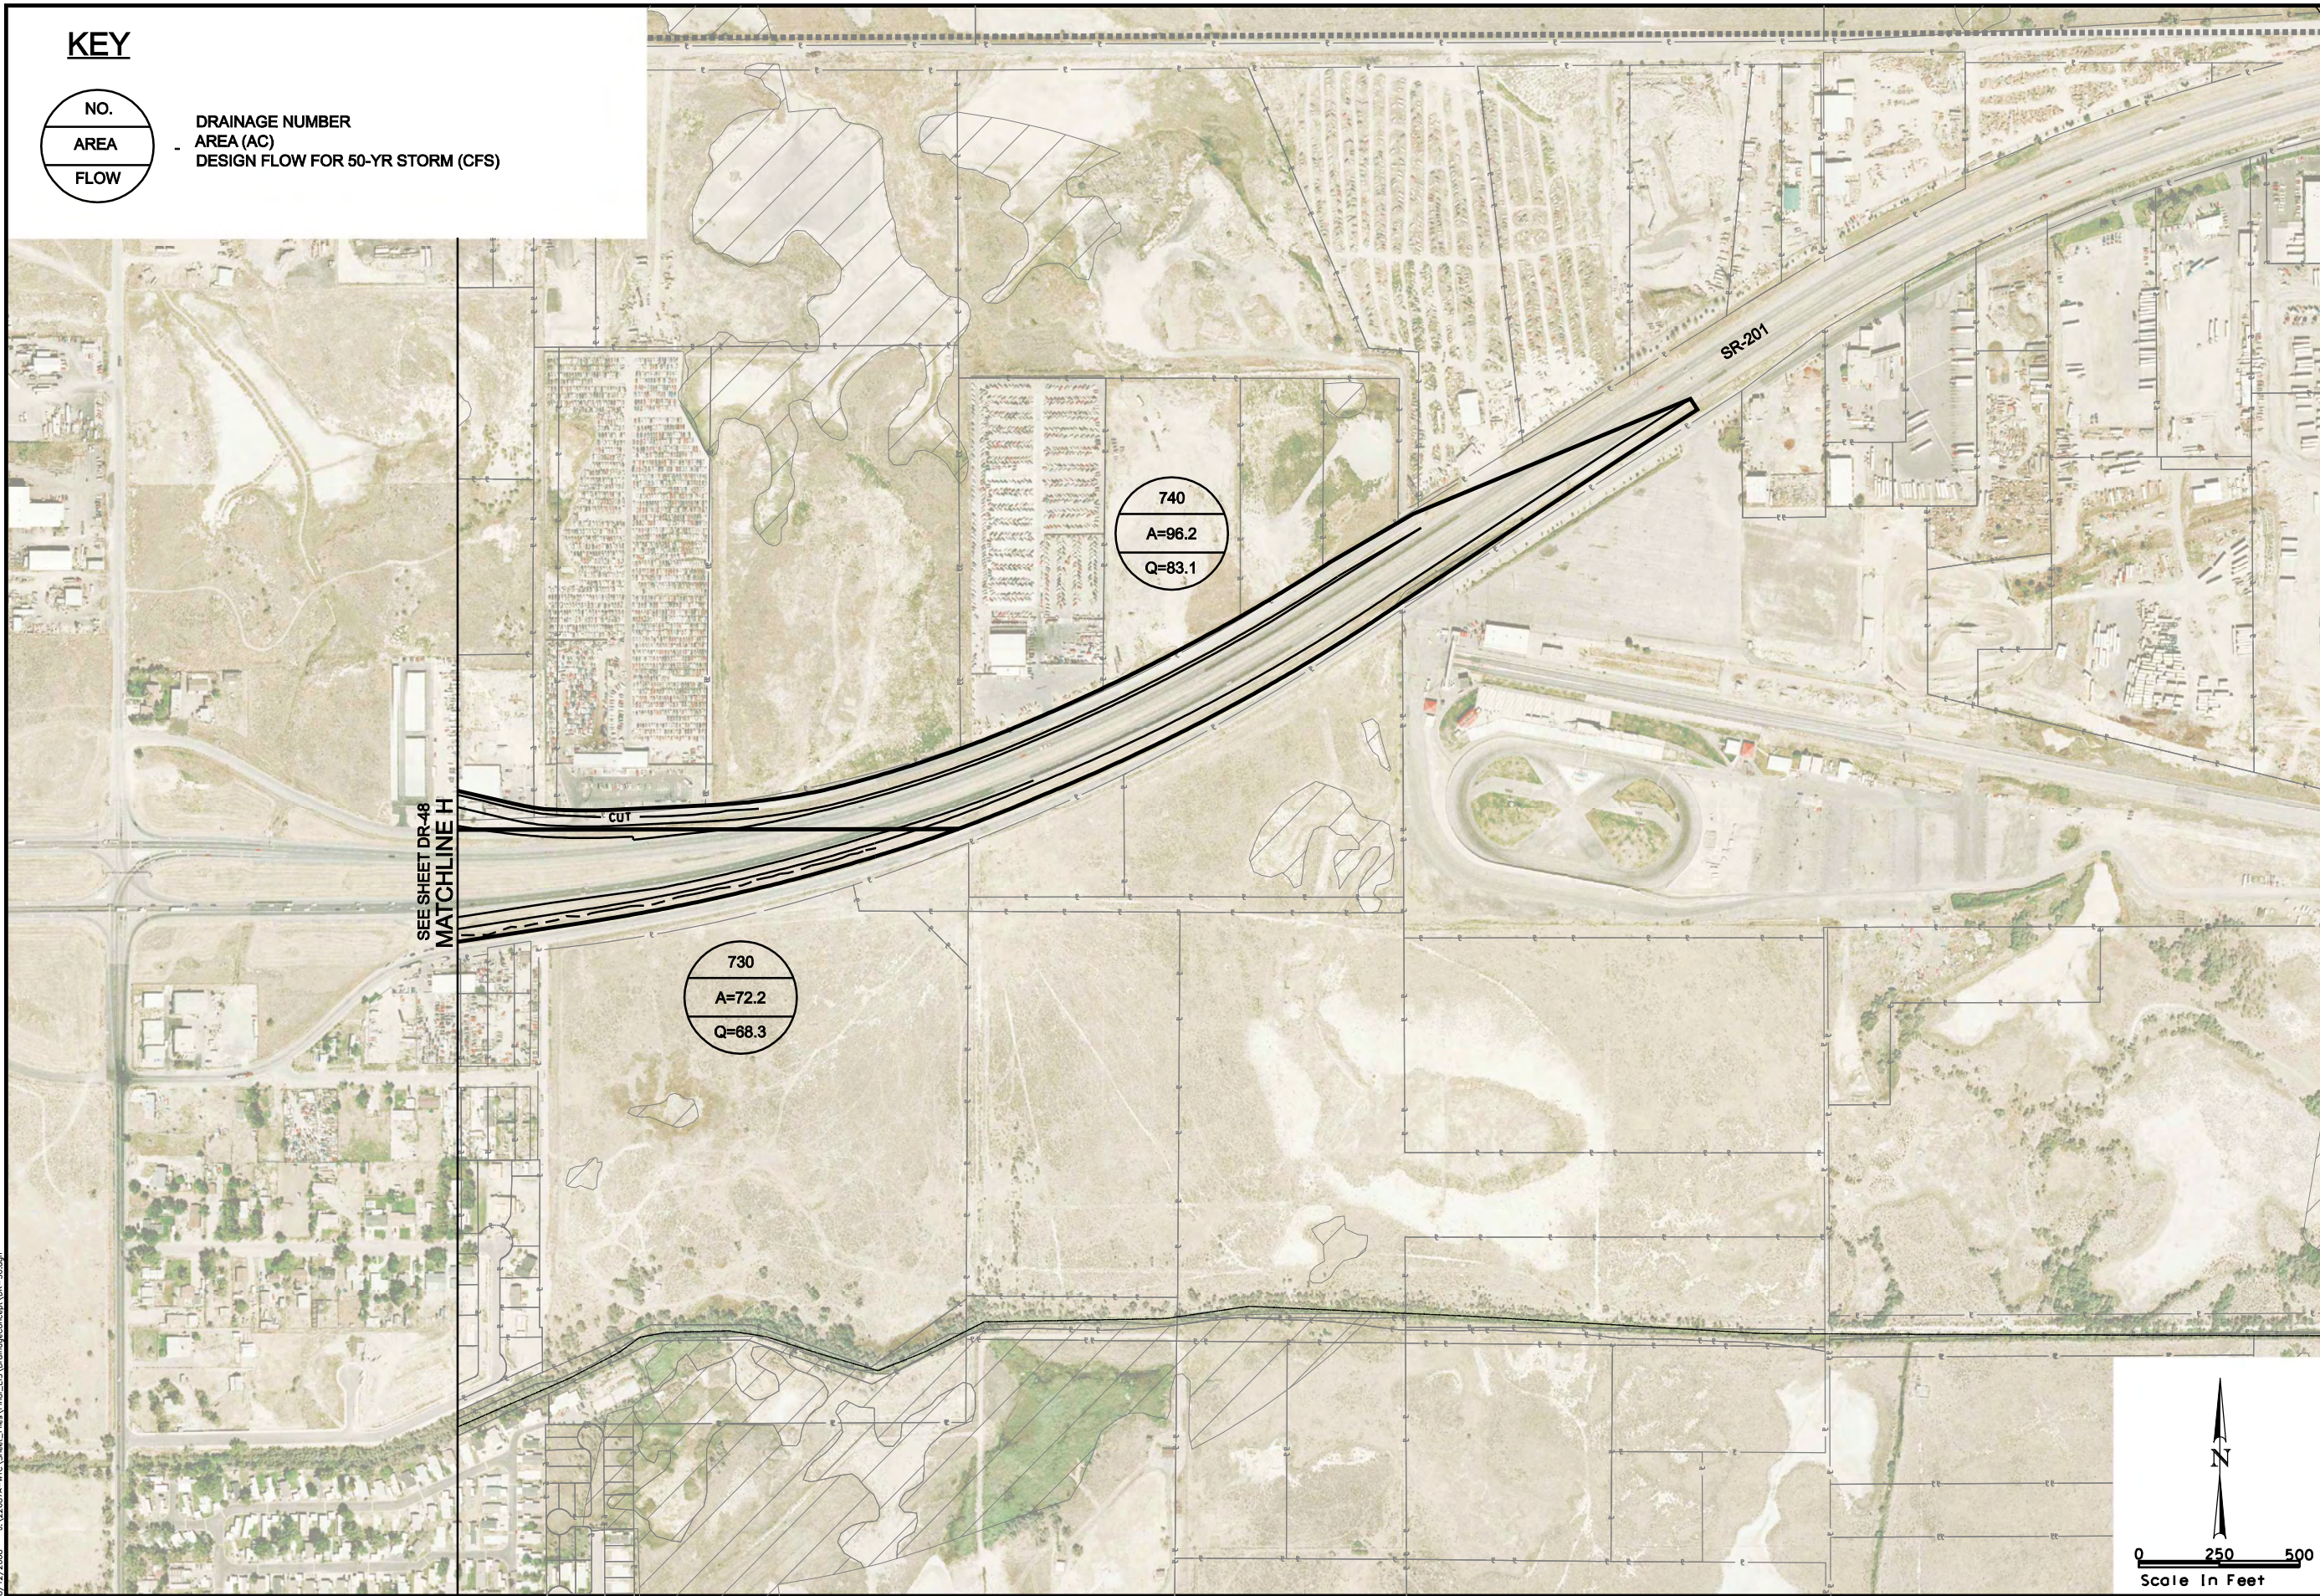

SEE SHEET DR-48
MATCHLINE H

CUT

SR-201

740


A=96.2

Q=83.1

730

A=72.2

Q=68.3

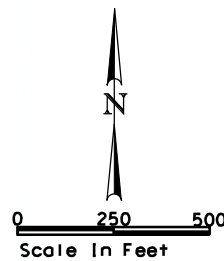

Scale In Feet

LEGEND

- ROW
- DRAINAGE EASEMENT
- UTILITY RELOCATION EASEMENT
- TRANSIT EASEMENTS
- CENTER RUNNING
- MIXED TRAFFIC

- EOP
- CENTERLINE
- CUT LINE
- FILL LINE
- WETLANDS




MOUNTAIN VIEW CORRIDOR

7200 WEST FREEWAY ALTERNATIVE

DRAINAGE CONCEPT

8/12/2008 U:\22687A-WTC\Sheet_Files\Trio_LES_DrainageConcept\DR-51.dgn

KEY

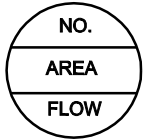

DRAINAGE NUMBER
AREA (AC)
DESIGN FLOW FOR 50-YR STORM (CFS)

SEE SHEET DR-48
MATCHLINE STA 1945+00

RETENTION BASIN 740
Area = 6.4 ac
Volume = 14.53 ac-ft
Q_{in} = 83.1 cfs

740
A=96.2
Q=83.1

MAGNA
SALT LAKE CITY

MAJOR CROSSING

CALIFORNIA AVE

REROUTE LEE DRAIN


750A
A=19.3
Q=32.8

MAJOR CROSSING

DETENTION BASIN 750A
Area = 1.3 ac
Volume = 1.88 ac-ft
Q_{in} = 32.8 cfs
Q_{out} = 3.9 cfs

DETENTION BASIN 750B
Area = 1.3 ac
Volume = 1.63 ac-ft
Q_{in} = 30.6 cfs
Q_{out} = 3.4 cfs

750B
A=17.1
Q=30.6

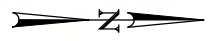

0 250 500
Scale In Feet

MATCHLINE STA 2010+00
SEE SHEET DR-52

MOUNTAIN VIEW CORRIDOR

7200 WEST FREEWAY ALTERNATIVE

DRAINAGE CONCEPT




LEGEND

- ROW
- DRAINAGE EASEMENT
- UTILITY RELOCATION EASEMENT
- TRANSIT EASEMENTS
- CENTER RUNNING
- MIXED TRAFFIC

- EOP
- CENTERLINE
- CUT LINE
- FILL LINE
- WETLANDS

8/12/2008 U:\22687A-WTC\Sheet_Files\Trio_LES\DrainageConcept\DR-52.dgn

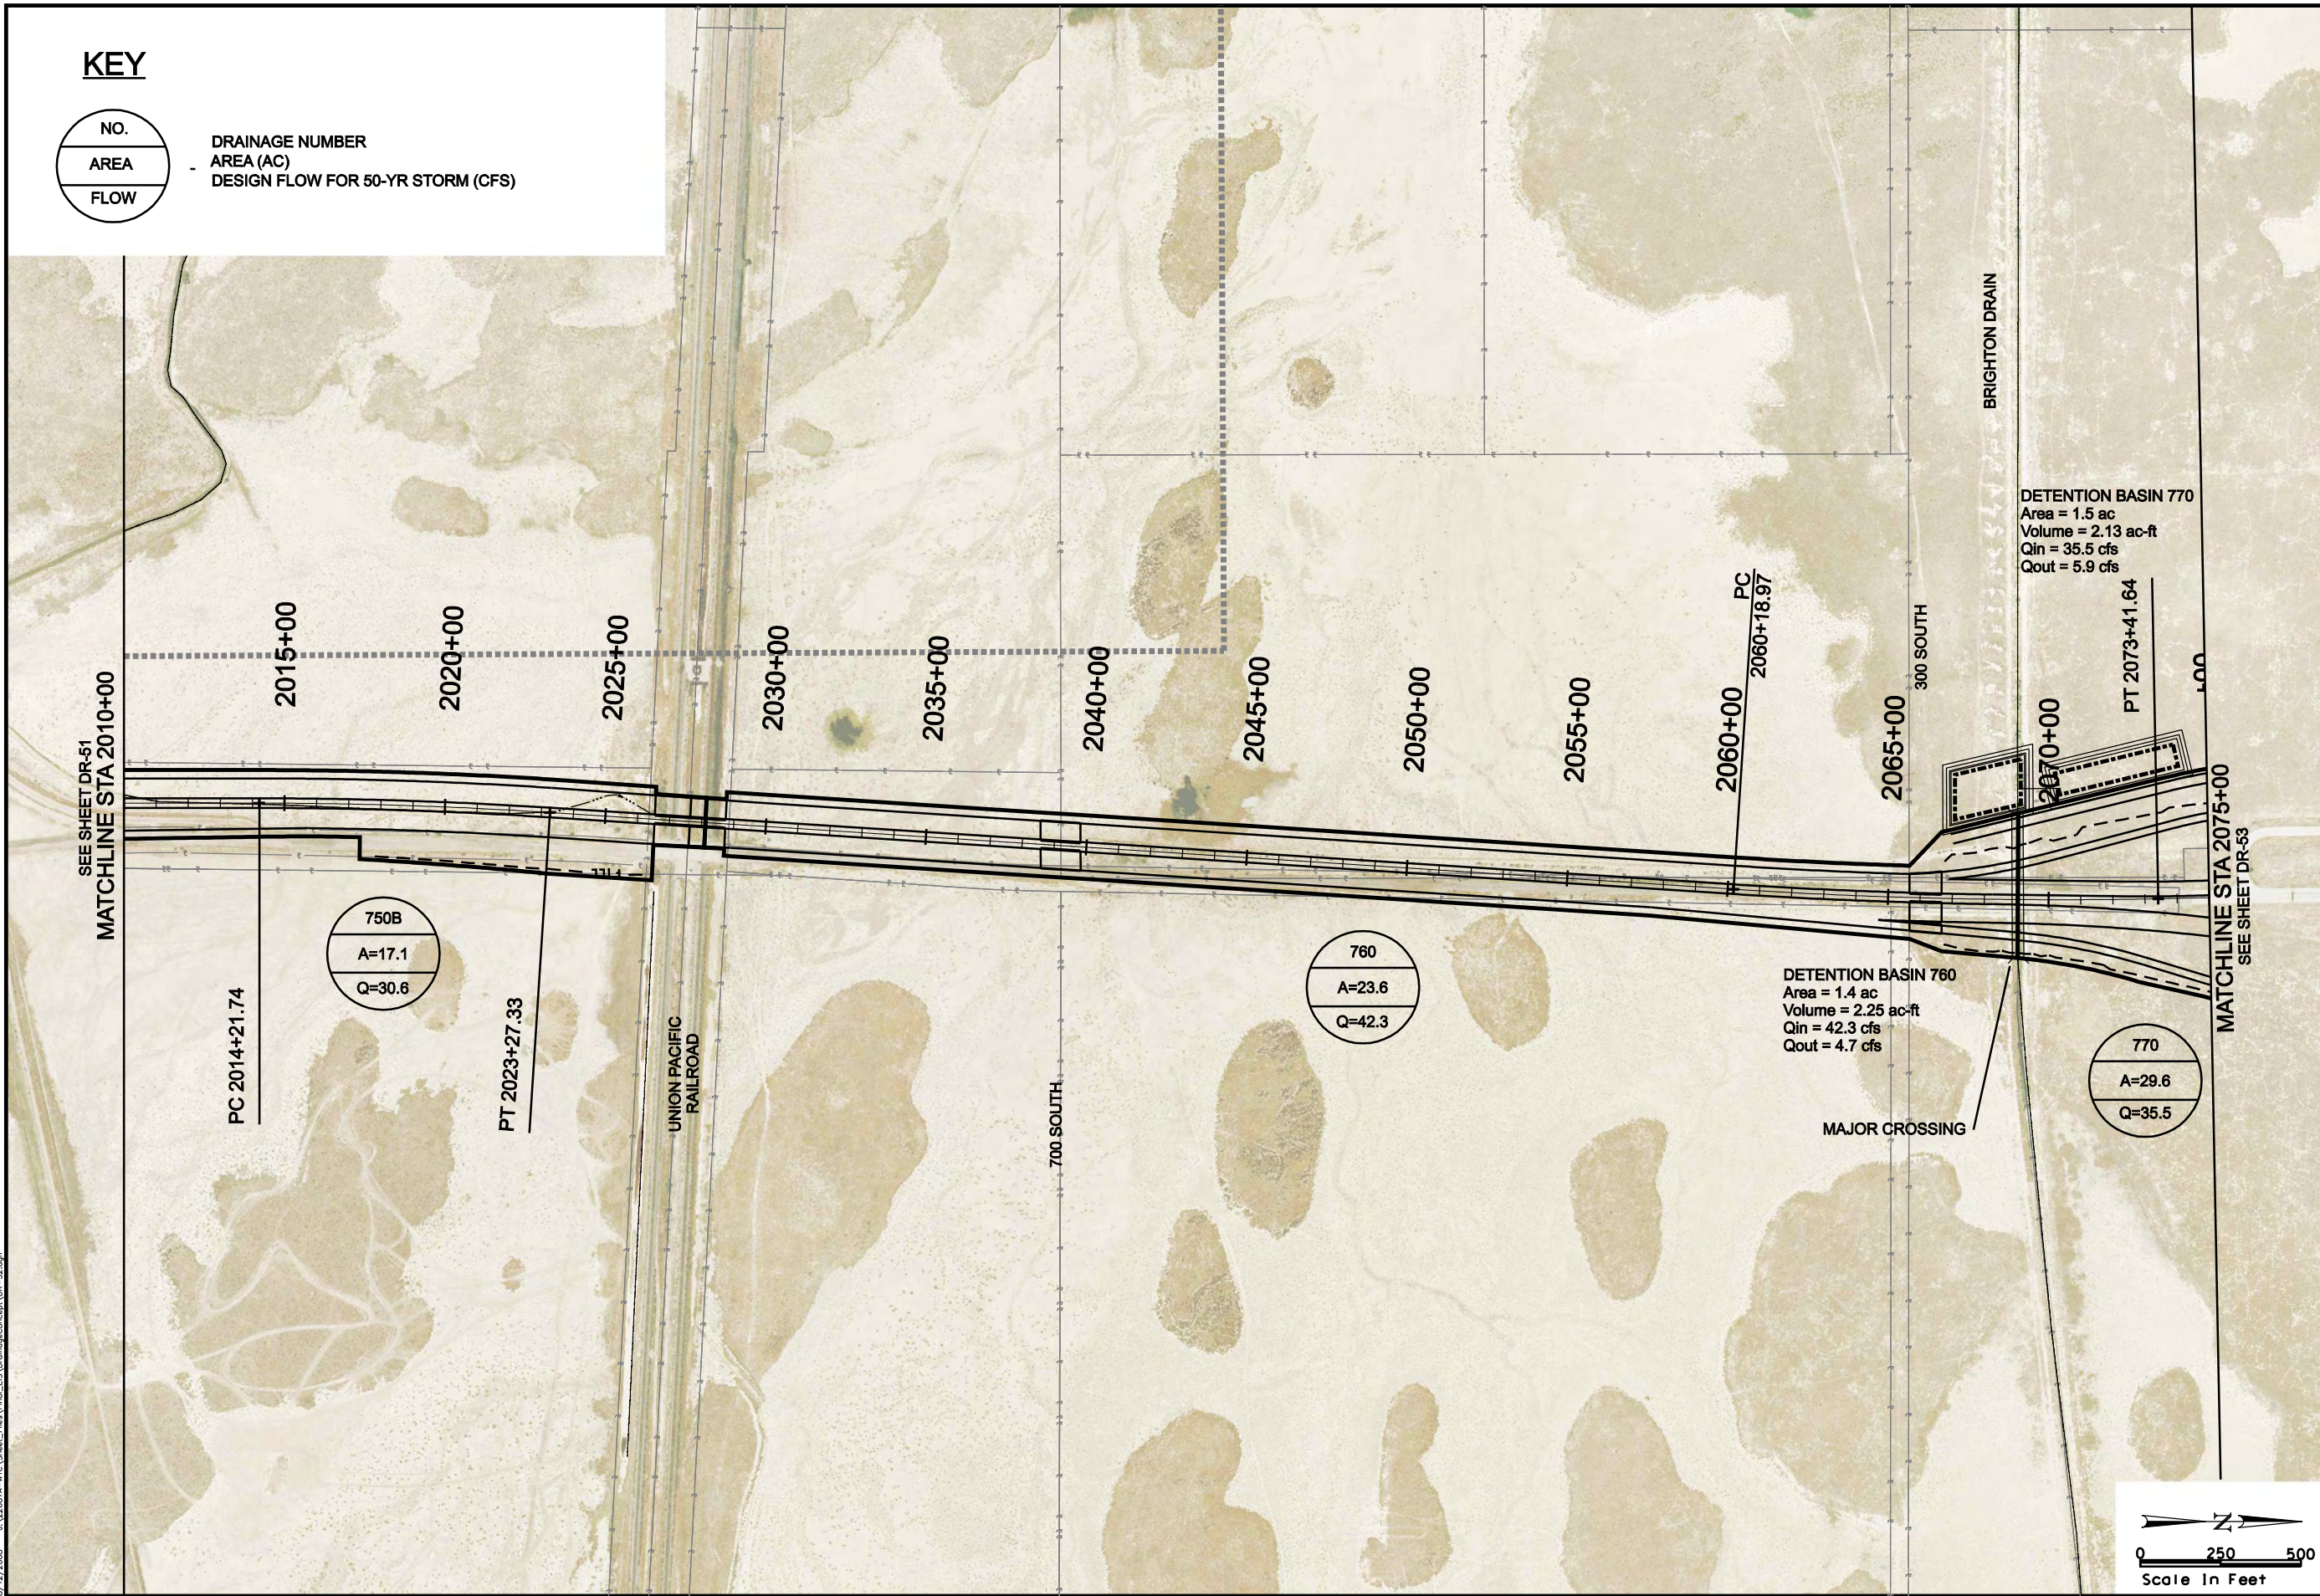

KEY

NO.

AREA

FLOW

DRAINAGE NUMBER

AREA (AC)

DESIGN FLOW FOR 50-YR STORM (CFS)

MOUNTAIN VIEW CORRIDOR

7200 WEST FREEWAY ALTERNATIVE

DRAINAGE CONCEPT

 ENVIRONMENTAL IMPACT STATEMENT

LEGEND

ROW

DRAINAGE EASEMENT

UTILITY RELOCATION EASEMENT

TRANSIT EASEMENTS

CENTER RUNNING

MIXED TRAFFIC

EOP

CENTERLINE

CUT LINE

FILL LINE

WETLANDS

0

250

500

Scale In Feet

SEE SHEET DR-51


SEE SHEET DR-53

89

89


8/12/2008 U:\22687A-WTC\Sheet_Files\Trio_LES\DrainageConcept\DR-53.dgn

KEY

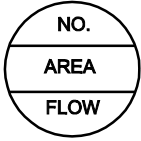


DRAINAGE NUMBER
AREA (AC)
DESIGN FLOW FOR 50-YR STORM (CFS)

MATCHLINE STA 2075+00
SEE SHEET DR-52

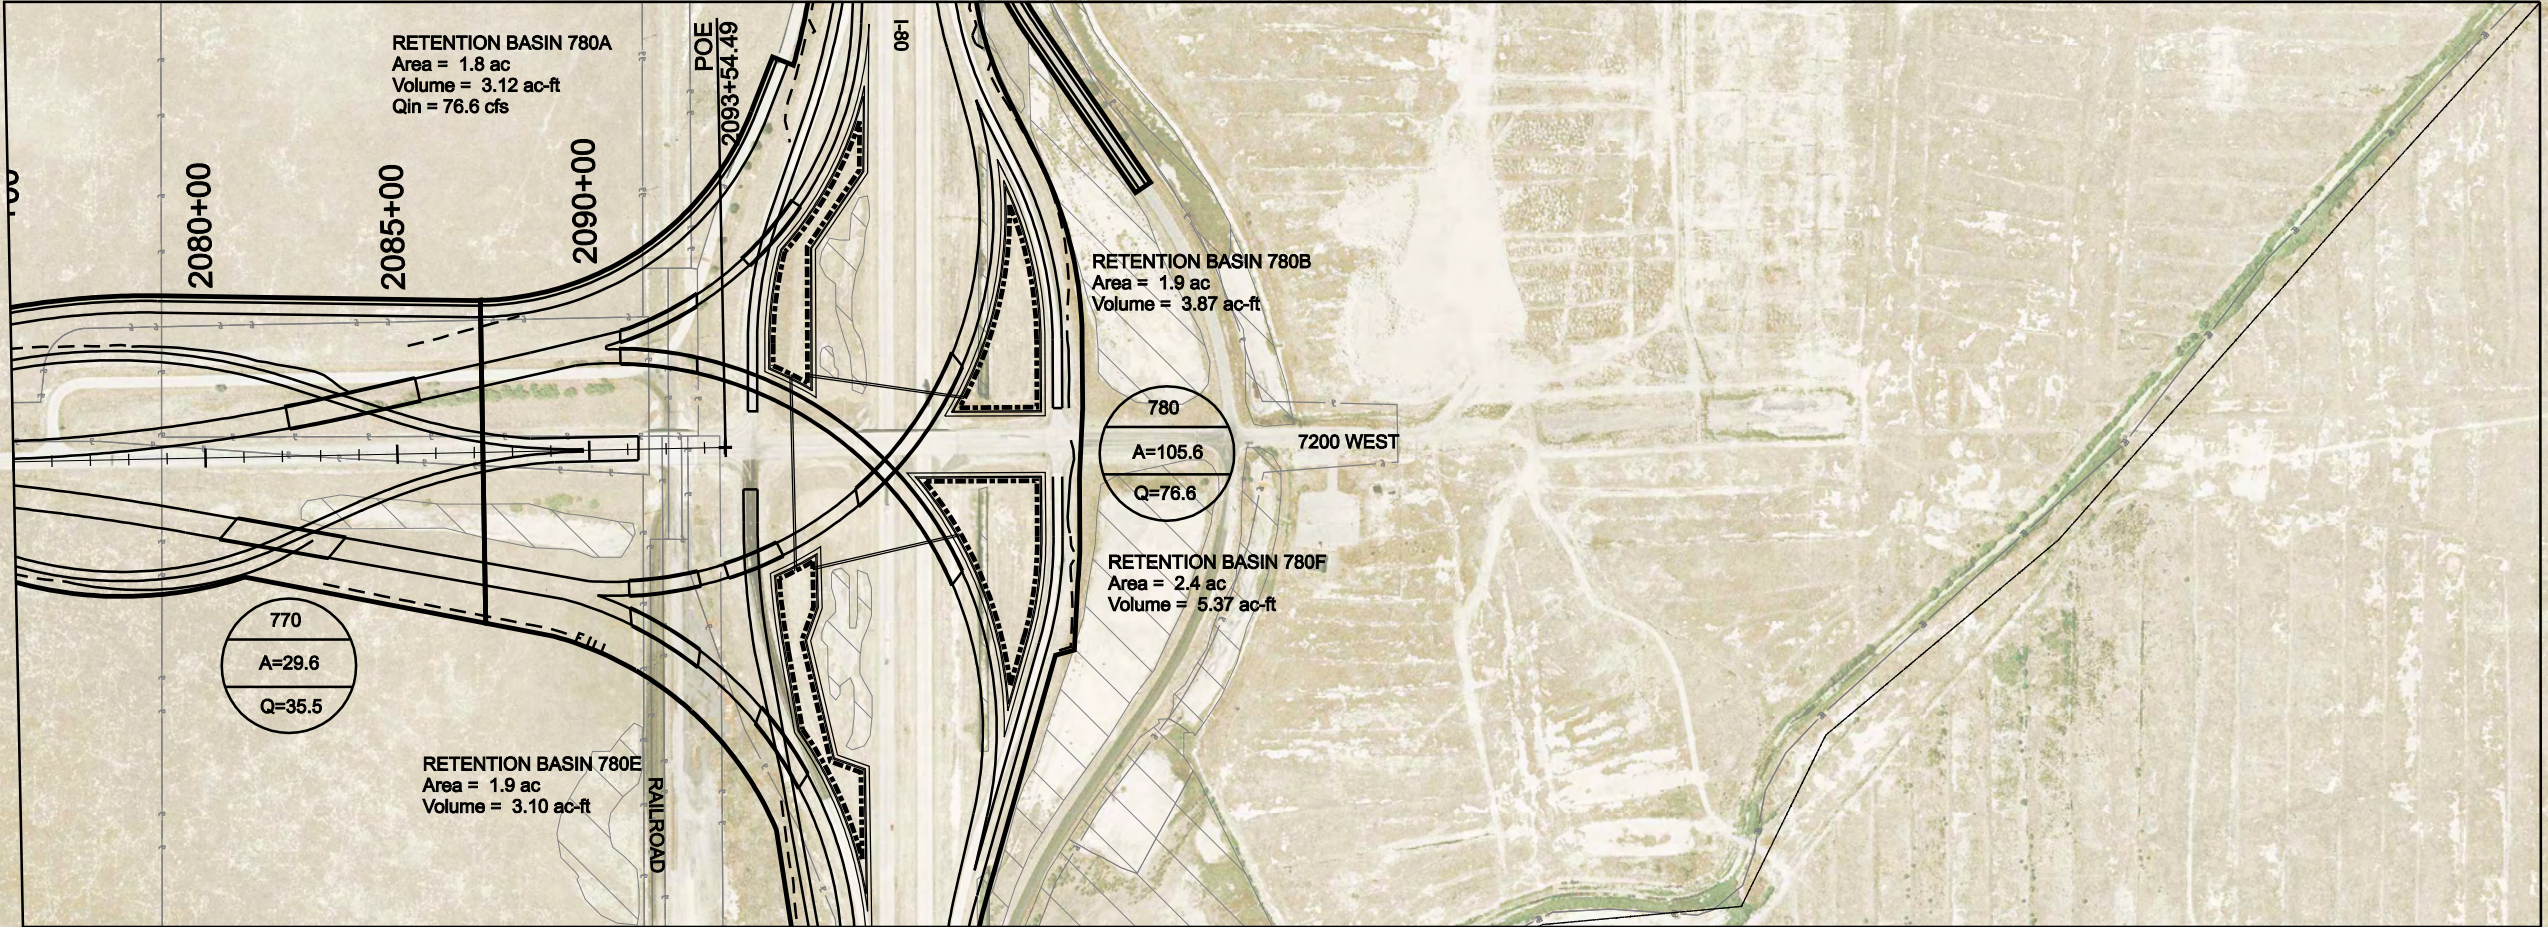

MATCHLINE SEE SHEET DR-54

MATCHLINE SEE SHEET DR-55

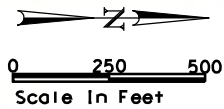

EOP
CENTERLINE
CUT LINE
FILL LINE
WETLANDS

LEGEND
ROW
DRAINAGE EASEMENT
UTILITY RELOCATION EASEMENT
TRANSIT EASEMENTS
CENTER RUNNING
MIXED TRAFFIC




MOUNTAIN VIEW CORRIDOR

7200 WEST FREEWAY ALTERNATIVE

DRAINAGE CONCEPT

8/12/2008 U:\22687A-WTC\Sheet_Files\Trio_LEIS\DrainageConcept\DR-54.dgn

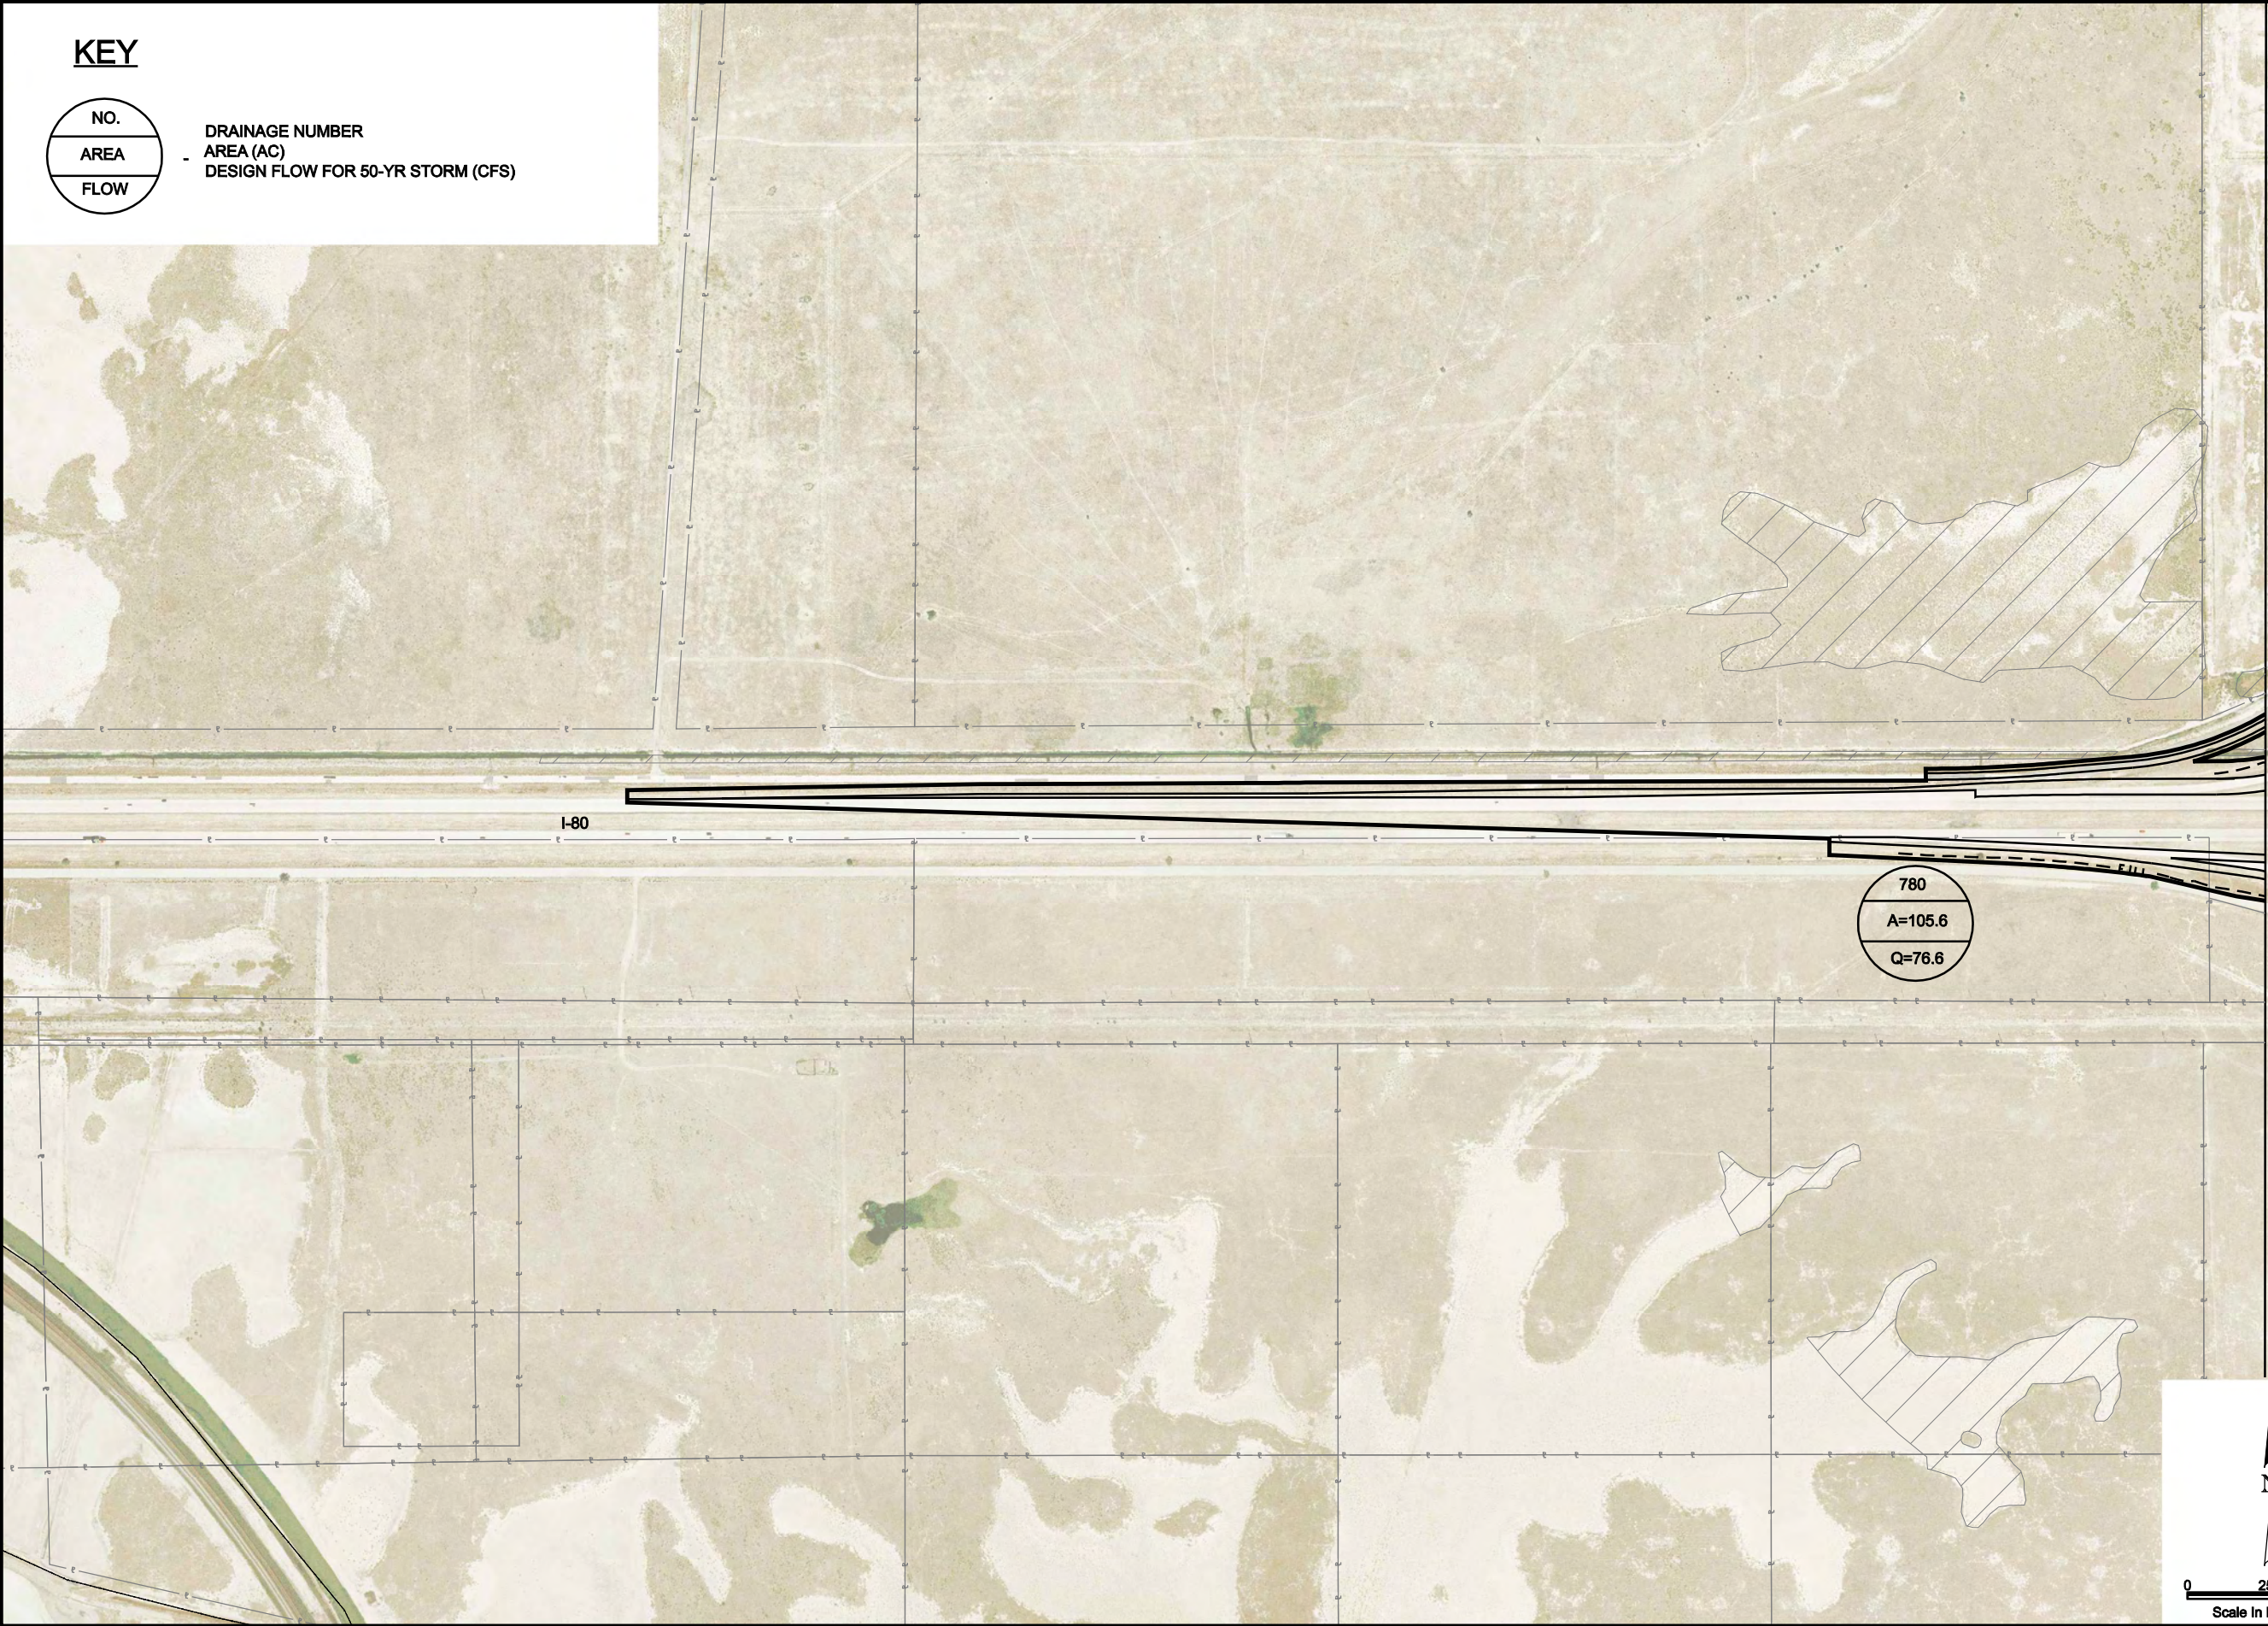

KEY

NO.


AREA

FLOW

DRAINAGE NUMBER

AREA (AC)

DESIGN FLOW FOR 50-YR STORM (CFS)

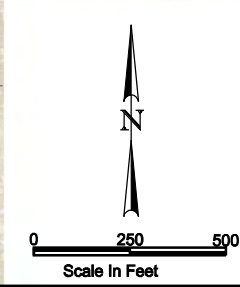


MOUNTAIN VIEW CORRIDOR 7200 WEST FREEWAY ALTERNATIVE DRAINAGE CONCEPT		LEGEND	ROW	DRAINAGE EASEMENT	EASEMENT
		-----	UTILITY RELOCATION	EASEMENT	
		-----	TRANSIT EASEMENTS	EASEMENT	
		-----	CENTER RUNNING	MIXED TRAFFIC	
		-----	EOP	CENTERLINE	
		-----	CUT LINE		
		-----	FILL LINE		
		-----	WETLANDS		

SHEET DR-54 OF 89

8/12/2008 U:\22687A-WTC\Sheet_Files\Trio_LES\DrainageConcept\DR-55.DGN

KEY

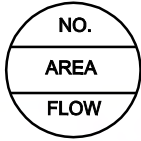

DRAINAGE NUMBER
AREA (AC)
DESIGN FLOW FOR 50-YR STORM (CFS)

MATCHLINE SEE SHEET DR-53


WEST BRANCH
BRIGHTON CANAL

I-80

780
A=105.6
Q=76.6

RAIL ROAD

I-80

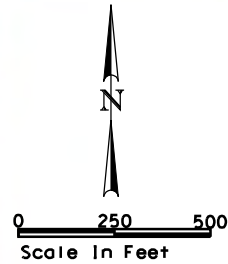

MOUNTAIN VIEW CORRIDOR

7200 WEST FREEWAY ALTERNATIVE

DRAINAGE CONCEPT


LEGEND

ROW
DRAINAGE EASEMENT
UTILITY RELOCATION EASEMENT
TRANSIT EASEMENTS
CENTER RUNNING
MIXED TRAFFIC




EOP
CENTERLINE
CUT LINE
FILL LINE
WETLANDS

8/12/2008 U:\22687A-WTC\Sheet_Files\Final_EIS\DrainageConcept\DR-56.dgn

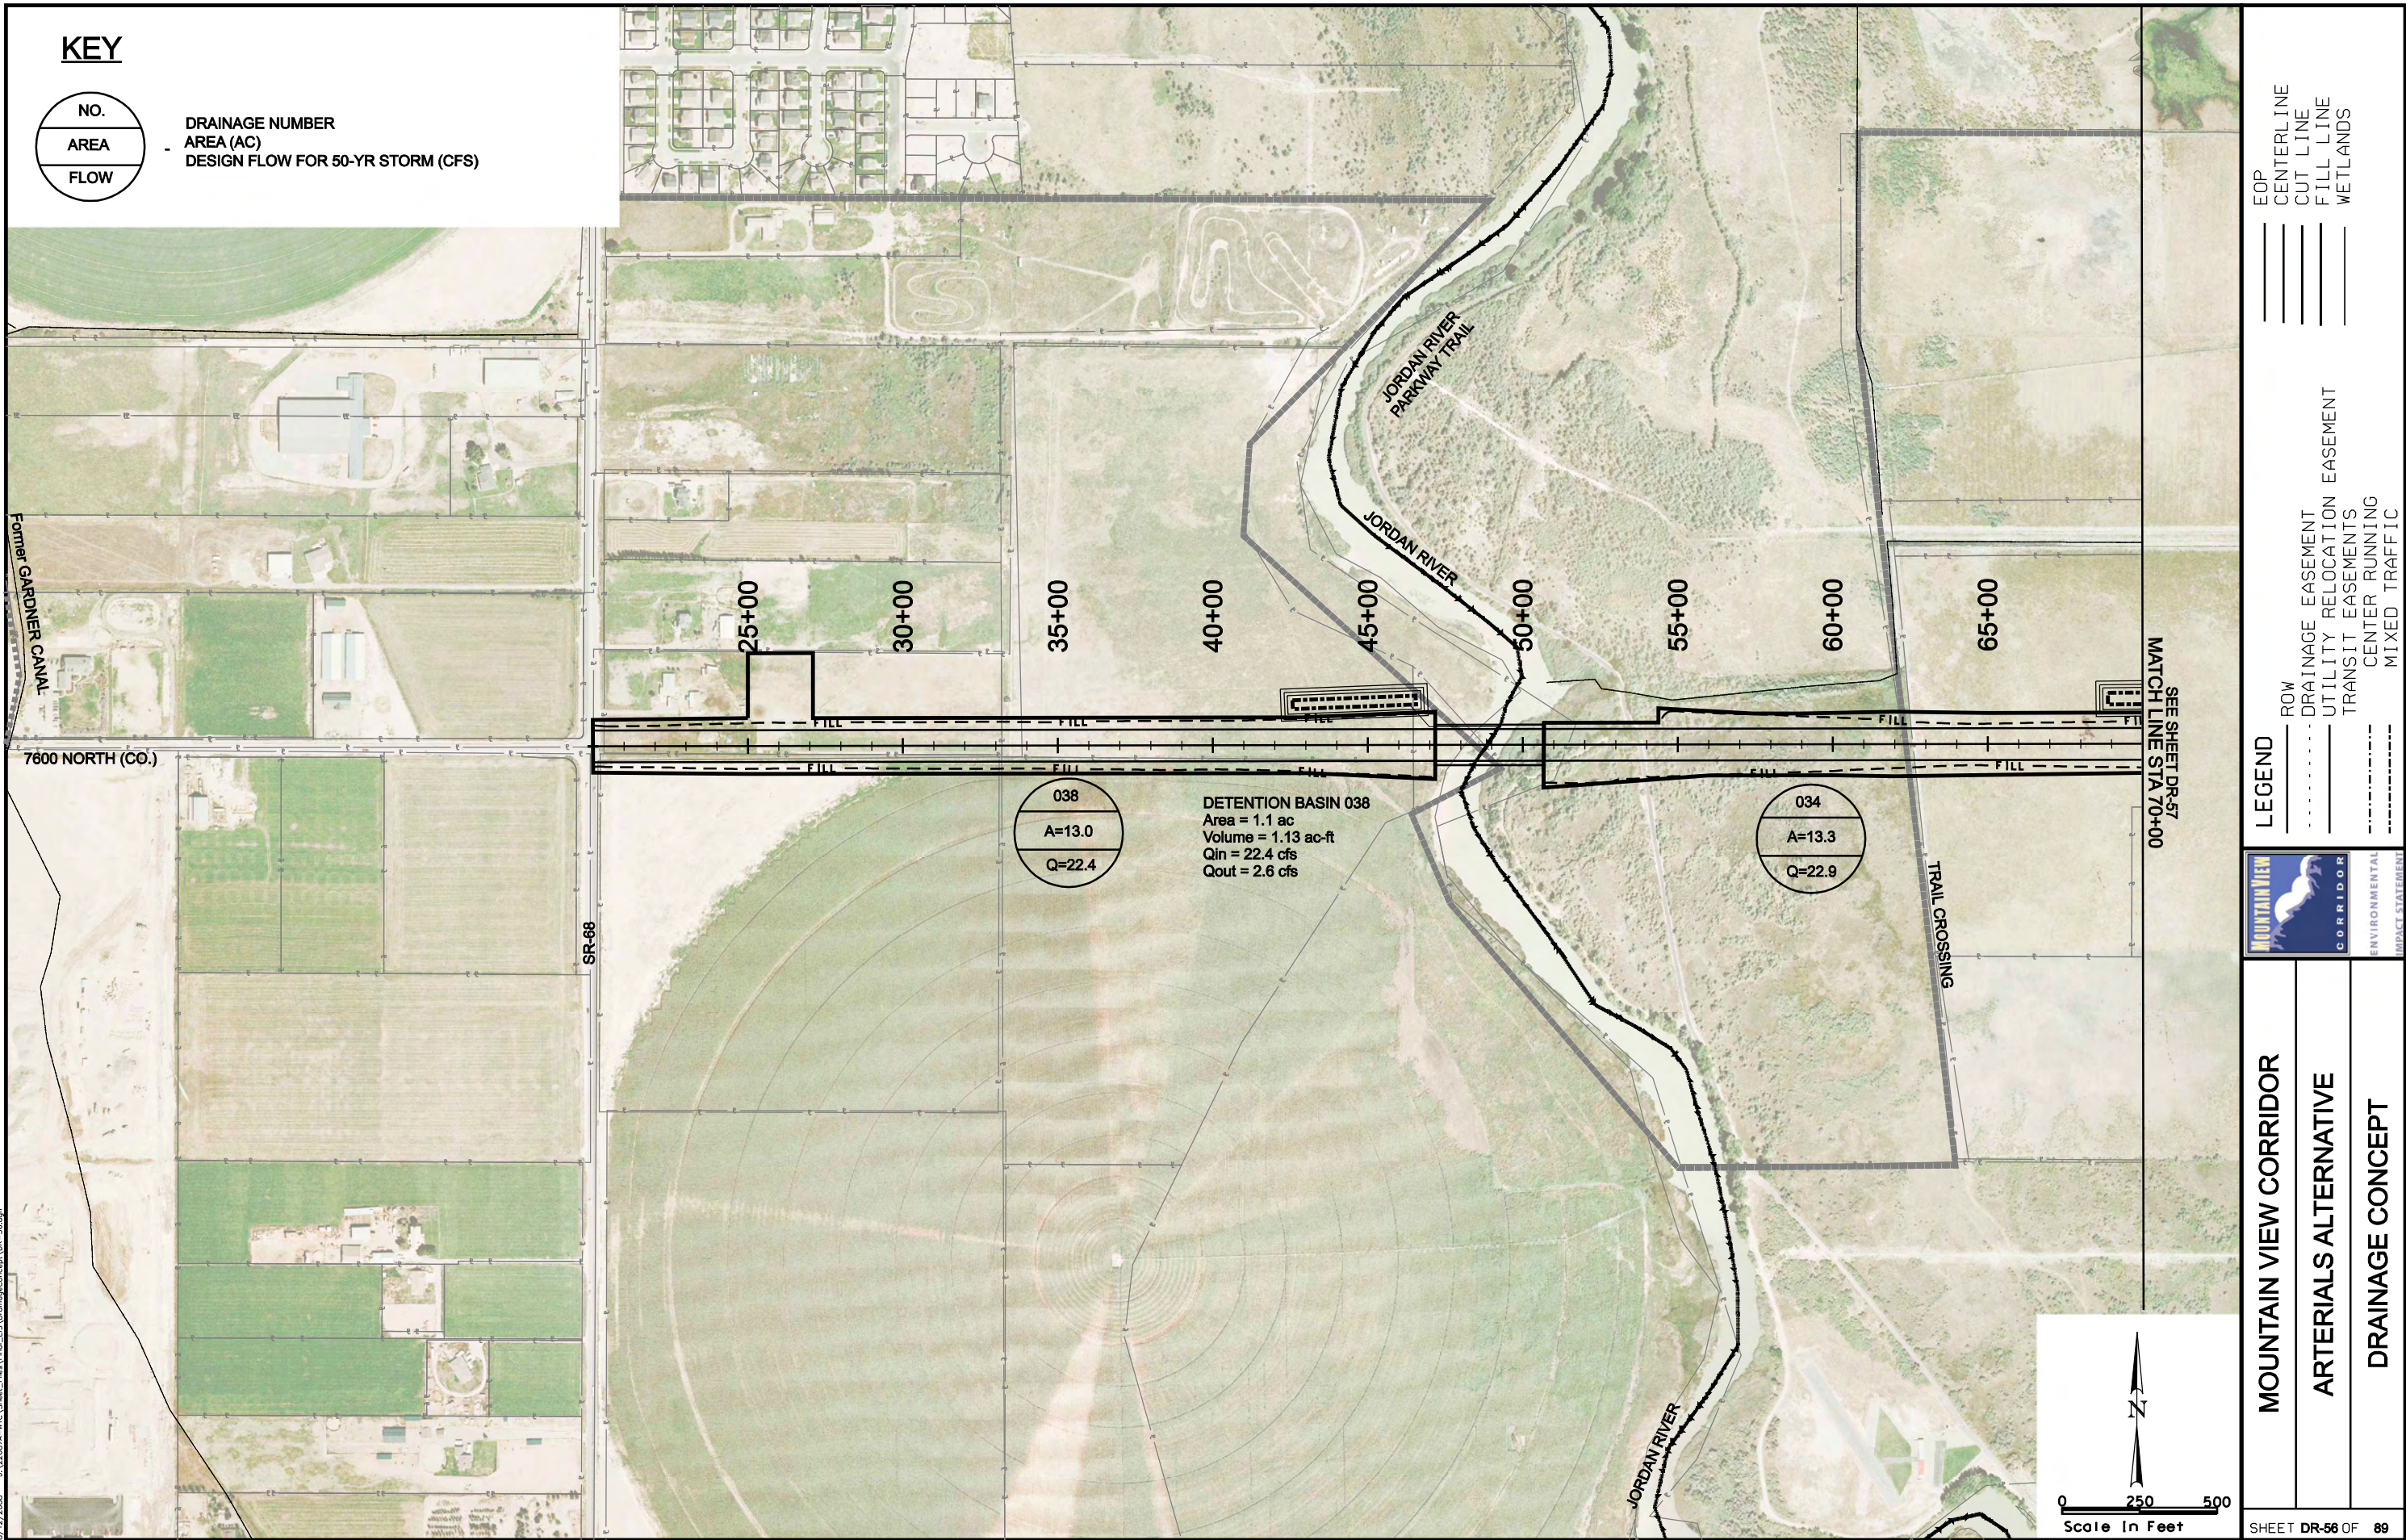

KEY

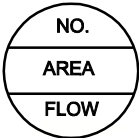

DRAINAGE NUMBER
AREA (AC)
DESIGN FLOW FOR 50-YR STORM (CFS)

EOP
CENTERLINE
CUT LINE
FILL LINE
WETLANDS

LEGEND
ROW
DRAINAGE EASEMENT
UTILITY RELOCATION EASEMENT
TRANSIT EASEMENTS
CENTER RUNNING
MIXED TRAFFIC




MOUNTAIN VIEW CORRIDOR


ARTERIALS ALTERNATIVE

DRAINAGE CONCEPT


8/12/2008 U:\22687A-WTC\Sheet_Files\Trio_LES_DrainageConcept\DR-57.dgn

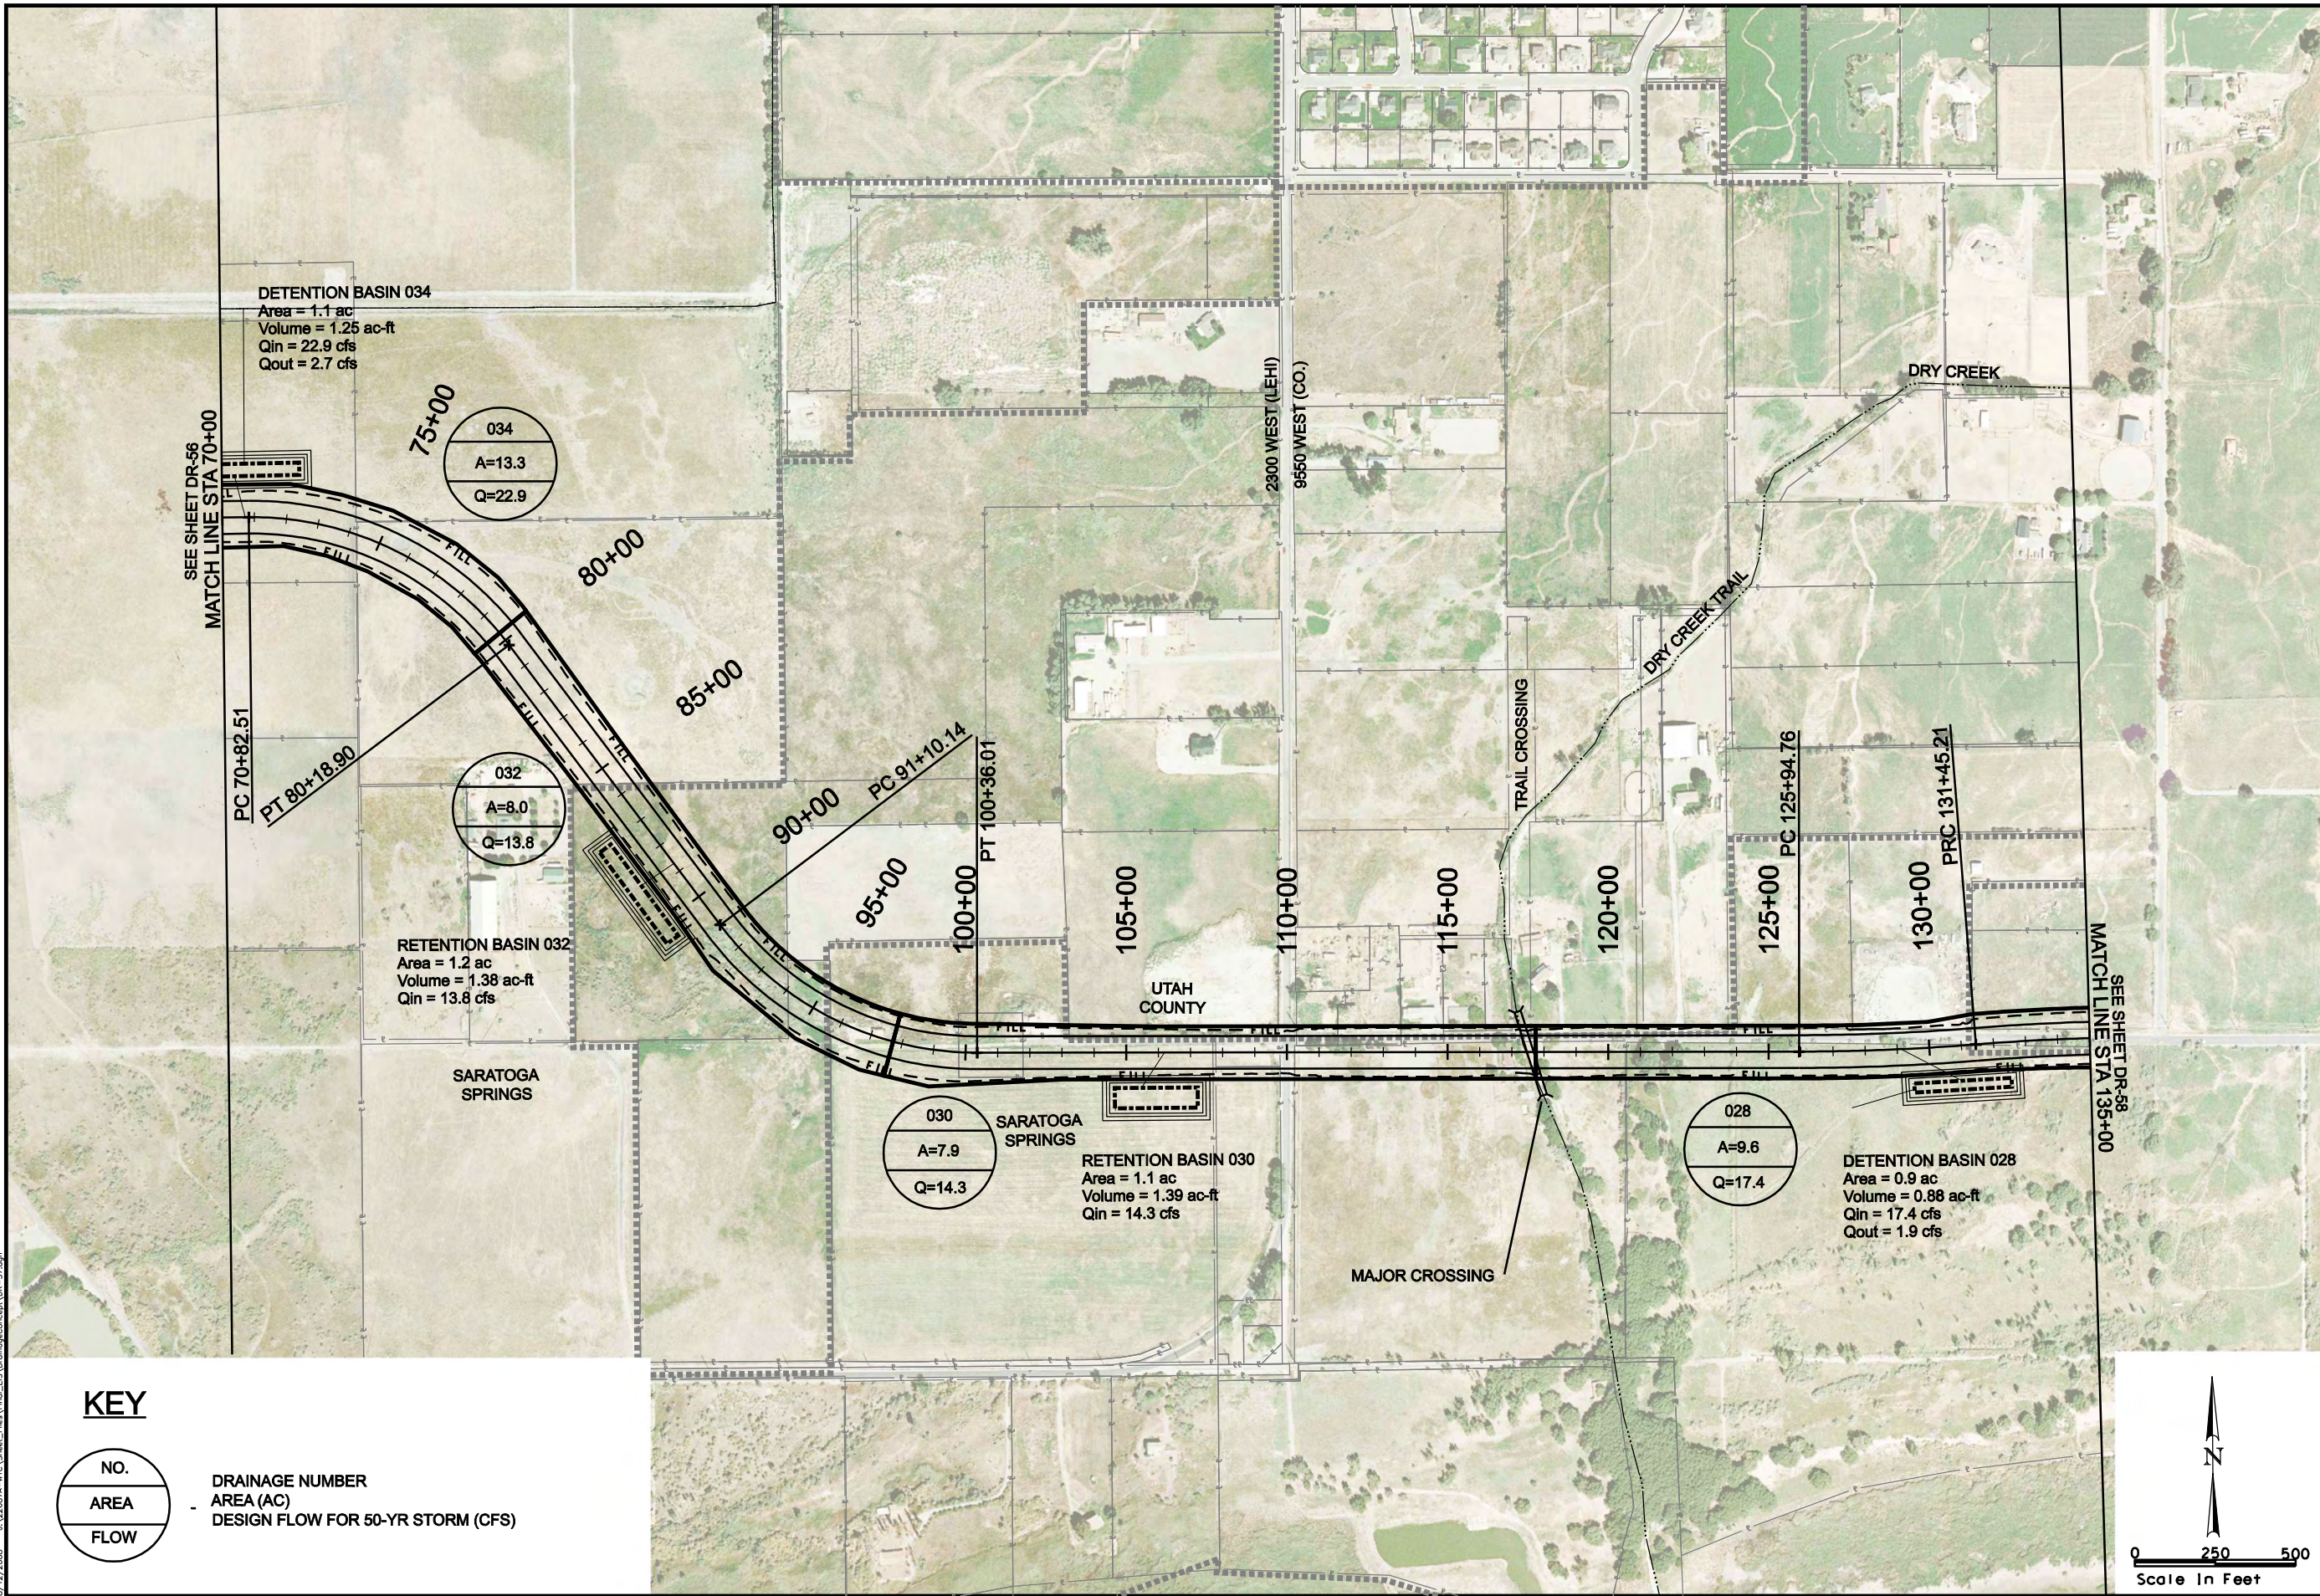

KEY

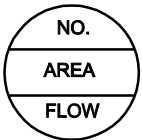

DRAINAGE NUMBER
- AREA (AC)
DESIGN FLOW FOR 50-YR STORM (CFS)

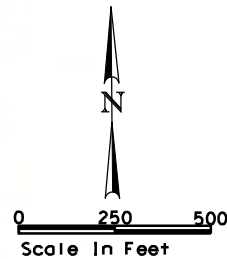

LEGEND

- ROW
- DRAINAGE EASEMENT
- UTILITY RELOCATION EASEMENT
- TRANSIT EASEMENTS
- CENTER RUNNING
- MIXED TRAFFIC

- EOP
- CENTERLINE
- CUT LINE
- FILL LINE
- WETLANDS




MOUNTAIN VIEW CORRIDOR

ARTERIALS ALTERNATIVE

DRAINAGE CONCEPT

8/12/2008 J:\22687A-WTC-Sheet_Files\Trio_LES_DrainageConcept\DR-58.dgn

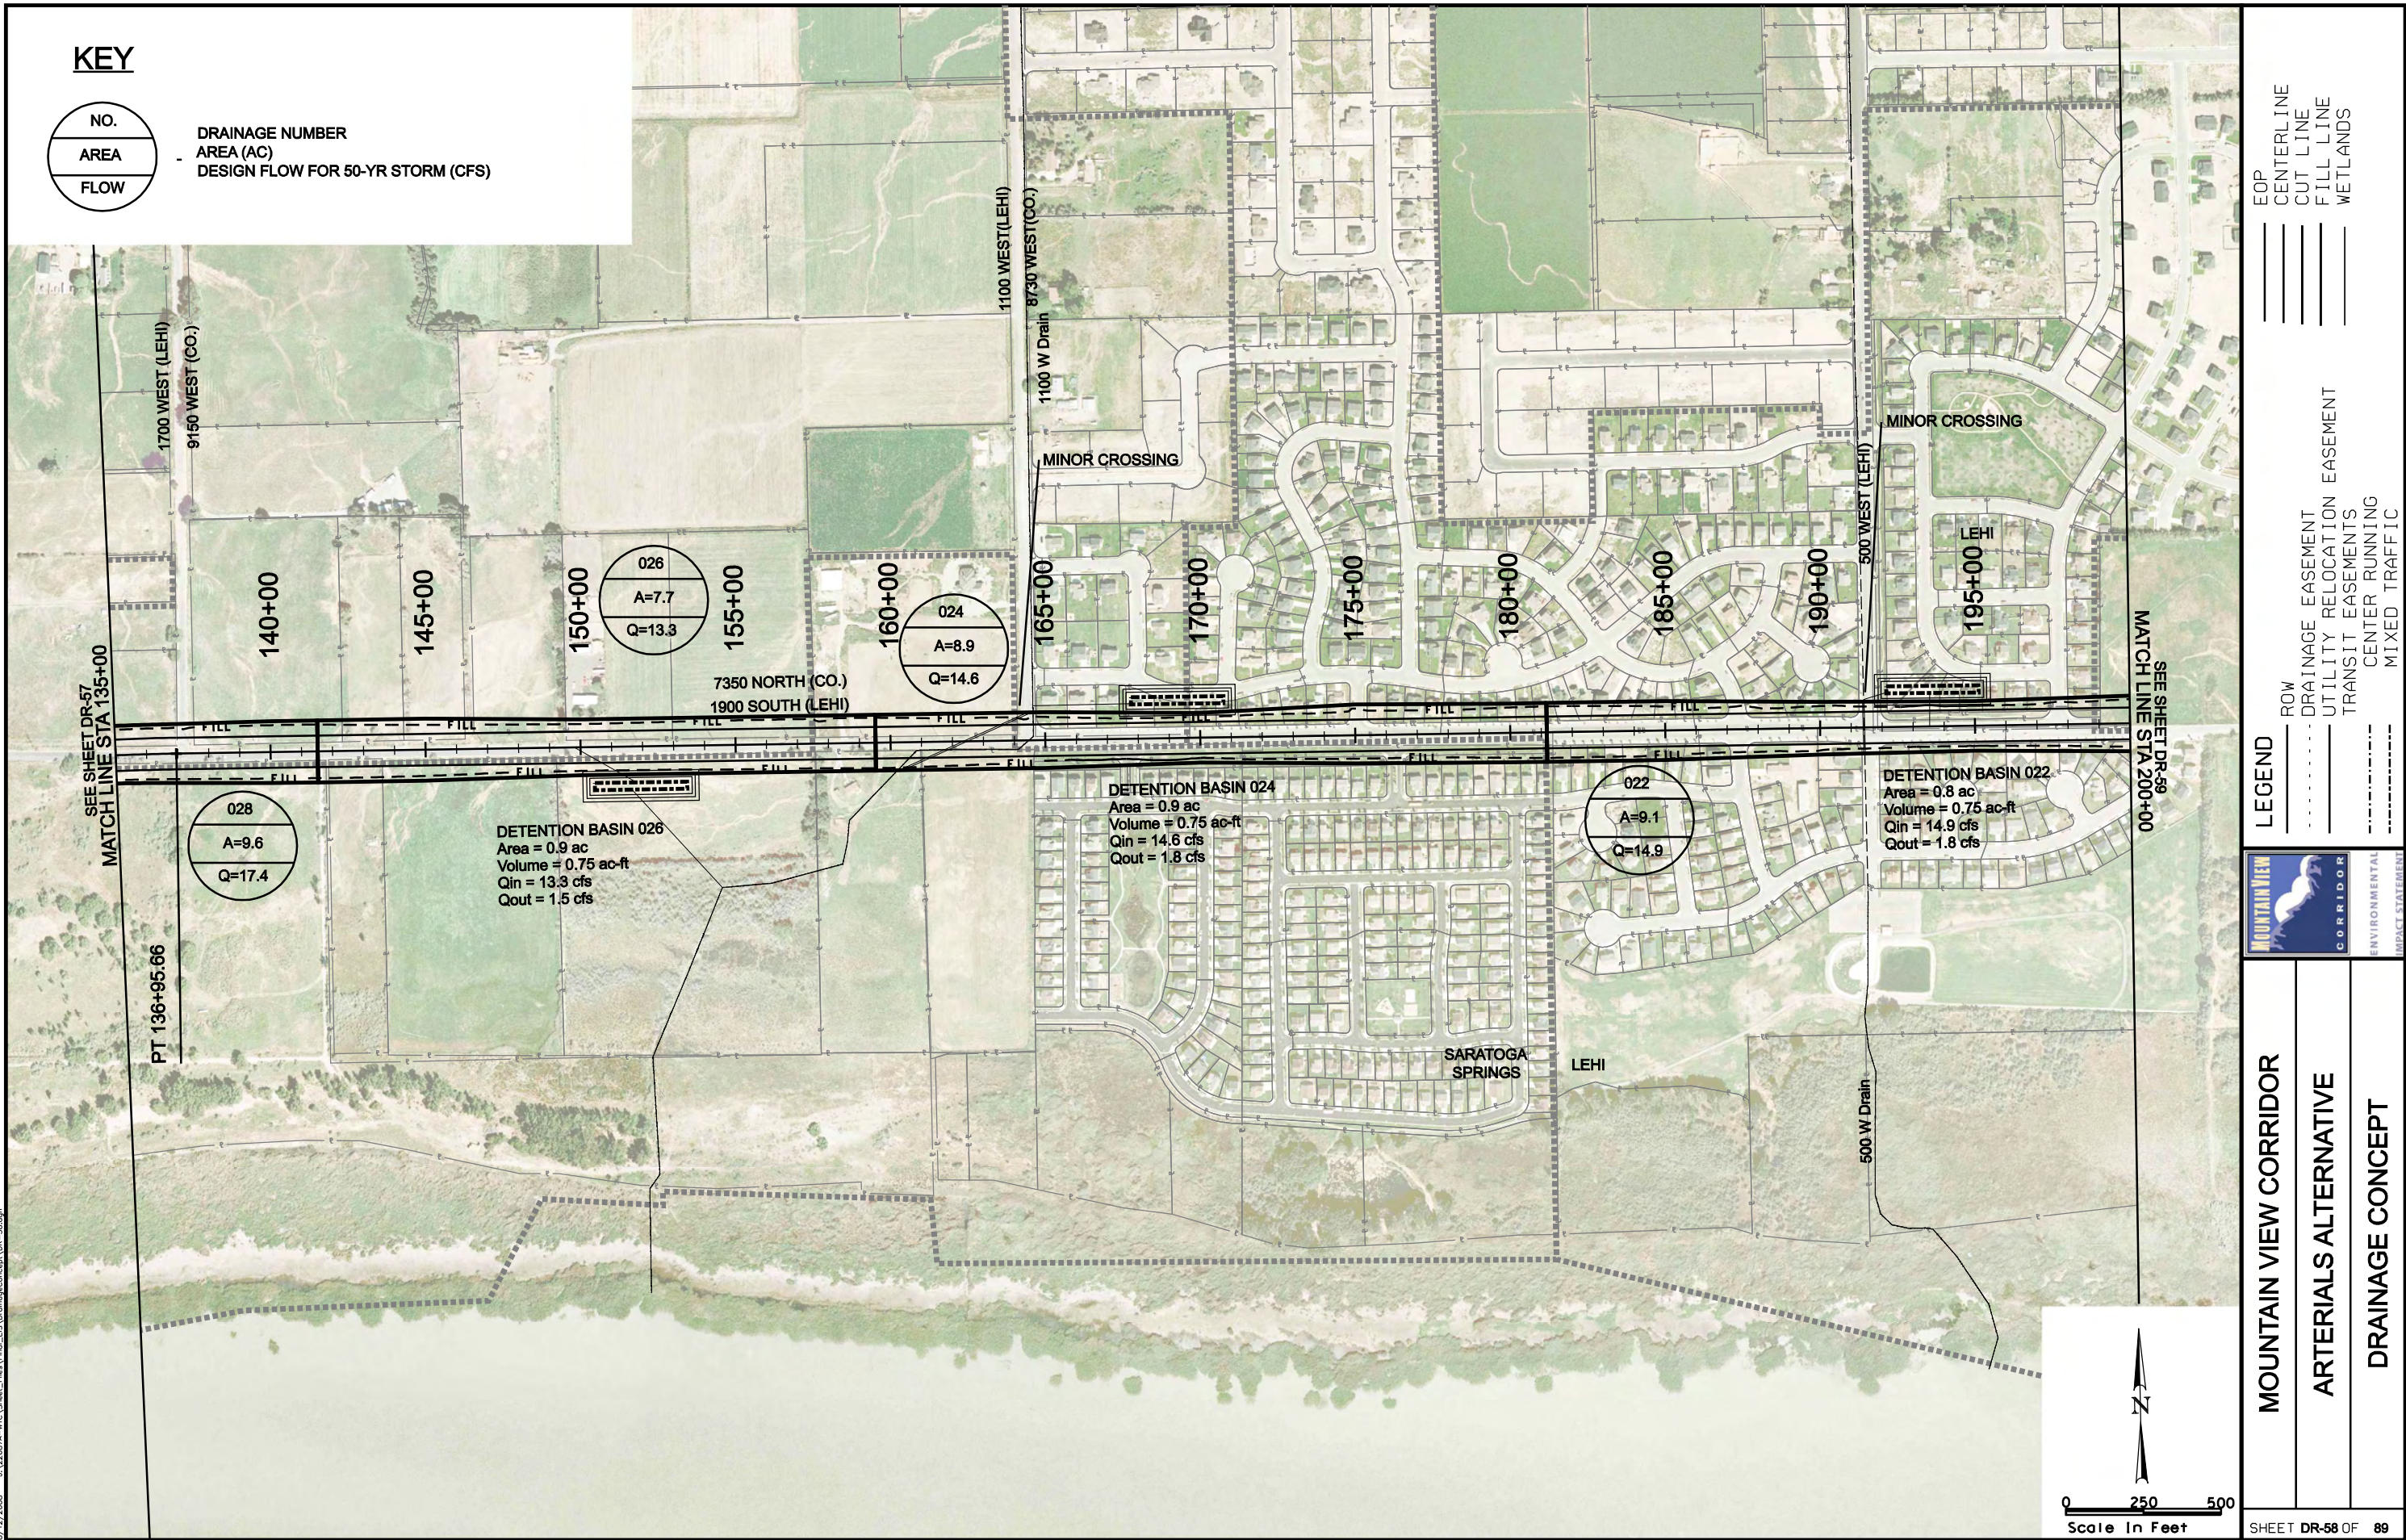

MOUNTAIN VIEW CORRIDOR


ARTERIALS ALTERNATIVE

DRAINAGE CONCEPT





8/12/2008 U:\22687A-WTC\Sheet_Files\Trio_LEIS_DrainageConcept\DR-59.dgn

KEY

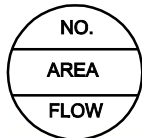

DRAINAGE NUMBER
AREA (AC)
DESIGN FLOW FOR 50-YR STORM (CFS)

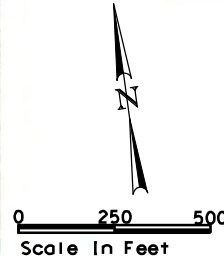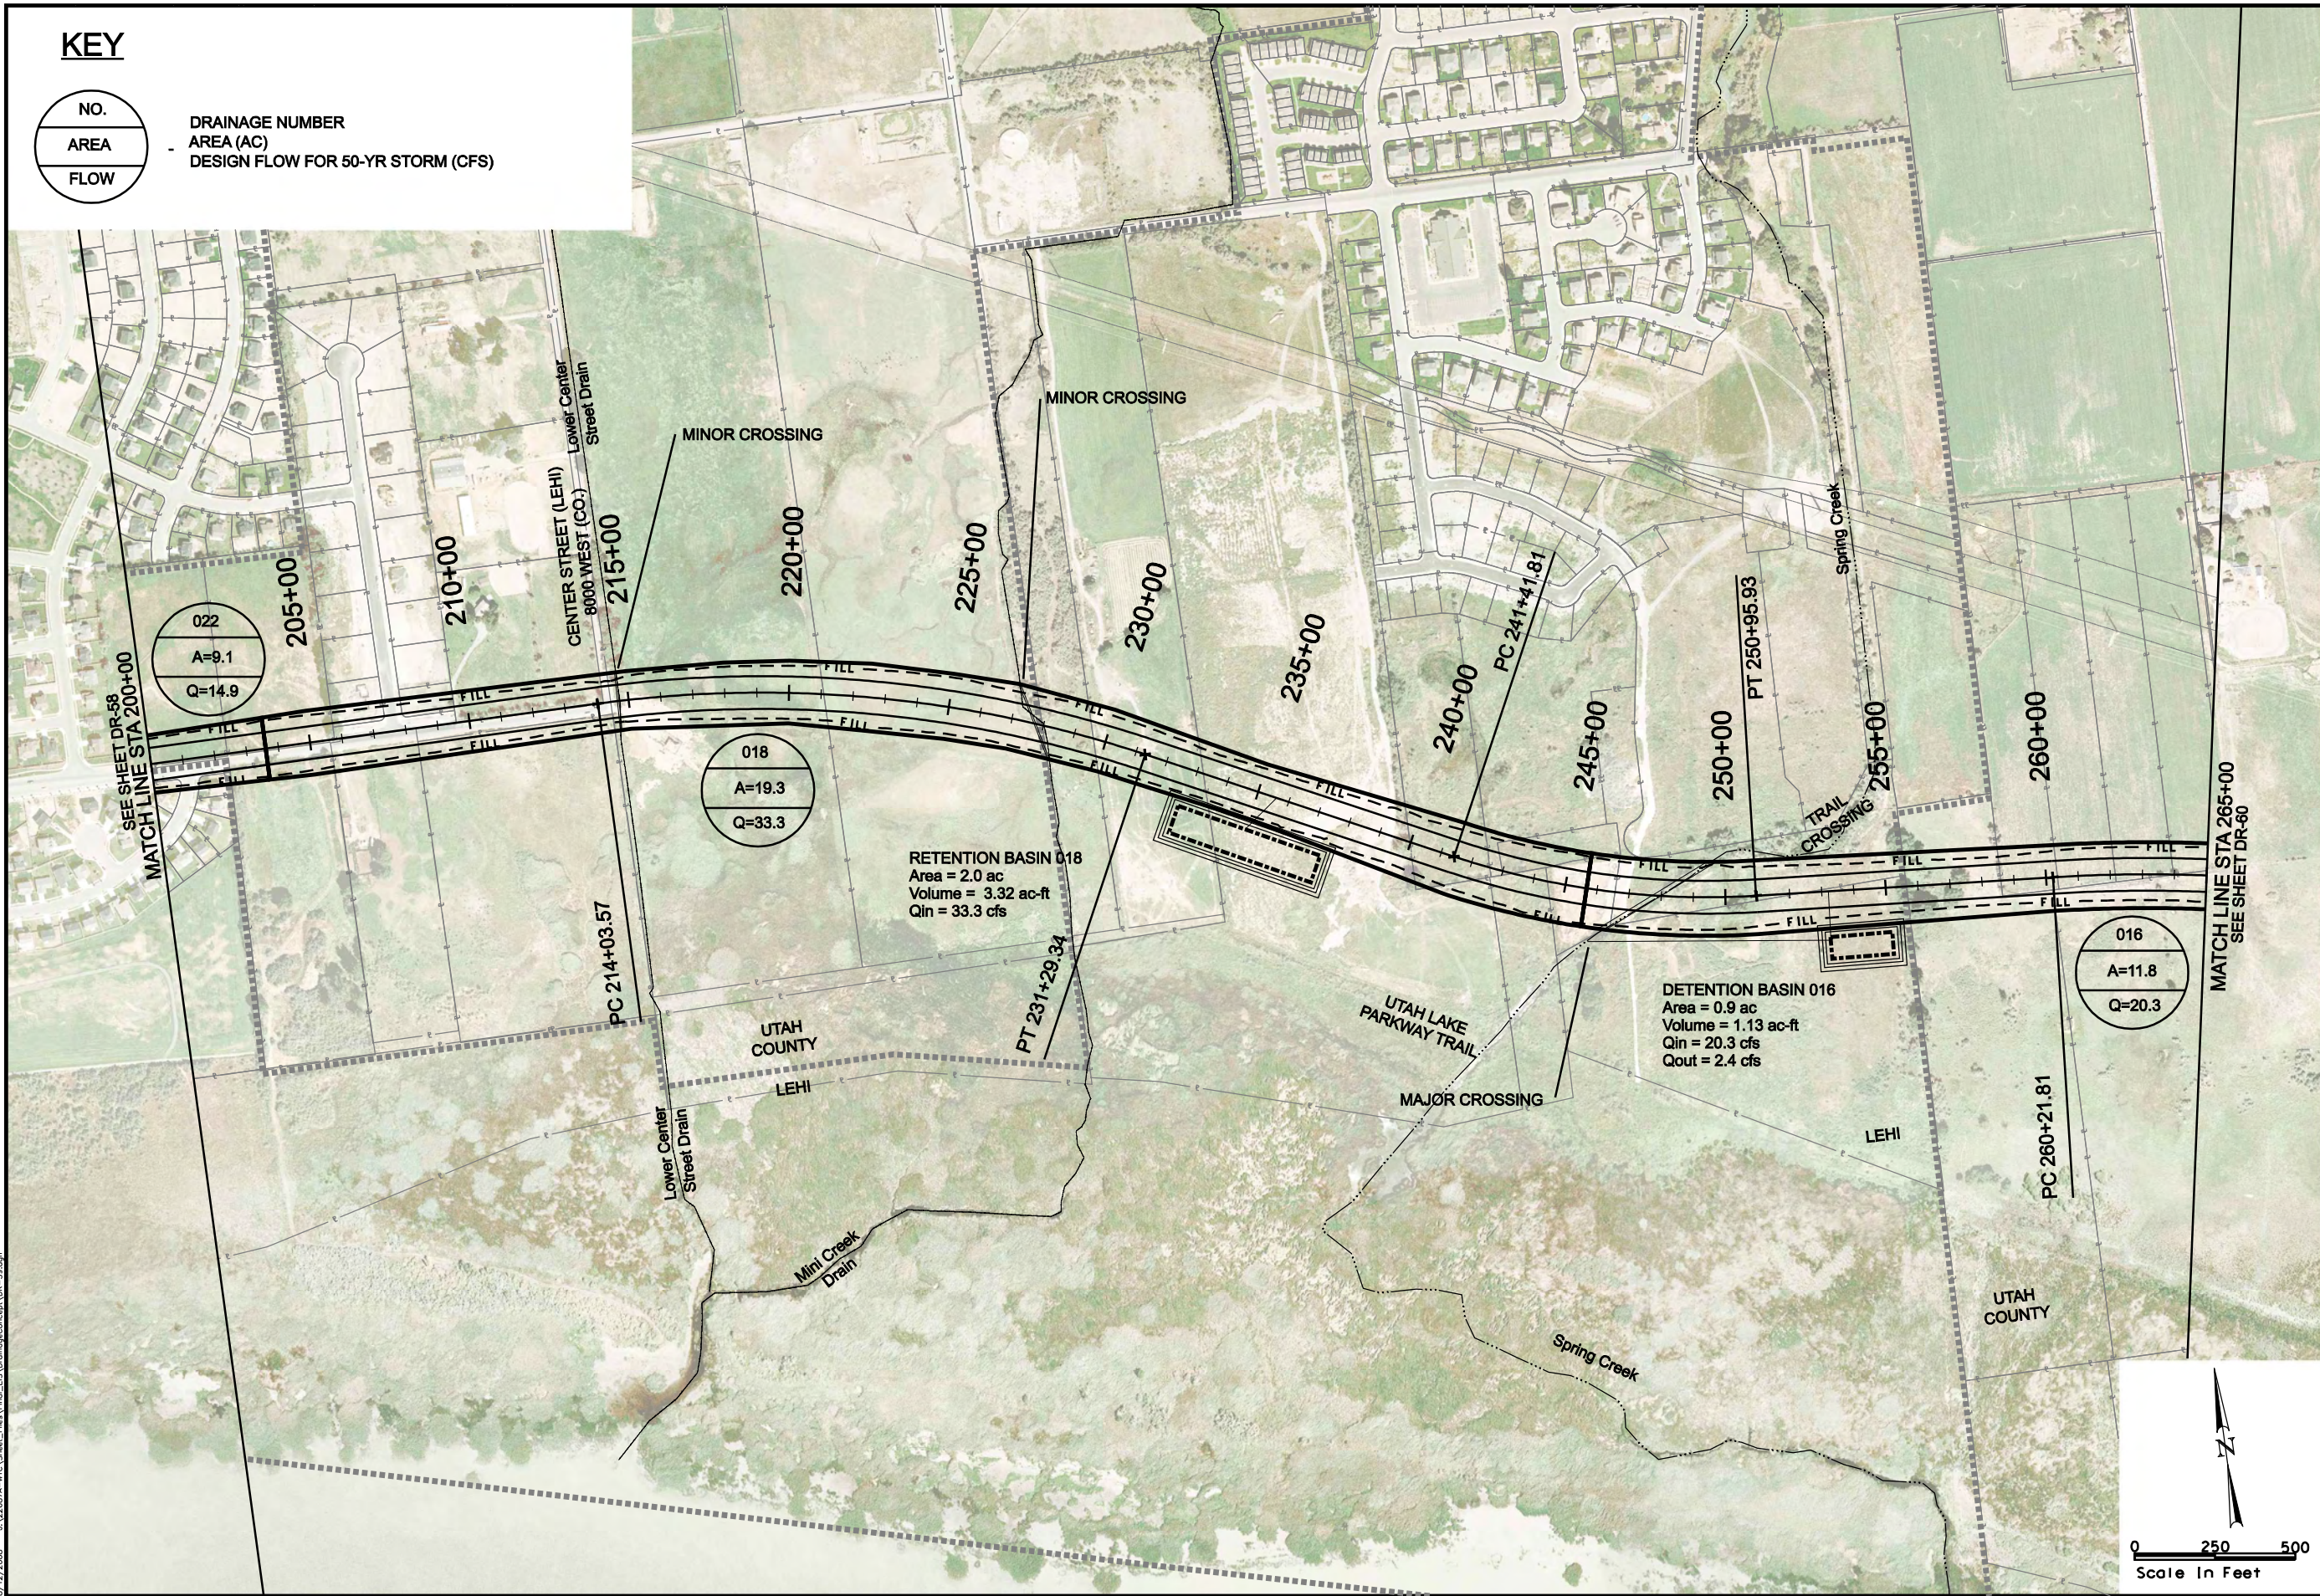

LEGEND

- ROW
- DRAINAGE EASEMENT
- UTILITY RELOCATION EASEMENT
- TRANSIT EASEMENTS
- CENTER RUNNING
- MIXED TRAFFIC


- EOP
- CENTERLINE
- CUT LINE
- FILL LINE
- WETLANDS






MOUNTAIN VIEW CORRIDOR
ARTERIALS ALTERNATIVE
DRAINAGE CONCEPT

8/12/2008 U:\22687A-WTC\Sheet_Files\Trio_LEIS\DrainageConcept\DR-60.dgn

KEY

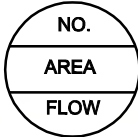

DRAINAGE NUMBER
AREA (AC)
DESIGN FLOW FOR 50-YR STORM (CFS)

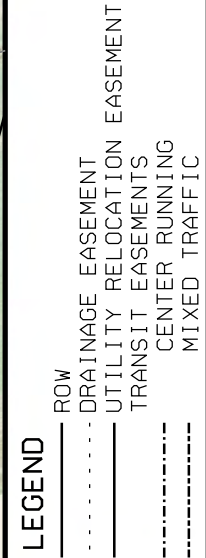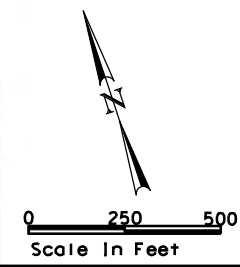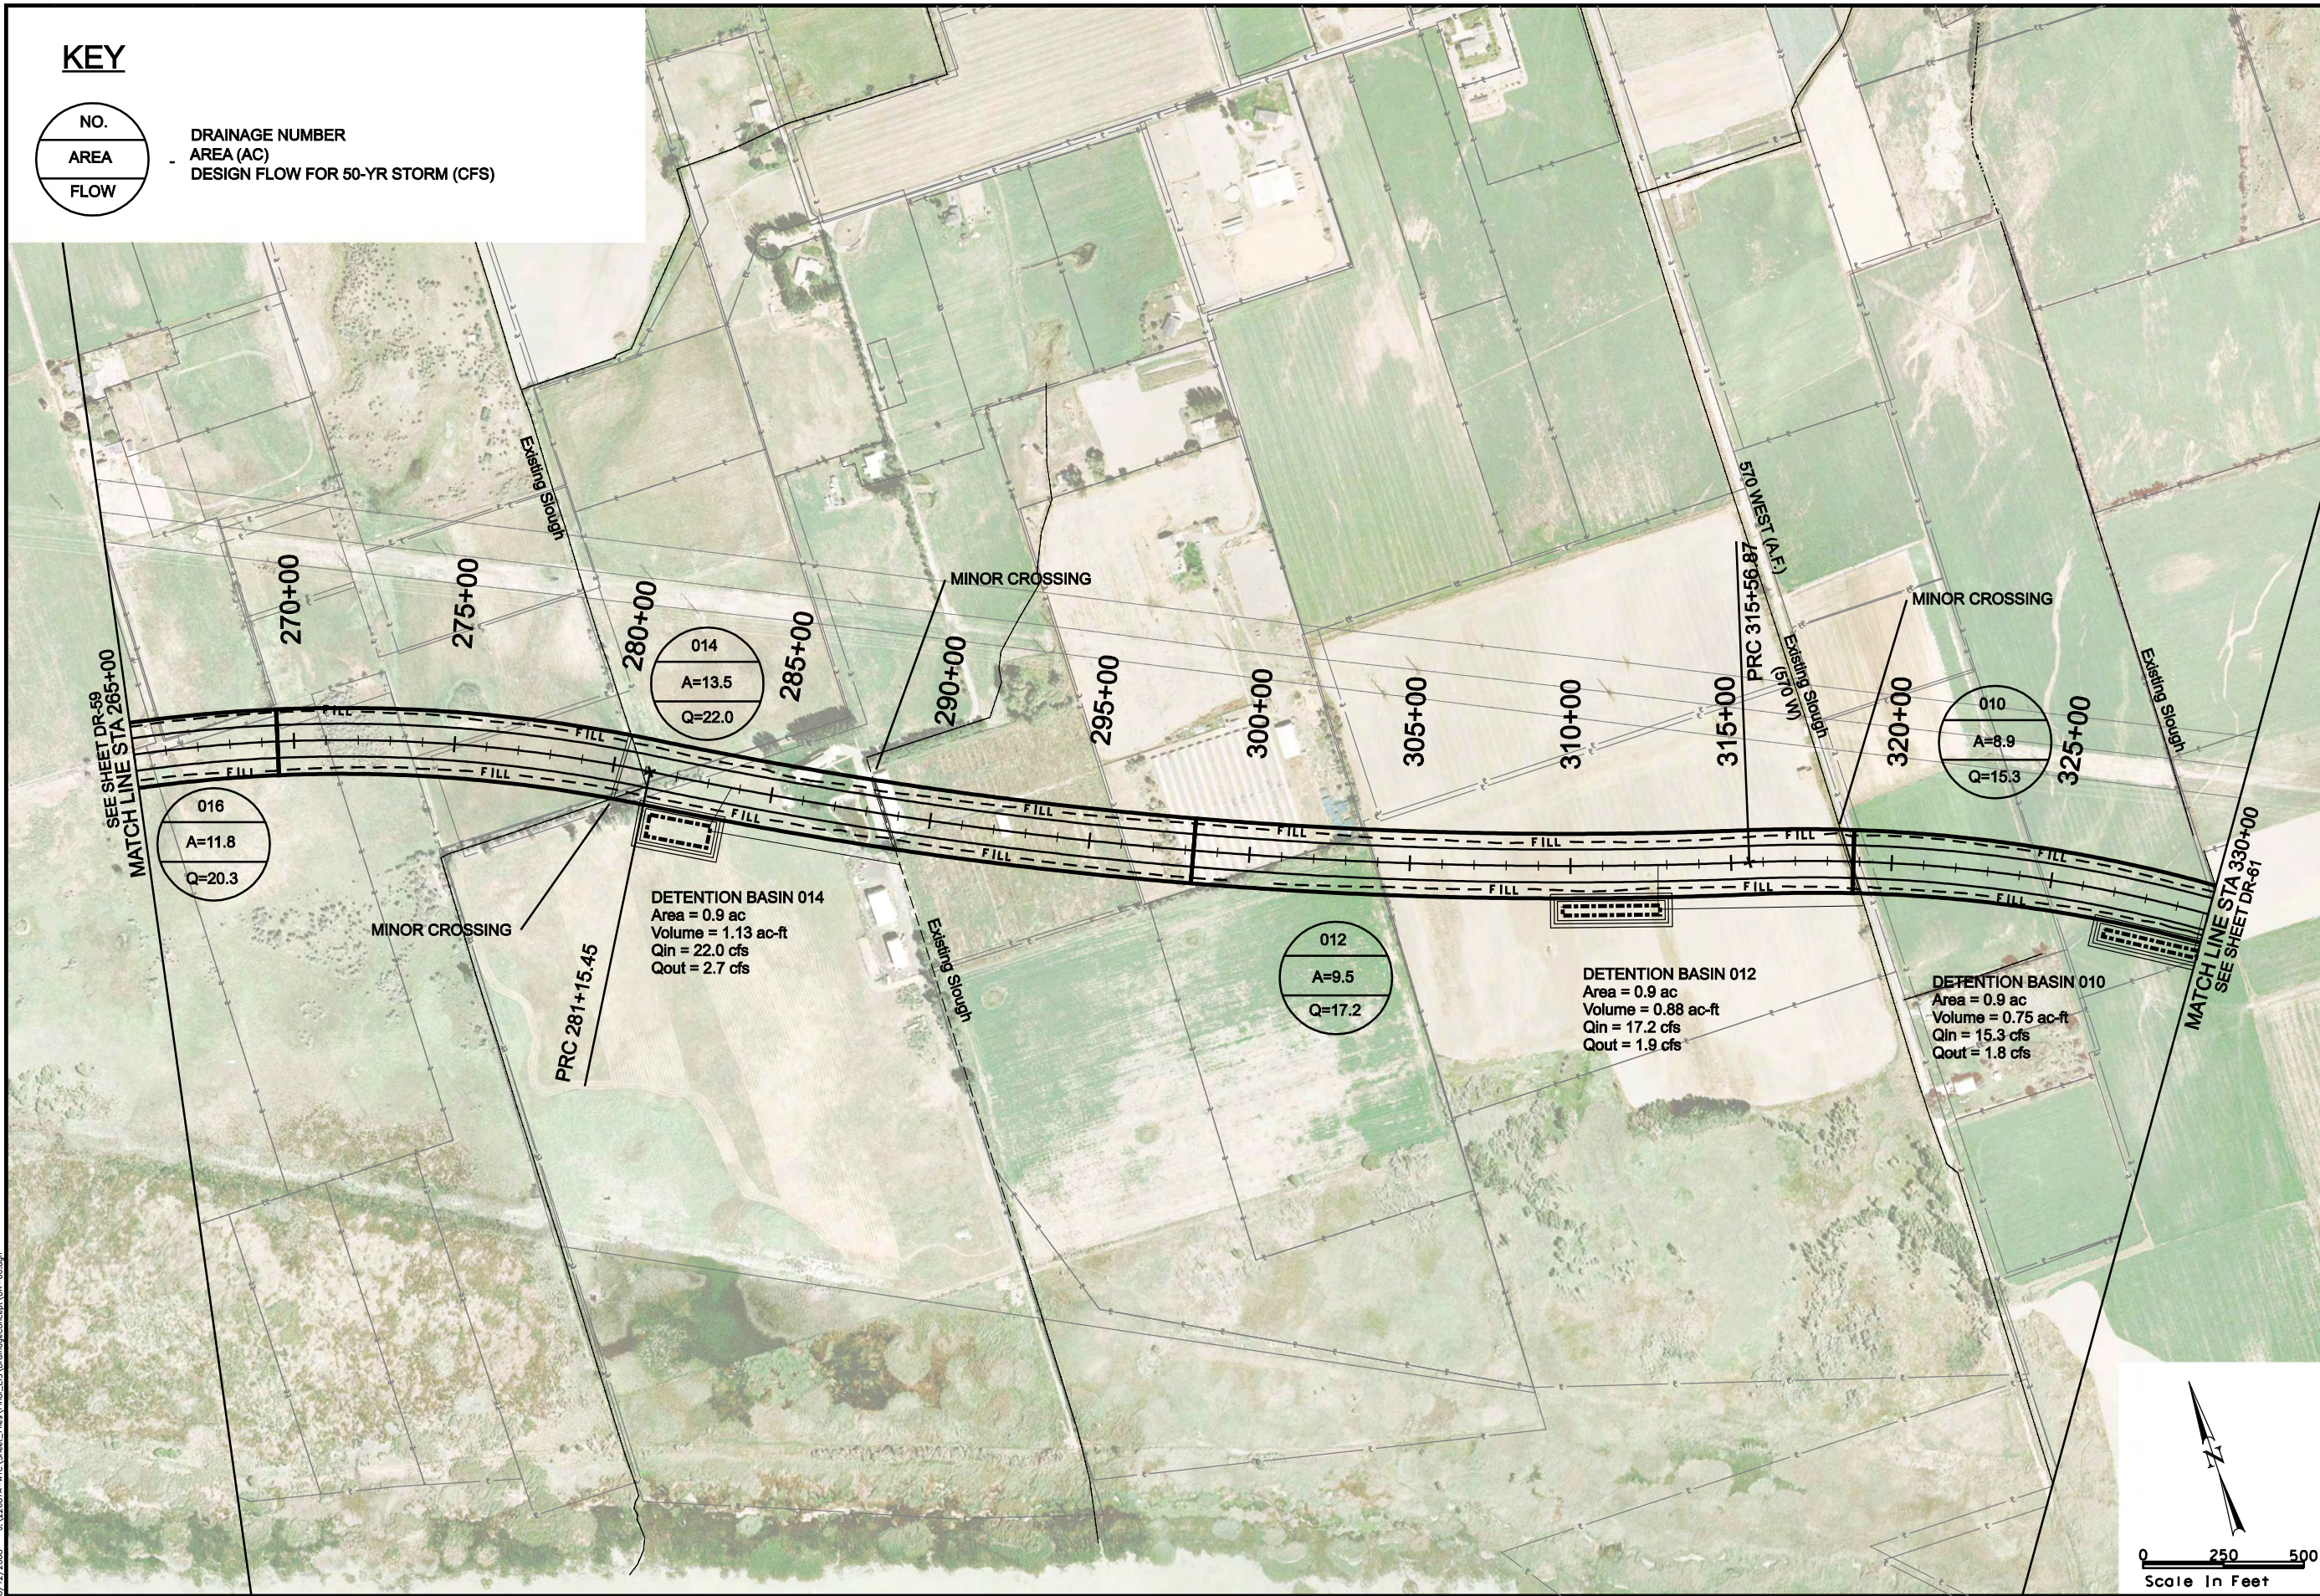

MOUNTAIN VIEW CORRIDOR
ARTERIALS ALTERNATIVE
DRAINAGE CONCEPT

8/12/2008 U:\22687A-WTC\Sheet_Files\Trio_LES\DrainageConcept\DR-61.dgn

KEY



NO.

AREA

FLOW

-

DRAINAGE NUMBER
AREA (AC)
DESIGN FLOW FOR 50-YR STORM (CFS)

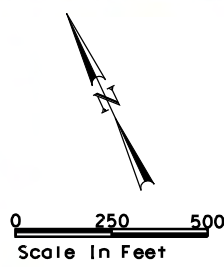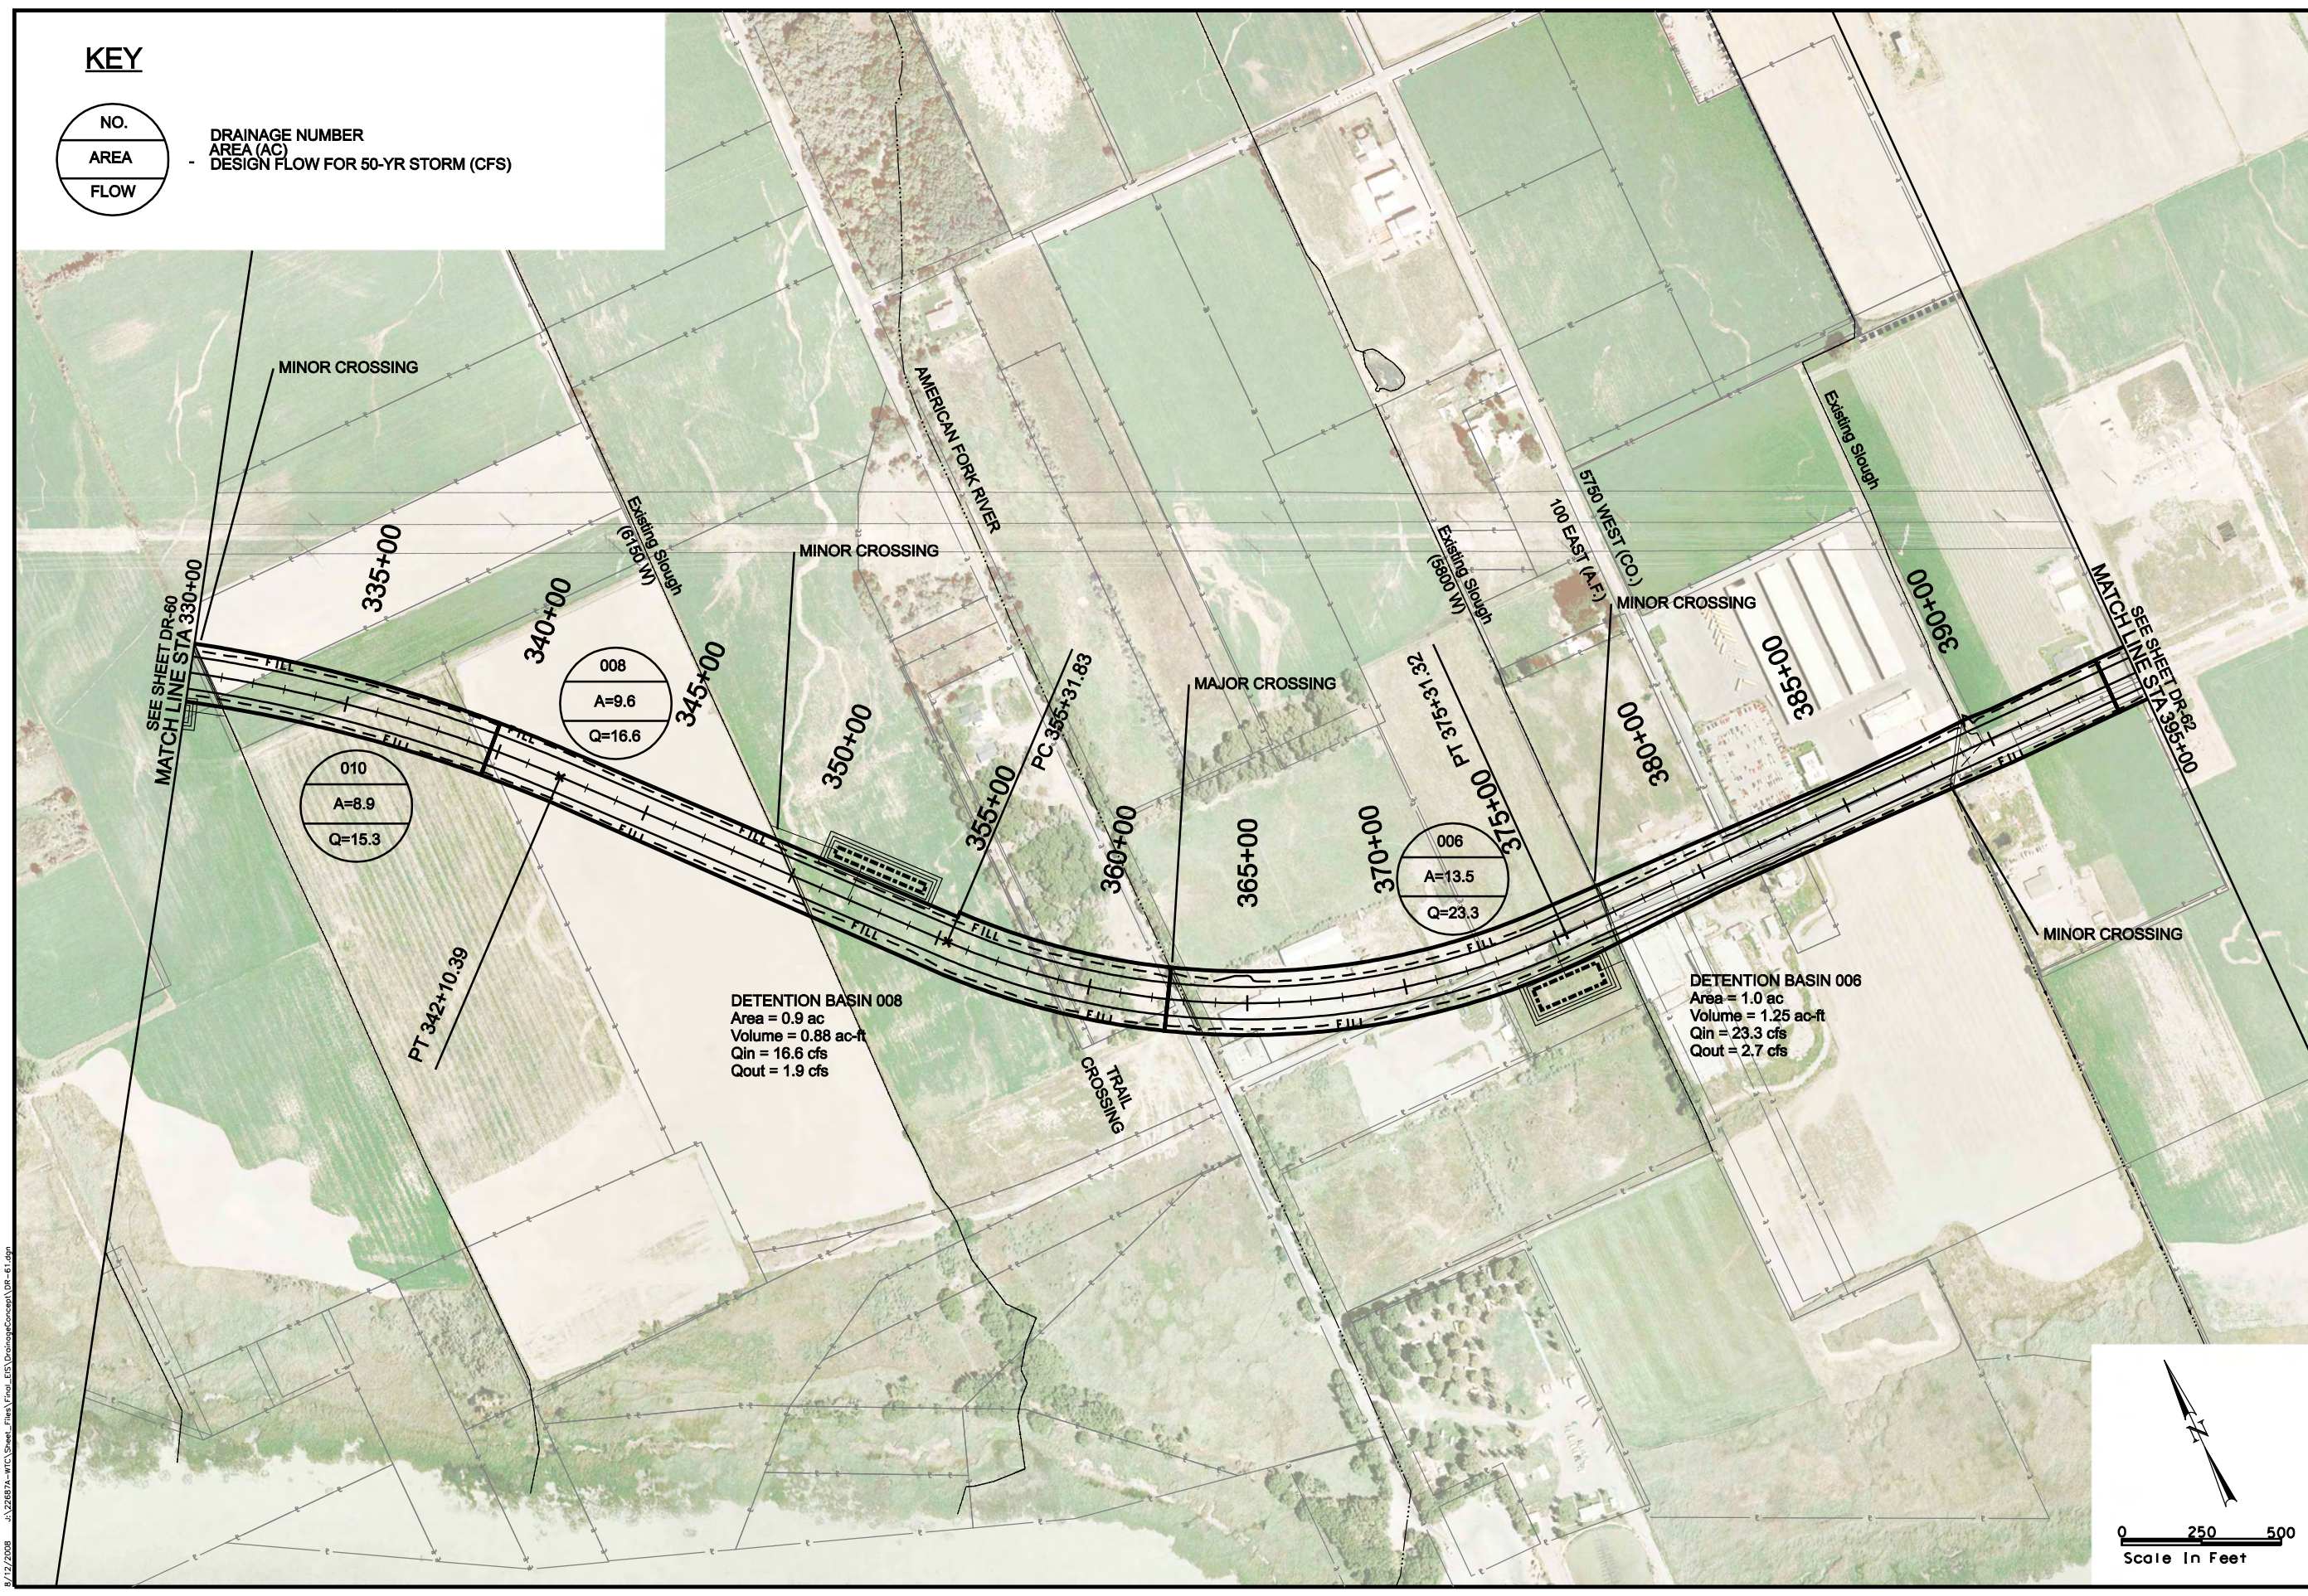

LEGEND

ROW

DRAINAGE EASEMENT

UTILITY RELOCATION EASEMENT

TRANSIT EASEMENTS

CENTER RUNNING

MIXED TRAFFIC

EOP

CENTERLINE

CUT LINE

FILL LINE

WETLANDS

ENVIRONMENTAL
IMPACT STATEMENT


MOUNTAIN VIEW CORRIDOR

ARTERIALS ALTERNATIVE

DRAINAGE CONCEPT

SHEET DR-61 OF 89

8/12/2008 U:\22687A-WTC\Sheet_Files\Trio_LEIS\DrainageConcept\DR-62.DGN

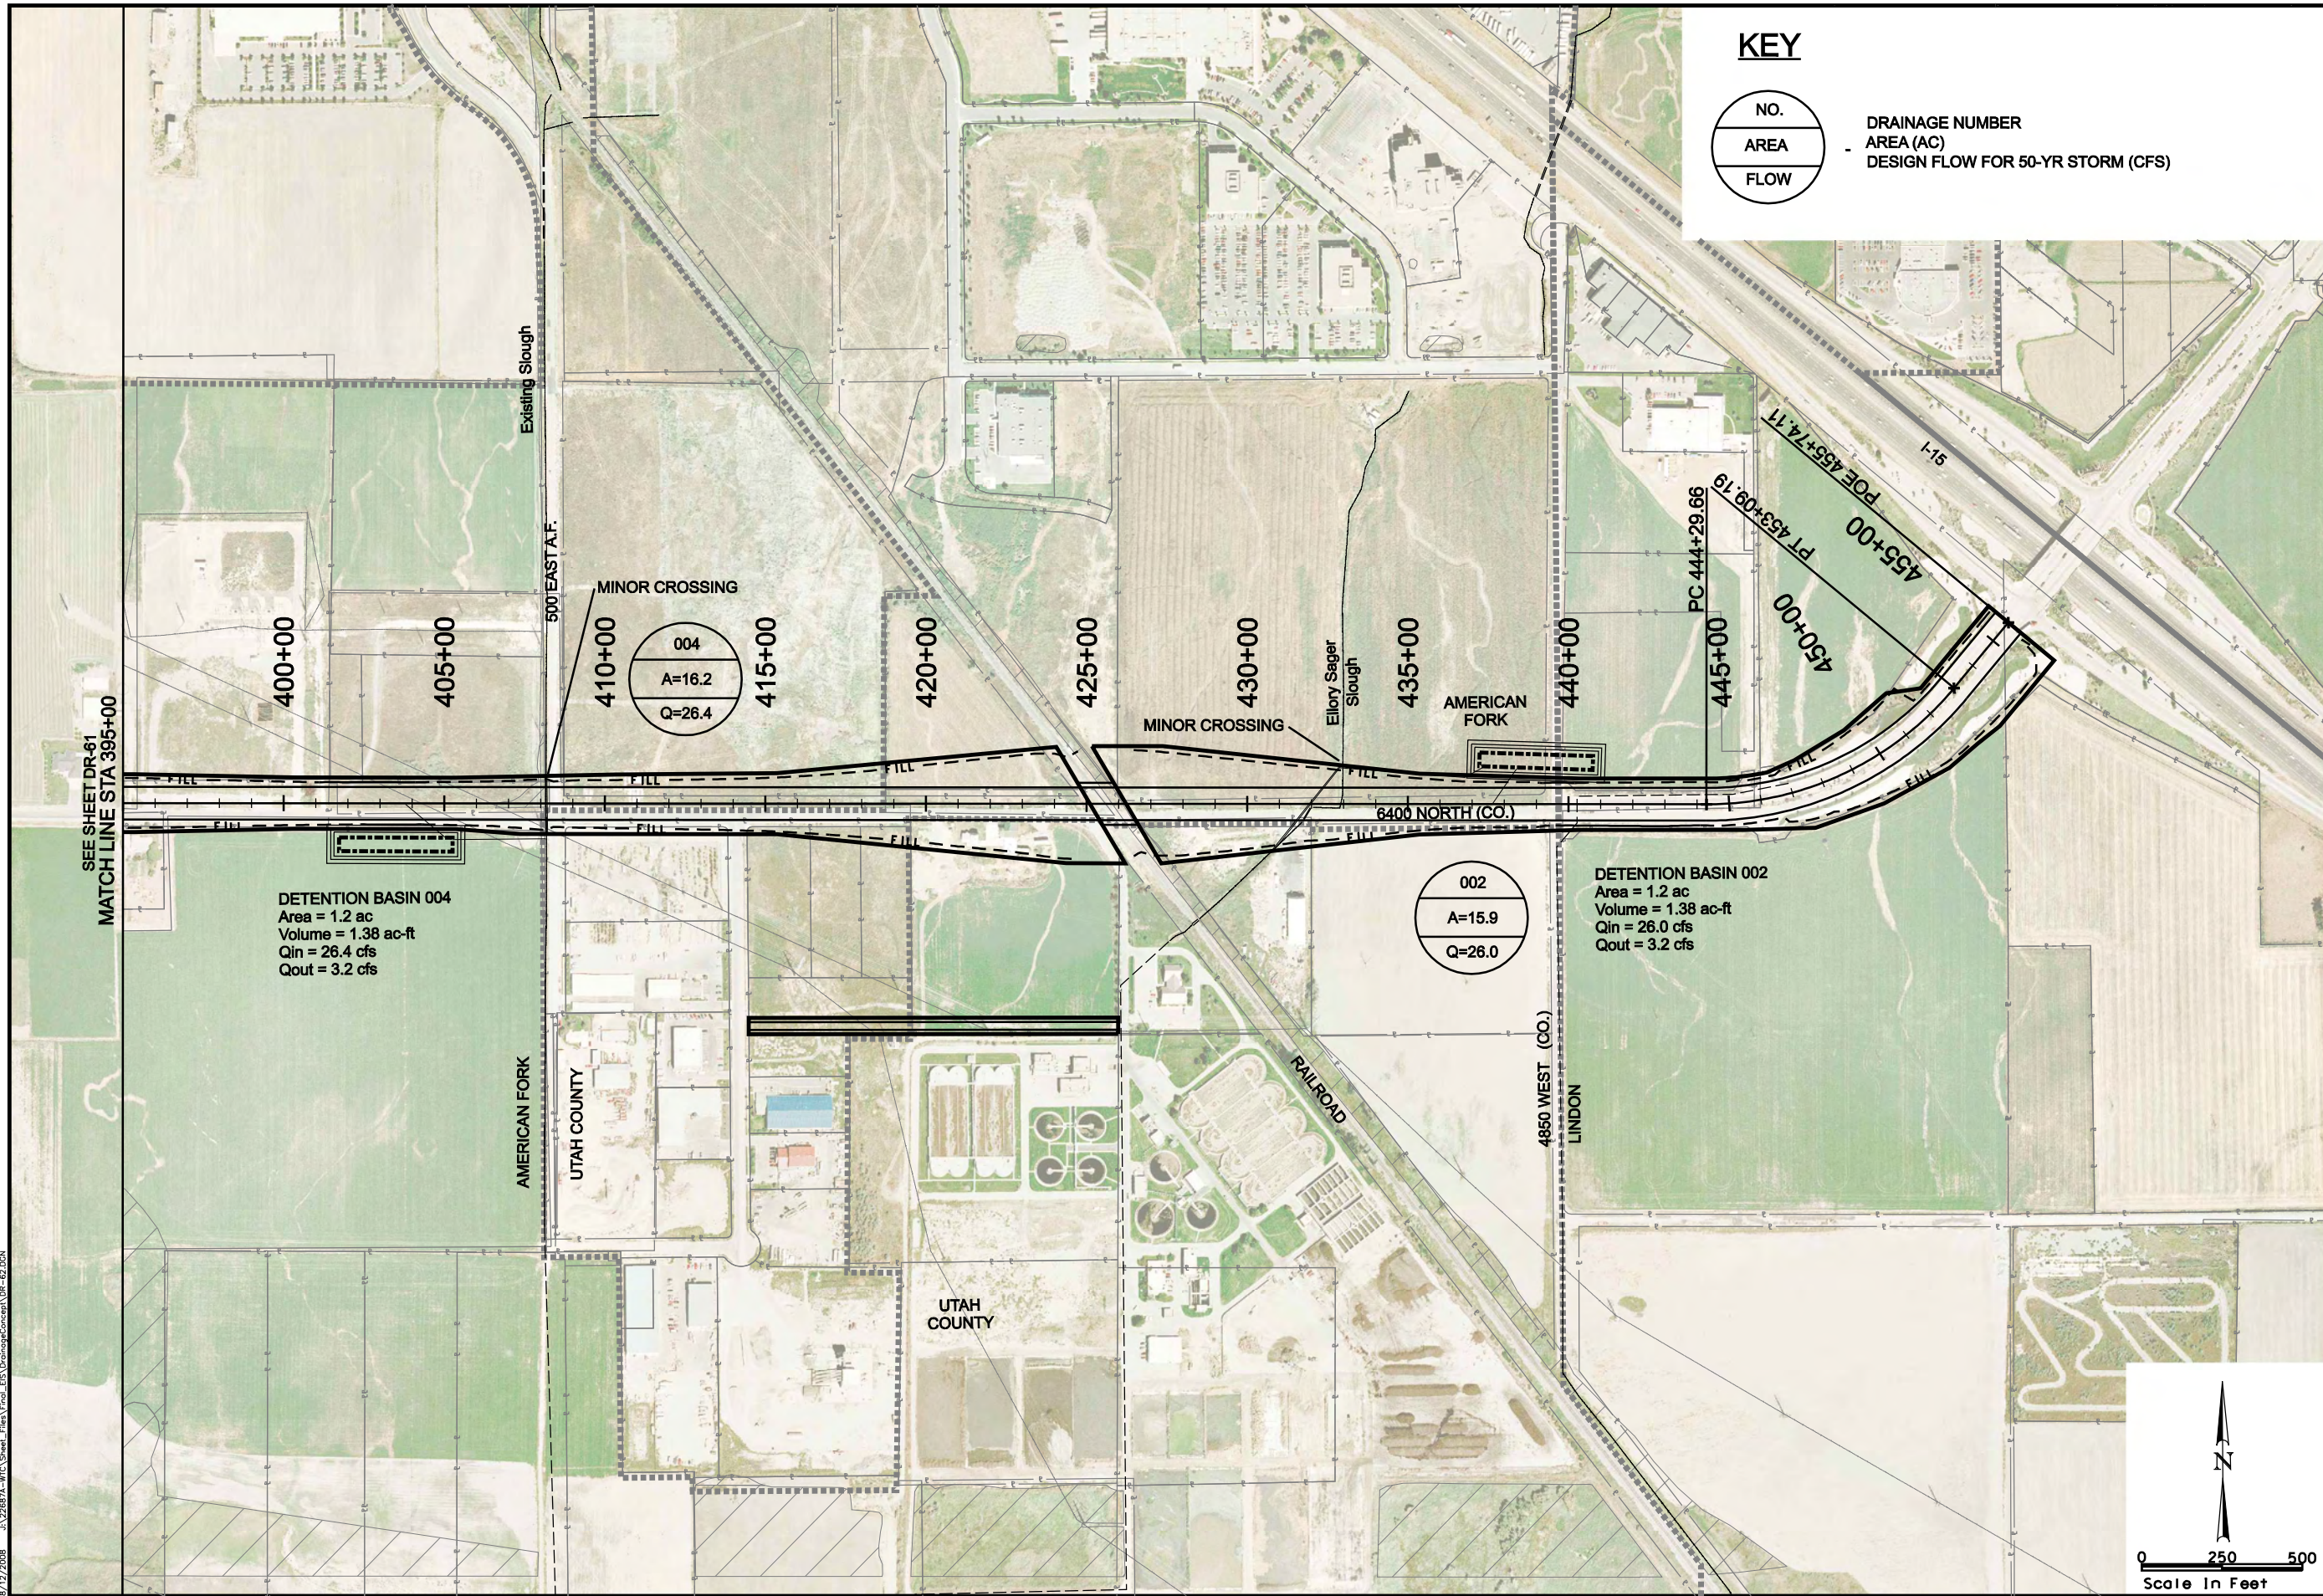

SEE SHEET DR-61
MATCH LINE STA 395+00

DETENTION BASIN 004
Area = 1.2 ac
Volume = 1.38 ac-ft
Qin = 26.4 cfs
Qout = 3.2 cfs

AMERICAN FORK

UTAH COUNTY

UTAH COUNTY


RAILROAD

4850 WEST (CO.)
LONDON

002
A=15.9
Q=26.0

DETENTION BASIN 002
Area = 1.2 ac
Volume = 1.38 ac-ft
Qin = 26.0 cfs
Qout = 3.2 cfs

KEY

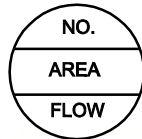

DRAINAGE NUMBER
AREA (AC)
DESIGN FLOW FOR 50-YR STORM (CFS)

EOP
CENTERLINE
CUT LINE
FILL LINE
WETLANDS


LEGEND
ROW
DRAINAGE EASEMENT
UTILITY RELOCATION EASEMENT
TRANSIT EASEMENTS
CENTER RUNNING
MIXED TRAFFIC



MOUNTAIN VIEW CORRIDOR

ARTERIALS ALTERNATIVE

DRAINAGE CONCEPT

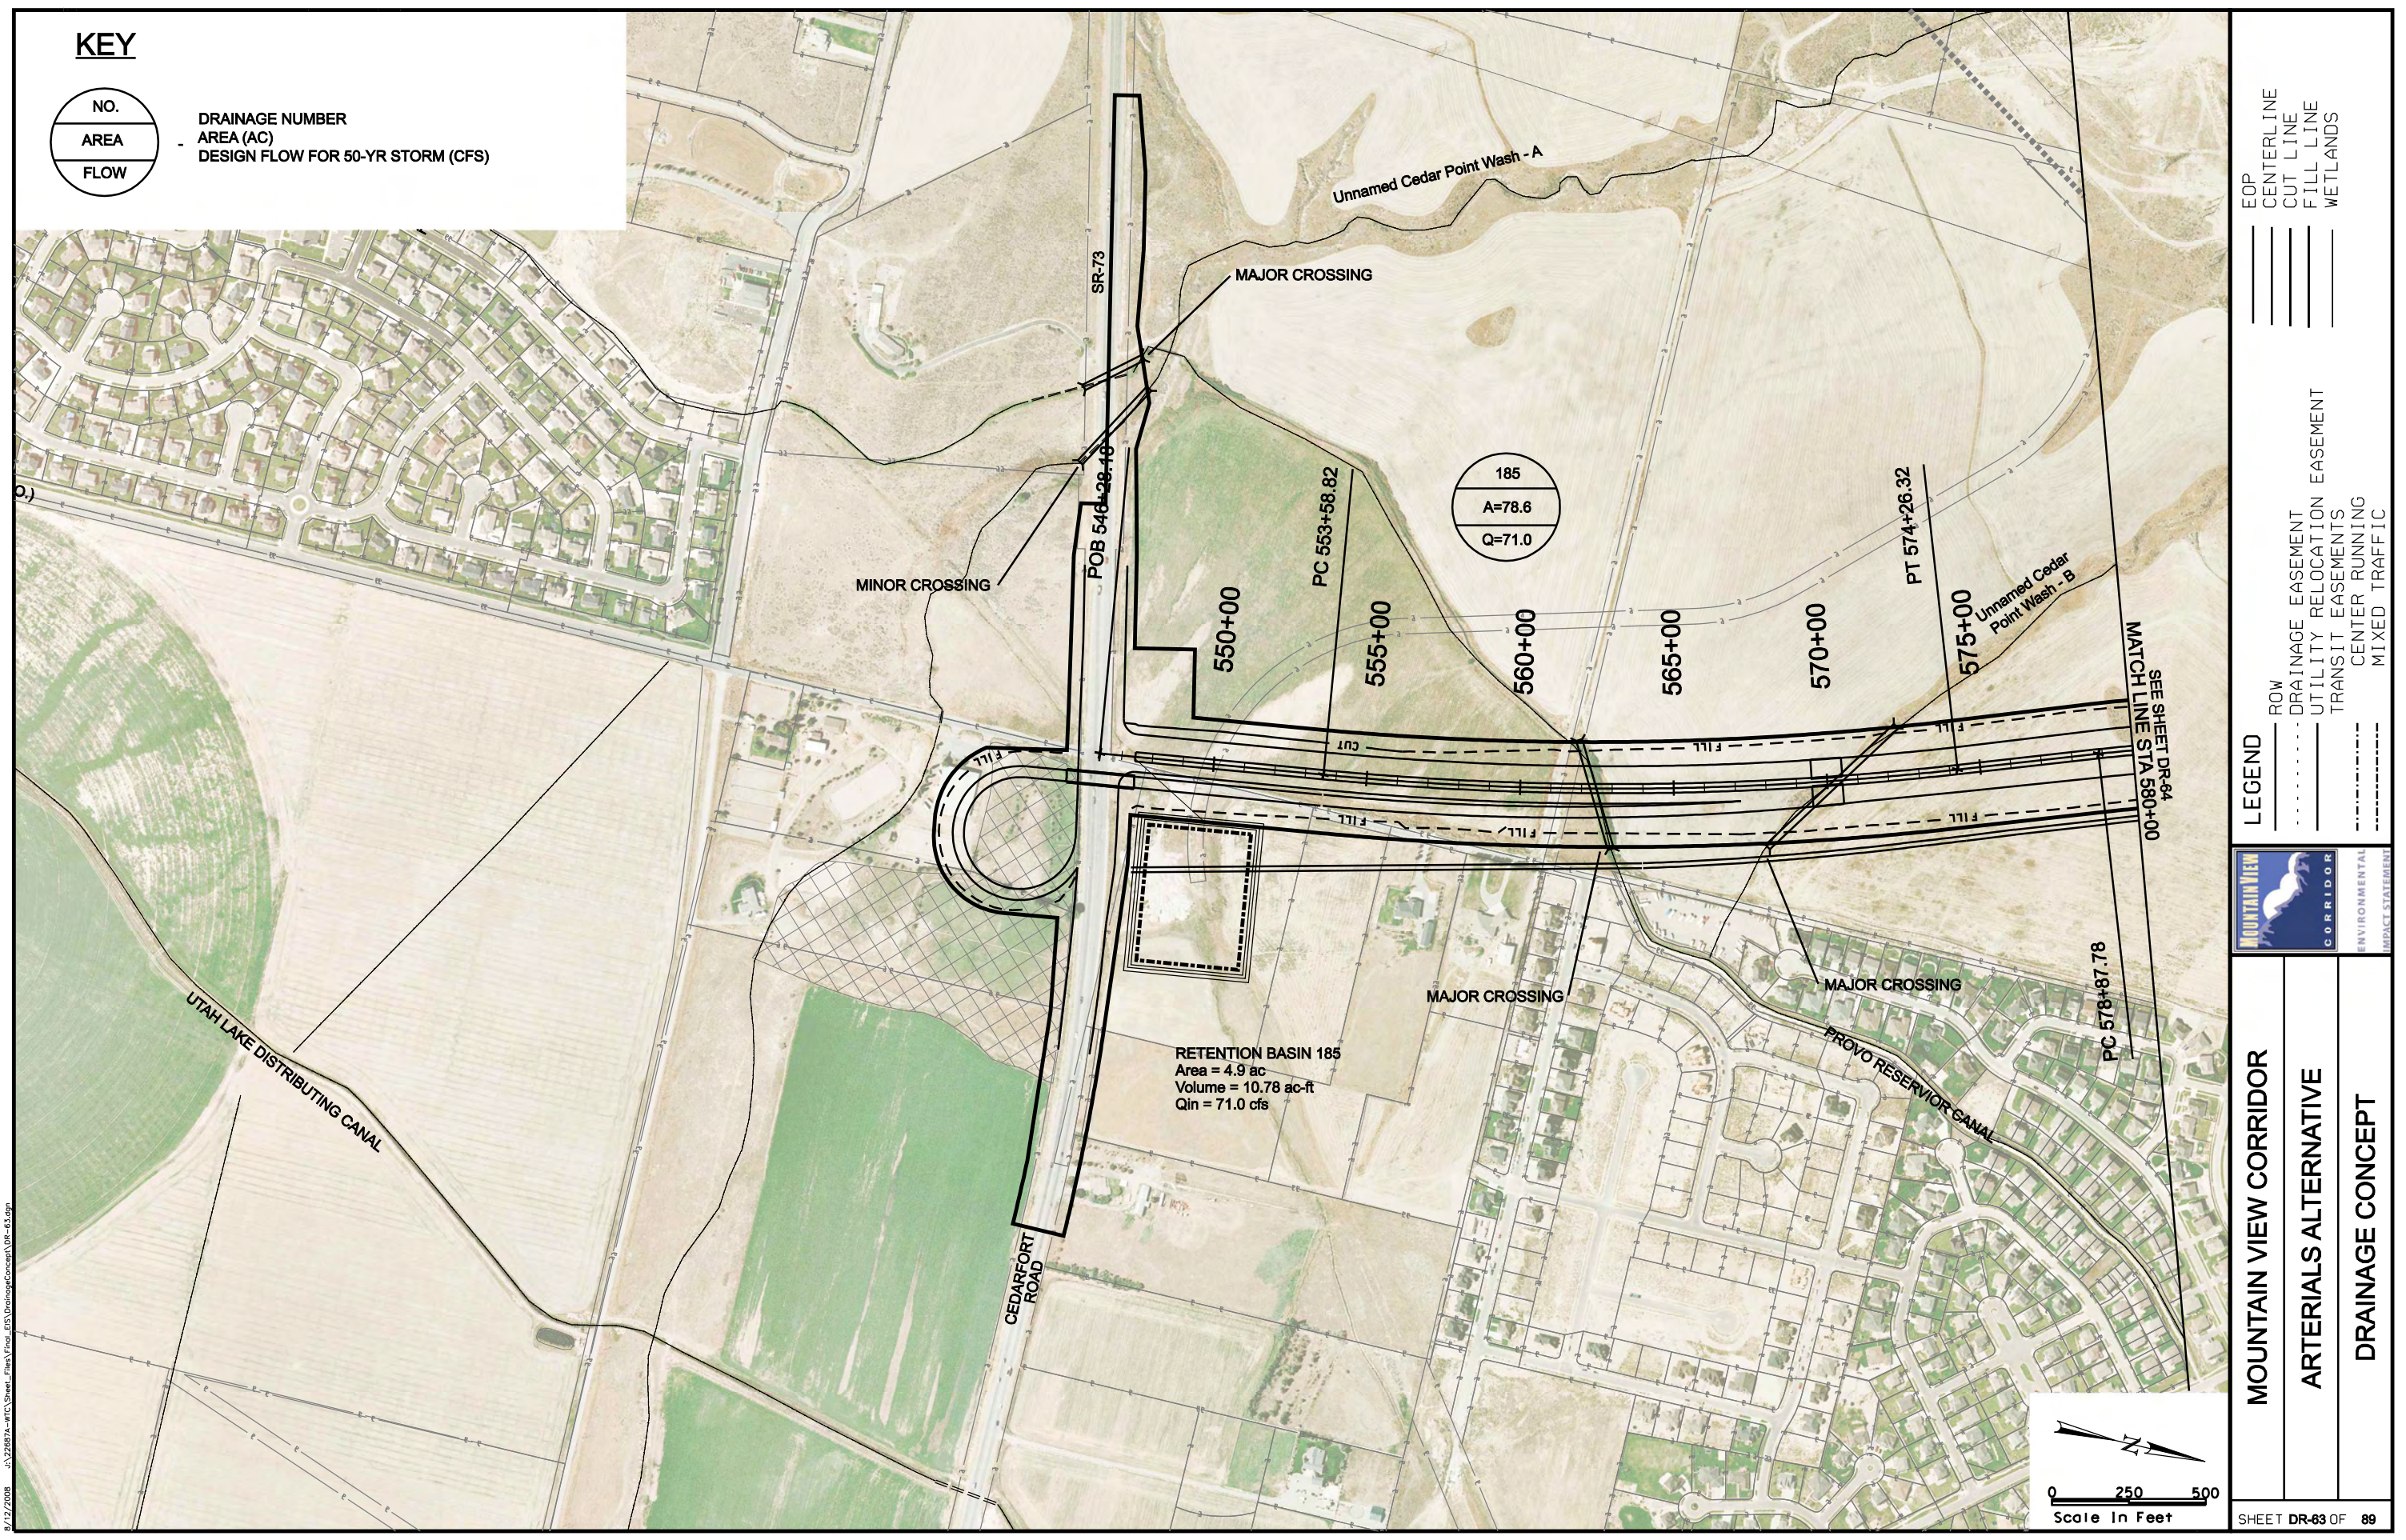

KEY

NO.

AREA

FLOW

DRAINAGE NUMBER
AREA (AC)
DESIGN FLOW FOR 50-YR STORM (CFS)

LEGEND

ROW

DRAINAGE EASEMENT

UTILITY RELOCATION EASEMENT

TRANSIT EASEMENTS

CENTER RUNNING

MIXED TRAFFIC

EOP

CENTERLINE

CUT LINE

FILL LINE

WETLANDS




MOUNTAIN VIEW CORRIDOR

ARTERIALS ALTERNATIVE

DRAINAGE CONCEPT


SHEET DR-63 OF 89

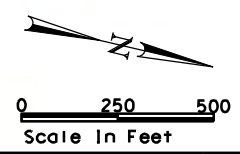


8/12/2008 U:\22687A-MTC\Sheet_Files\Trail_EIS_DrainageConcept\DR-63.dgn

8/12/2008 U:\22687A-WTC\Sheet_Files\Trio_LDS\DrainageConcept\DR-64.dgn

KEY

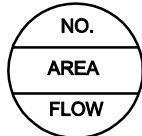

DRAINAGE NUMBER
AREA (AC)
DESIGN FLOW FOR 50-YR STORM (CFS)

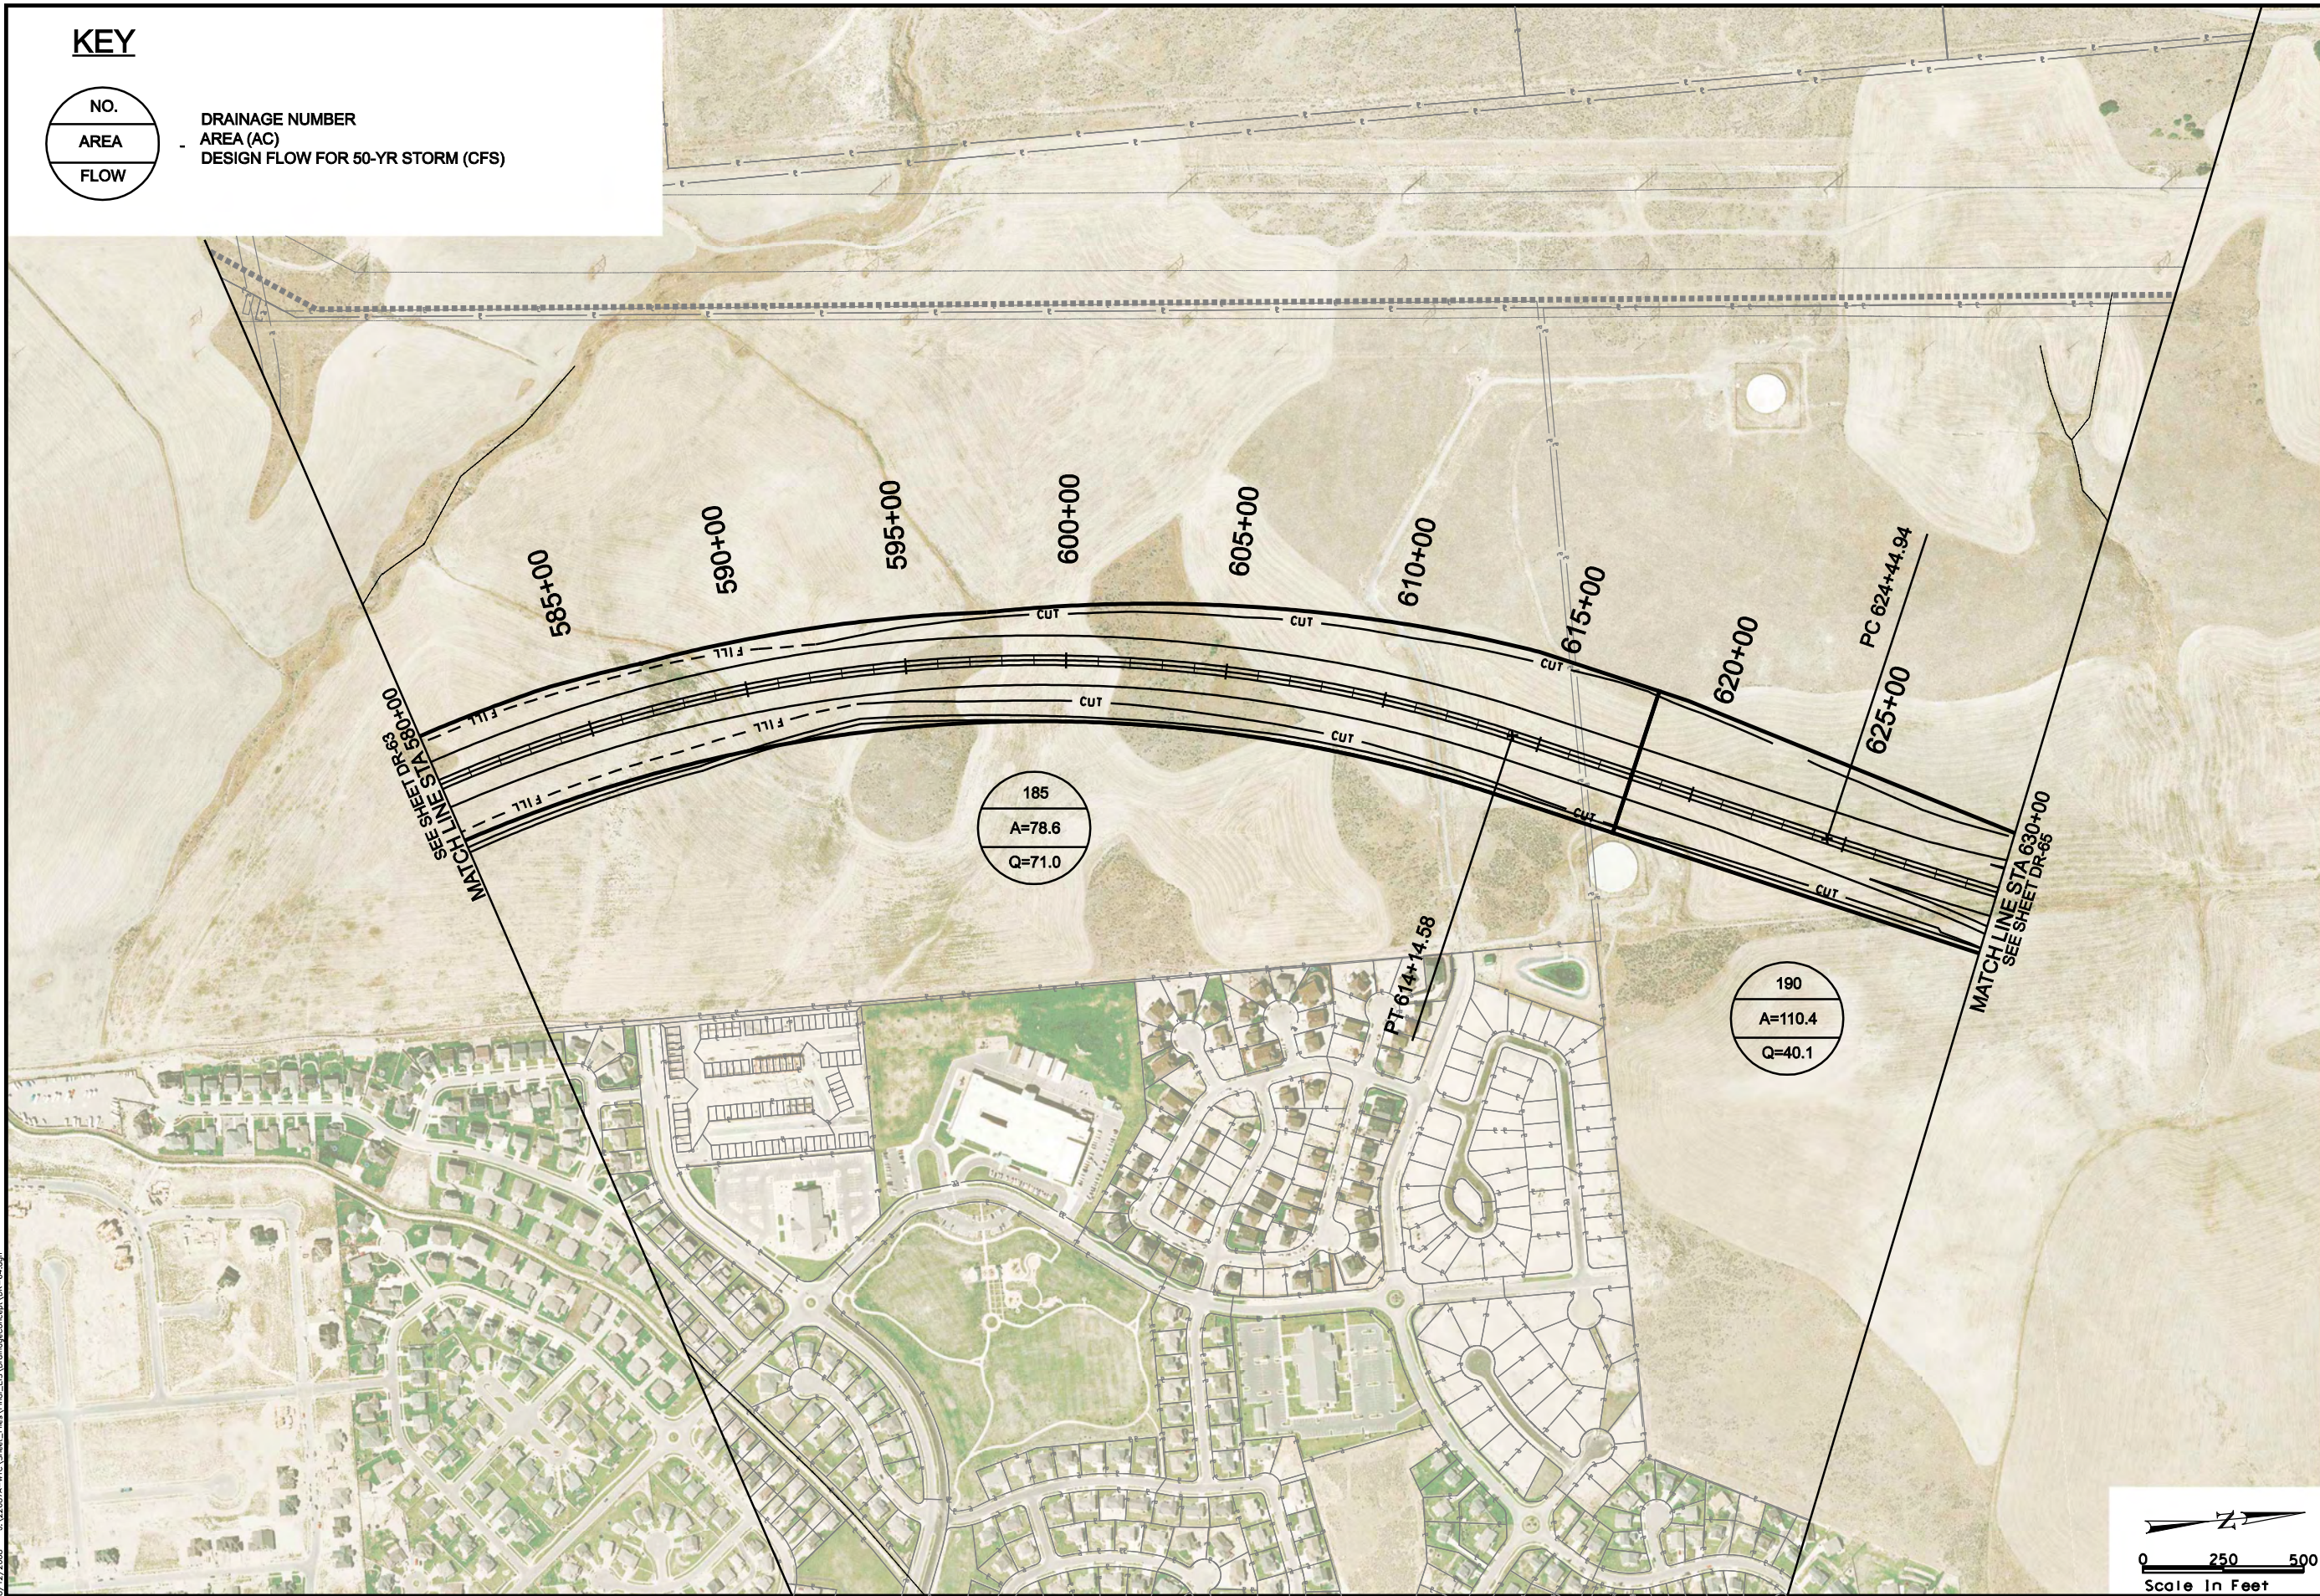

LEGEND

- ROW
- DRAINAGE EASEMENT
- UTILITY RELOCATION EASEMENT
- TRANSIT EASEMENTS
- CENTER RUNNING
- MIXED TRAFFIC




MOUNTAIN VIEW CORRIDOR


ARTERIALS ALTERNATIVE

DRAINAGE CONCEPT

- EOP
- CENTERLINE
- CUT LINE
- FILL LINE
- WETLANDS

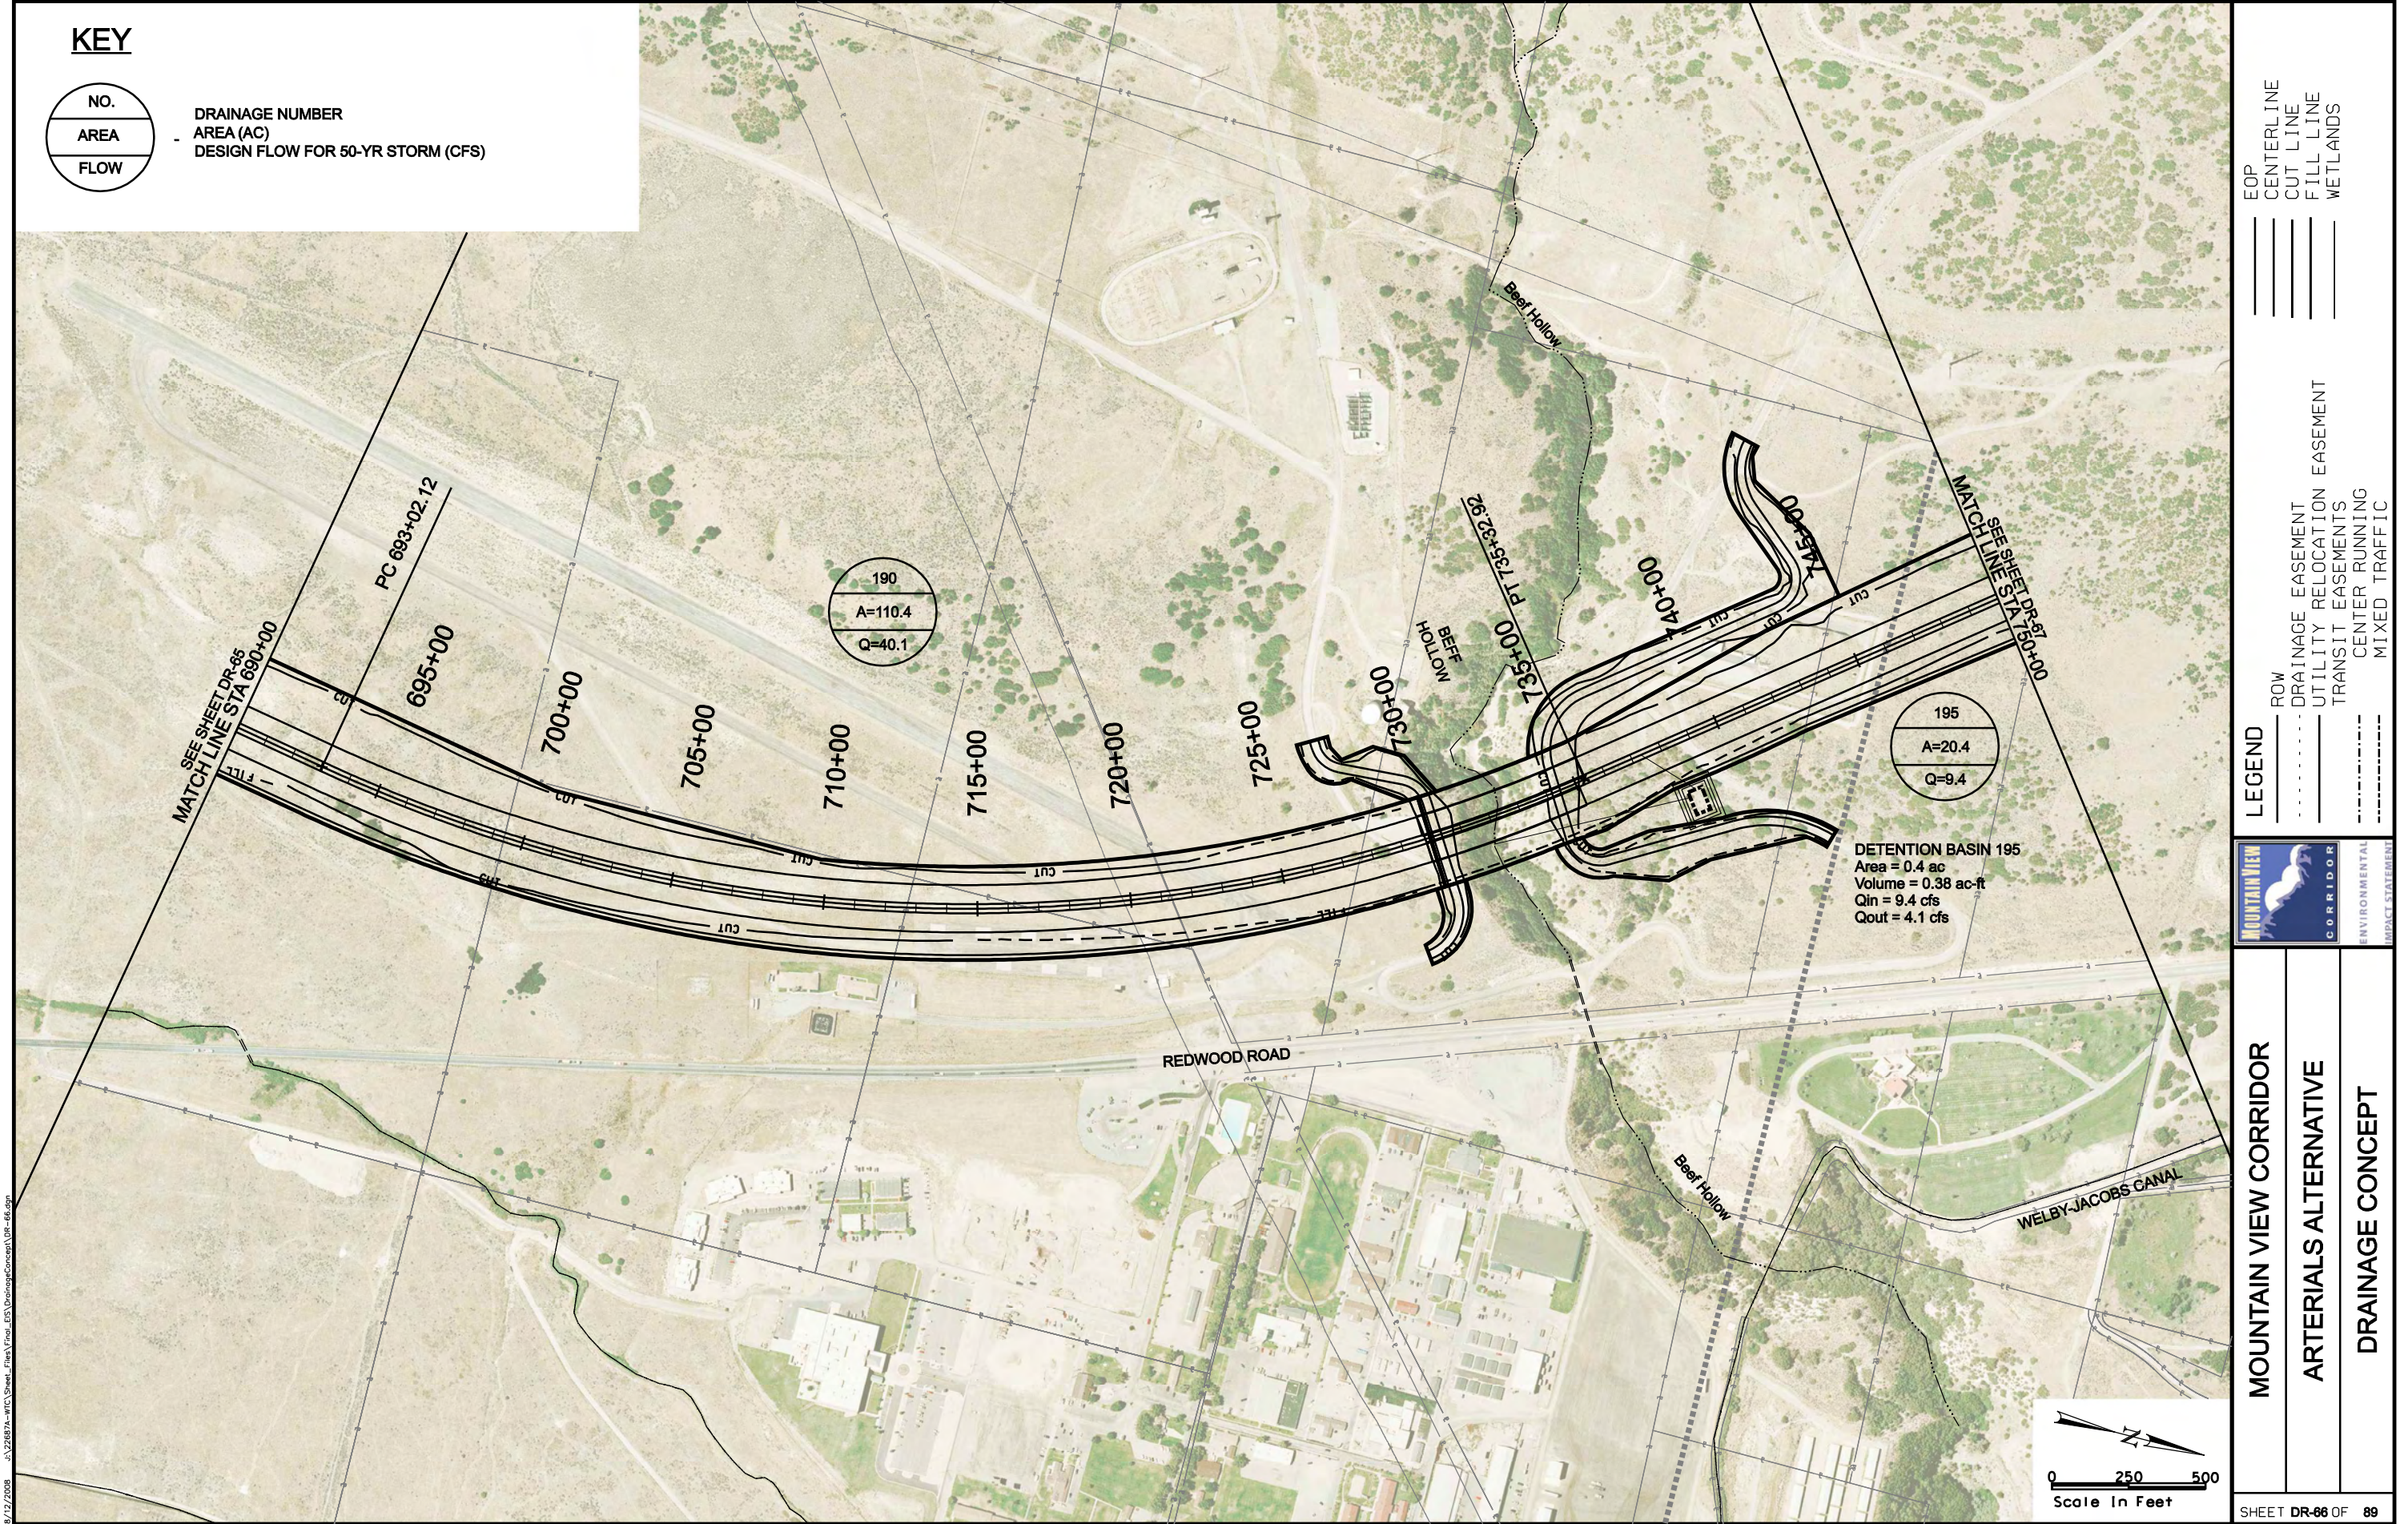

KEY

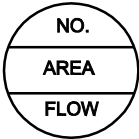

DRAINAGE NUMBER
AREA (AC)
DESIGN FLOW FOR 50-YR STORM (CFS)

- EOP
CENTERLINE
CUT LINE
FILL LINE
WETLANDS

- LEGEND
- ROW
DRAINAGE EASEMENT
UTILITY RELOCATION EASEMENT
TRANSIT EASEMENTS
CENTER RUNNING
MIXED TRAFFIC




MOUNTAIN VIEW CORRIDOR

ARTERIALS ALTERNATIVE



DRAINAGE CONCEPT

8/12/2008 U:\22687A-WTC\Sheet_Files\Tria_LES_DrainageConcept\DR-67.dgn

KEY

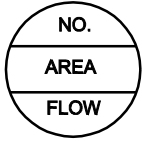

DRAINAGE NUMBER
AREA (AC)
DESIGN FLOW FOR 50-YR STORM (CFS)

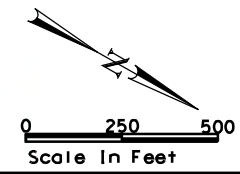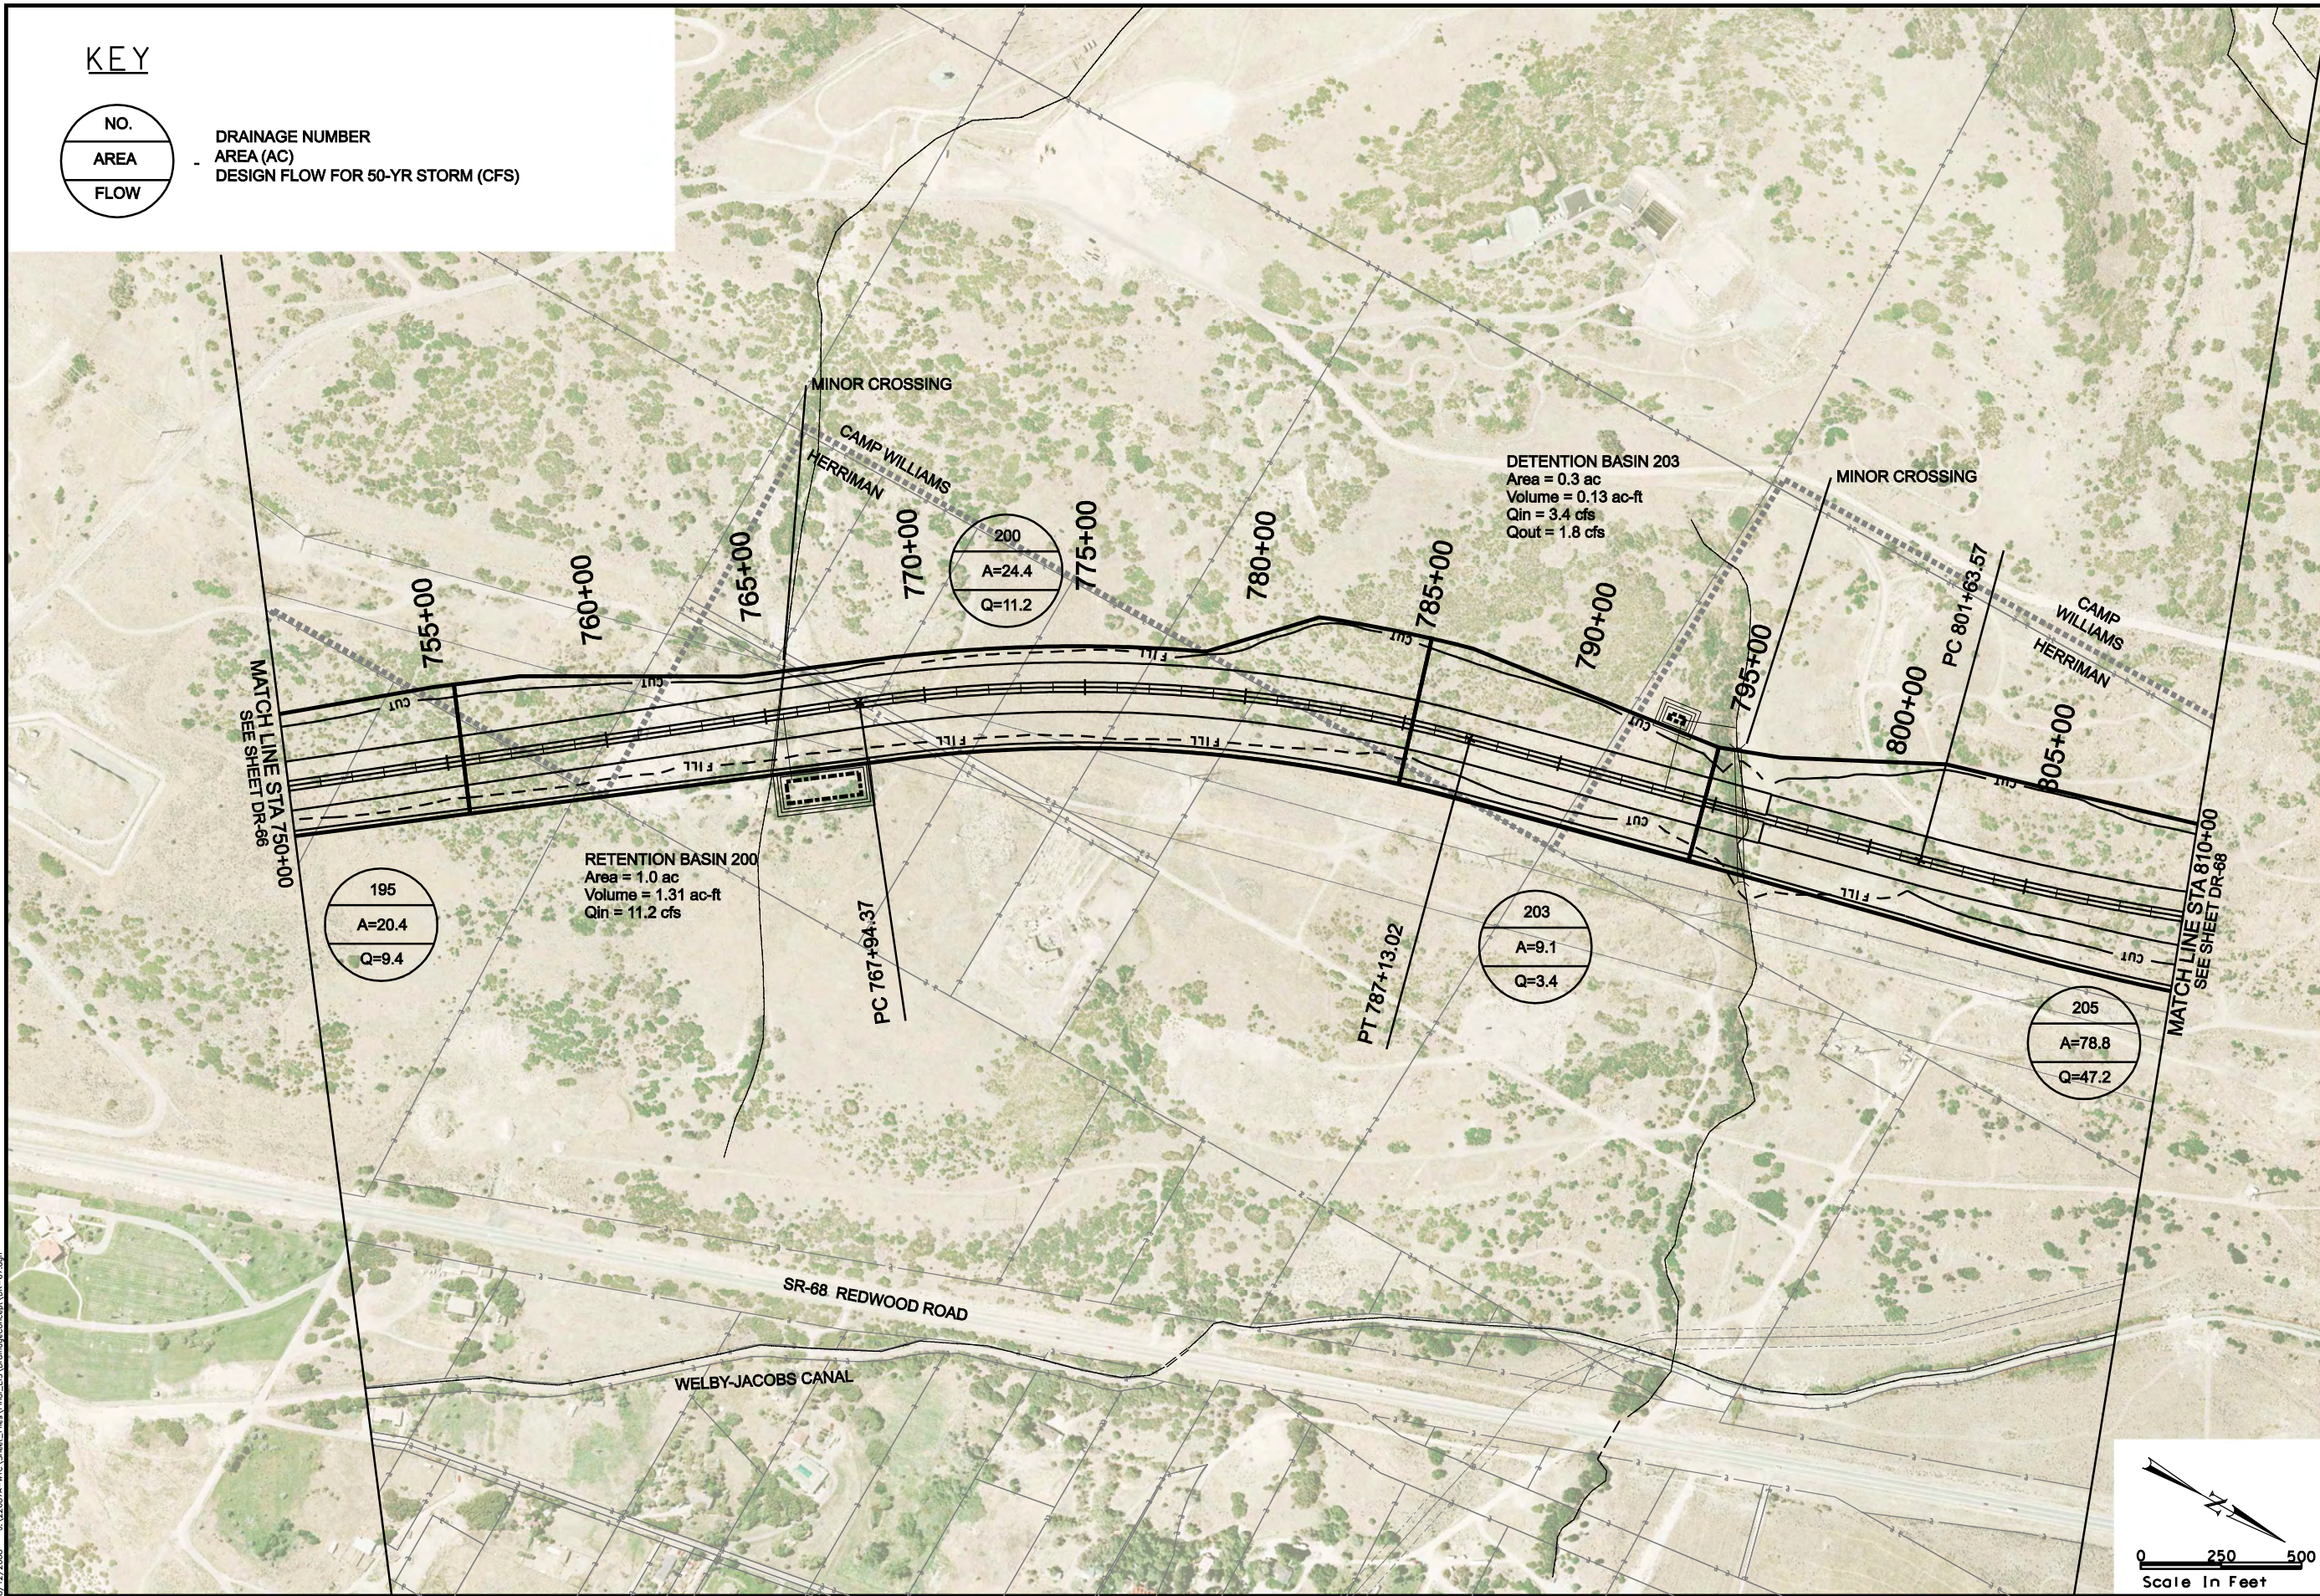


- EOP
- CENTERLINE
 - CUT LINE
 - FILL LINE
 - WETLANDS

- LEGEND
- ROW
 - DRAINAGE EASEMENT
 - UTILITY RELOCATION EASEMENT
 - TRANSIT EASEMENTS
 - CENTER RUNNING
 - MIXED TRAFFIC



MOUNTAIN VIEW CORRIDOR
ARTERIALS ALTERNATIVE
DRAINAGE CONCEPT

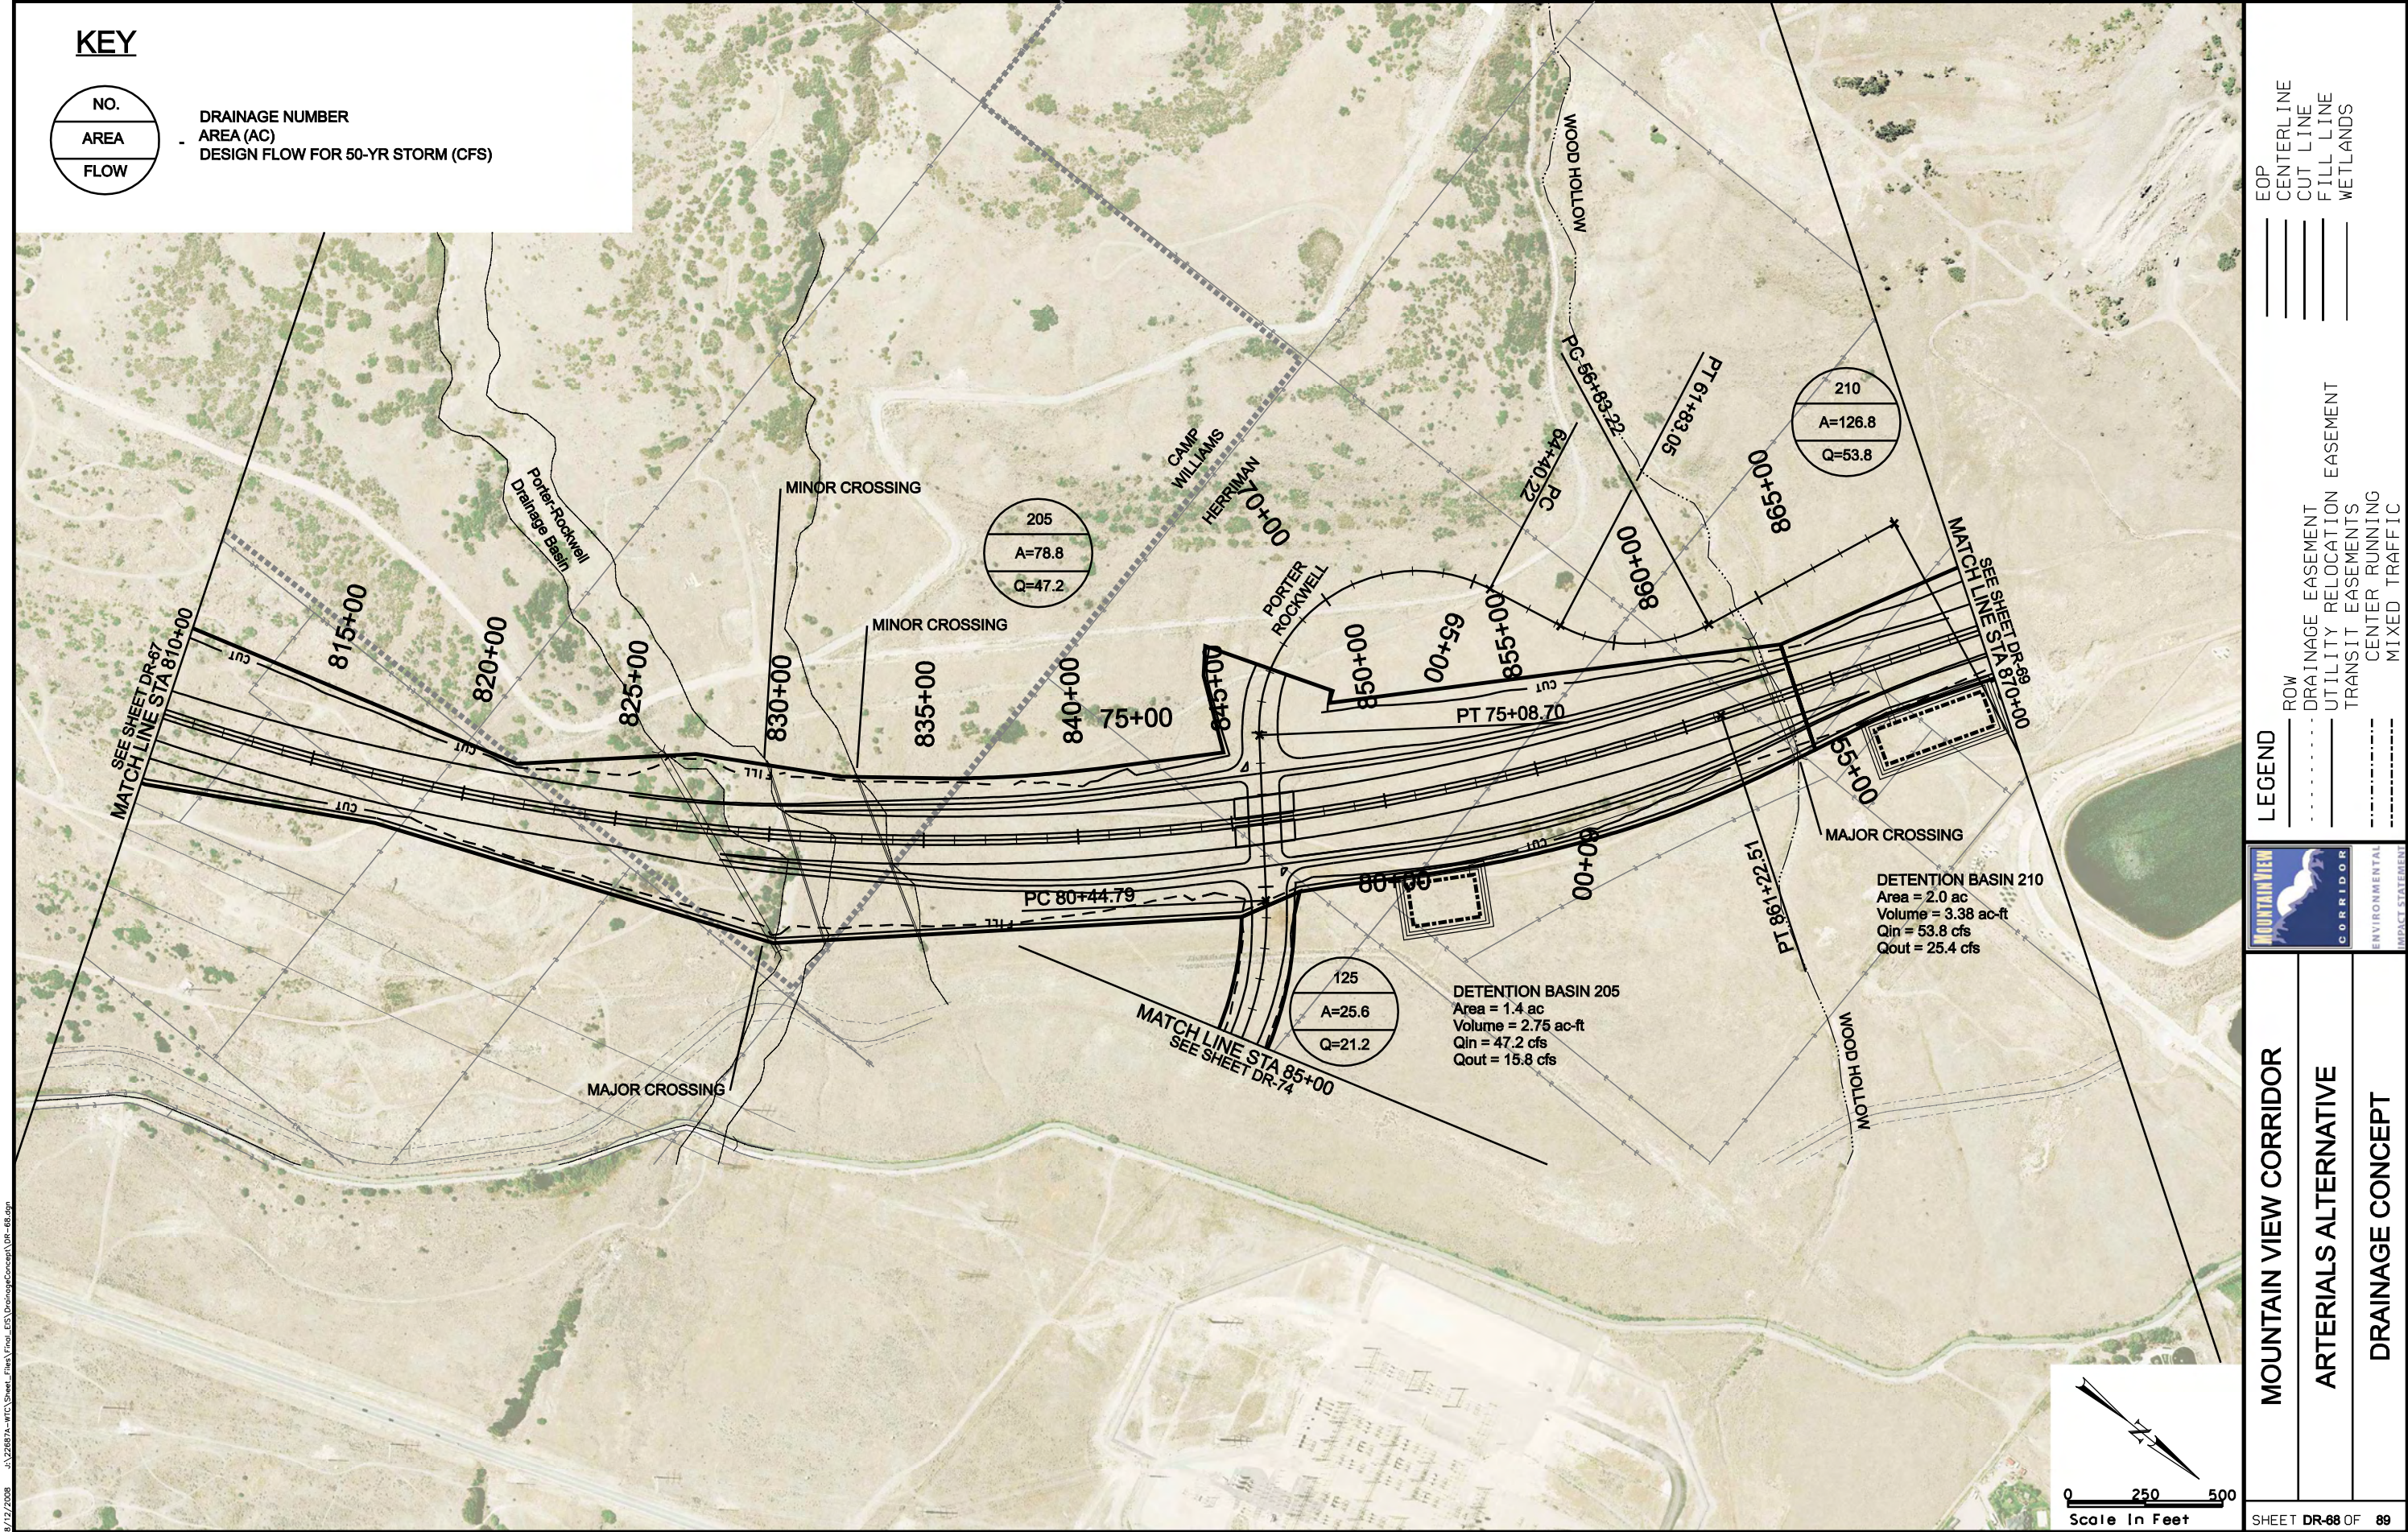

KEY

NO.

AREA

FLOW

DRAINAGE NUMBER

AREA (AC)

DESIGN FLOW FOR 50-YR STORM (CFS)

LEGEND

EOP

CENTERLINE

CUT LINE

FILL LINE

WETLANDS

LEGEND

ROW

DRAINAGE EASEMENT

UTILITY RELOCATION EASEMENT

TRANSIT EASEMENTS

CENTER RUNNING


MIXED TRAFFIC



MOUNTAIN VIEW CORRIDOR


ARTERIALS ALTERNATIVE

DRAINAGE CONCEPT

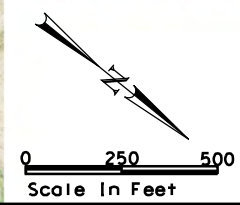

8/12/2008 U:\22687A-WTC\Sheet_Files\Trio_LES\DrainageConcept\DR-69.dgn

KEY

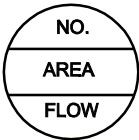

DRAINAGE NUMBER
AREA (AC)
DESIGN FLOW FOR 50-YR STORM (CFS)

EOP
CENTERLINE
CUT LINE
FILL LINE
WETLANDS


LEGEND
ROW
DRAINAGE EASEMENT
UTILITY RELOCATION
TRANSIT EASEMENTS
CENTER RUNNING
MIXED TRAFFIC




MOUNTAIN VIEW CORRIDOR

ARTERIALS ALTERNATIVE


DRAINAGE CONCEPT

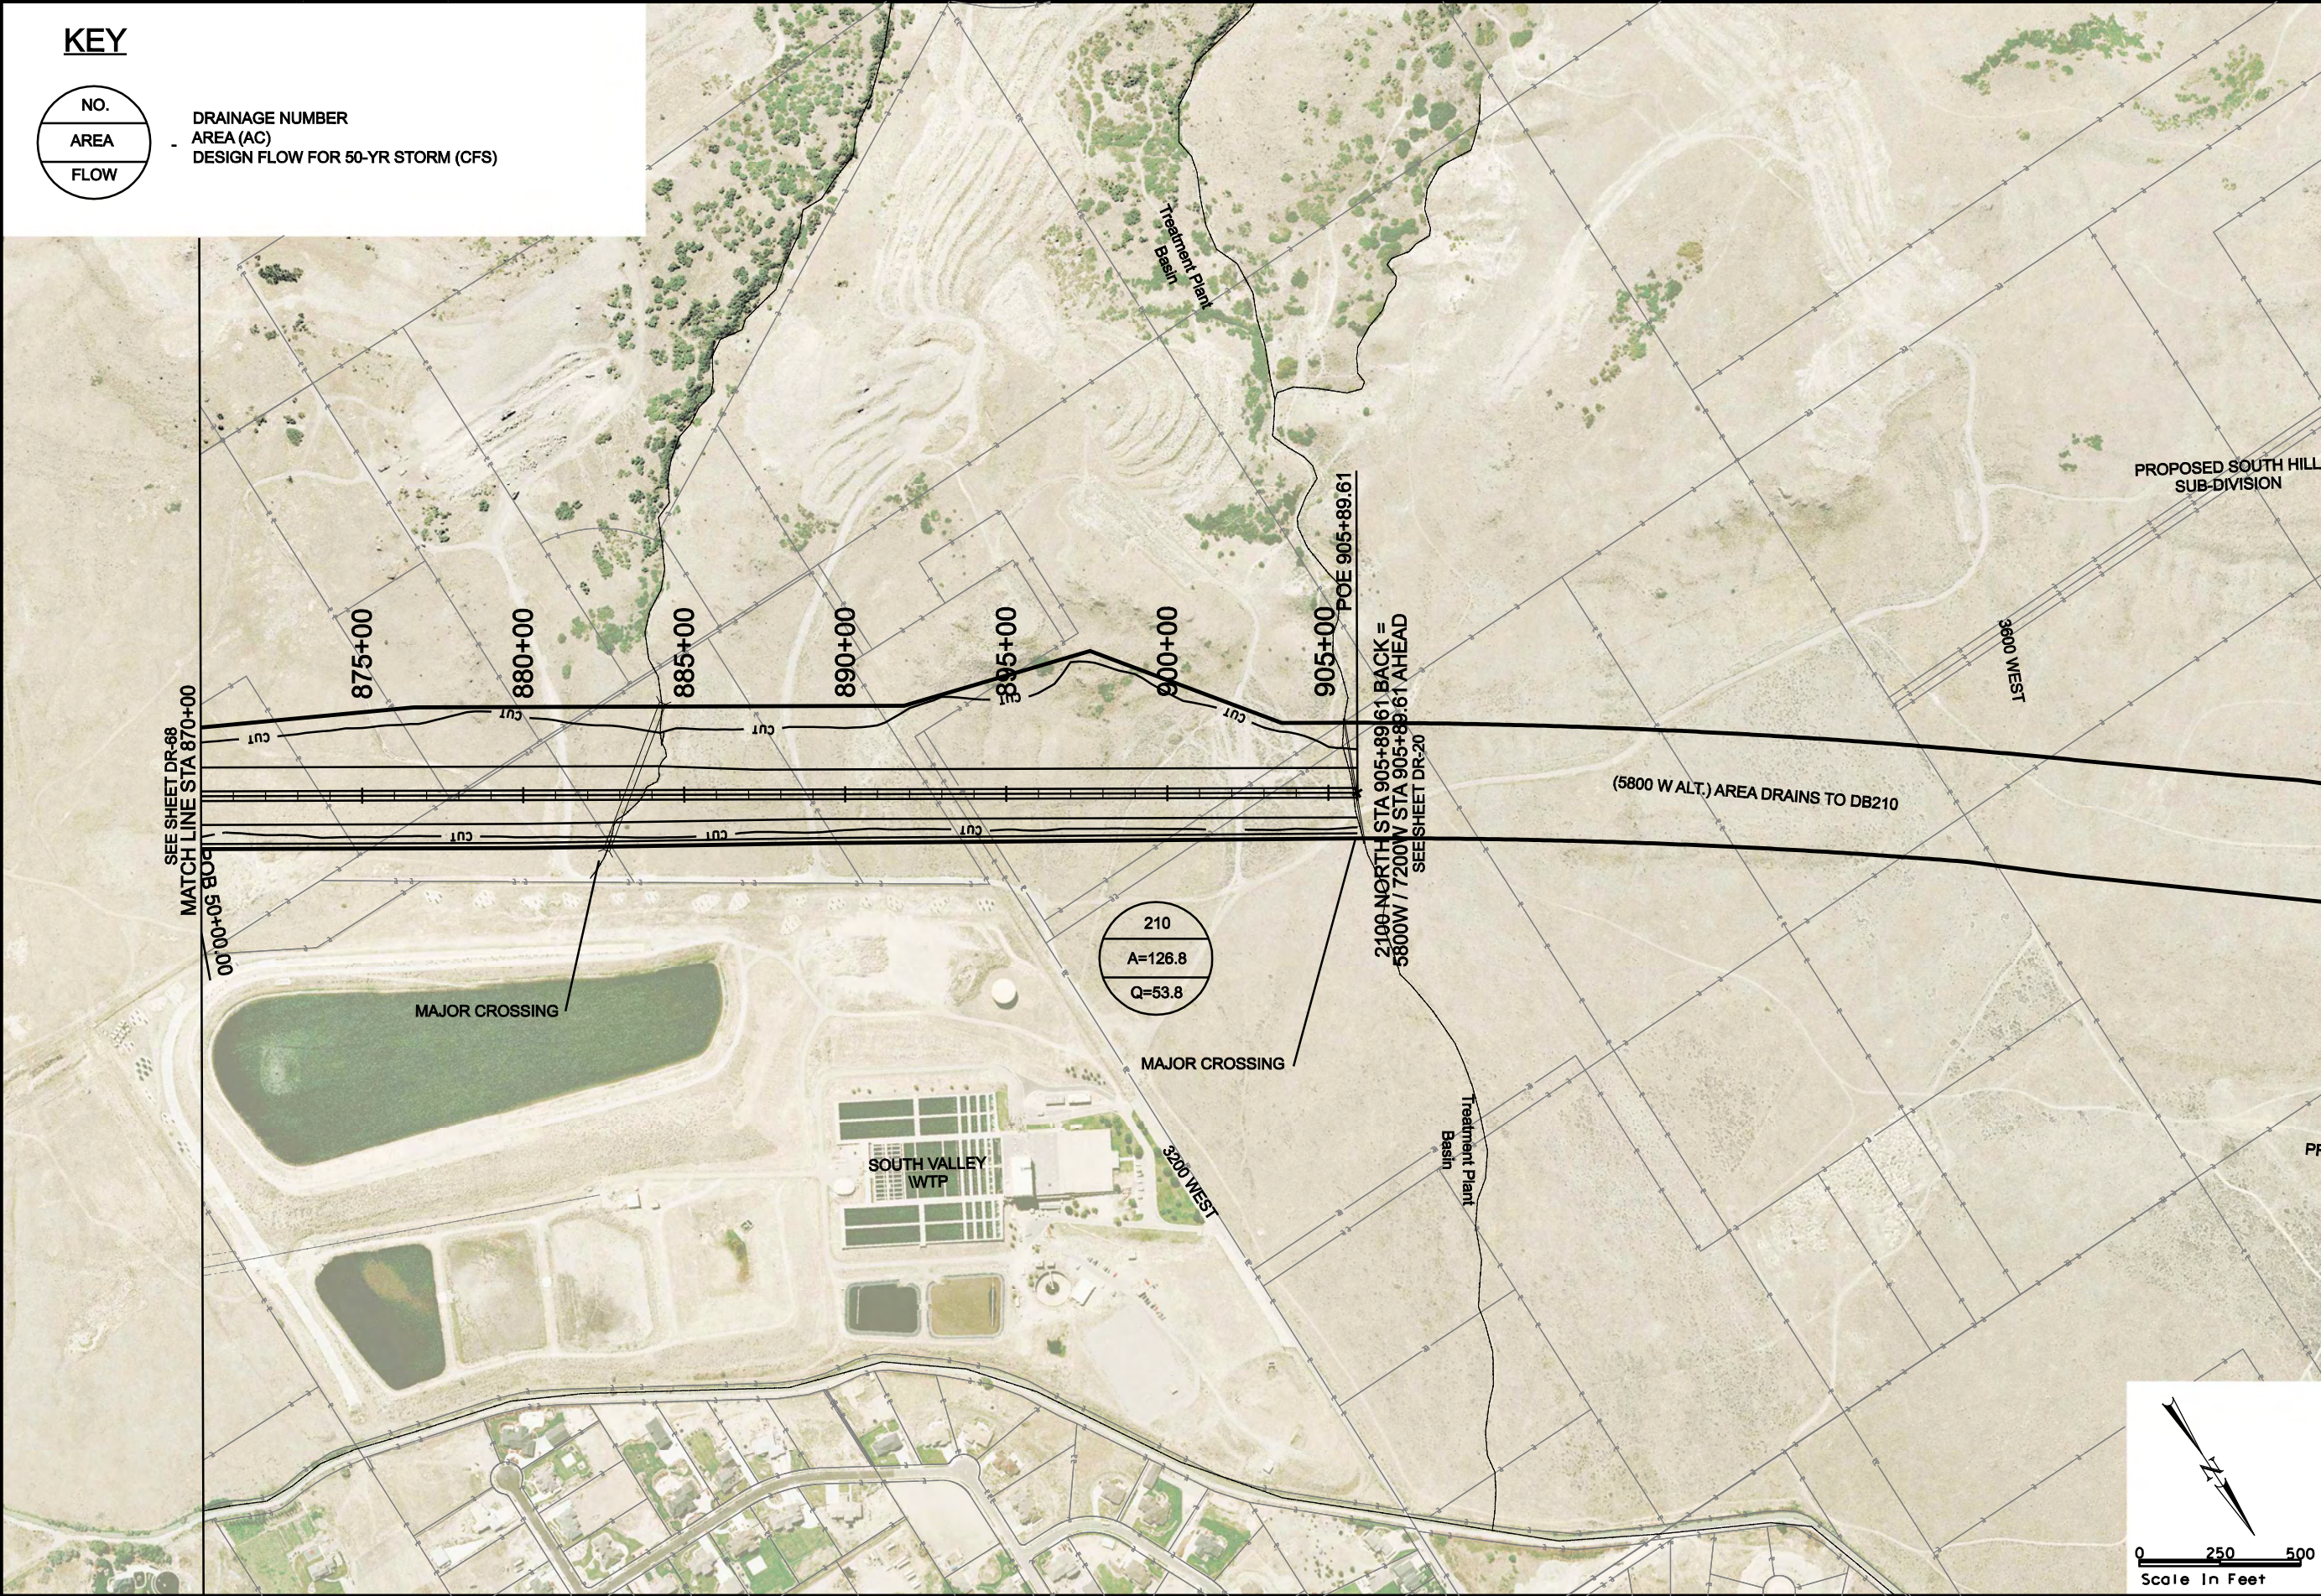

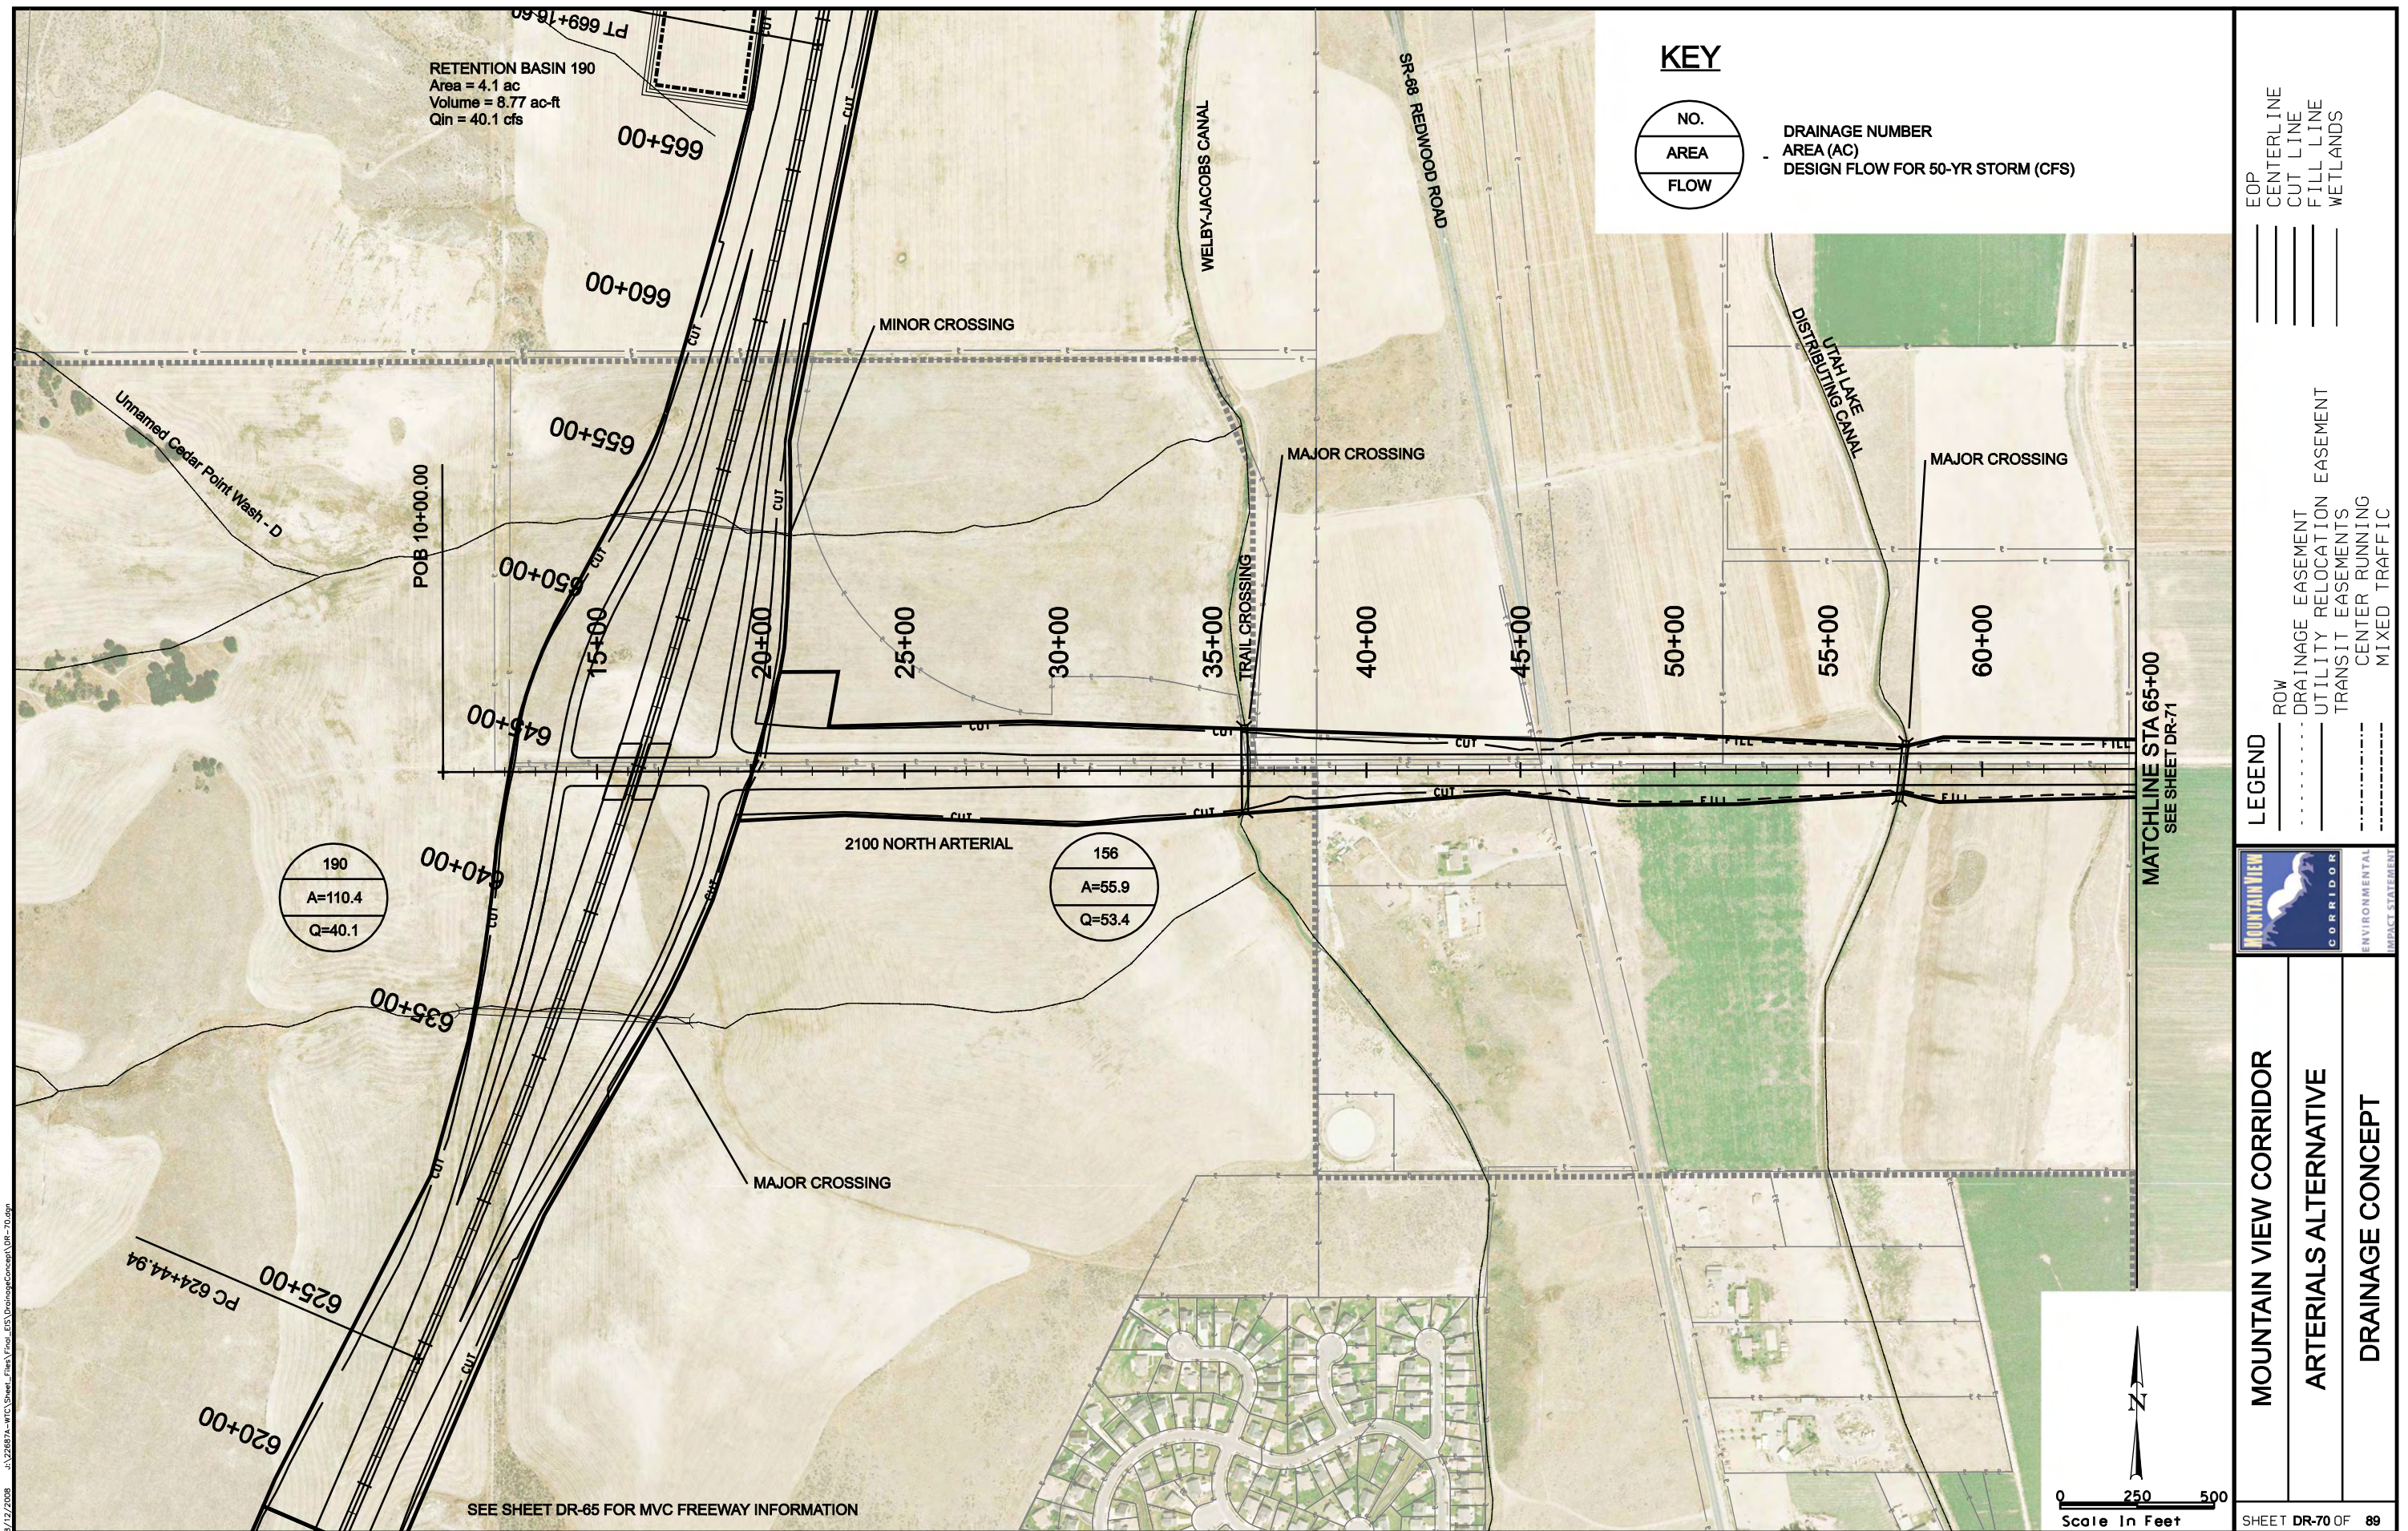

8/12/2008 U:\22687A-WTC\Sheet_Files\Trio_LES\DrainageConcept\DR-71.dgn

KEY

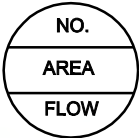

DRAINAGE NUMBER
AREA (AC)
DESIGN FLOW FOR 50-YR STORM (CFS)

SEE SHEET DR-70
MATCHLINE STA 65+00

70+00

75+00

80+00

85+00

90+00

95+00

100+00

105+00

110+00

115+00

120+00


125+00

PT 128+02.56

MATCHLINE STA 130+00
SEE SHEET DR-72

2100 NORTH ARTERIAL

10400 WEST (CO.)

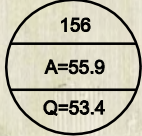


DETENTION BASIN 156
Area = 1.7 ac
Volume = 3.63 ac-ft
Qin = 53.4 cfs
Qout = 11.2 cfs

PC 122+32.89

PRC 125+02.14

JORDAN RIVER

JORDAN RIVER
PARKWAY TRAIL

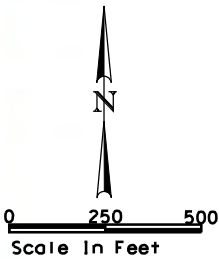

EOP
CENTERLINE
CUT LINE
FILL LINE
WETLANDS

LEGEND
ROW
DRAINAGE EASEMENT
UTILITY RELOCATION EASEMENT
TRANSIT EASEMENTS
CENTER RUNNING
MIXED TRAFFIC




MOUNTAIN VIEW CORRIDOR

ARTERIALS ALTERNATIVE

DRAINAGE CONCEPT

8/12/2008 U:\22687A-WTC\Sheet_Files\Trio_LES_DrainageConcept\DR-72.DGN

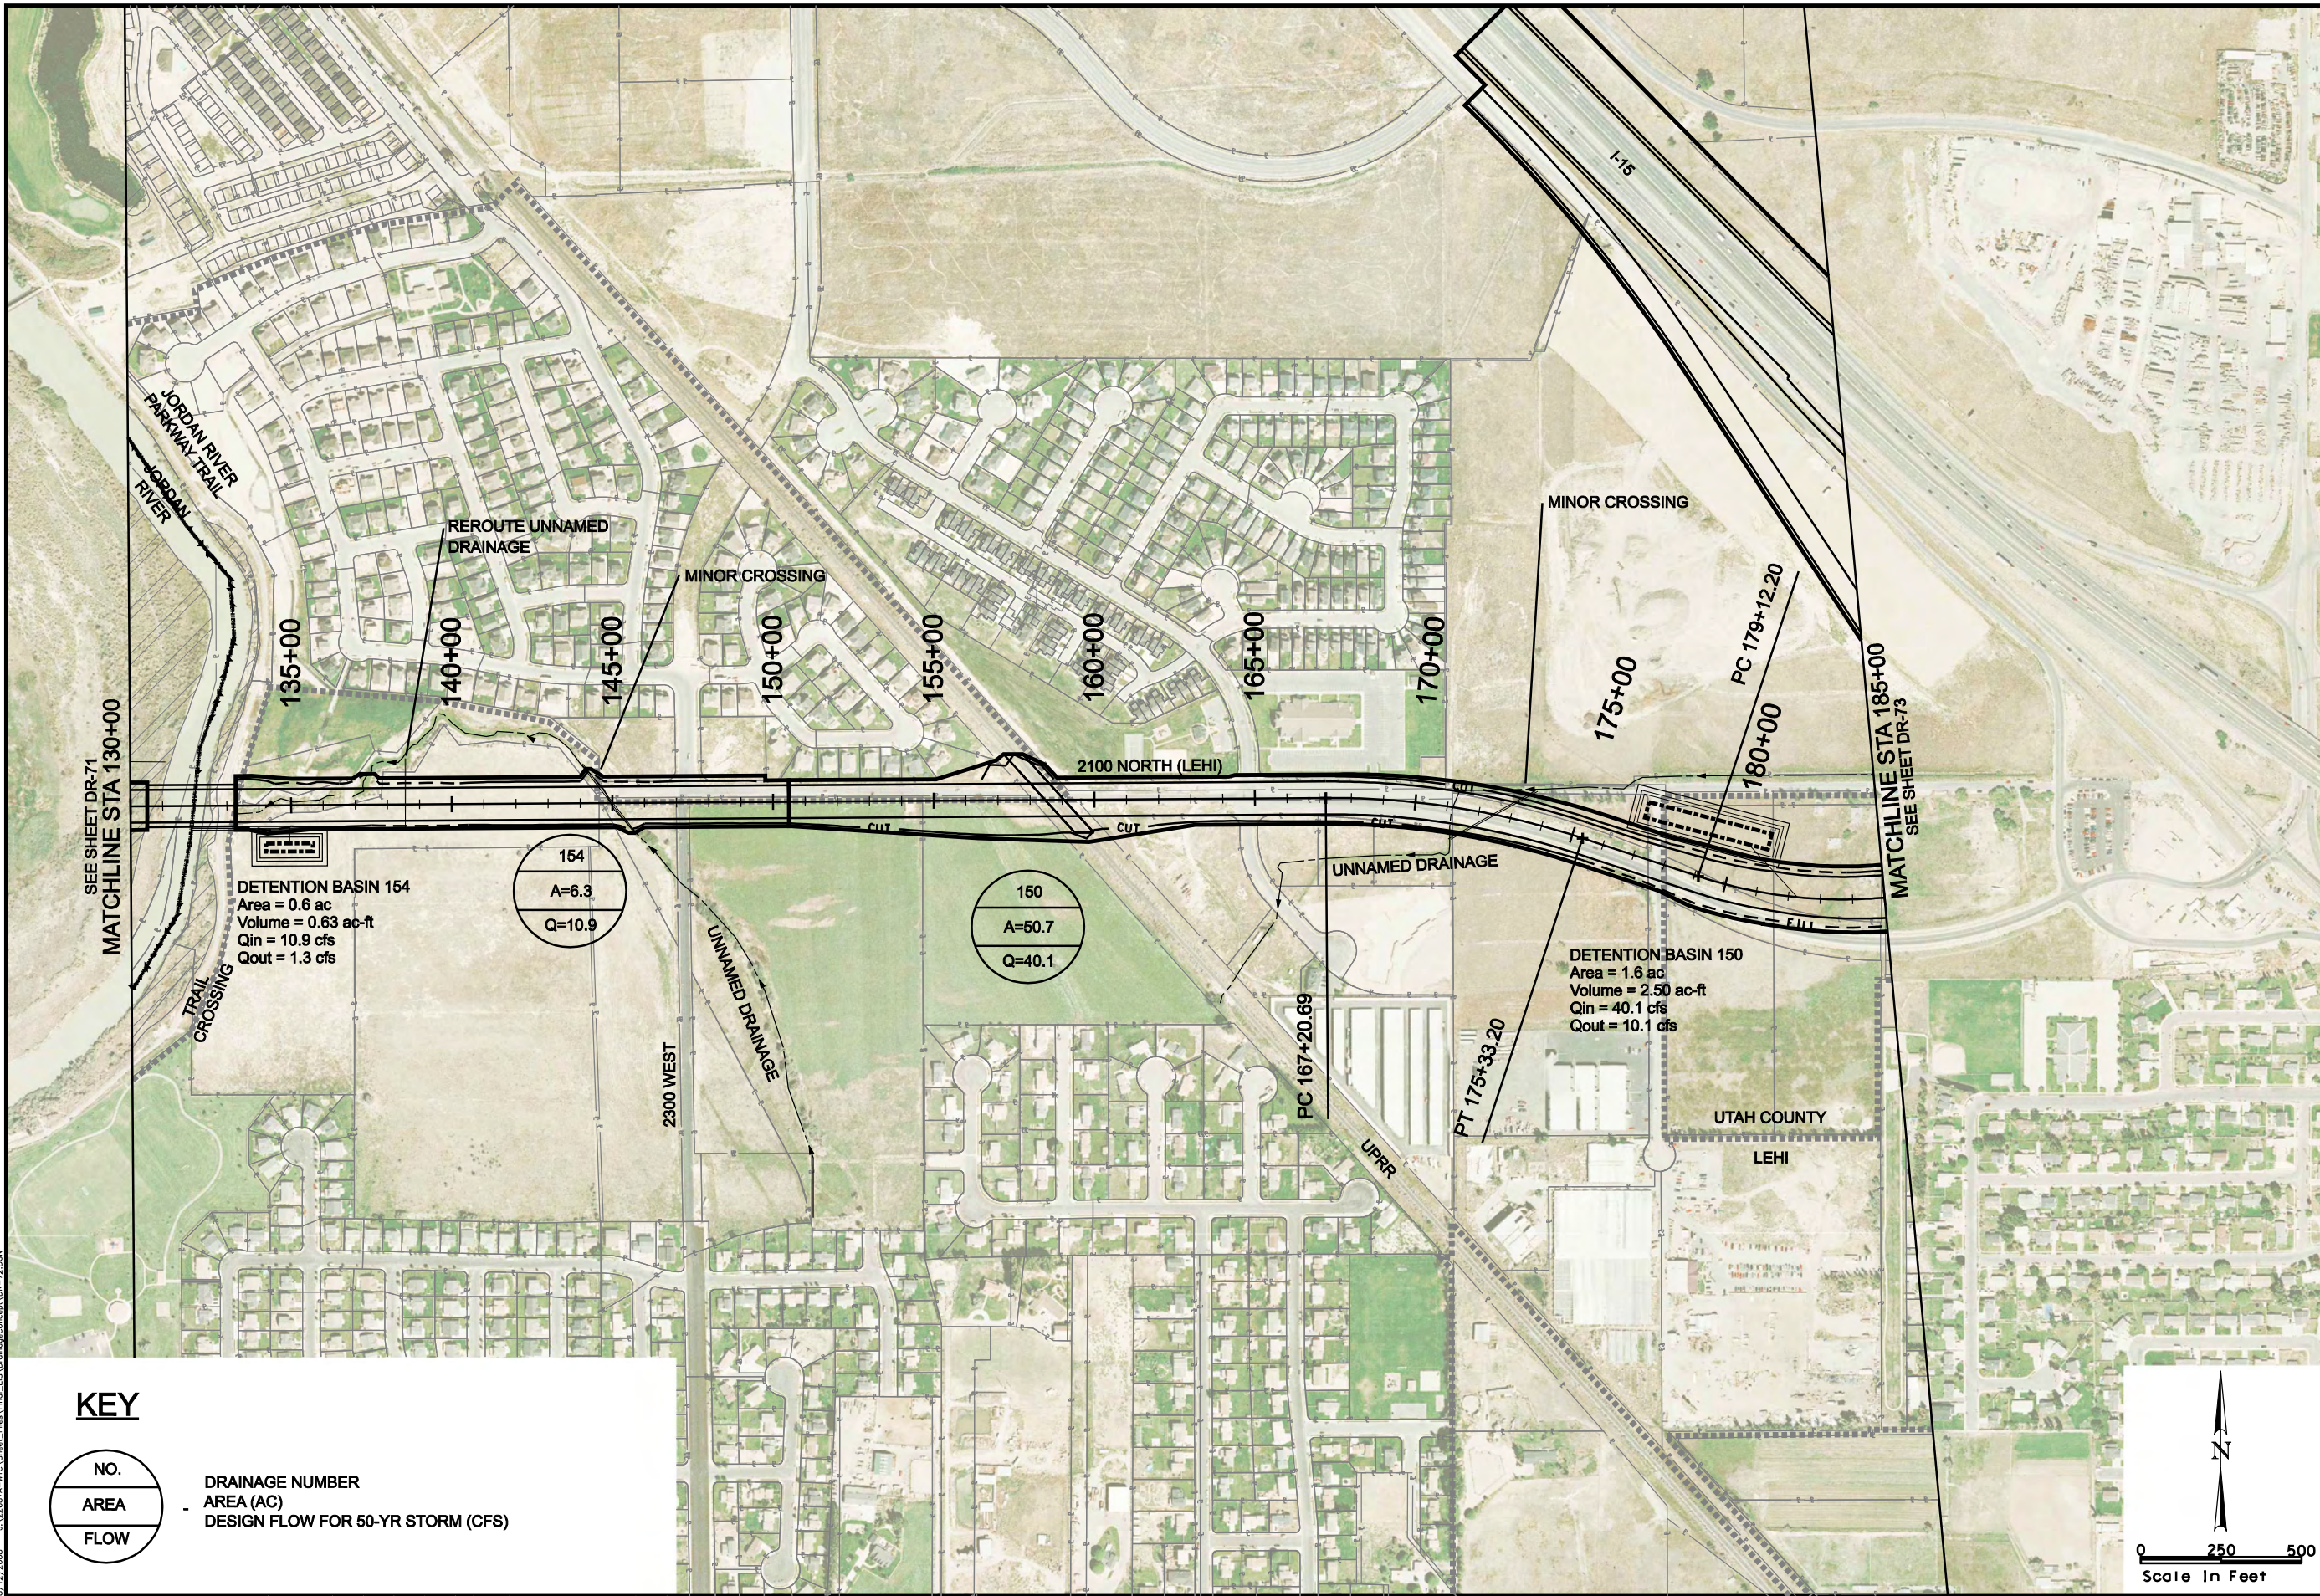

NO.

AREA


FLOW

DRAINAGE NUMBER

AREA (AC)

DESIGN FLOW FOR 50-YR STORM (CFS)

KEY

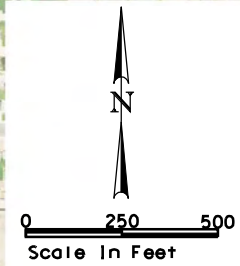

MOUNTAIN VIEW

CORRIDOR

ARTERIALS ALTERNATIVE

DRAINAGE CONCEPT

LEGEND

ROW

DRAINAGE EASEMENT

UTILITY RELOCATION EASEMENT

TRANSIT EASEMENTS

CENTER RUNNING

MIXED TRAFFIC

LEGEND

EOP

CENTERLINE

CUT LINE

FILL LINE


WETLANDS

SHEET DR-72 OF



89

8/12/2008 J:\22687A-WTC Sheet_Files\Trio_EIS_DrainageConcept\DR-73.dgn

KEY

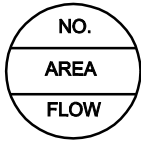

DRAINAGE NUMBER
AREA (AC)
DESIGN FLOW FOR 50-YR STORM (CFS)

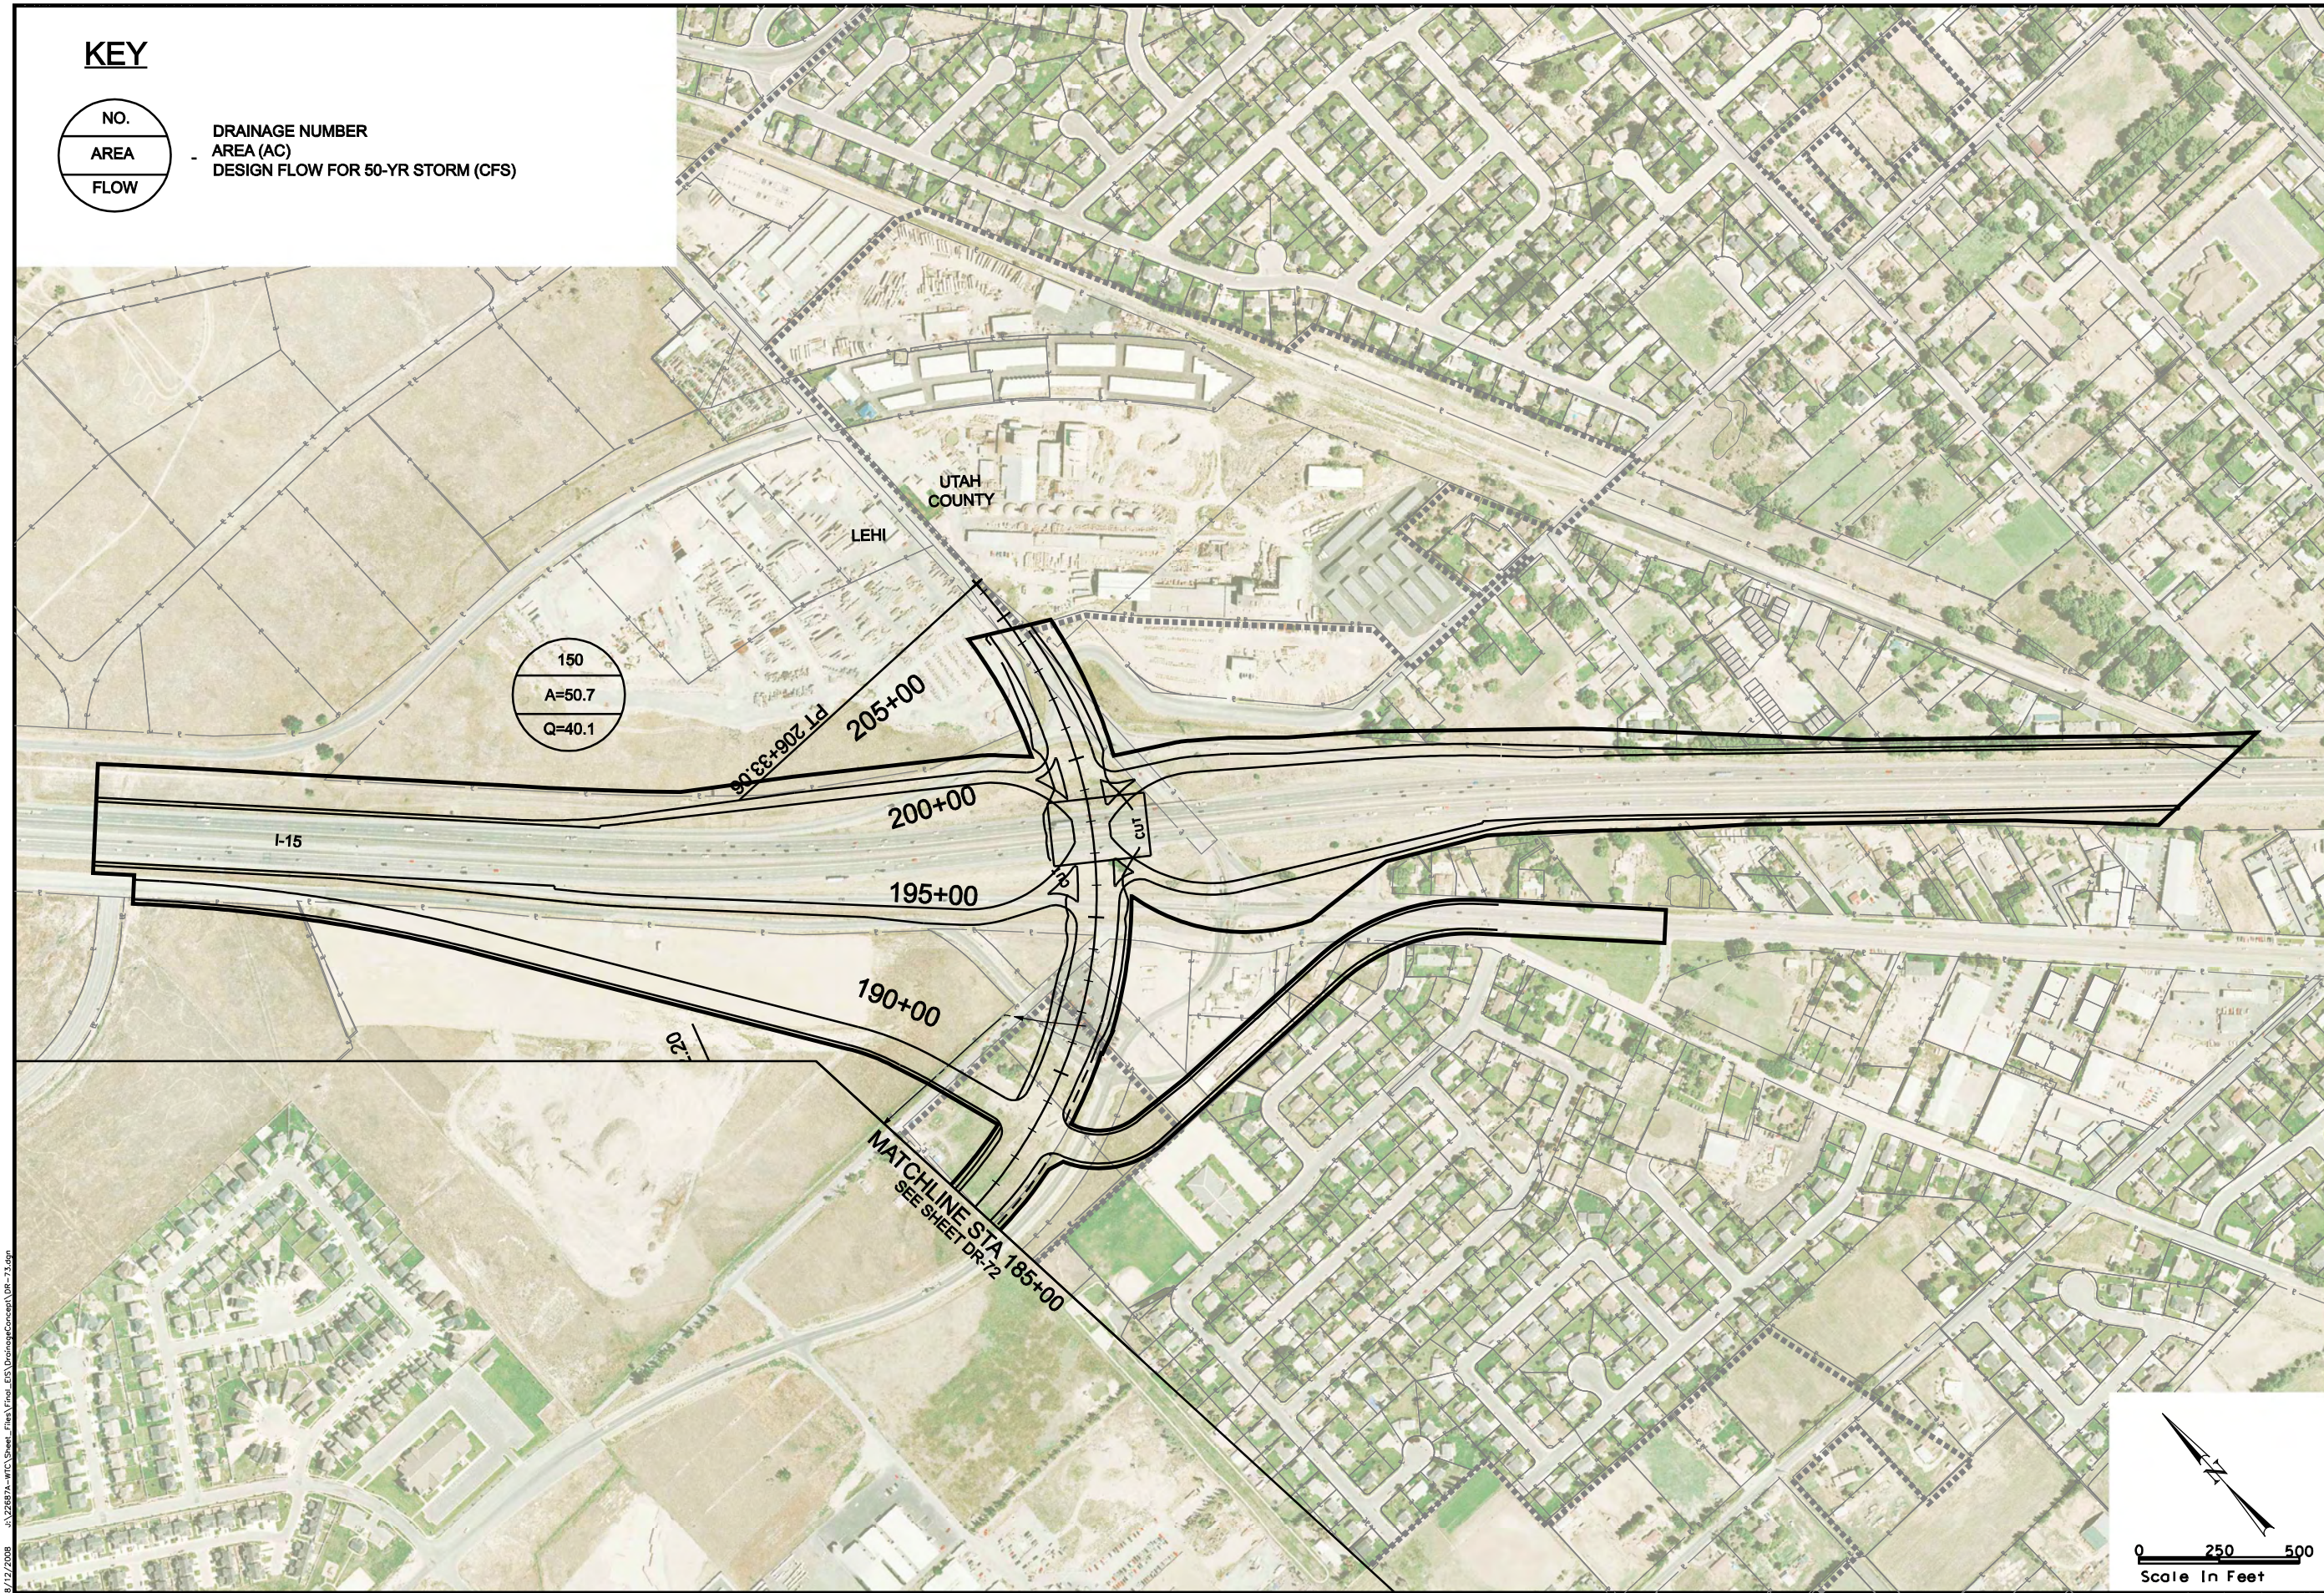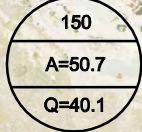

LEGEND

- ROW
- DRAINAGE EASEMENT
- UTILITY RELOCATION EASEMENT
- TRANSIT EASEMENTS
- CENTER RUNNING
- MIXED TRAFFIC



MOUNTAIN VIEW CORRIDOR


ARTERIALS ALTERNATIVE

DRAINAGE CONCEPT



- EOP
- CENTERLINE
- CUT LINE
- FILL LINE
- WETLANDS

8/12/2008 U:\22687A-WTC\Sheet_Files\Tria_LES_DrainageConcept\DR-74.dgn

KEY

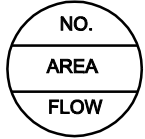

DRAINAGE NUMBER
AREA (AC)
DESIGN FLOW FOR 50-YR STORM (CFS)

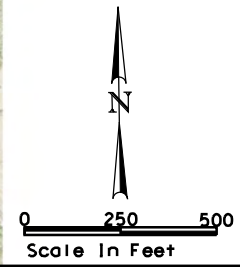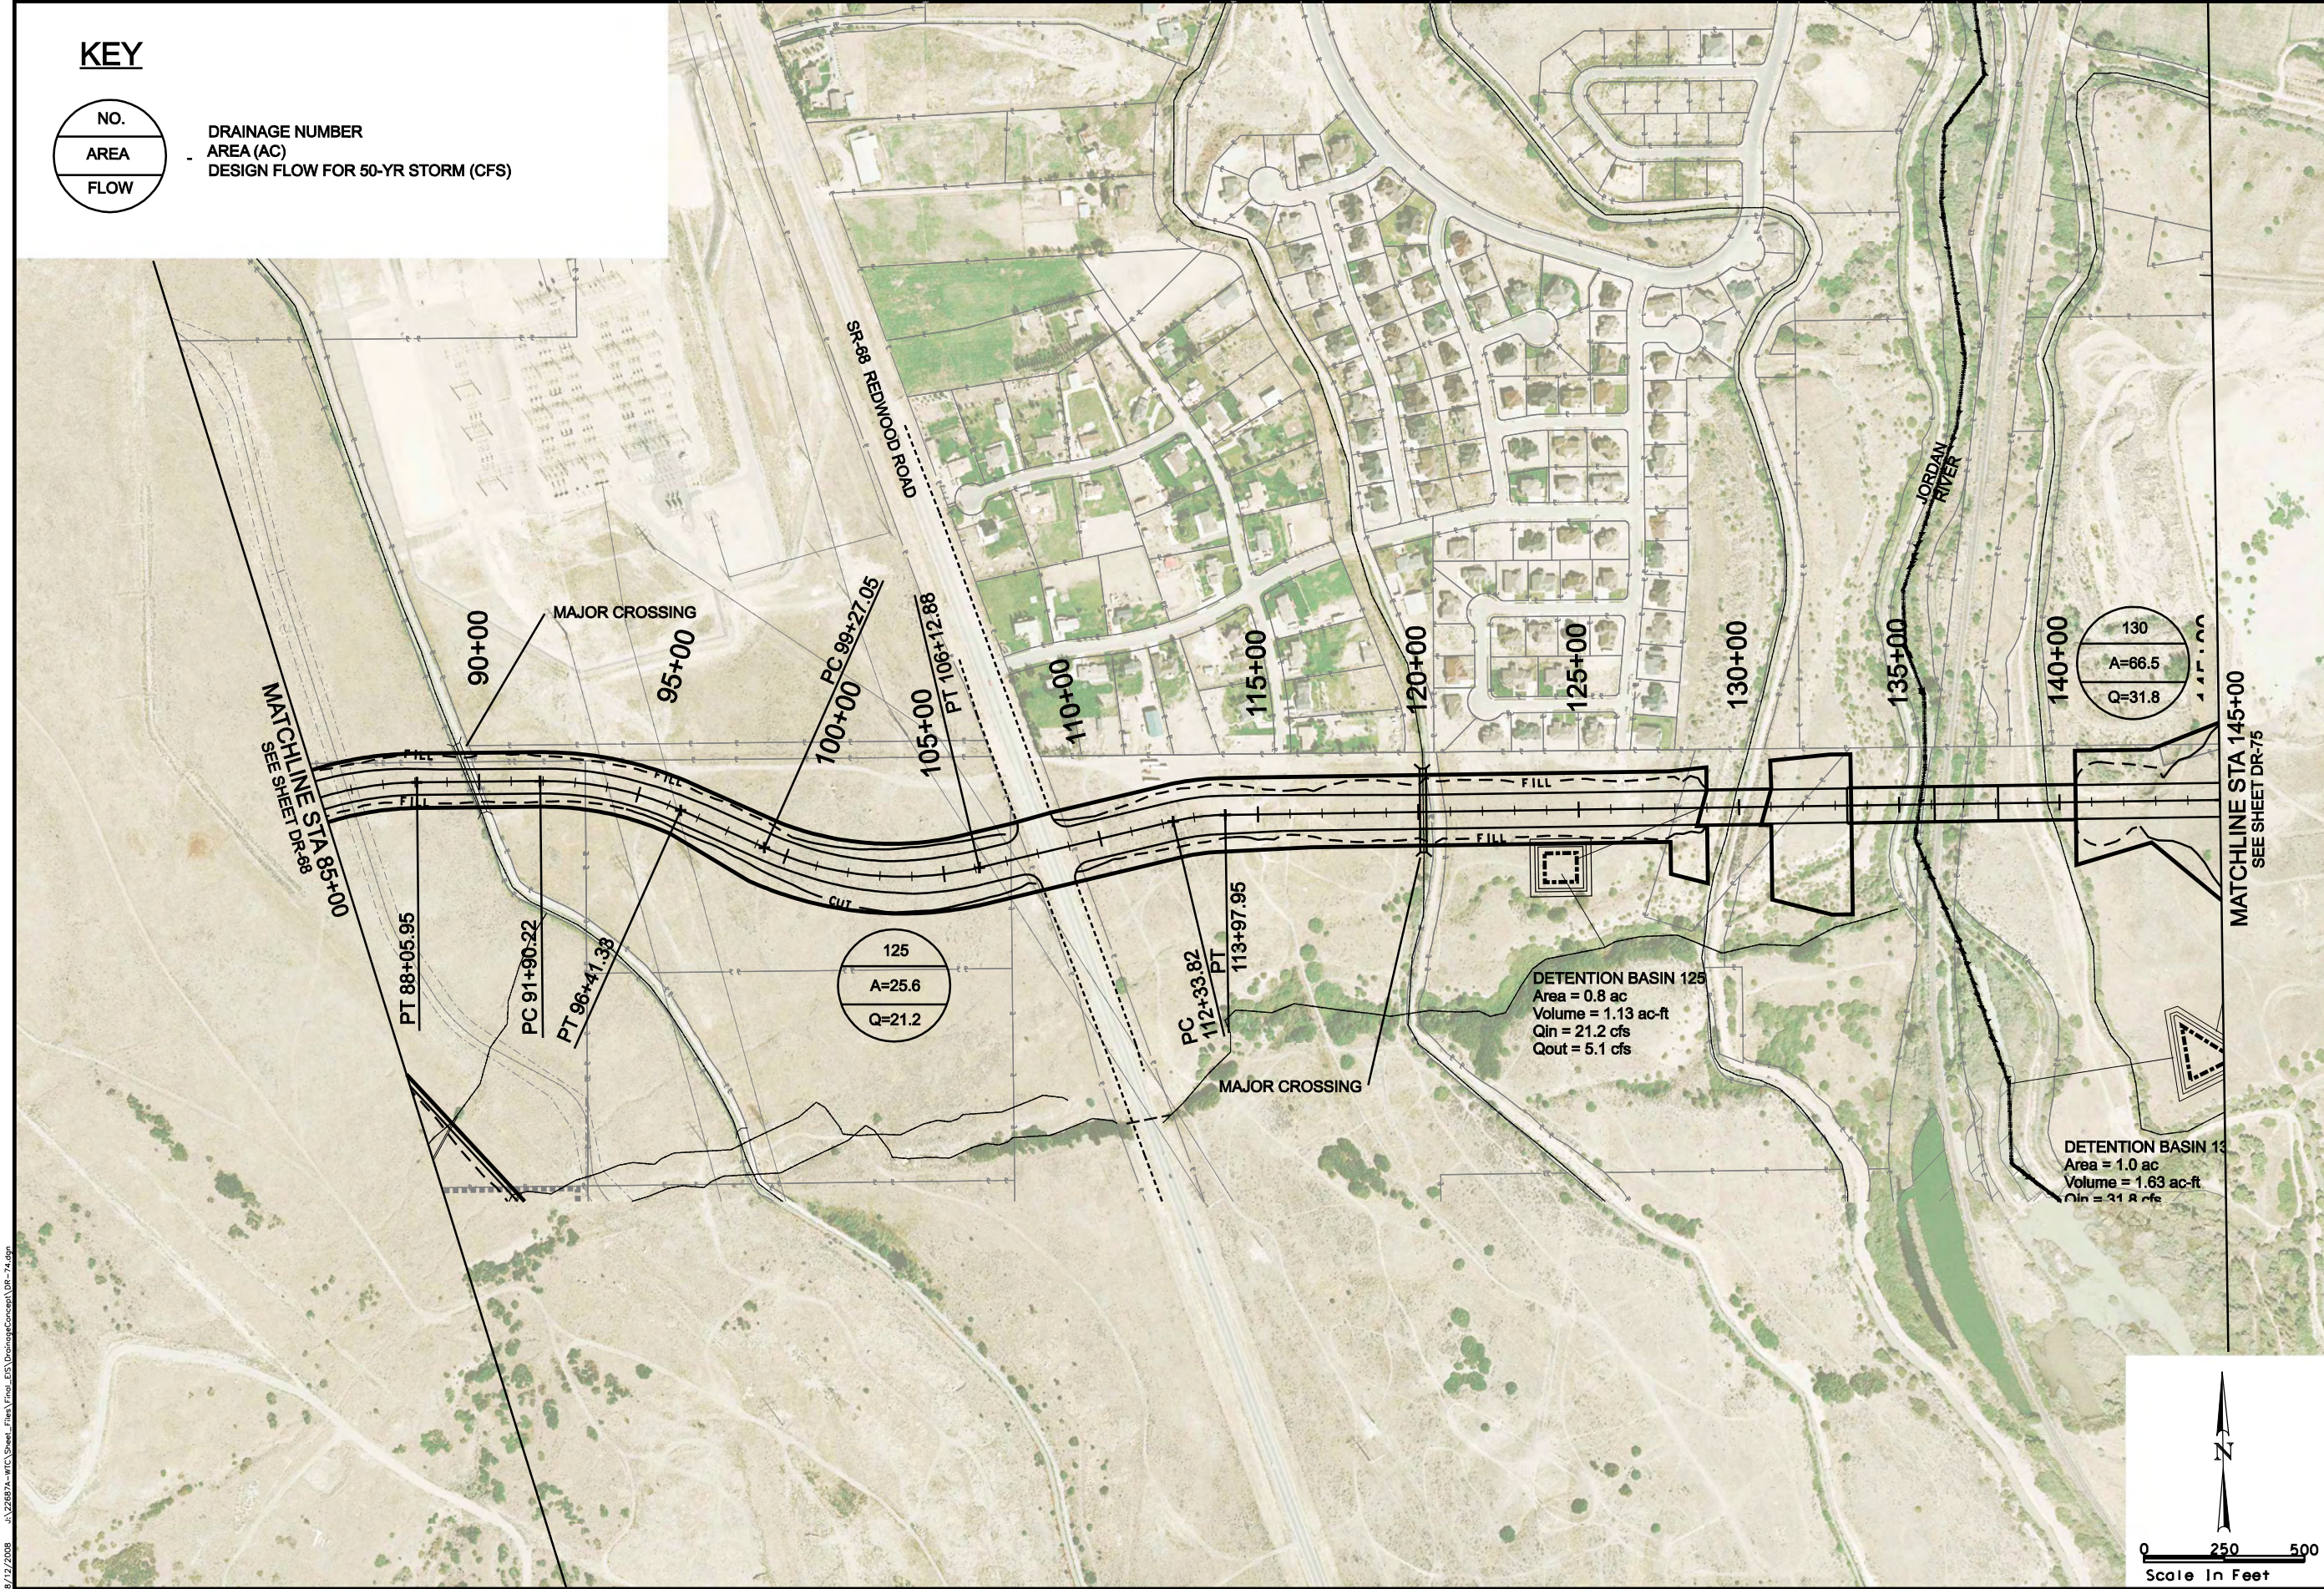

LEGEND

- ROW
- DRAINAGE EASEMENT
- UTILITY RELOCATION EASEMENT
- TRANSIT EASEMENTS
- CENTER RUNNING
- MIXED TRAFFIC

- EOP
- CENTERLINE
- CUT LINE
- FILL LINE
- WETLANDS



MOUNTAIN VIEW CORRIDOR
ARTERIALS ALTERNATIVE
DRAINAGE CONCEPT

8/12/2008 J:\22687A-WTC\Sheet_Files\Trio_LEIS\DrainageConcept\DR-75.dgn

KEY

NO.


AREA

FLOW

DRAINAGE NUMBER

AREA (AC)

DESIGN FLOW FOR 50-YR STORM (CFS)

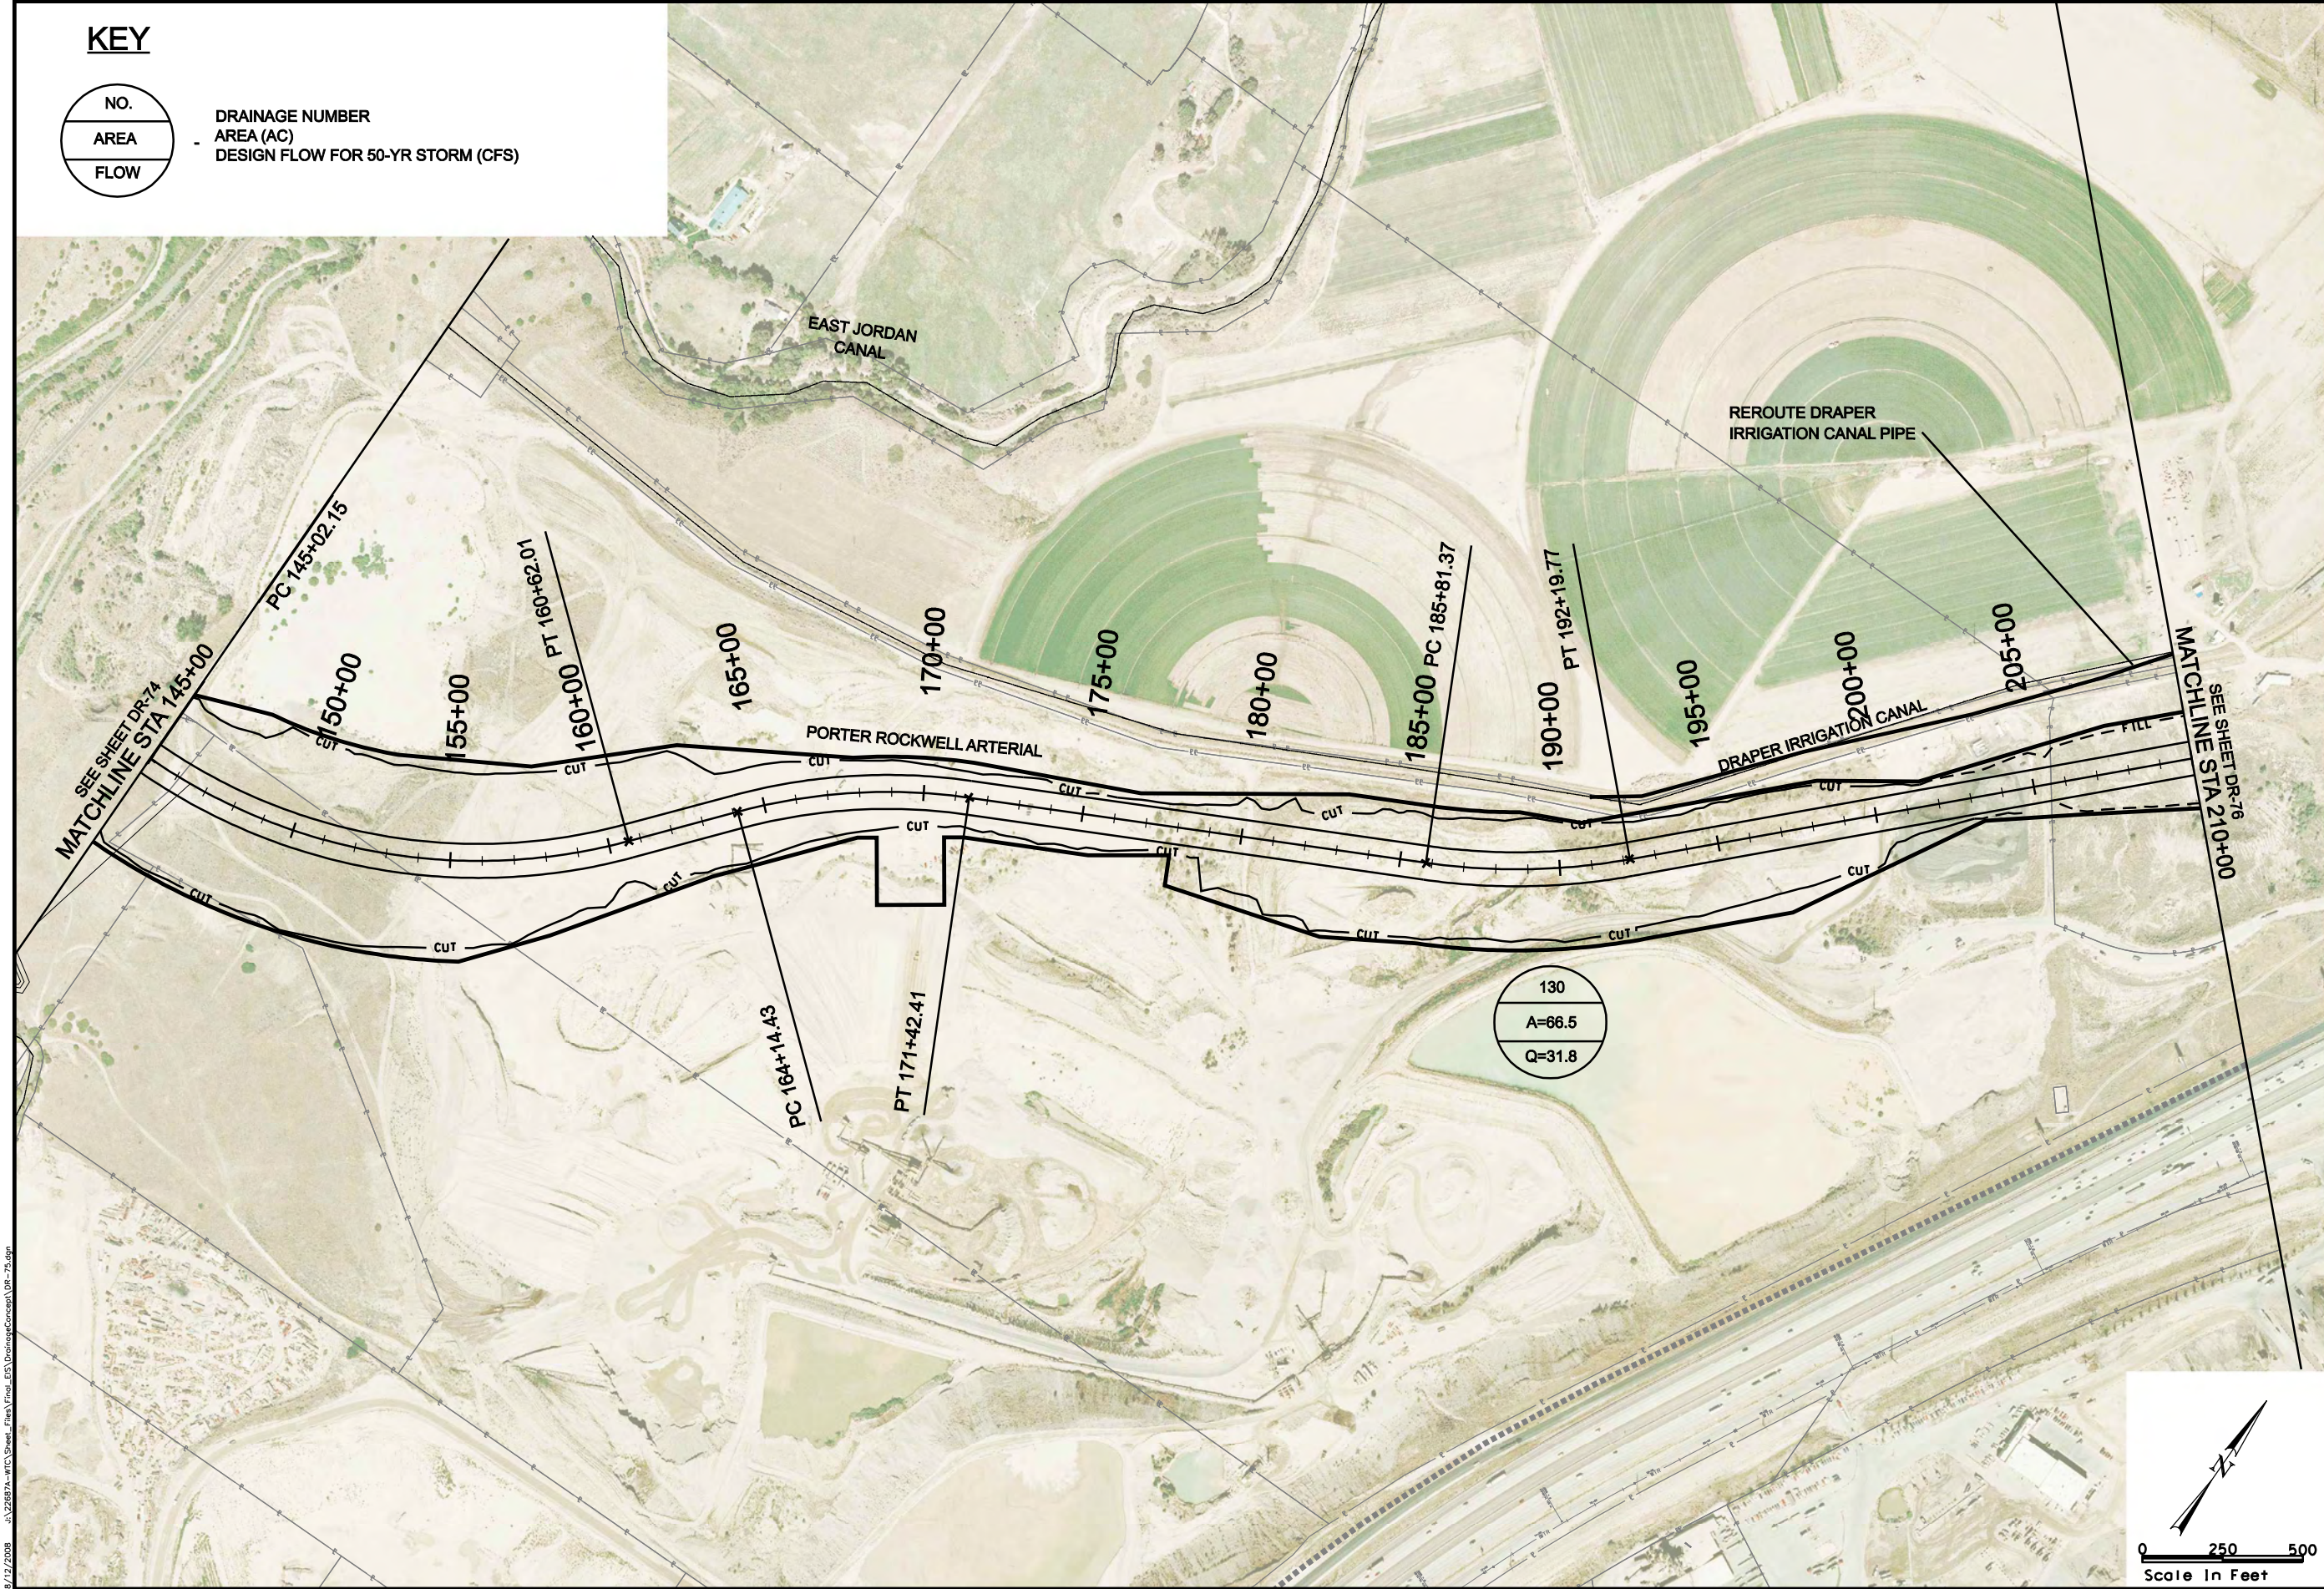

130

A=66.5

Q=31.8

0

250

500

Scale In Feet

MOUNTAIN VIEW

CORRIDOR

ENVIRONMENTAL

IMPACT STATEMENT

MOUNTAIN VIEW CORRIDOR

ARTERIALS ALTERNATIVE

DRAINAGE CONCEPT

SHEET DR-75 OF

89

LEGEND

ROW

DRAINAGE EASEMENT

UTILITY RELOCATION EASEMENT

TRANSIT EASEMENTS

CENTER RUNNING

MIXED TRAFFIC

EOP

CENTERLINE


CUT LINE

FILL LINE

WETLANDS

8/12/2008 J:\22687A-WTC-Sheet_Files\Trio_LES_DrainageConcept\DR-76.DGN

KEY

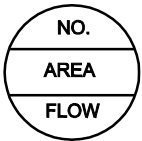


DRAINAGE NUMBER
AREA (AC)
DESIGN FLOW FOR 50-YR STORM (CFS)

SEE SHEET DR-75
MATCHLINE STA 210+00
PC 210+93.02

130
A=66.5
Q=31.8

135
A=46.5
Q=35.9

RETENTION BASIN 135
Area = 1.4 ac
Volume = 2.63 ac-ft
Qin = 35.9 cfs

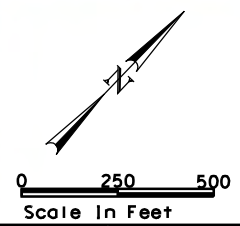

- LEGEND
- ROW
 - DRAINAGE EASEMENT
 - UTILITY RELOCATION EASEMENT
 - TRANSIT EASEMENTS
 - CENTER RUNNING
 - MIXED TRAFFIC


- LEGEND
- EOP
 - CENTERLINE
 - CUT LINE
 - FILL LINE
 - WETLANDS




MOUNTAIN VIEW CORRIDOR
ARTERIALS ALTERNATIVE
DRAINAGE CONCEPT

8/12/2008 U:\22687A-WTC Sheet Files\Final EIS\DrainageConcept\DR-77.dgn

KEY

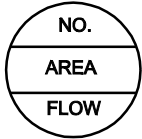

DRAINAGE NUMBER
- AREA (AC)
DESIGN FLOW FOR 50-YR STORM (CFS)

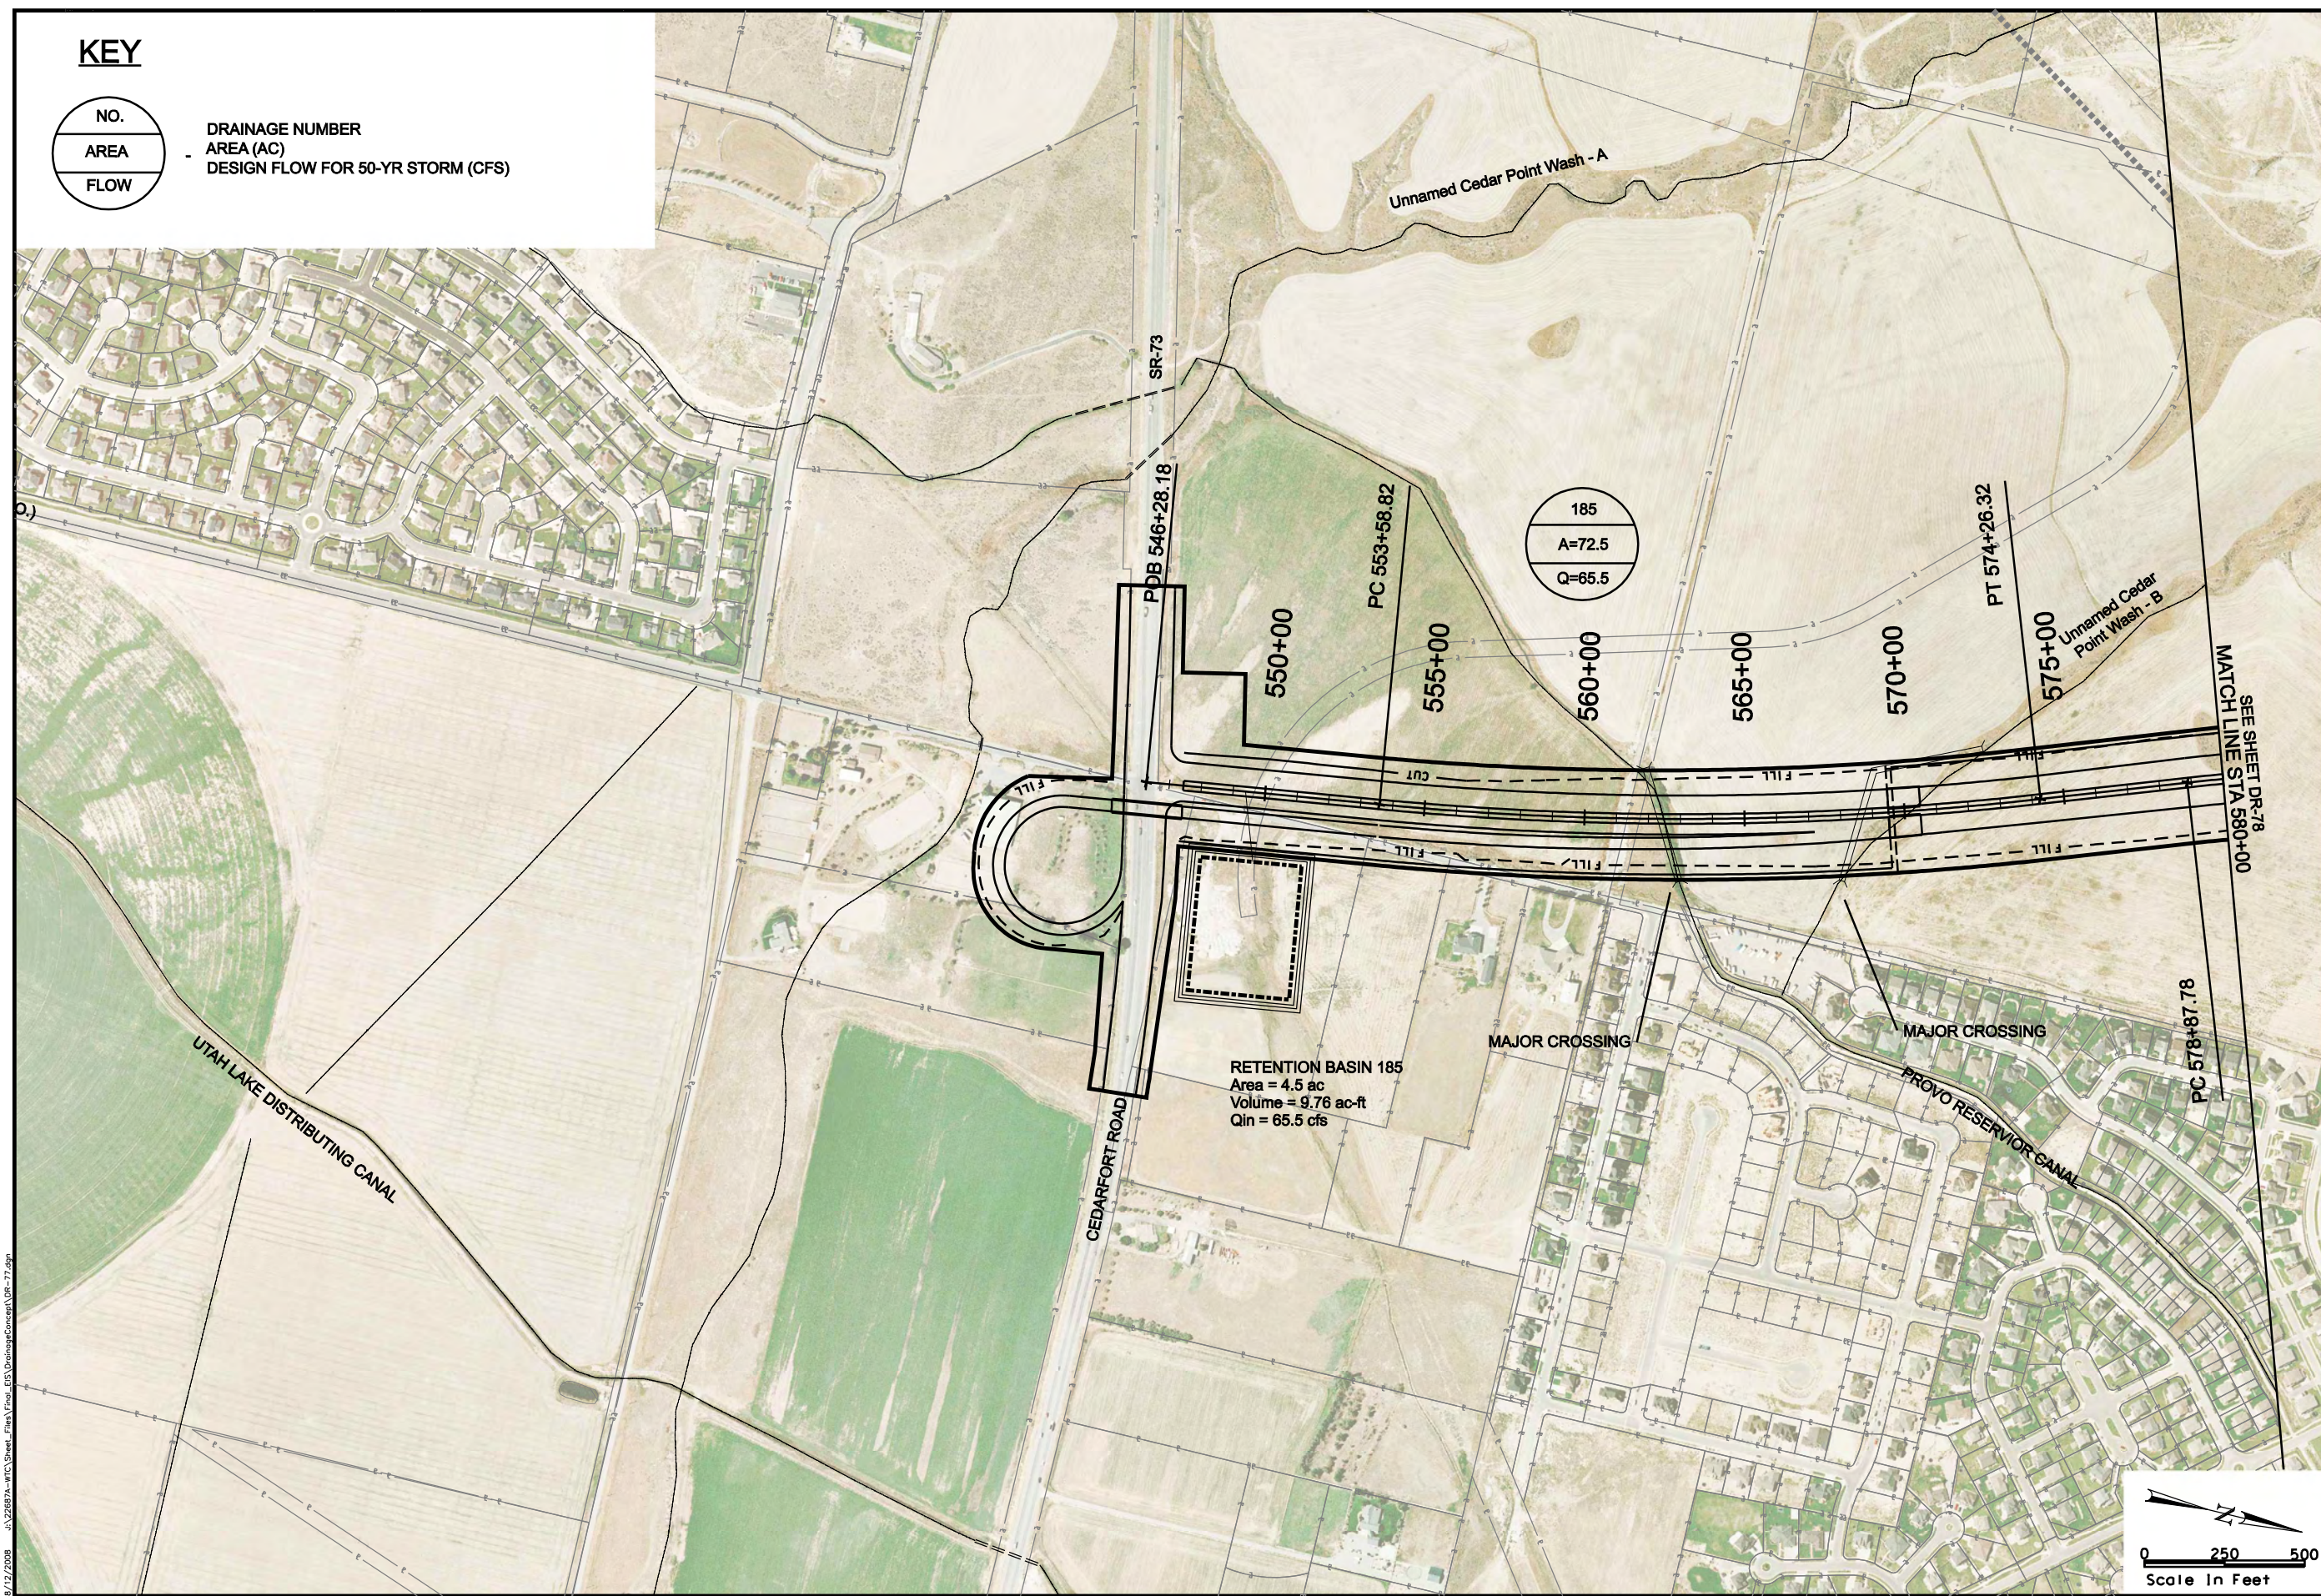

LEGEND

- ROW
- DRAINAGE EASEMENT
- UTILITY RELOCATION EASEMENT
- TRANSIT EASEMENTS
- CENTER RUNNING
- MIXED TRAFFIC



MOUNTAIN VIEW CORRIDOR


2100N FREEWAY ALTERNATIVE

DRAINAGE CONCEPT

- EOP
- CENTERLINE
- CUT LINE
- FILL LINE
- WETLANDS

8/12/2008 U:\22687A-MTC\Sheet_Files\Final\DR-78.dgn

KEY

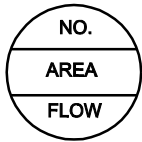

DRAINAGE NUMBER
- AREA (AC)
DESIGN FLOW FOR 50-YR STORM (CFS)

WELBY-JACOBS CANAL

185
A=72.5
Q=65.5

PT 614+14.58

190
A=75.7
Q=48.7

PC 624+44.94
625+00

MATCH LINE STA 630+00
SEE SHEET DR-78

MATCH LINE STA 580+00
SEE SHEET DR-77

Unnamed Cedar
Point Wash - B

585+00

590+00

595+00

600+00

605+00

610+00

615+00

620+00

0 250 500
Scale In Feet

MOUNTAIN VIEW CORRIDOR

2100N FREEWAY ALTERNATIVE

DRAINAGE CONCEPT




LEGEND


ROW
DRAINAGE EASEMENT
UTILITY RELOCATION EASEMENT
TRANSIT EASEMENTS
CENTER RUNNING
MIXED TRAFFIC

EOP
CENTERLINE
CUT LINE
FILL LINE
WETLANDS

8/12/2008 U:\22687A-WTC\Sheet_Files\Trio_LEIS\DrainageConcept\DR-79.dgn

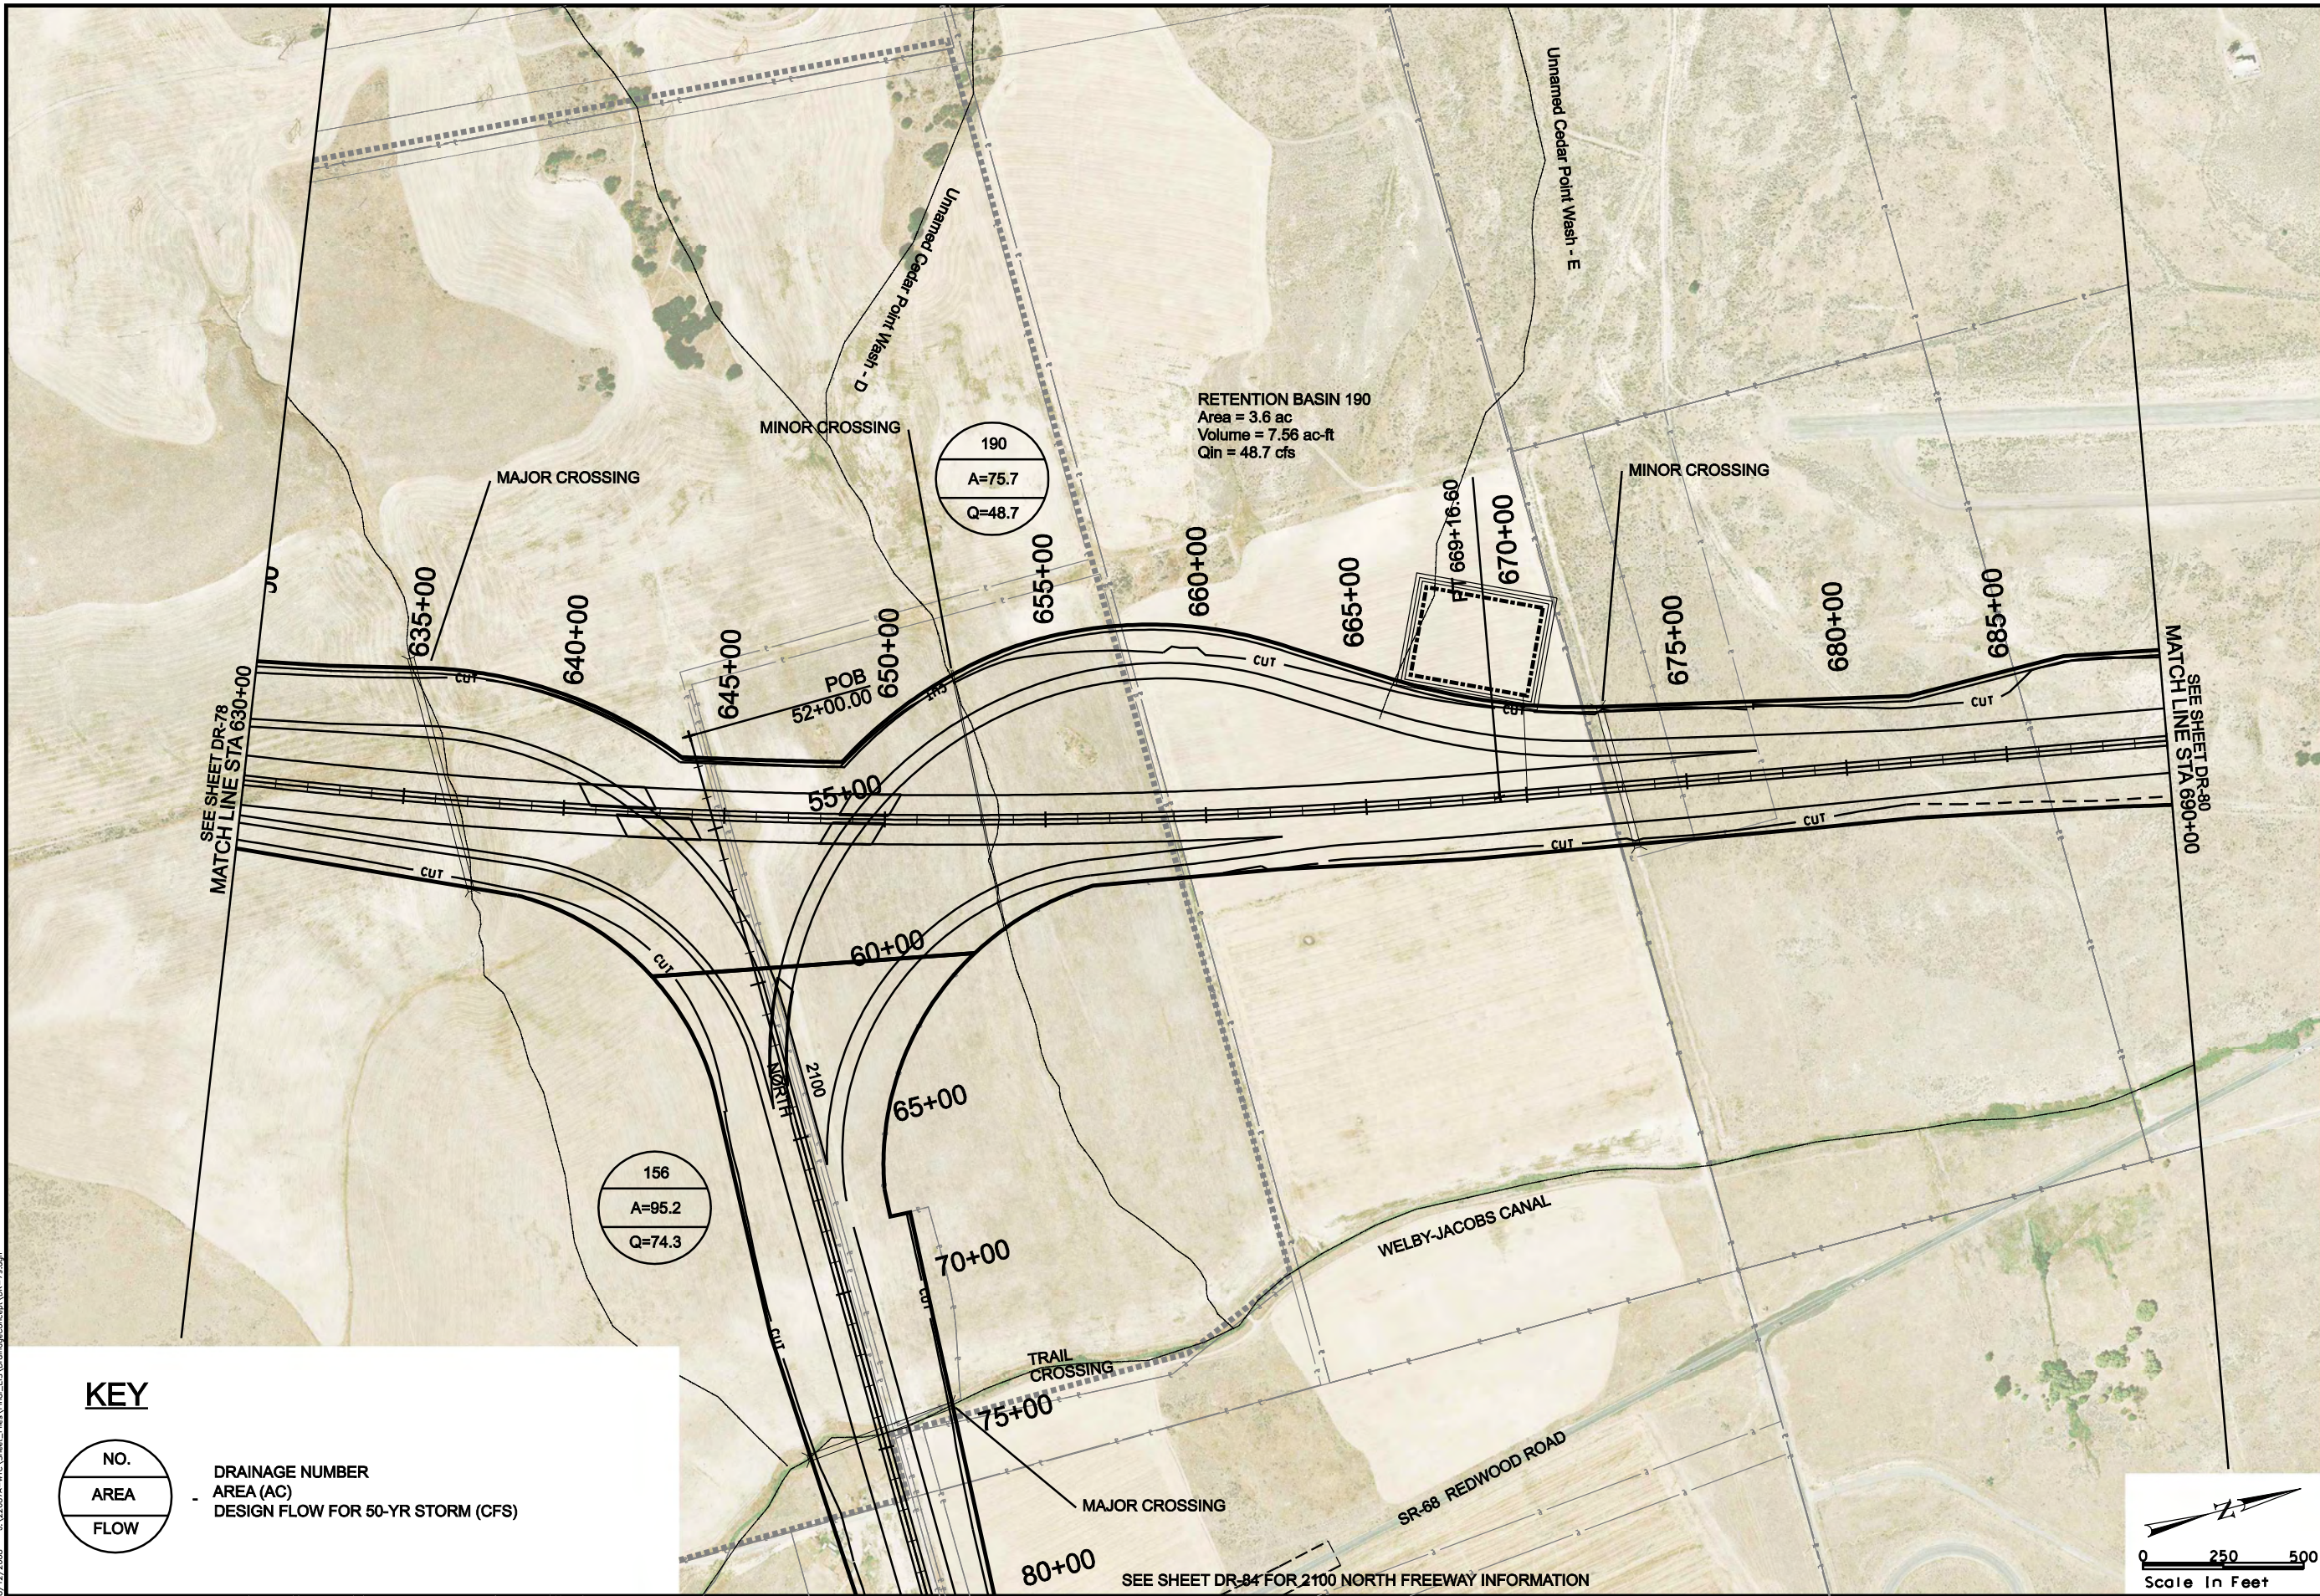

KEY

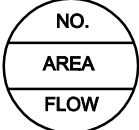


DRAINAGE NUMBER
AREA (AC)
DESIGN FLOW FOR 50-YR STORM (CFS)

EOP
CENTERLINE
CUT LINE
FILL LINE
WETLANDS

LEGEND
ROW
DRAINAGE EASEMENT
UTILITY RELOCATION EASEMENT
TRANSIT EASEMENTS
CENTER RUNNING
MIXED TRAFFIC




MOUNTAIN VIEW CORRIDOR
2100N FREEWAY ALTERNATIVE
DRAINAGE CONCEPT

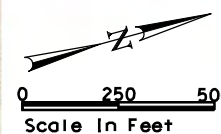


8/12/2008 U:\22687A-WTC\Sheet_Files\Trio_LES_DrainageConcept\DR-80.dgn

KEY

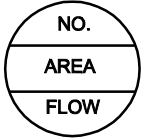

DRAINAGE NUMBER
AREA (AC)
DESIGN FLOW FOR 50-YR STORM (CFS)

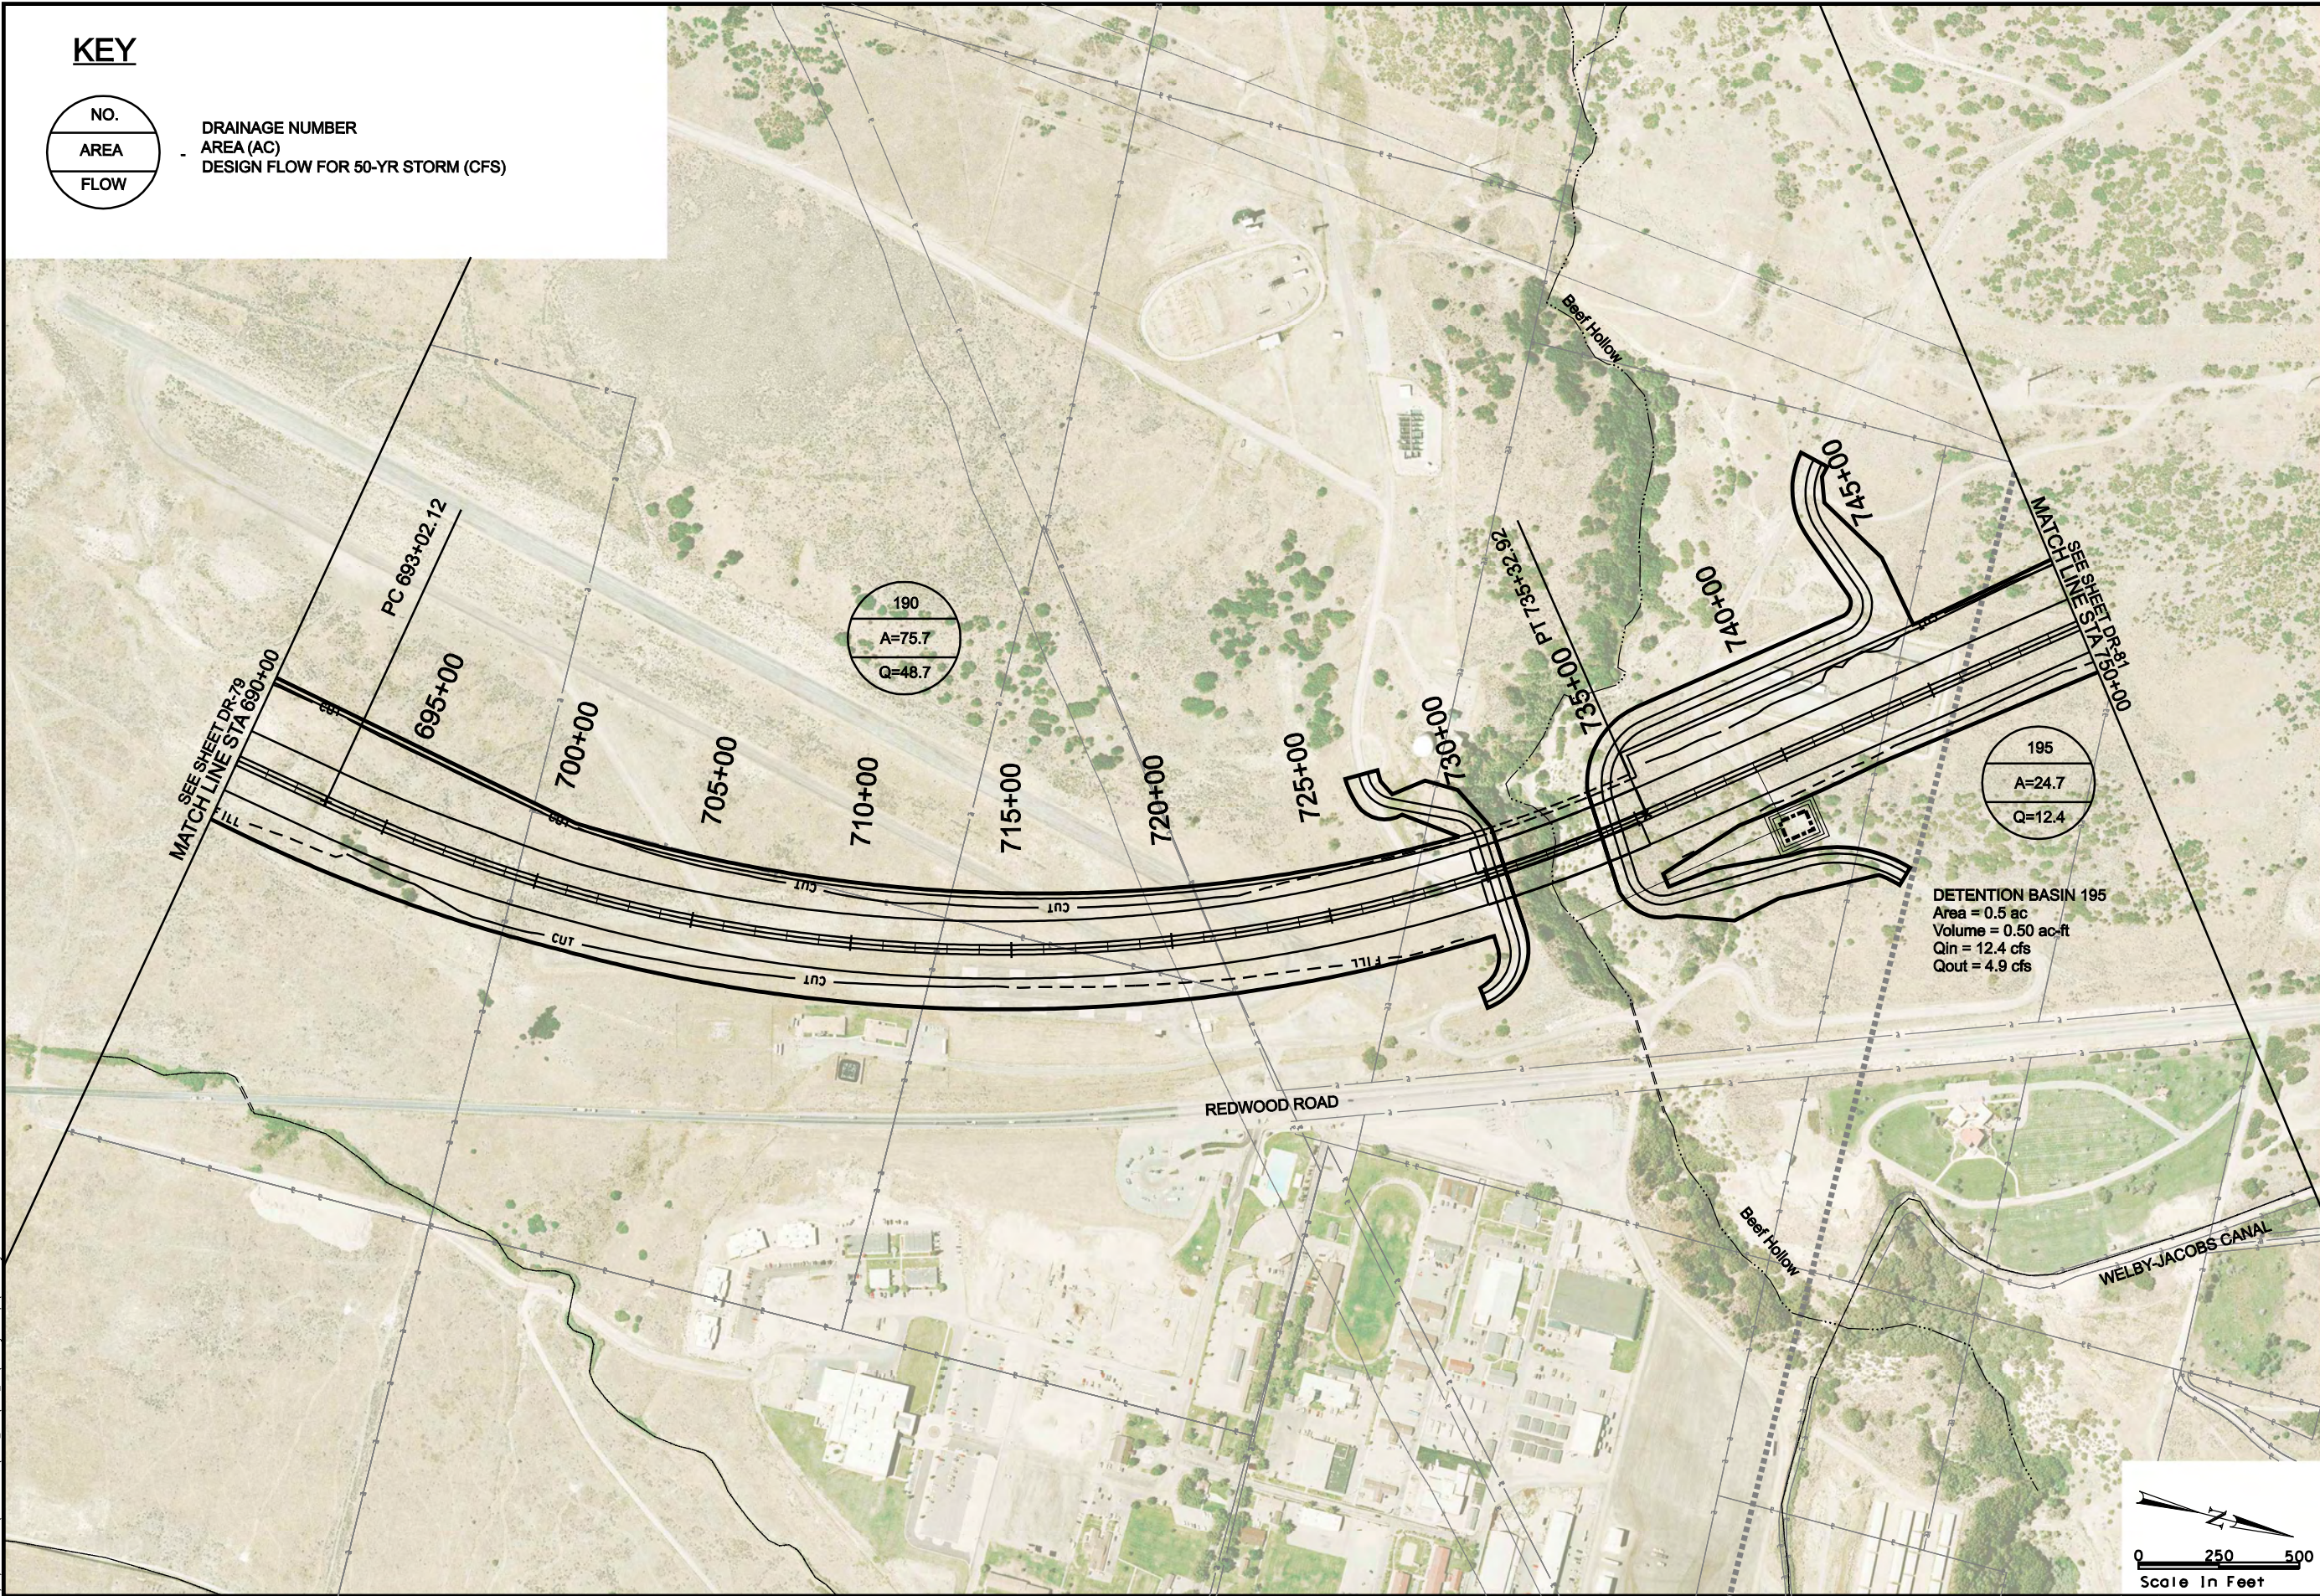

LEGEND


- ROW
- DRAINAGE EASEMENT
- UTILITY RELOCATION EASEMENT
- TRANSIT EASEMENTS
- CENTER RUNNING
- MIXED TRAFFIC




MOUNTAIN VIEW CORRIDOR


2100N FREEWAY ALTERNATIVE

DRAINAGE CONCEPT

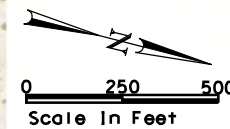


8/12/2008 U:\22687A-WTC\Sheet_Files\Final_EIS\DrainageConcept\DR-81.dgn

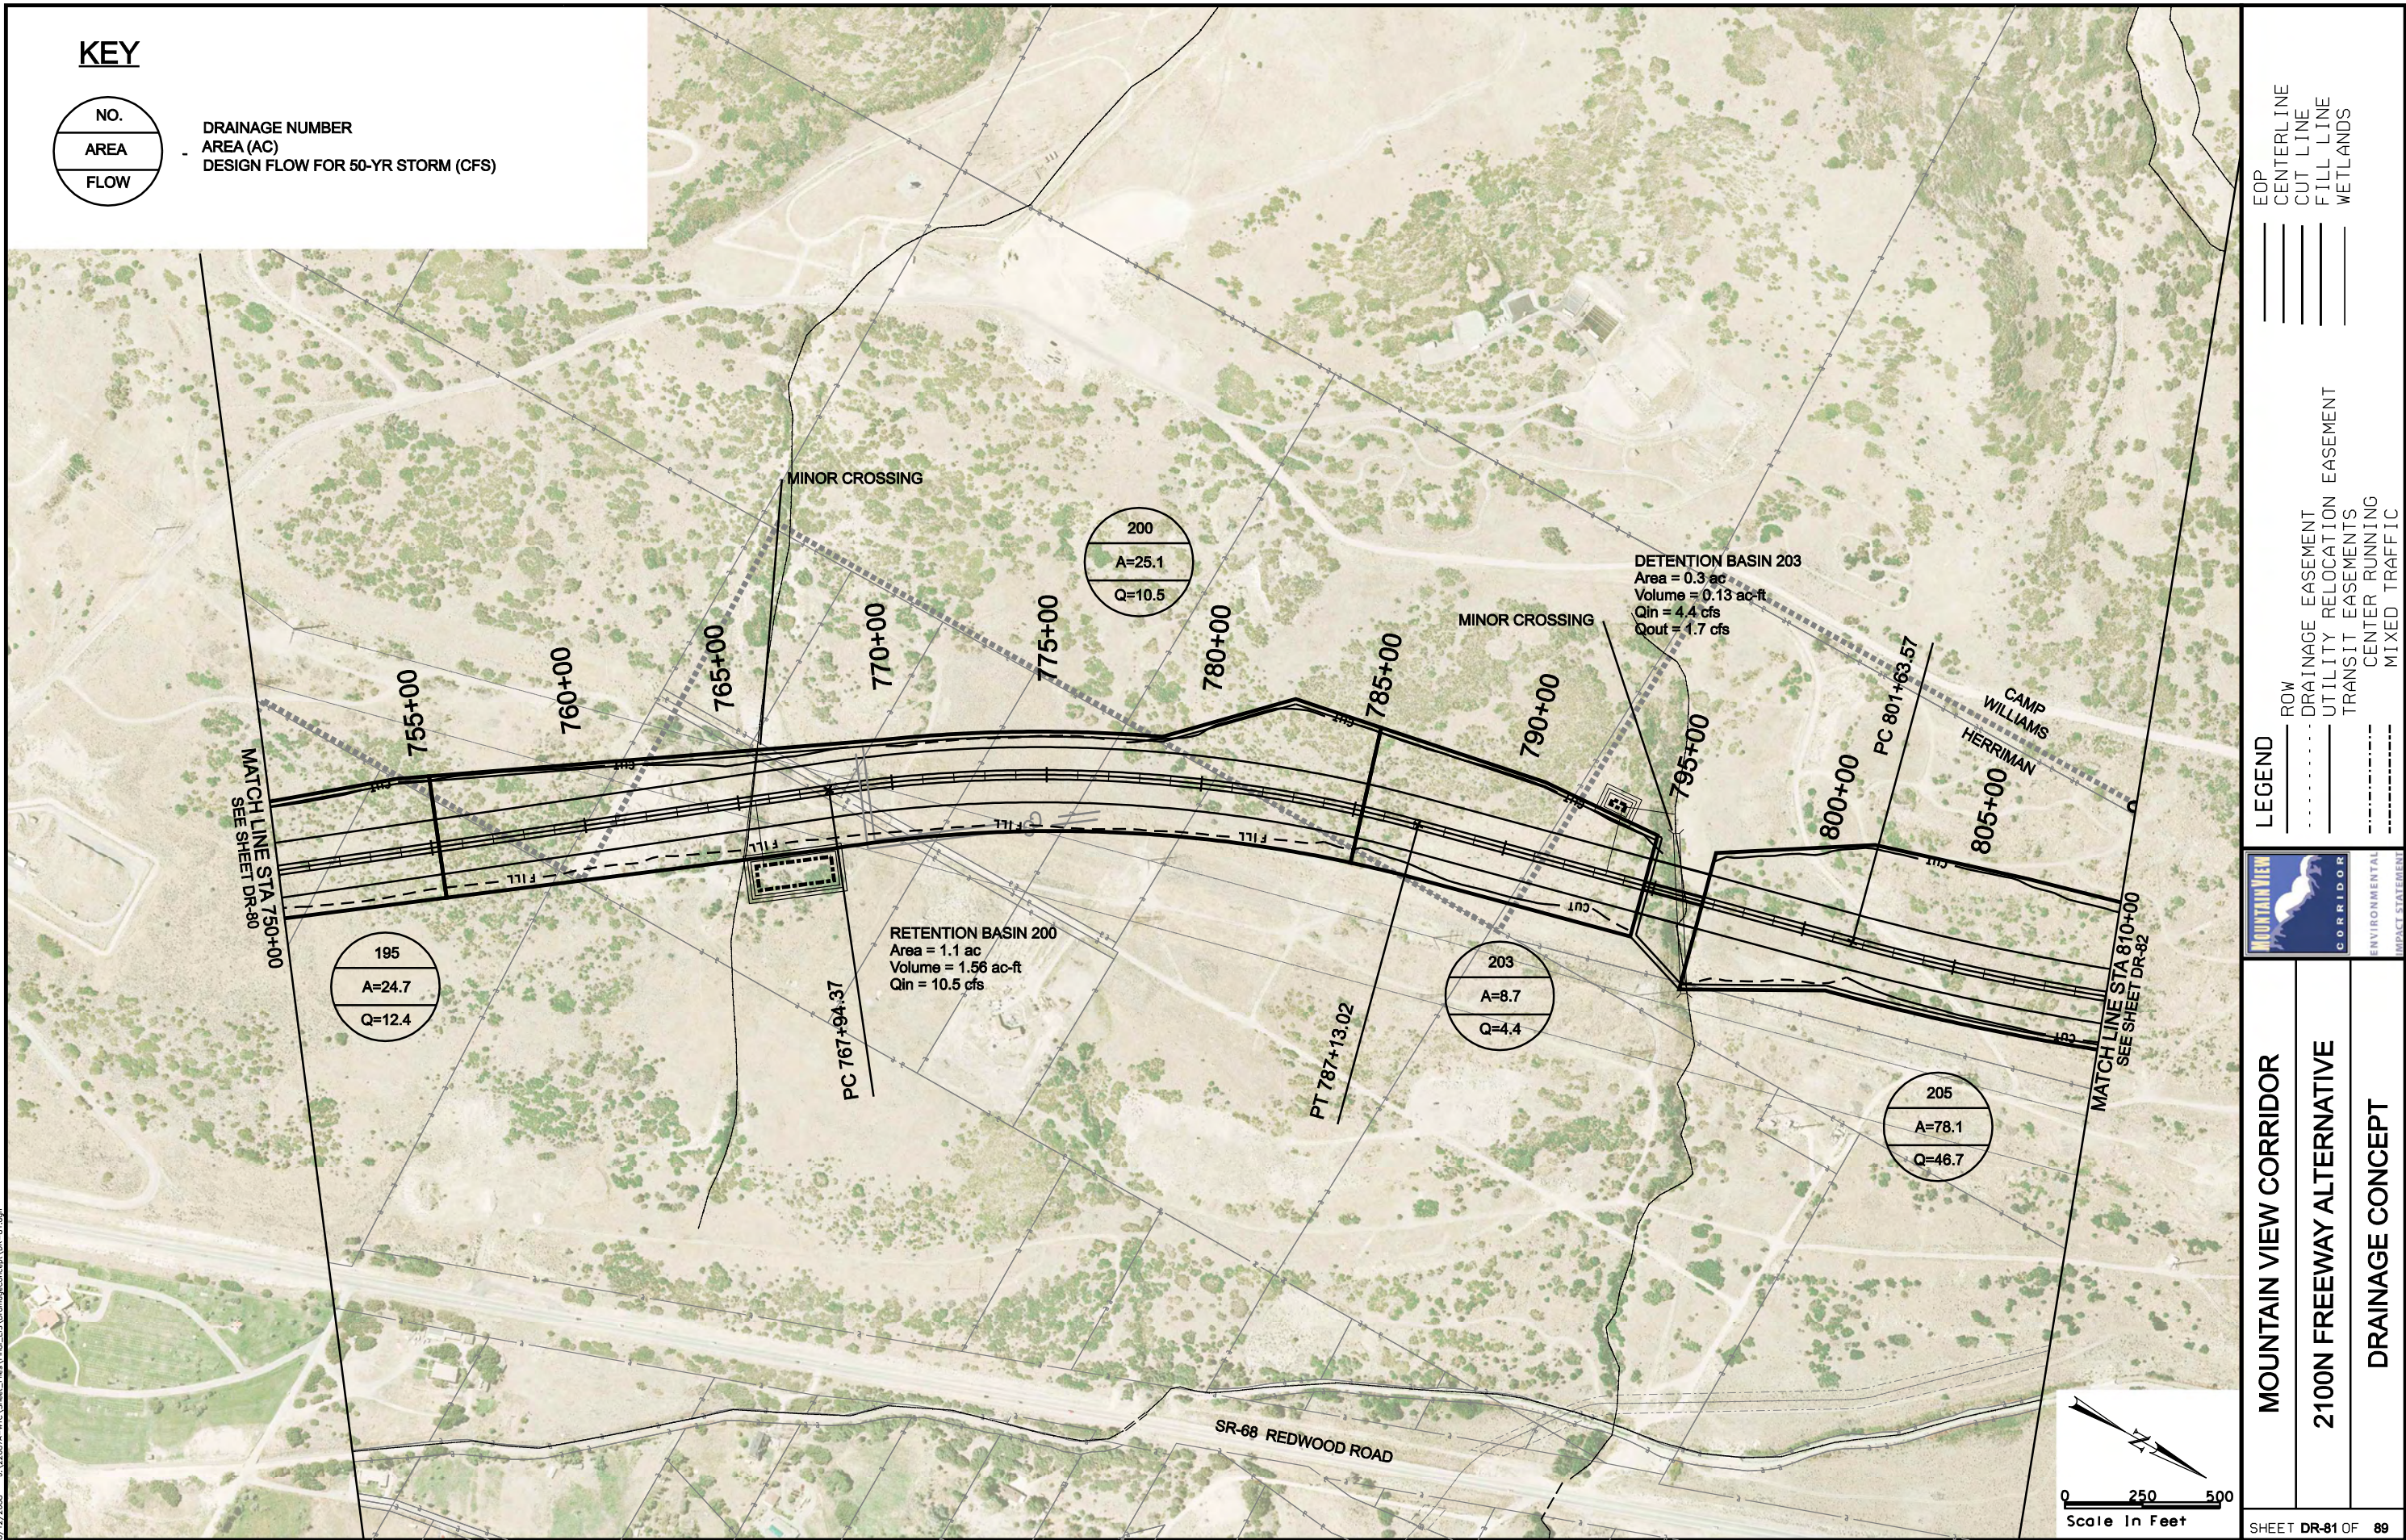

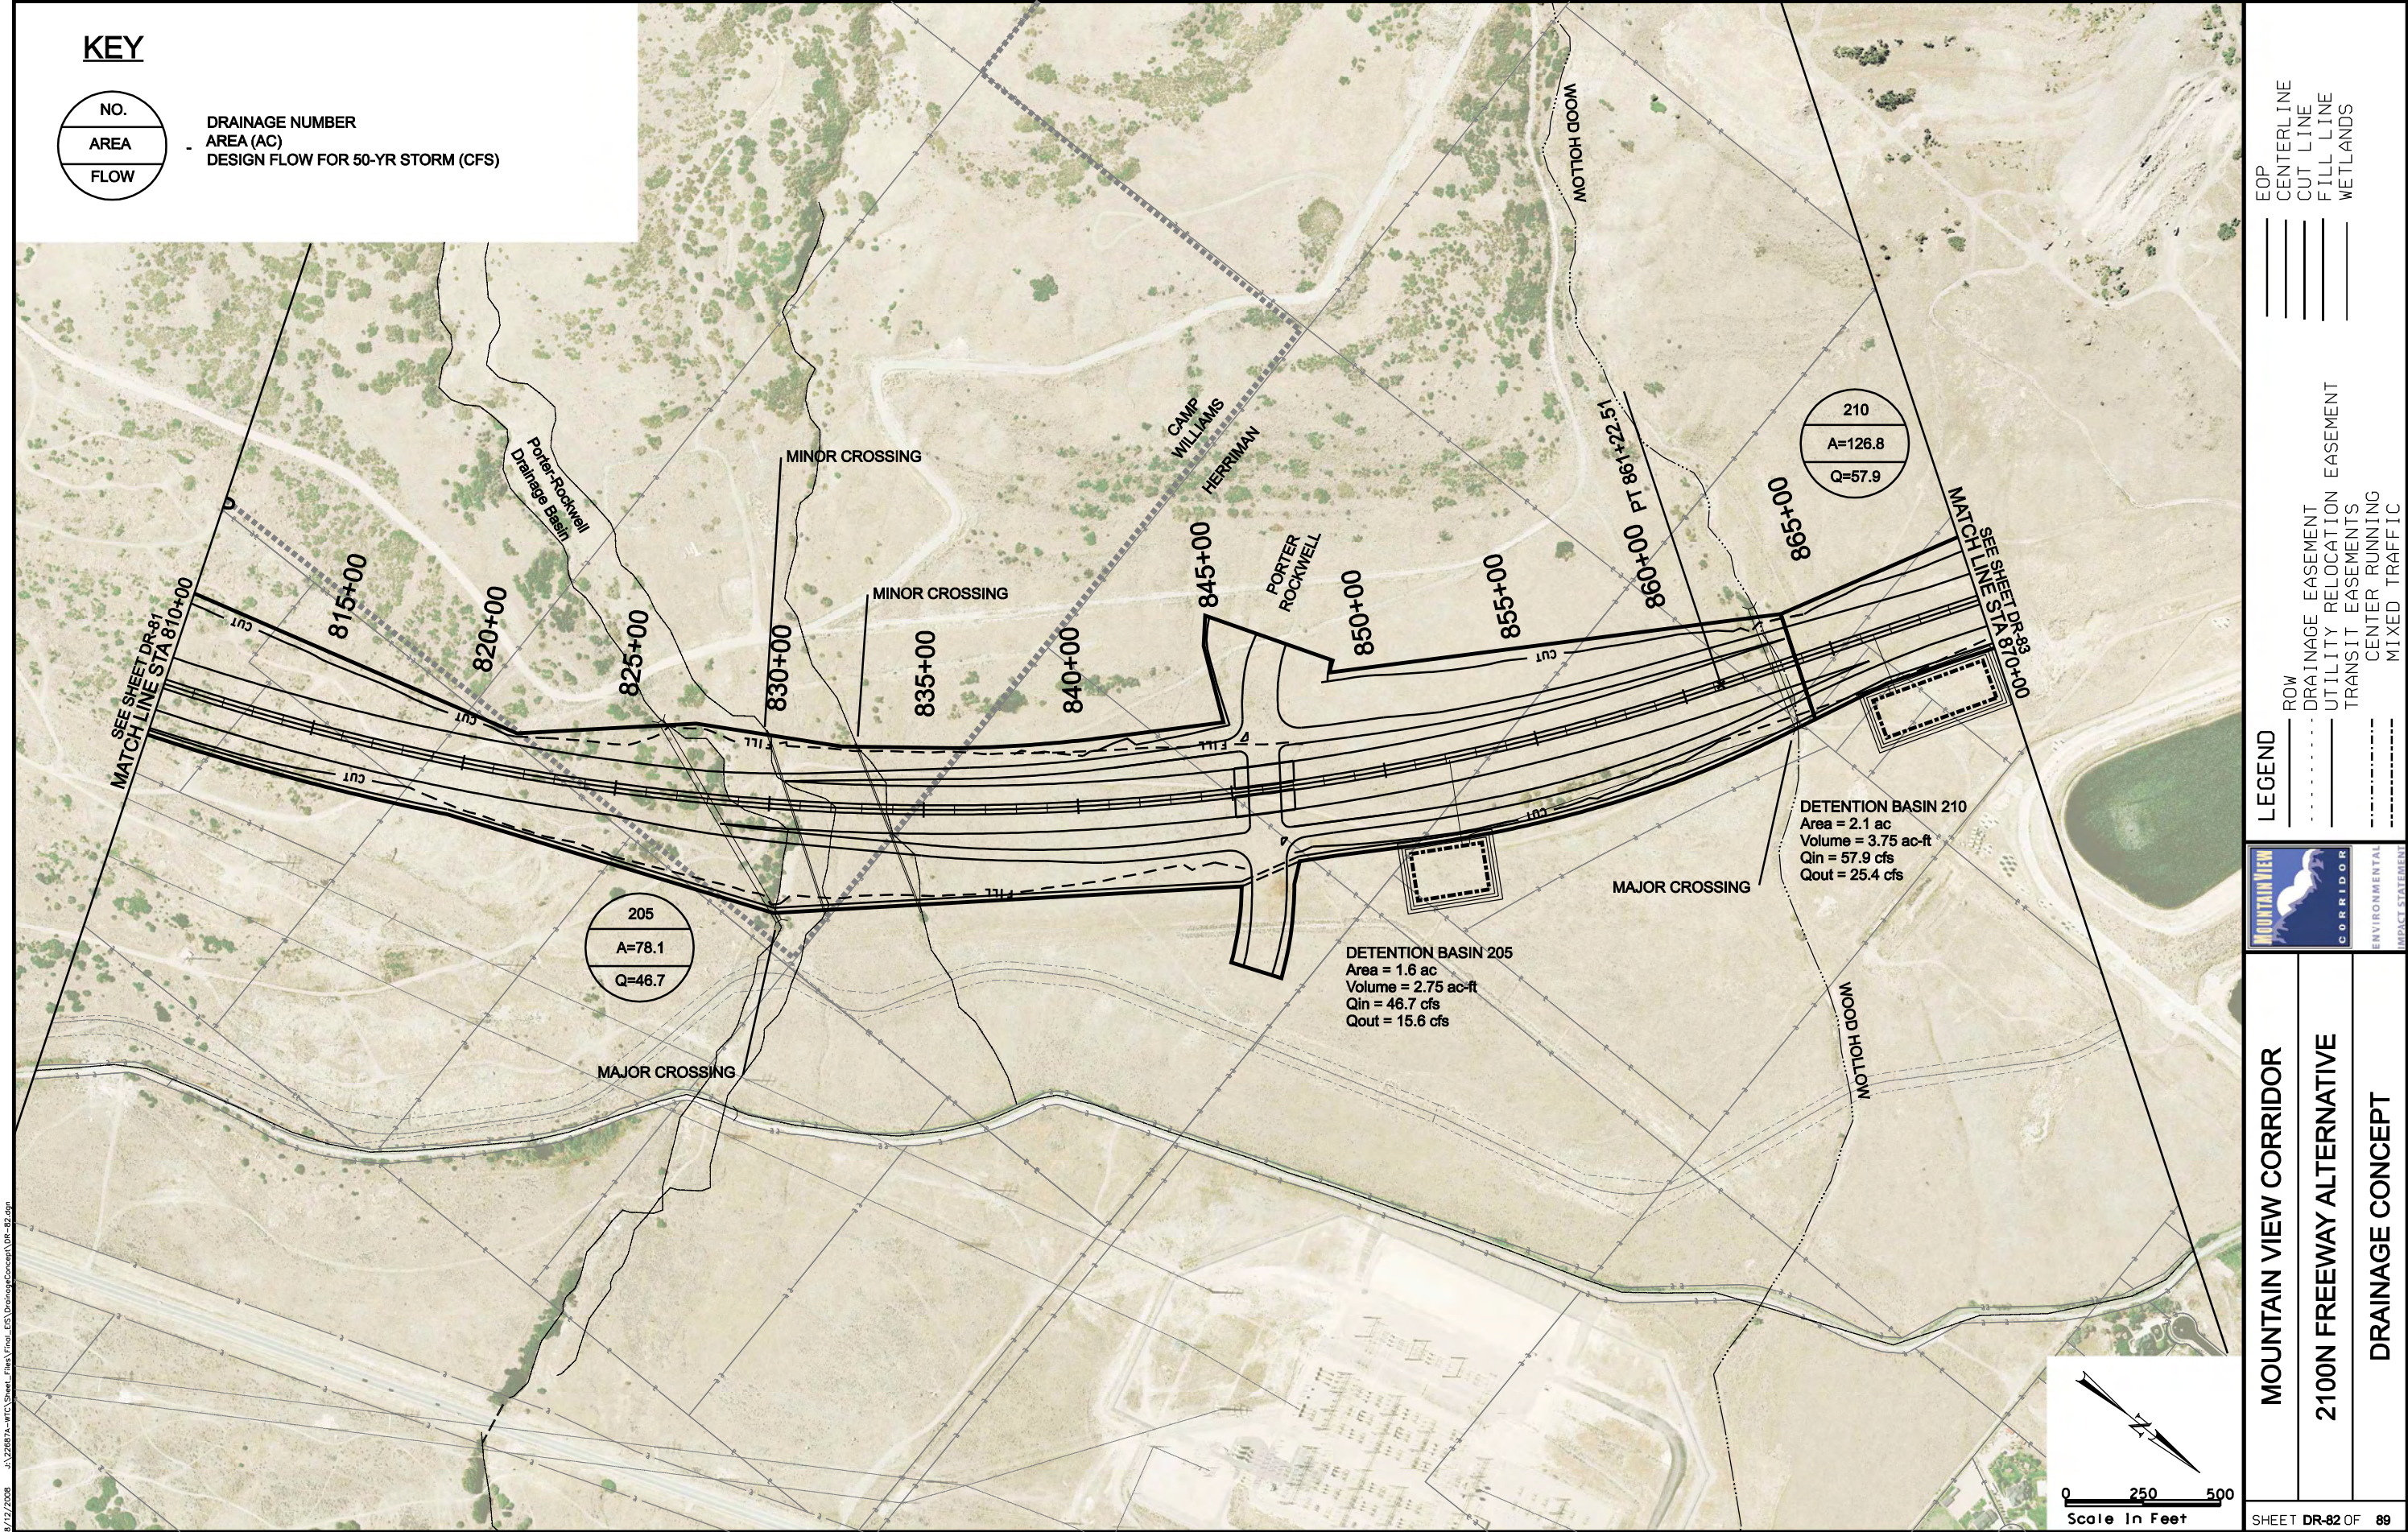

KEY

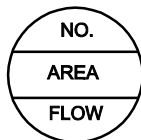

DRAINAGE NUMBER
AREA (AC)
DESIGN FLOW FOR 50-YR STORM (CFS)

EOP
CENTERLINE
CUT LINE
FILL LINE
WETLANDS

LEGEND
ROW
DRAINAGE EASEMENT
UTILITY RELOCATION EASEMENT
TRANSIT EASEMENTS
CENTER RUNNING
MIXED TRAFFIC




MOUNTAIN VIEW CORRIDOR

2100N FREEWAY ALTERNATIVE

DRAINAGE CONCEPT

8/12/2008 U:\22687A-WTC\Sheet_Files\Trio_LEIS\DrainageConcept\DR-83.dgn

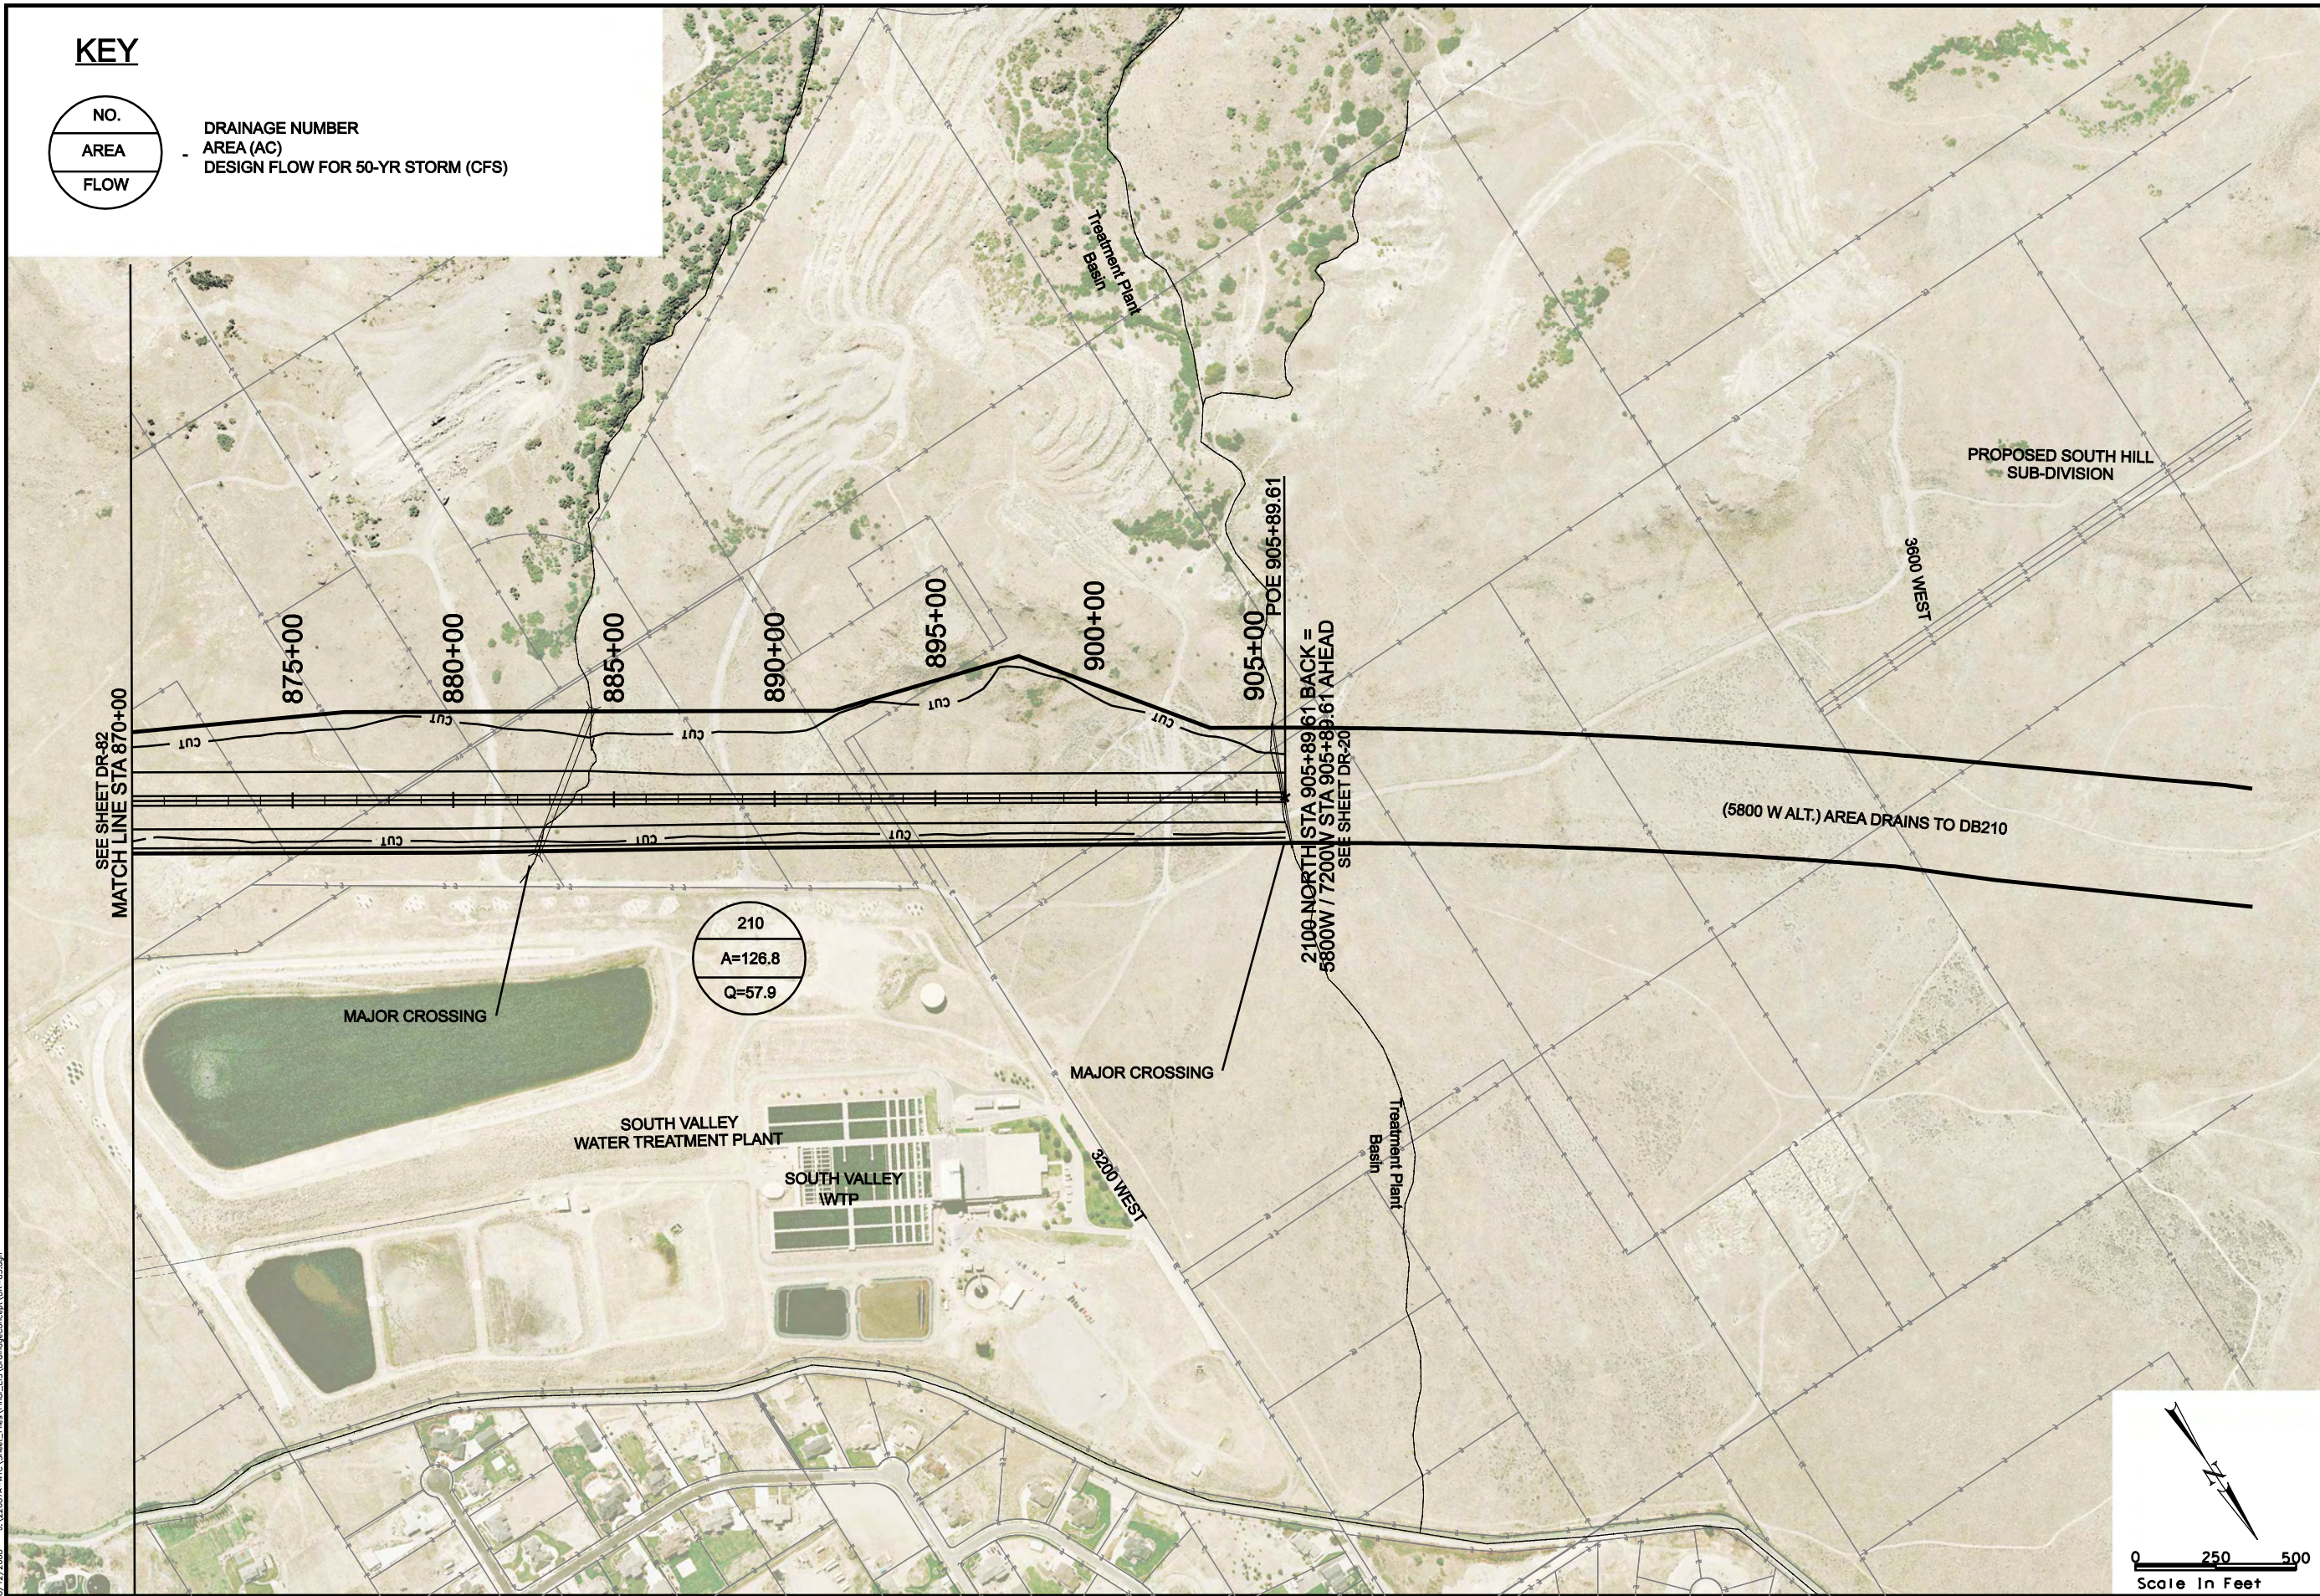

KEY

NO.

AREA

FLOW

DRAINAGE NUMBER

AREA (AC)

DESIGN FLOW FOR 50-YR STORM (CFS)

LEGEND

EOP

CENTERLINE

CUT LINE

FILL LINE

WETLANDS

LEGEND

ROW

DRAINAGE EASEMENT

UTILITY RELOCATION EASEMENT

TRANSIT EASEMENTS

CENTER RUNNING

MIXED TRAFFIC

MOUNTAIN VIEW CORRIDOR

ENVIRONMENTAL IMPACT STATEMENT

MOUNTAIN VIEW CORRIDOR

2100N FREEWAY ALTERNATIVE

DRAINAGE CONCEPT


0

250

500

Scale In Feet

North Arrow

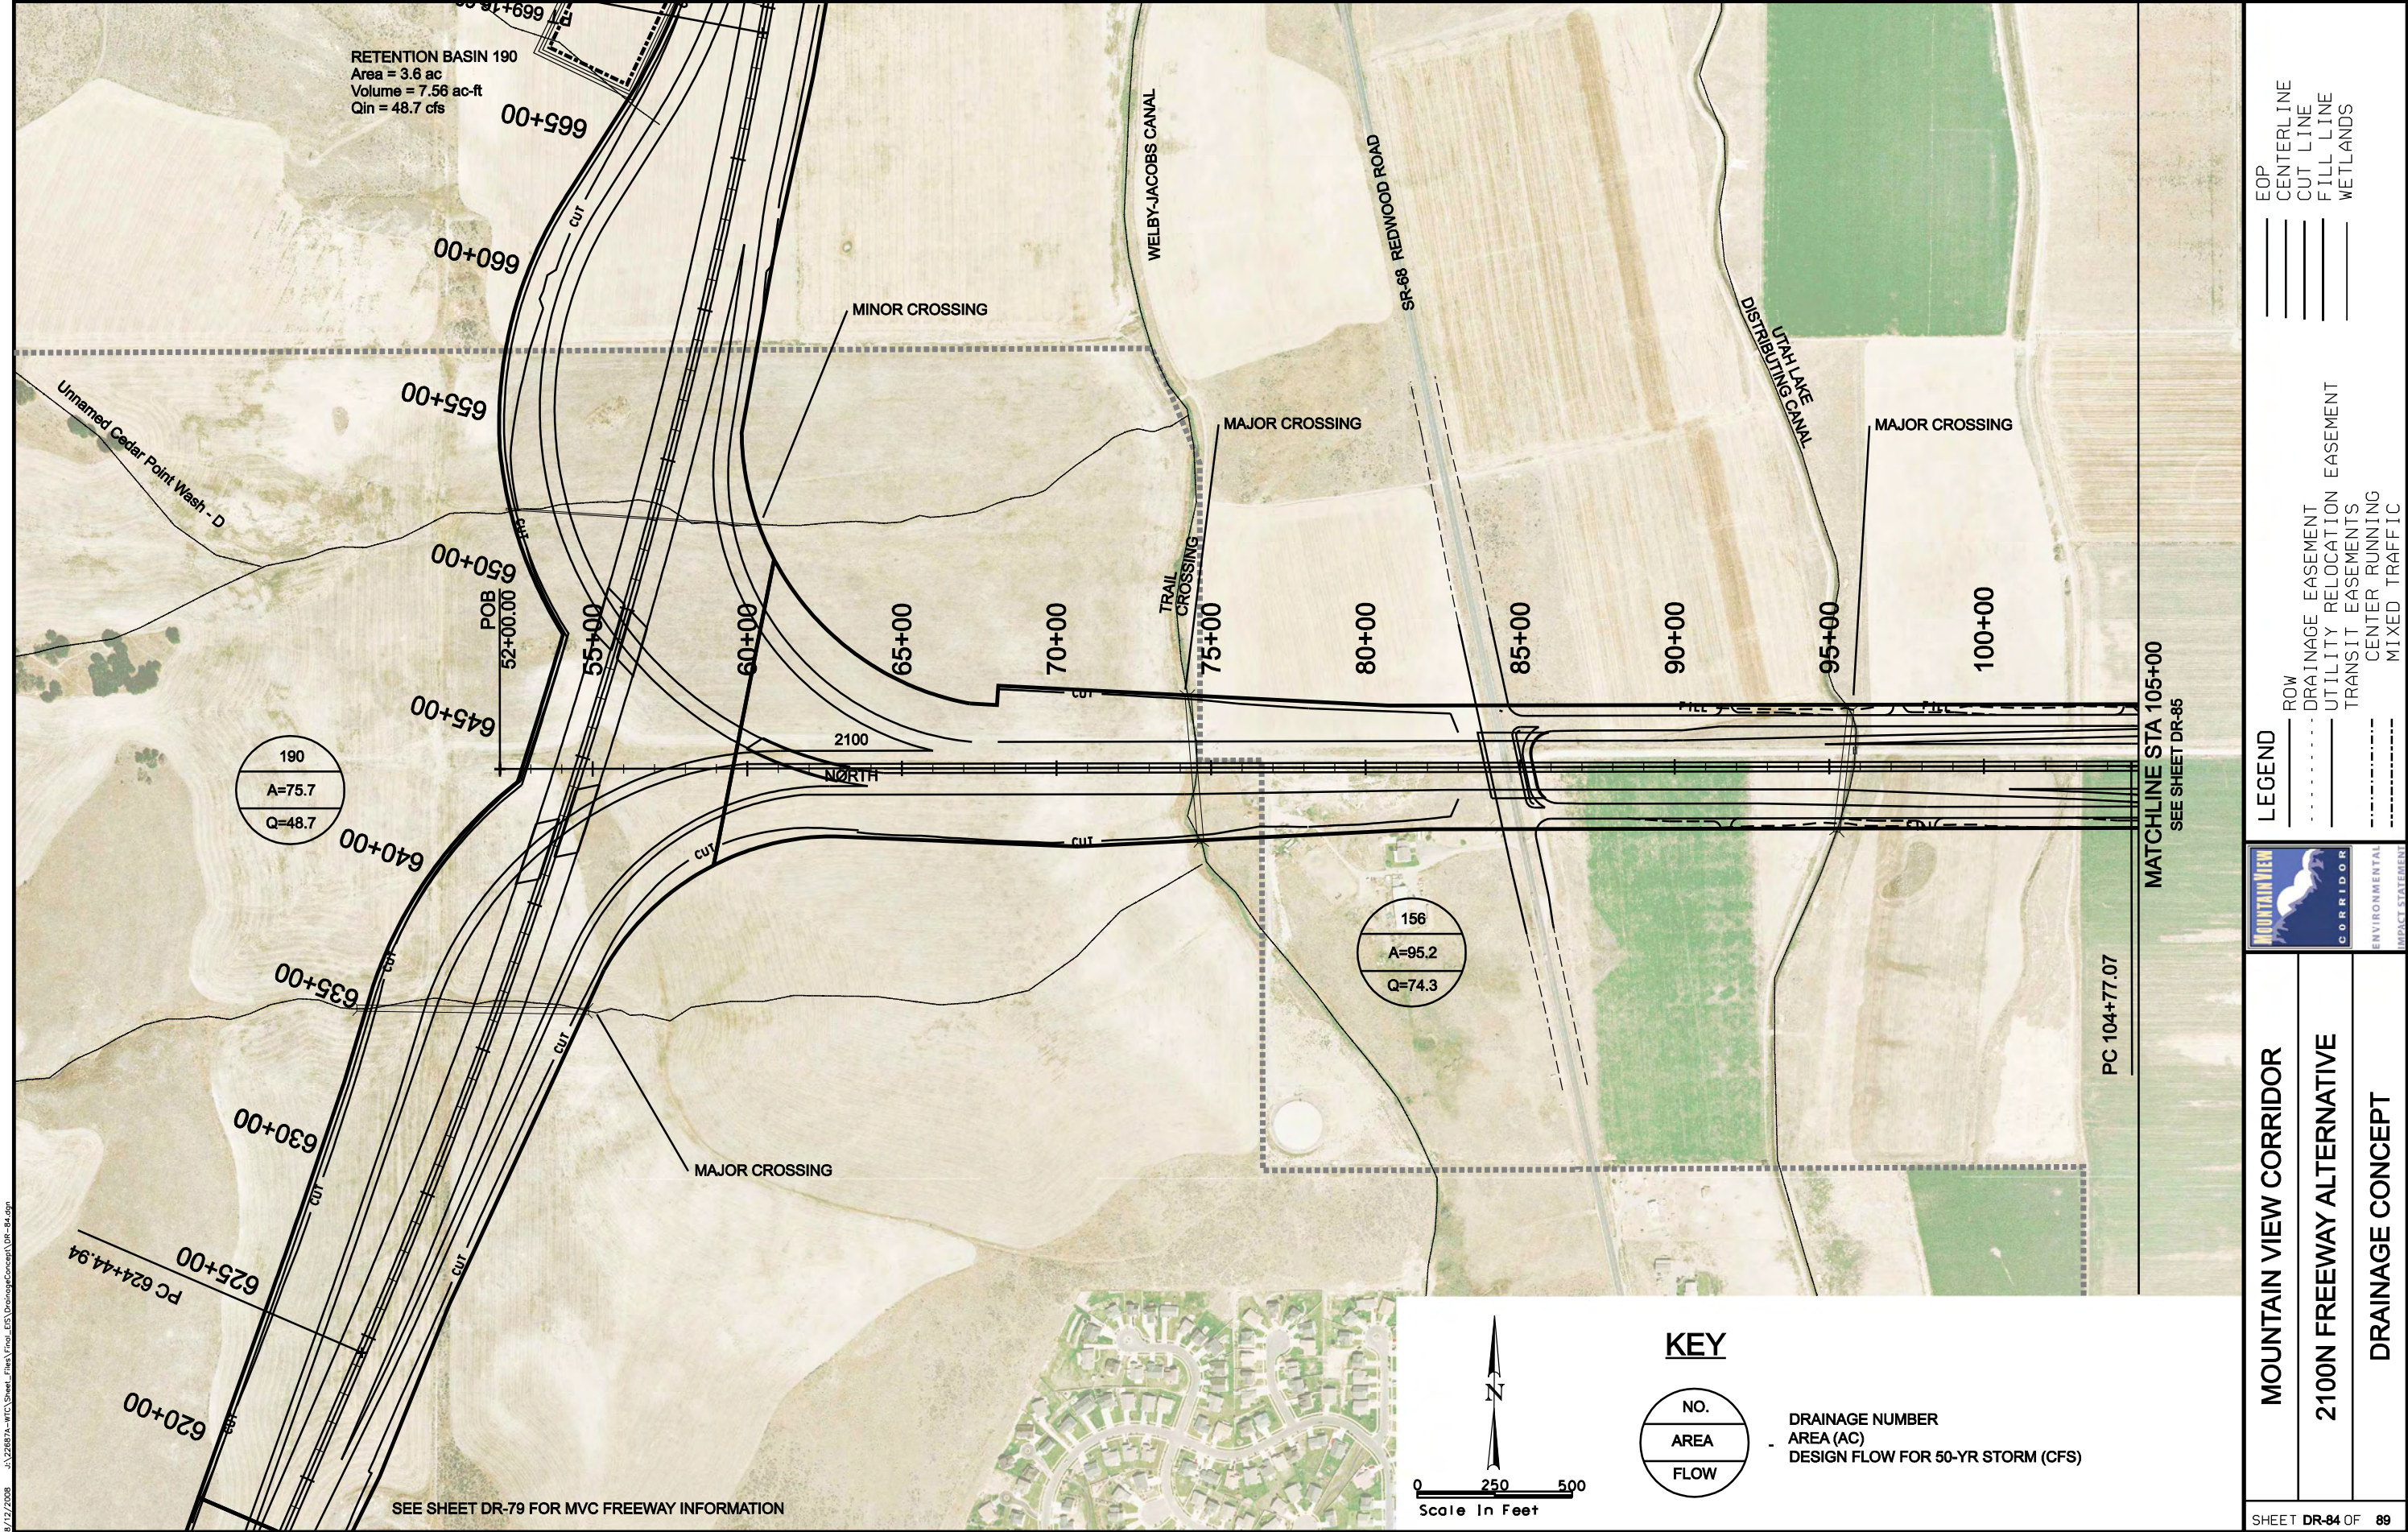


RETENTION BASIN 190
Area = 3.6 ac
Volume = 7.56 ac-ft
Qin = 48.7 cfs

190
A=75.7
Q=48.7

156
A=95.2
Q=74.3

KEY

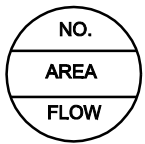

DRAINAGE NUMBER
AREA (AC)
DESIGN FLOW FOR 50-YR STORM (CFS)


- LEGEND
- ROW
 - DRAINAGE EASEMENT
 - UTILITY RELOCATION EASEMENT
 - TRANSIT EASEMENTS
 - CENTER RUNNING
 - MIXED TRAFFIC

- LEGEND
- EOP
 - CENTERLINE
 - CUT LINE
 - FILL LINE
 - WETLANDS



MOUNTAIN VIEW CORRIDOR
2100N FREEWAY ALTERNATIVE
DRAINAGE CONCEPT

8/12/2008 U:\22687A-WTC\Sheet_Files\Trio_LEIS\DrainageConcept\DR-85.dgn

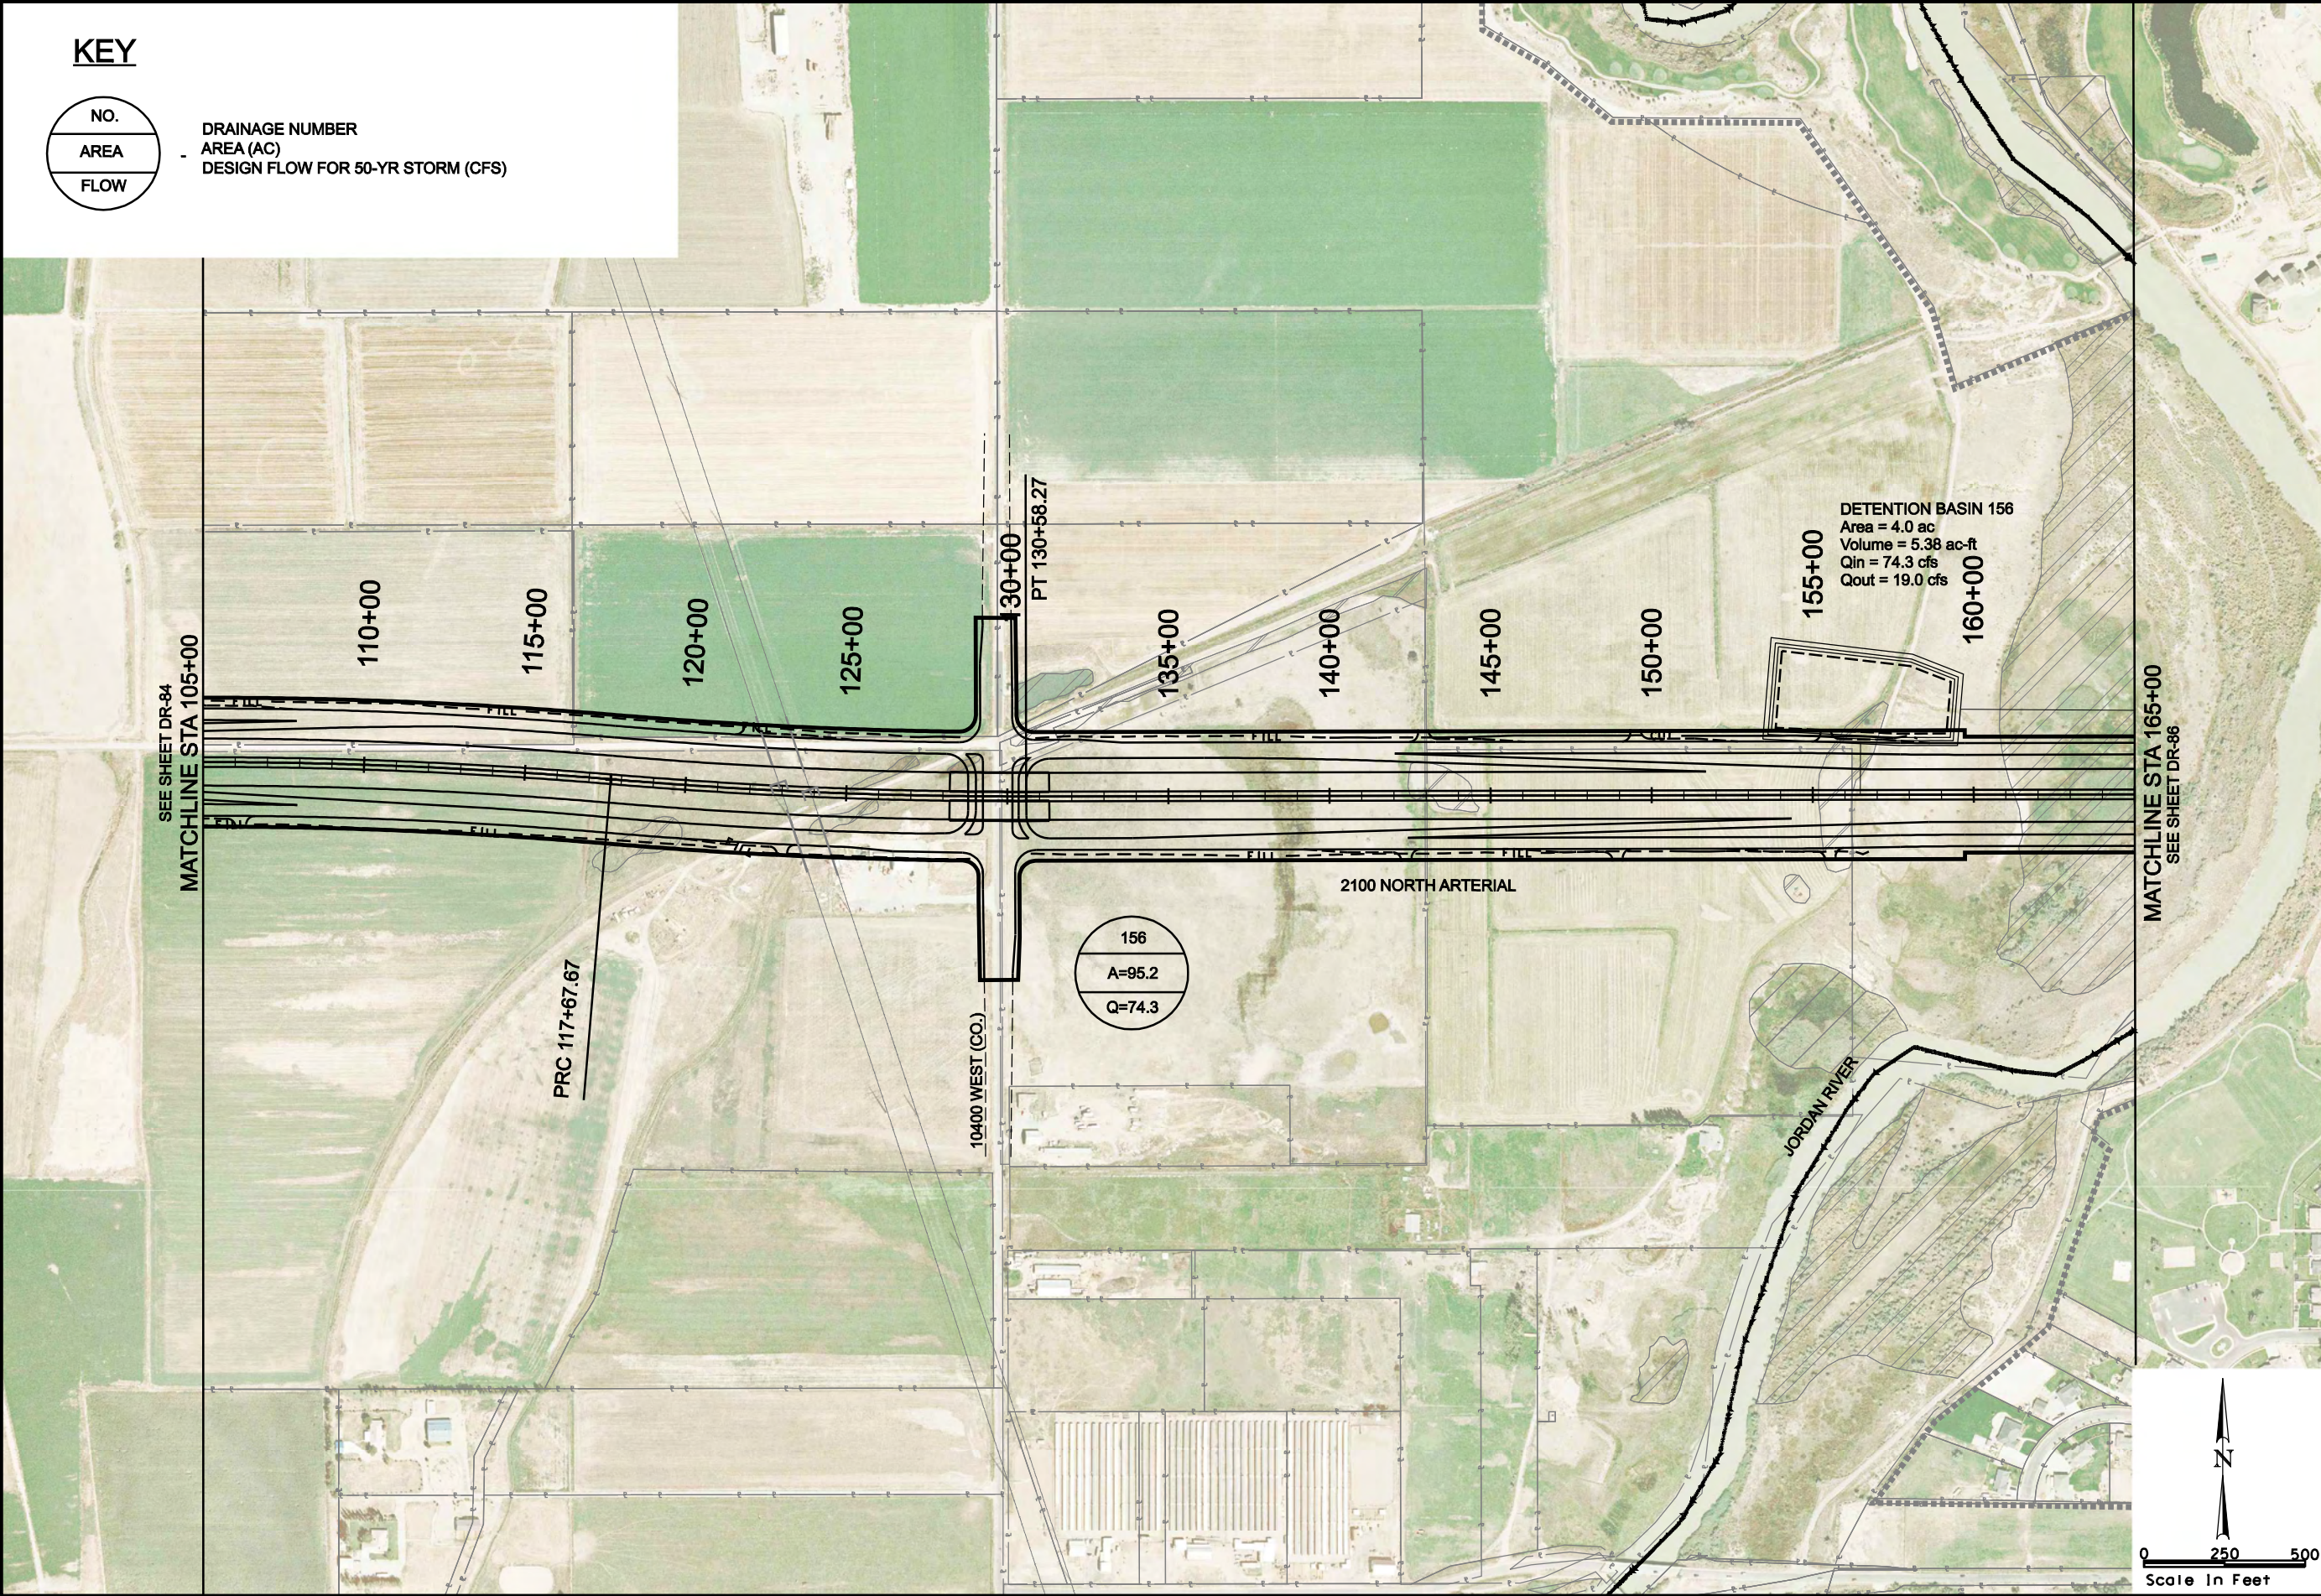


KEY

NO.	DRAINAGE NUMBER
AREA	AREA (AC)
FLOW	DESIGN FLOW FOR 50-YR STORM (CFS)

	MOUNTAIN VIEW CORRIDOR	LEGEND	ROW	DRAINAGE EASEMENT
	2100N FREEWAY ALTERNATIVE		UTILITY RELOCATION EASEMENT	
	DRAINAGE CONCEPT		TRANSIT EASEMENTS	
			CENTER RUNNING	EASEMENT
			MIXED TRAFFIC	

EOP	CENTERLINE
	CUT LINE
	FILL LINE
	WETLANDS

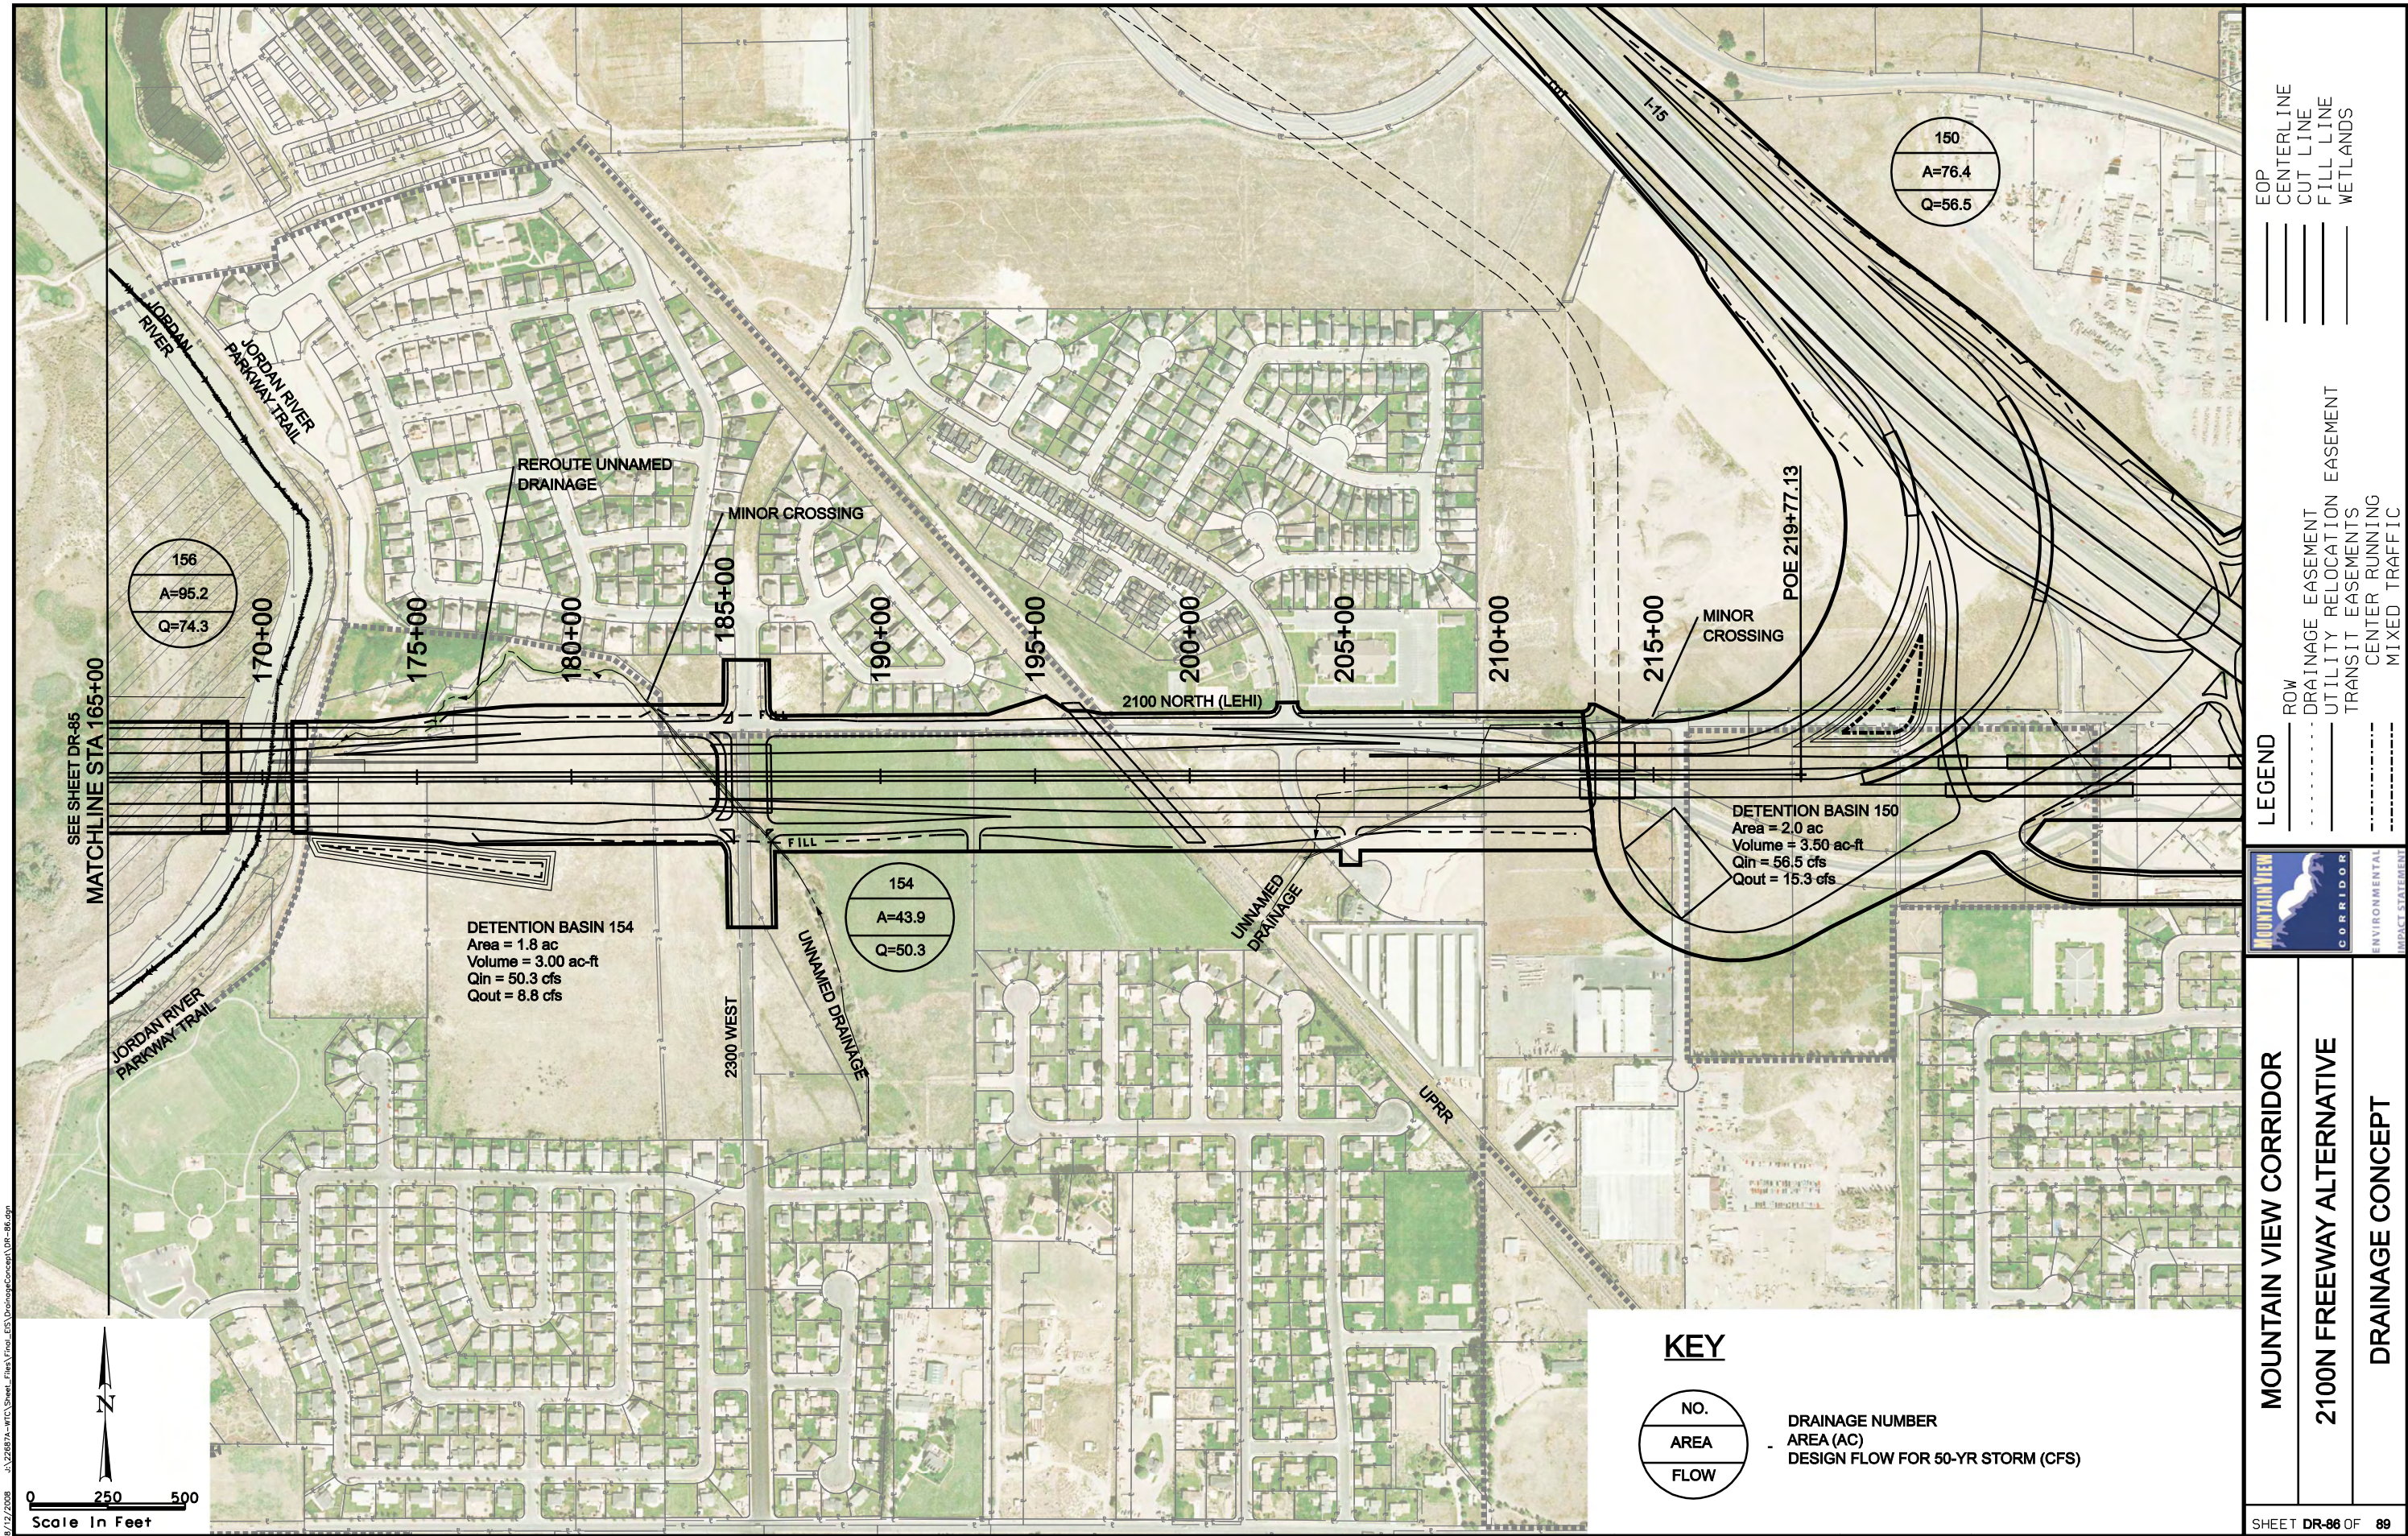

8/12/2008 U:\22687A-WTC-Sheet_Files\Trio_LES_DrainageConcept\DR-86.dgn

SEE SHEET DR-85
MATCHLINE STA 165+00

JORDAN RIVER
JORDAN RIVER
PARKWAY TRAIL

JORDAN RIVER
PARKWAY TRAIL

REROUTE UNNAMED
DRAINAGE

MINOR CROSSING

2300 WEST
FILL
UNNAMED DRAINAGE

UNNAMED DRAINAGE

UPRR

2100 NORTH (LEHI)


MINOR CROSSING

POE 219+77.13


DETENTION BASIN 150
Area = 2.0 ac
Volume = 3.50 ac-ft
Qin = 56.5 cfs
Qout = 15.3 cfs

DETENTION BASIN 154
Area = 1.8 ac
Volume = 3.00 ac-ft
Qin = 50.3 cfs
Qout = 8.8 cfs


KEY

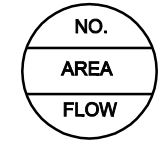


DRAINAGE NUMBER
AREA (AC)
DESIGN FLOW FOR 50-YR STORM (CFS)

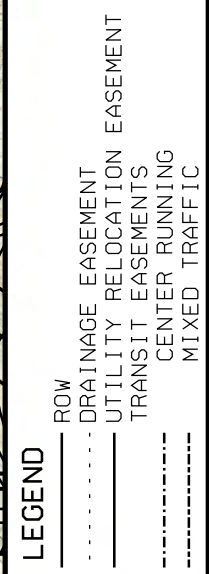

MOUNTAIN VIEW CORRIDOR
2100N FREEWAY ALTERNATIVE
DRAINAGE CONCEPT

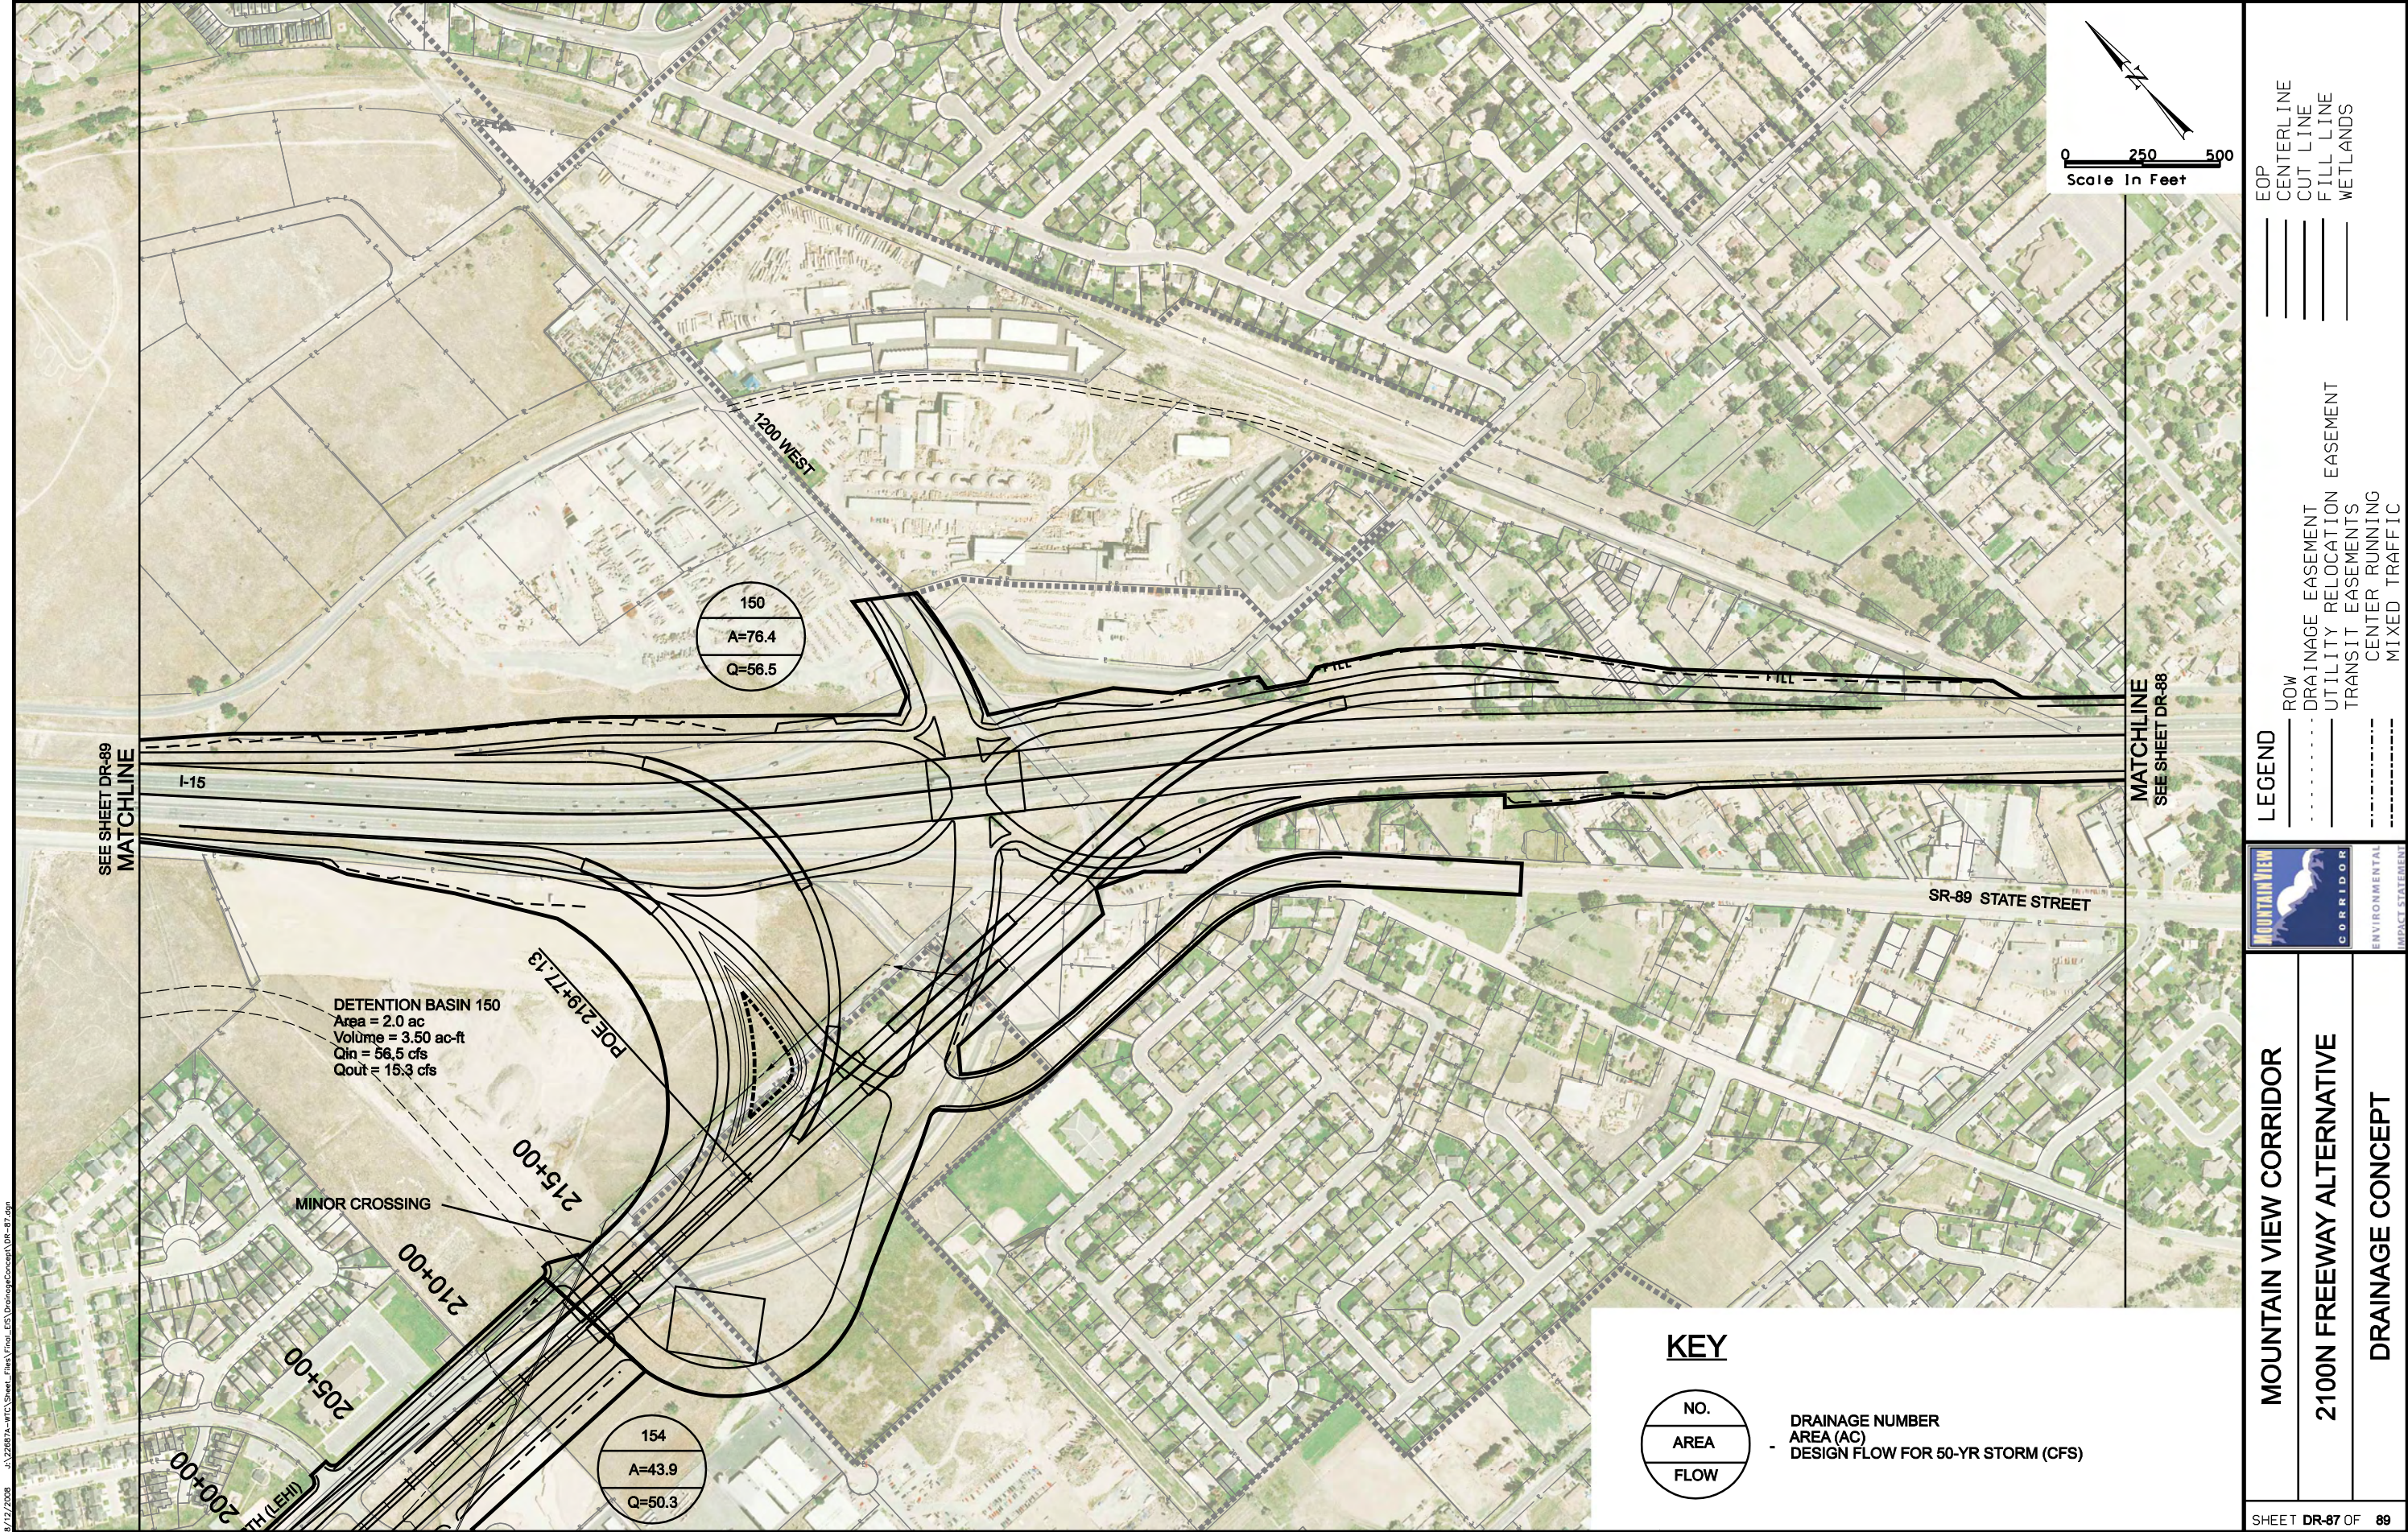

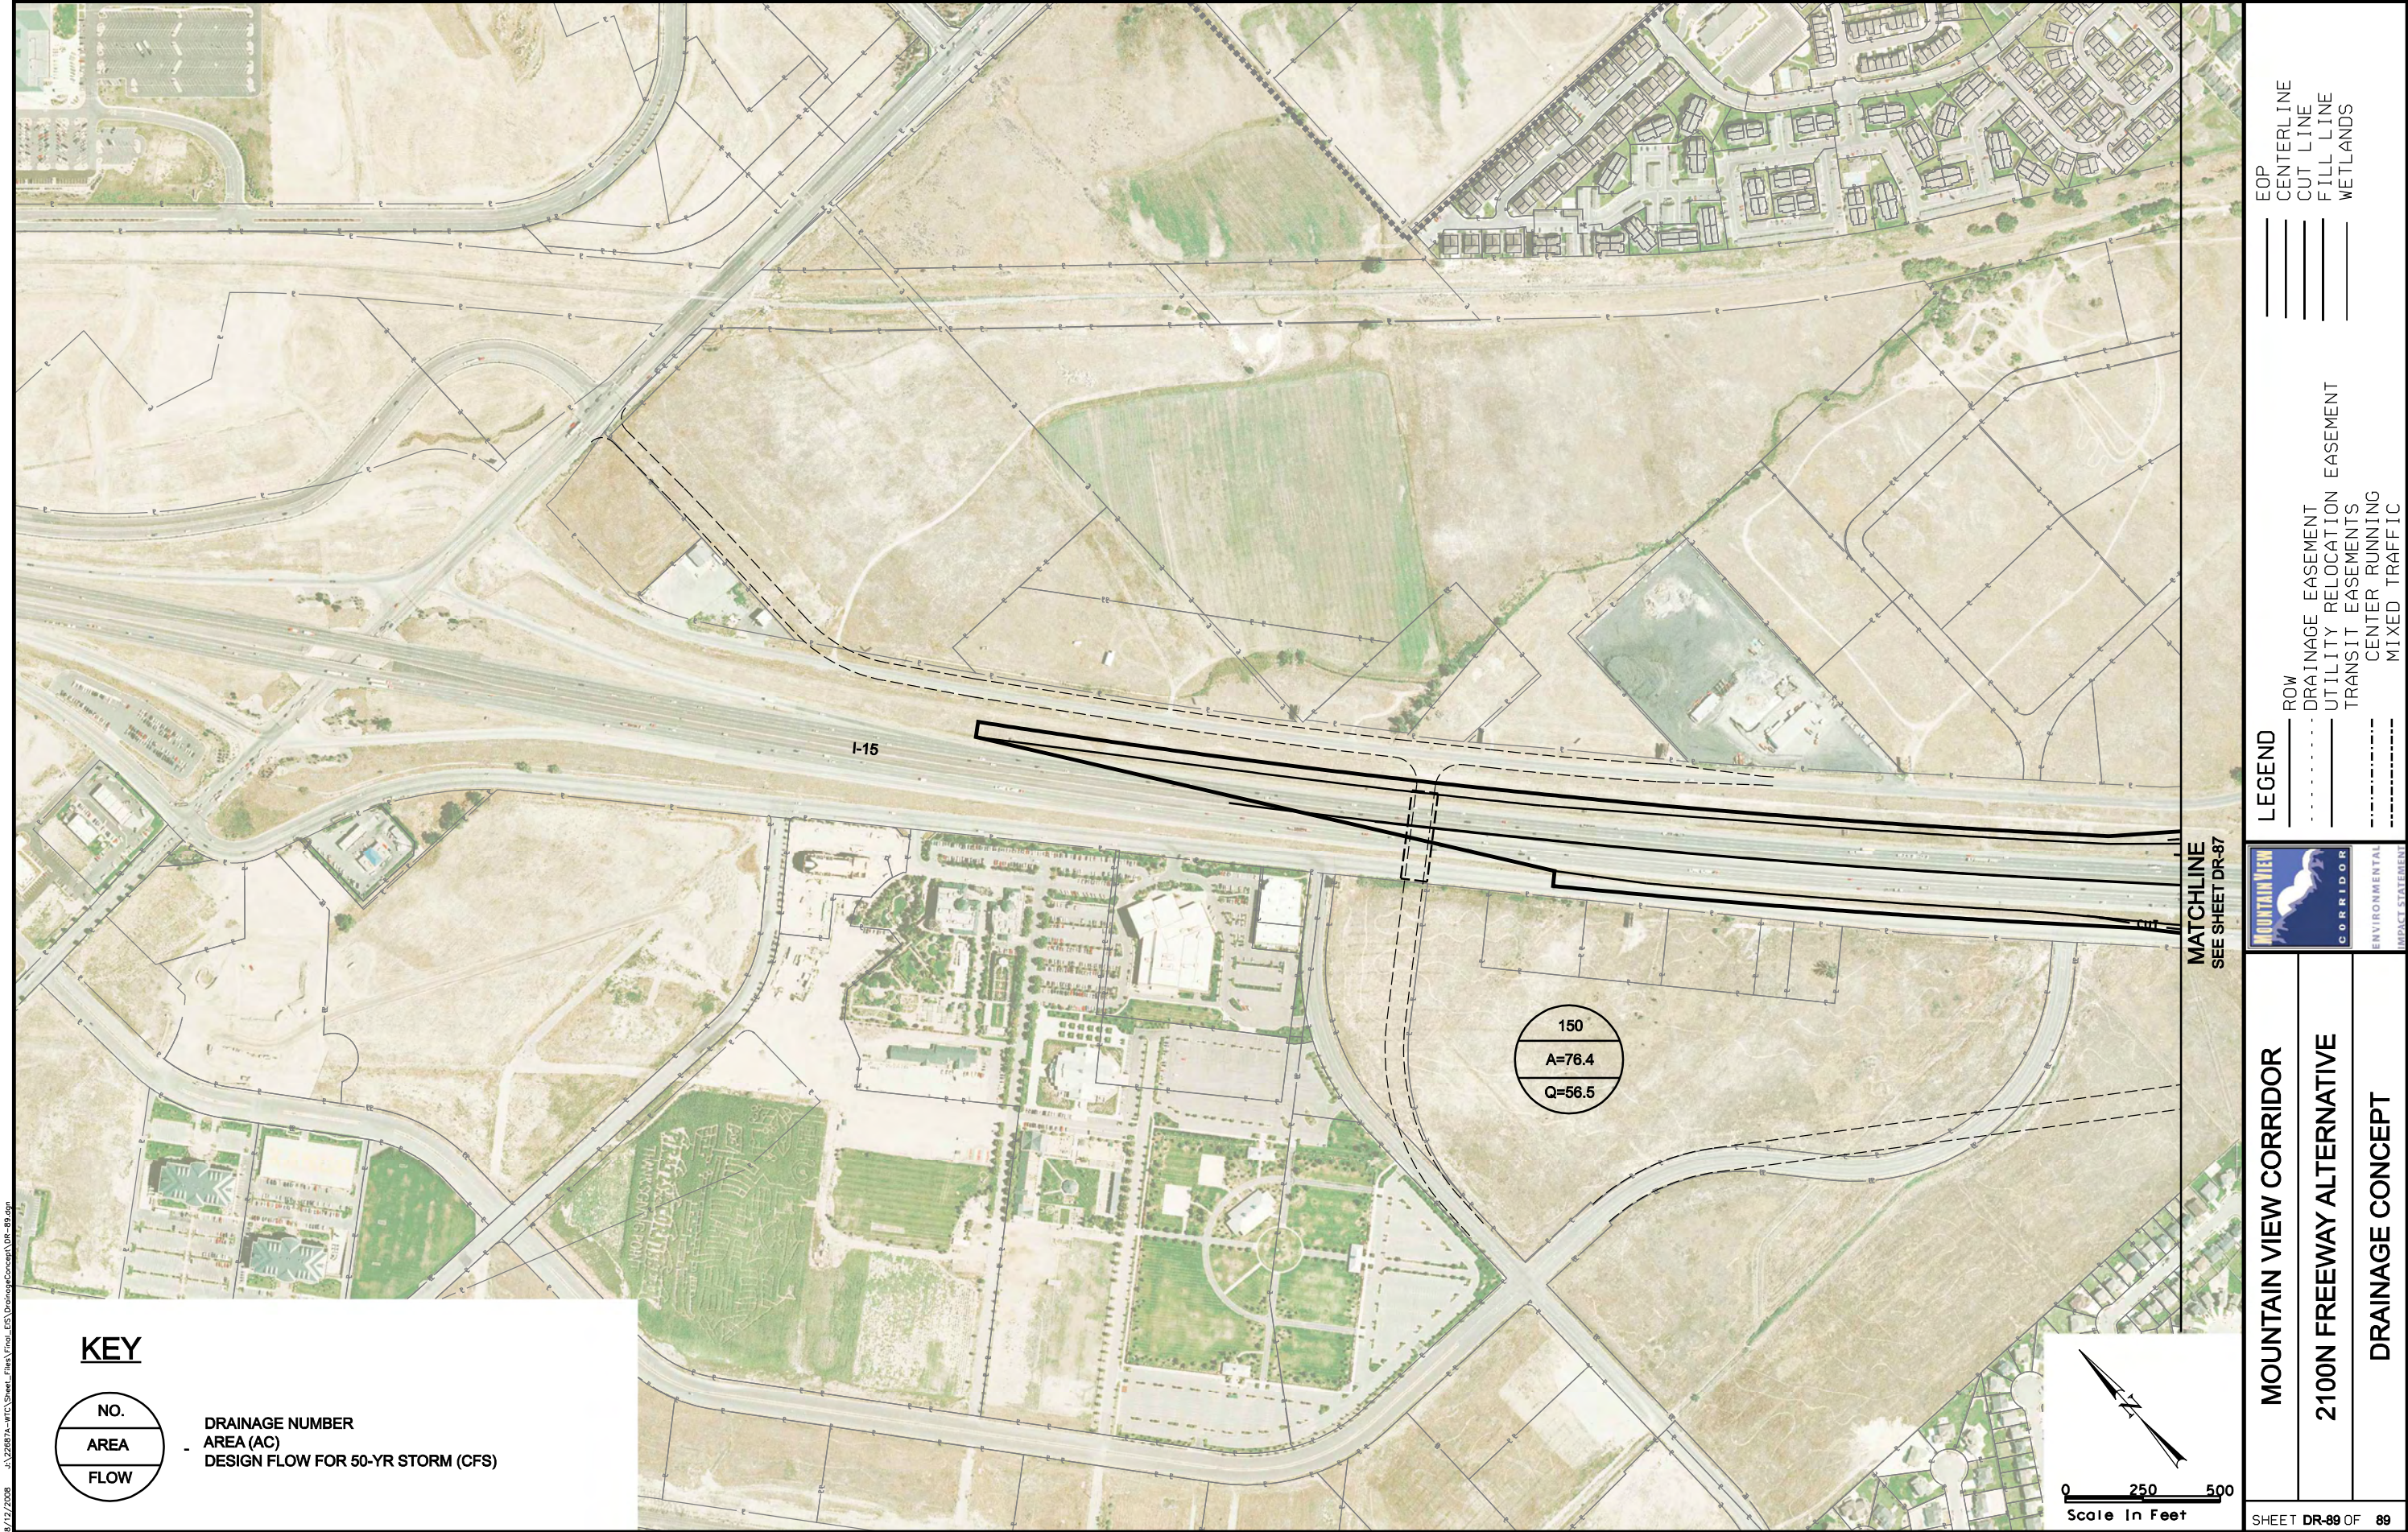


8/12/2008 U:\22687A-WTC\Sheet_Files\Trio_LES_DrainageConcept\DR-89.dgn

KEY

NO.
AREA
FLOW

DRAINAGE NUMBER
AREA (AC)
DESIGN FLOW FOR 50-YR STORM (CFS)


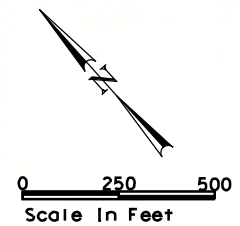


MOUNTAIN VIEW CORRIDOR	CORRIDOR	ENVIRONMENTAL IMPACT STATEMENT	LEGEND	ROW	EOP
				DRAINAGE EASEMENT	CENTERLINE
2100N FREEWAY ALTERNATIVE				UTILITY RELOCATION EASEMENT	CUT LINE
				TRANSIT EASEMENTS	FILL LINE
DRAINAGE CONCEPT				CENTER RUNNING	WETLANDS
				MIXED TRAFFIC	

8/12/2008 J:\22687A-WTC\Sheet_Final_ES\Transitconcept\TCR_01.dgn

DEDICATED ROW TRANSIT ALTERNATIVE

CROSS REFERENCE SHEET

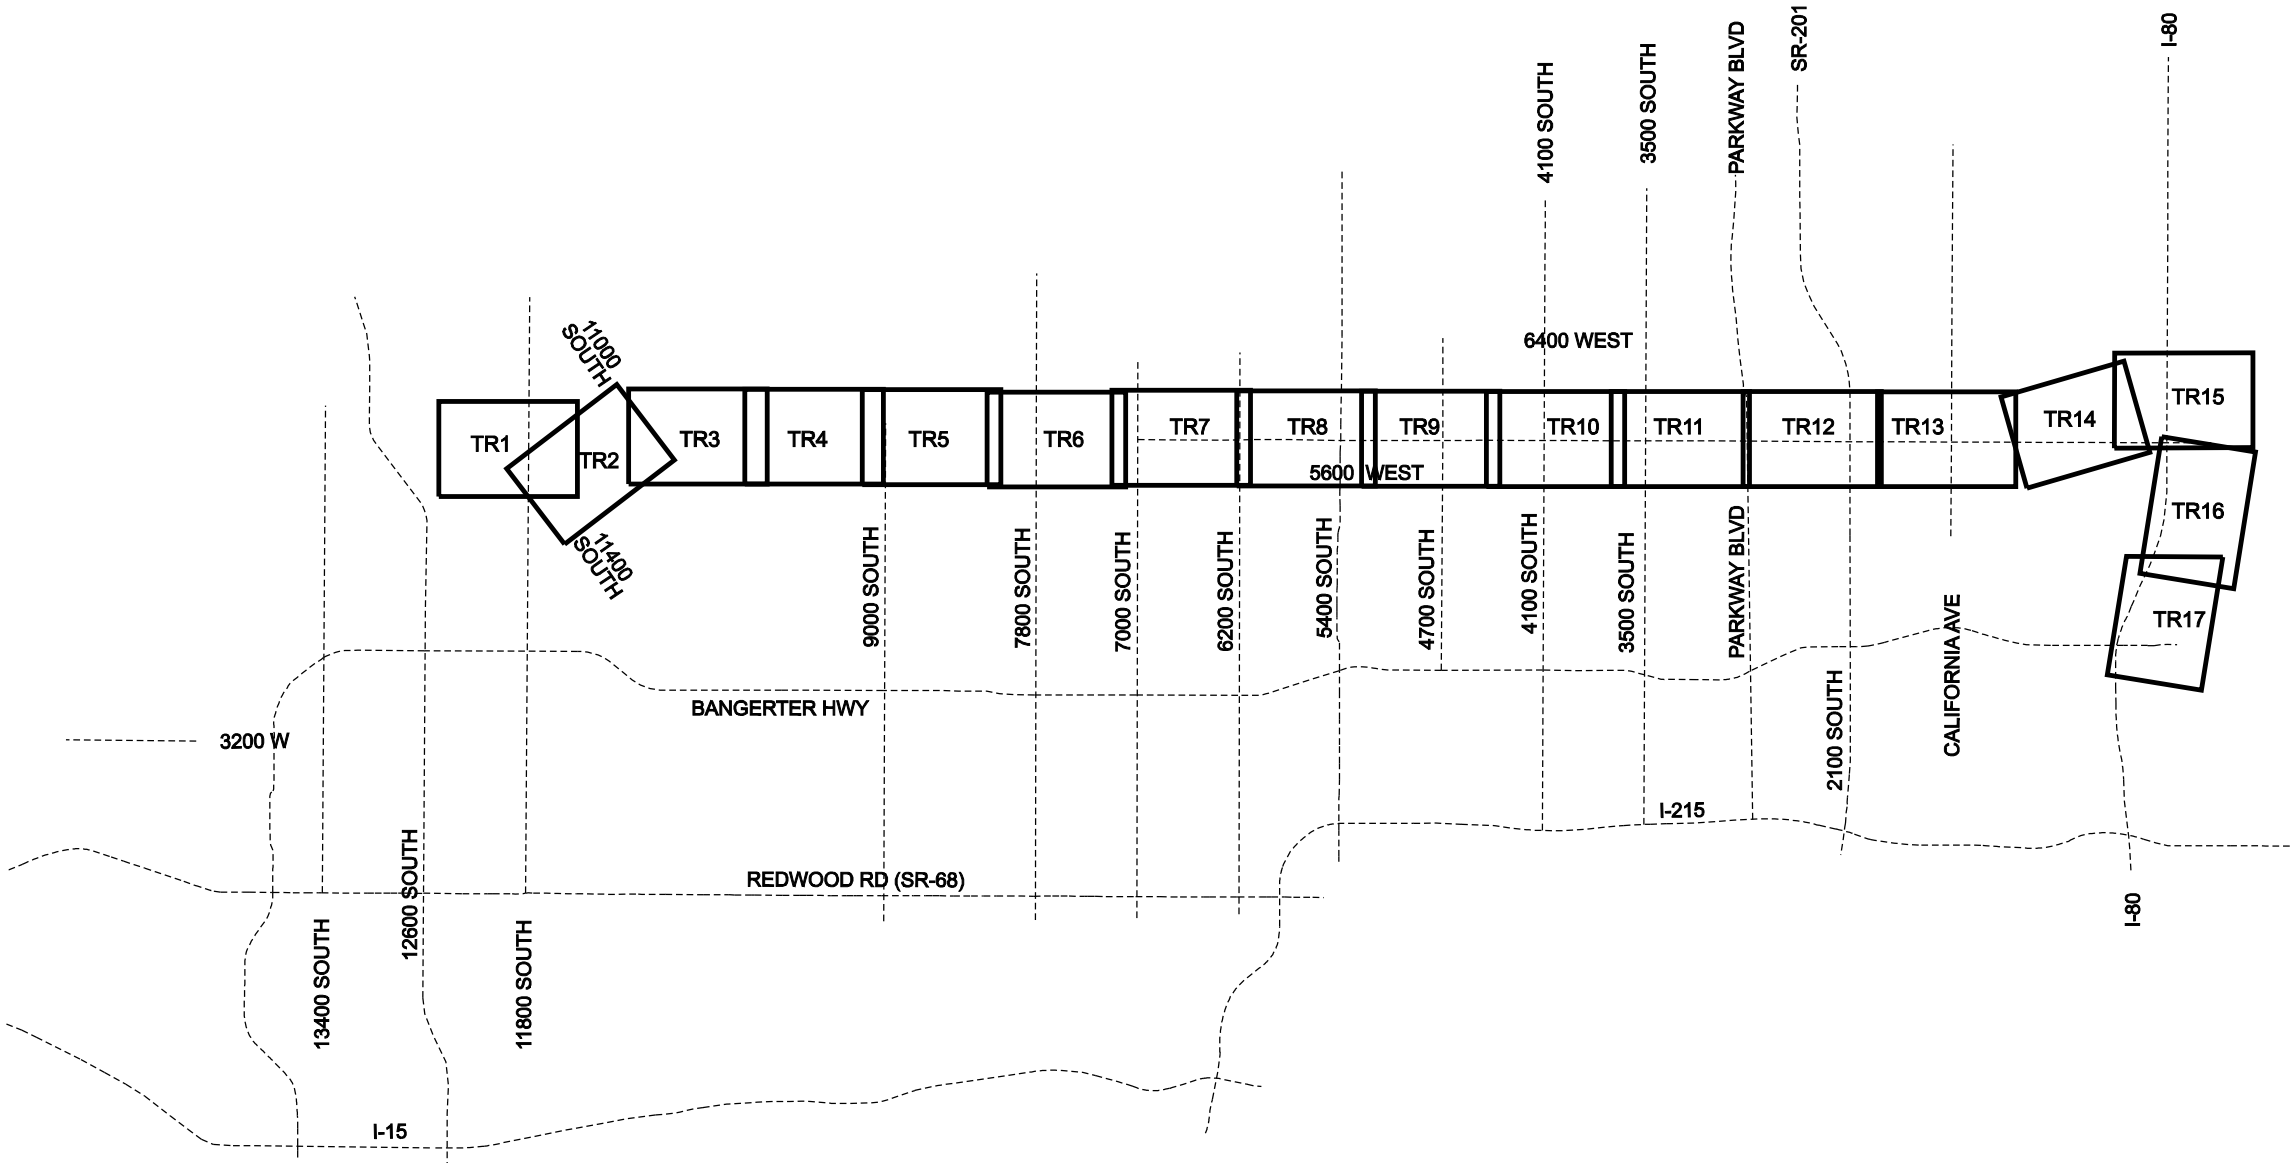 

LEGEND

 TRANSIT STATION

 PARK-N-RIDE LOT

 TRANSIT CORRIDOR TO BE BUILT BY OTHERS

 ROW

 MOUNTAIN VIEW CORRIDOR

ENVIRONMENTAL IMPACT STATEMENT

MOUNTAIN VIEW CORRIDOR



DEDICATED ROW TRANSIT ALTERNATIVE

KEYMAP

8/12/2008 J:\226874-MTC\Sheet_Final_ES\Transitconcept\TCR_02.dgn

MIXED TRAFFIC TRANSIT ALTERNATIVE

CROSS REFERENCE SHEET

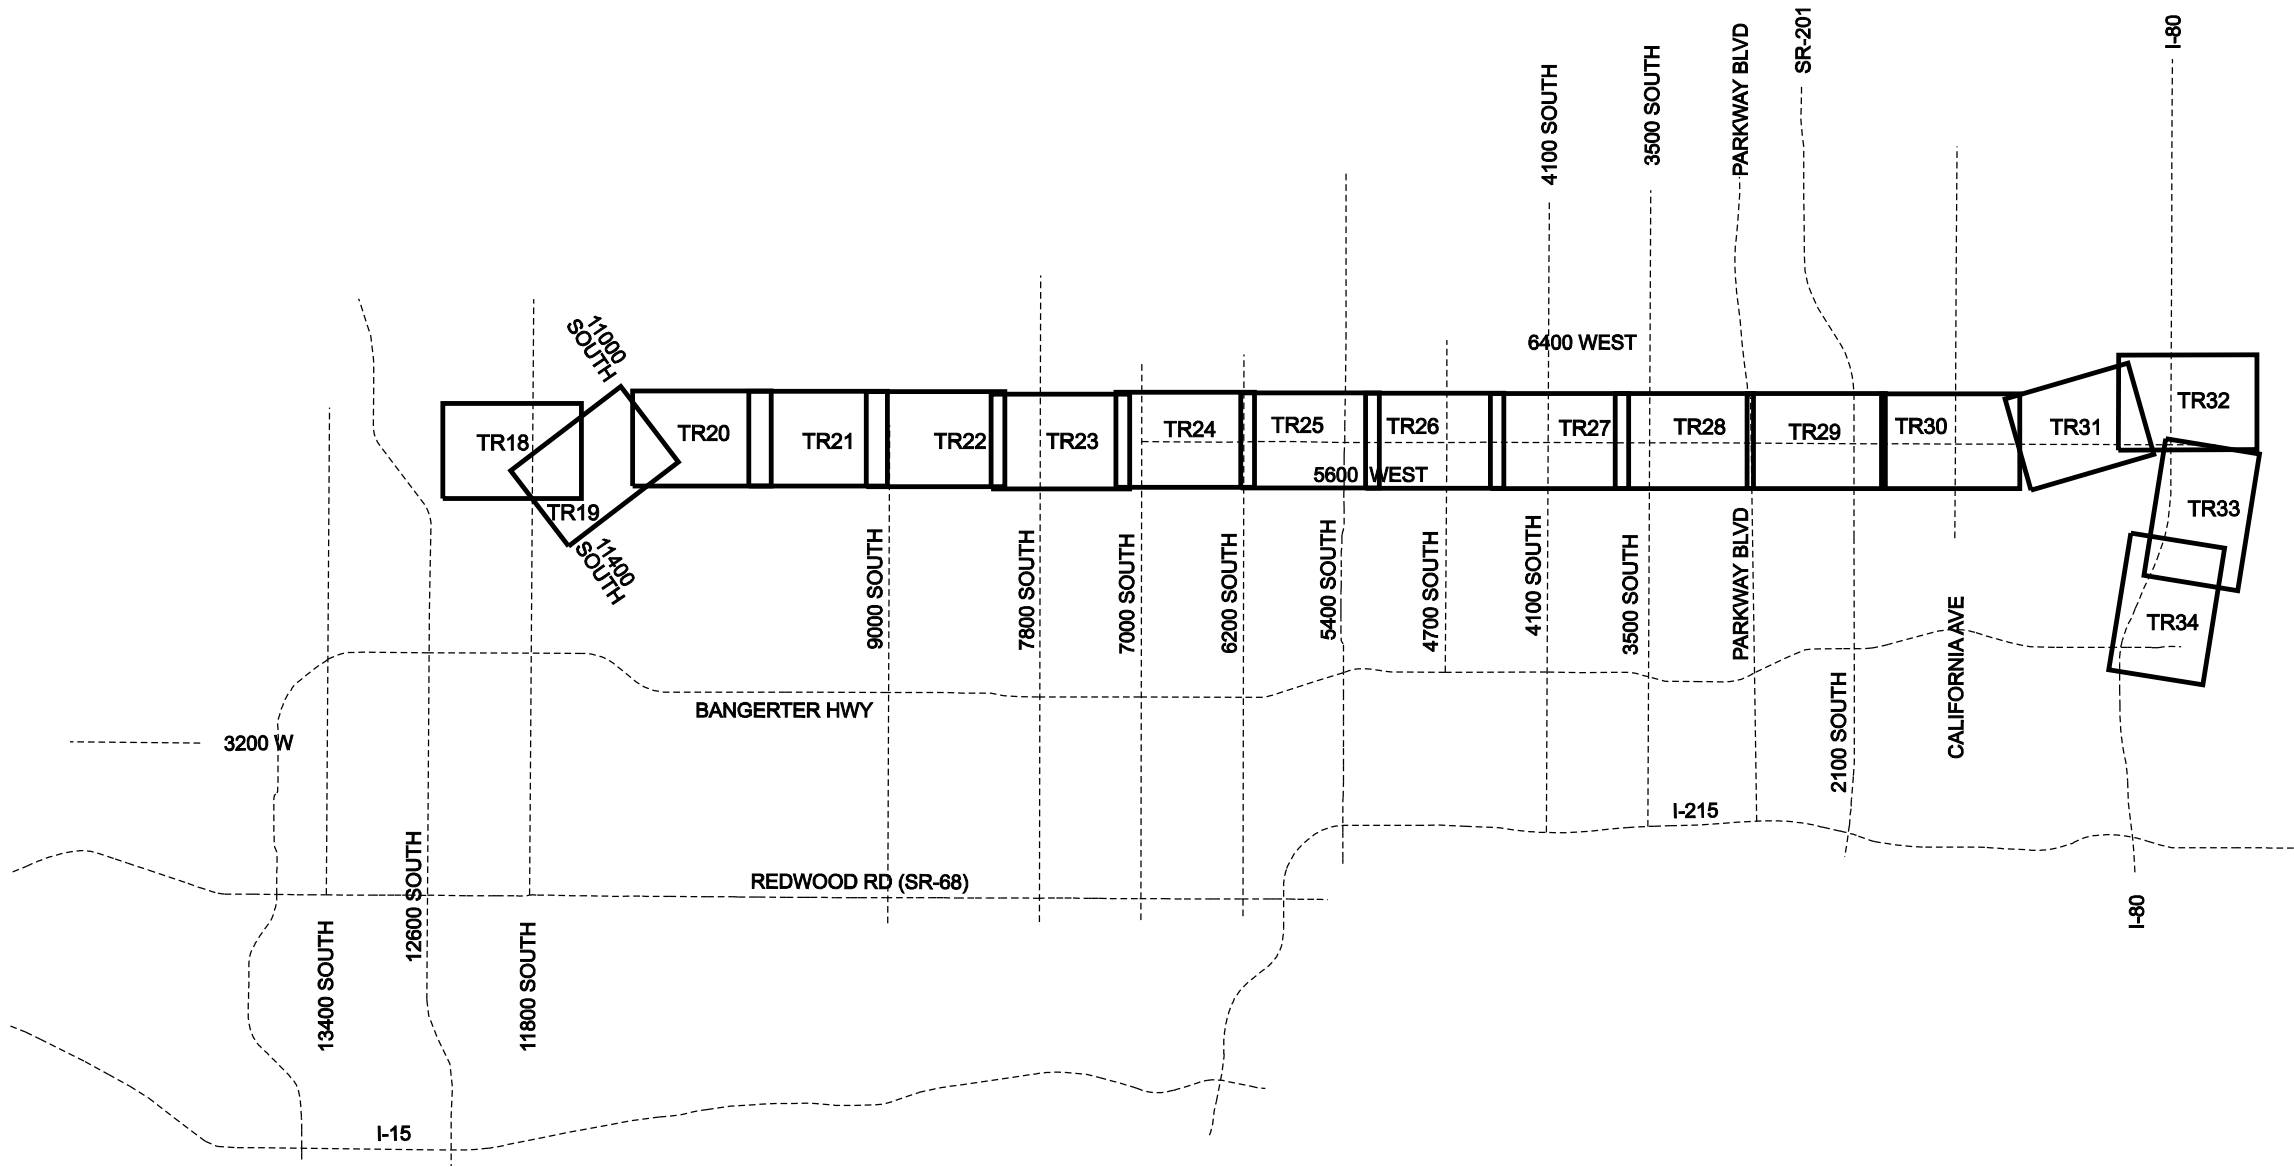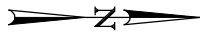

MOUNTAIN VIEW CORRIDOR

MIXED TRAFFIC TRANSIT
ALTERNATIVE

KEYMAP



LEGEND



TRANSIT STATION



PARK-N-RIDE LOT




ROW



TRANSIT CORRIDOR
TO BE BUILT BY
OTHERS

8/12/2008 c:\22687a-wtc\Sheet_Files\Tran_EIS\TransitConcept\Tran_01.dgn

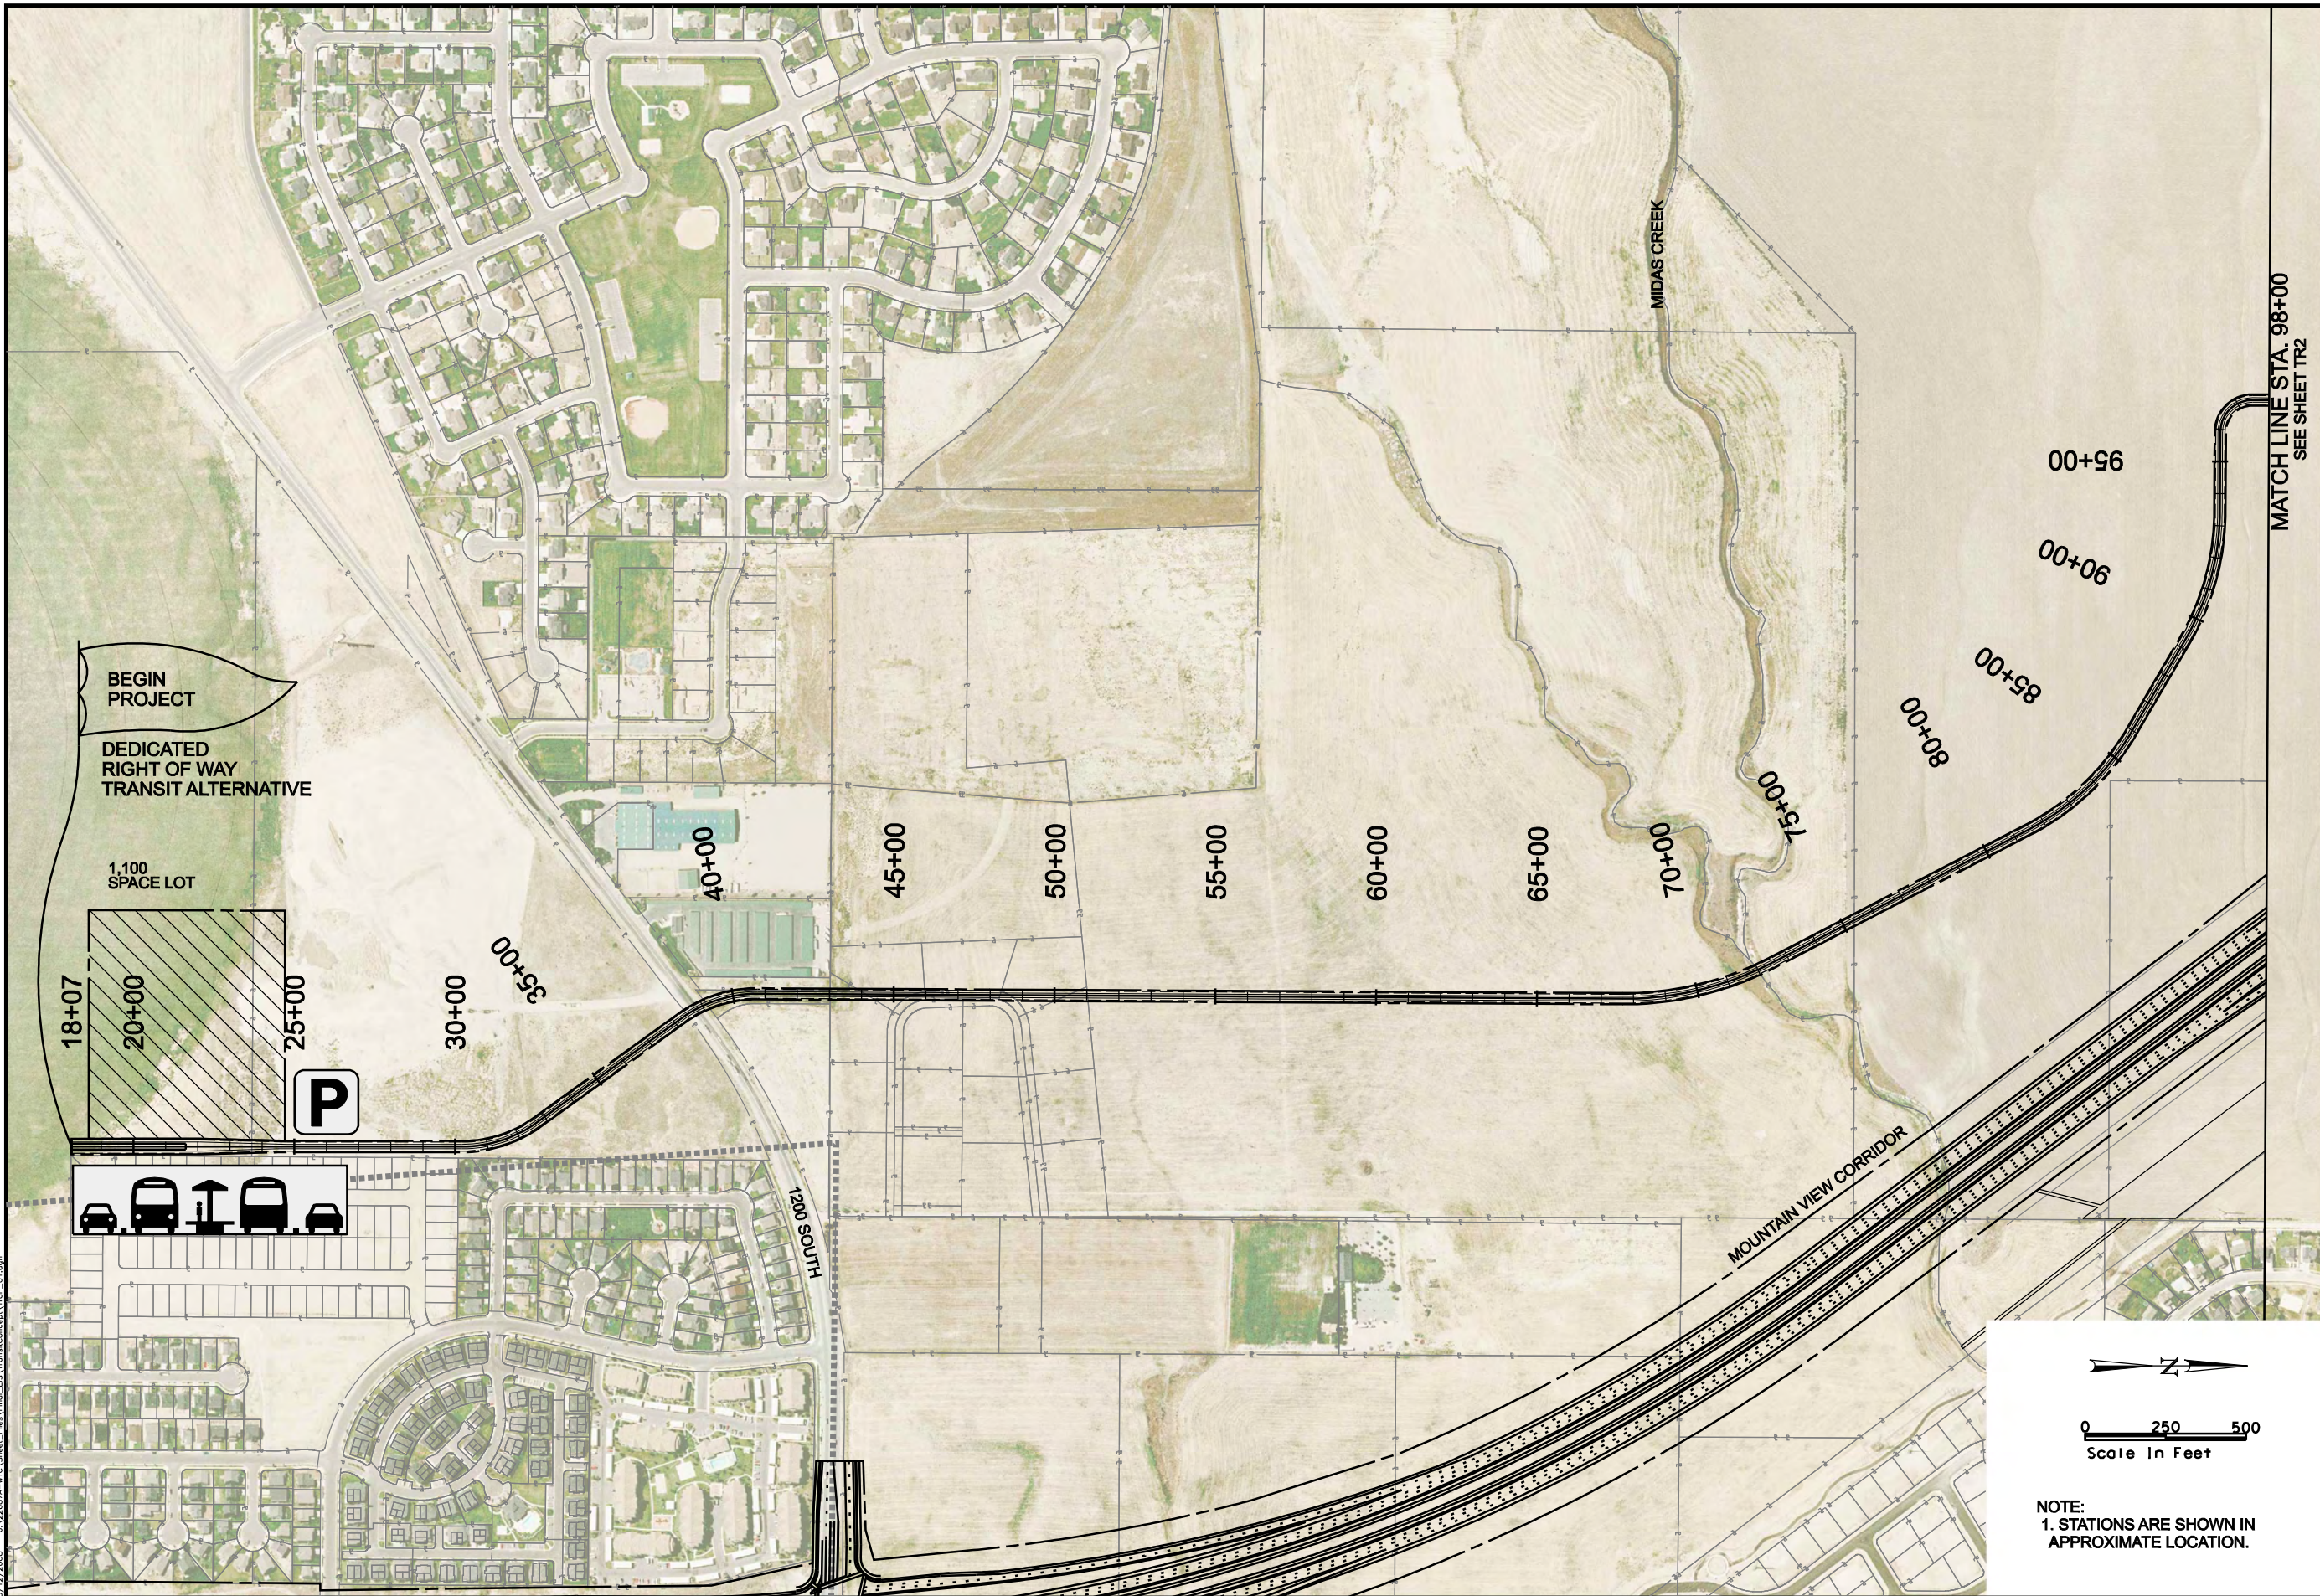

MOUNTAIN VIEW CORRIDOR

DEDICATED ROW TRANSIT
ALTERNATIVE

TRANSIT CONCEPT



LEGEND



TRANSIT STATION





PARK-N-RIDE LOT



ROW

8/12/2008 U:\22687A-WTC Sheet_Files\Tral_EIS TransitConcept\Tron_02.dgn

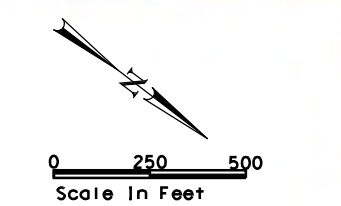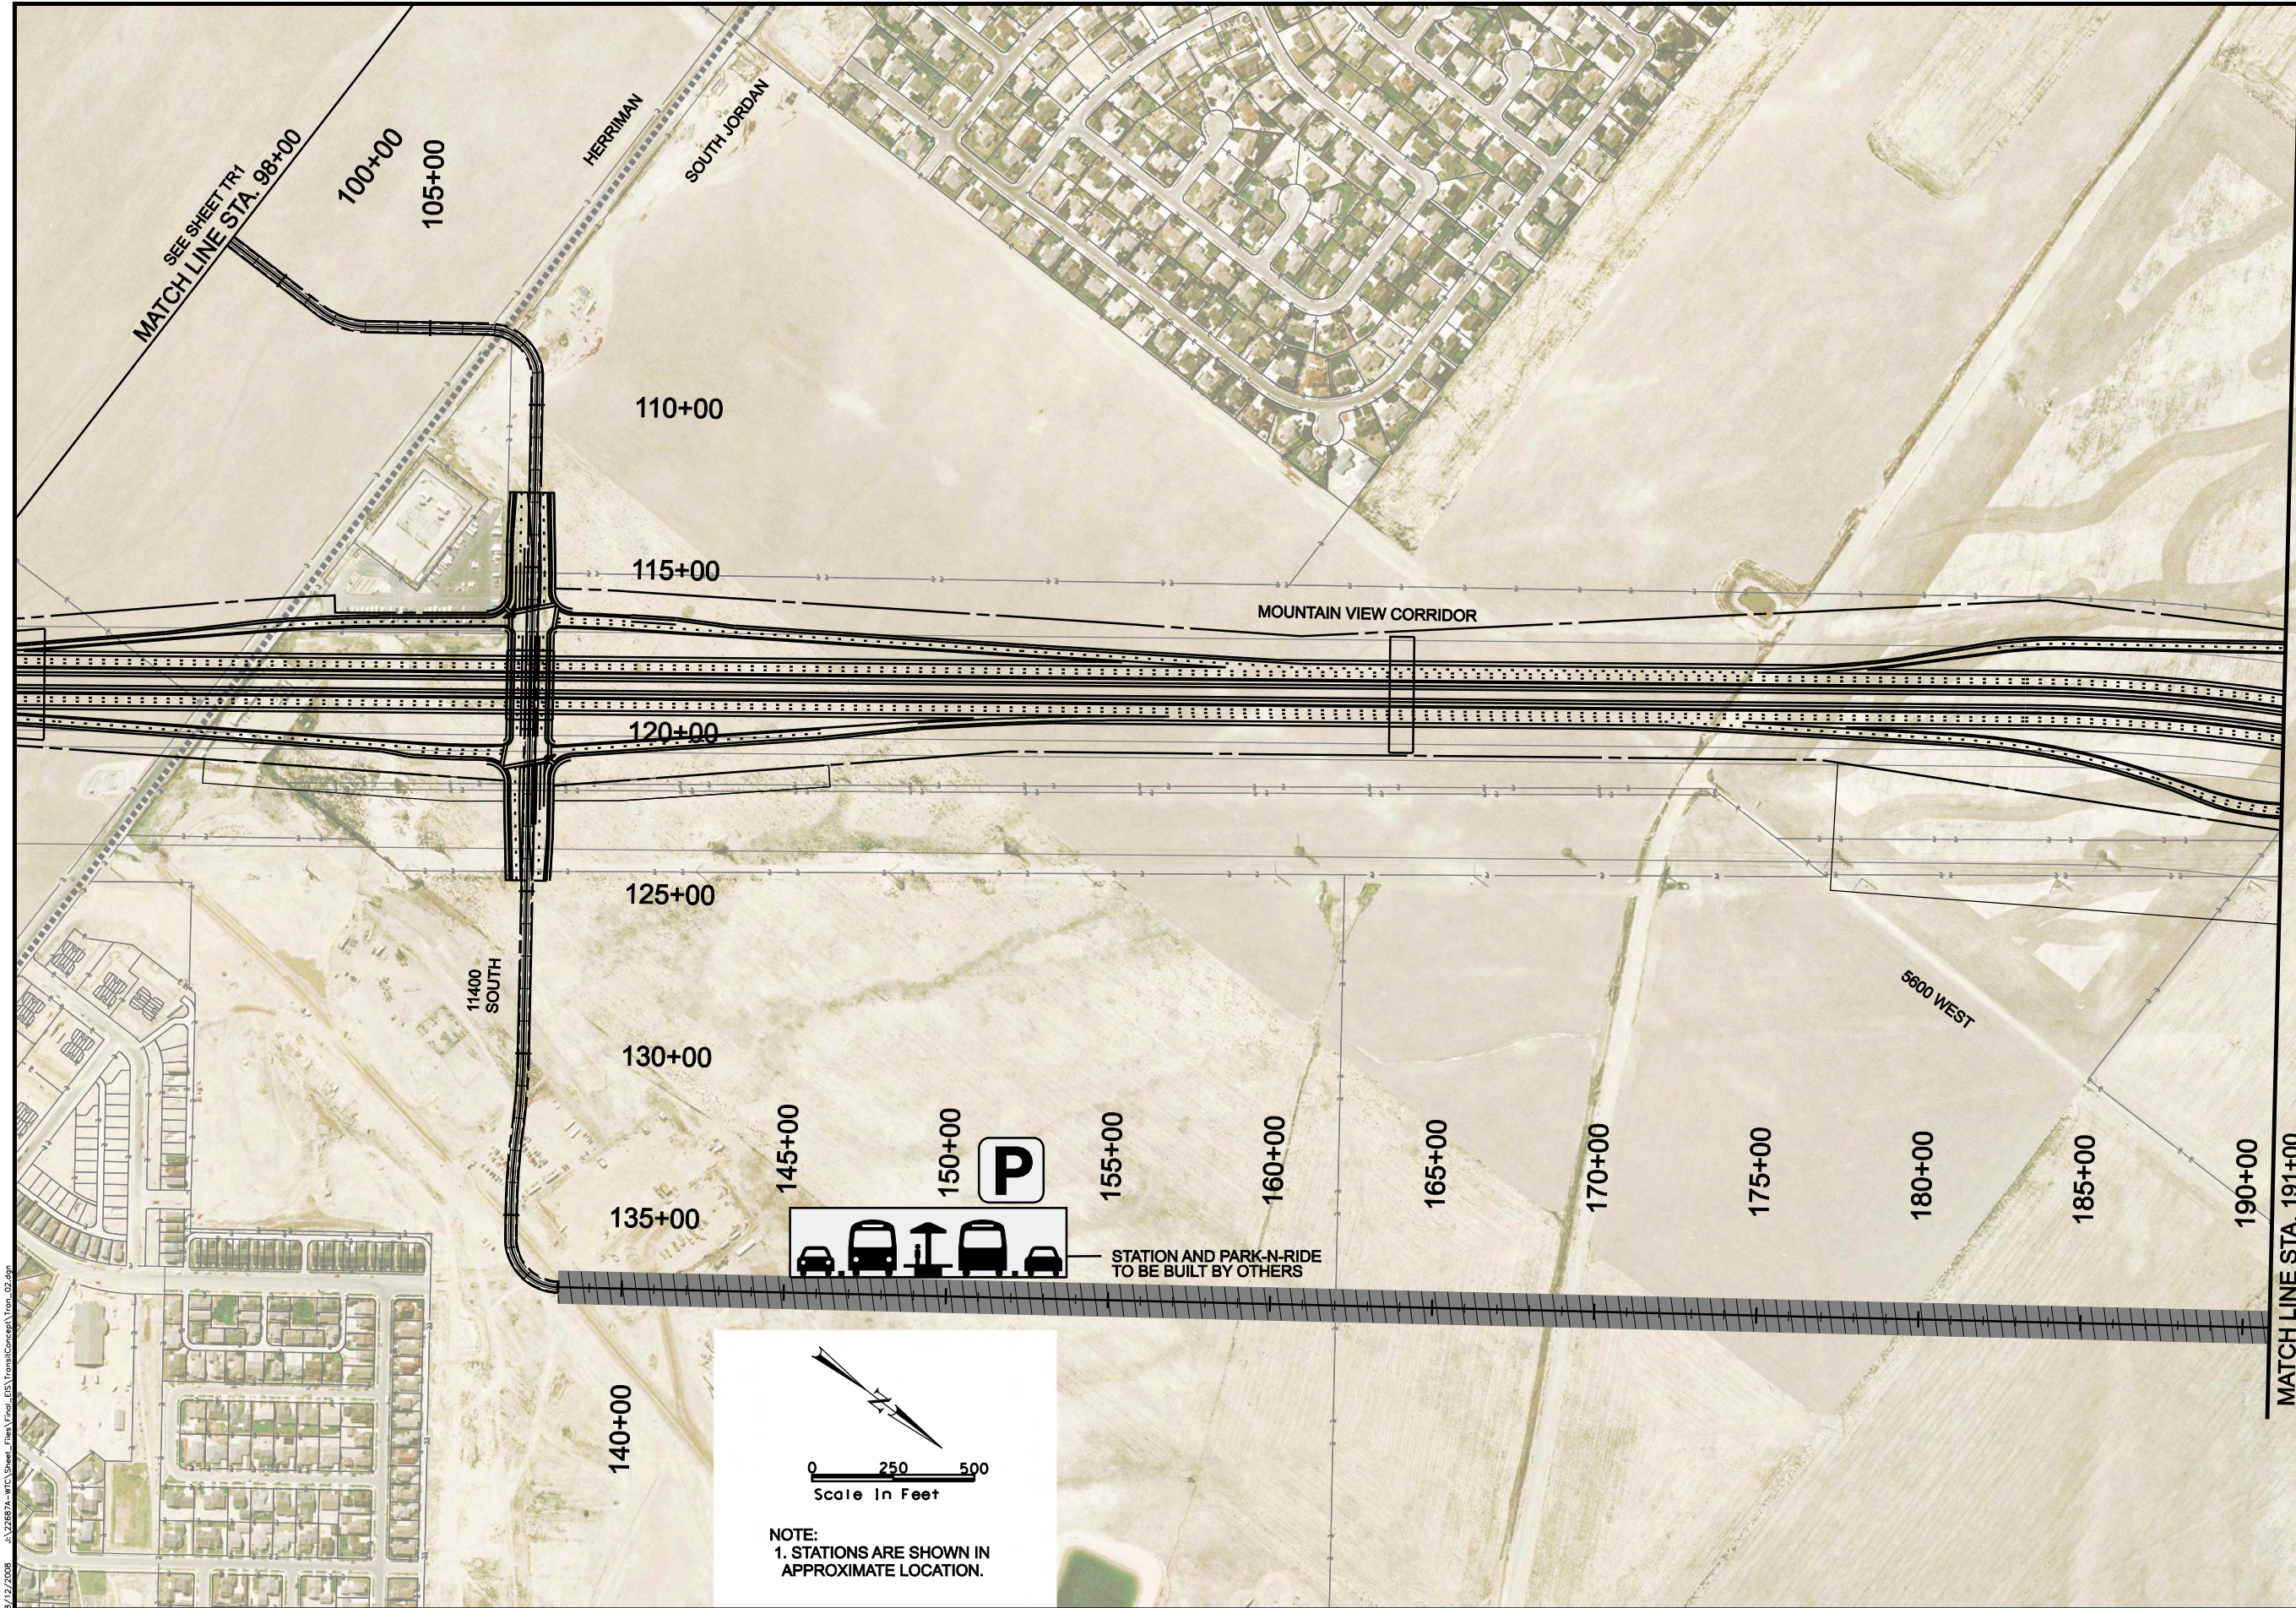



NOTE:
1. STATIONS ARE SHOWN IN
APPROXIMATE LOCATION.




MOUNTAIN VIEW CORRIDOR
DEDICATED ROW TRANSIT ALTERNATIVE
TRANSIT CONCEPT

LEGEND

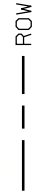
-  TRANSIT STATION
-  PARK-N-RIDE LOT
-  TRANSIT CORRIDOR
TO BE BUILT BY
OTHERS
-  ROW

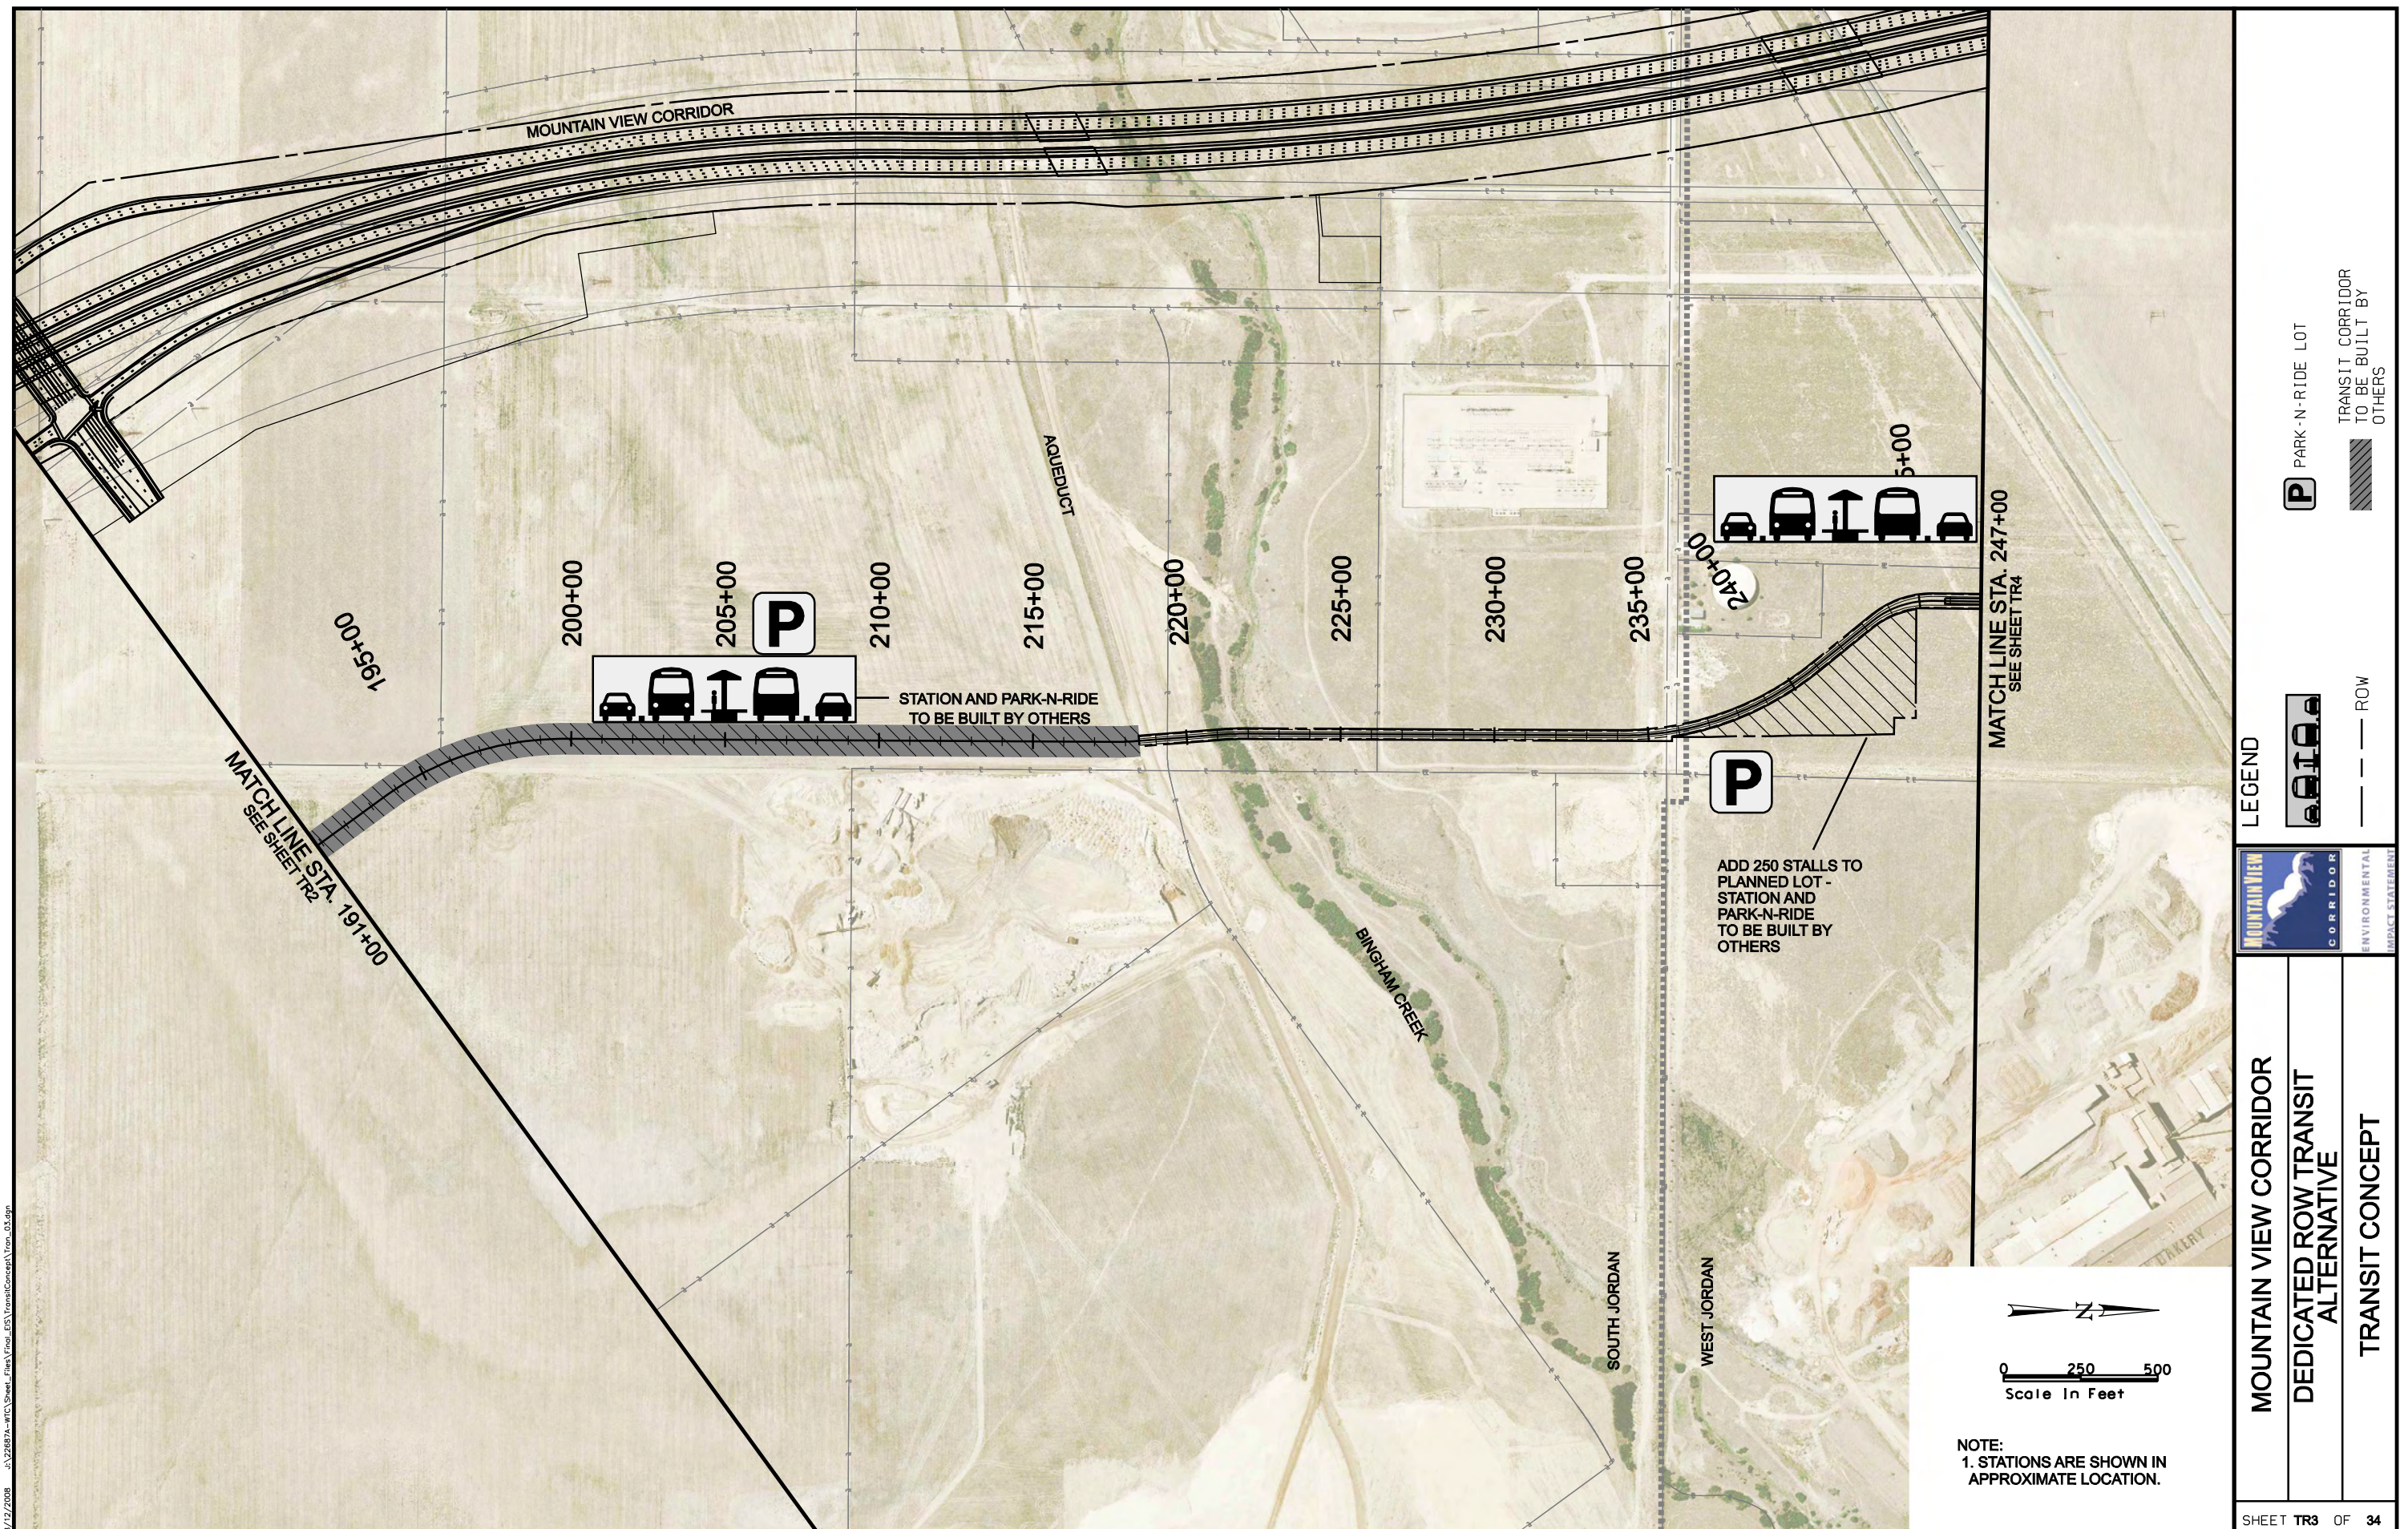

8/12/2008 J:\22687A-WTC\Sheet_Files\Tras_EIS TransitConcept\Tras_04.dgn

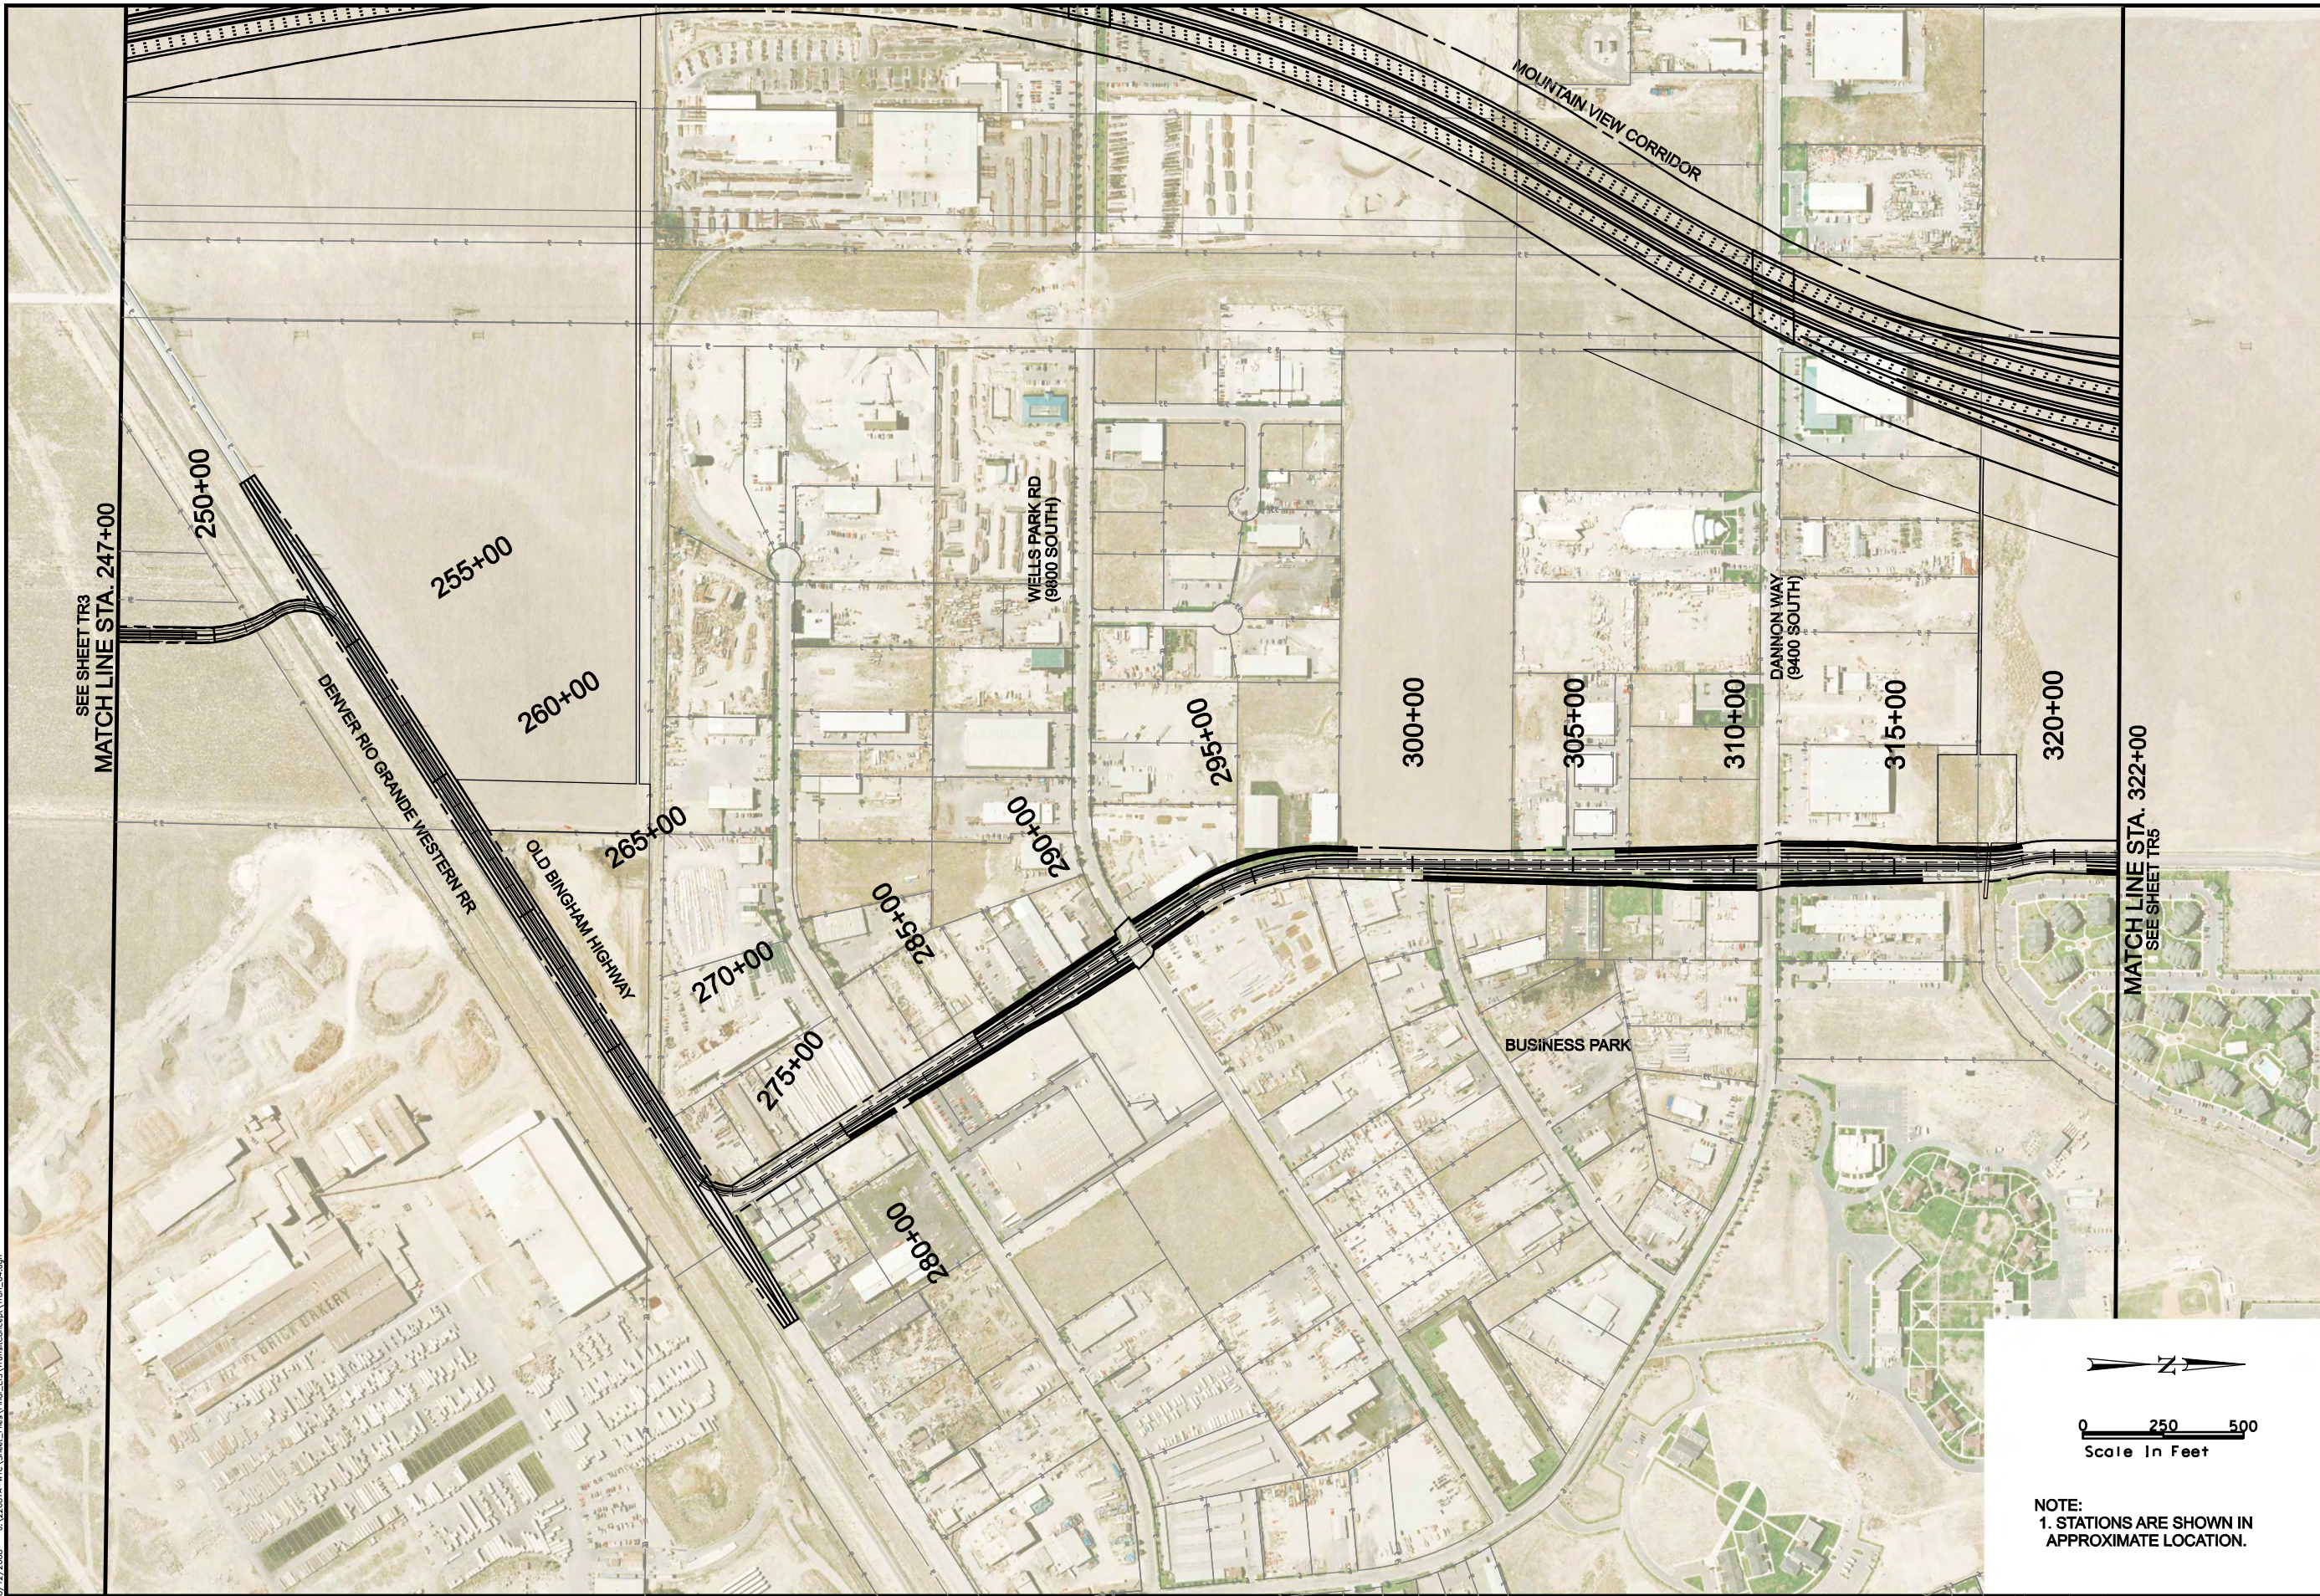


LEGEND

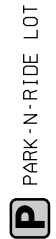

MOUNTAIN VIEW CORRIDOR
DEDICATED ROW TRANSIT
ALTERNATIVE
TRANSIT CONCEPT

8/12/2008 U:\22687A-WTC\Sheet_Files\Tras_EIS\TransitConcept\Tras_05.dgn

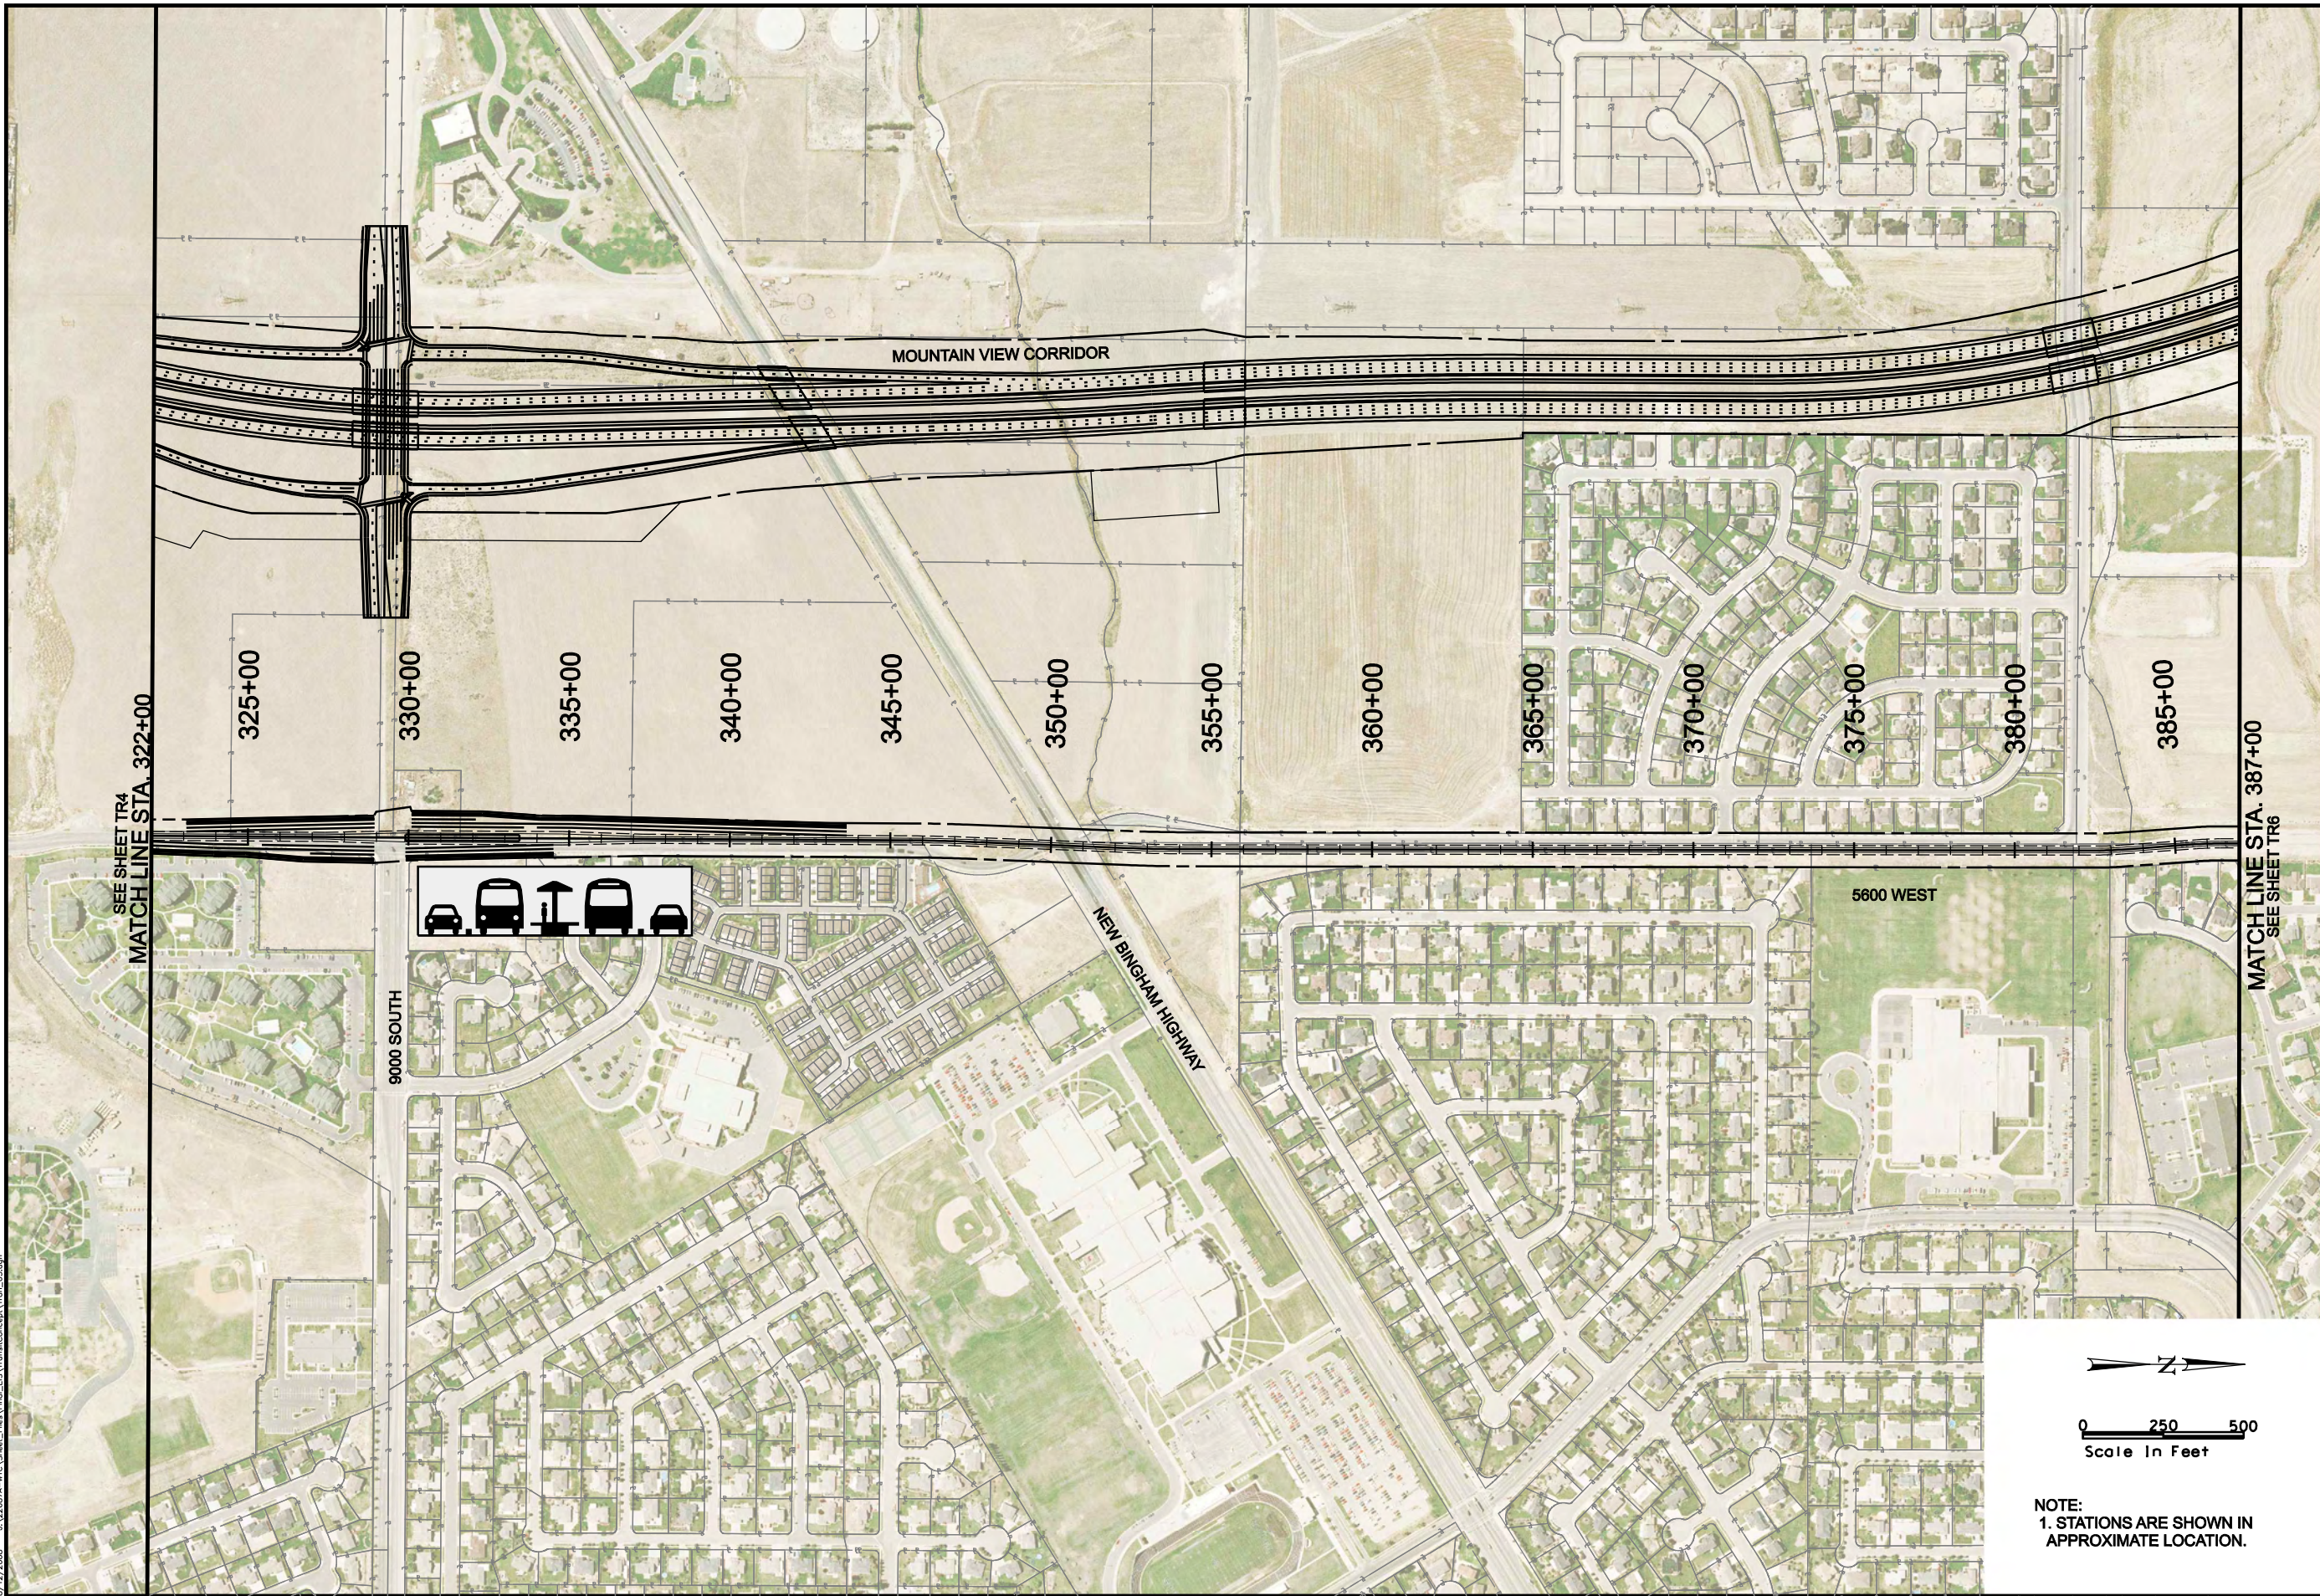

MOUNTAIN VIEW CORRIDOR

DEDICATED ROW TRANSIT ALTERNATIVE

TRANSIT CONCEPT




LEGEND



P PARK-N-RIDE LOT


ROW

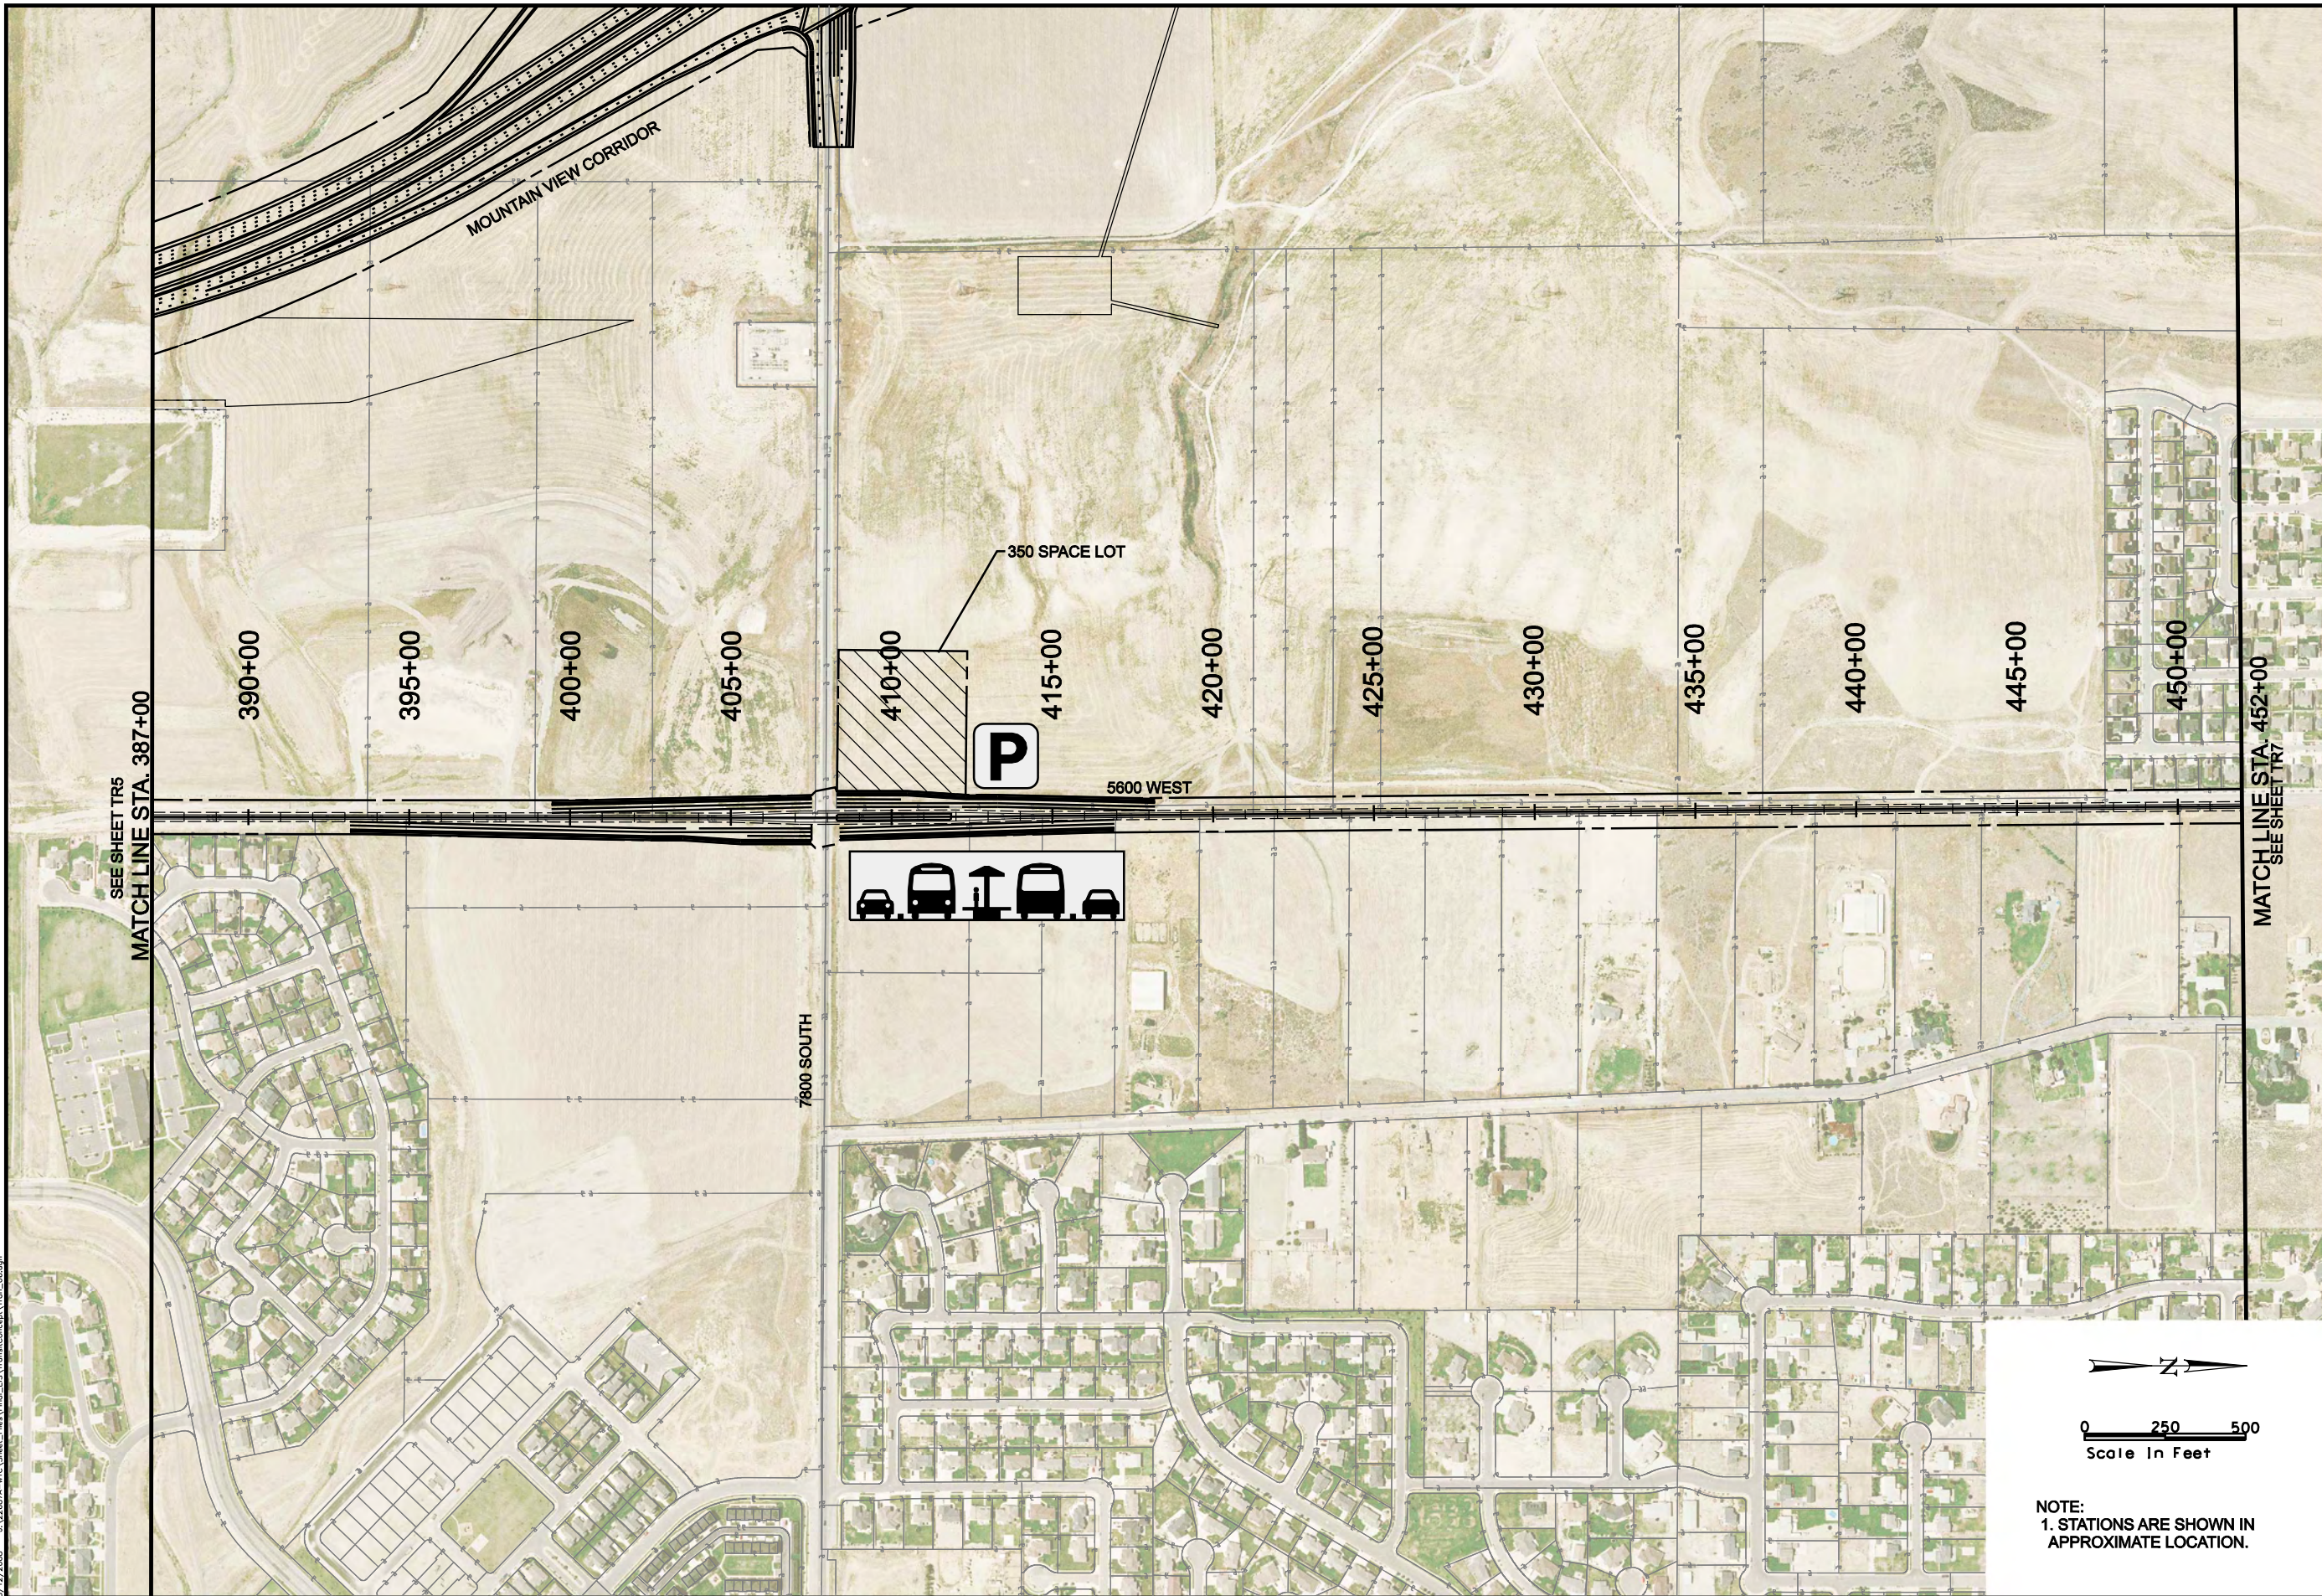

MOUNTAIN VIEW CORRIDOR

DEDICATED ROW TRANSIT
ALTERNATIVE

TRANSIT CONCEPT

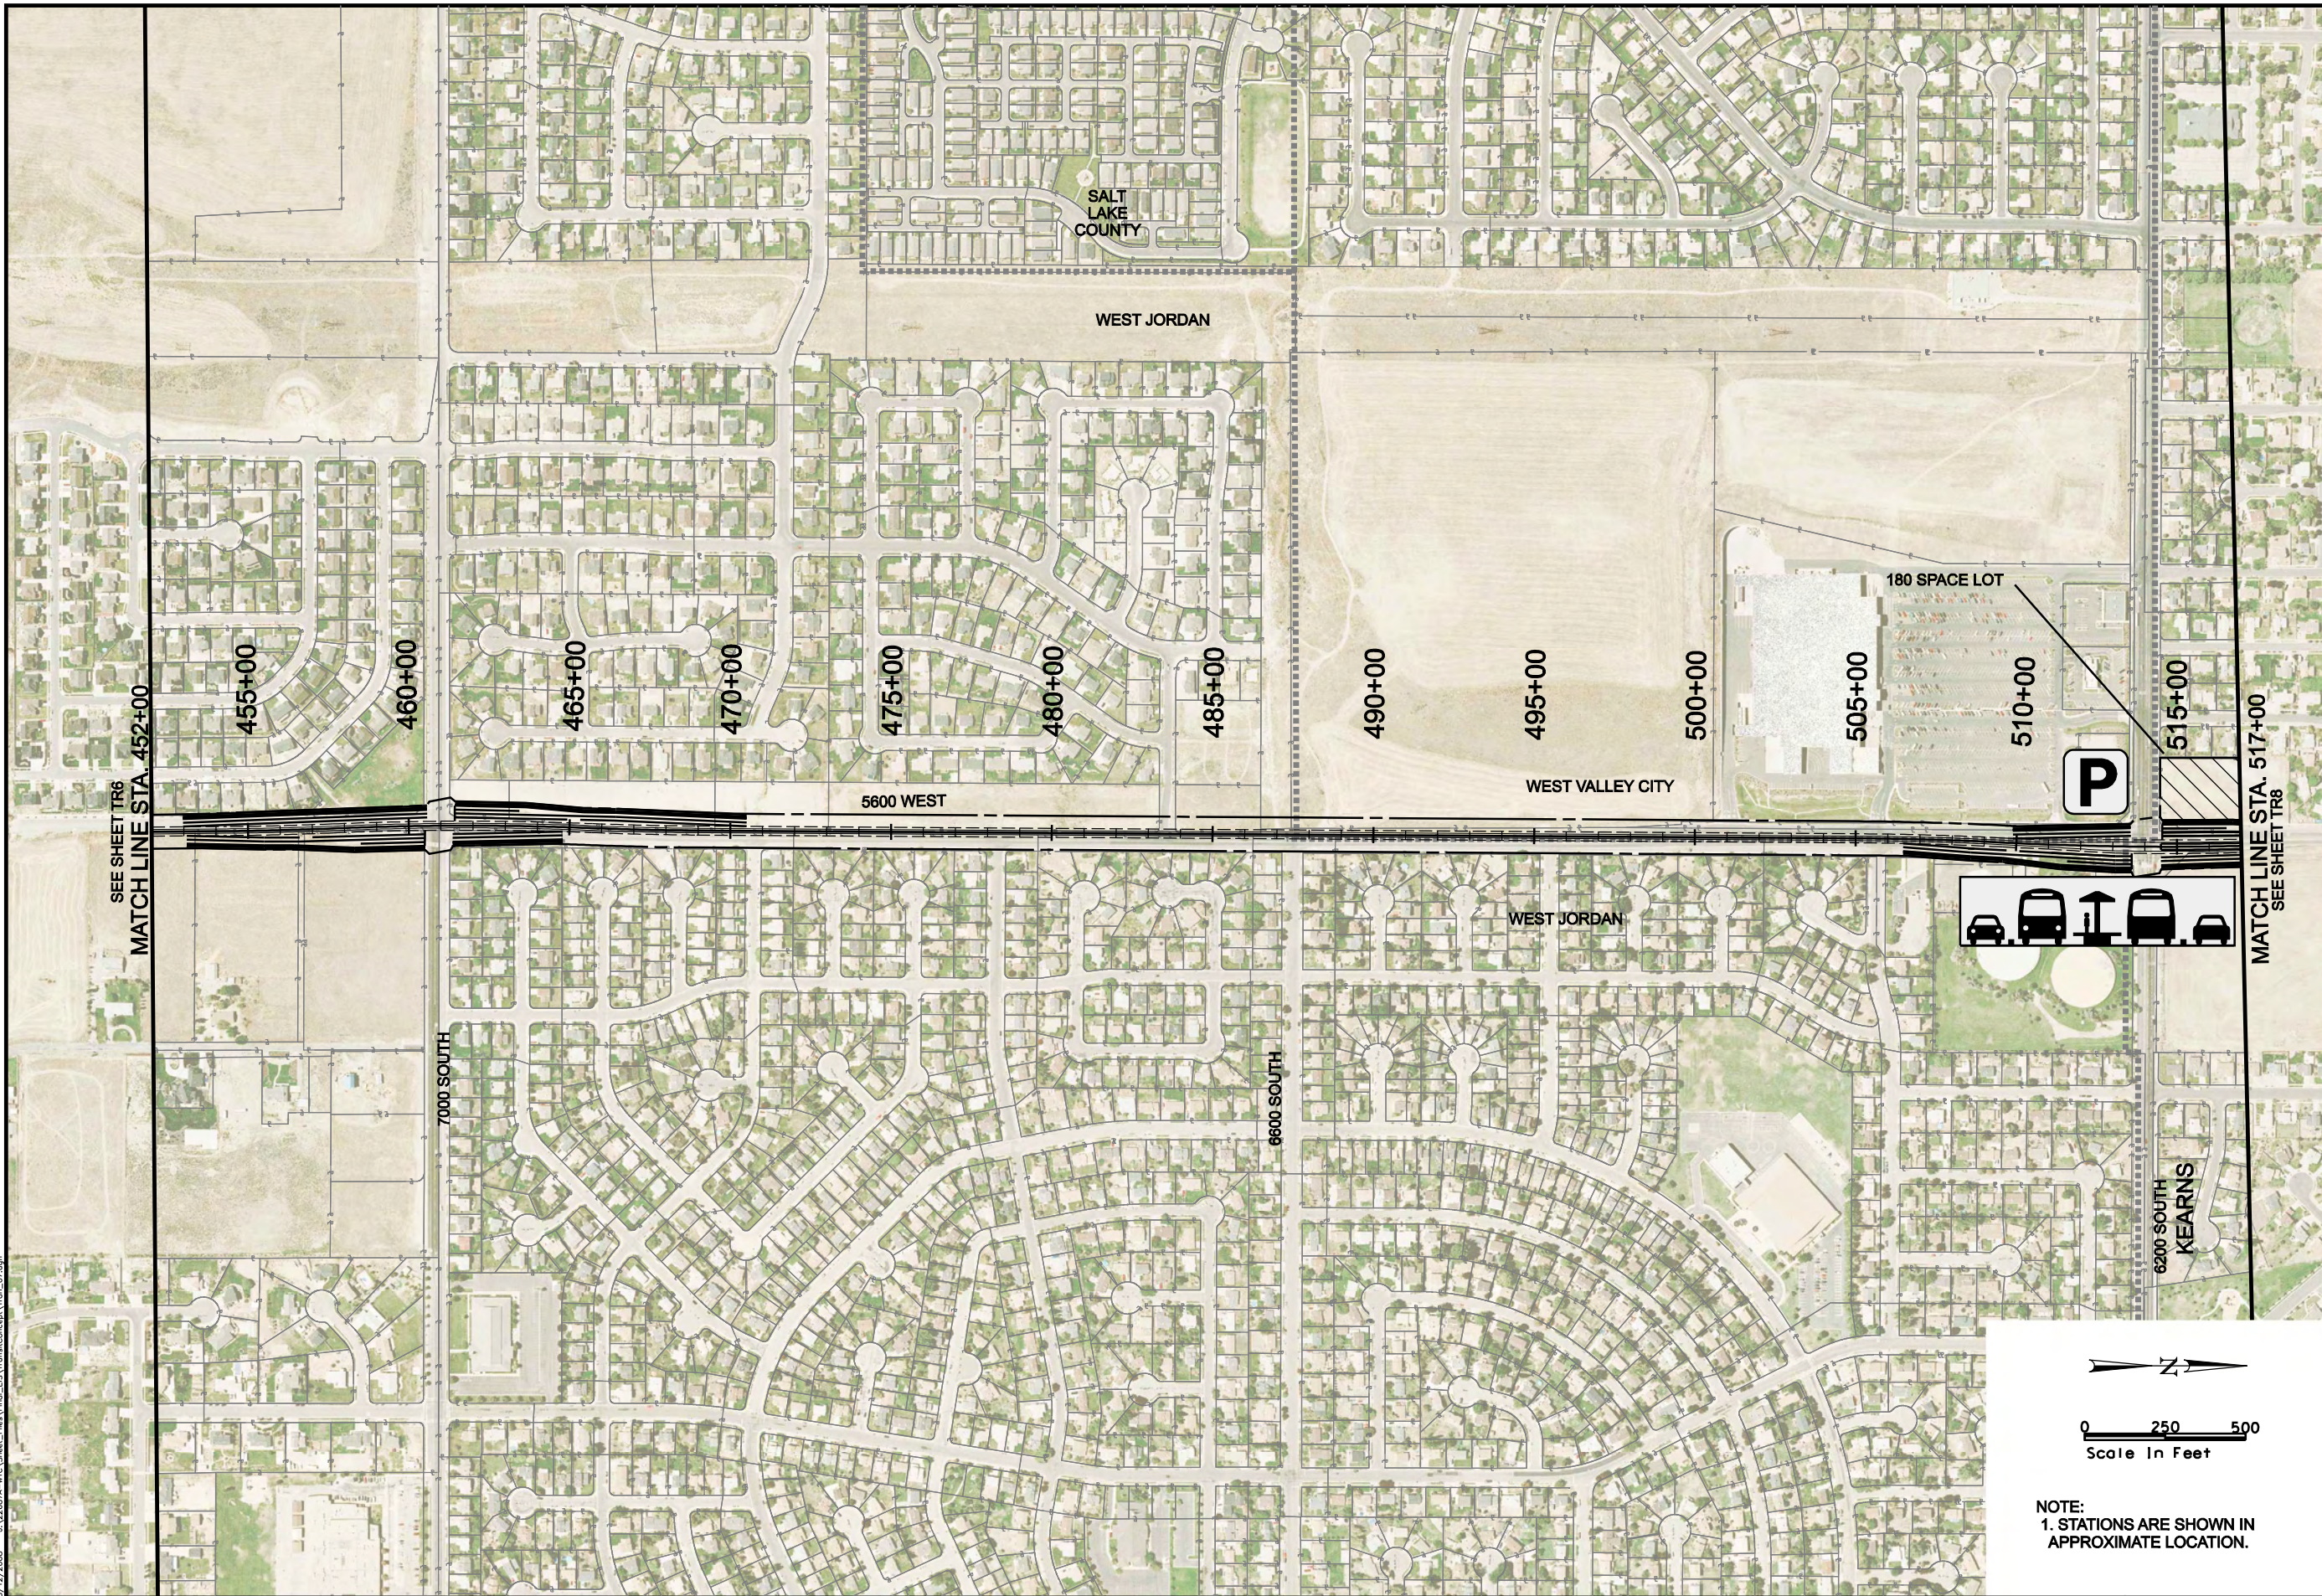

NOTE:
1. STATIONS ARE SHOWN IN
APPROXIMATE LOCATION.

MOUNTAIN VIEW CORRIDOR

DEDICATED ROW TRANSIT
ALTERNATIVE


TRANSIT CONCEPT



LEGEND




P PARK-N-RIDE LOT

 

ROW

8/12/2008 U:\22687A-WTC\Sheet_Files\Tran_EIS\TransitConcept\Tran_08.dgn

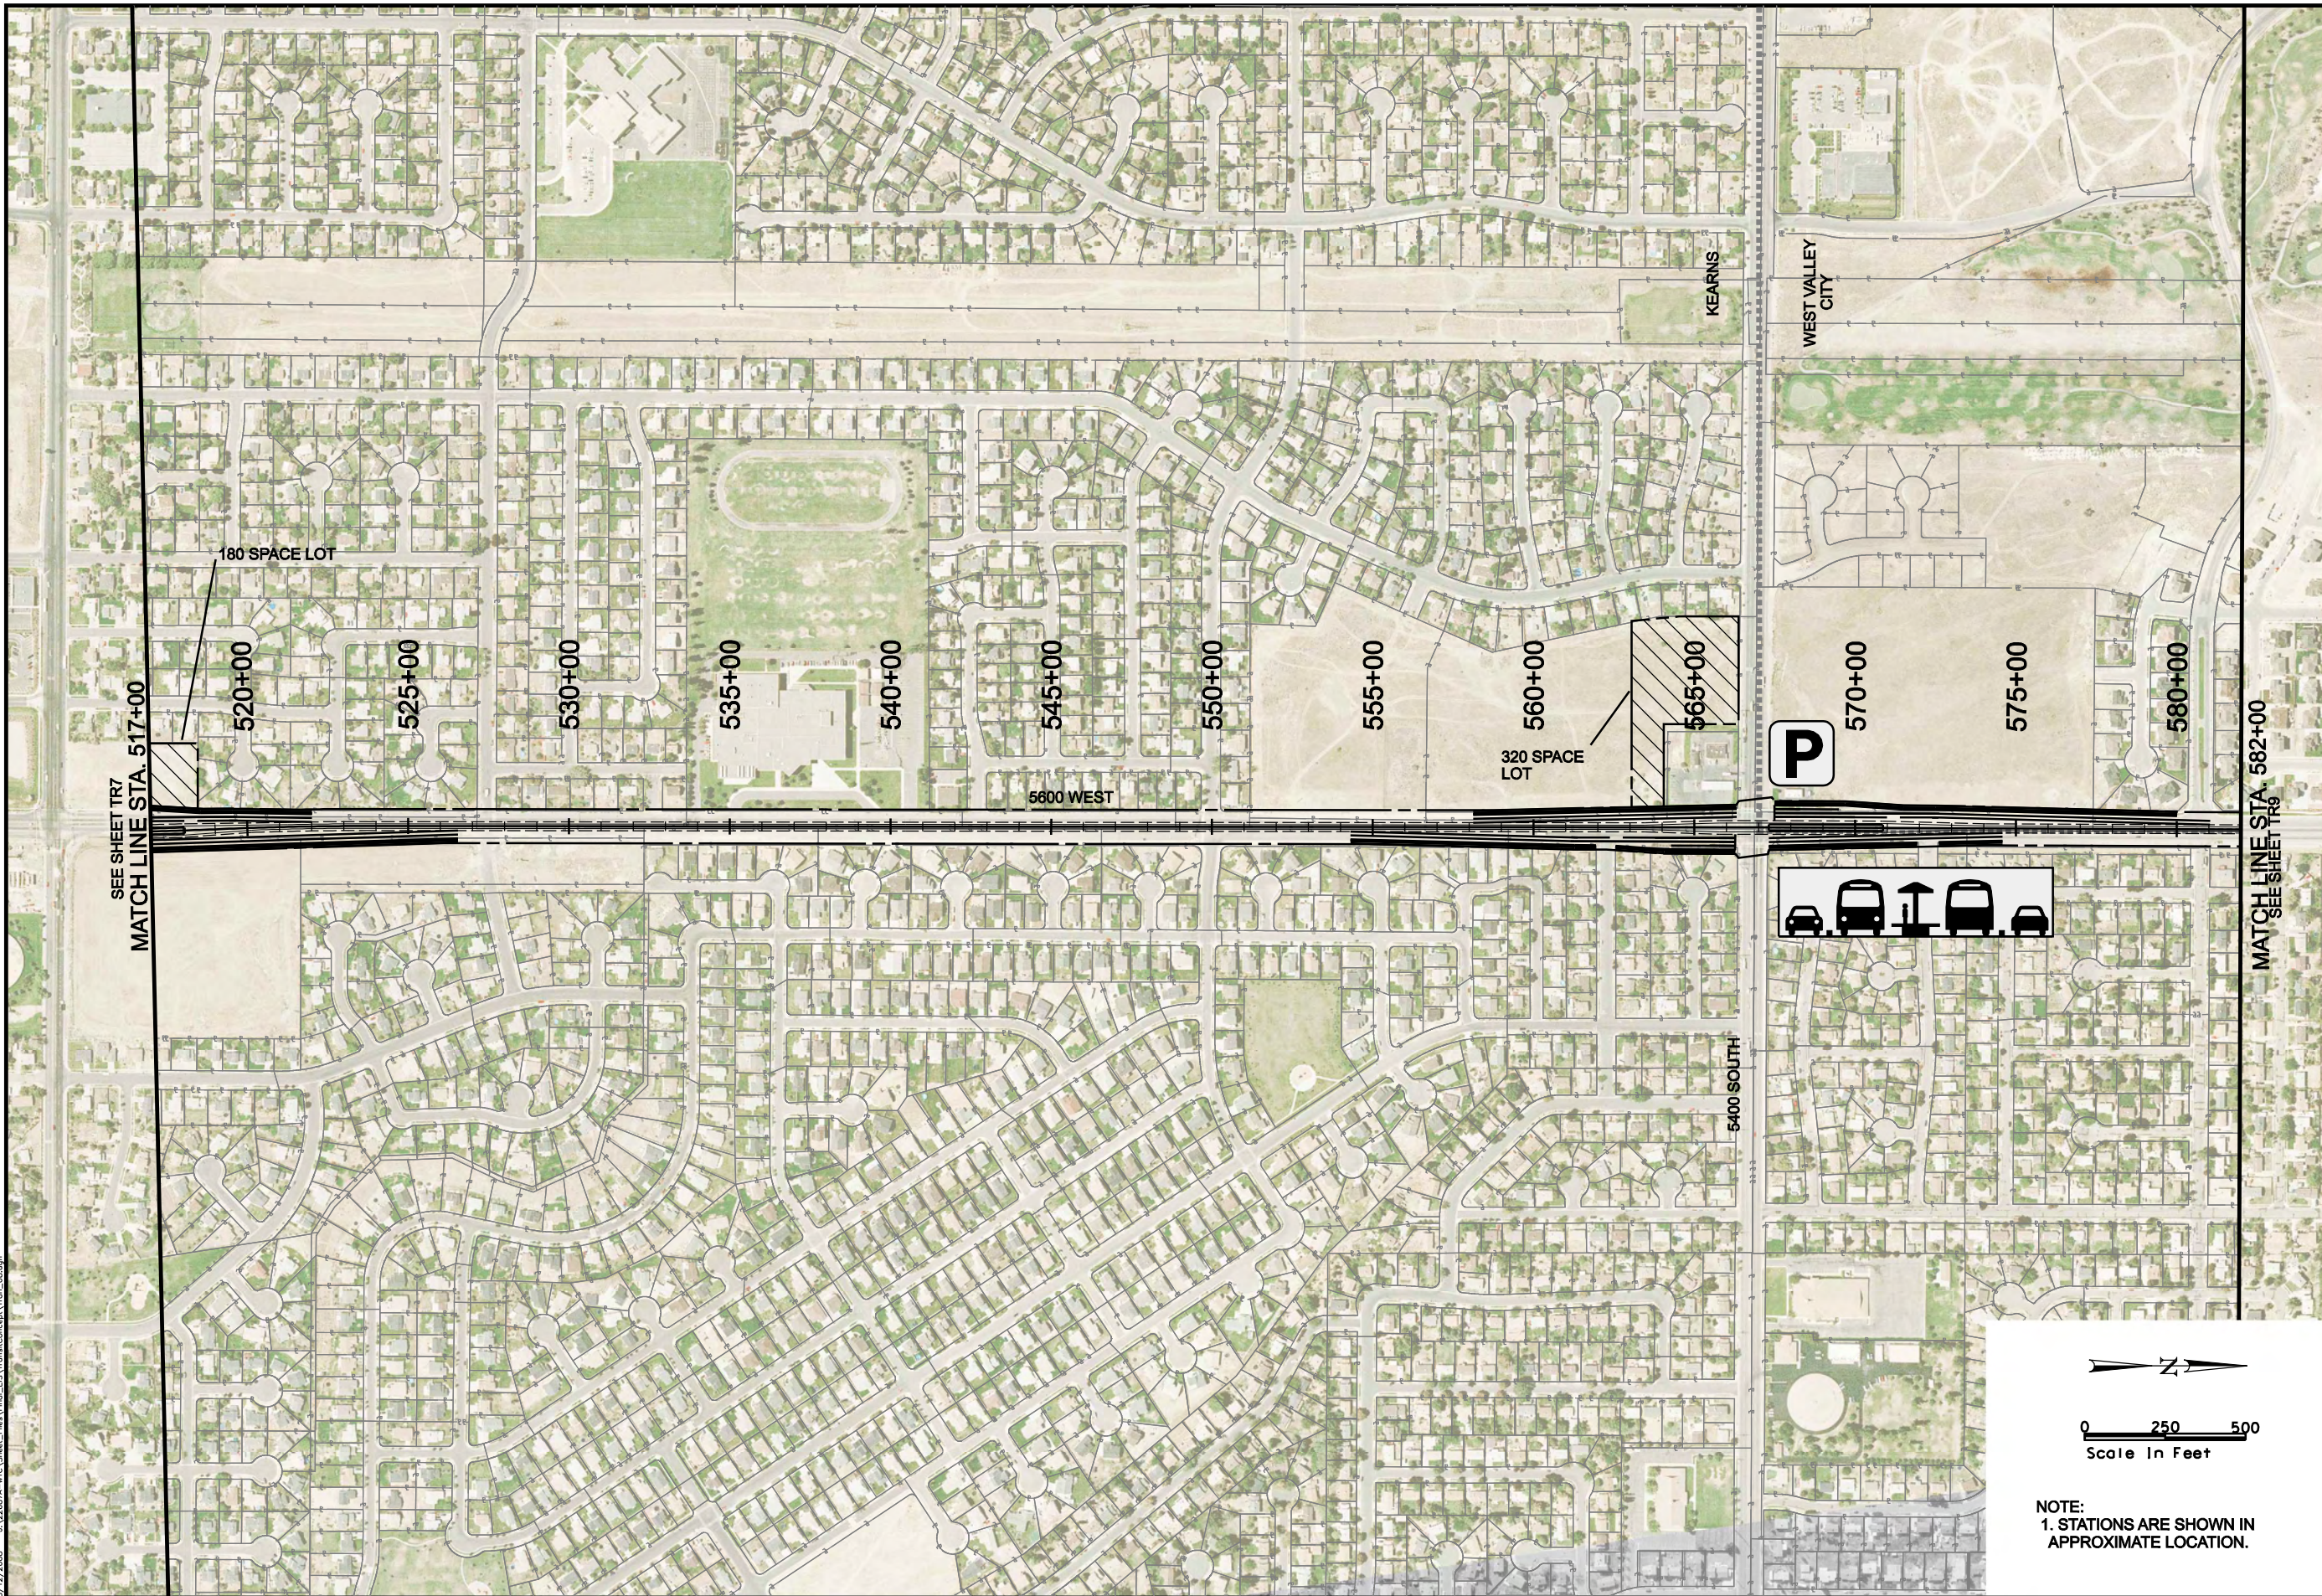


N

0250500

Scale In Feet


NOTE:

1. STATIONS ARE SHOWN IN APPROXIMATE LOCATION.



 MOUNTAIN VIEW CORRIDOR ENVIRONMENTAL IMPACT STATEMENT		LEGEND   PARK-N-RIDE LOT  ROW	
MOUNTAIN VIEW CORRIDOR		DEDICATED ROW TRANSIT ALTERNATIVE	
SHEET TR8		OF	34

8/12/2008 c:\22687a-wtc\Sheet_Files\Tran_EIS\TransitConcept\Tran_09.dgn

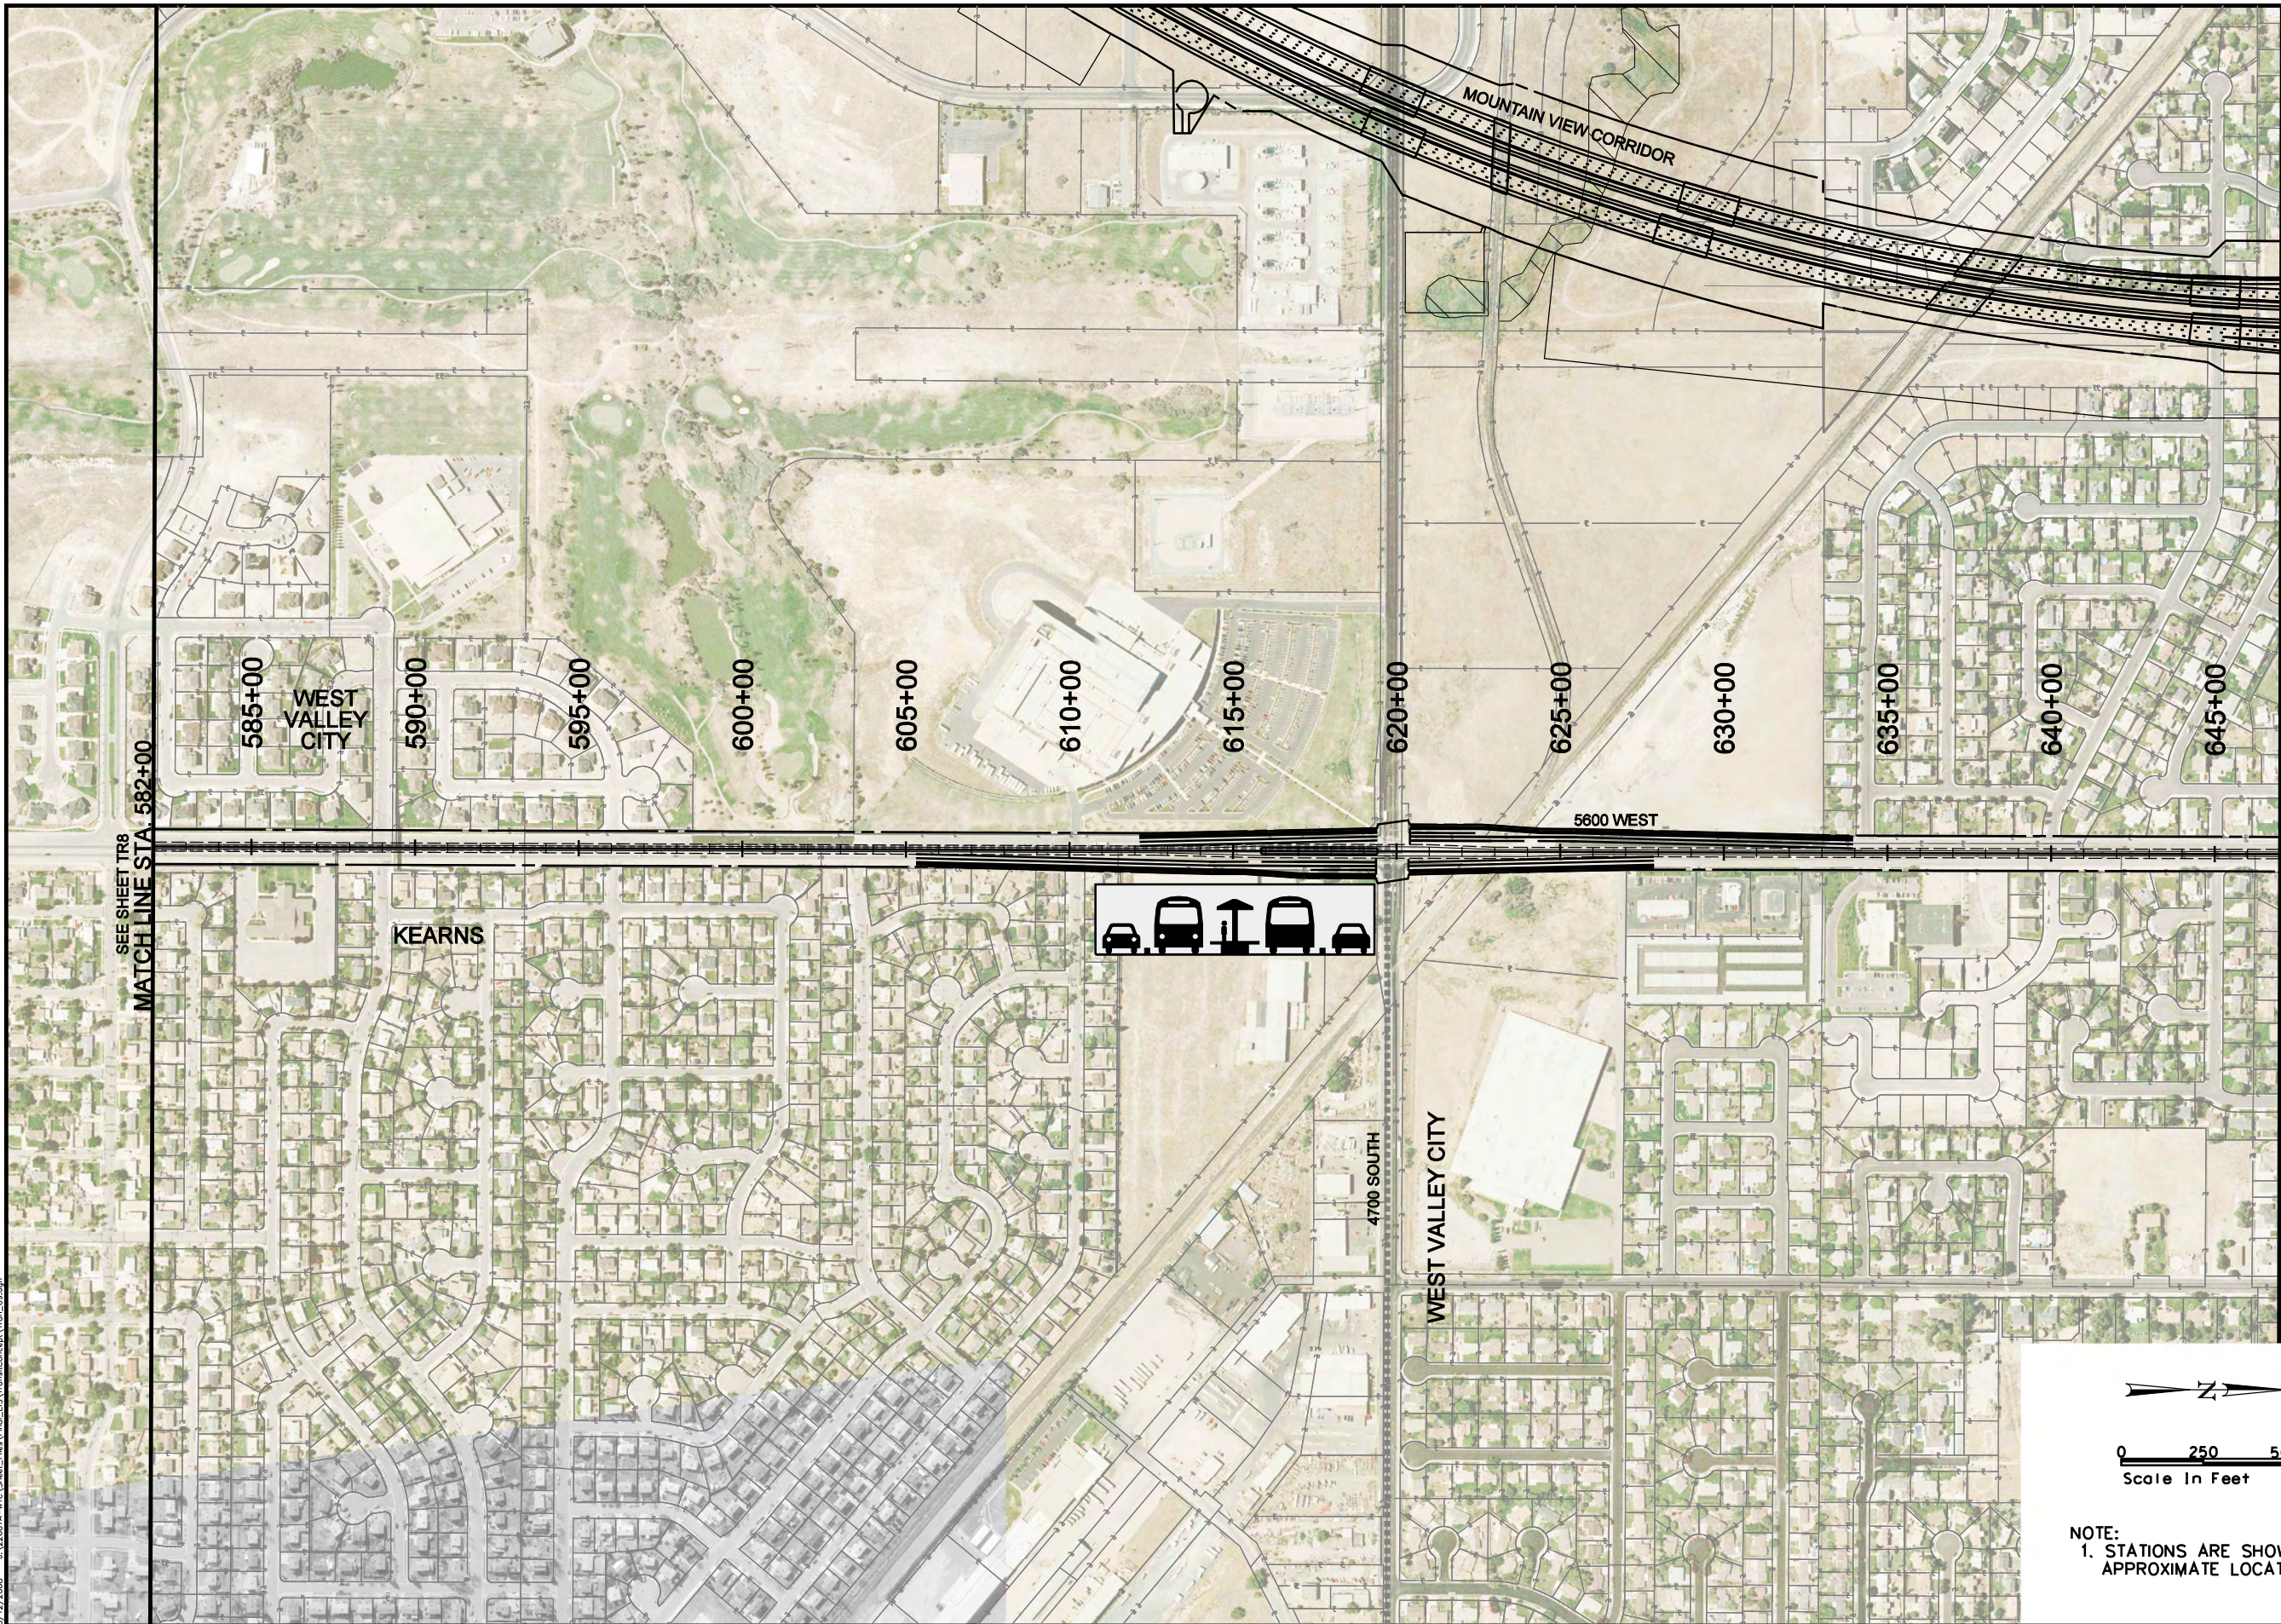


MOUNTAIN VIEW CORRIDOR

DEDICATED ROW TRANSIT
ALTERNATIVE

TRANSIT CONCEPT

8/12/2008 U:\22687A-WTC\Sheet_Files\Tral_EIS TransitConcept\Tron_10.dgn

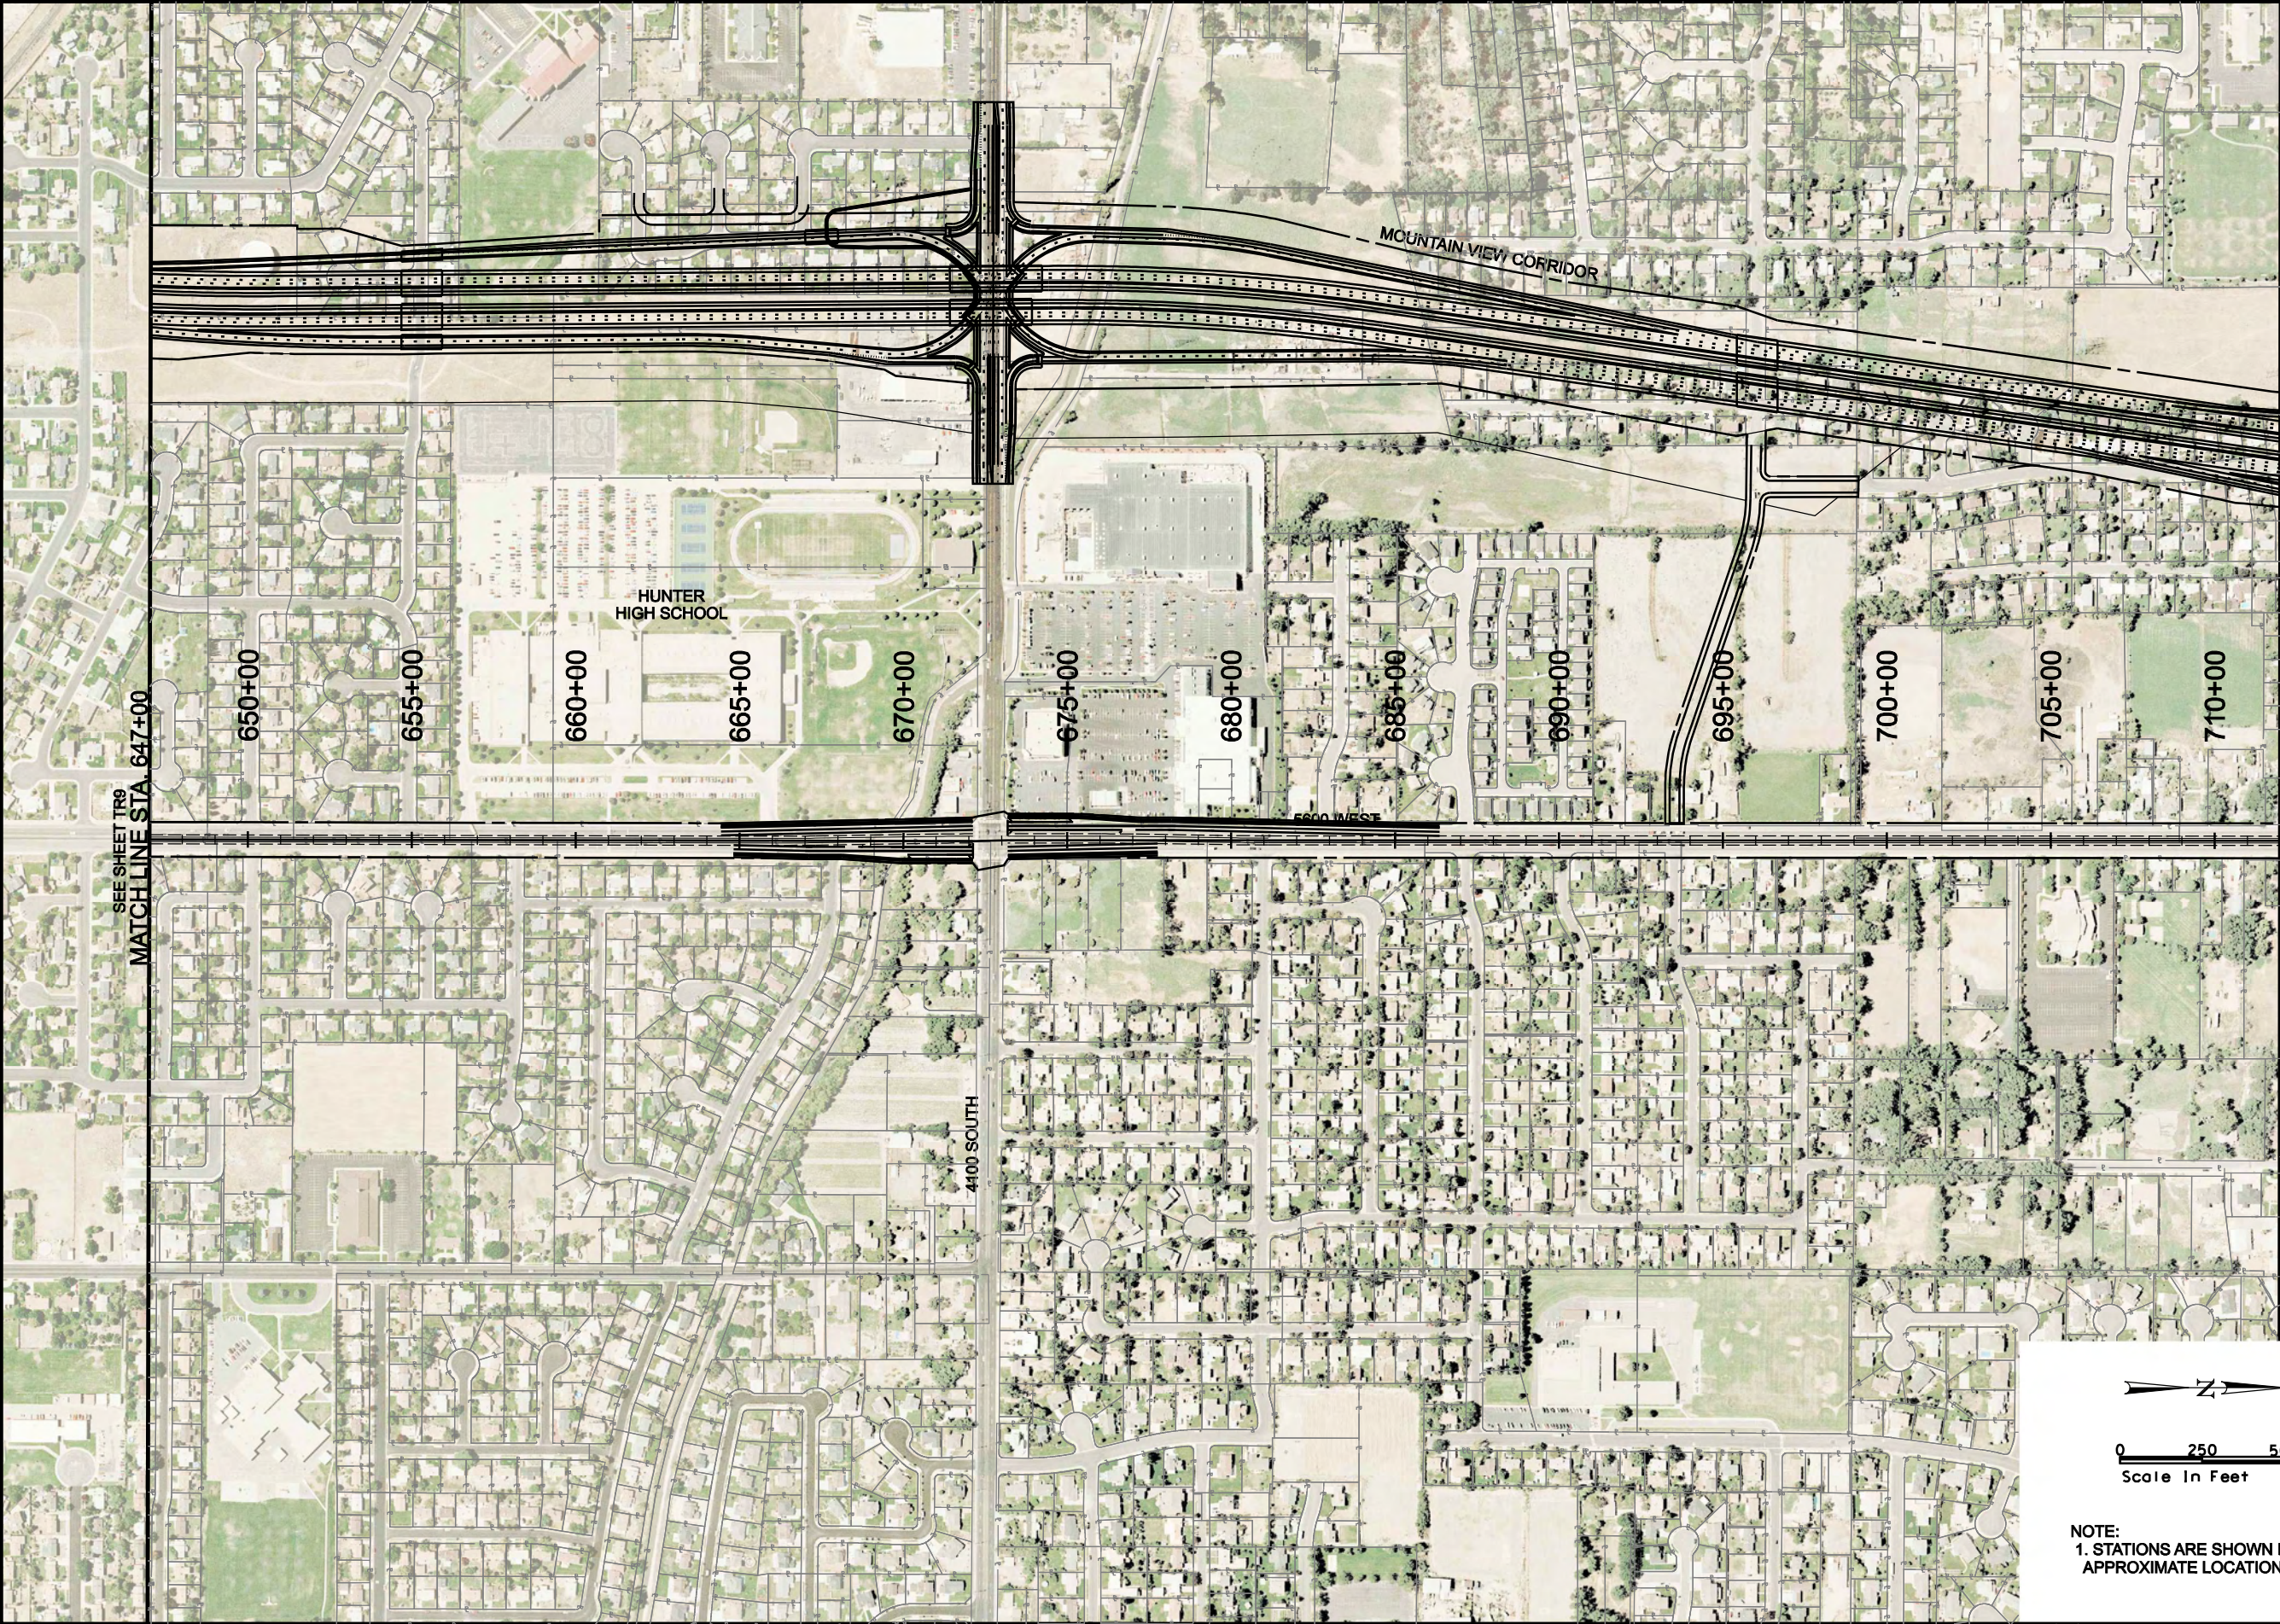

NOTE:
1. STATIONS ARE SHOWN IN
APPROXIMATE LOCATION.

MOUNTAIN VIEW CORRIDOR
DEDICATED ROW TRANSIT
ALTERNATIVE
TRANSIT CONCEPT




LEGEND



P PARK-N-RIDE LOT

— — — ROW

8/12/2008 c:\22687a-wtc\Sheet_Files\Tr11_EIS TransitConcept\Tron_11.dgn

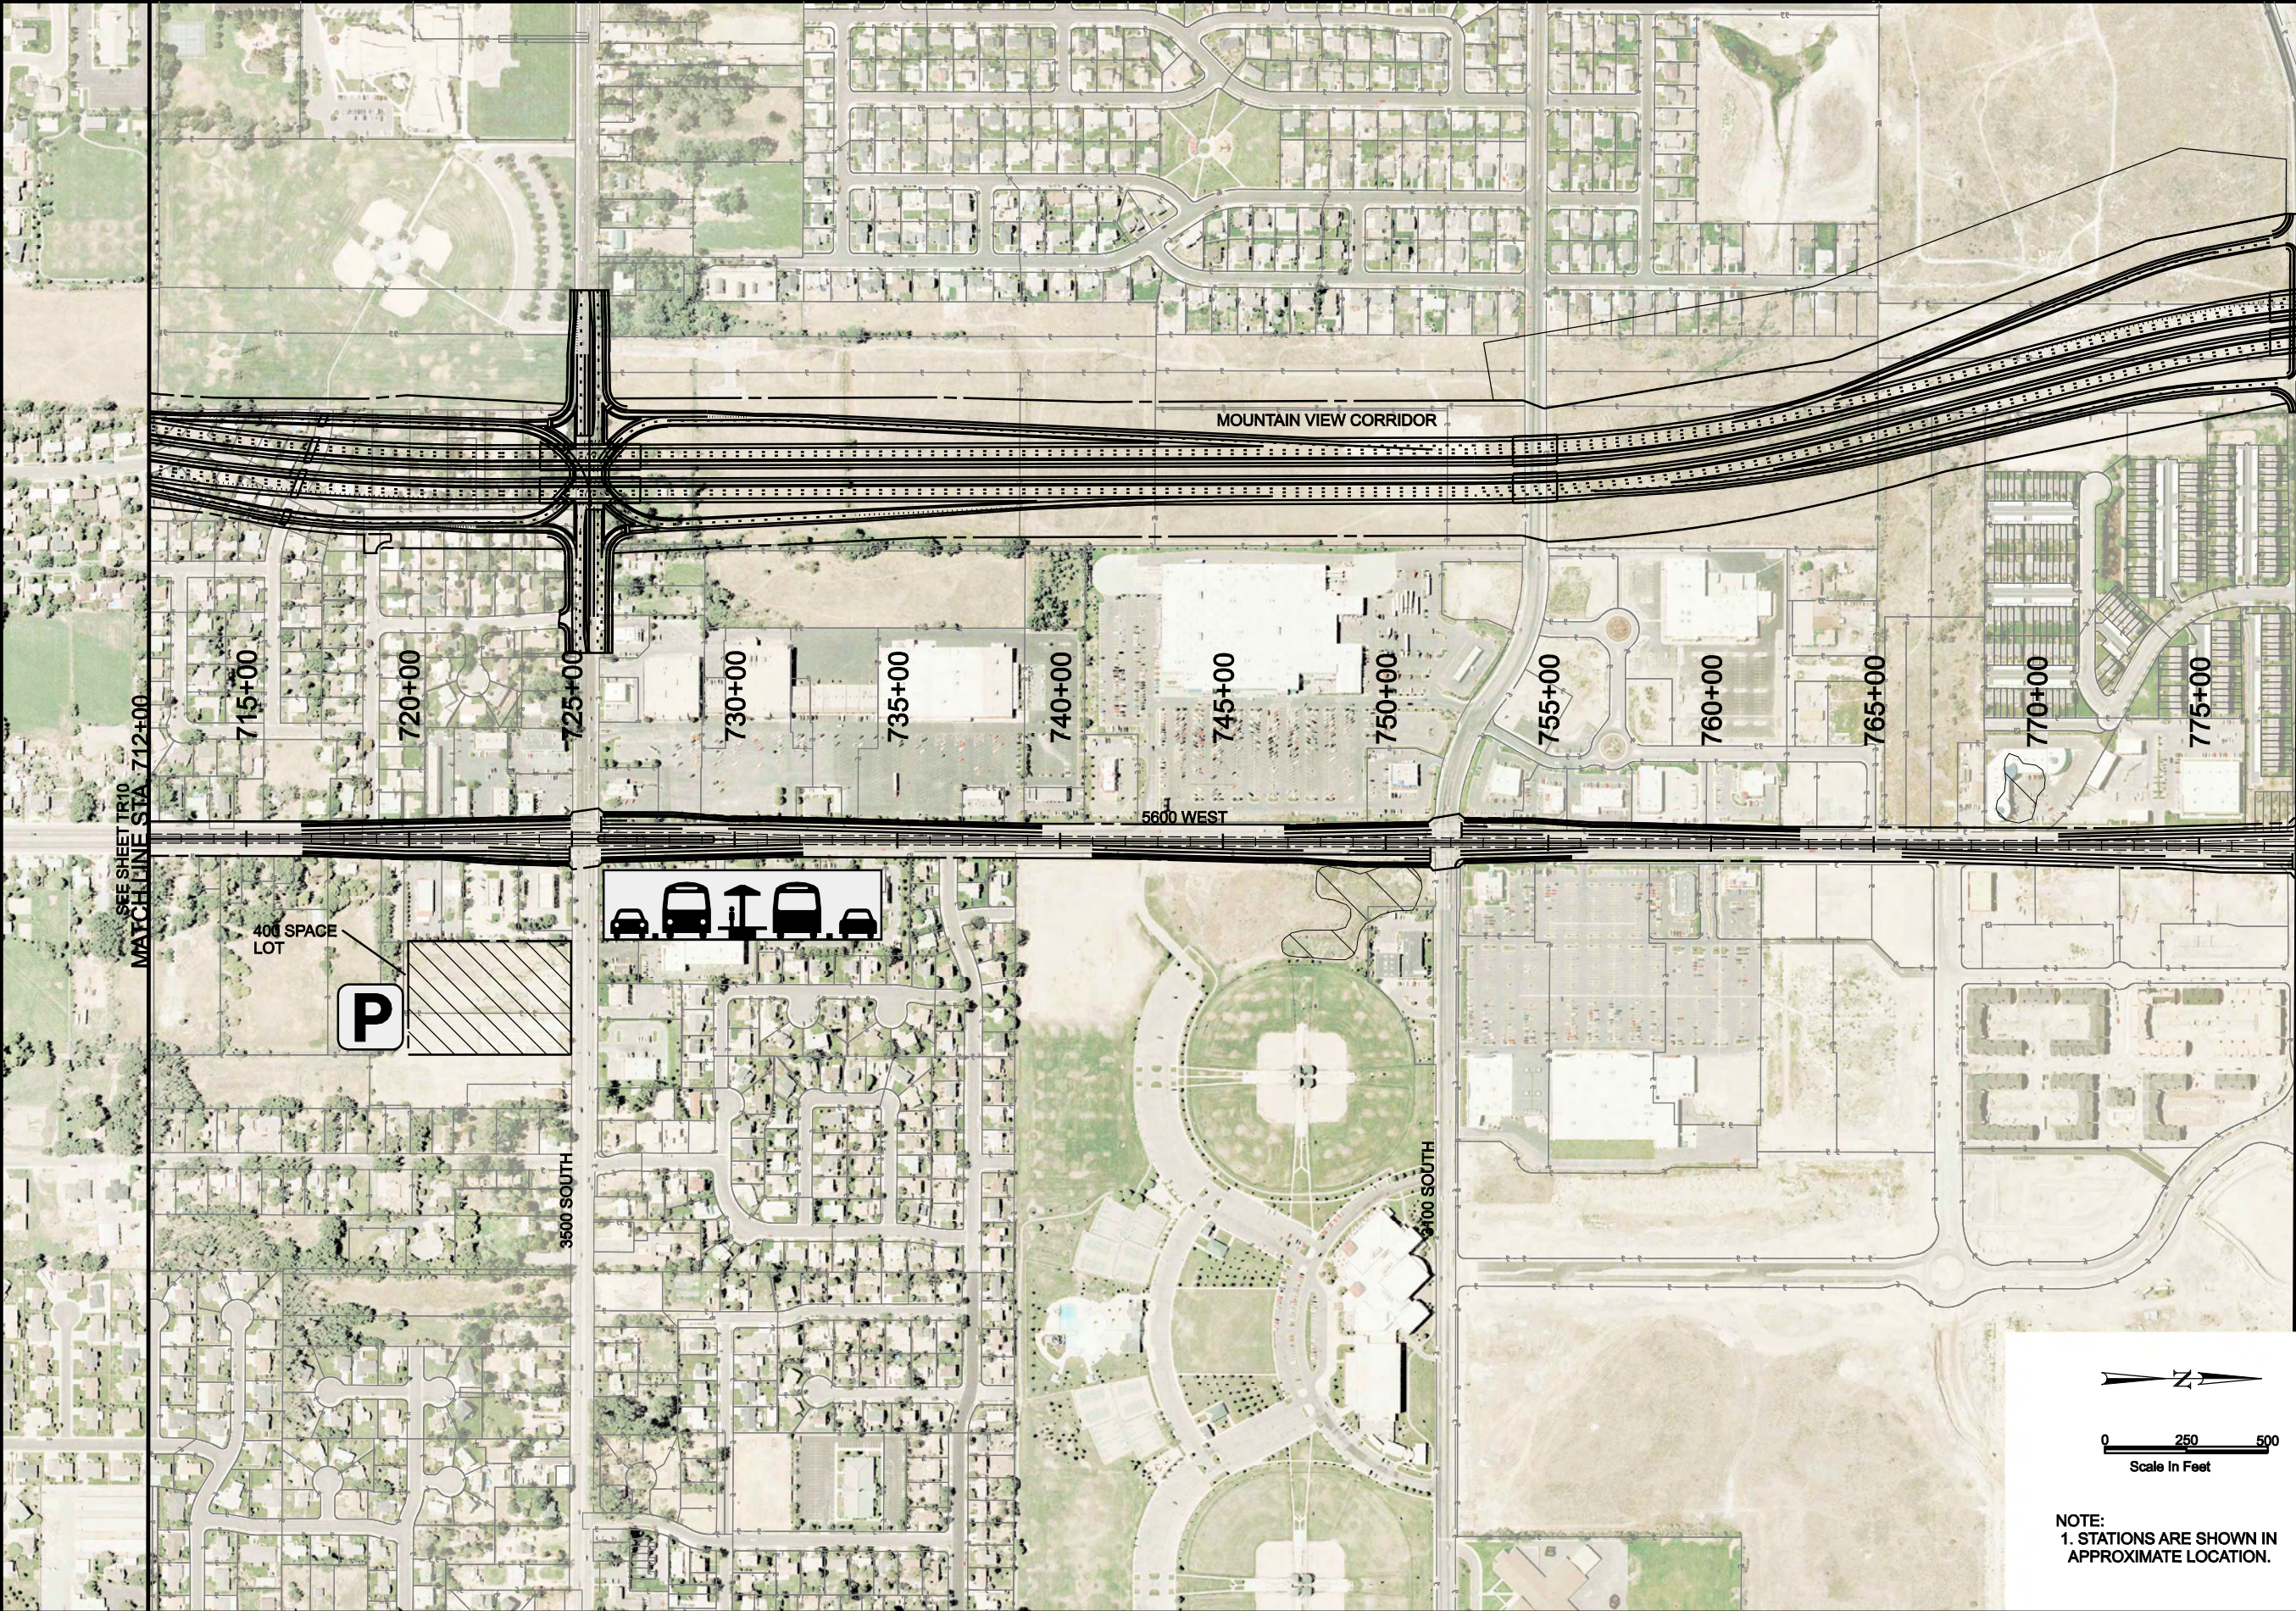


NOTE:
1. STATIONS ARE SHOWN IN APPROXIMATE LOCATION.

0 250 500
Scale In Feet

N

MOUNTAIN VIEW CORRIDOR		LEGEND	 PARK-N-RIDE LOT
DEDICATED ROW TRANSIT ALTERNATIVE			
TRANSIT CONCEPT			
SHEET TR11 OF 34			

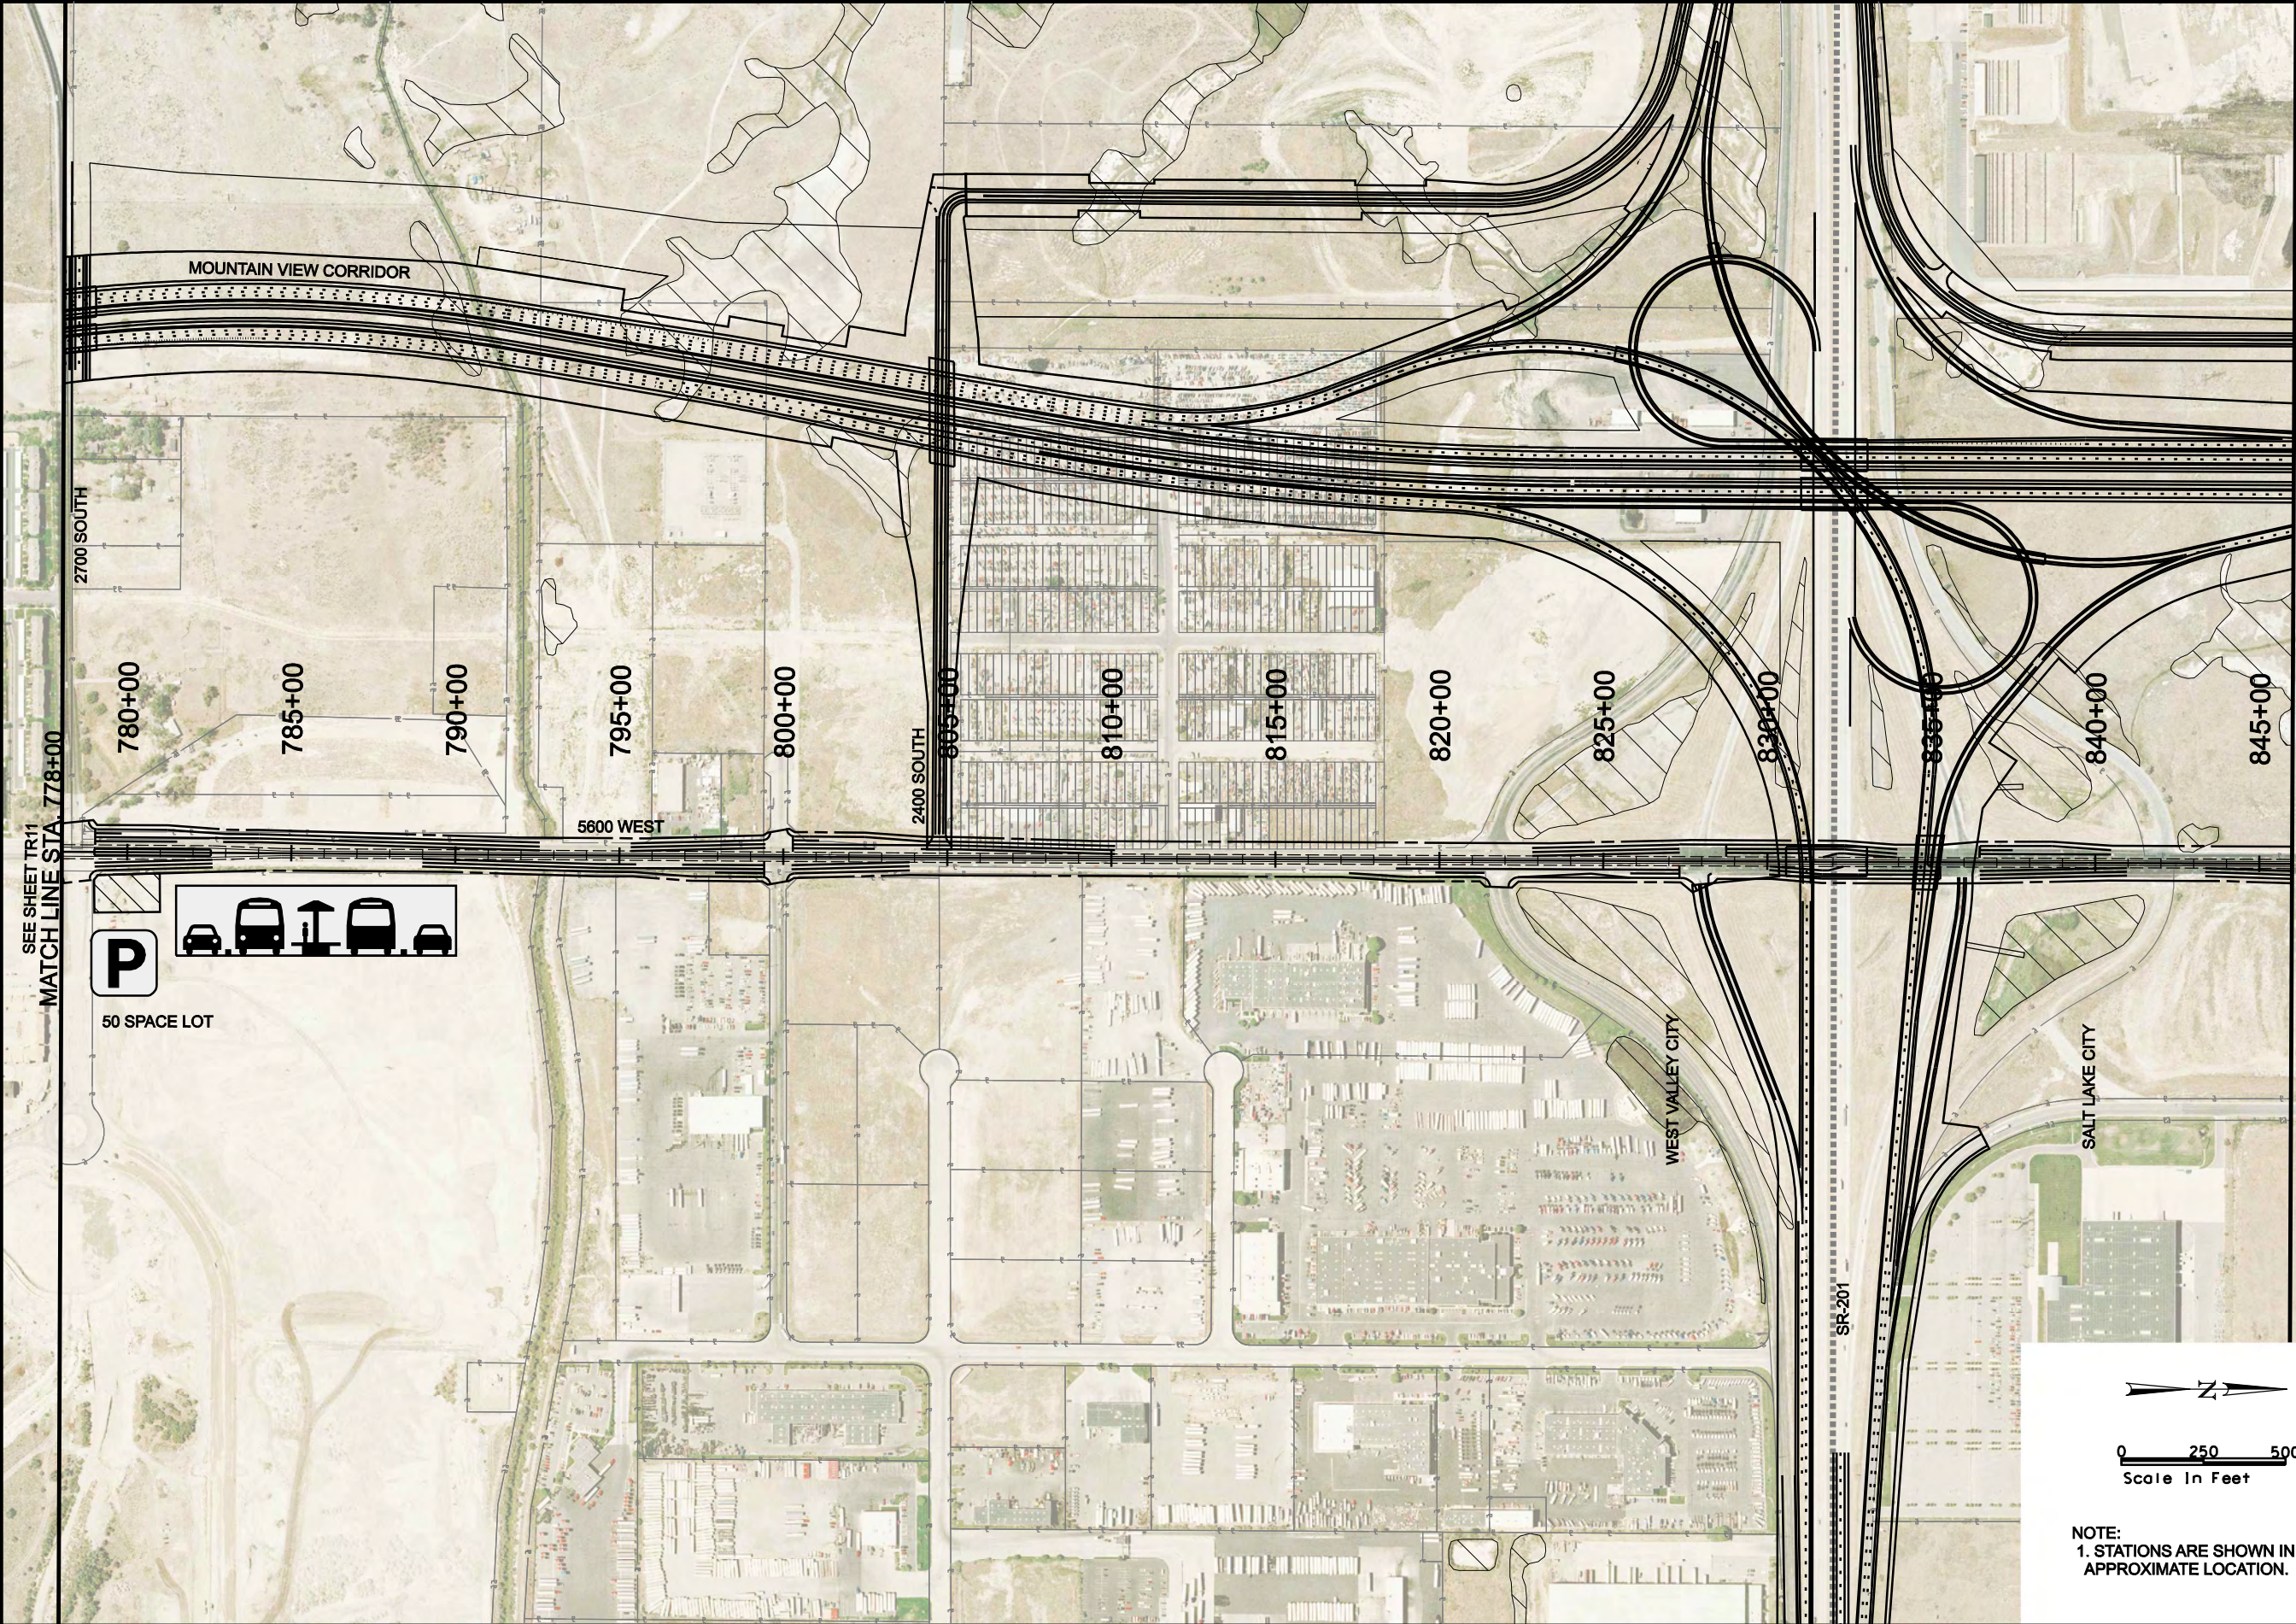

SEE SHEET TR11
MATCH LINE STA. 778+00

P

50 SPACE LOT

MATCH LINE STA. 846+00
SEE SHEET TR13

NOTE:
1. STATIONS ARE SHOWN IN
APPROXIMATE LOCATION.


MOUNTAIN VIEW CORRIDOR
DEDICATED ROW TRANSIT
ALTERNATIVE
TRANSIT CONCEPT

LEGEND

P PARK-N-RIDE LOT



— — ROW

SHEET TR12 OF 34

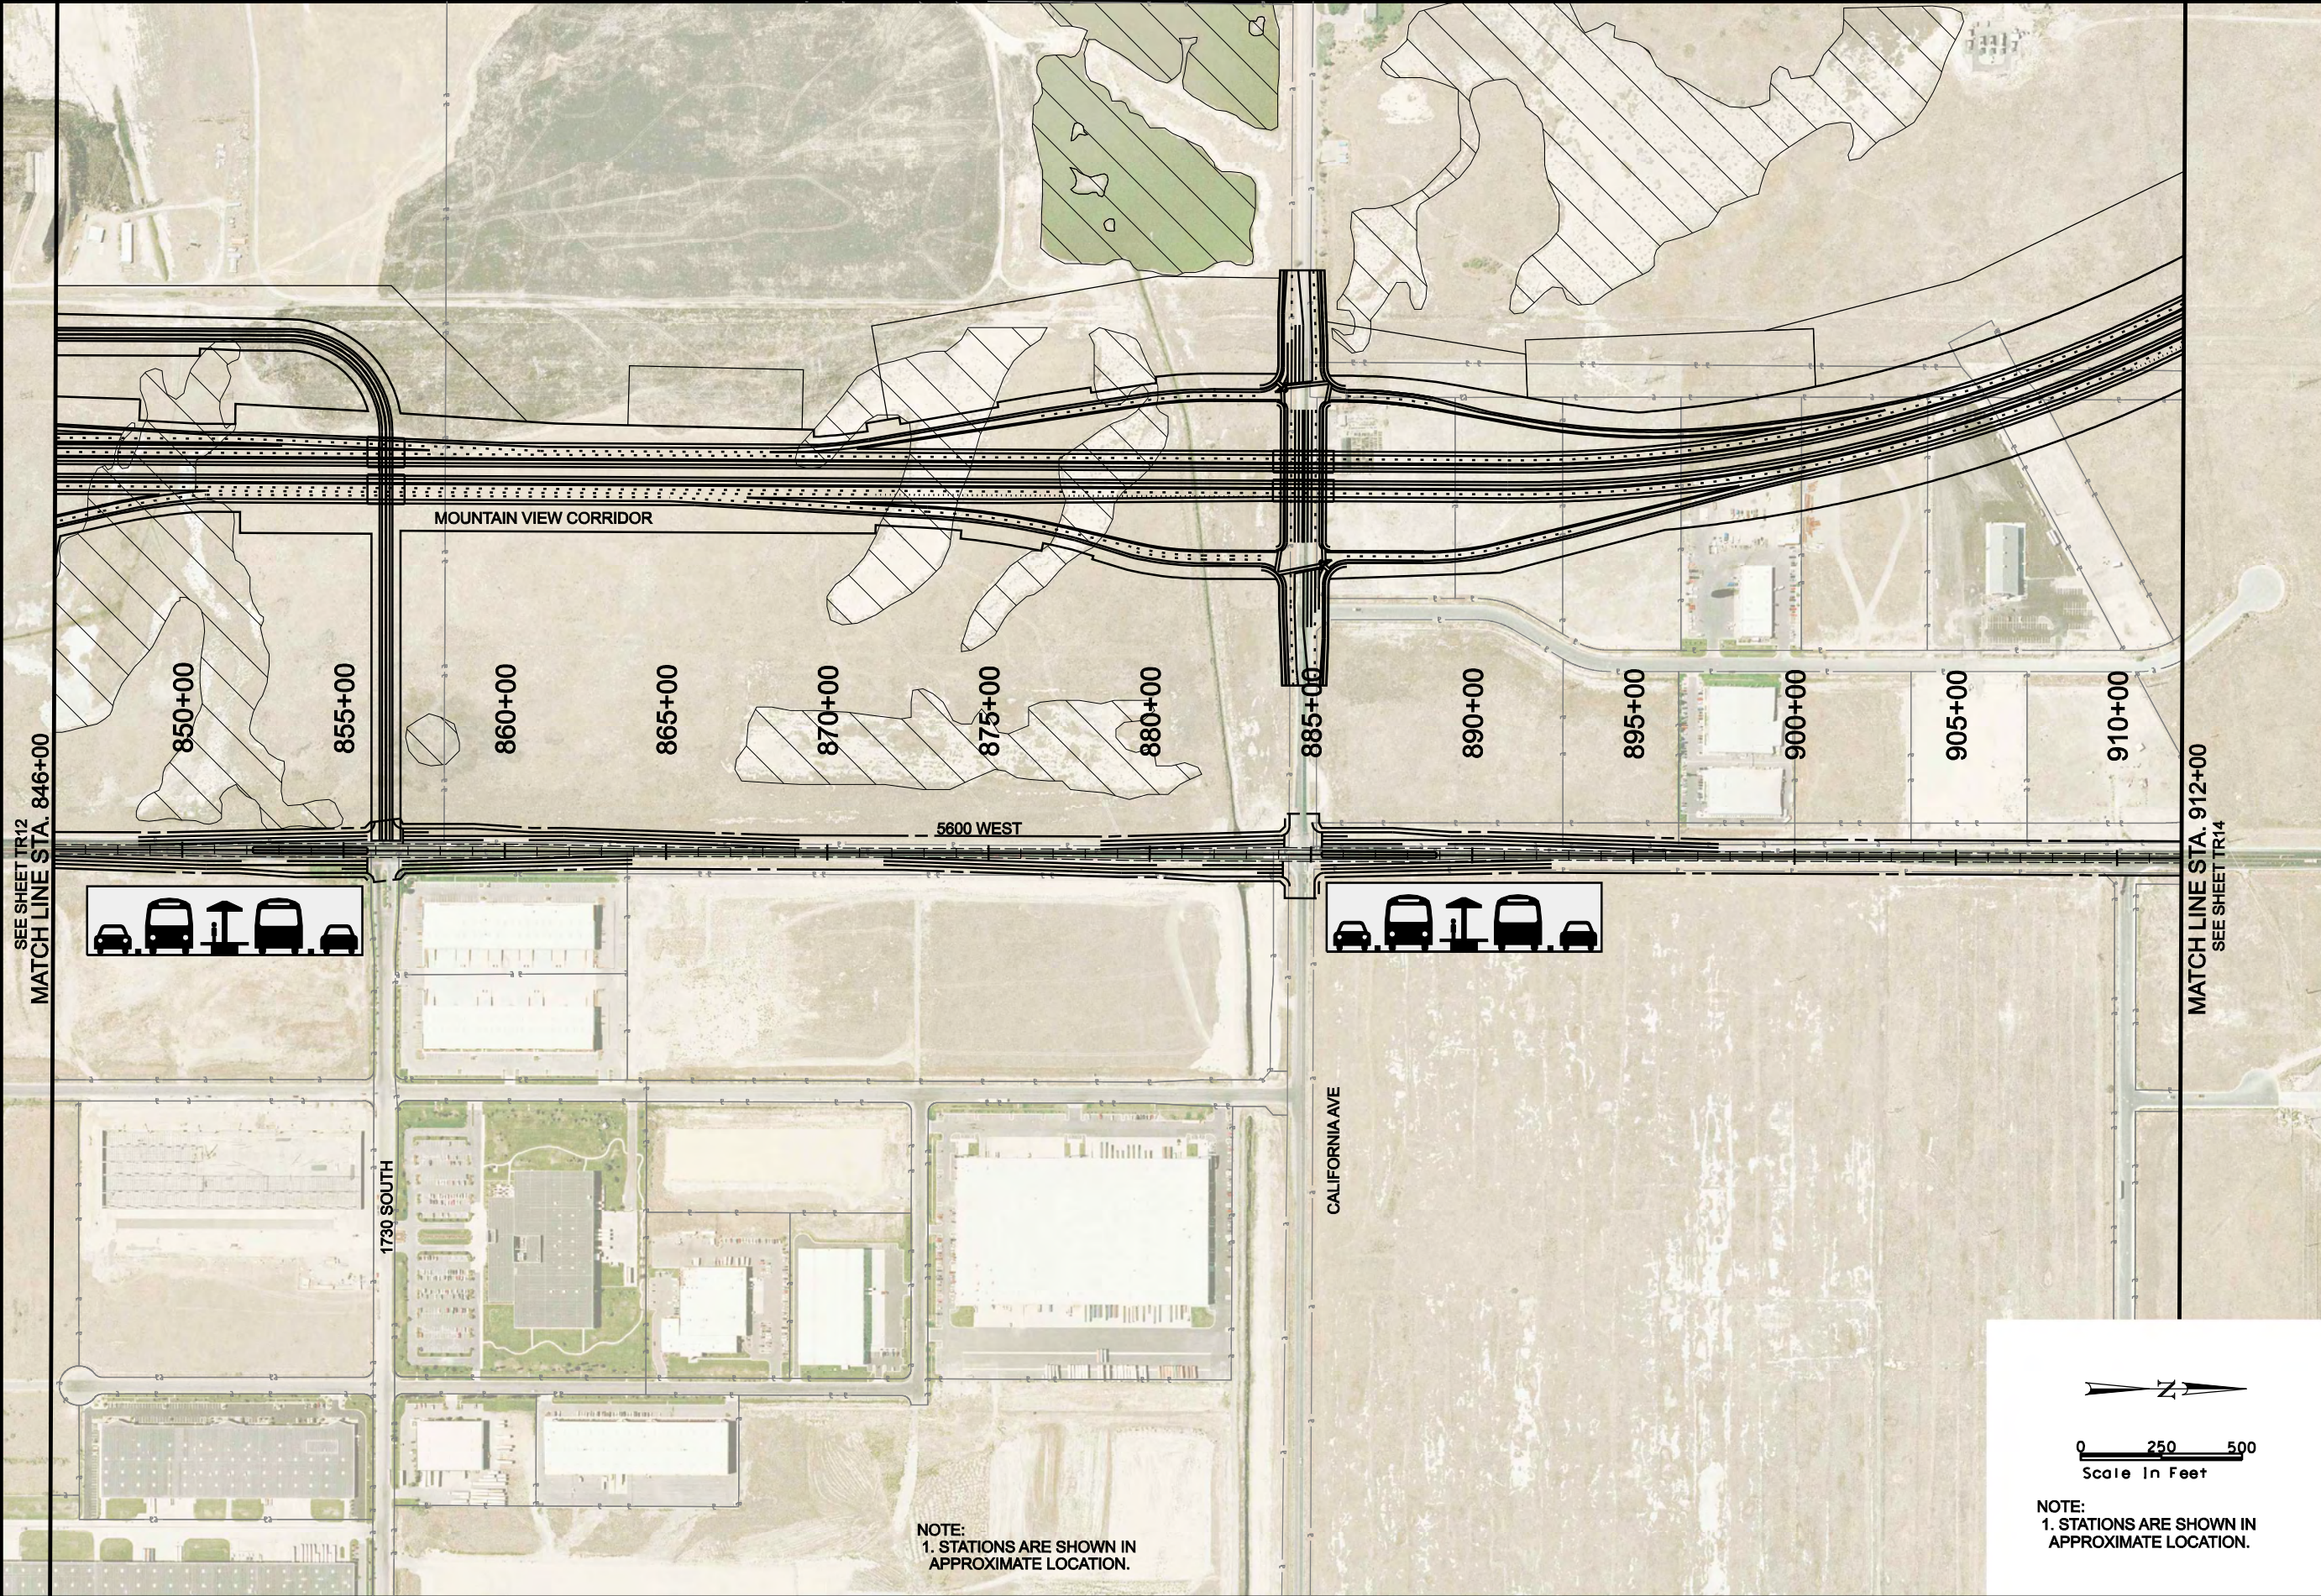

		LEGEND
MOUNTAIN VIEW CORRIDOR		P PARK-N-RIDE LOT
DEDICATED ROW TRANSIT ALTERNATIVE		ROW
TRANSIT CONCEPT		
SHEET TR13 OF 34		

8/12/2008 U:\226874-MTC\Sheet_Files\Tr14_EIS\TransitConcept\Tr14.dgn

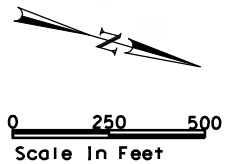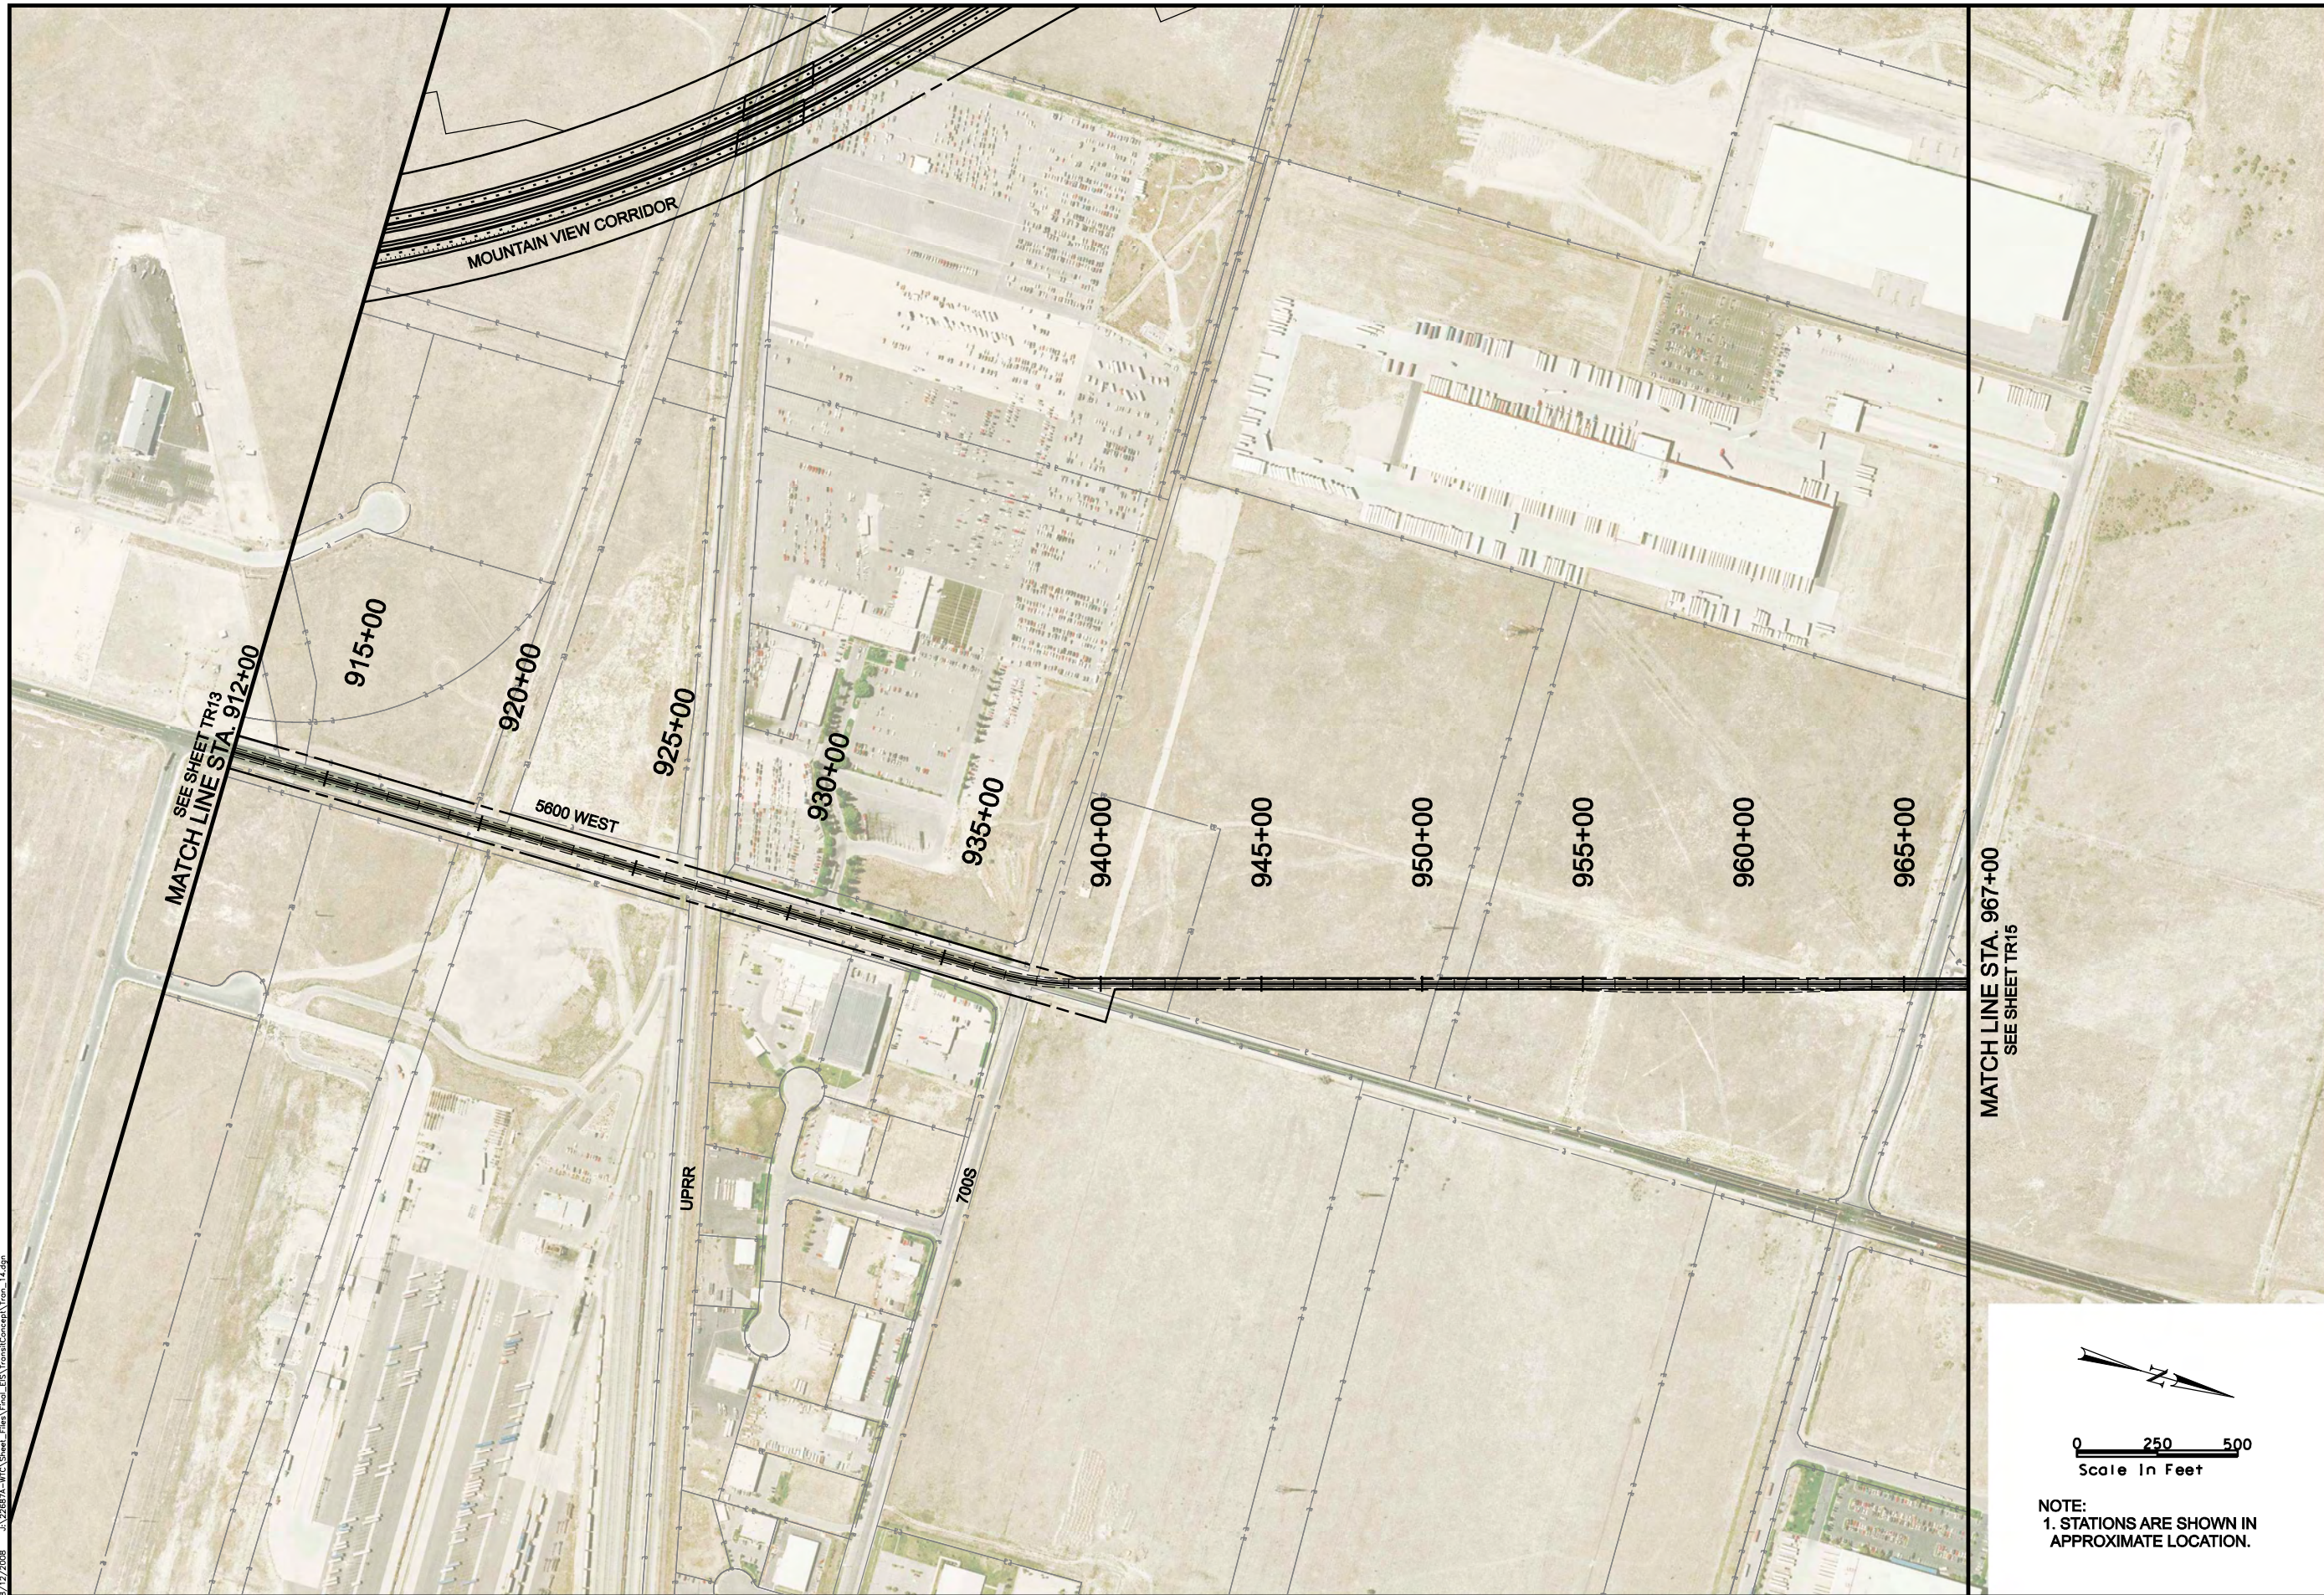

NOTE:
1. STATIONS ARE SHOWN IN
APPROXIMATE LOCATION.

LEGEND



P PARK-N-RIDE LOT



— — ROW

MOUNTAIN VIEW CORRIDOR

DEDICATED ROW TRANSIT
ALTERNATIVE

TRANSIT CONCEPT

8/12/2008 J:\226871-MTC\Sheet_Files\Trail_EIS\TransitConcept\Trail_15.dgn

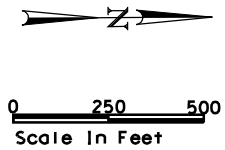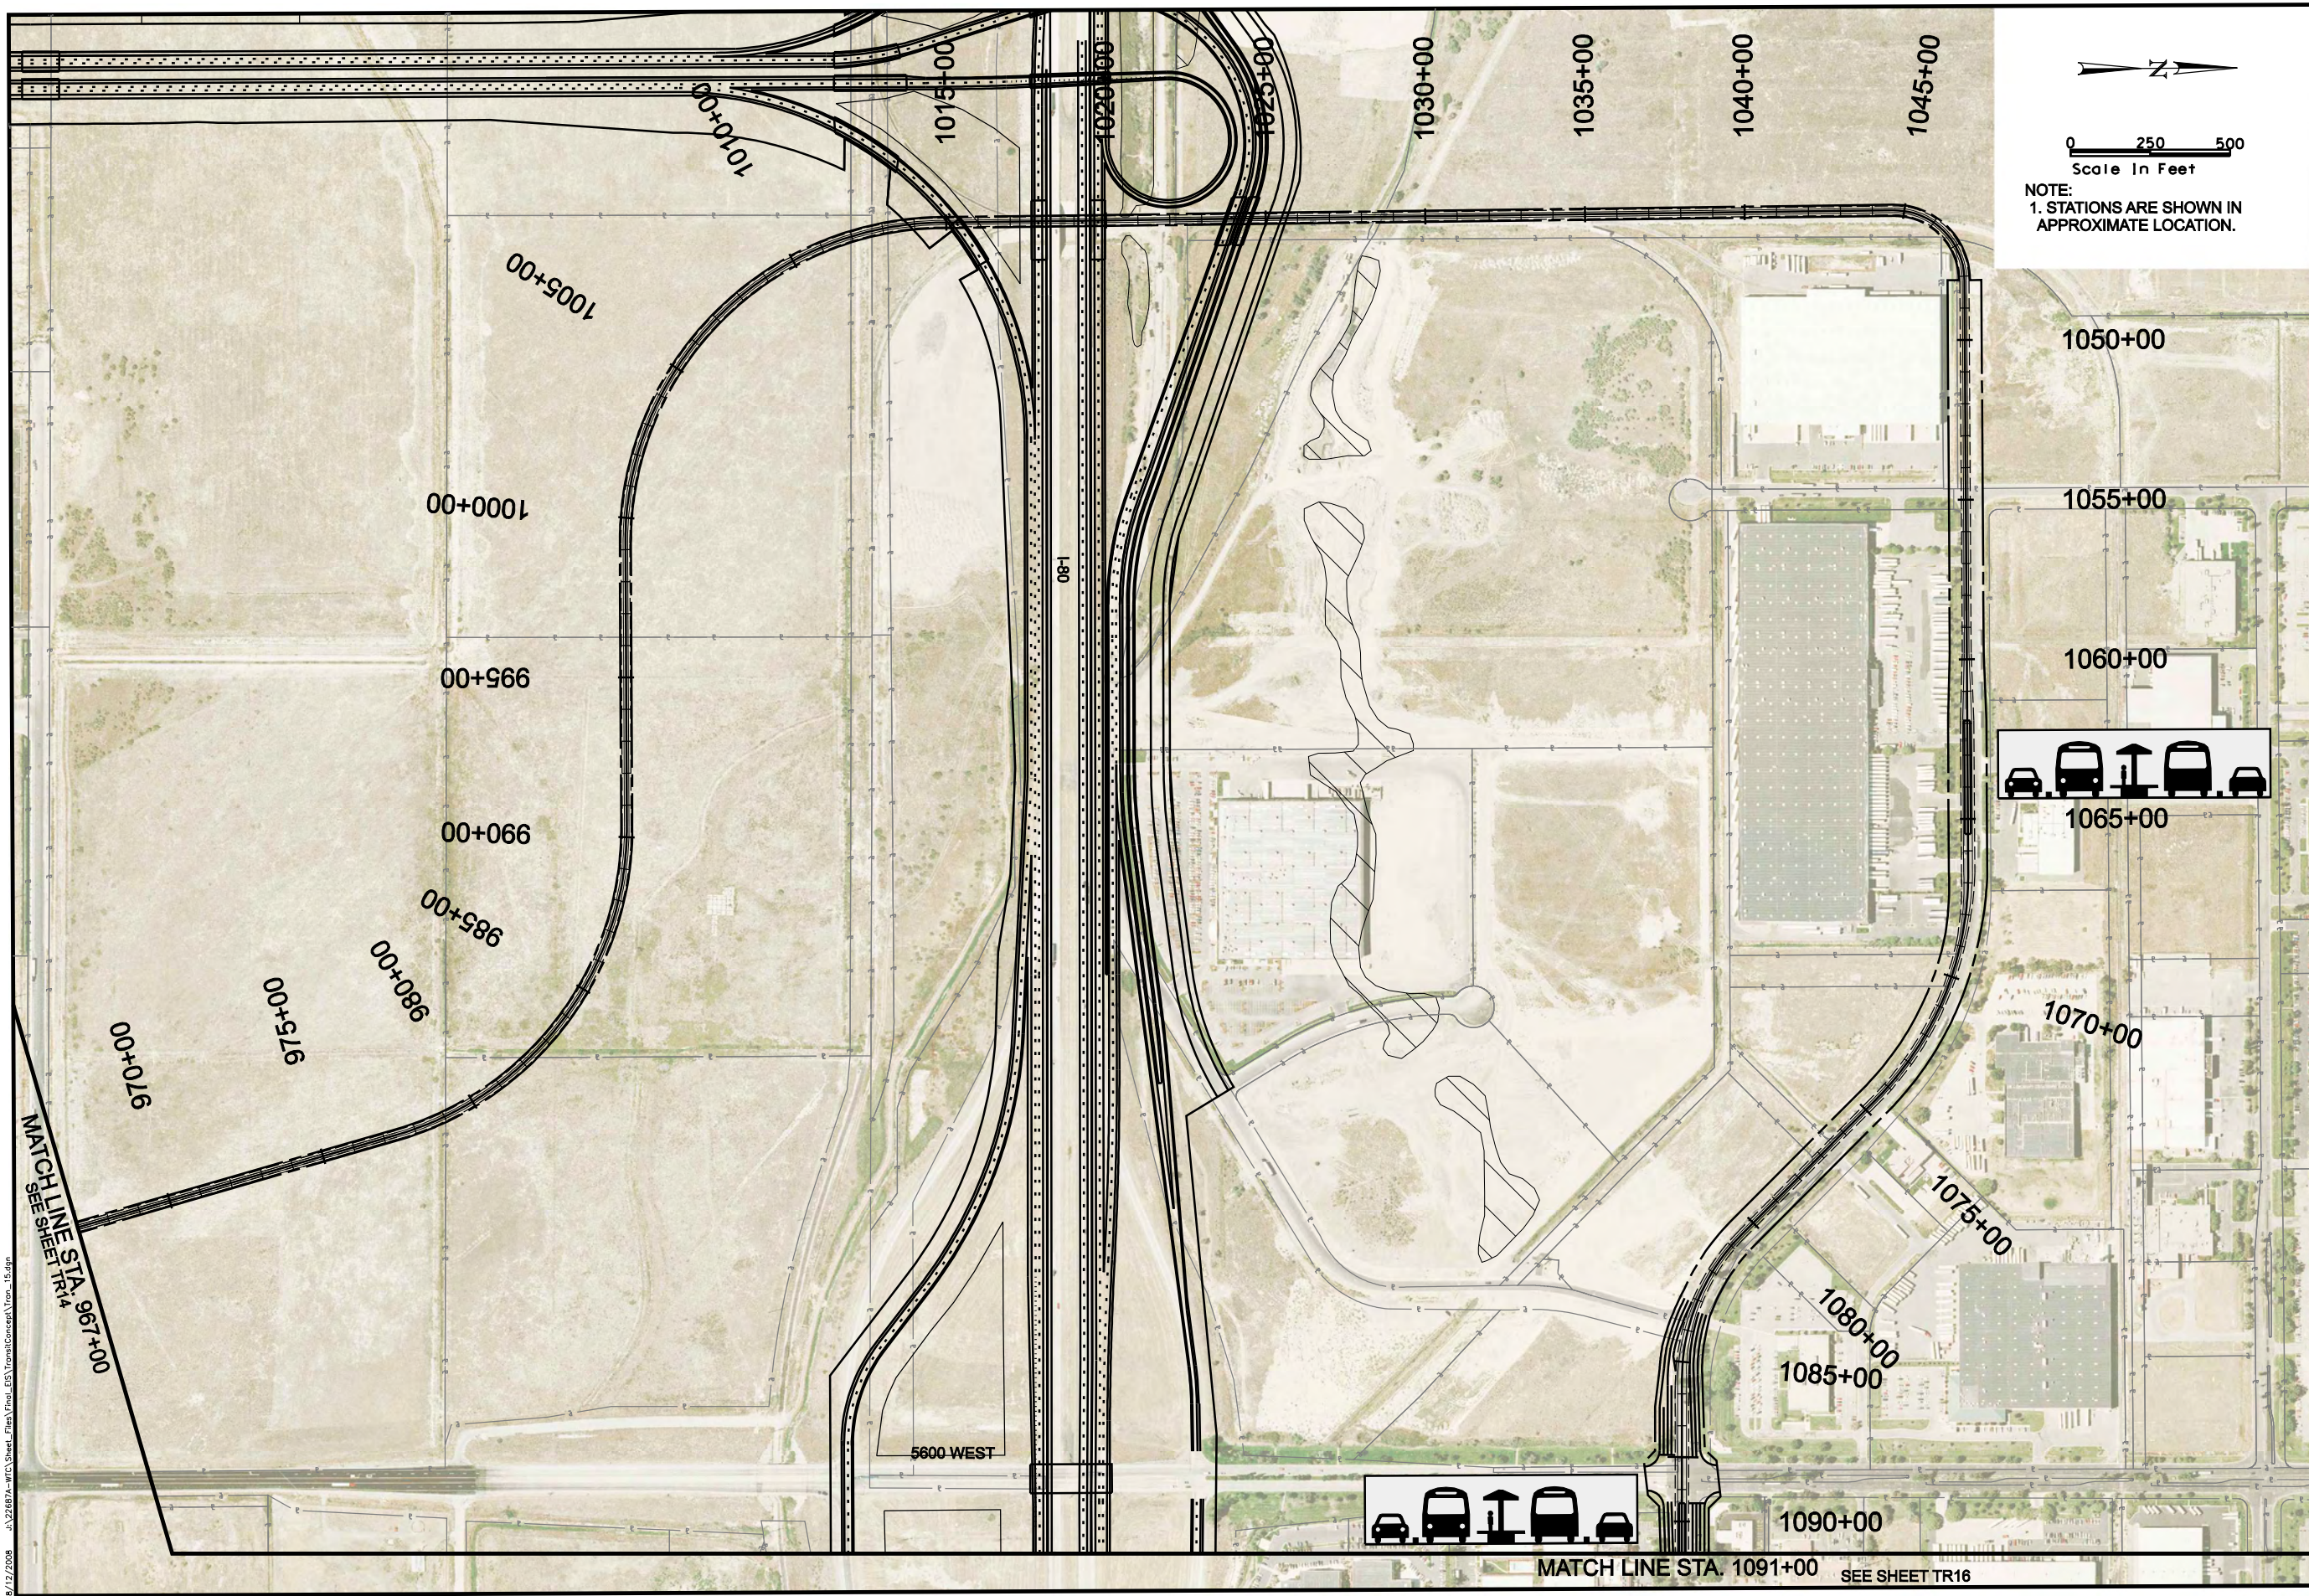

NOTE:
1. STATIONS ARE SHOWN IN
APPROXIMATE LOCATION.



P PARK-N-RIDE LOT



--- ROW

LEGEND




MOUNTAIN VIEW CORRIDOR

DEDICATED ROW TRANSIT
ALTERNATIVE

TRANSIT CONCEPT

MATCH LINE STA. 1091+00 SEE SHEET TR16

8/12/2008 J:\226874-MTC\Sheet_Files\Tral_EIS\TransitConcept\Tran_16.dgn

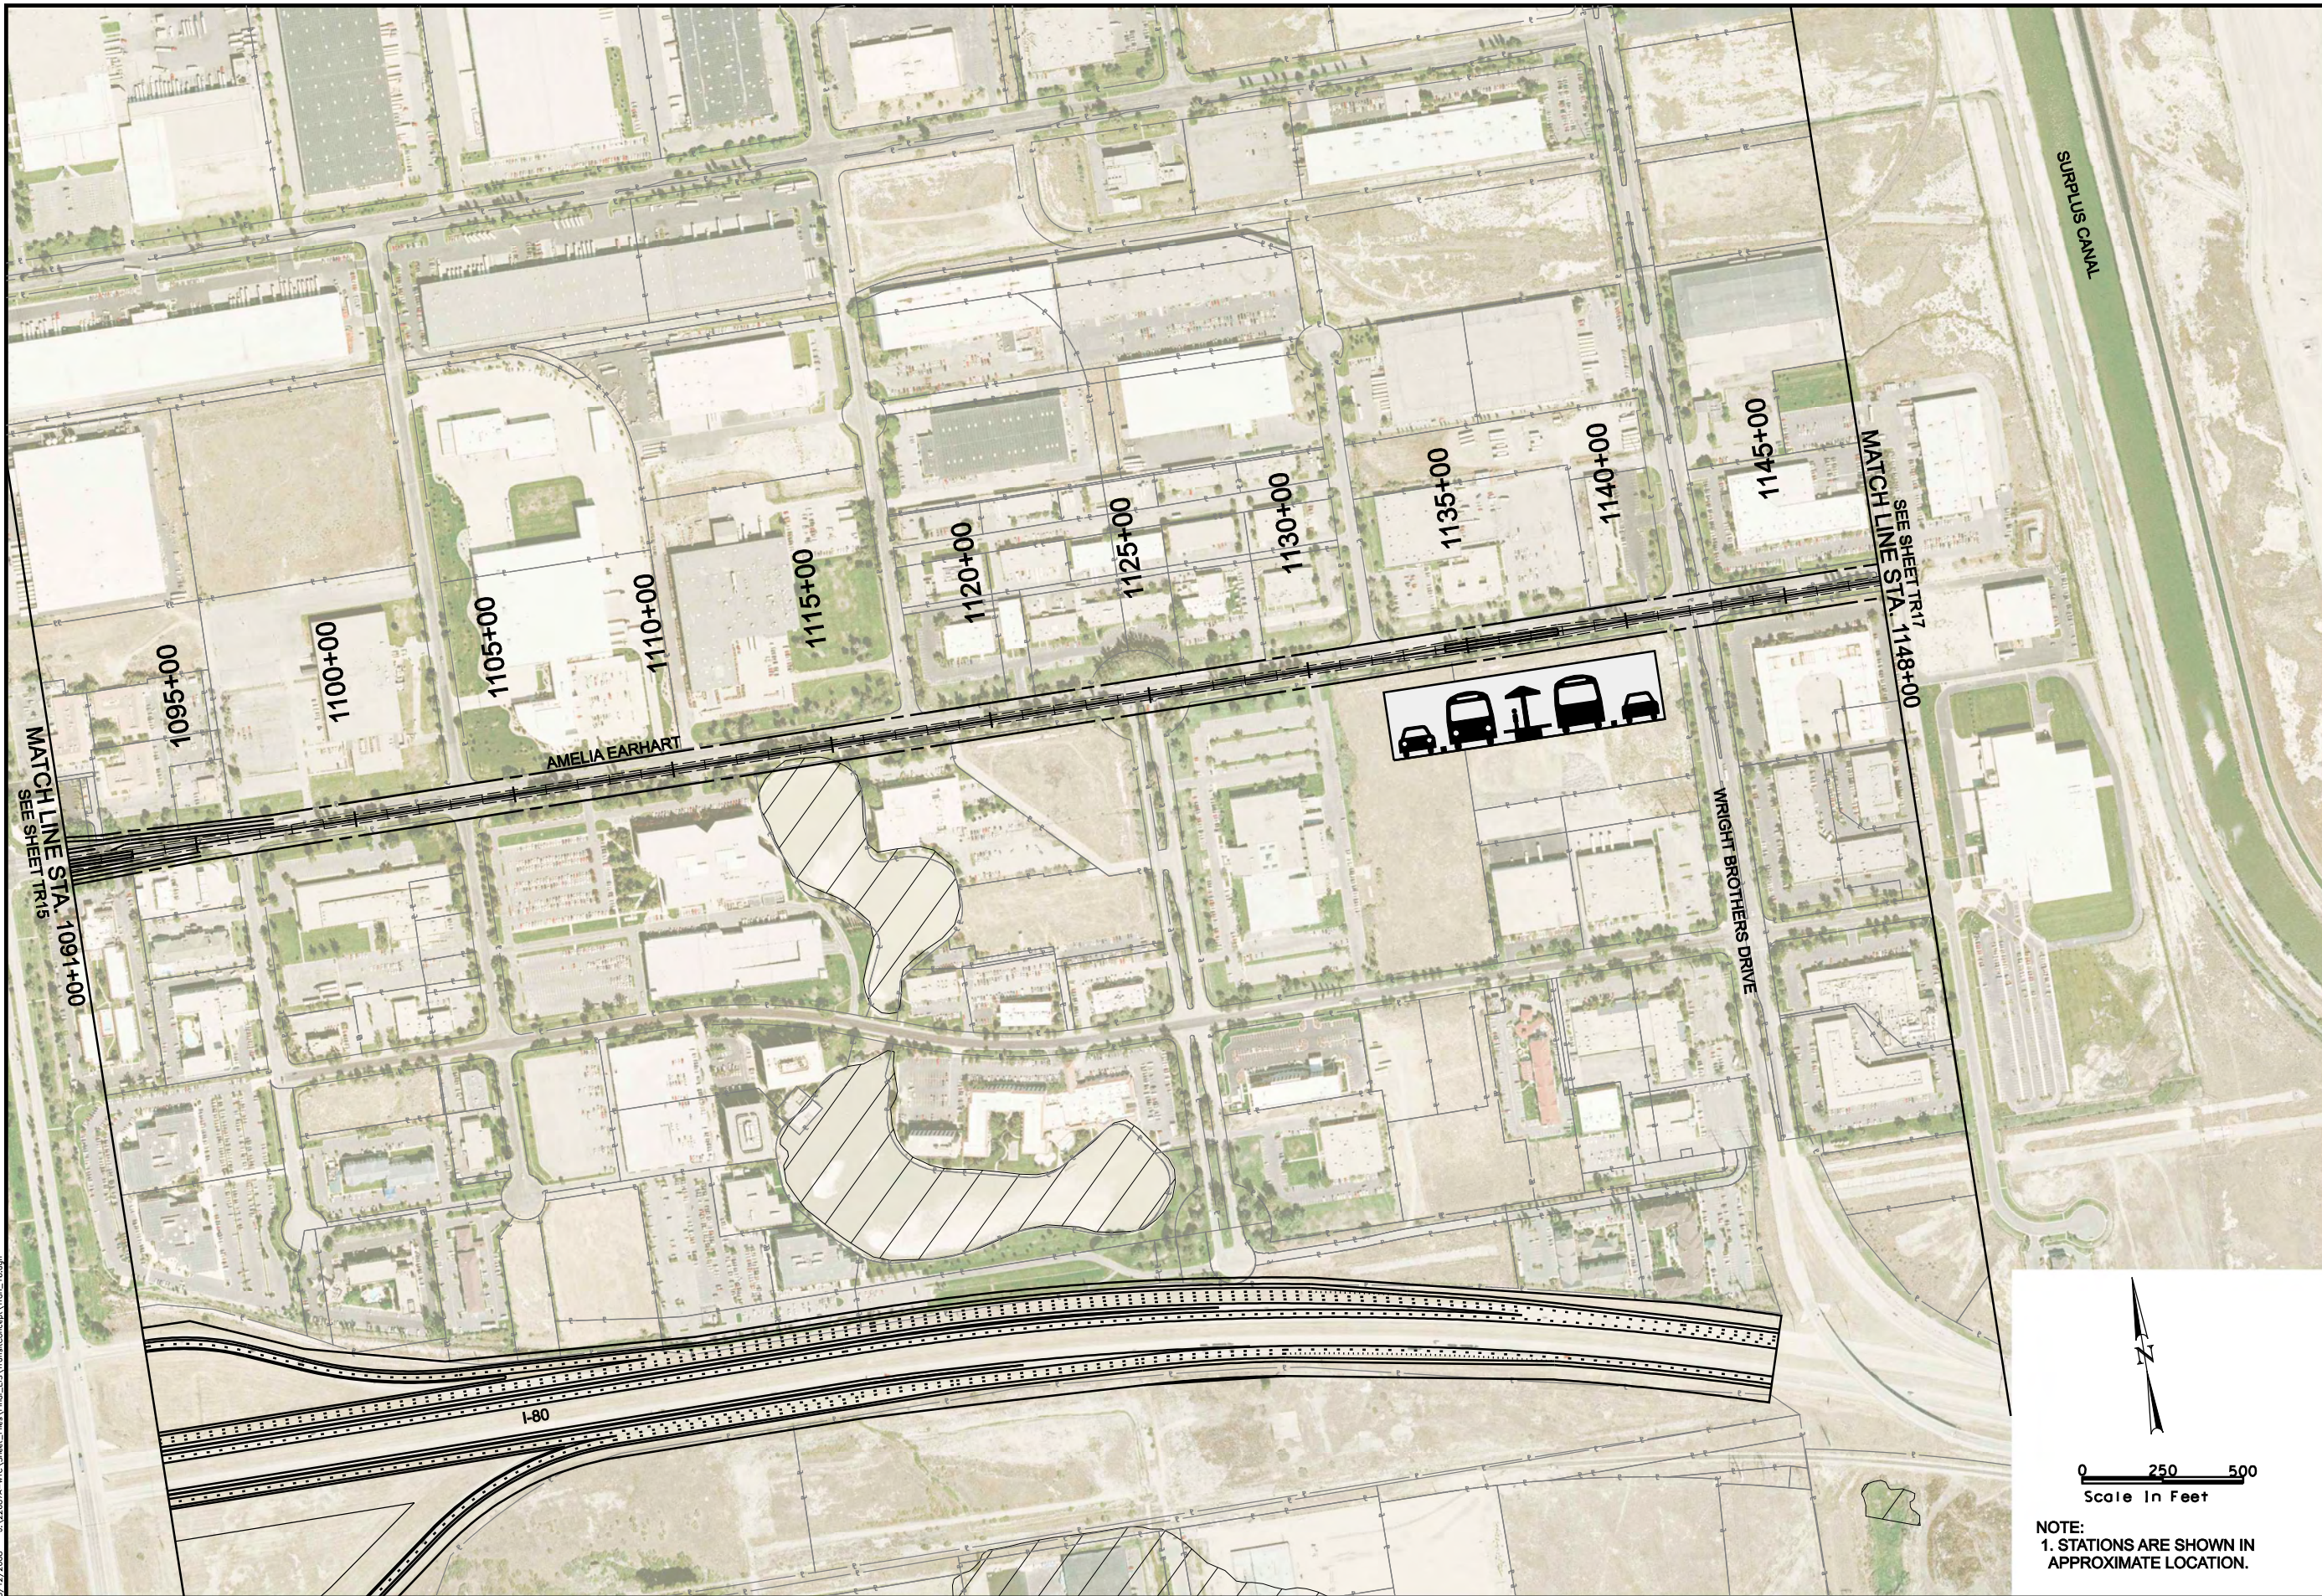

MOUNTAIN VIEW CORRIDOR

DEDICATED ROW TRANSIT
ALTERNATIVE

TRANSIT CONCEPT



LEGEND




P PARK-N-RIDE LOT

--- ROW

NOTE:
1. STATIONS ARE SHOWN IN
APPROXIMATE LOCATION.


8/12/2008 U:\226874-MTC\Sheet_Files\Tran_LBS\TransitConcept\Tran_17.dgn

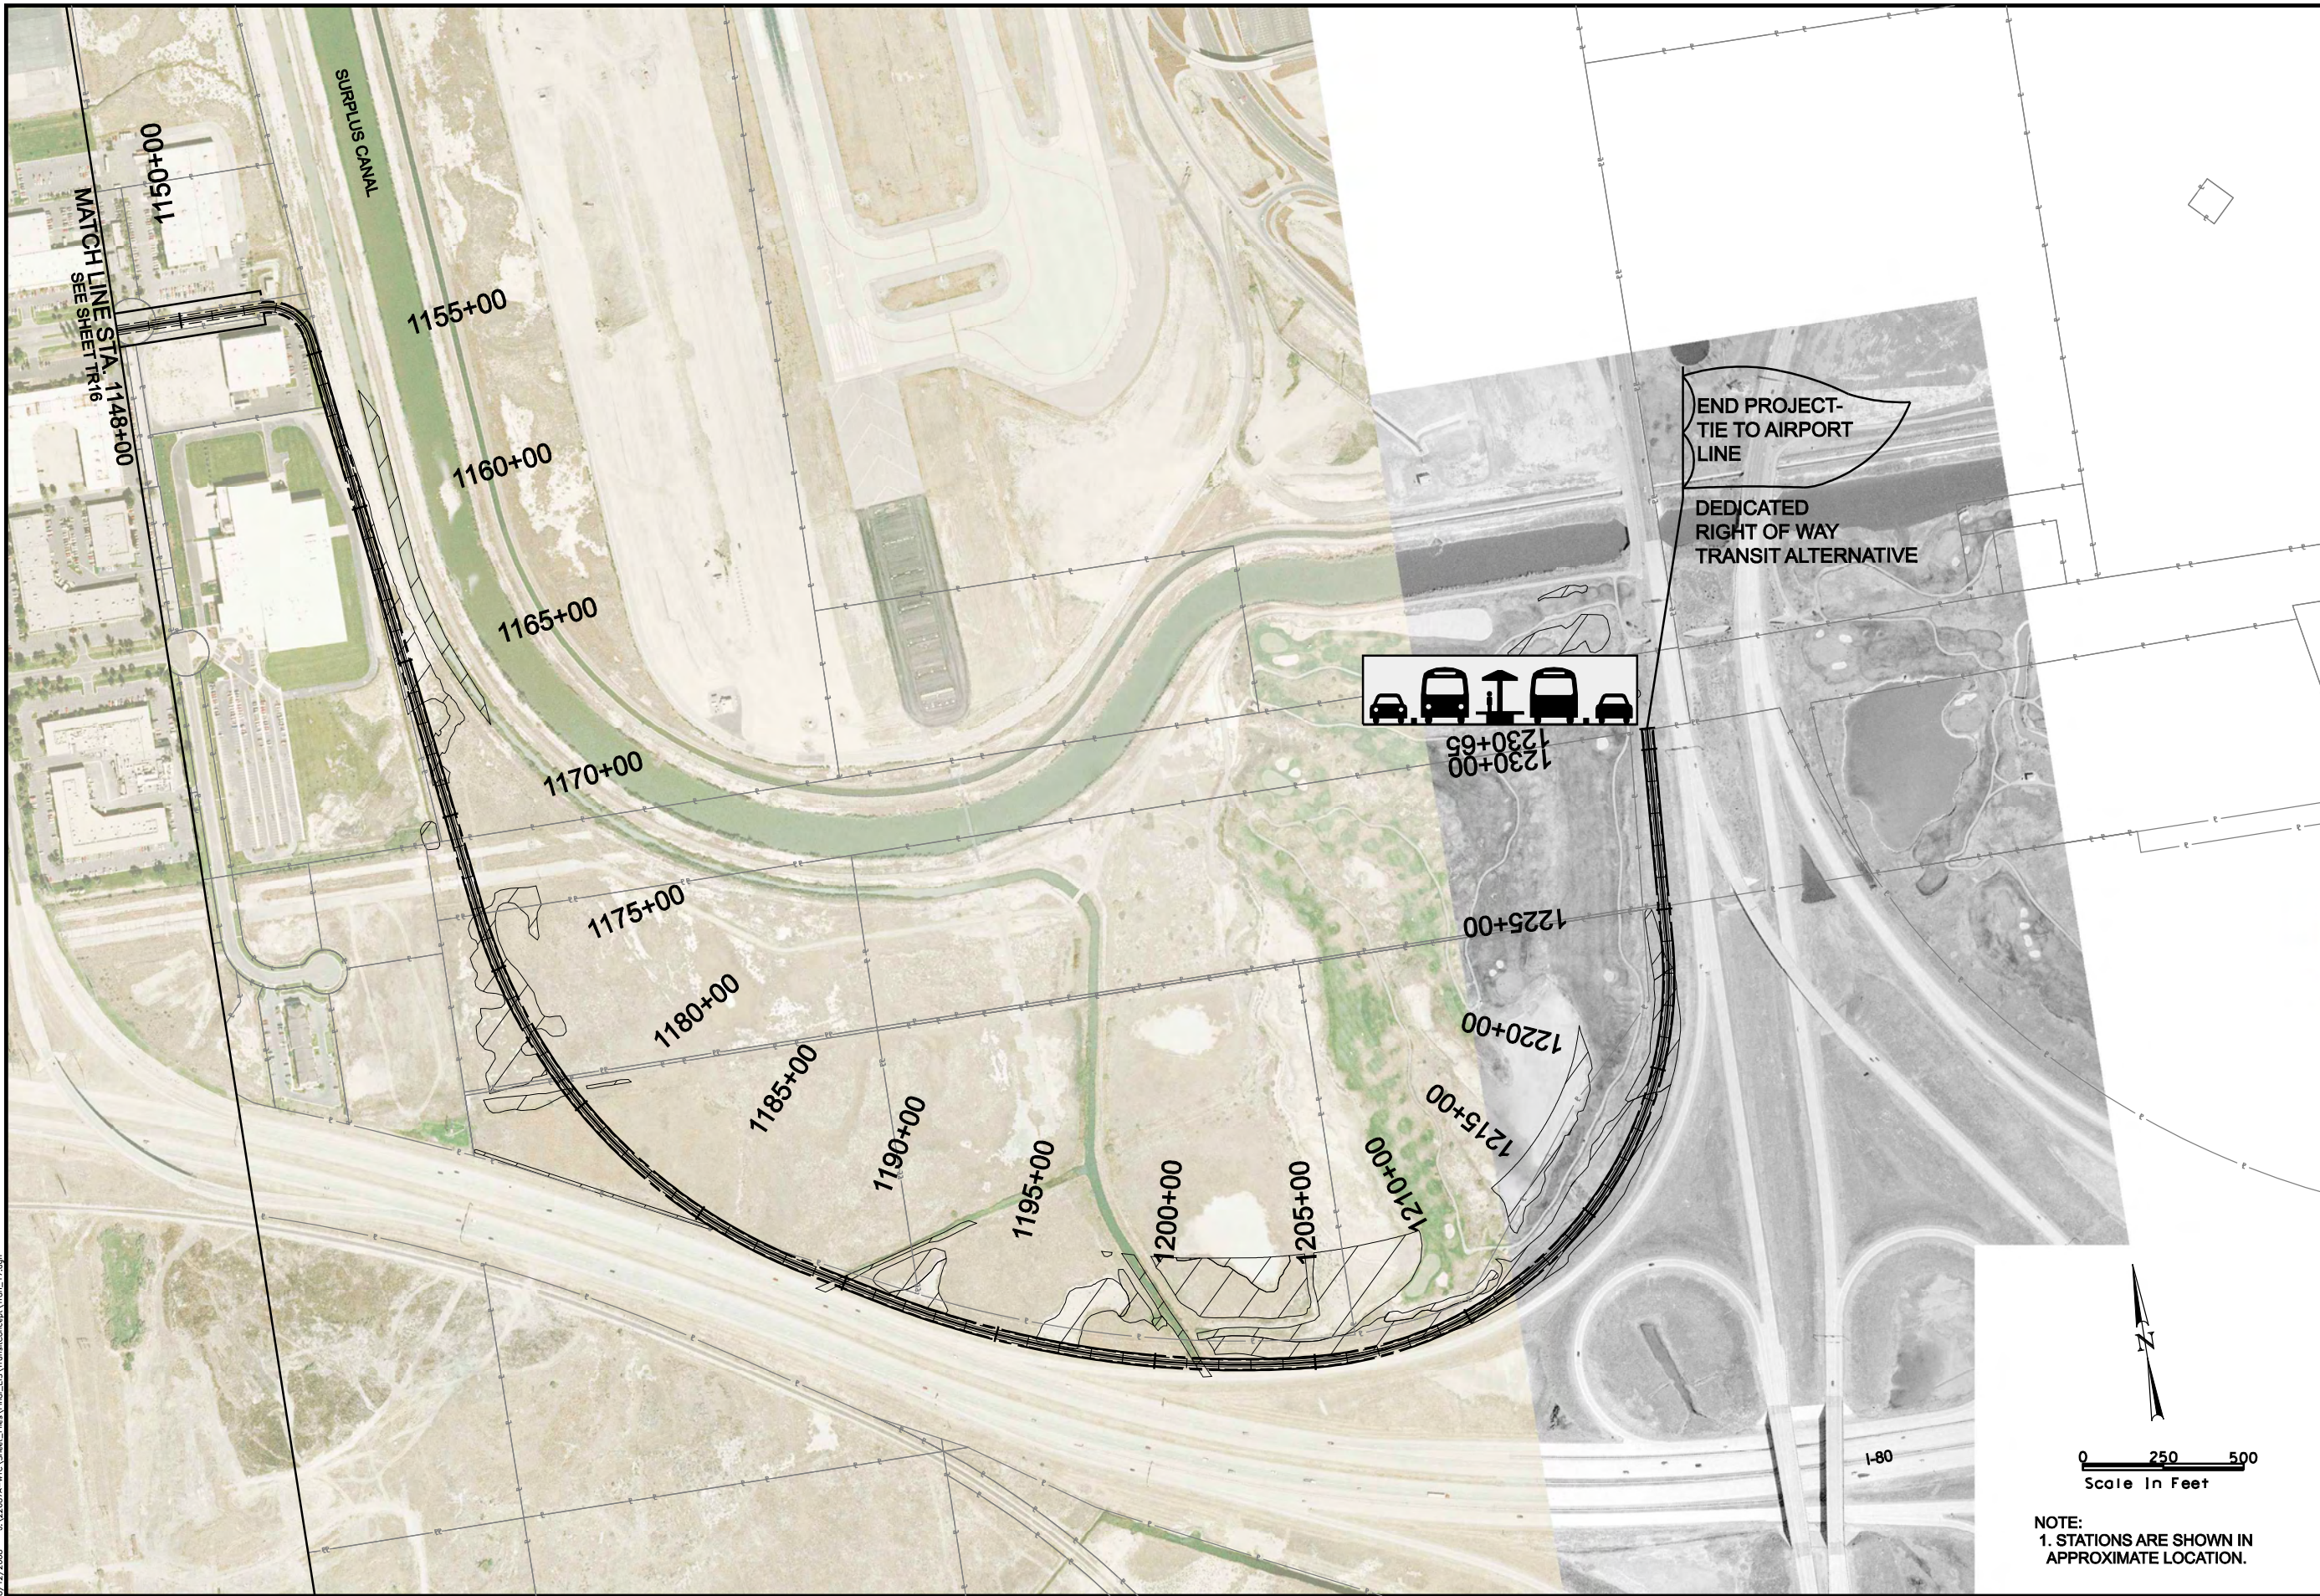

LEGEND



MOUNTAIN VIEW CORRIDOR
DEDICATED ROW TRANSIT
ALTERNATIVE
TRANSIT CONCEPT

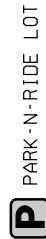


PARK-N-RIDE LOT



--- ROW

8/12/2008 c:\22687a-wtc\Sheet_Files\Tran_EIS\TransitConcept\Tran_18.dgn

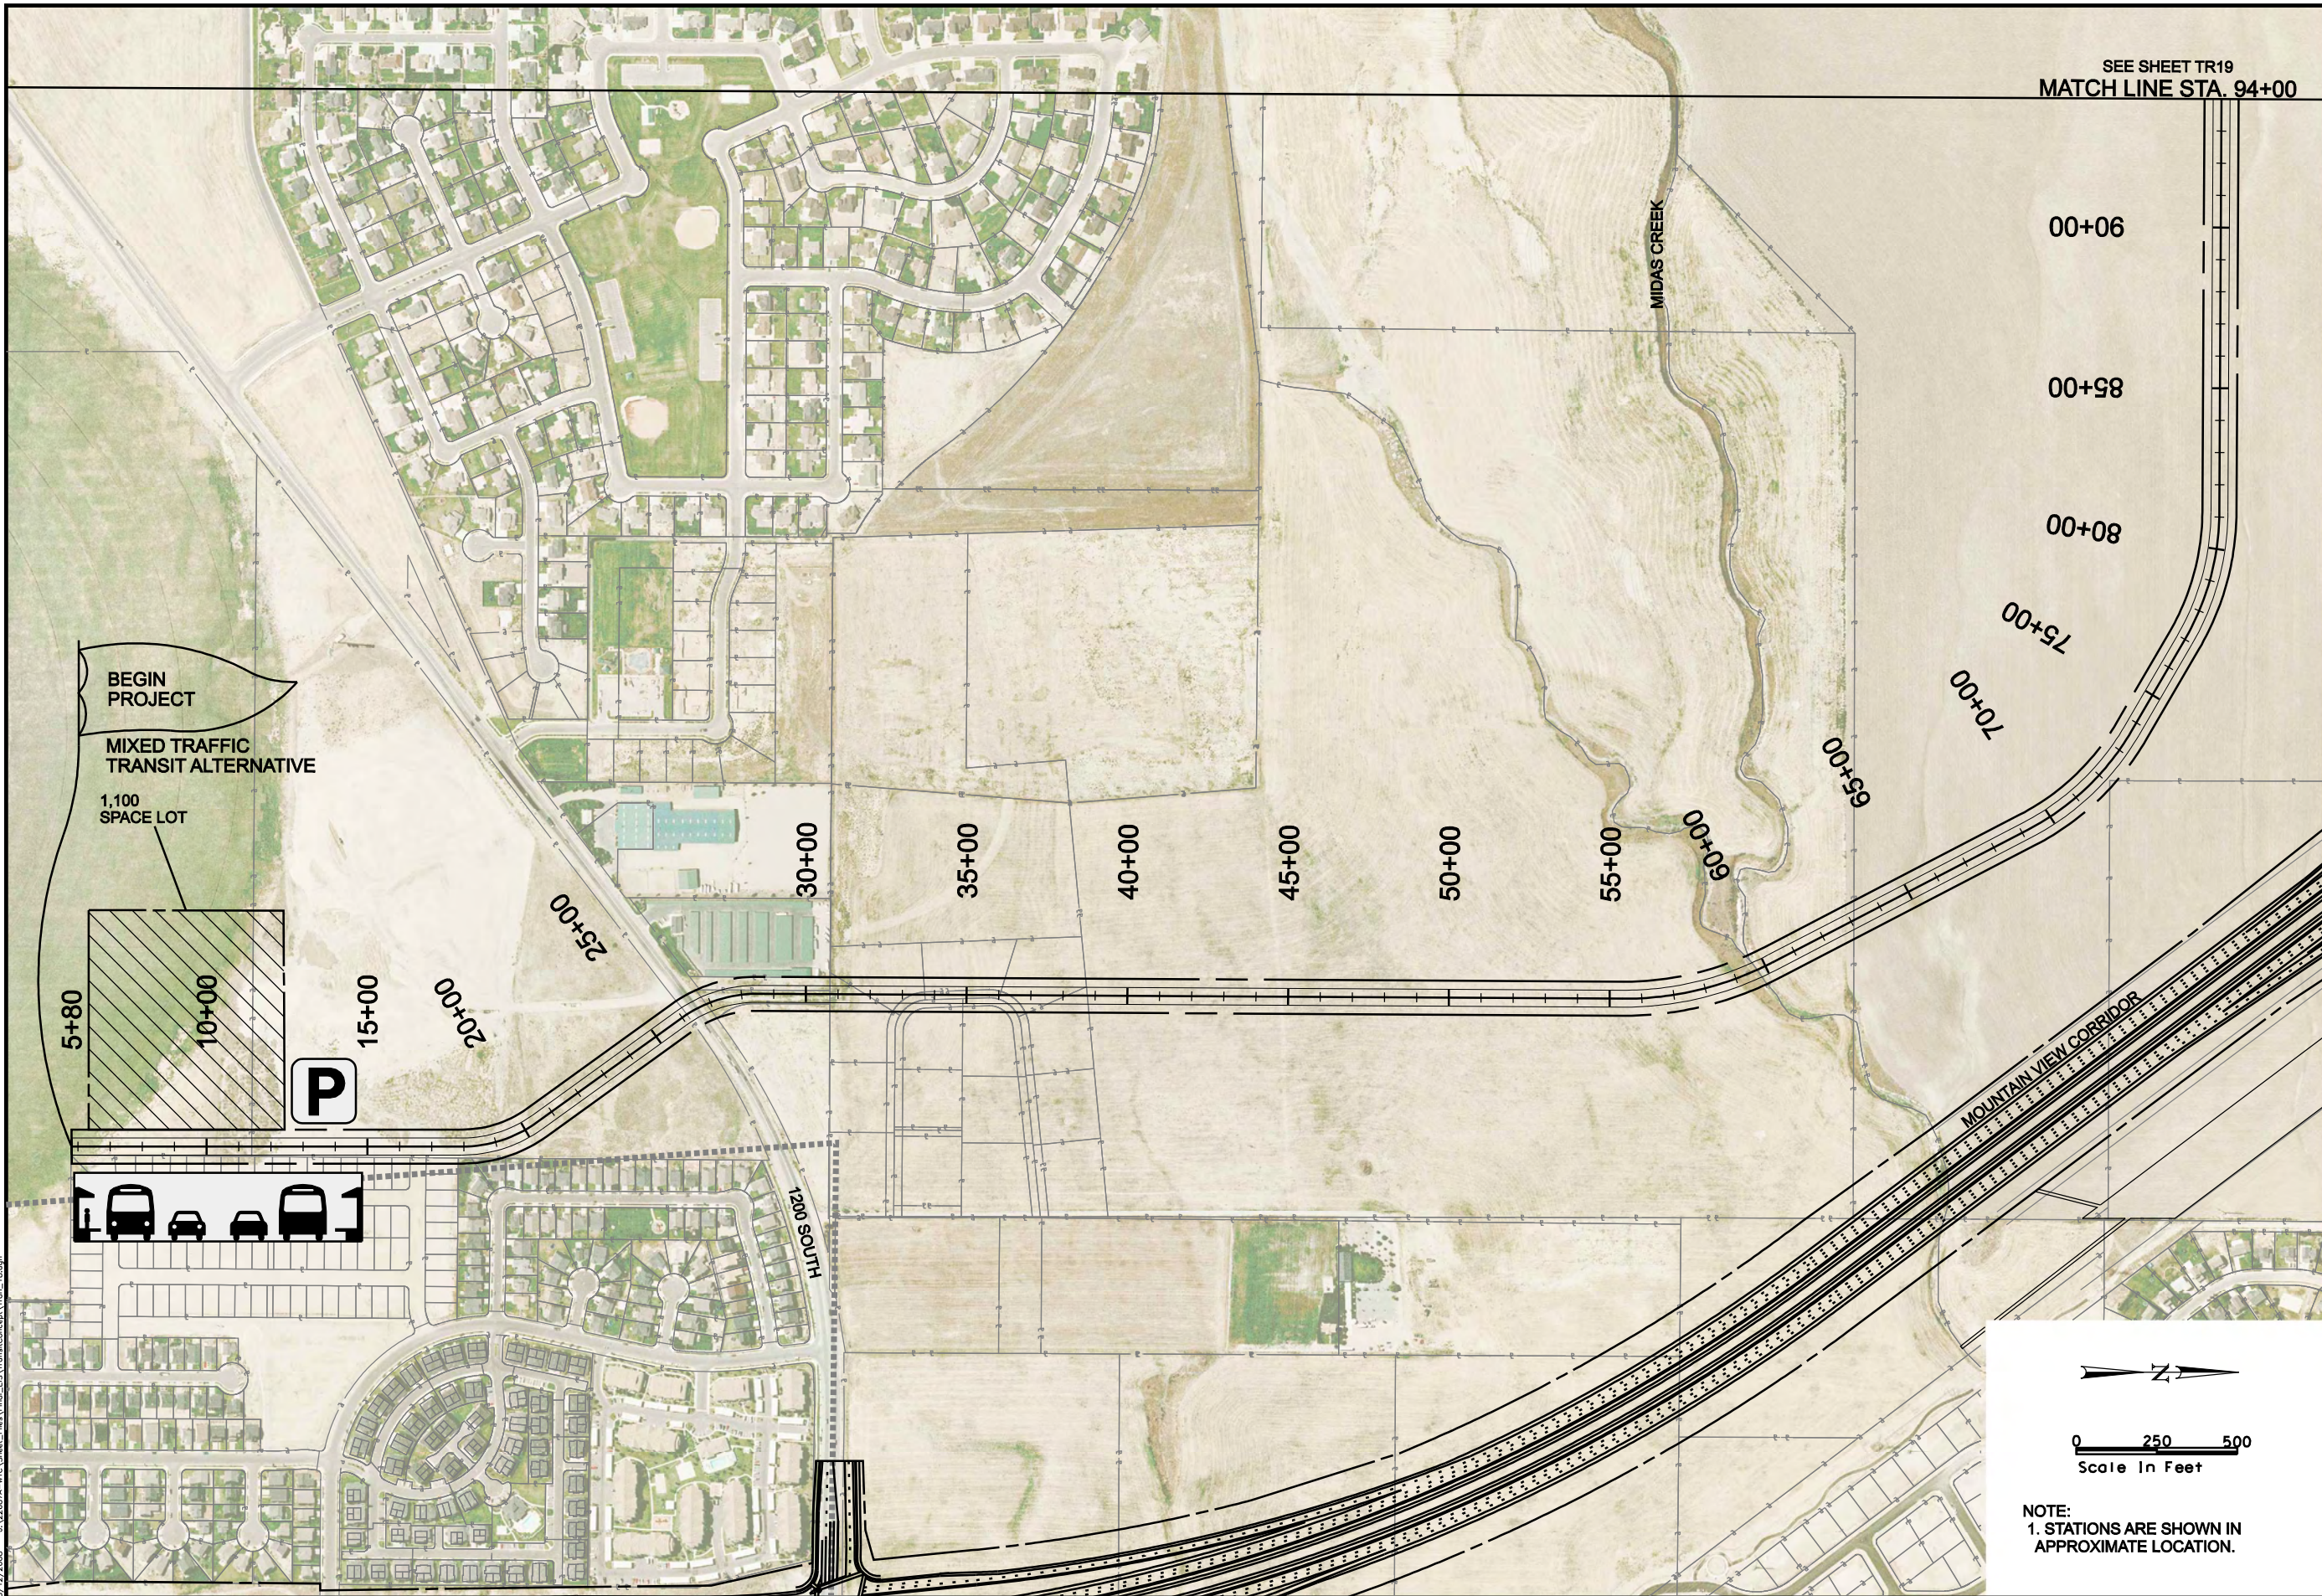

SEE SHEET TR19
MATCH LINE STA. 94+00

00+06

00+58

80+00

75+00

70+00

65+00

60+00

55+00

50+00

45+00

40+00

35+00

30+00

25+00

20+00

15+00

10+00

5+80

00+09

00+08

00+07

00+06

00+05

00+04

00+03

00+02

00+01

00+00

00+00

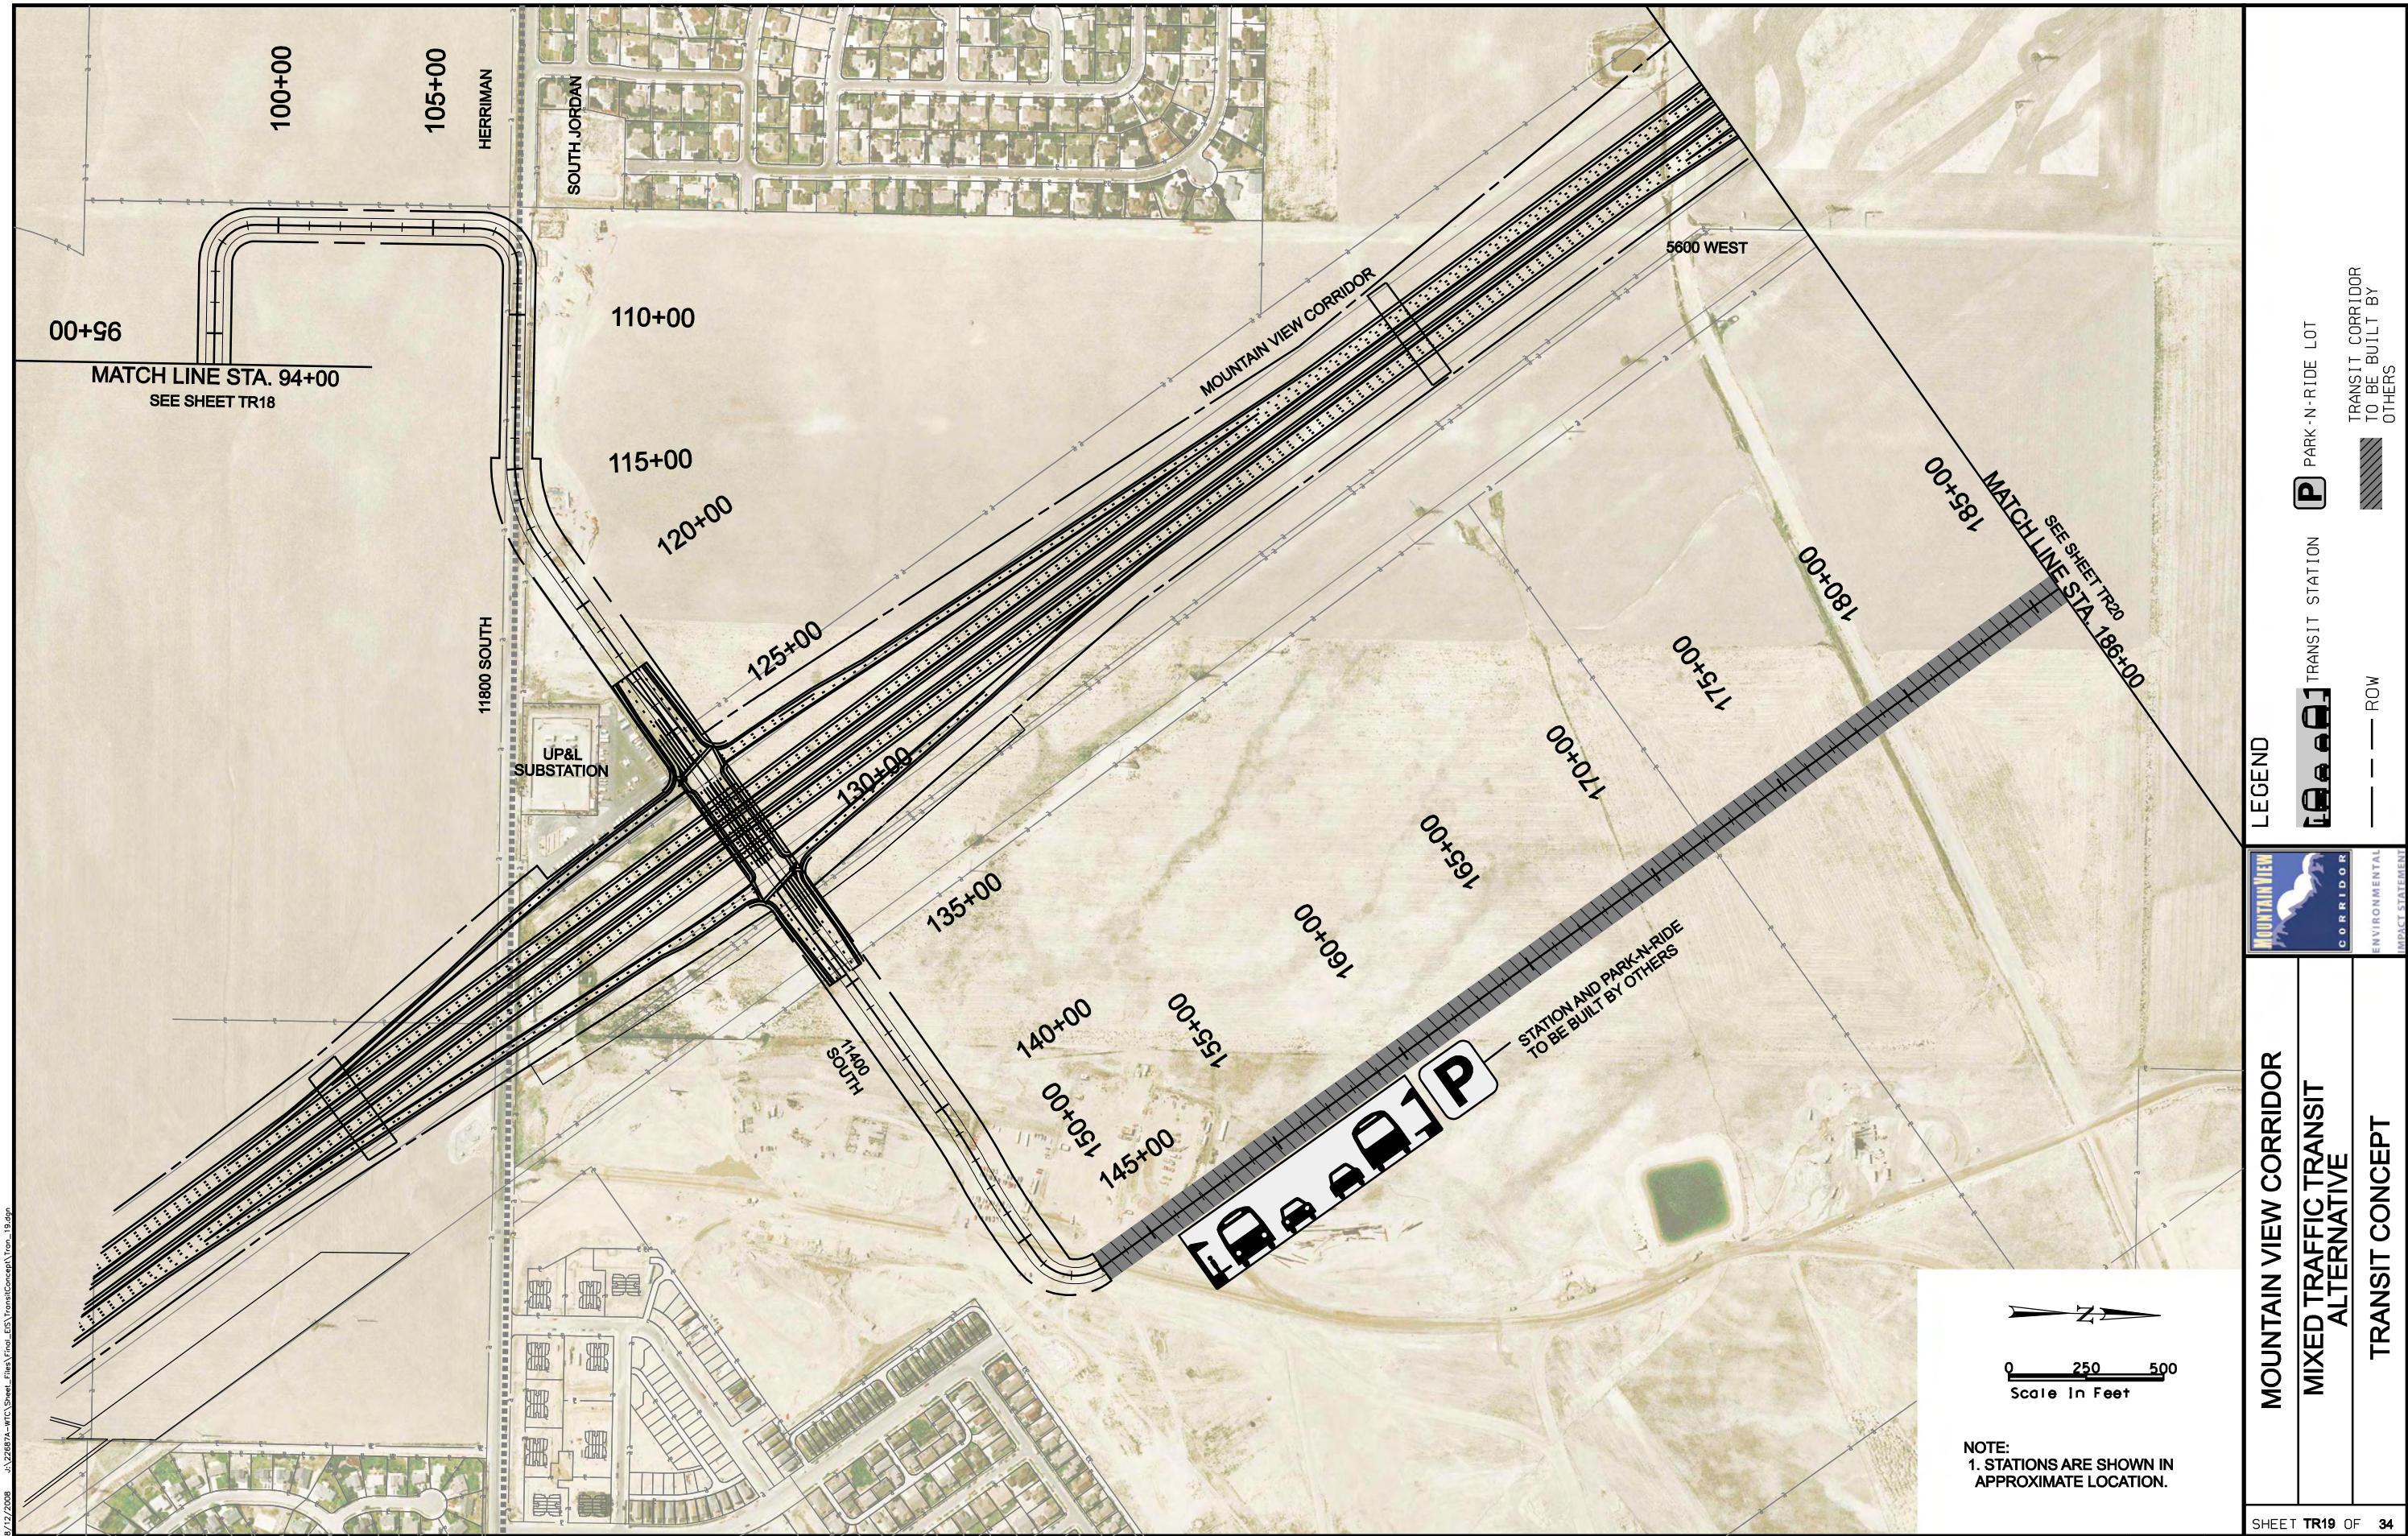

8/12/2008 U:\226874-MTC\Sheet_Files\Tral_EIS\TransitConcept\Tran_20.dgn

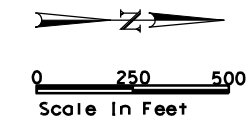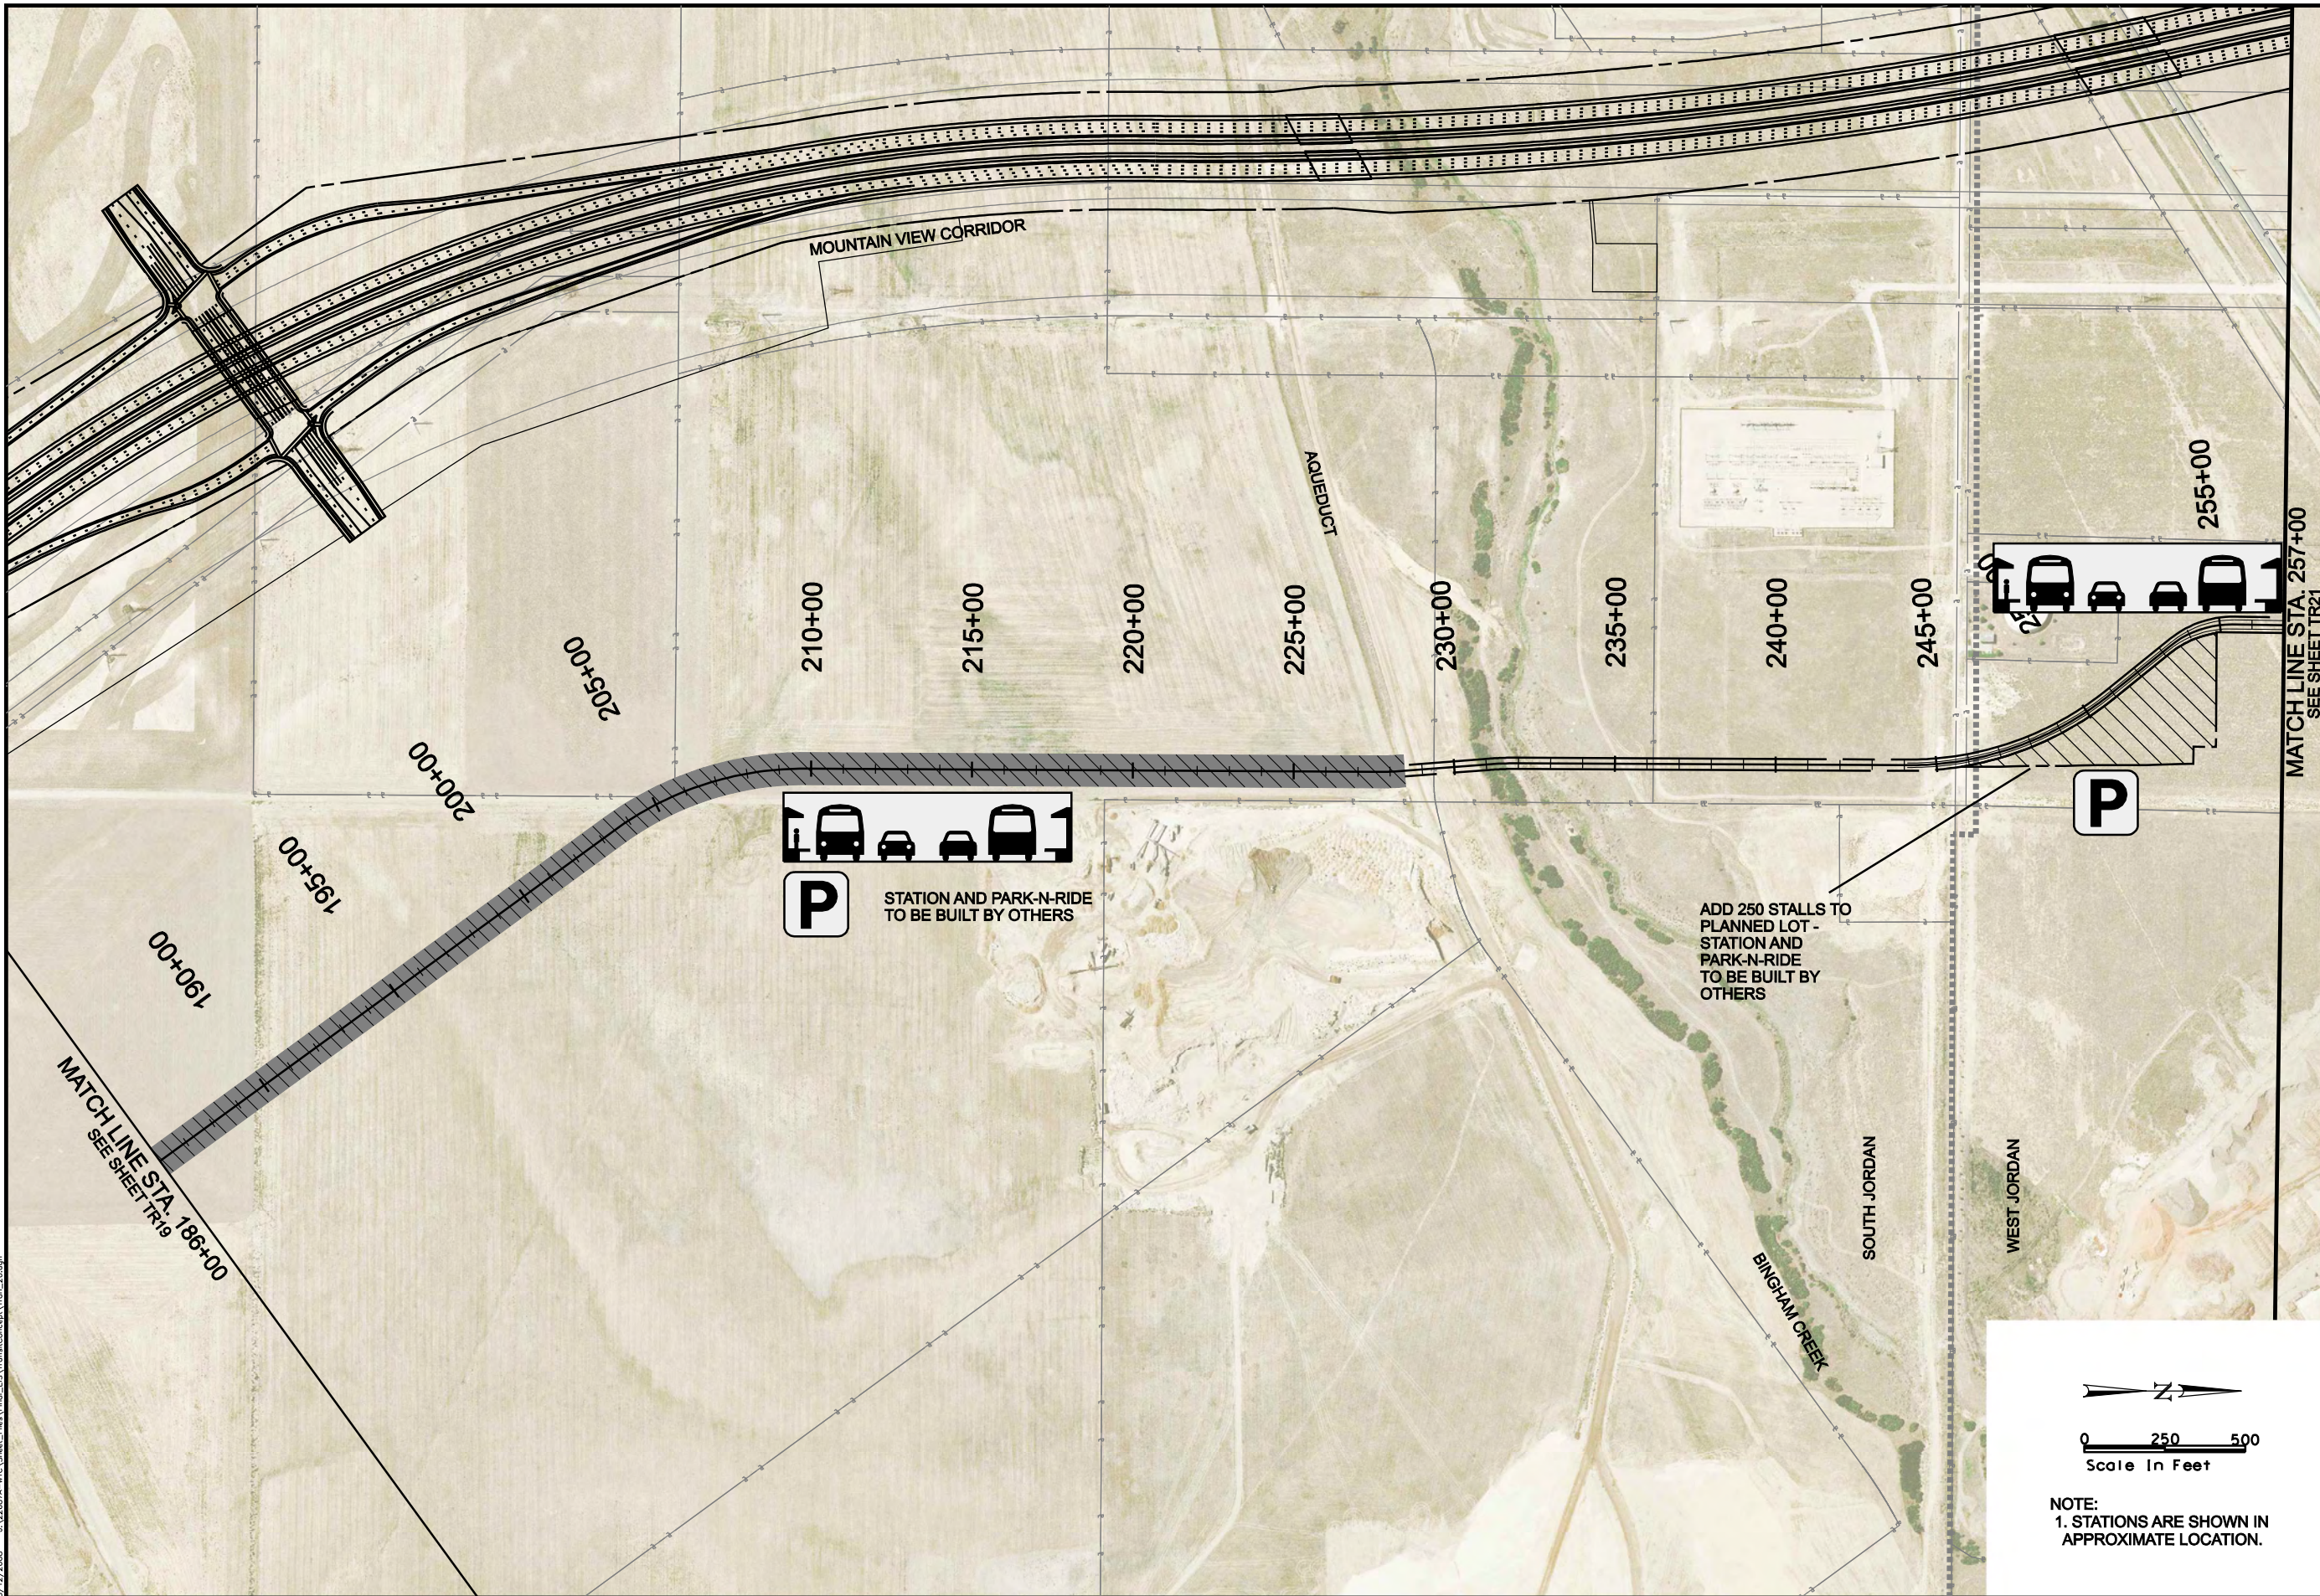

NOTE:
1. STATIONS ARE SHOWN IN
APPROXIMATE LOCATION.



MOUNTAIN VIEW CORRIDOR


MIXED TRAFFIC TRANSIT
ALTERNATIVE

TRANSIT CONCEPT

LEGEND



TRANSIT STATION

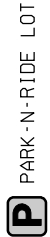


PARK-N-RIDE LOT



ROW

8/12/2008 U:\22687A-MTC\Sheet_Files\Tras_EIS\TransitConcept\Tran_21.dgn

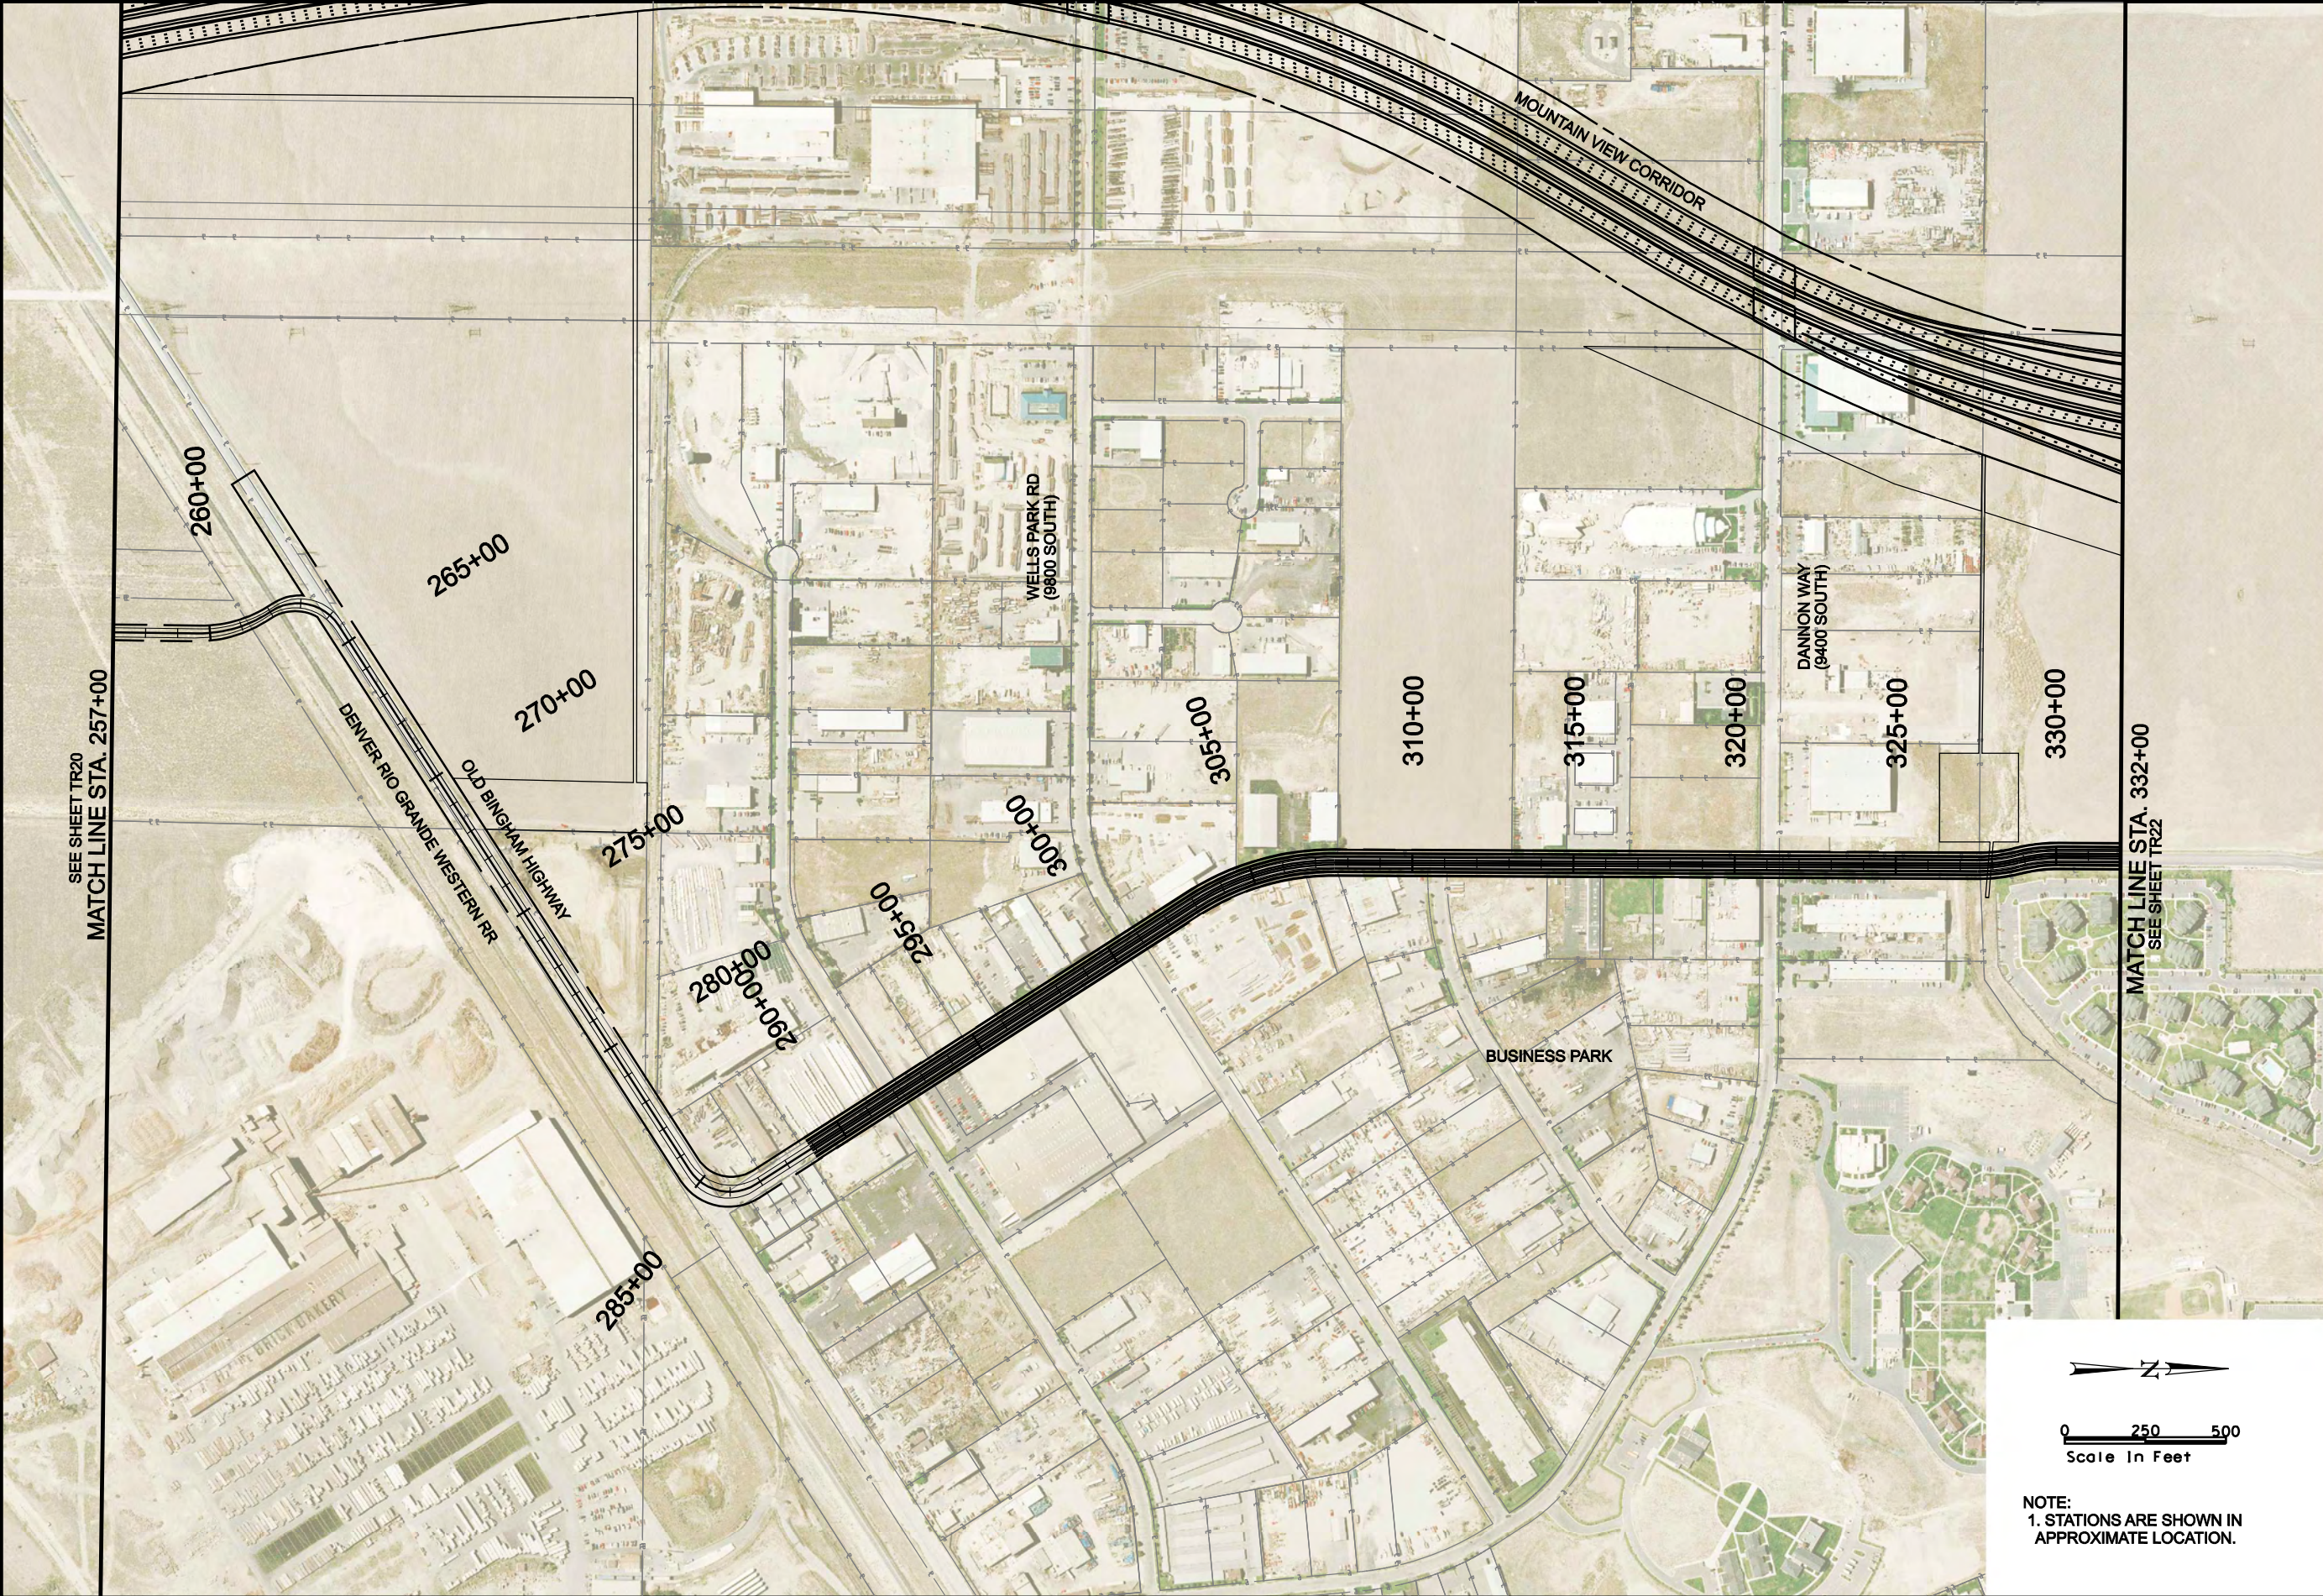

SEE SHEET TR20
MATCH LINE STA. 257+00

MATCH LINE STA. 332+00
SEE SHEET TR22

NOTE:
1. STATIONS ARE SHOWN IN
APPROXIMATE LOCATION.

MOUNTAIN VIEW CORRIDOR

MIXED TRAFFIC TRANSIT
ALTERNATIVE

TRANSIT CONCEPT



LEGEND



TRANSIT STATION





PARK-N-RIDE LOT



ROW

8/12/2008 U:\22687A-WTC\Sheet_Files\Tran_EIS\TransitConcept\Tran_22.dgn

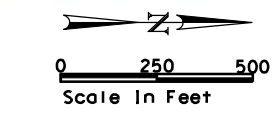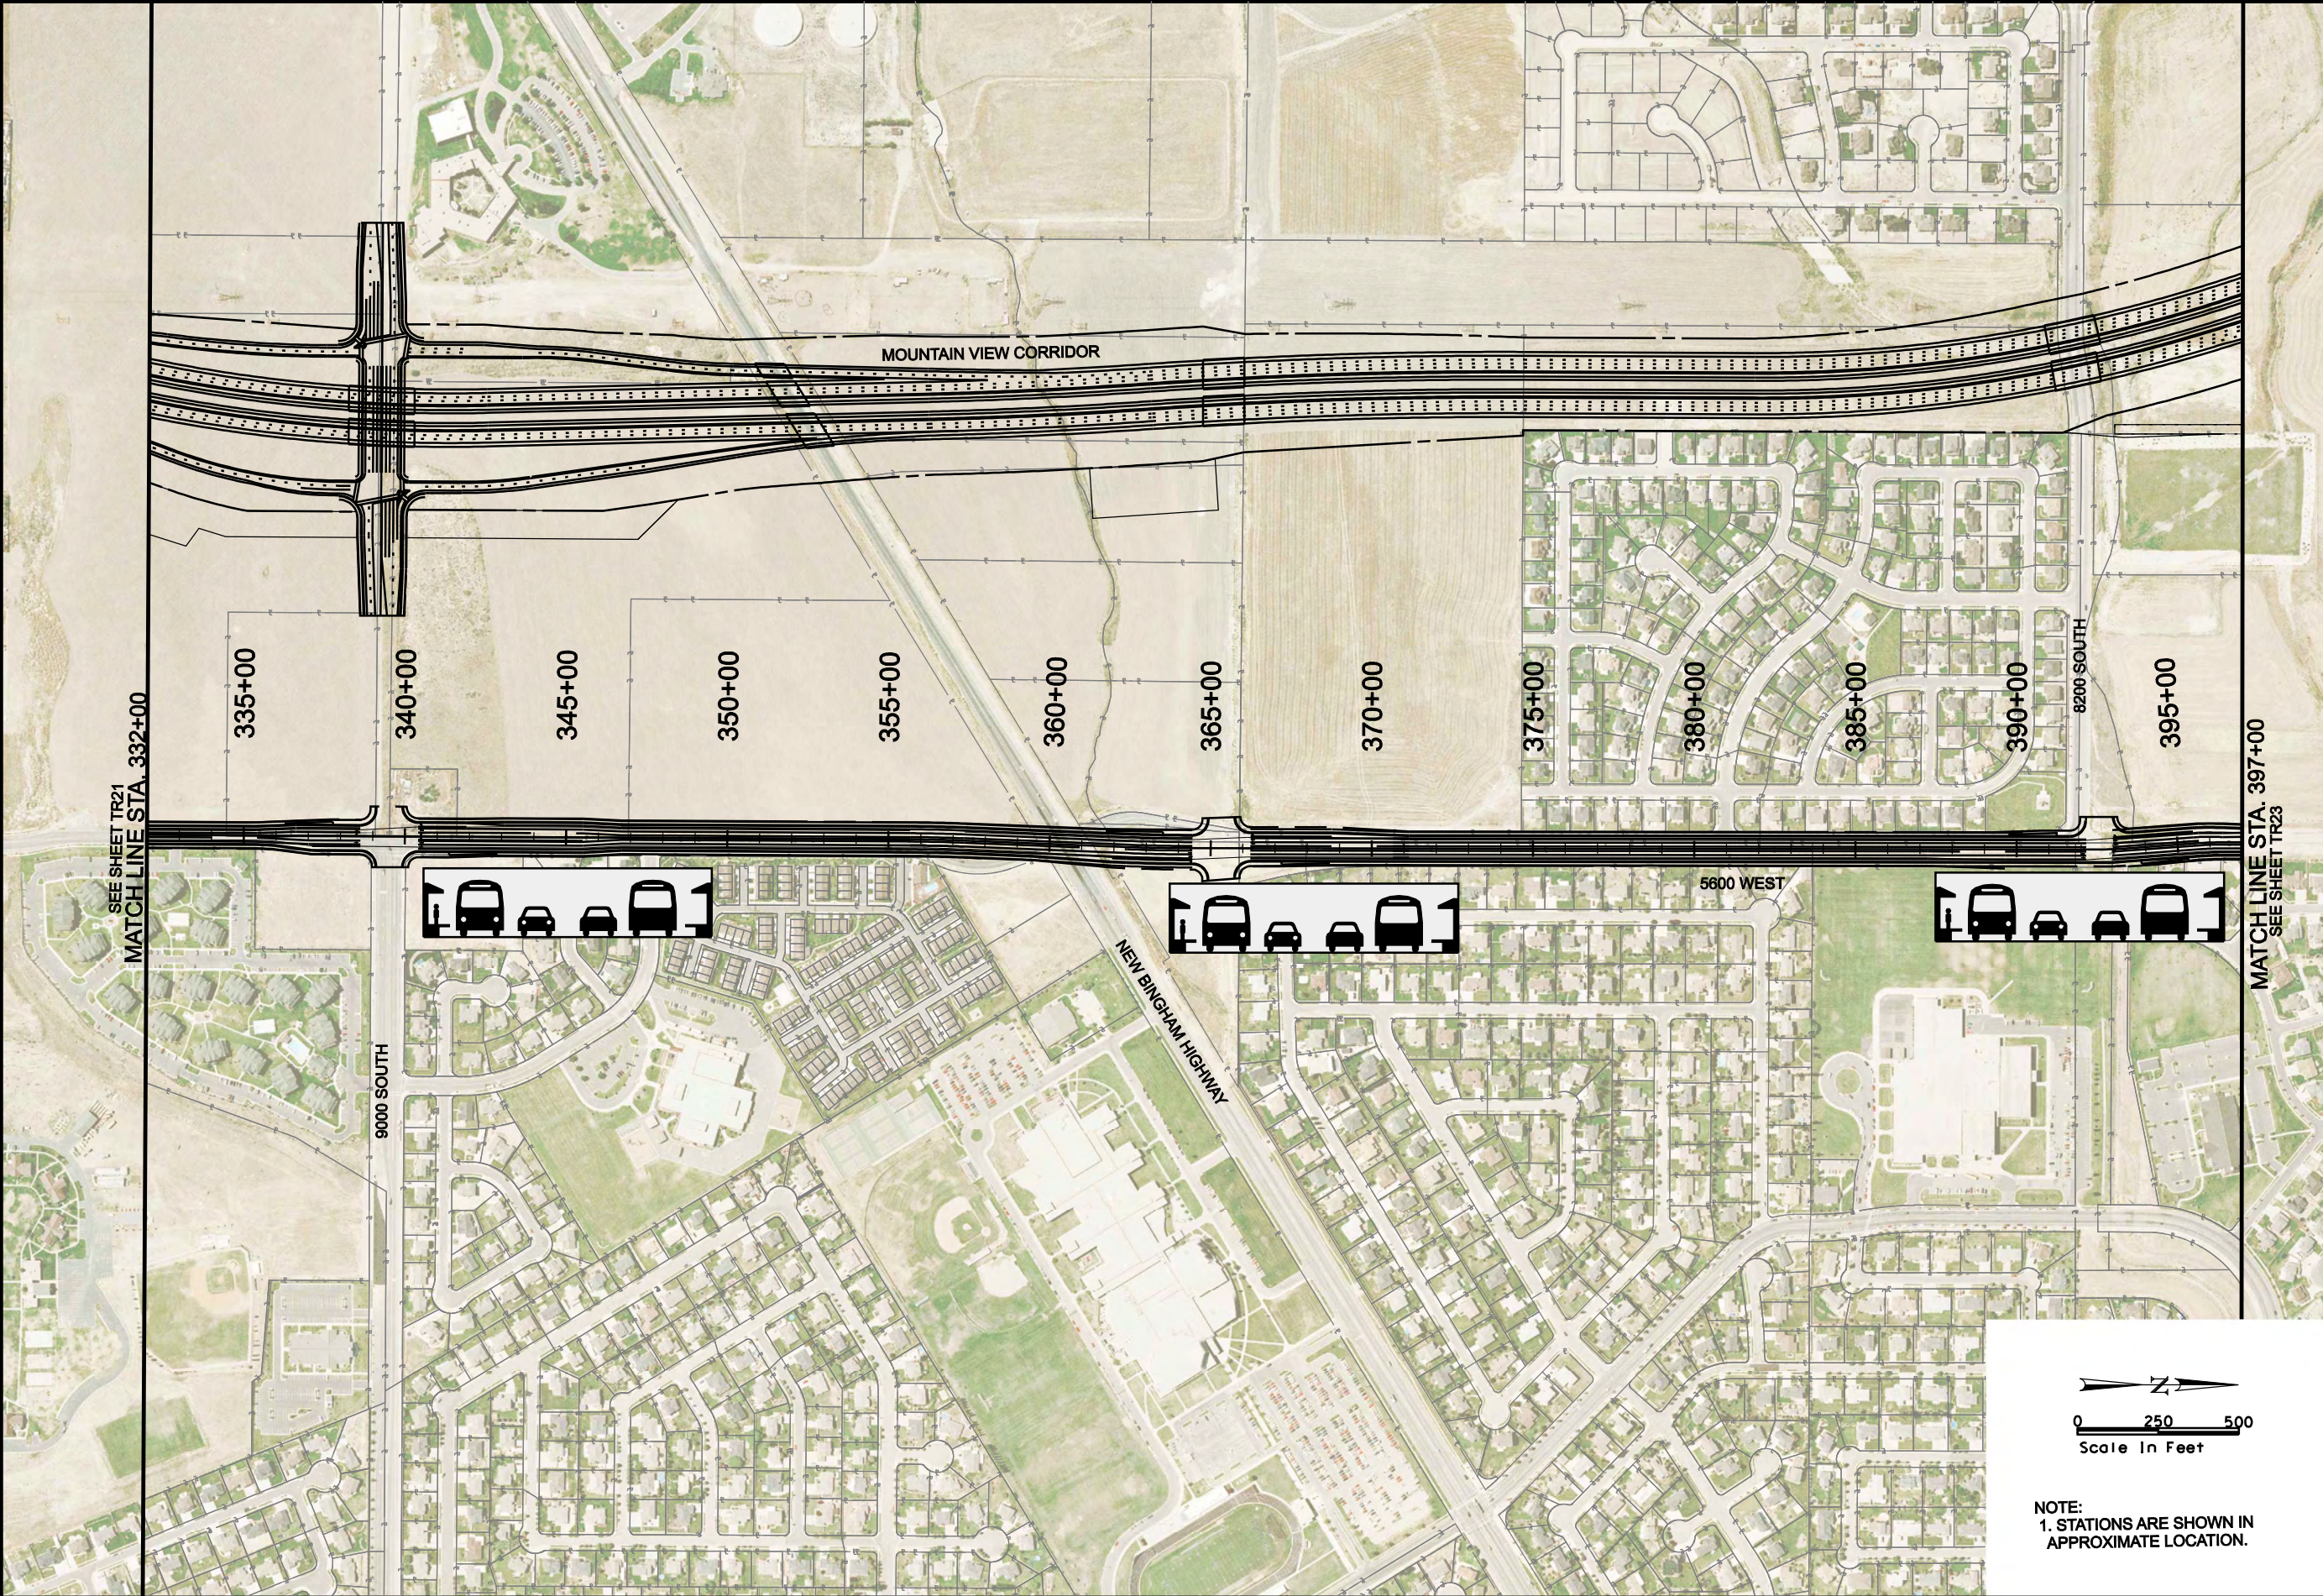


NOTE:
1. STATIONS ARE SHOWN IN
APPROXIMATE LOCATION.

MOUNTAIN VIEW CORRIDOR
MIXED TRAFFIC TRANSIT
ALTERNATIVE
TRANSIT CONCEPT



LEGEND

- TRANSIT STATION
- PARK-N-RIDE LOT
- ROW

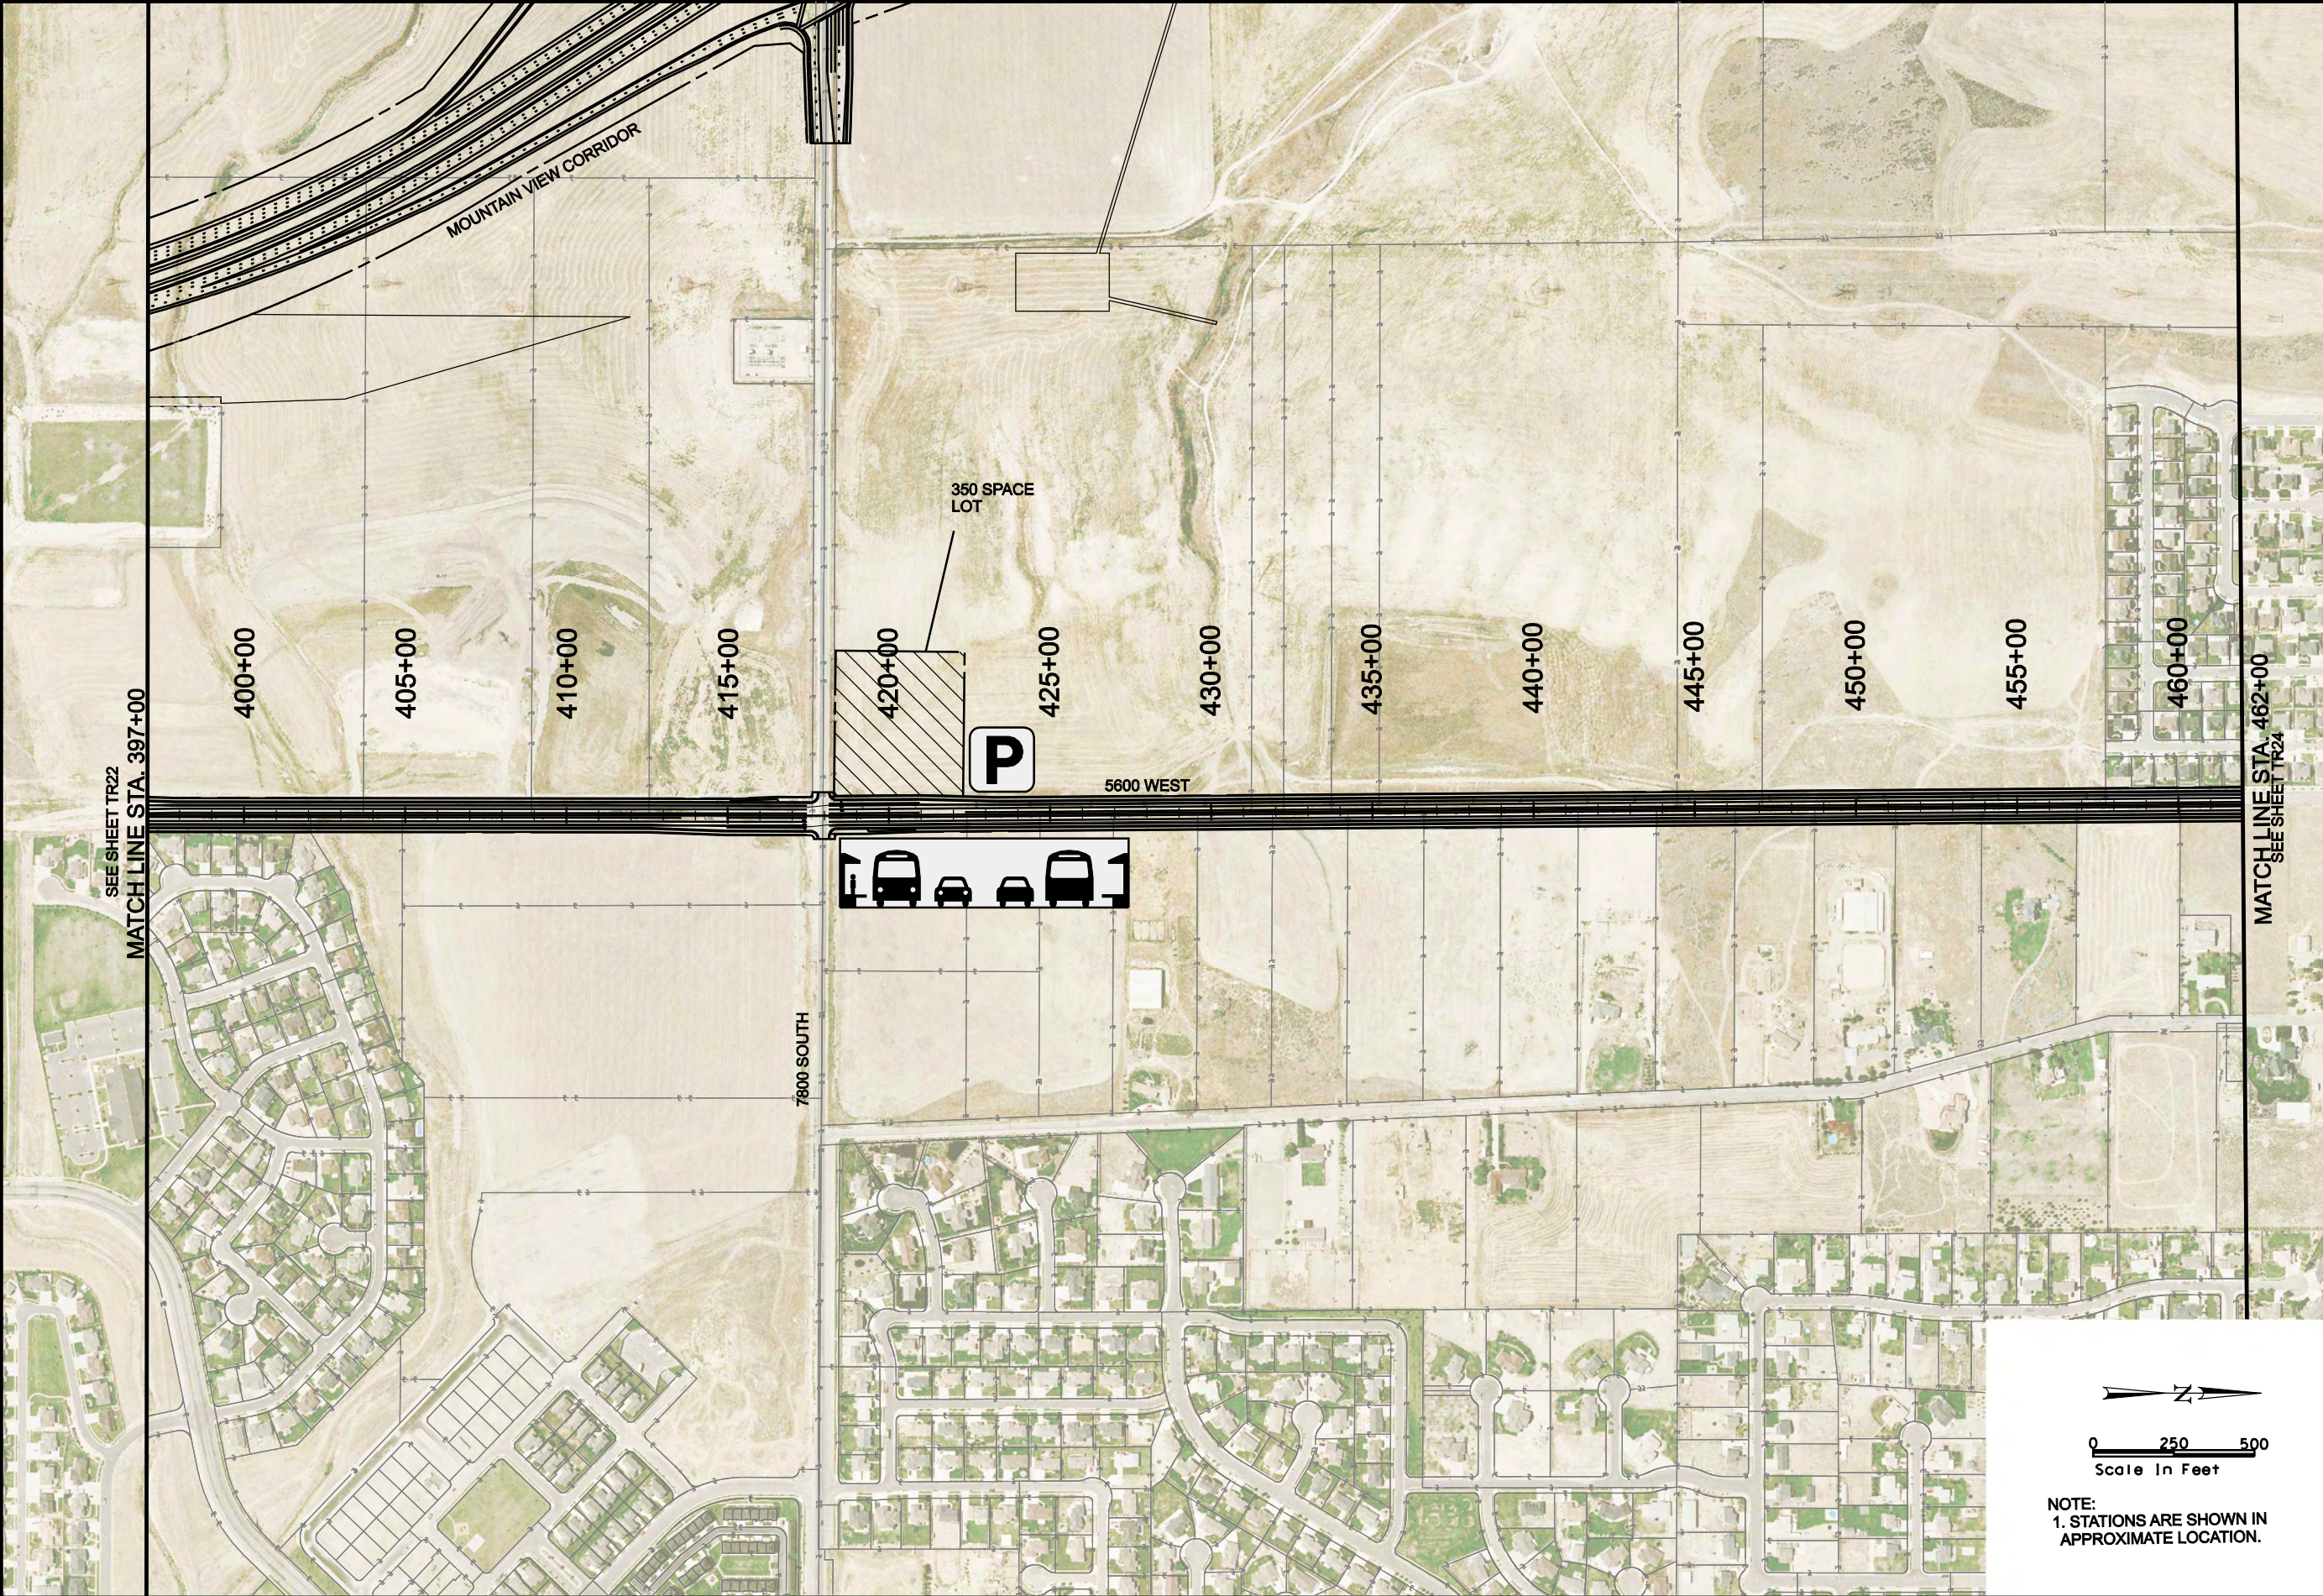

NOTE:
1. STATIONS ARE SHOWN IN
APPROXIMATE LOCATION.


MOUNTAIN VIEW CORRIDOR

MIXED TRAFFIC TRANSIT
ALTERNATIVE

TRANSIT CONCEPT



LEGEND

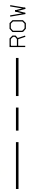-  TRANSIT STATION
-  PARK-N-RIDE LOT
-  TRANSIT CORRIDOR
TO BE BUILT BY
OTHERS
-  ROW



SEE SHEET TR23
MATCH LINE STA. 462+00

465+00

470+00

475+00

480+00

485+00

490+00

495+00

500+00

505+00

510+00


515+00

520+00

6200 SOUTH

525+00

MATCH LINE STA. 527+00
SEE SHEET TR25

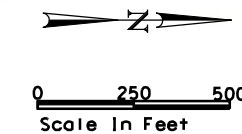

NOTE:
1. STATIONS ARE SHOWN IN
APPROXIMATE LOCATION.




MOUNTAIN VIEW CORRIDOR
MIXED TRAFFIC TRANSIT
ALTERNATIVE
TRANSIT CONCEPT

LEGEND

-  TRANSIT STATION
-  PARK-N-RIDE LOT
-  ROW




8/12/2008 U:\22687A-WTC\Sheet_Files\Tran_EIS\TransitConcept\Tran_25.dgn

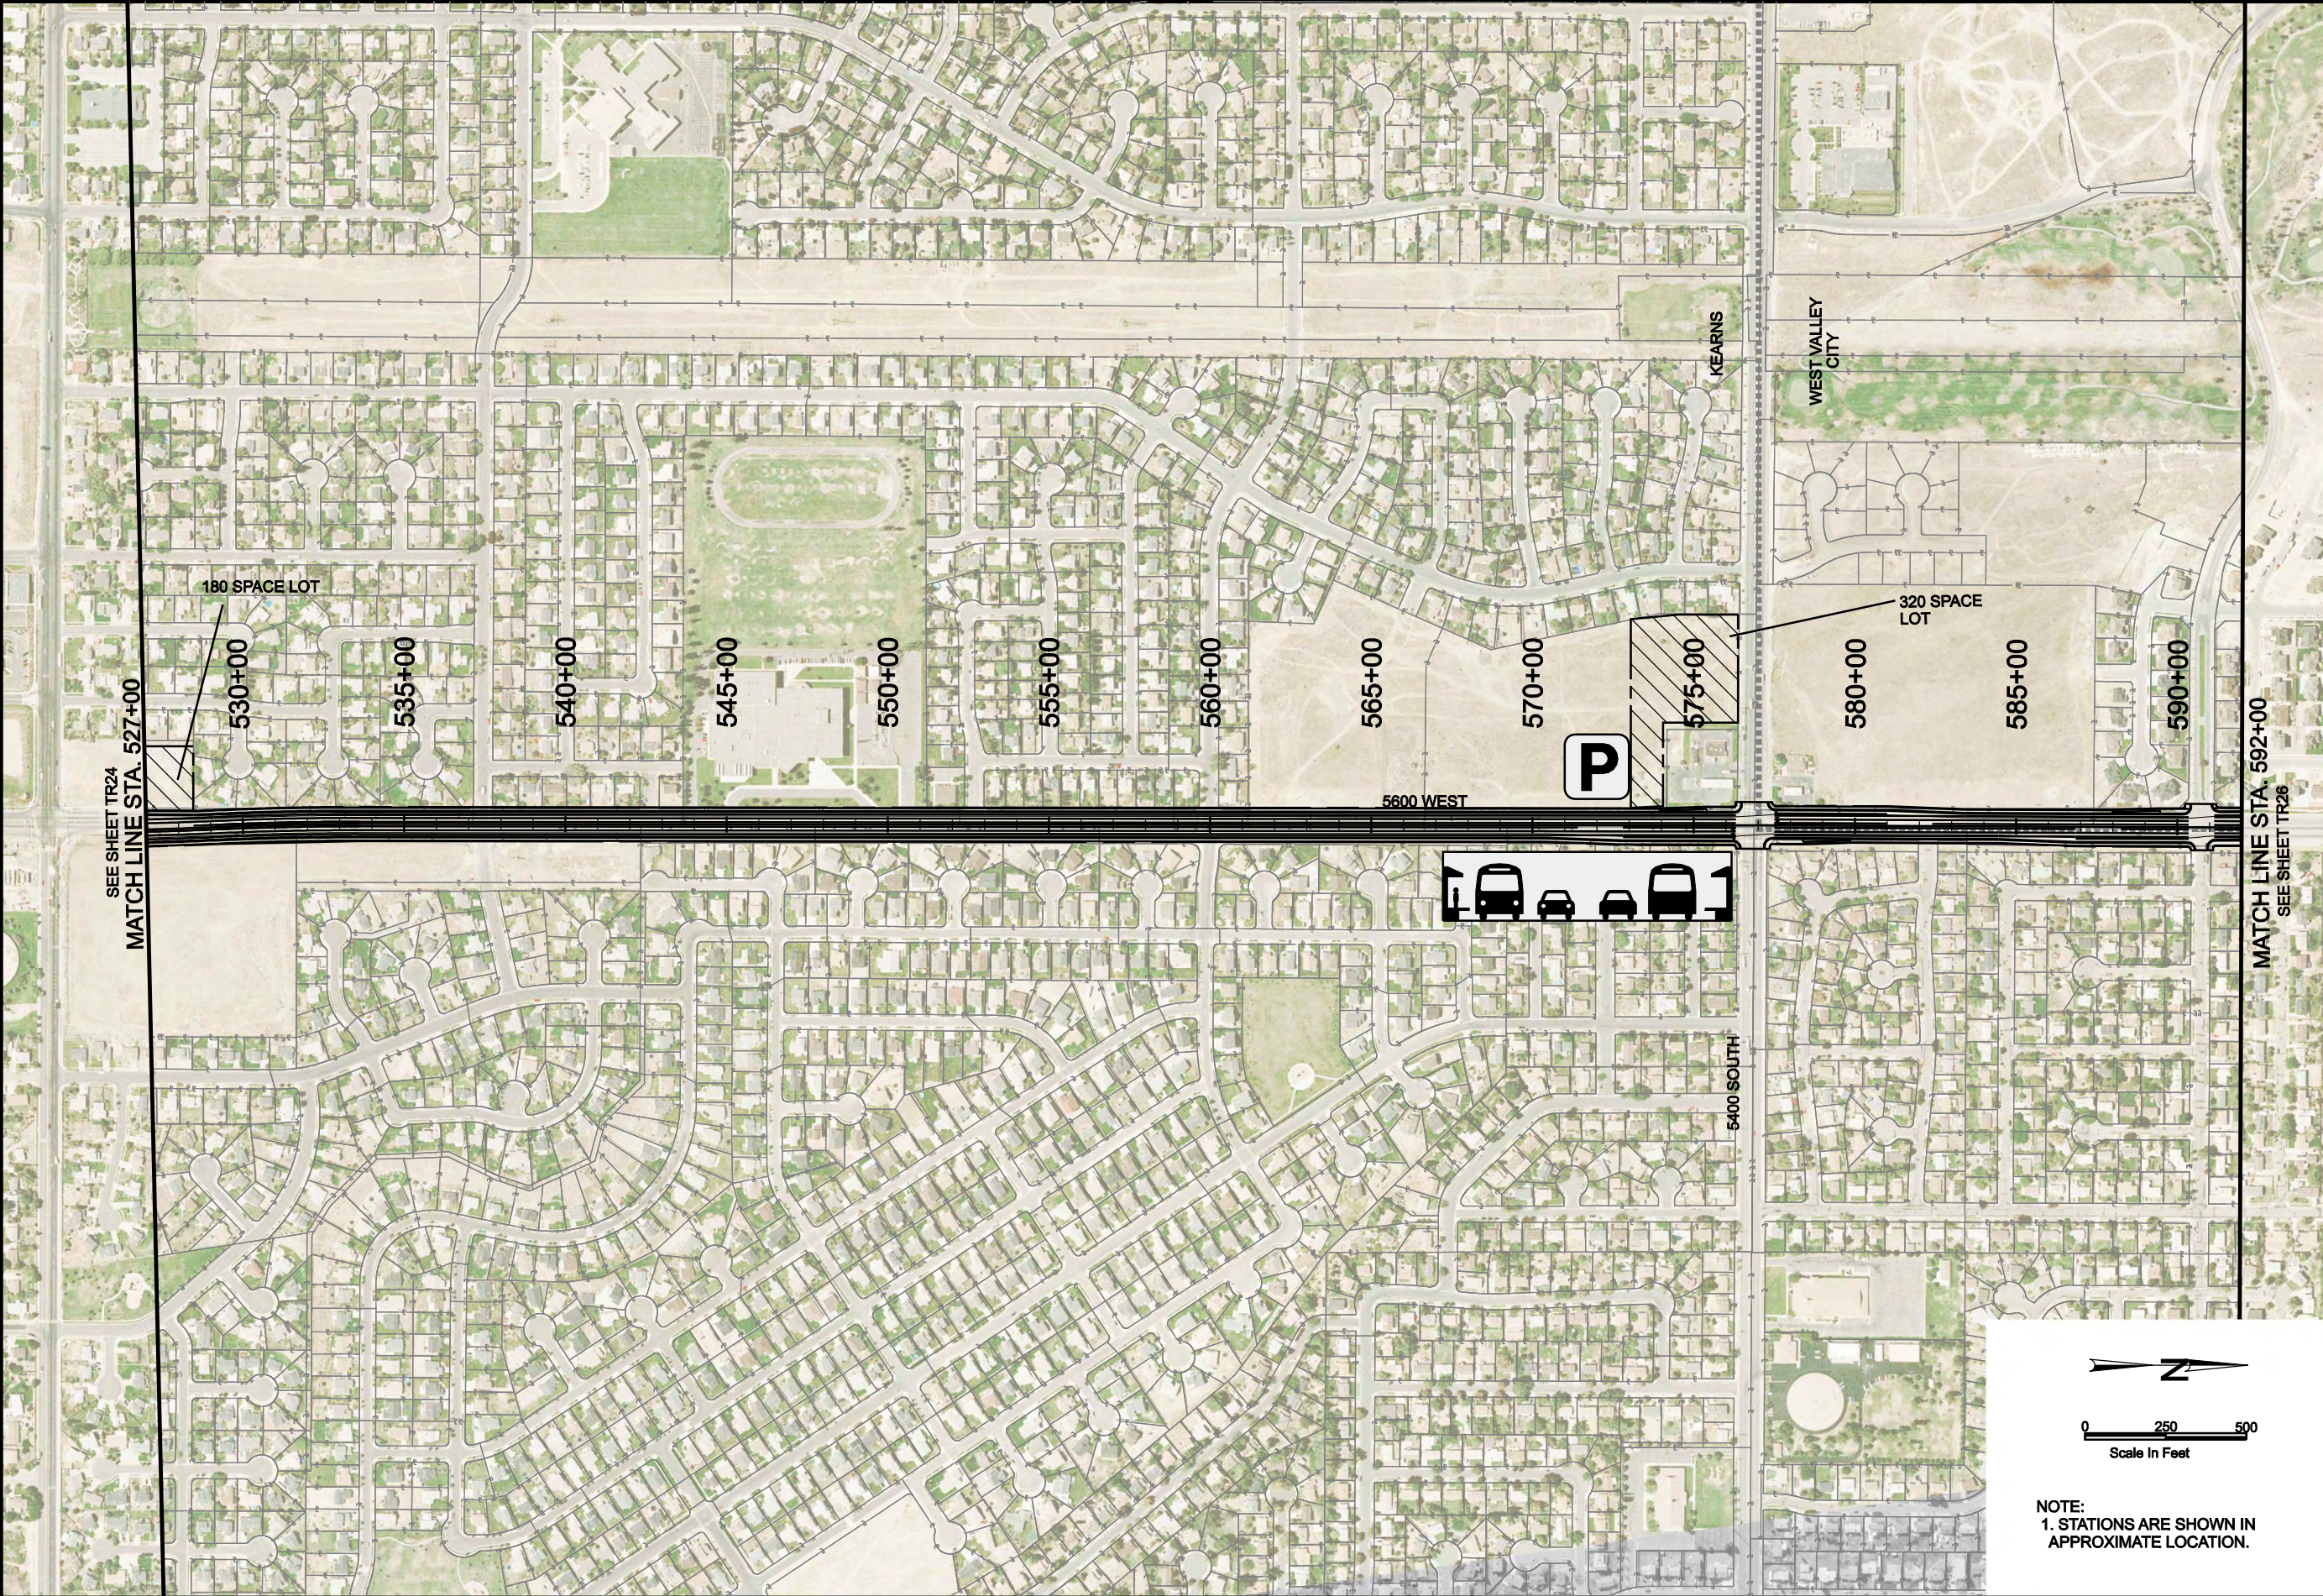

SEE SHEET TR24
MATCH LINE STA. 527+00

MATCH LINE STA. 592+00
SEE SHEET TR26

NOTE:
1. STATIONS ARE SHOWN IN
APPROXIMATE LOCATION.

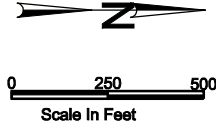


MOUNTAIN VIEW CORRIDOR
MIXED TRAFFIC TRANSIT
ALTERNATIVE
TRANSIT CONCEPT



LEGEND

- TRANSIT STATION
- PARK-N-RIDE LOT
- ROW

8/12/2008 U:\22687A-MTC\Sheet_Files\Tral_EIS\TransitConcept\Tron_26.dgn

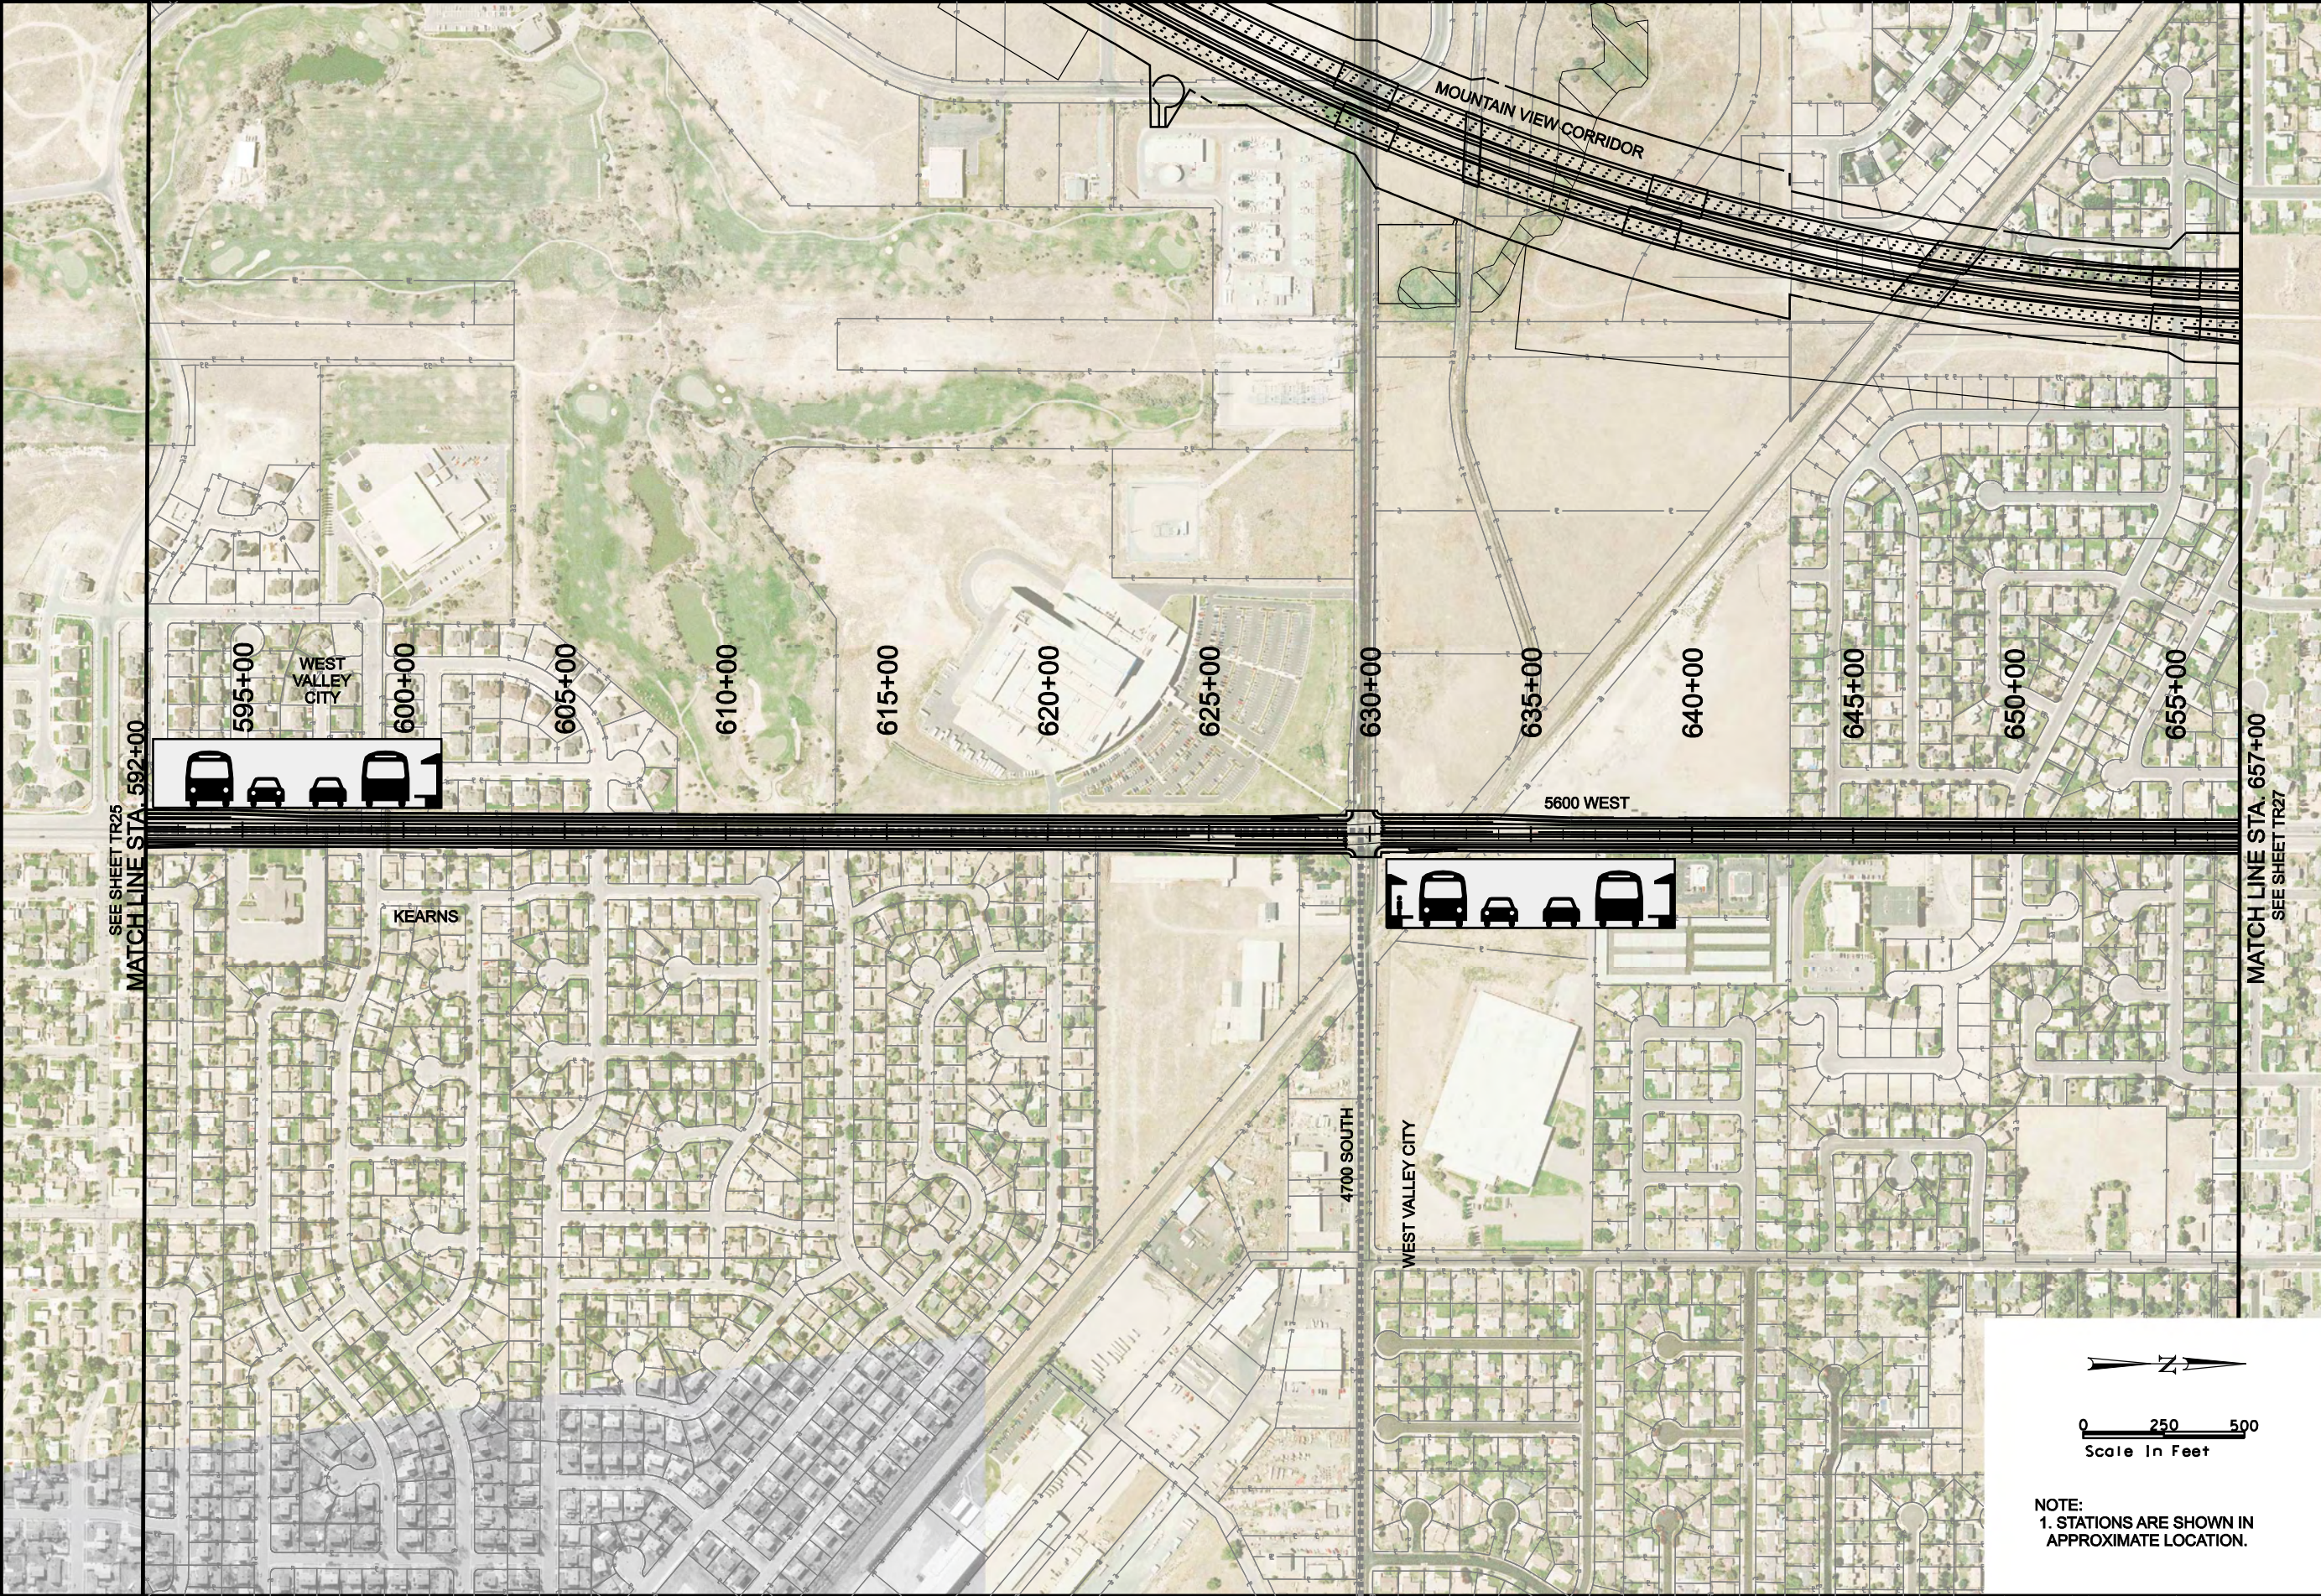

SEE SHEET TR25
MATCH LINE STA. 592+00

MATCH LINE STA. 657+00
SEE SHEET TR27


MOUNTAIN VIEW CORRIDOR
MIXED TRAFFIC TRANSIT
ALTERNATIVE
TRANSIT CONCEPT



LEGEND

- TRANSIT STATION
- PARK-N-RIDE LOT
- ROW

NOTE:
1. STATIONS ARE SHOWN IN
APPROXIMATE LOCATION.

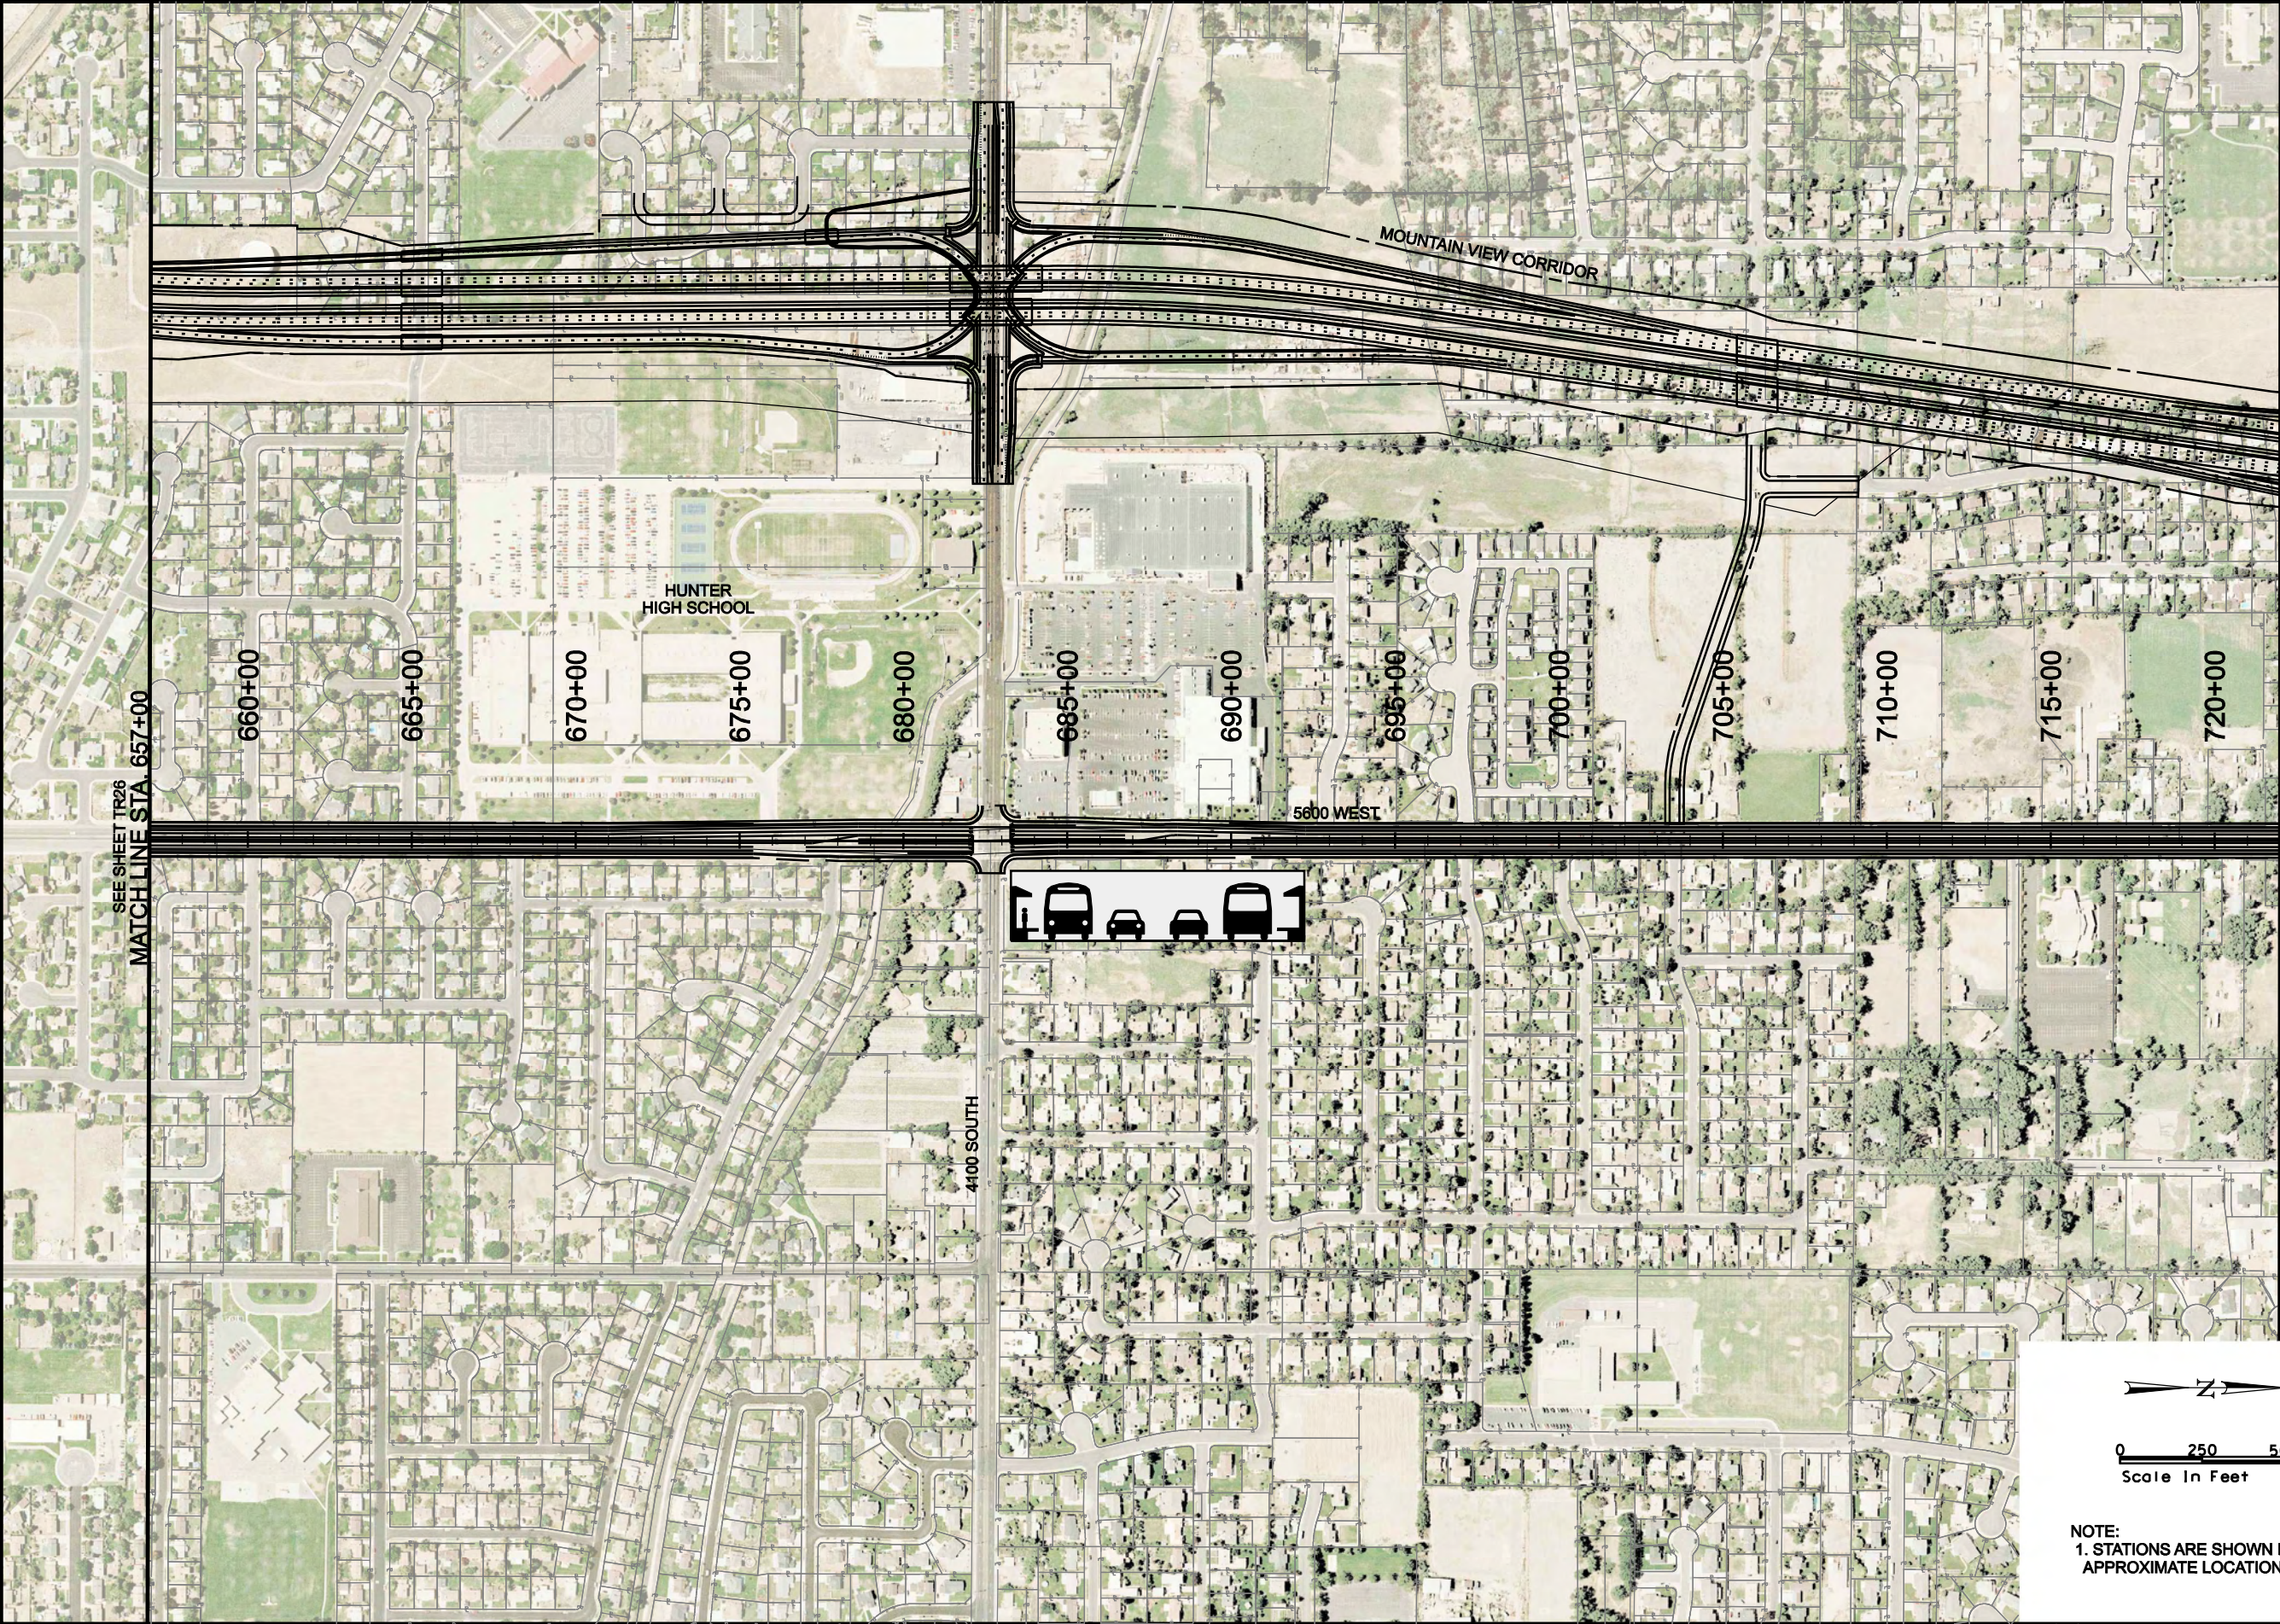

NOTE:
1. STATIONS ARE SHOWN IN
APPROXIMATE LOCATION.

MOUNTAIN VIEW CORRIDOR

MIXED TRAFFIC TRANSIT
ALTERNATIVE

TRANSIT CONCEPT



LEGEND



TRANSIT STATION




PARK-N-RIDE LOT




ROW

8/12/2008 c:\22687a-wtc\Sheet_Files\Tr28_ETS TransitConcept\Tron_28.dgn

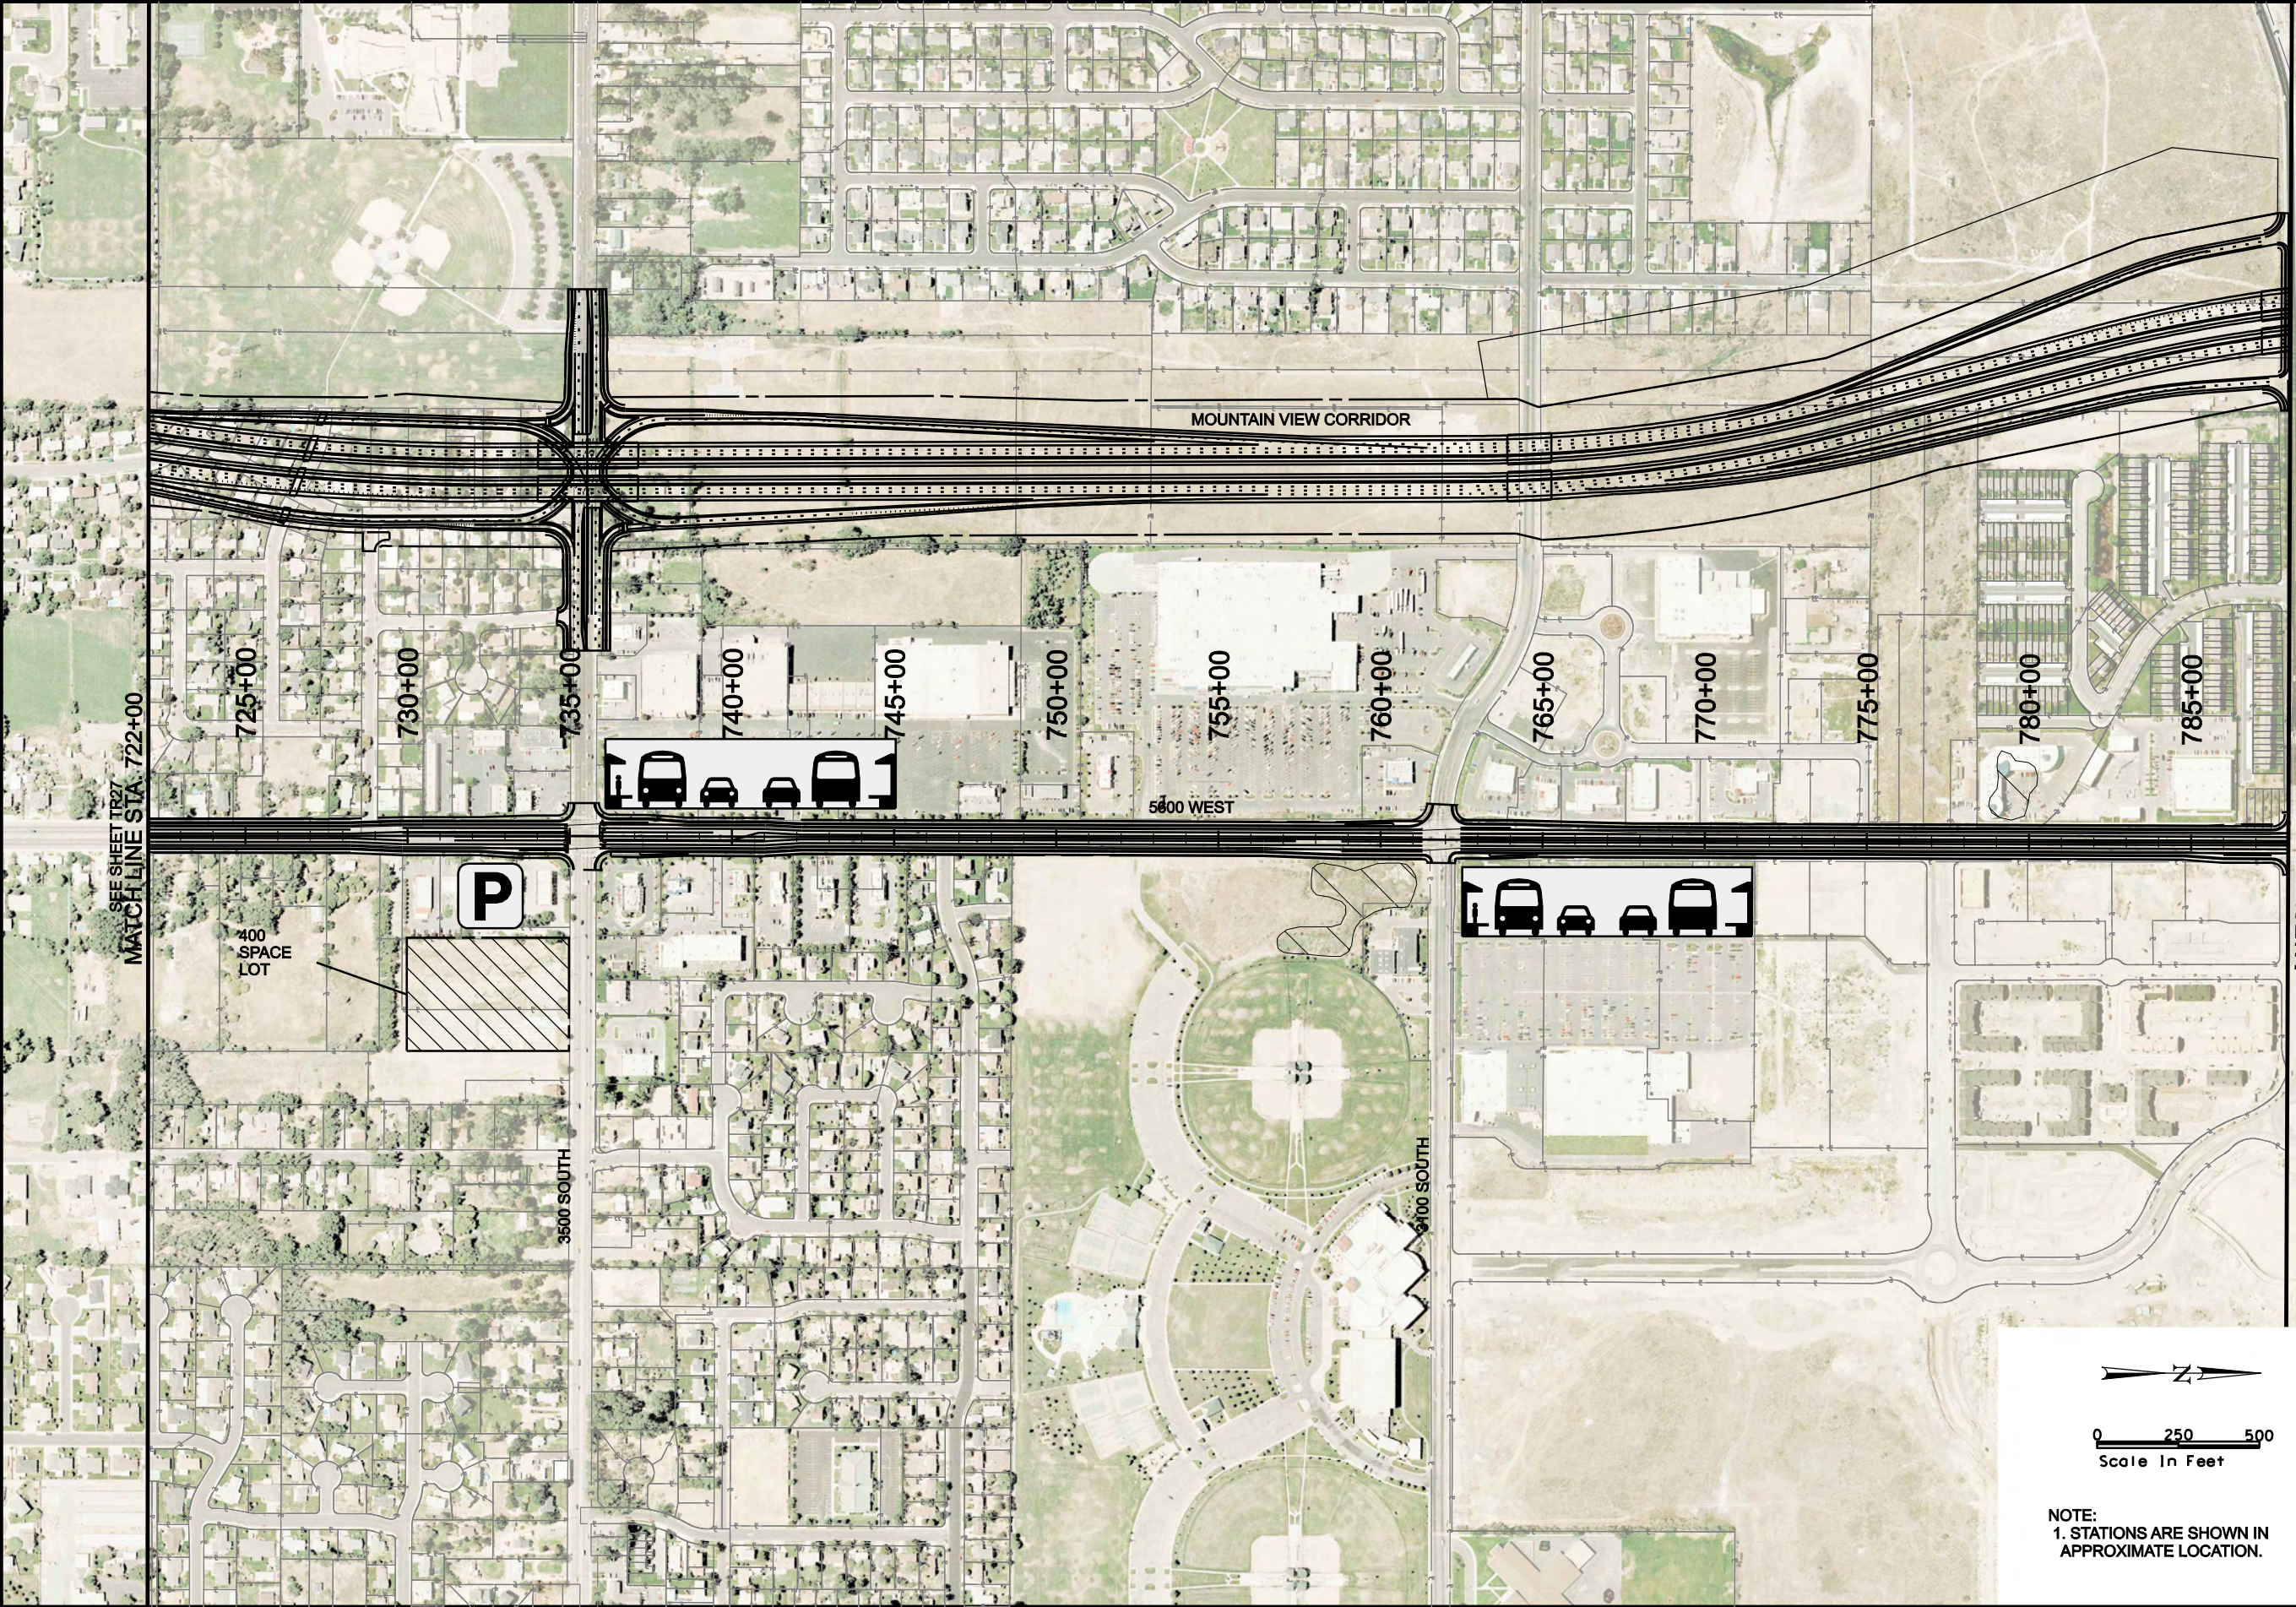

NOTE:
1. STATIONS ARE SHOWN IN
APPROXIMATE LOCATION.

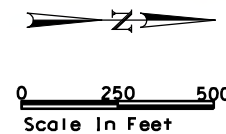


MOUNTAIN VIEW CORRIDOR
MIXED TRAFFIC TRANSIT
ALTERNATIVE
TRANSIT CONCEPT



LEGEND

- TRANSIT STATION
- PARK-N-RIDE LOT
- ROW

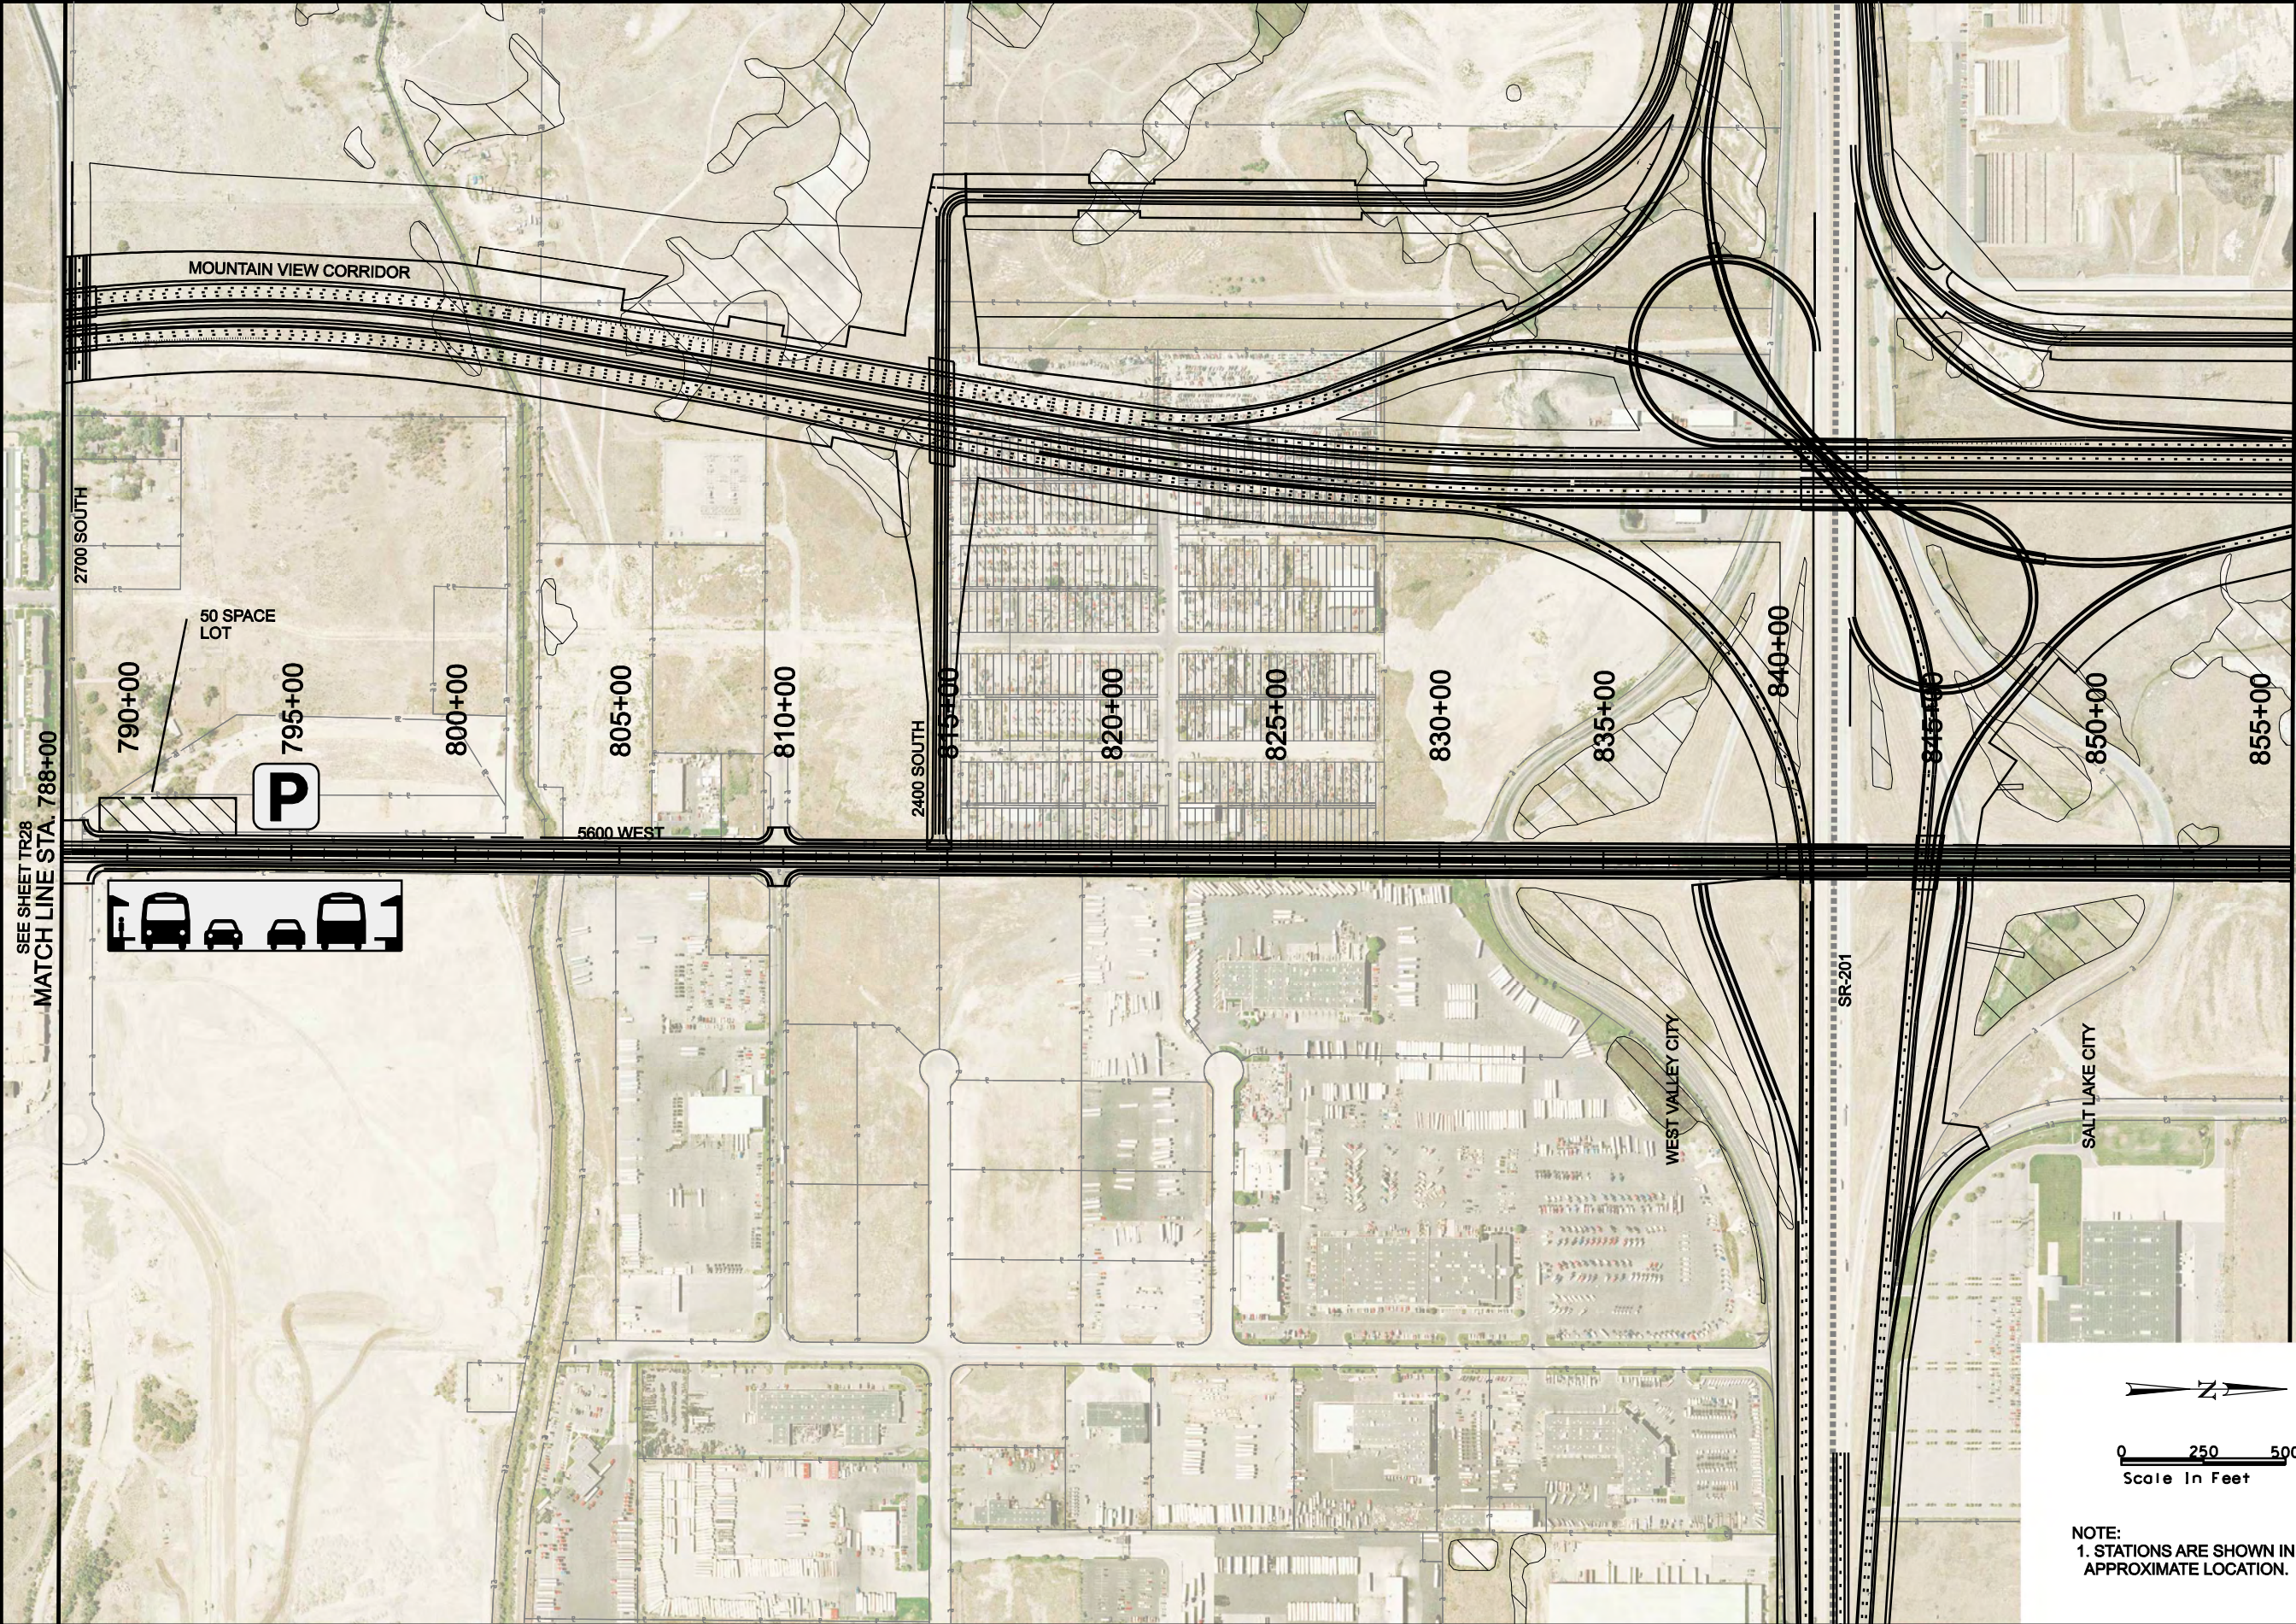

MOUNTAIN VIEW CORRIDOR

MIXED TRAFFIC TRANSIT
ALTERNATIVE

TRANSIT CONCEPT




LEGEND




TRANSIT STATION



PARK-N-RIDE LOT

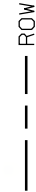

ROW

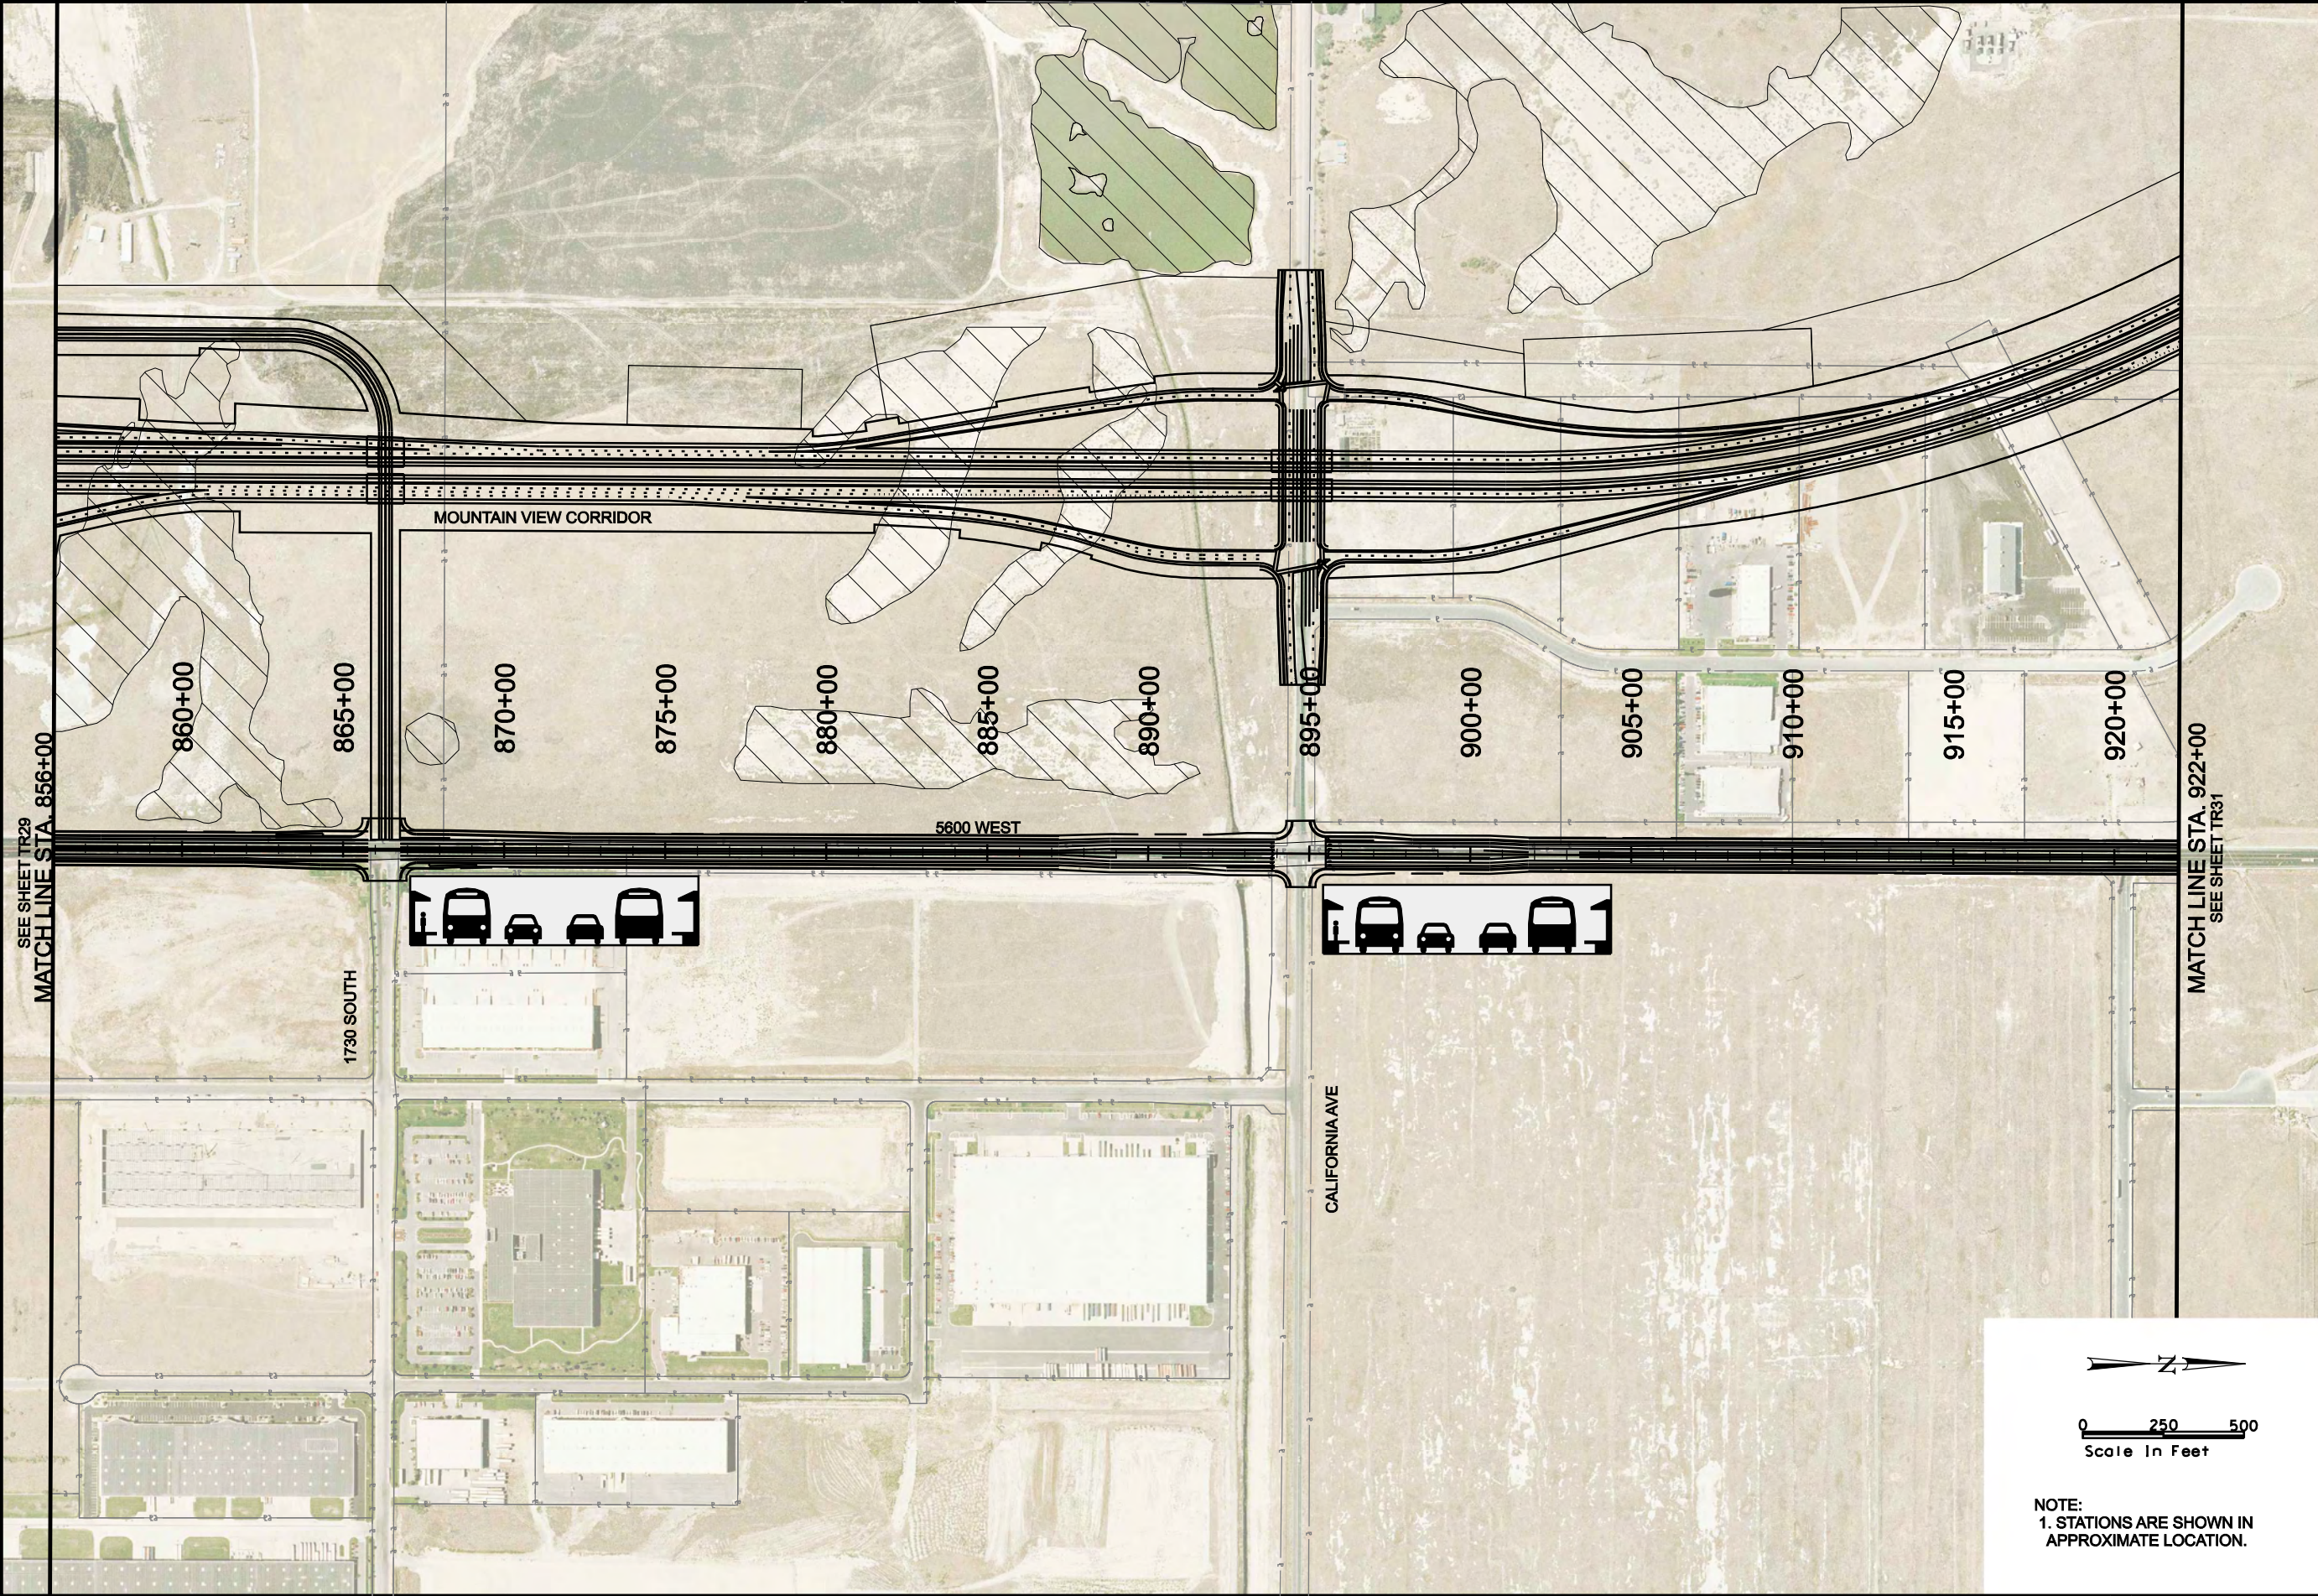

MOUNTAIN VIEW CORRIDOR

MIXED TRAFFIC TRANSIT
ALTERNATIVE

TRANSIT CONCEPT



LEGEND



TRANSIT STATION




PARK-N-RIDE LOT



ROW

8/12/2008 U:\22687A-WTC\Sheet_Files\Tr31_EIS TransitConcept\Tron_31.dgn

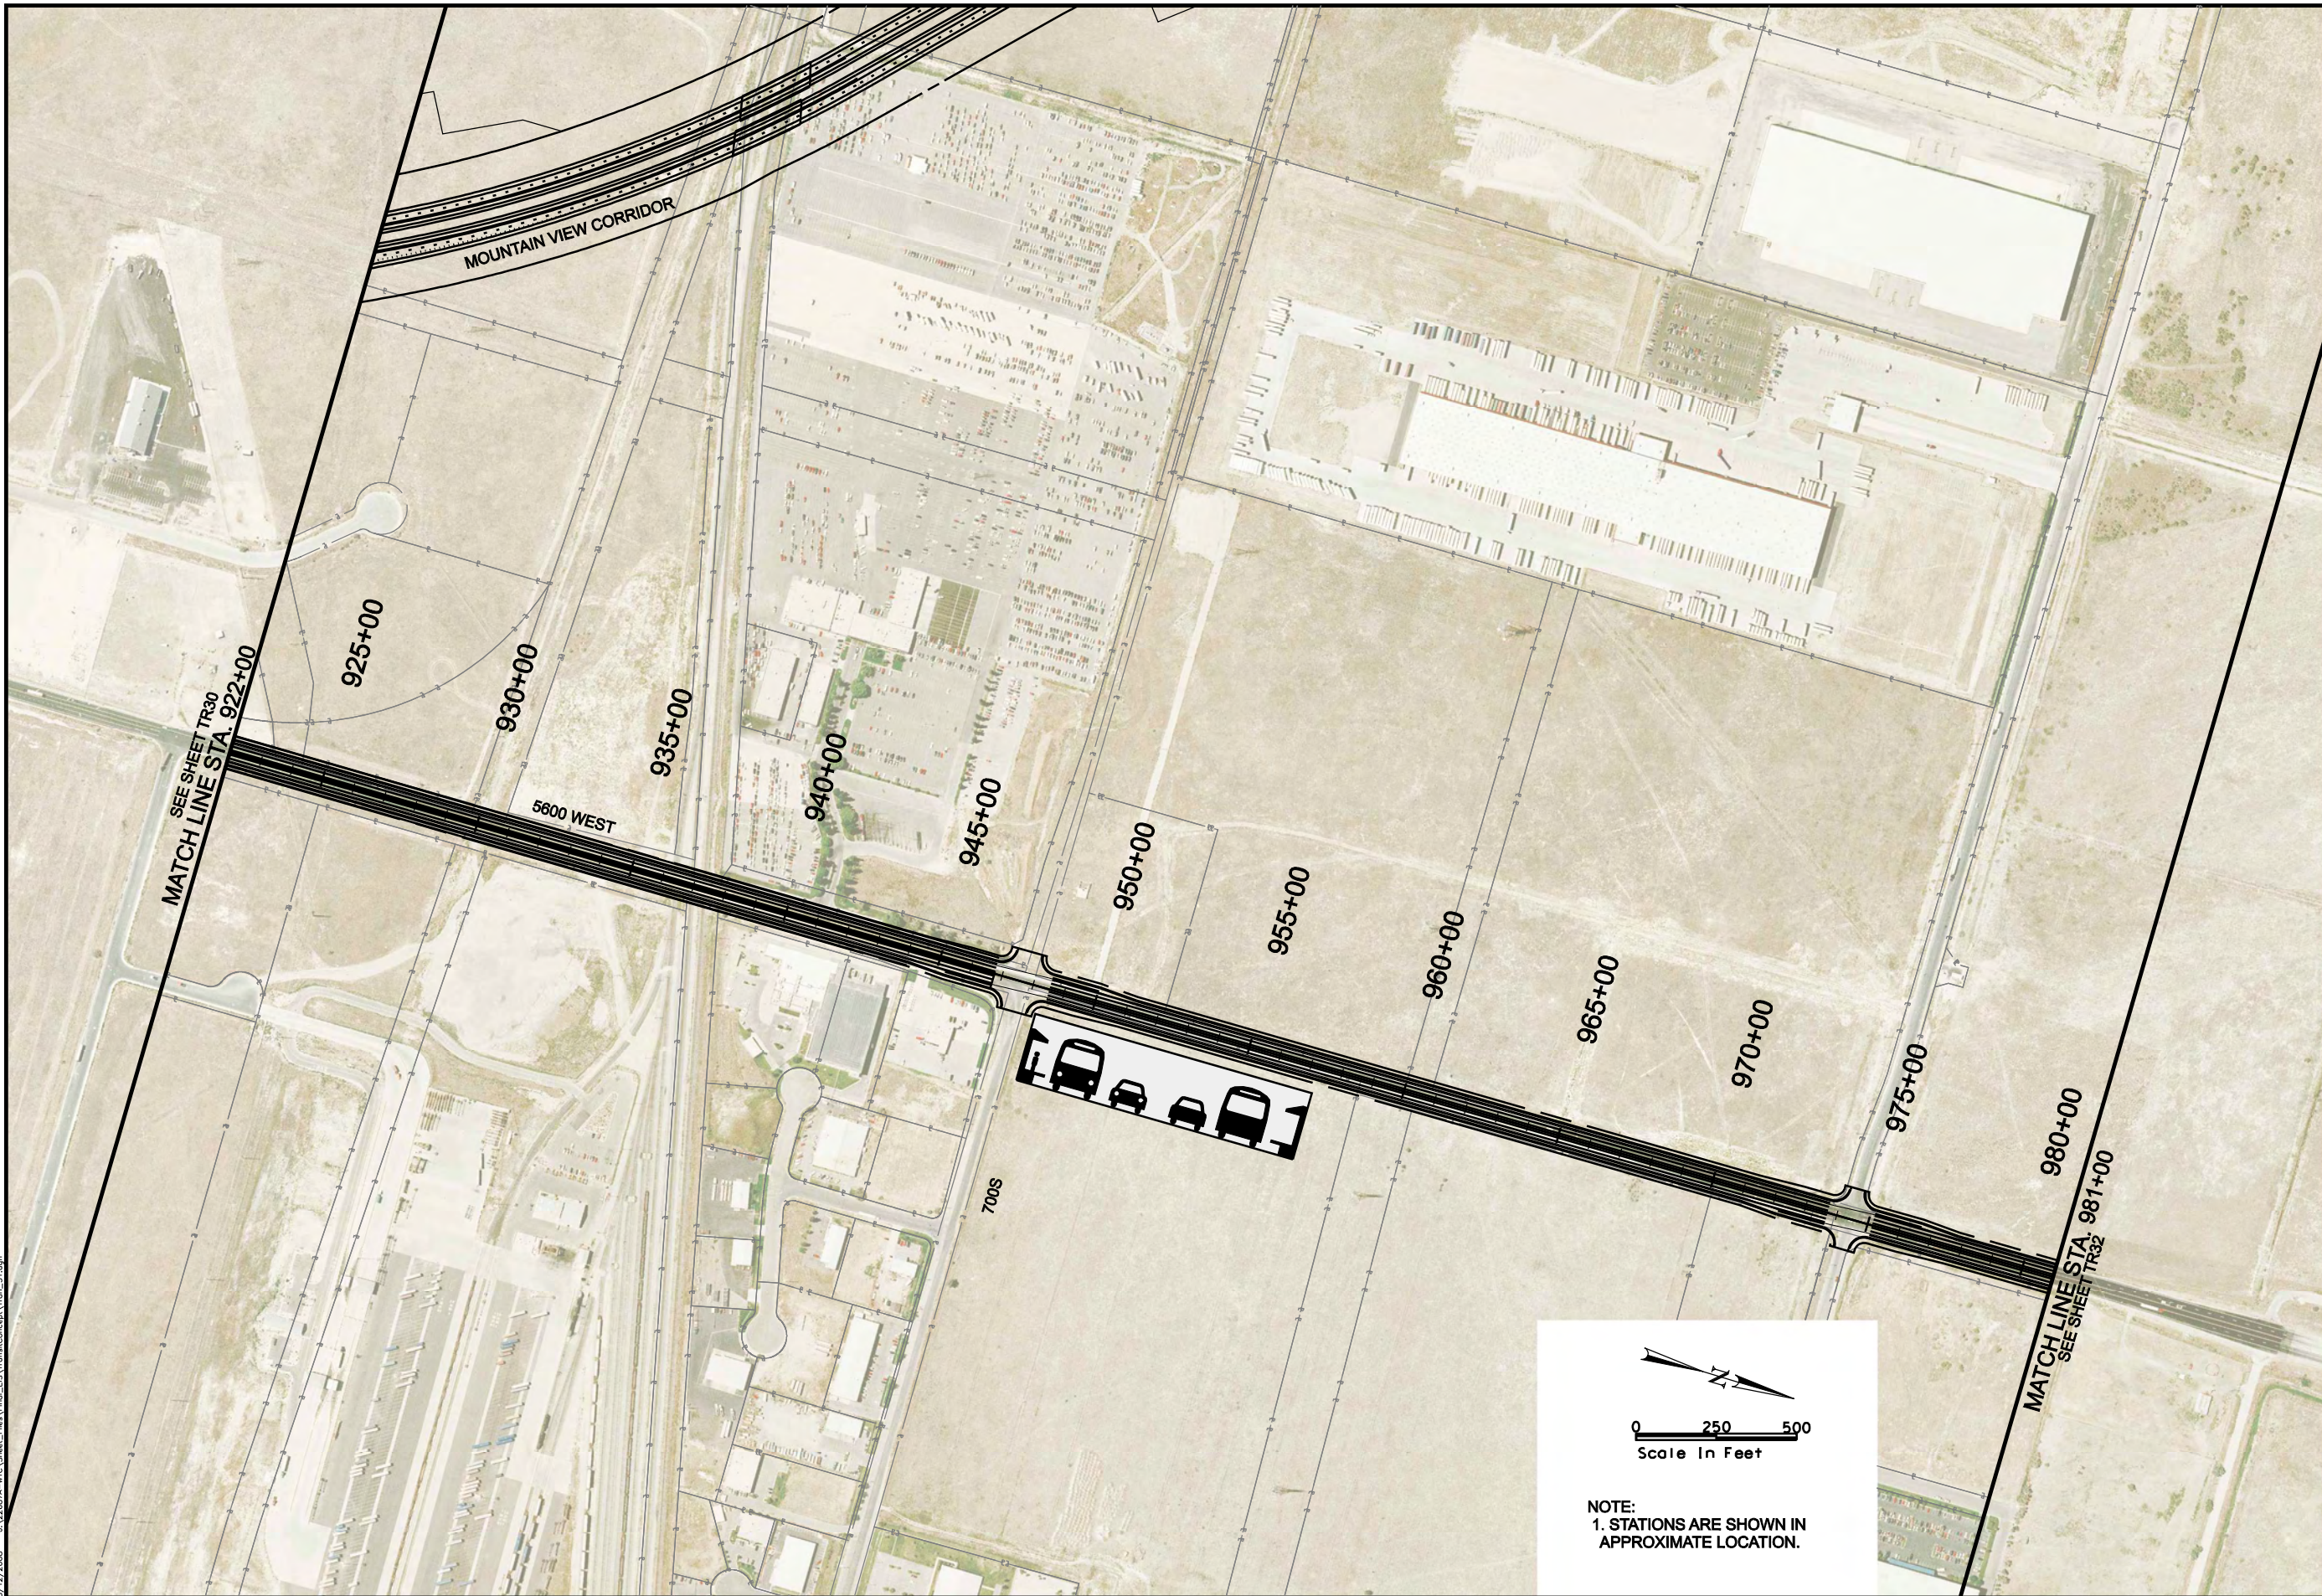

MOUNTAIN VIEW CORRIDOR

MIXED TRAFFIC TRANSIT
ALTERNATIVE

TRANSIT CONCEPT



CORRIDOR
ENVIRONMENTAL
IMPACT STATEMENT


LEGEND




TRANSIT STATION





PARK-N-RIDE LOT

 

ROW

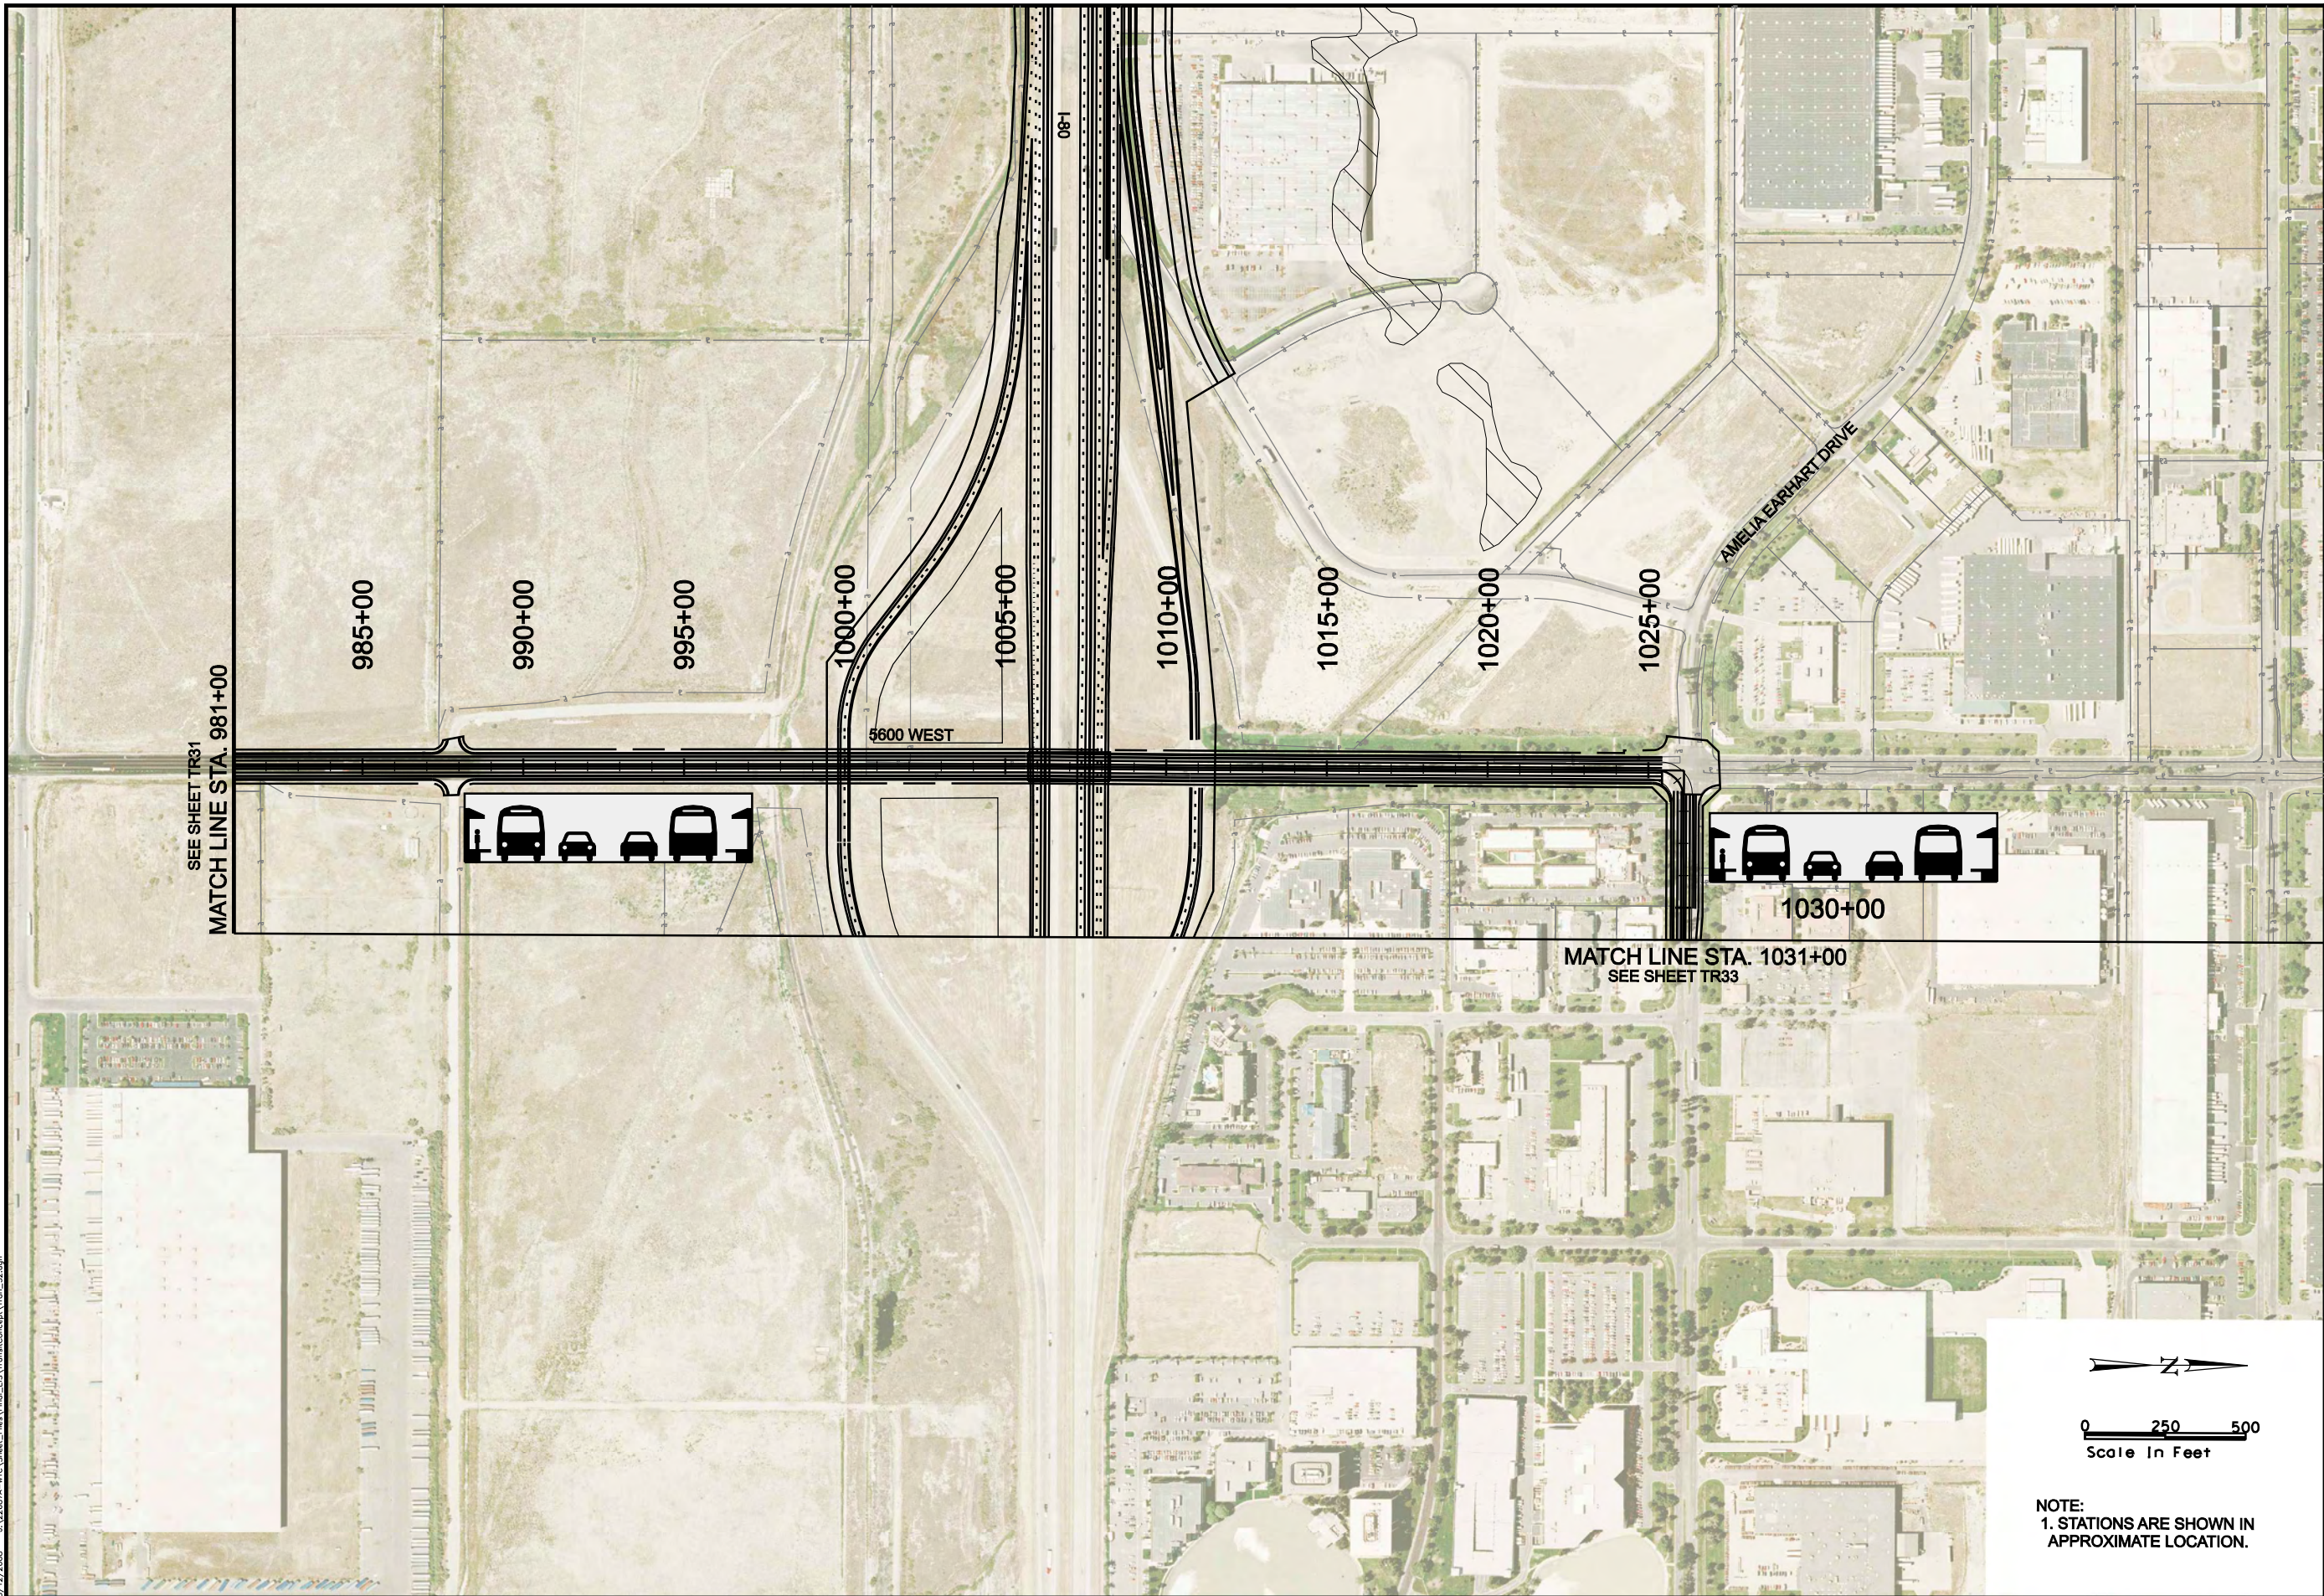

8/12/2008 U:\22687A-WTC\Sheet_Files\Tras_EIS TransitConcept\Tras_33.dgn

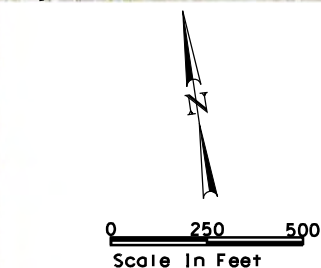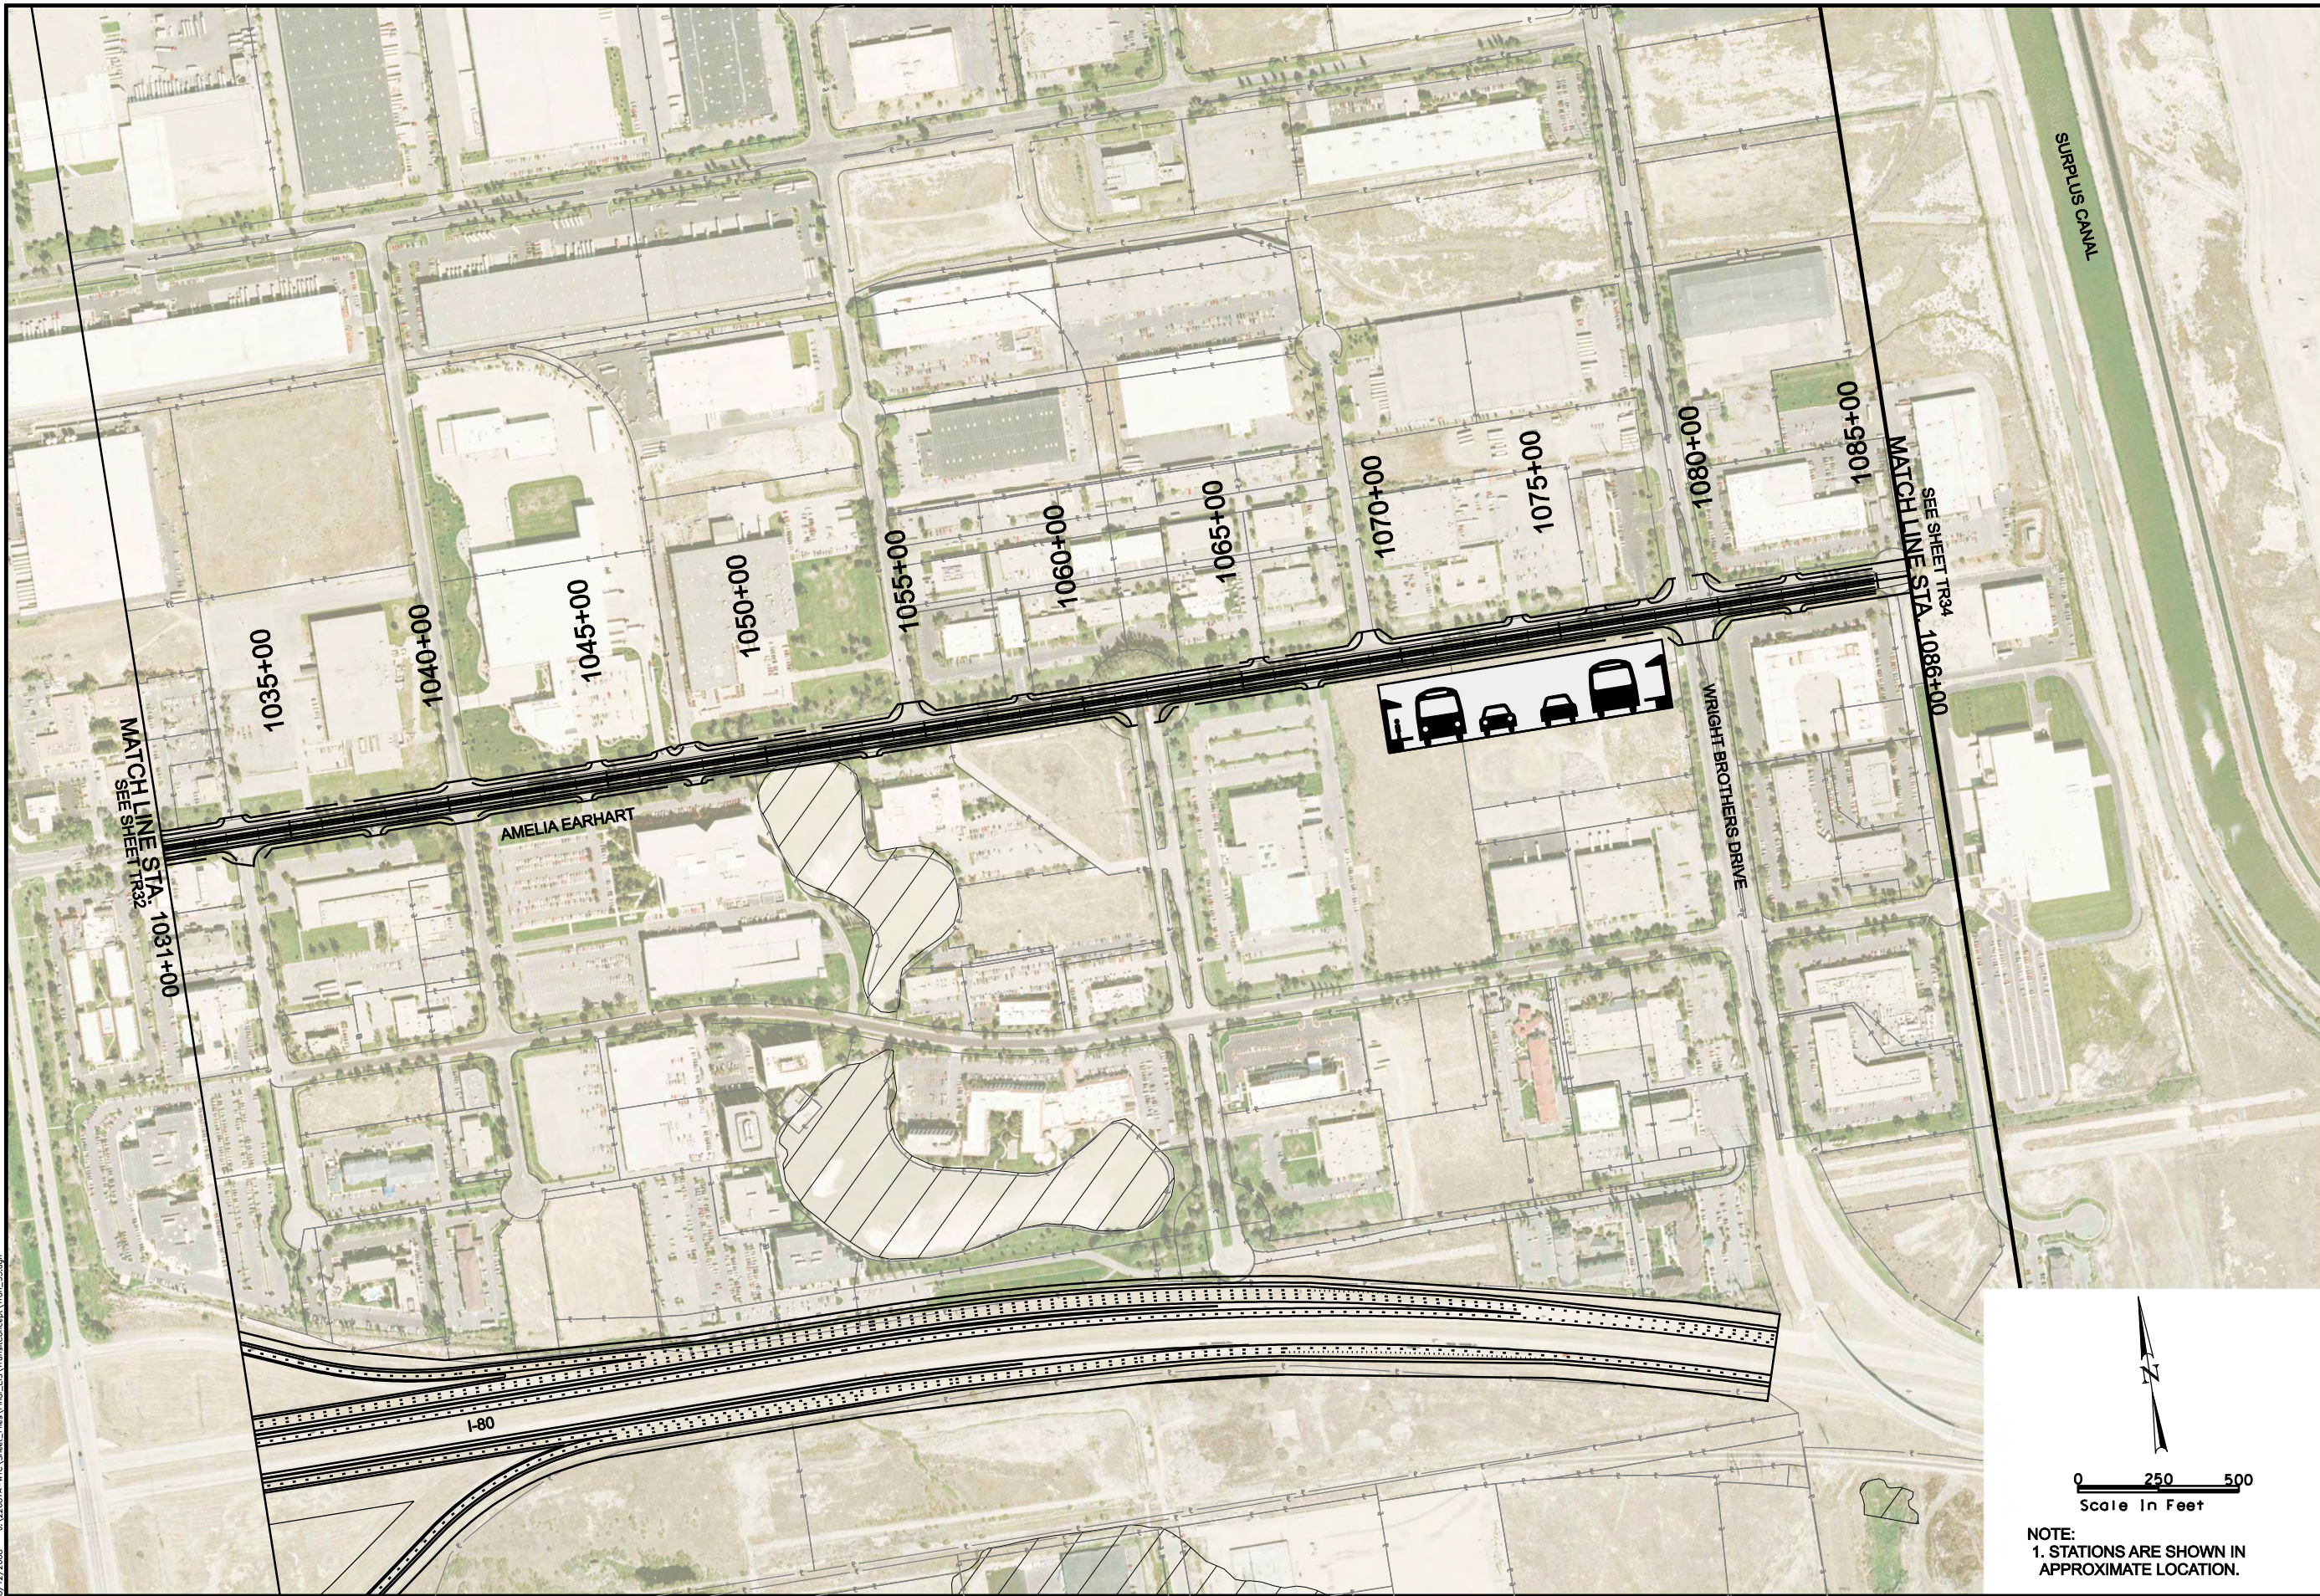

NOTE:
1. STATIONS ARE SHOWN IN
APPROXIMATE LOCATION.

MOUNTAIN VIEW CORRIDOR
MIXED TRAFFIC TRANSIT
ALTERNATIVE
TRANSIT CONCEPT



LEGEND



TRANSIT STATION





PARK-N-RIDE LOT



ROW

8/12/2008 U:\226874-MTC\Sheet_Files\Tral_EIS\TransitConcept\Tron_34.dgn

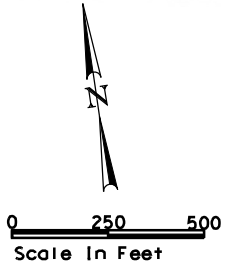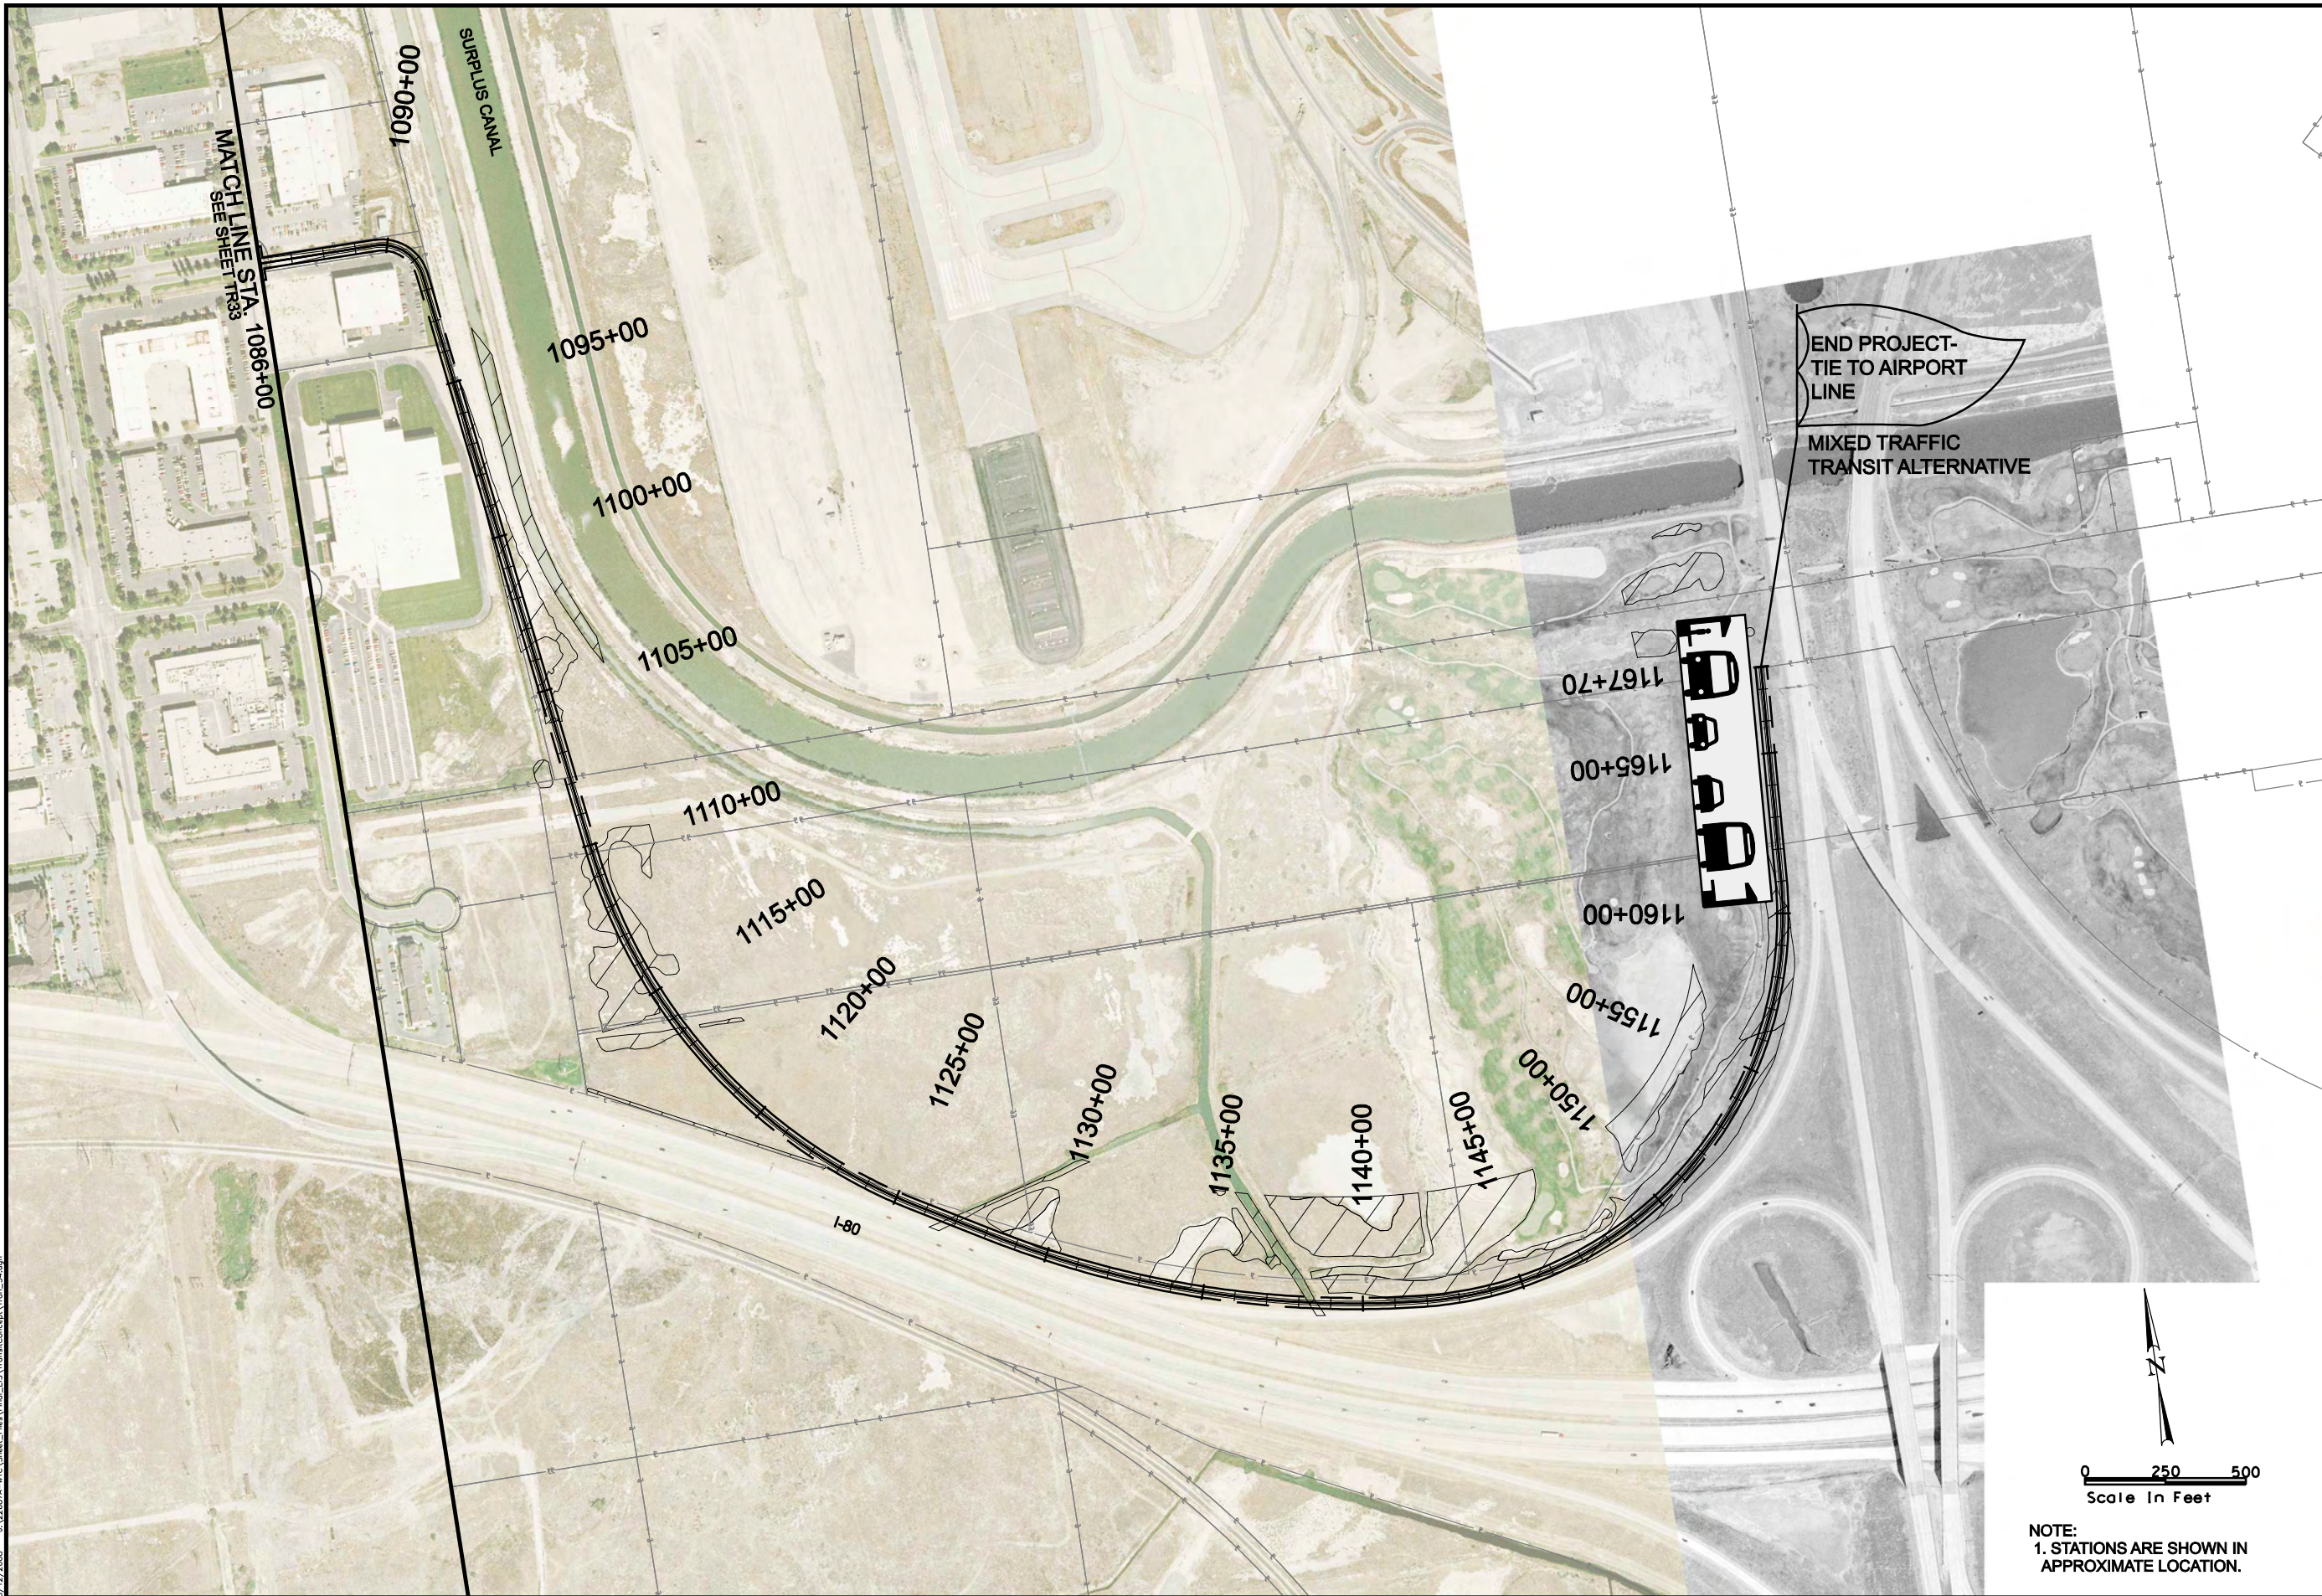

NOTE:
1. STATIONS ARE SHOWN IN
APPROXIMATE LOCATION.

MOUNTAIN VIEW CORRIDOR

MIXED TRAFFIC TRANSIT
ALTERNATIVE

TRANSIT CONCEPT



LEGEND



TRANSIT STATION

PARK-N-RIDE LOT

— — ROW